




SIDE ELEVATION




REAR ELEVATION

Neighbouring property

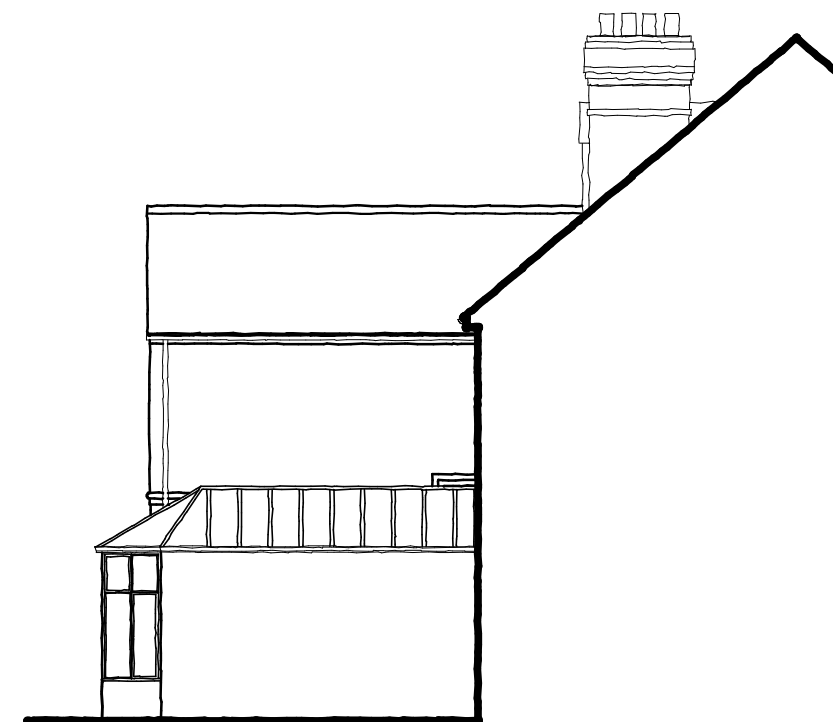

SIDE ELEVATION

GROUND FLOOR PLAN

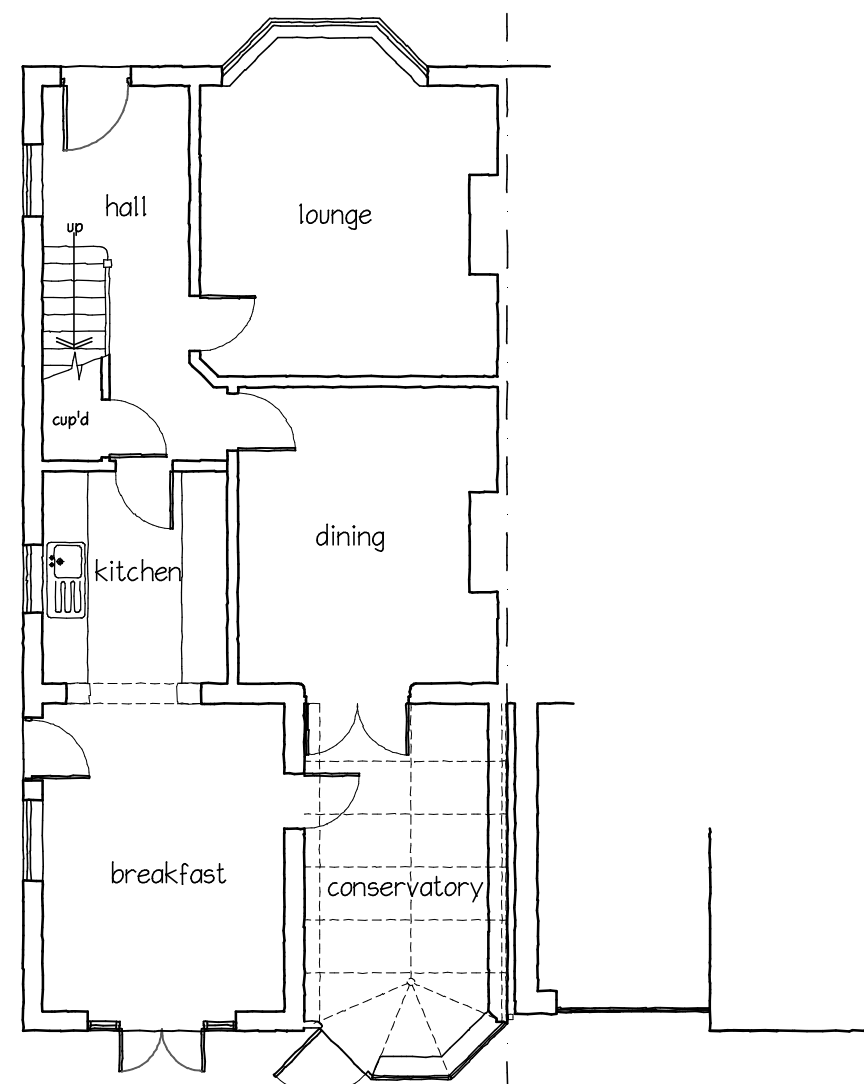

A3
Original

0 1 2 3 4m
Scale 1:100

35, The Mount,
Caversham, Reading

Proposed replacement conservatory
Existing Plan and Elevations

Architectural Services

31 Redshank Court, Thatcham, Berkshire RG19 3UE
Tel: 07948 872810

Scale: 1:100
Date: Feb 2020

Drawing No
201465/03

©
Copyright