



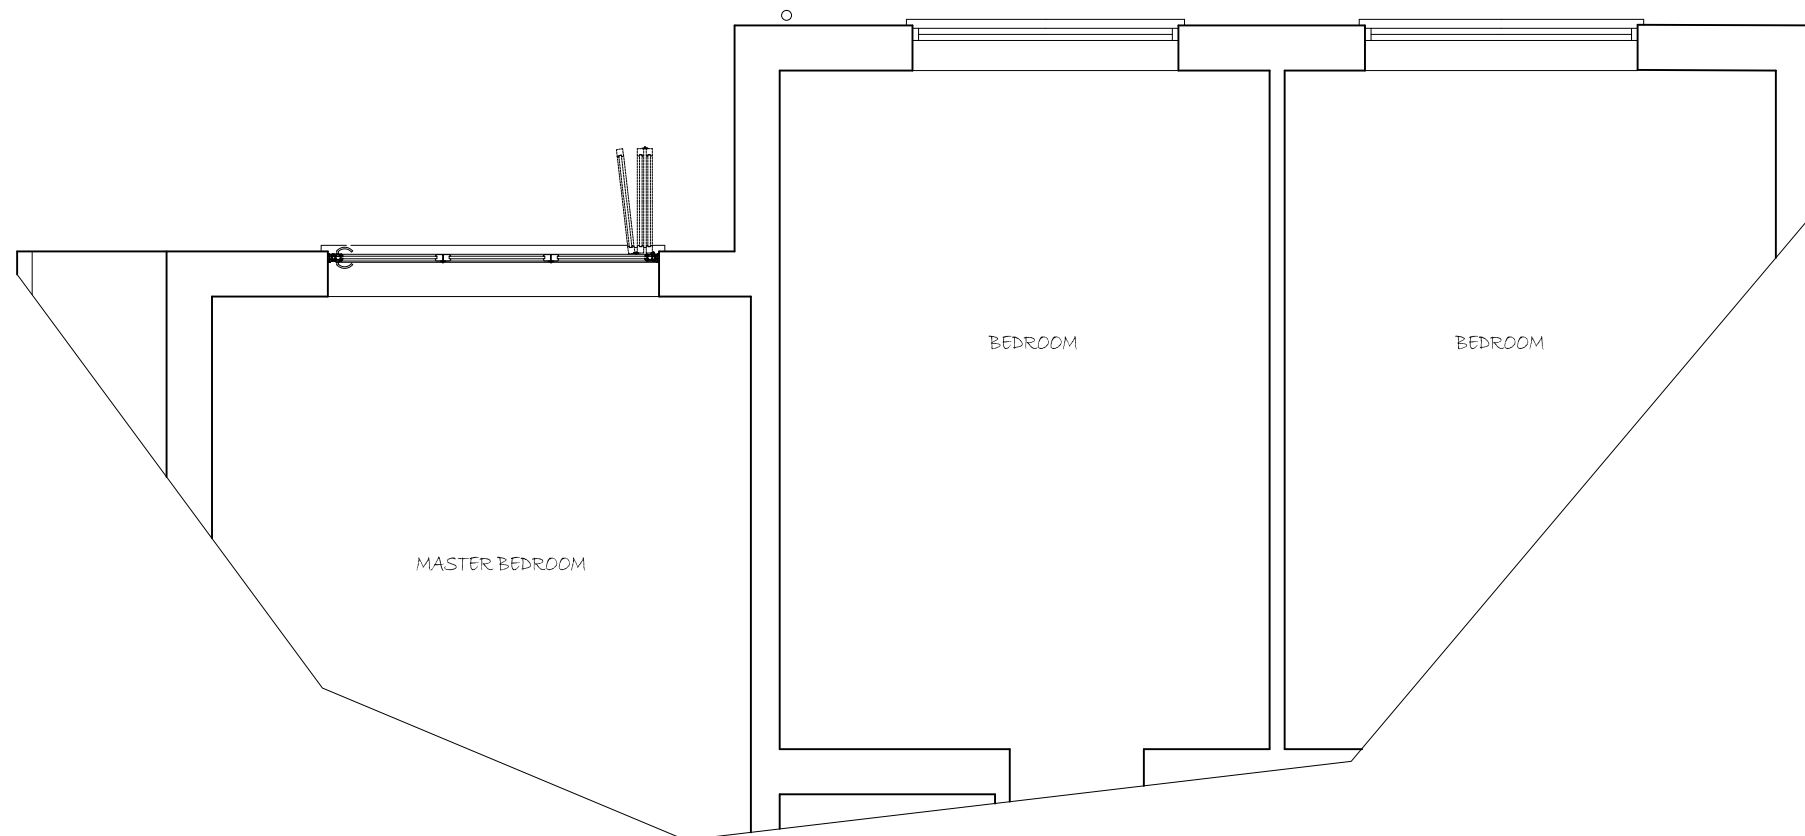

EXISTING FIRST FLOOR PLAN

 

SCALE 1:50

PROJECT PROPOSED DEVELOPMENT AT ; 179 PEPPARD ROAD EMMER GREEN, READING RG48TS											
TITLE EXISTING FIRST FLOOR PLAN											
 CREATIVE DESIGN & STRUCTURE Ltd. NEWTOWN HOUSE NEWTOWN ROAD HENLEY-ON-THAMES RG9 1HG Tel 01491 411922 info@creativedesignandstructure.co.uk www.creativedesignandstructure.co.uk											
DRAWN ED		SCALE @ A3 1:50									
DATE OCTOBER 2018											
DRAWING NO.			REV.								
35318-02			<table border="1"> <tr> <td></td><td></td><td></td><td></td></tr> <tr> <td></td><td></td><td></td><td></td></tr> </table>								