





EXISTING

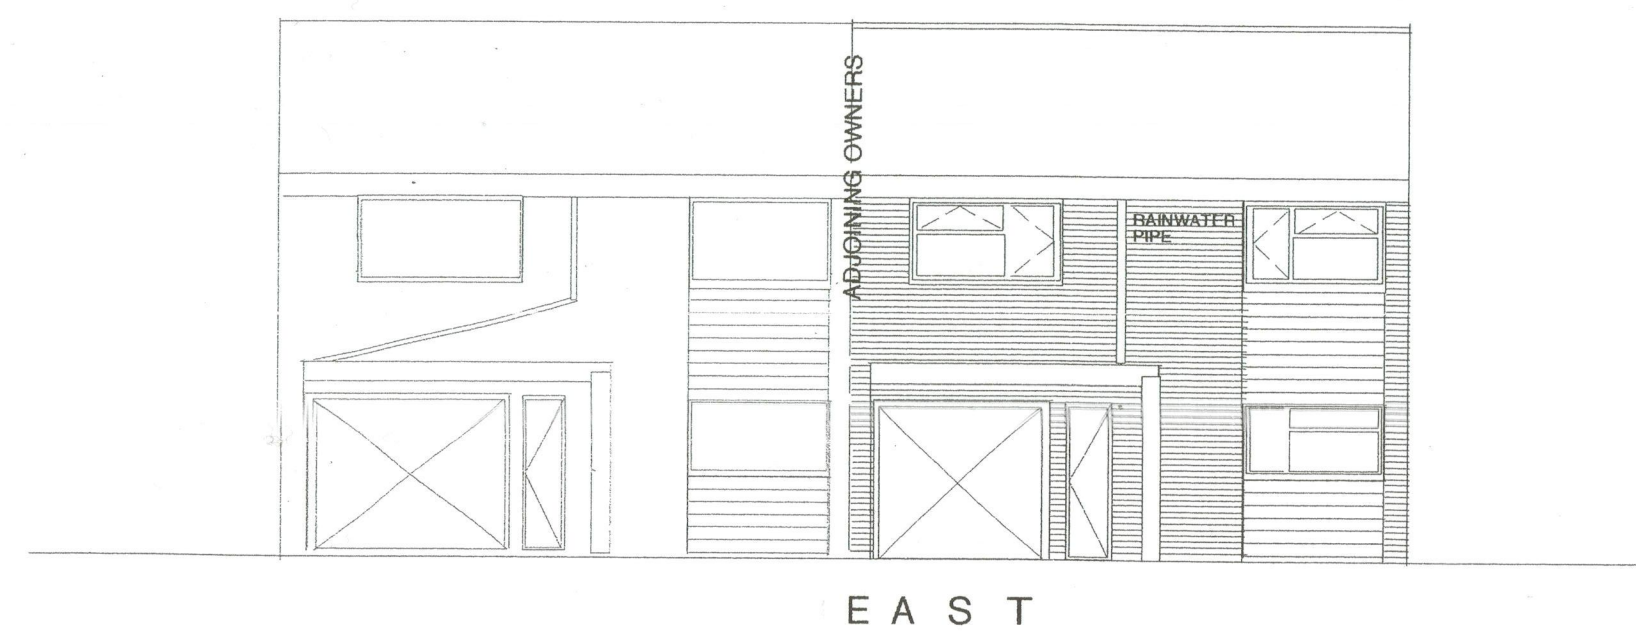

EAST

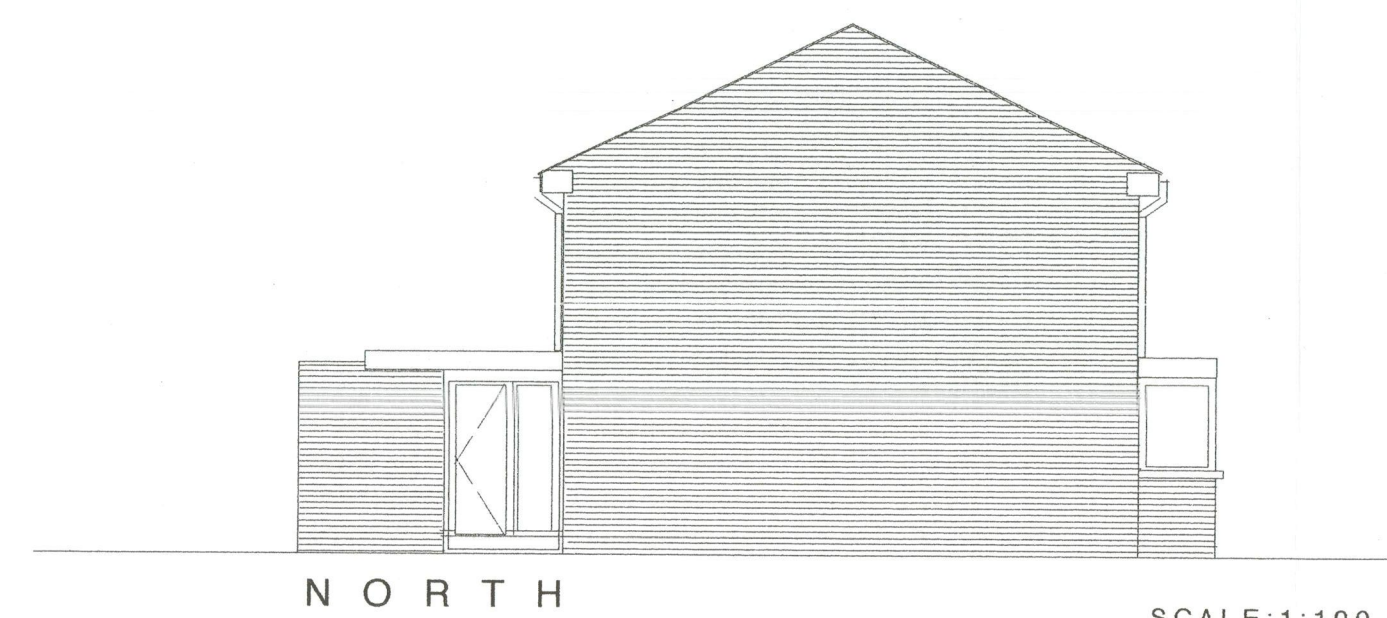


NORTH

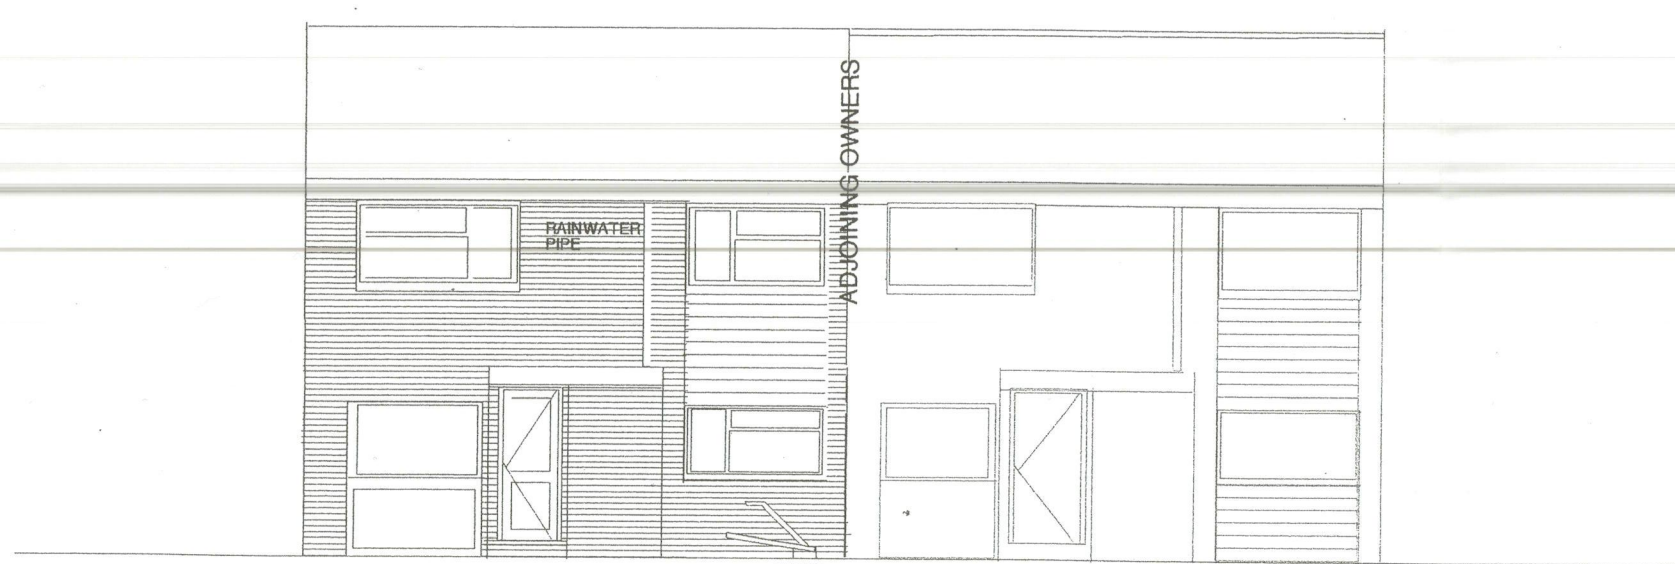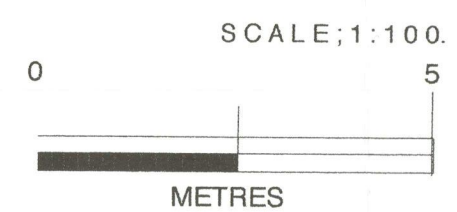


WEST

EXISTING GROUND FLOOR PLAN

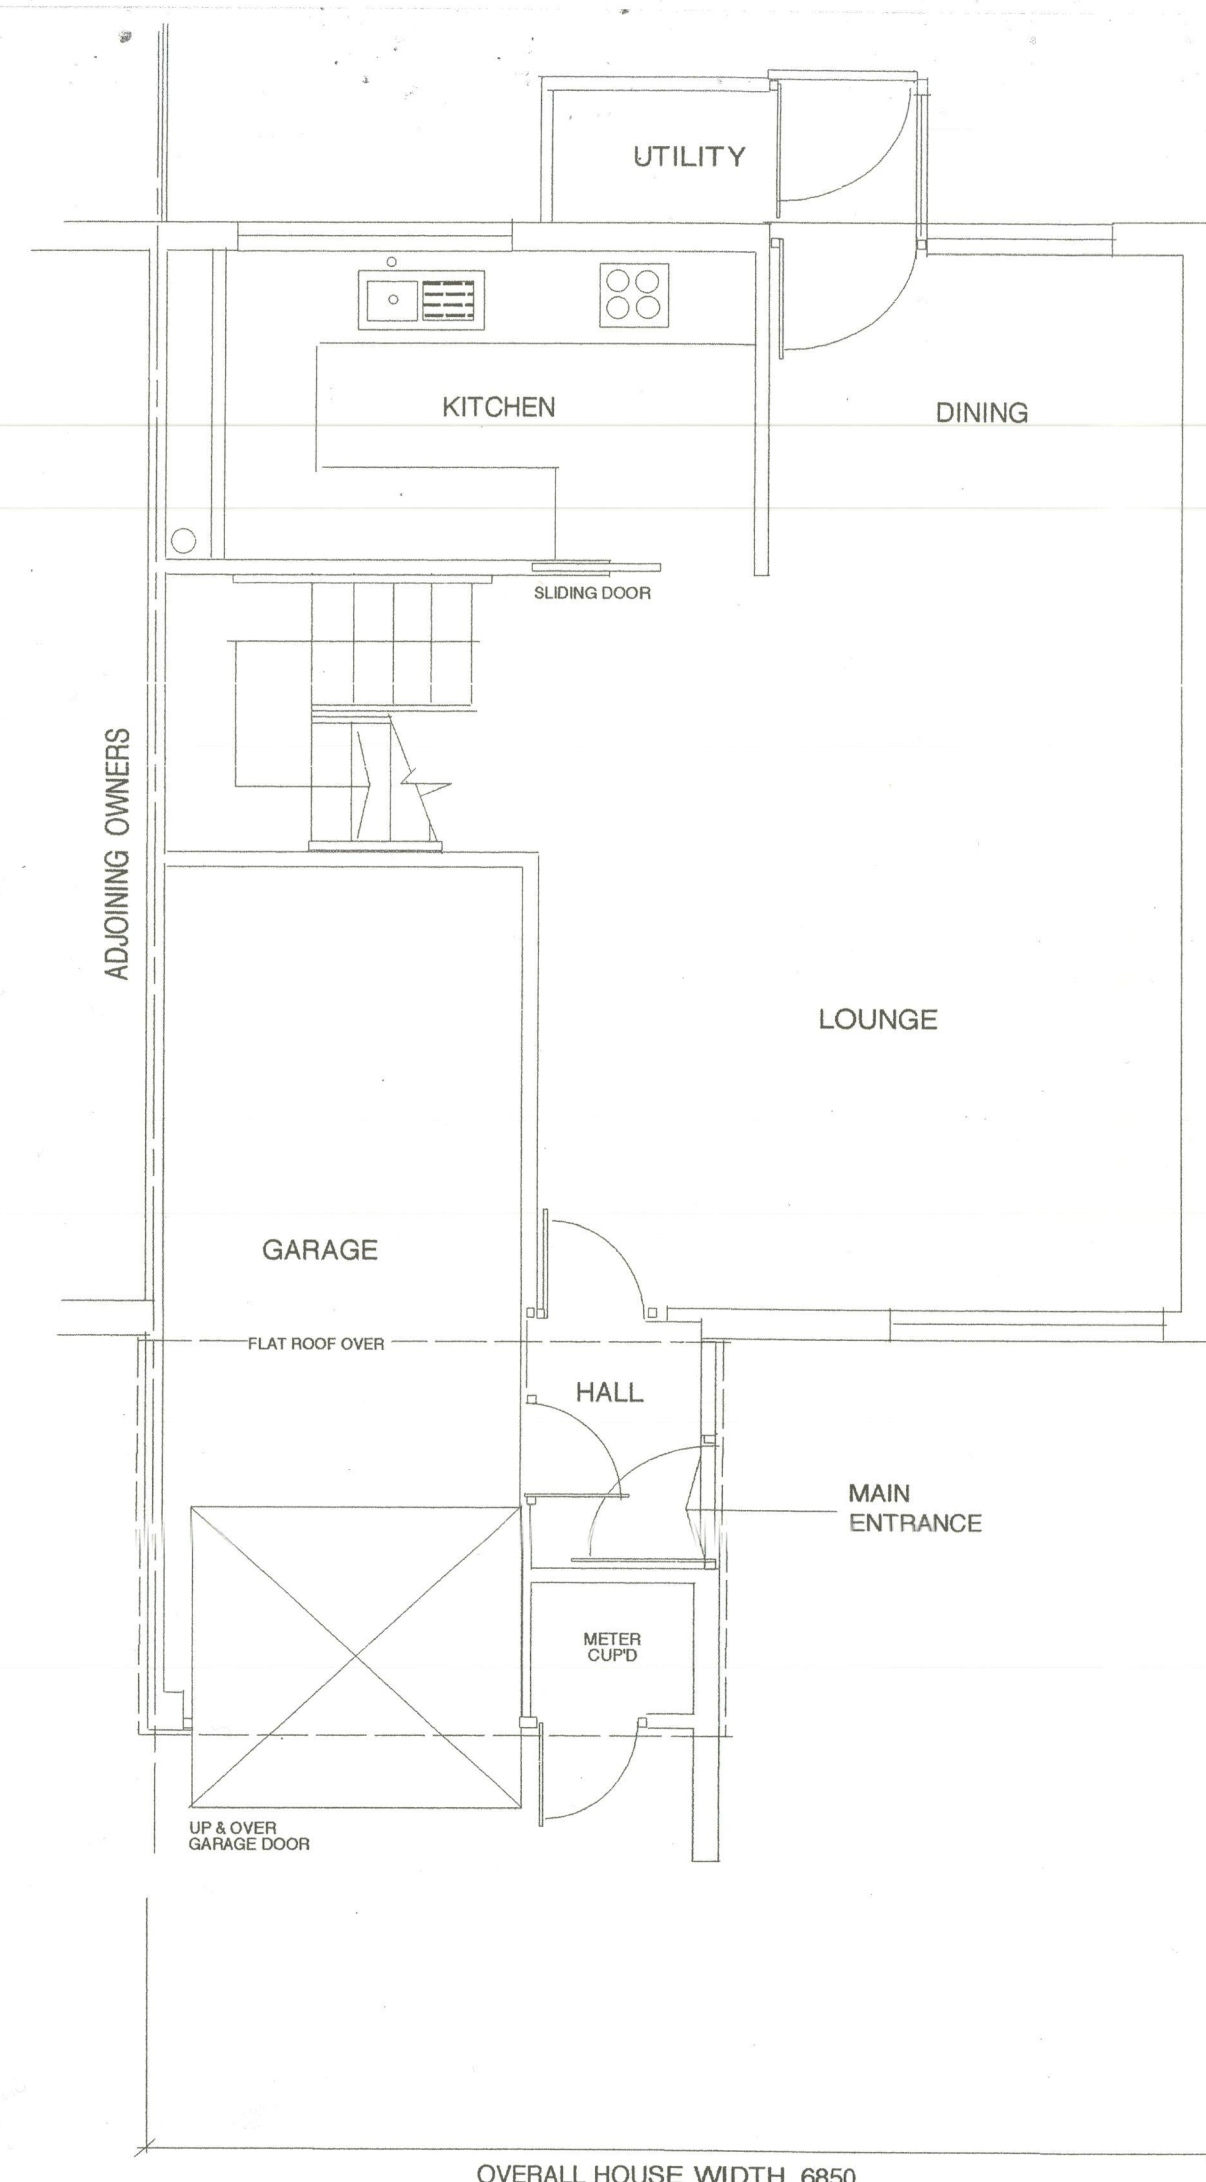

OVERALL HOUSE WIDTH 6850

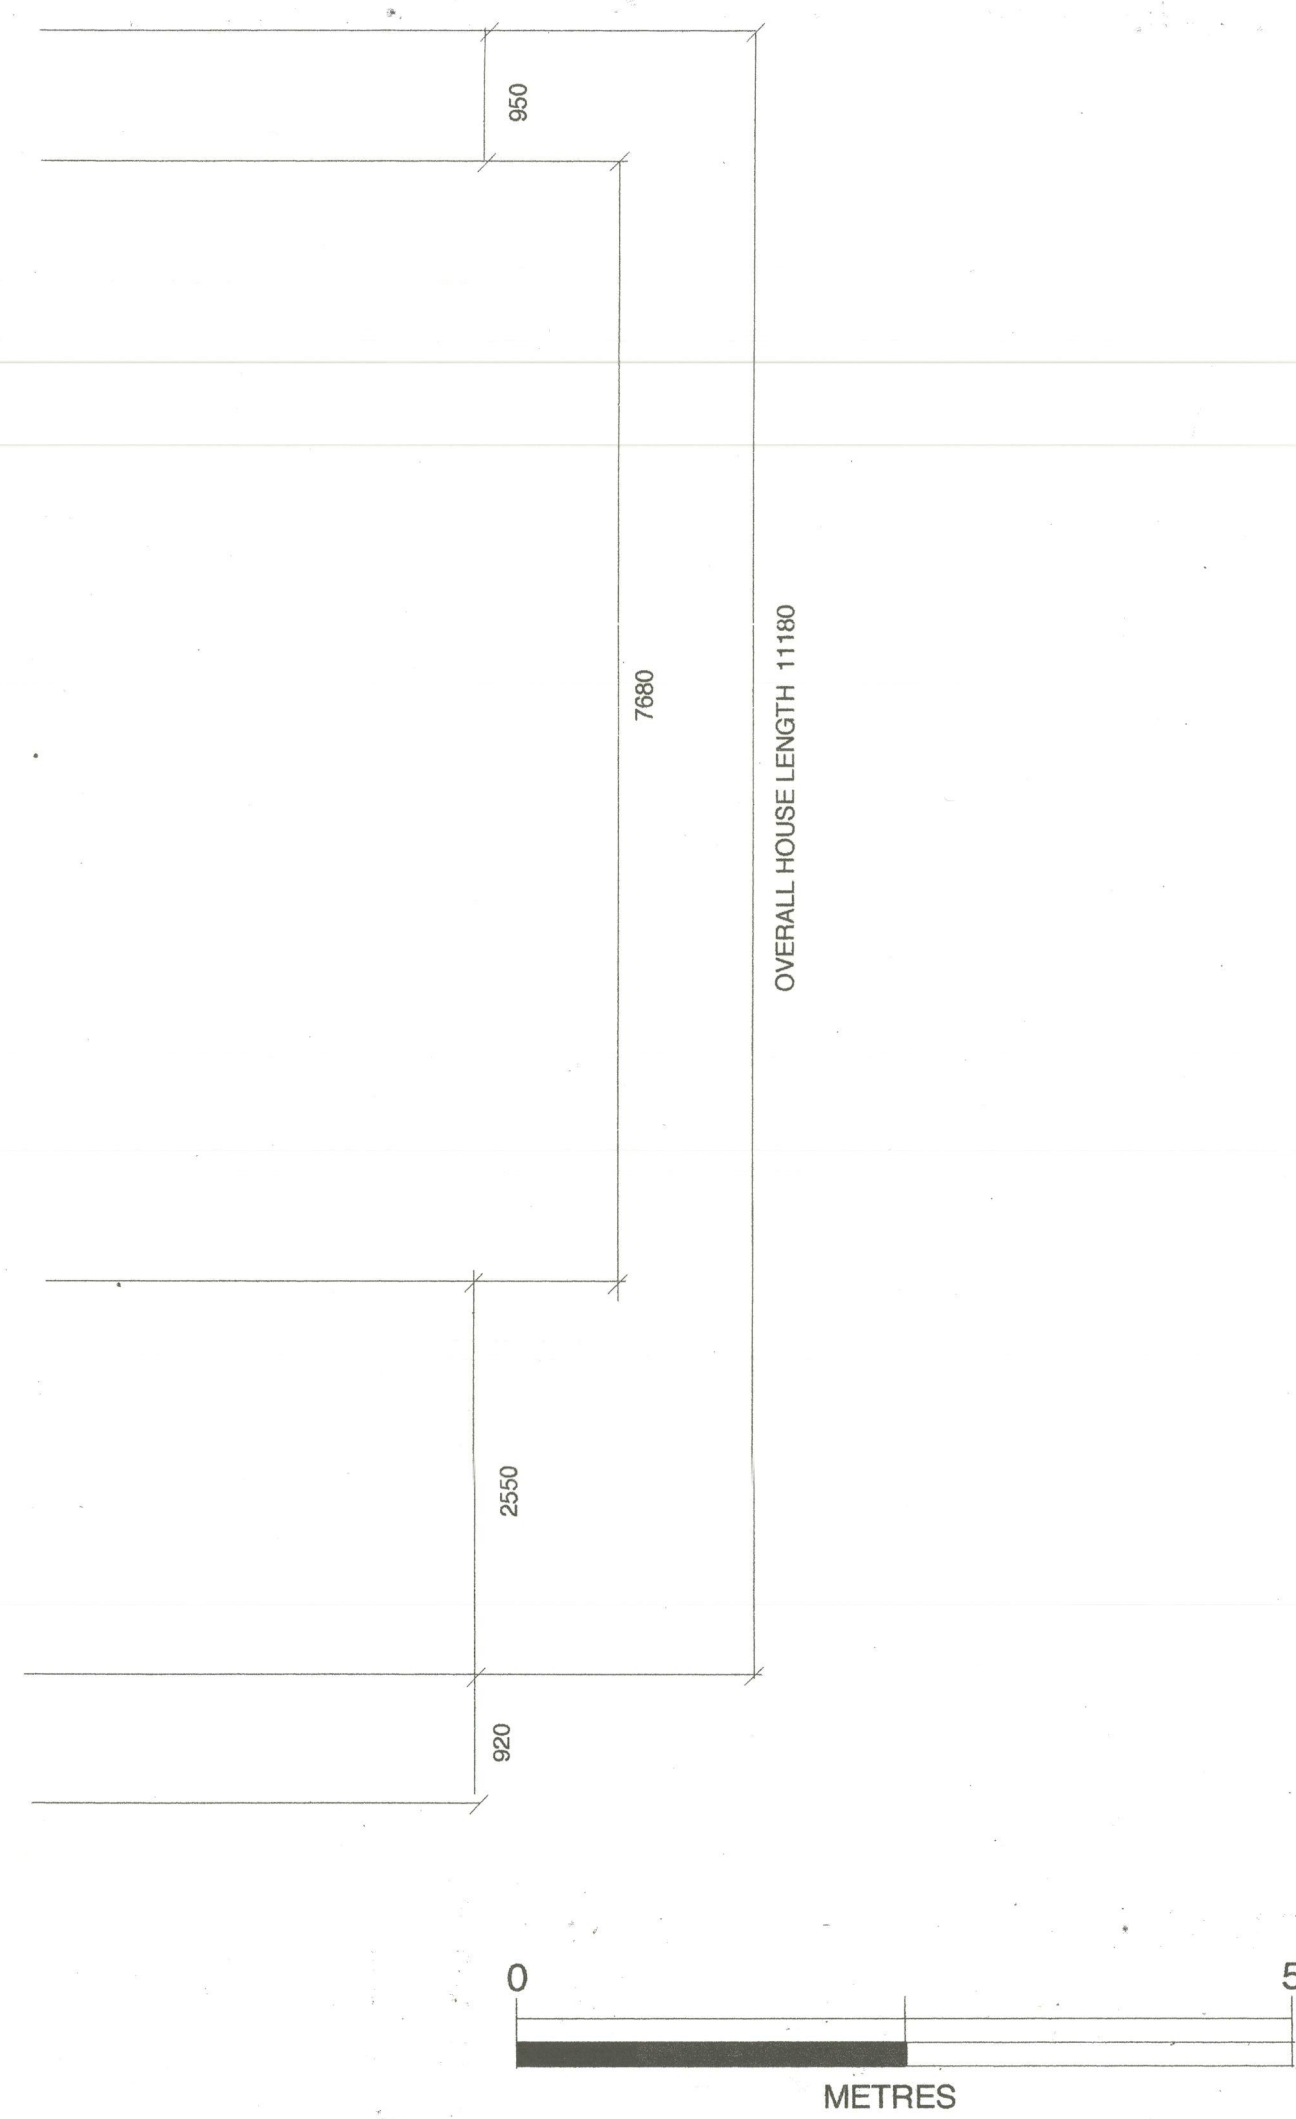

METRES




Plan Produced for: Mr & Mrs Andrews
Date Produced: 21 Aug 2019
Plan Number/Project ID: TQRQM19233123909852
Scale: 1:500 @ A4


© Crown copyright. All rights reserved. 2019 Licence number 0100042766

SITE PLAN SCALE: 1:500

SITE PLAN SCALE: 1:200

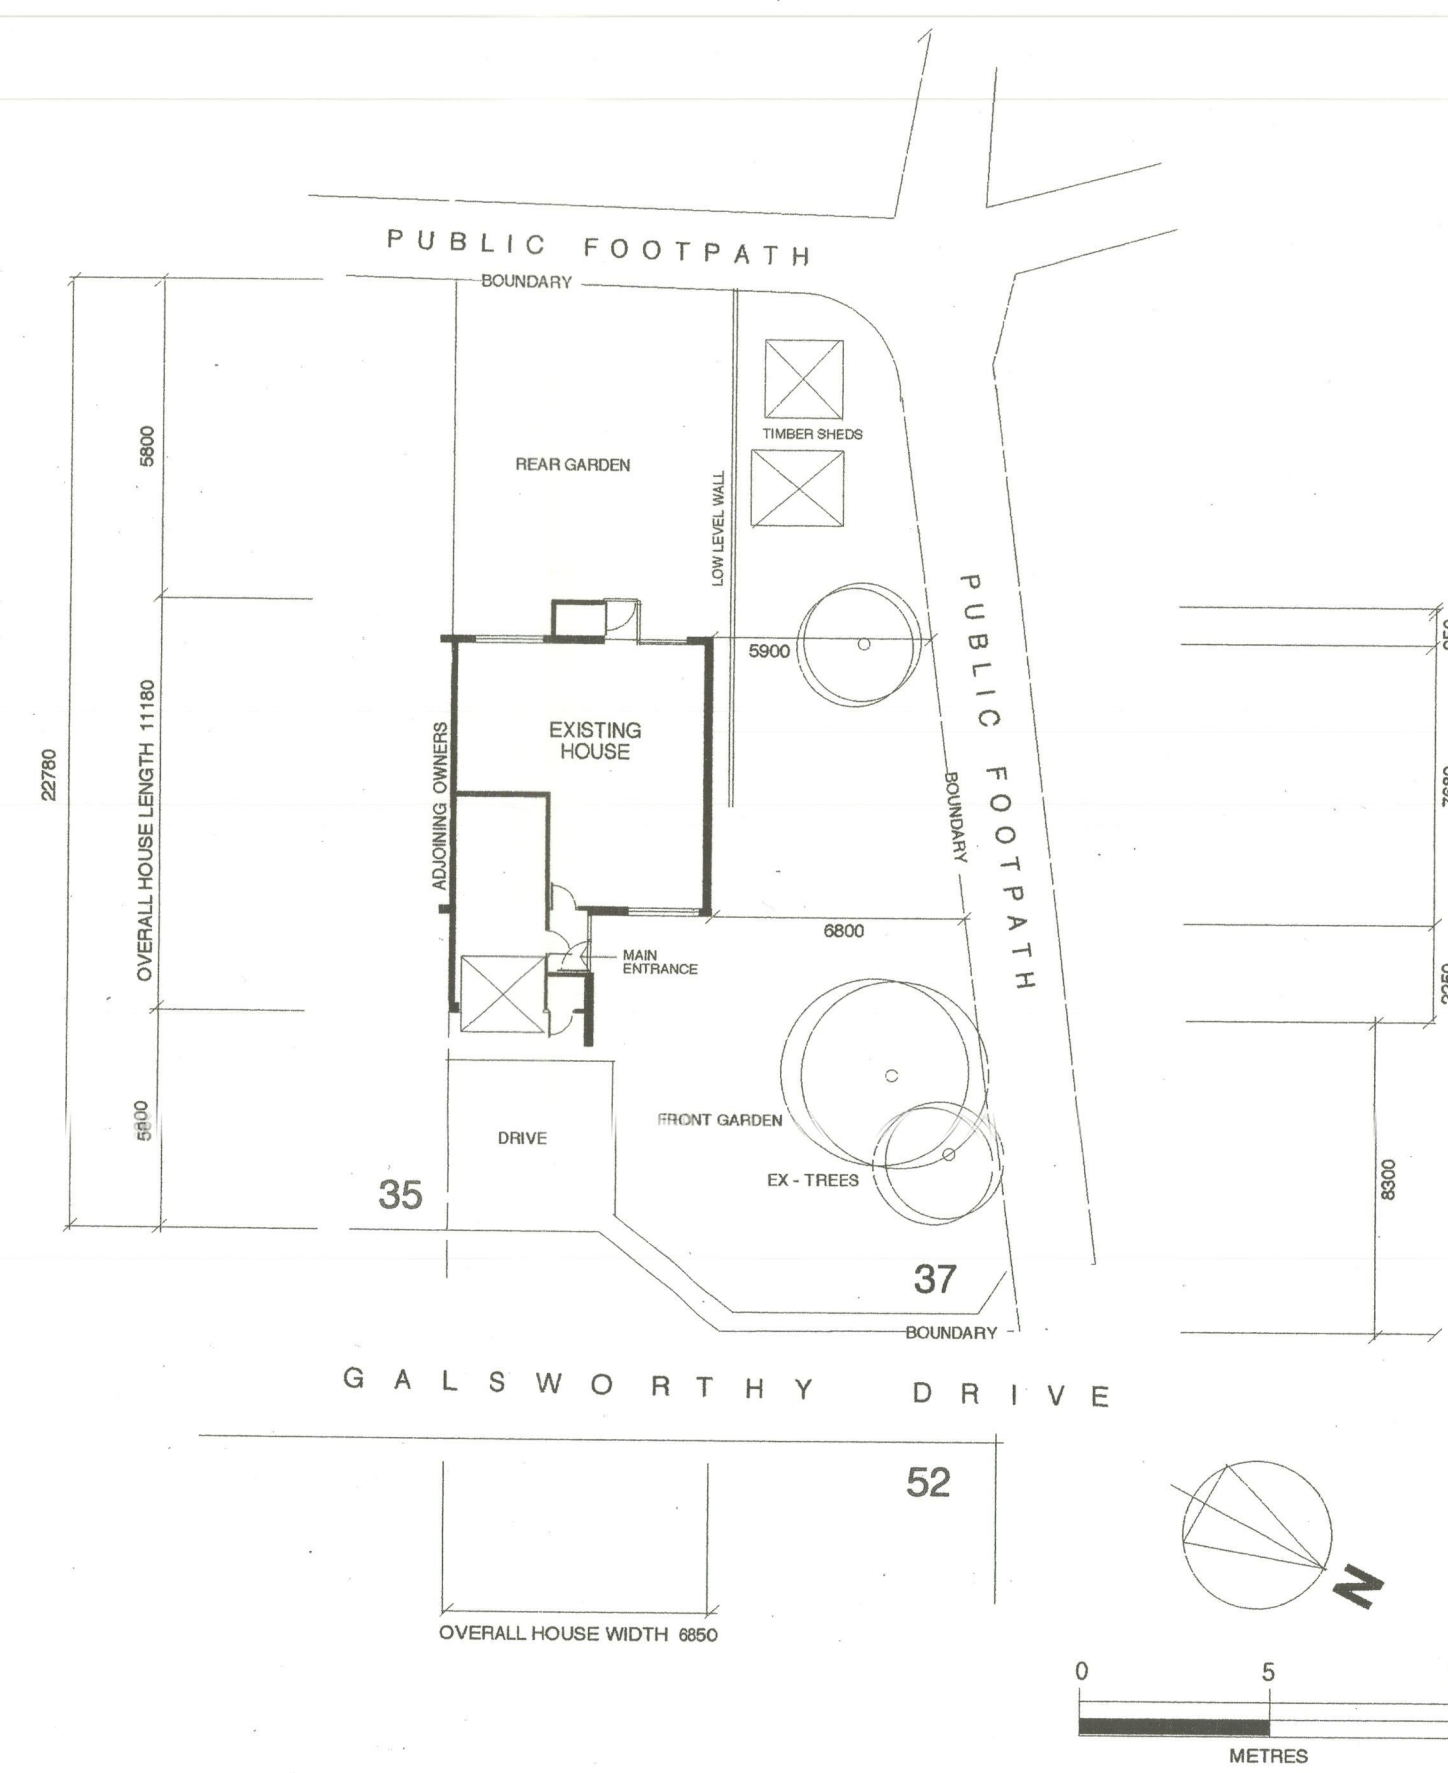

OVERALL HOUSE WIDTH 6850

 

METRES



Plan Produced for: Mr & Mrs Andrews
Date Produced: 21 Aug 2019
Plan Number/Project ID: TQRQM19233123432841
Scale: 1:1250 @ A4

© Crown copyright. All rights reserved. 2019 Licence number 0100042766

LOCATION PLAN SCALE: 1:1250

NOTES DISCRIPTION

GREY ROOF TILES
ORANGE BRICKWORK
DOUBLE GLAZED
UPVC FACIAS, DOORS, WINDOWS,
GUTTERING, DOWNPIPES &
WALL PANEL CLADDING
WHITE FINISH
METAL UP & OVER GARAGE DOOR
BITUMEN FELT, ROOF OVER GARAGE,
FRONT AND REAR PORCH.

EXISTING Planning Application Drawings

Drawing Sheet

GROUND FLOOR PLAN, ELEVATIONS,
LOCATION PLAN & SITE PLAN.

Client

Mr & Mrs.D.Andrews.
37, GALSWORTHY DRIVE,
CAVERSHAM, READING. RG4 6PE

Project

**New Front, Sun Lounge.
Side Extension.**

Location

37, GALSWORTHY DRIVE,
CAVERSHAM, READING. RG4 6PE

Scale

1:50. 1:100. 1:200. 1:500. 1:1250.

Date

Oct, 2019.

Designer

David Edgar Brewster MSIAD
**Architectural
Interior Designer**

07986 808 939 email ; info@davidbrewster.co.uk