


© This drawing remains the property of The Keen Partnership and shall not be copied without prior written consent.

All dimensions to be checked on site and any discrepancies to be reported before work commences.

Notes:

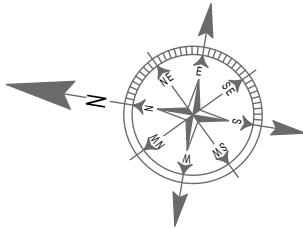

1:100

0 1 2 3 4 5 m

THE
KEEN
PARTNERSHIP

The Courtyard
Edinburgh Road
Reading RG30 2UA
Tel: 0118 9510 855
Fax: 0118 9510 866
chris@keenpartnership.co.uk
www.keenpartnership.co.uk

cabe
chartered association
of building engineers



Client:

MR. Kiran Gurung

Job Title:

49 Waylen St, Reading, RG1 7UP

Drawing Title:

Existing Plans

Drawing Date:

26-11-2019

Status:

PLANNING DRAWINGS

Issue Date:

22/01/2020

Drawn By:

PD

Scale:

@A3


Job No:

8891

Drawing No:

PL-04

Rev:

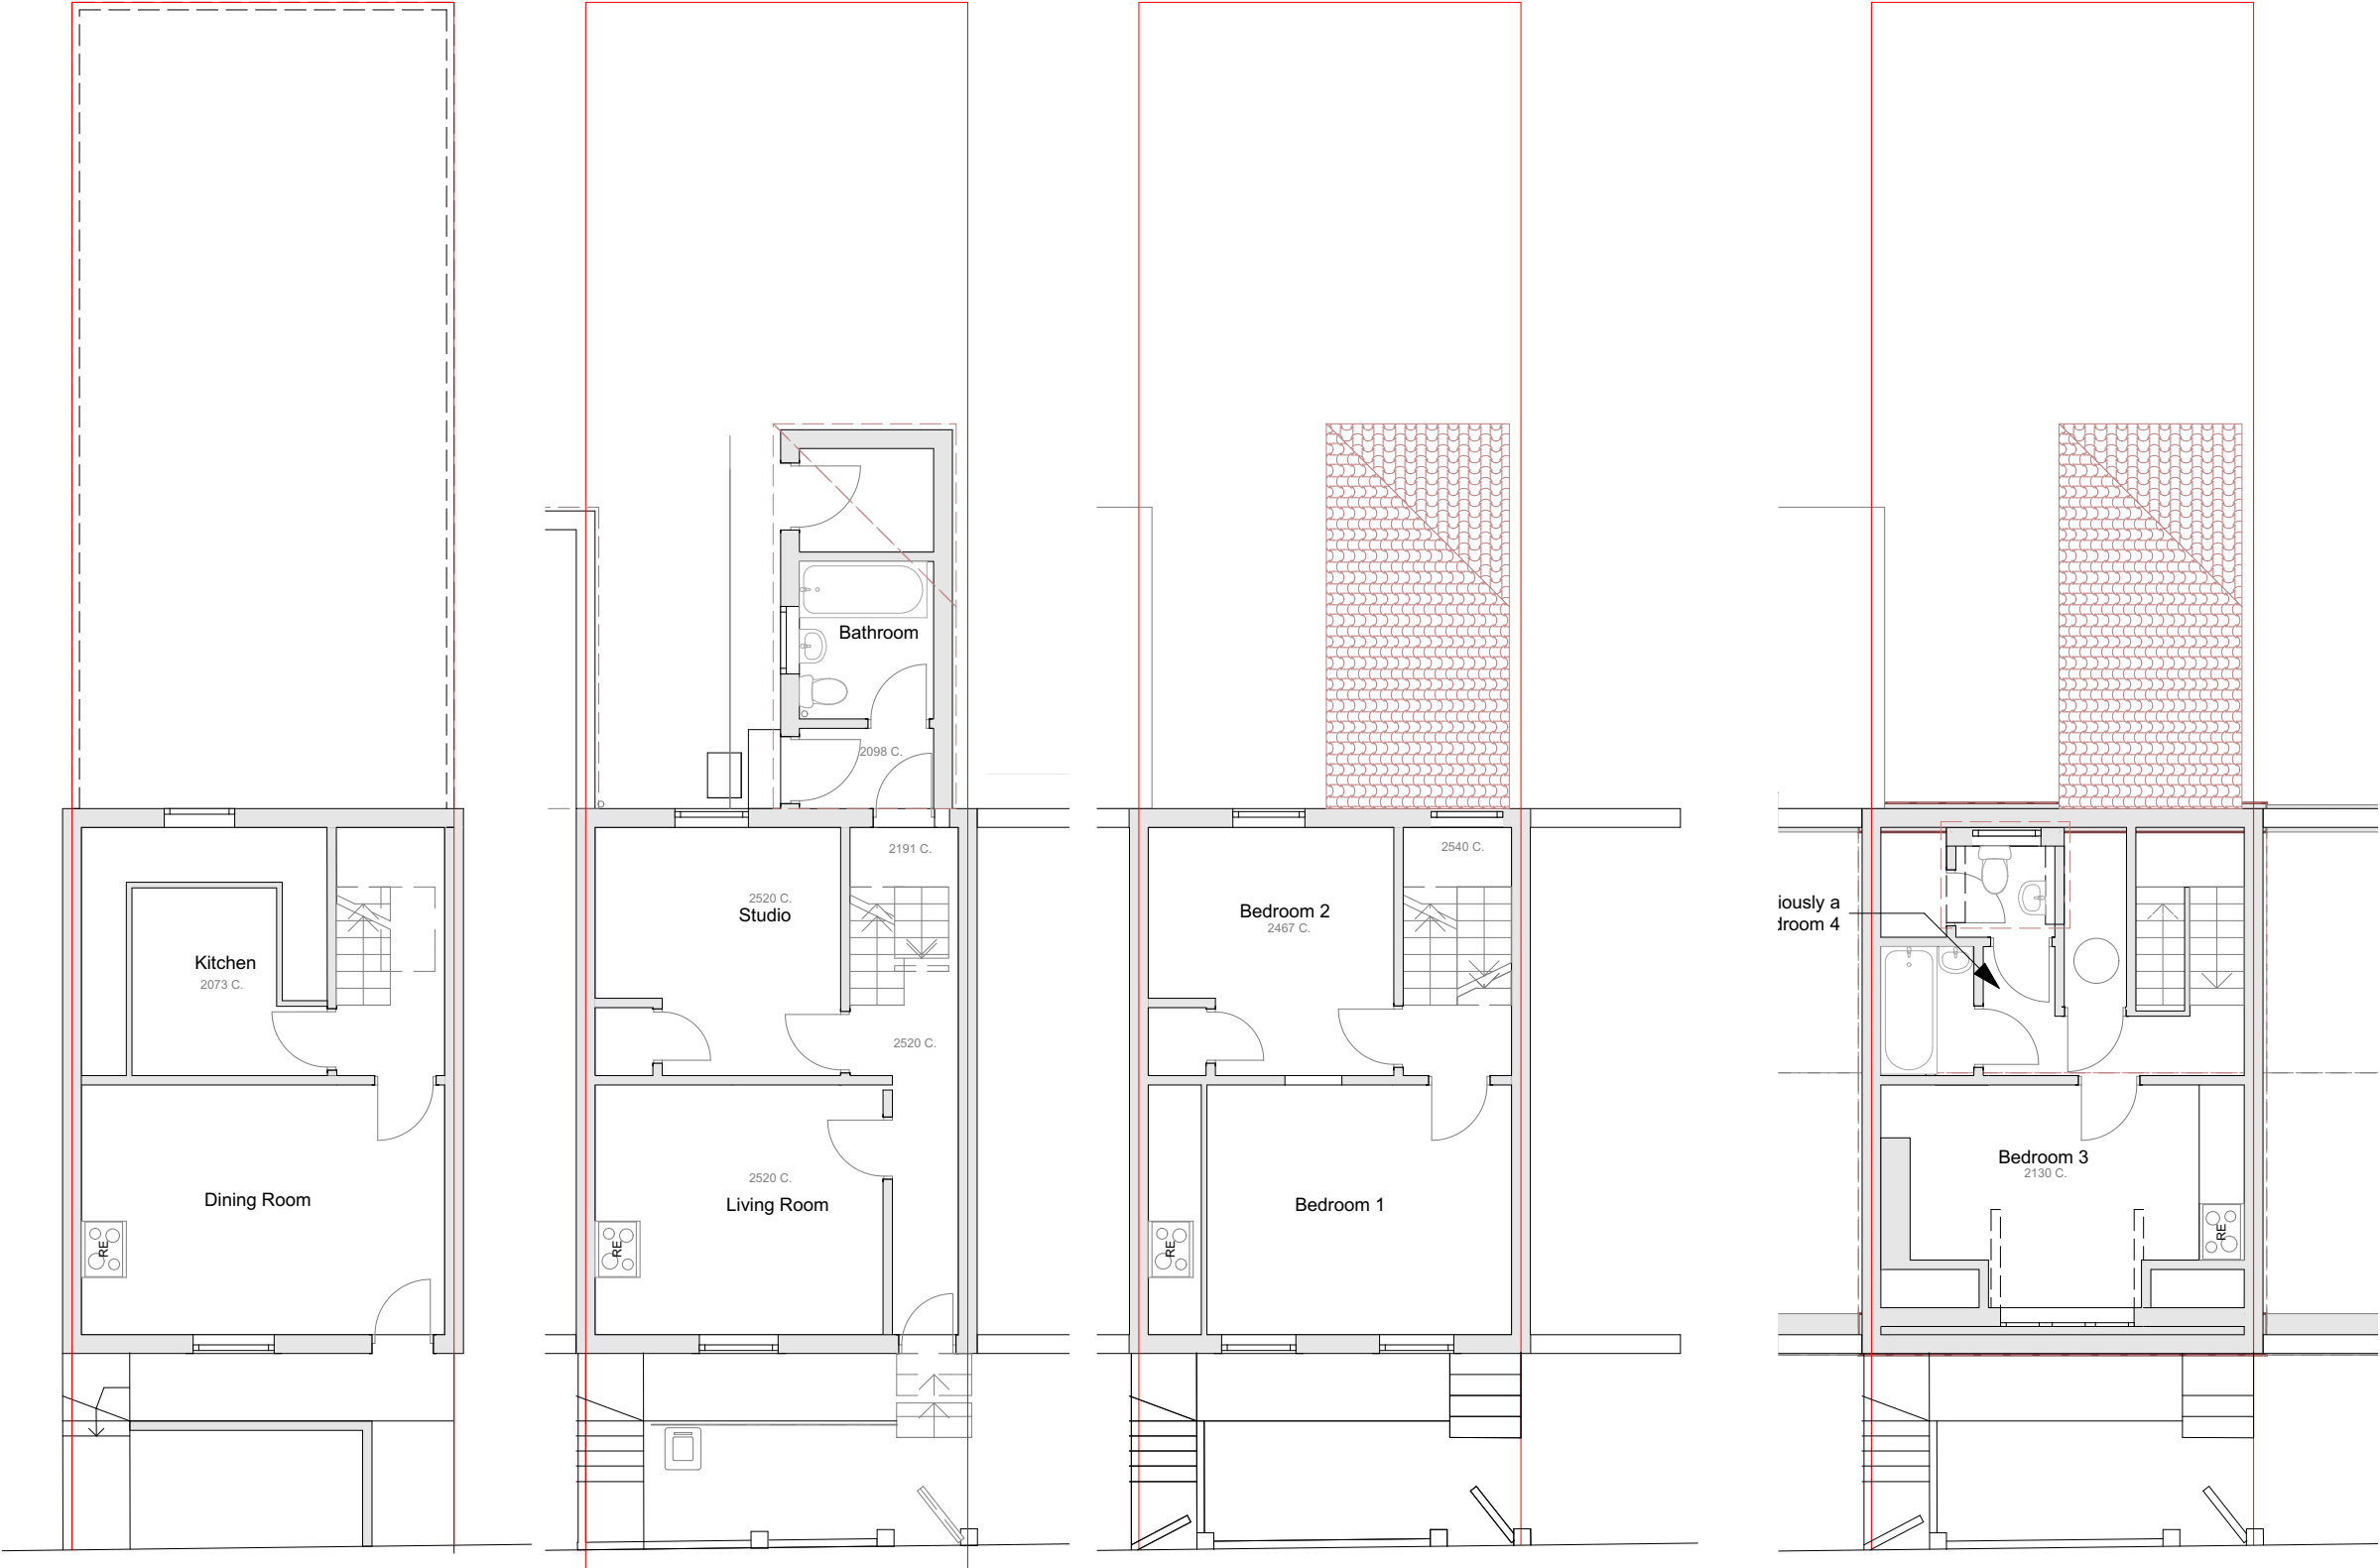

1 Existing Basement 1:100 2 Existing Ground Floor Plan 1:100 3 Existing First Floor 1:100 4 Existing Second Floor 1:100