


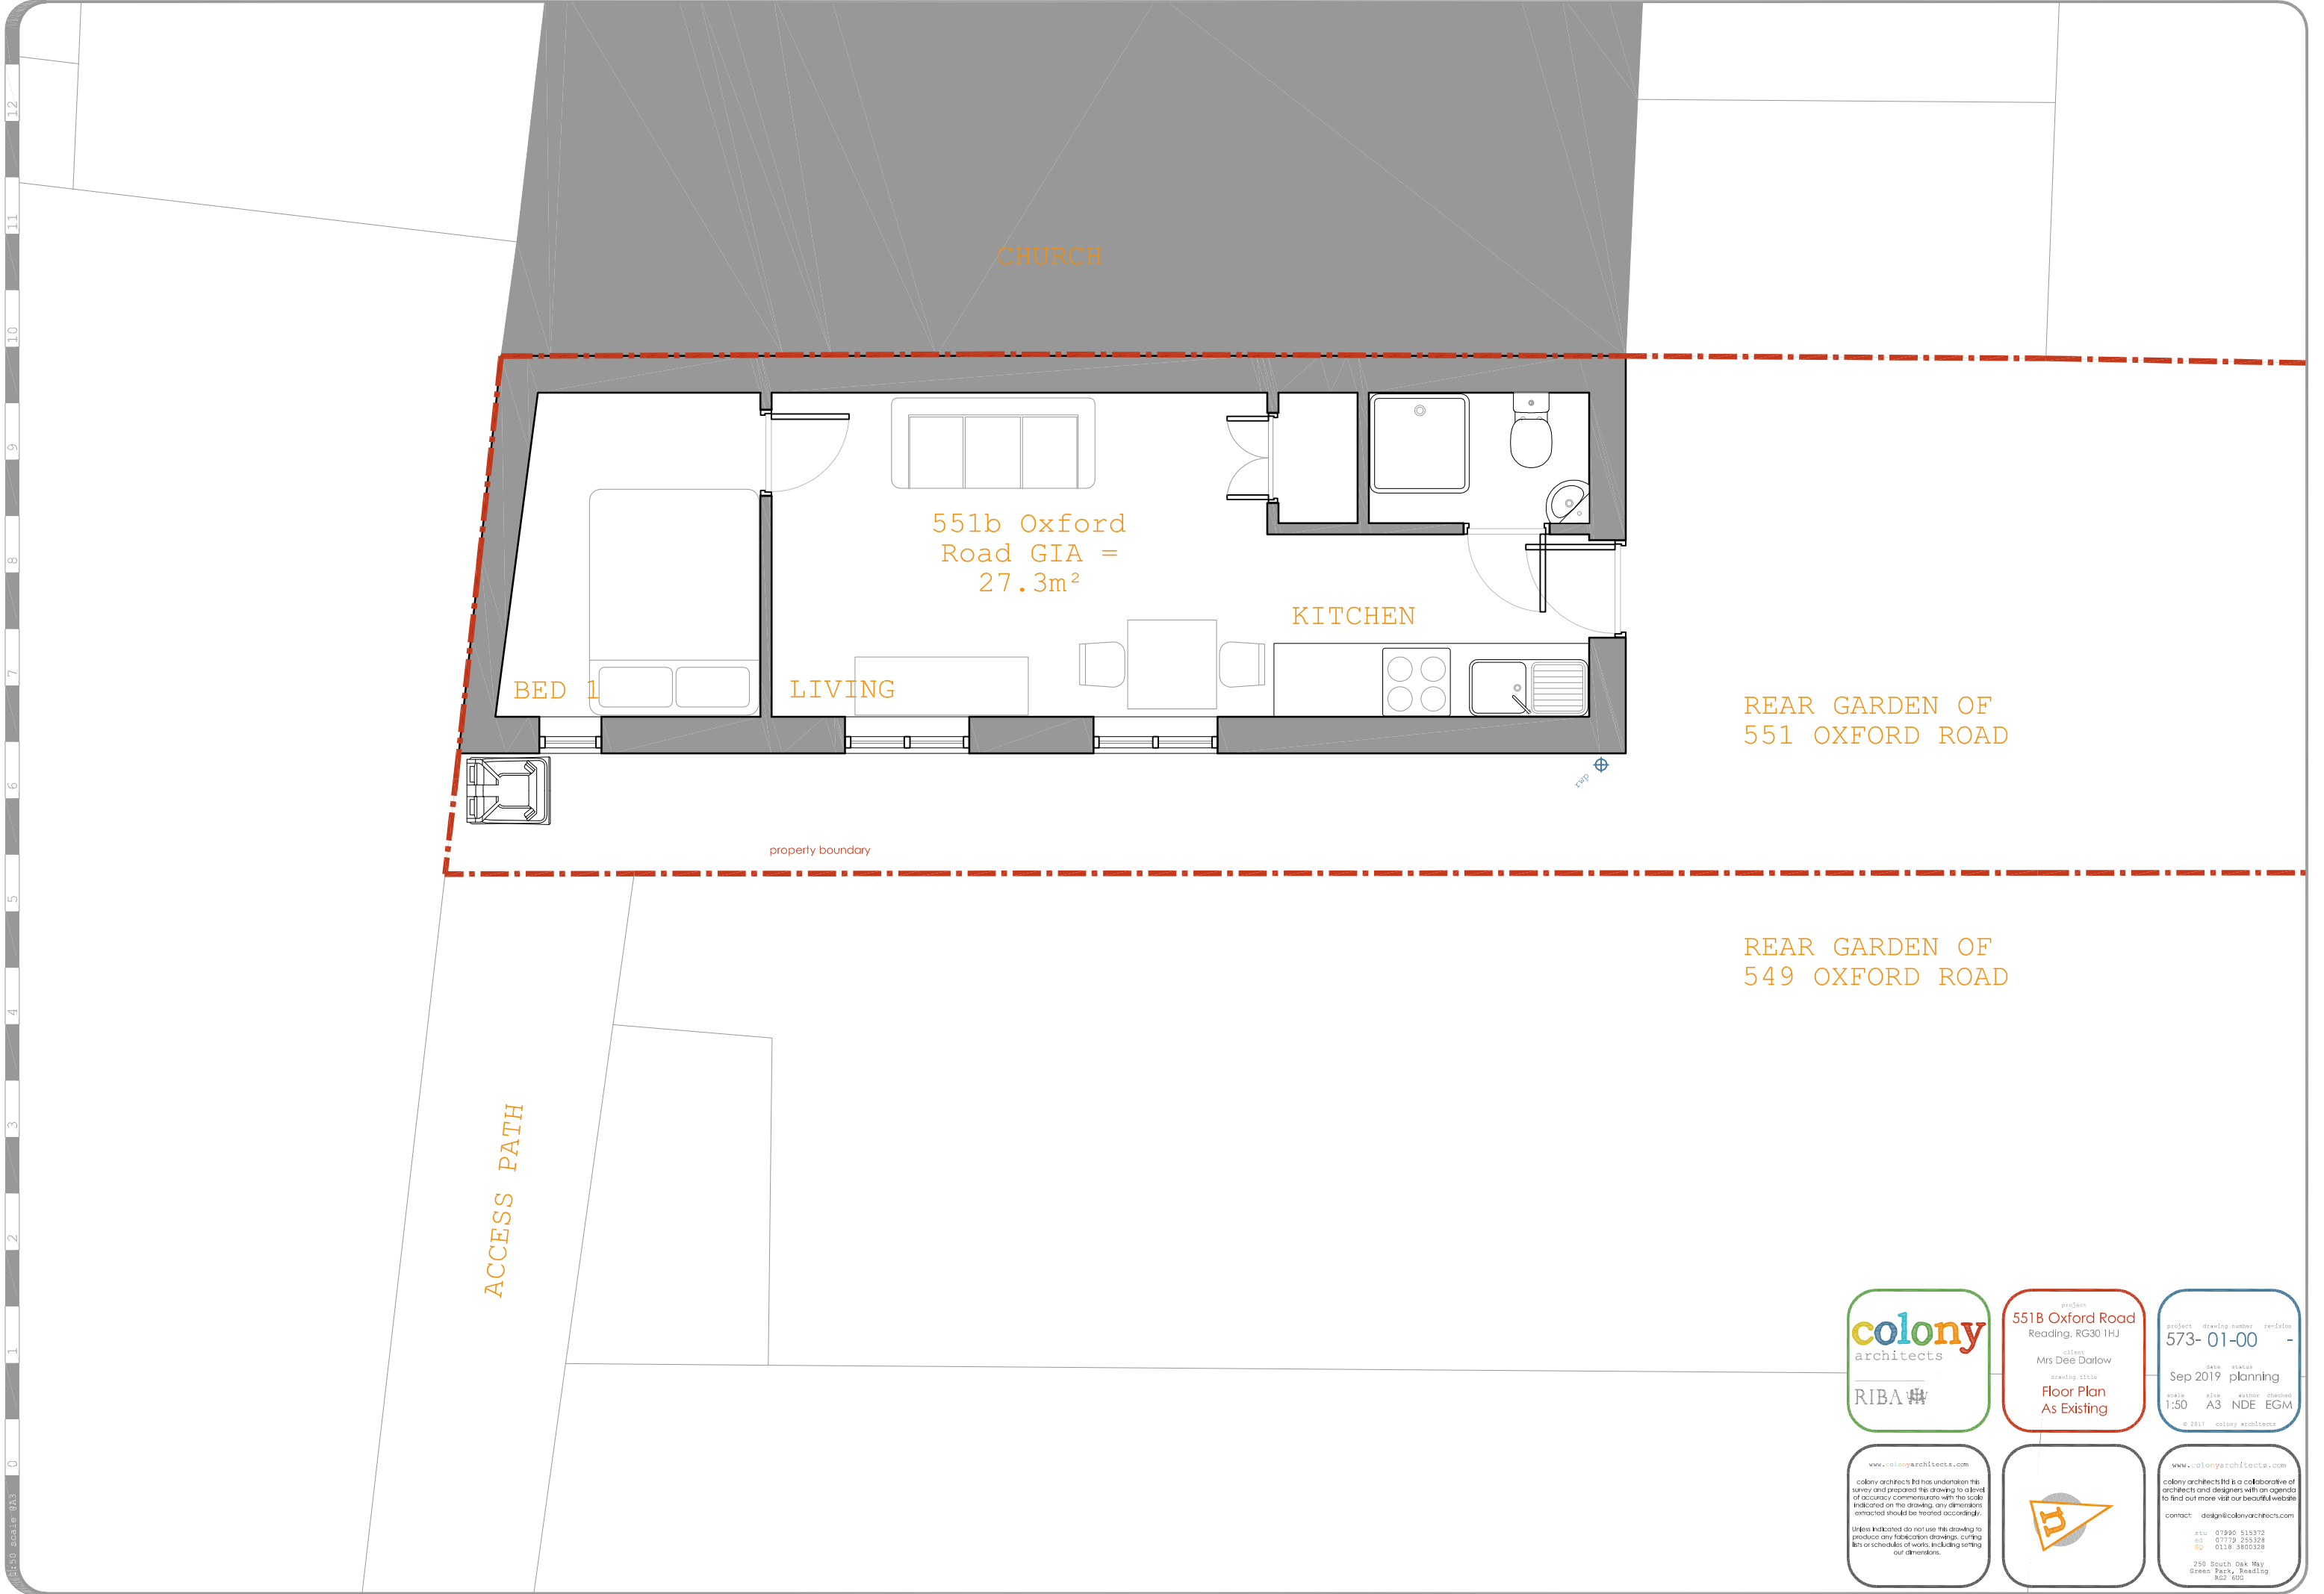

12
11
10
9
8
7
6
5
4
3
2
1
0
1:50 scale: A3



colony
architects

RIBA 

project
551B Oxford Road
Reading, RG30 1HJ

client
Mrs Dee Darlow

drawing title
Floor Plan
As Existing

project	drawing number	revision
573-	01-00	-

date	status
Sep 2019	planning

scale	size	author	checked
1:50	A3	NDE	EGM

© 2019 colony architects

www.colonyarchitects.com

colony architects ltd has undertaken this survey and prepared this drawing to a level of accuracy commensurate with the scale indicated on the drawing. any dimensions extracted should be treated accordingly.

Unless indicated do not use this drawing to produce any fabrication drawings, cutting lists or schedules of works including setting out dimensions.



www.colonyarchitects.com

colony architects ltd is a collaborative of architects and designers with an agenda to find out more visit our beautiful website

contact: design@colonyarchitects.com

tel	07990 515372
ed	07779 255328
fx	0118 3860328

250 South Oak Way
Green Park, Reading
RG2 6DQ