




NOTES:

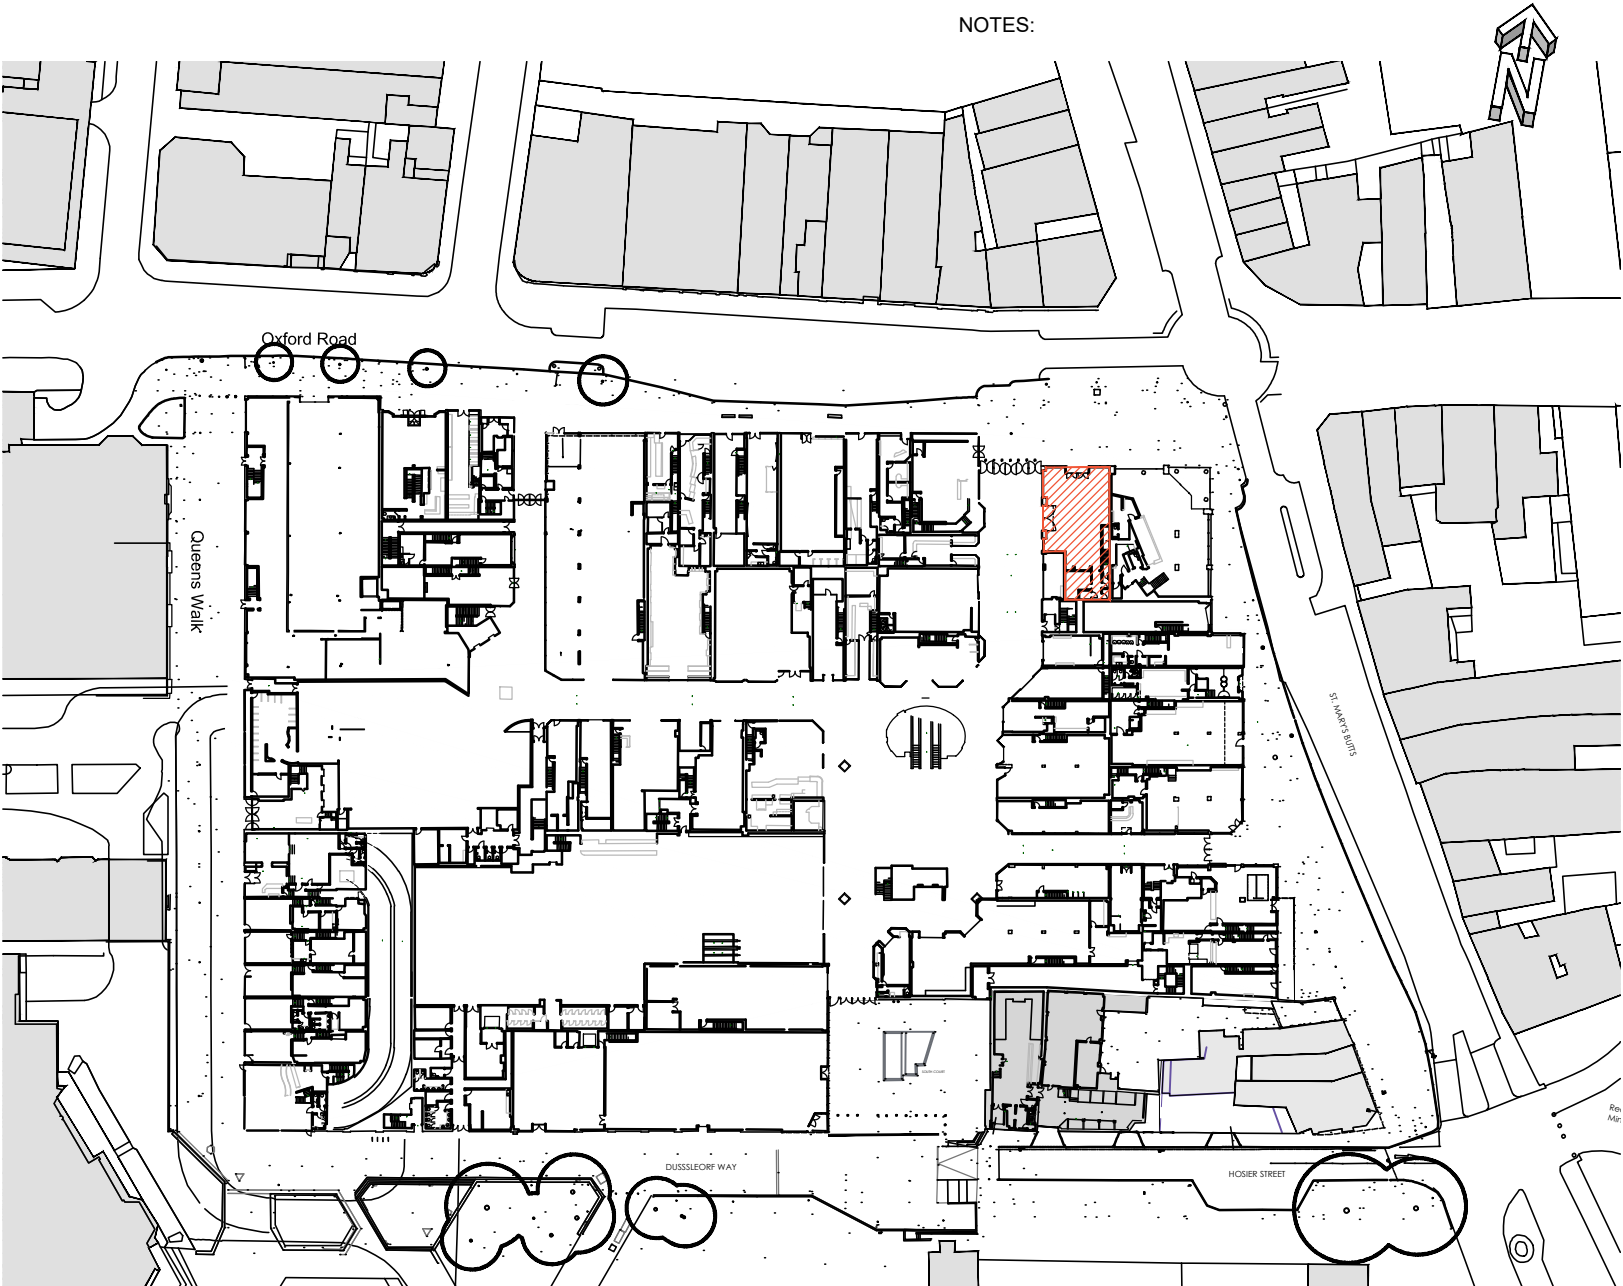

KEY PLAN 1:1250

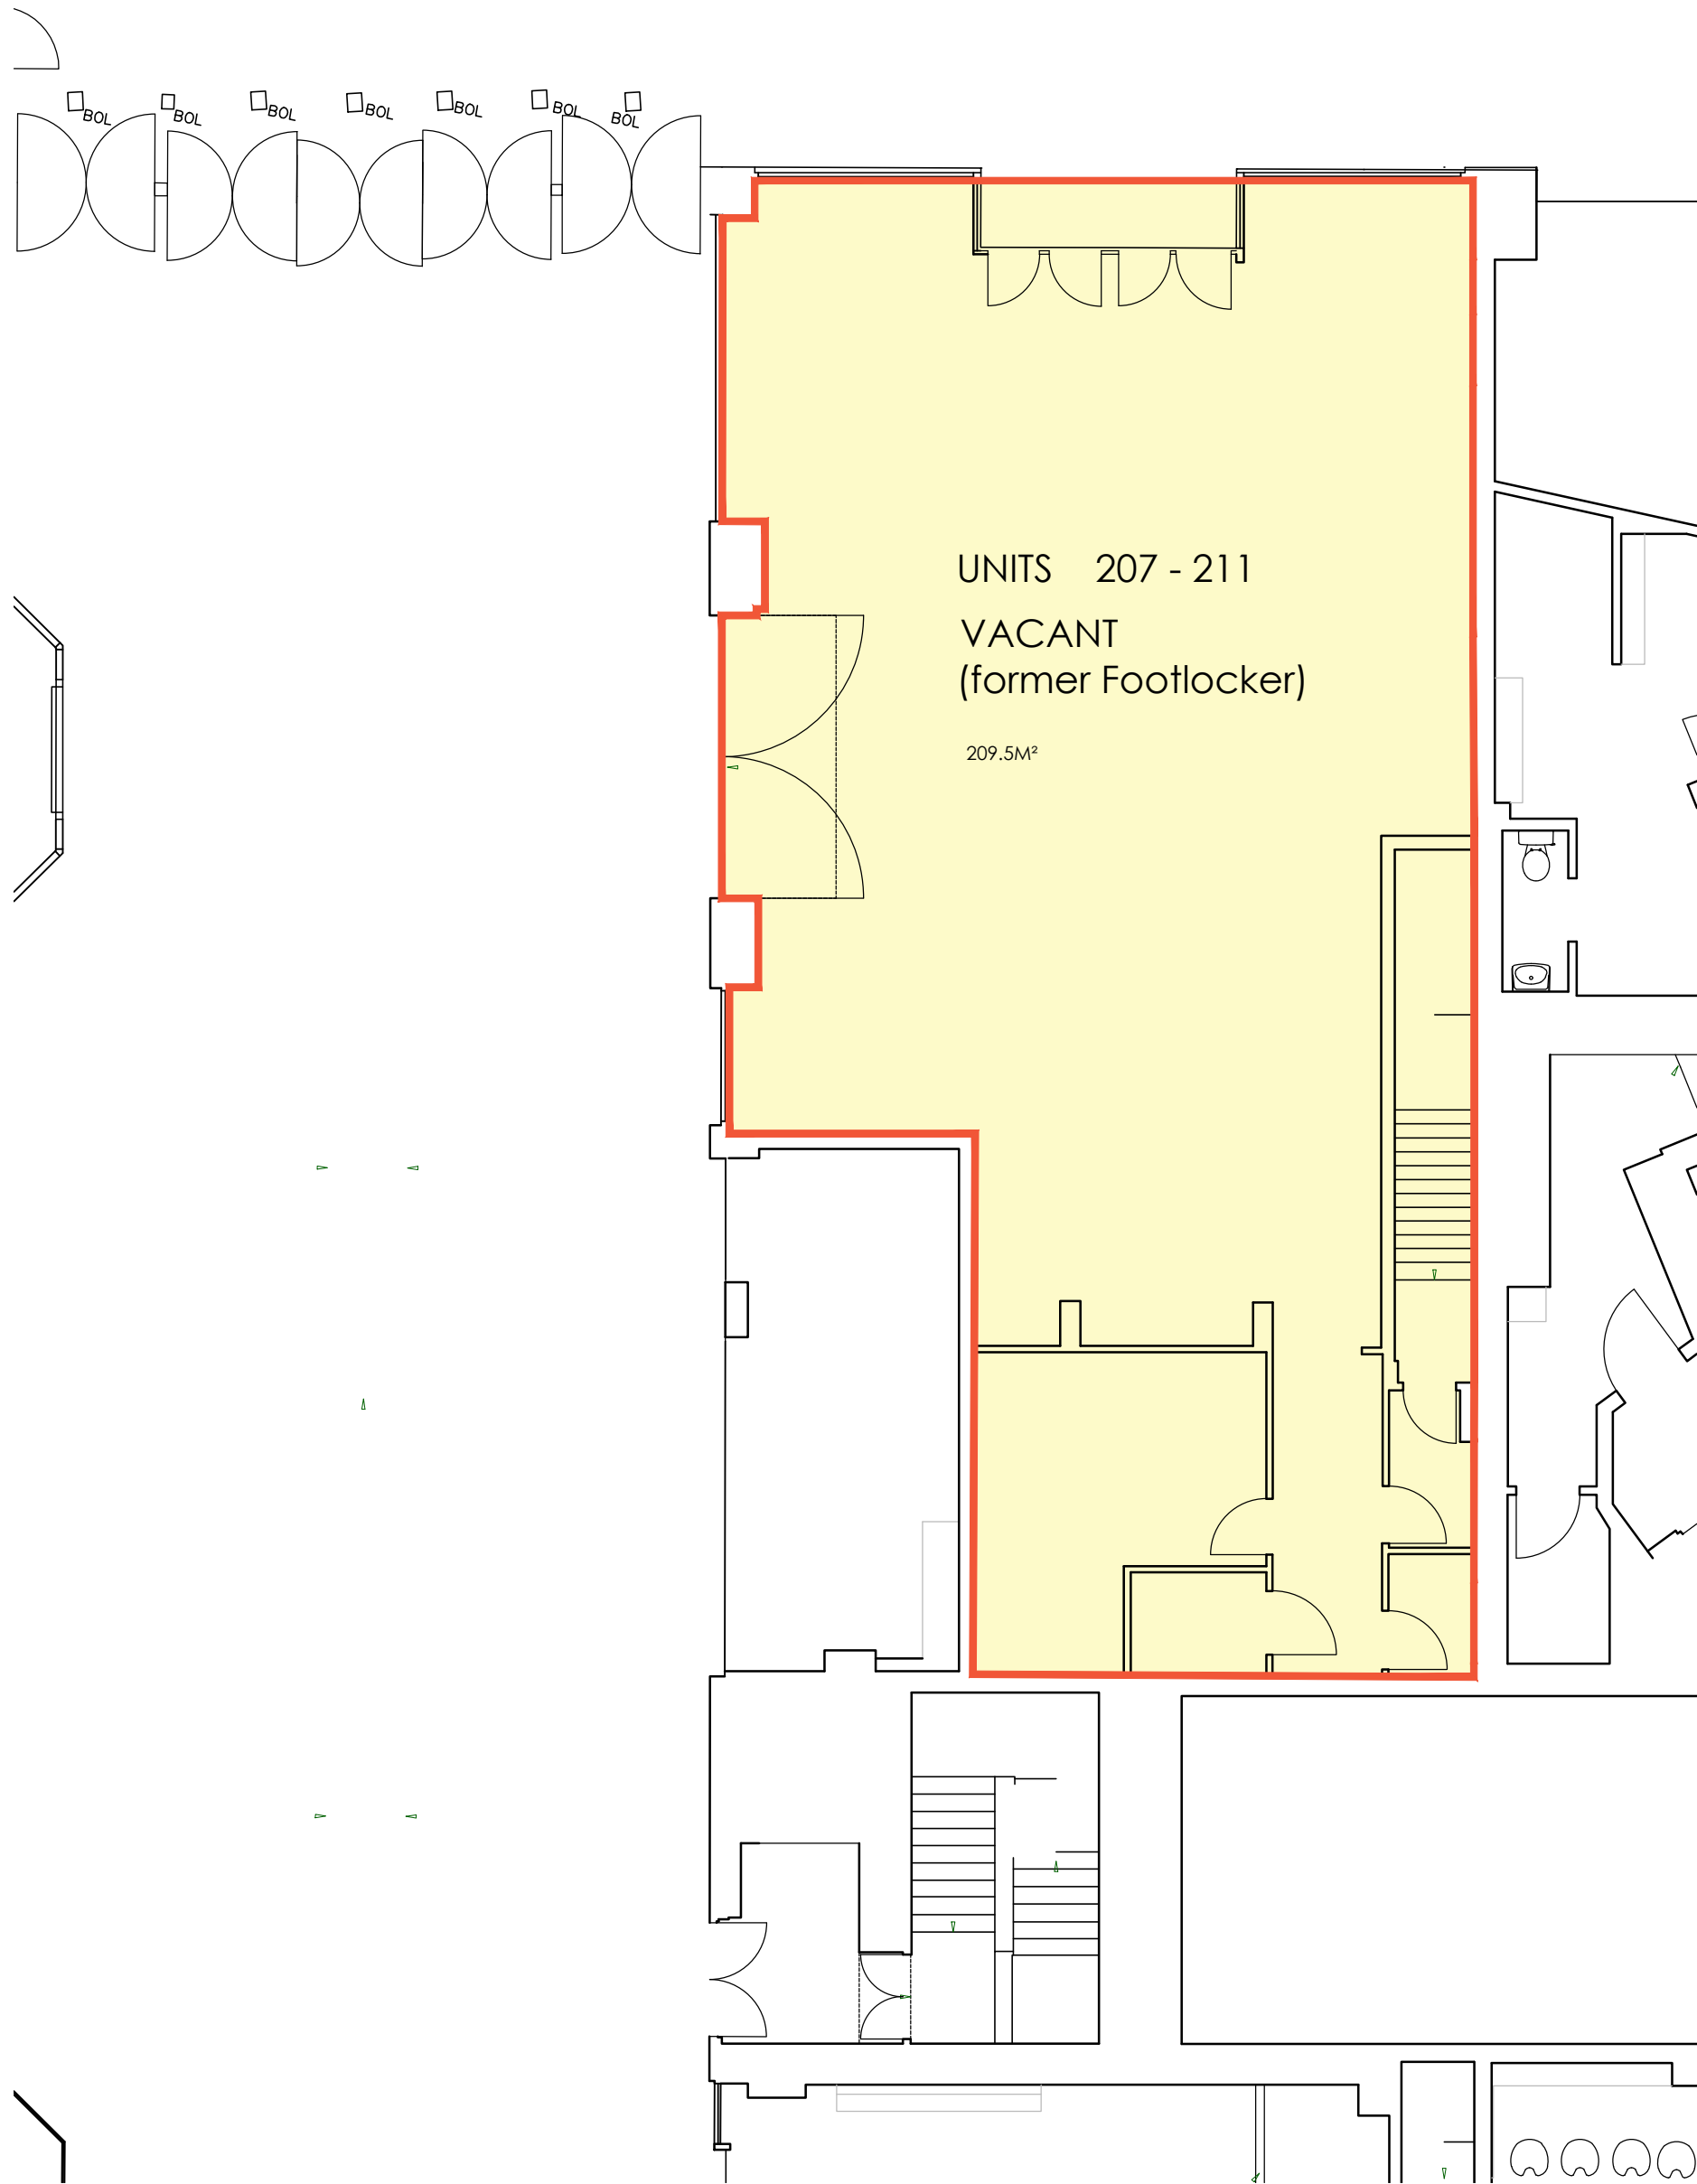

EXISTING GROUND FLOOR PLAN 1:100

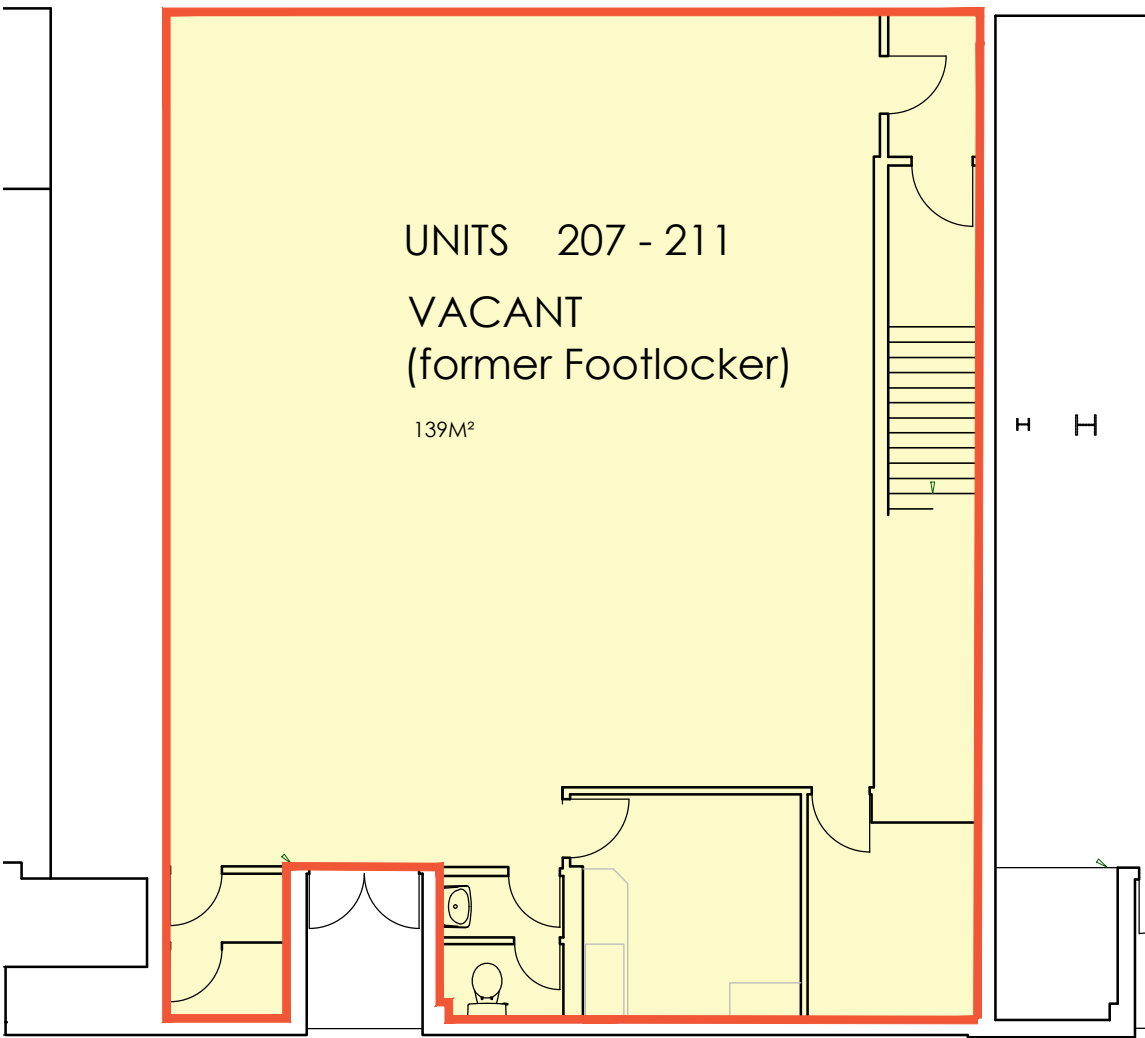

EXISTING BASEMENT FLOOR PLAN 1:100

PLANNING

REV	DATE	NOTES	CHK	
Client				
INCEPTION (READING) SARL				
Project				
BROAD STREET MALL READING				
Drawing Title				
EXISTING FLOOR PLANS				
Drawn	Checked	Paper Size	Scale	Date
PHT	PT	A1	1:100, 1:200	APRIL 2019
Project No.		Drawing No.	Revision	
15116		0505	P00	

**CORSTORPHINE
+WRIGHT
ARCHITECTS**

Warwick
London
Birmingham
Manchester
Leeds
Canterbury
Glasgow
Dublin

Brook Hall Brook Street Warwick CV34 4BL
Tel. 01926 658444 www.corstorphine-wright.com

