


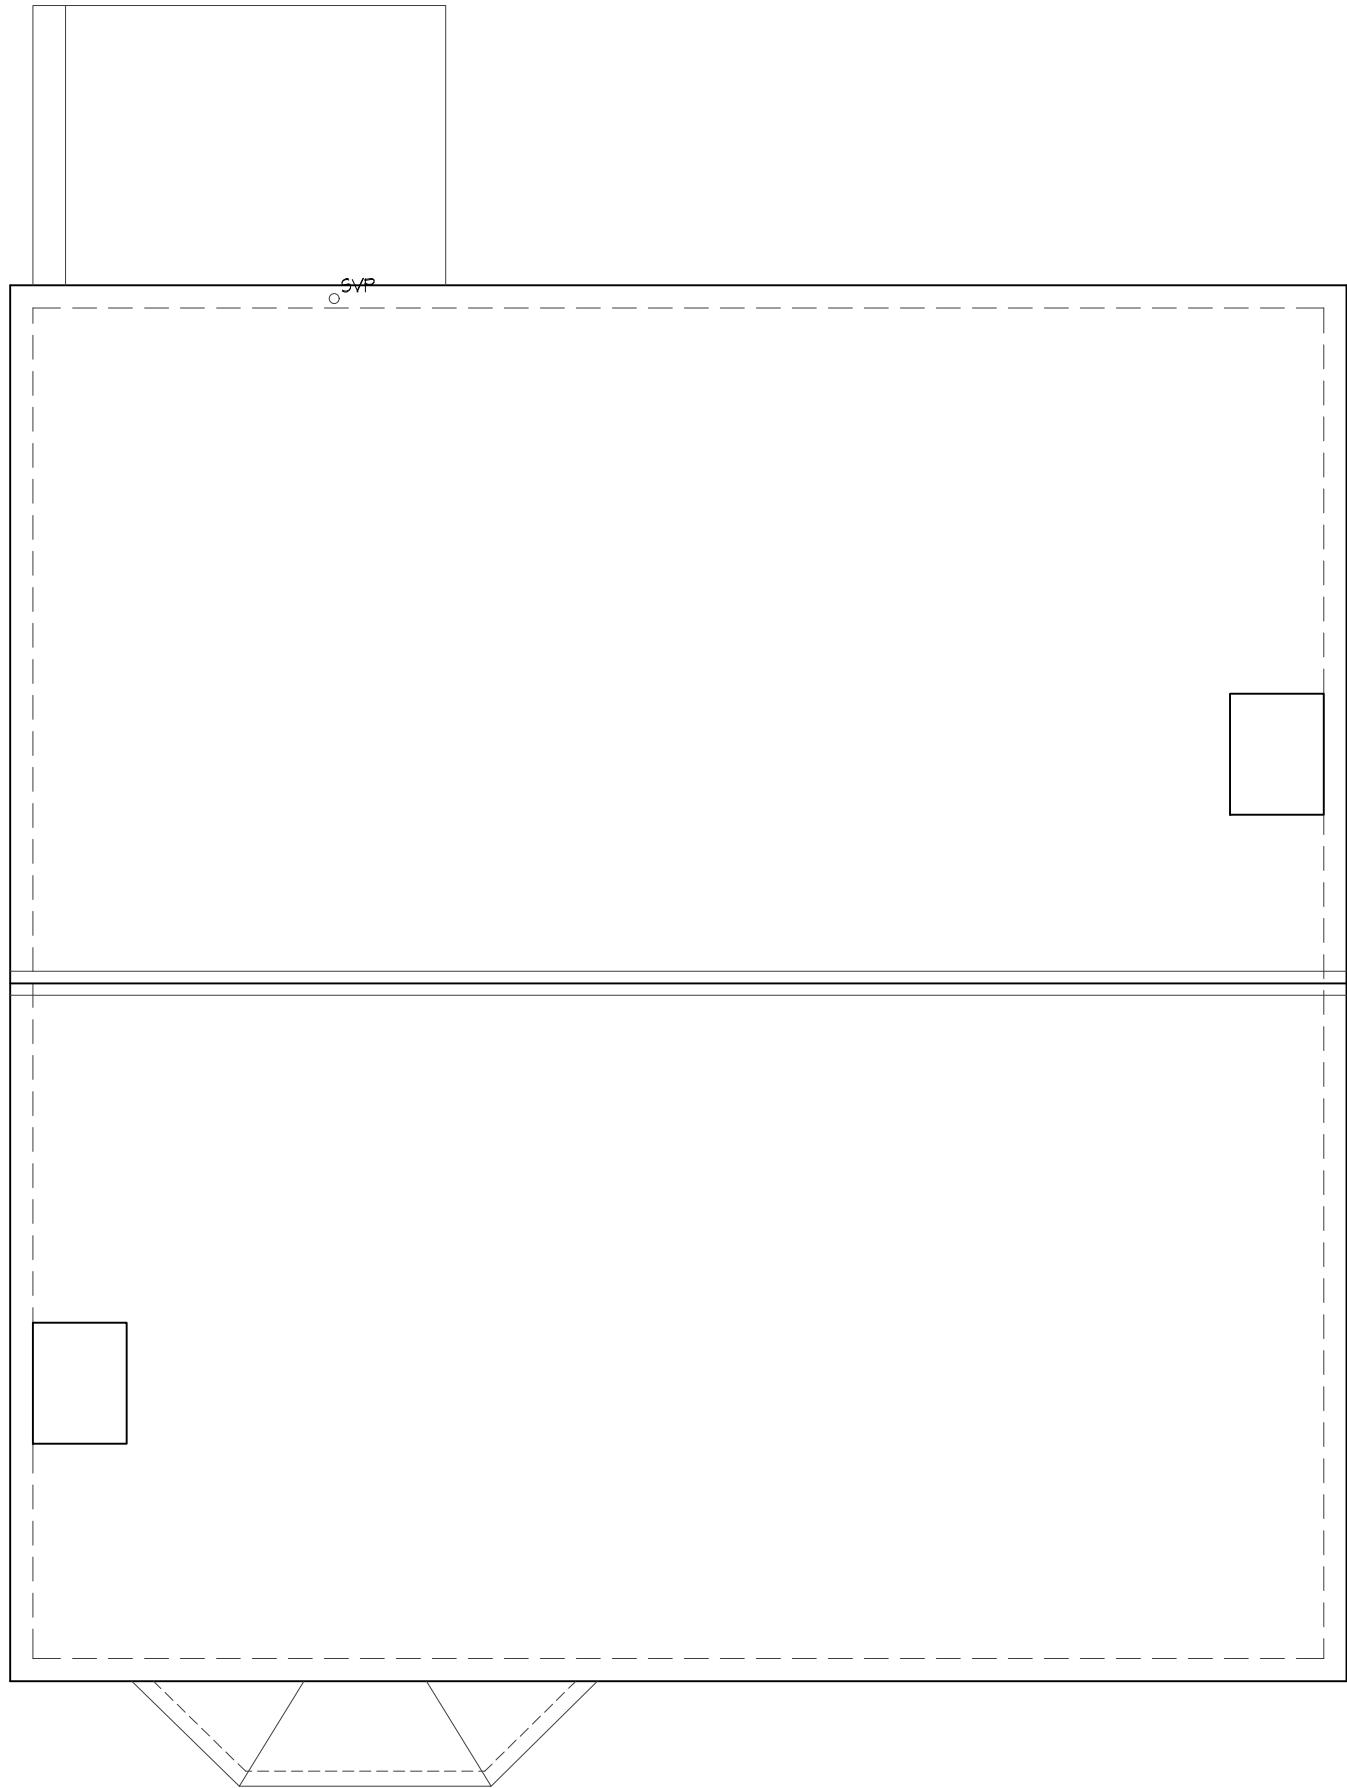

EXISTING ROOF PLAN

PROJECT

PROPOSED DEVELOPMENT AT ;
136 WANTAGE ROAD
READING
RG30 2SF

TITLE

EXISTING ROOF PLAN



CREATIVE DESIGN &
STRUCTURE Ltd.

HENSON HOUSE NEWTOWN ROAD
HENLEY-ON-THAMES RG9 1HG
Tel 01491 411922

Info@creativedesignandstructure.co.uk www.creativedesignandstructure.co.uk

DRAWN
ED

SCALE @ A3

DATE
OCTOBER 2019

1:50

DRAWING No.

REV.

34619-03



SCALE 1:50