


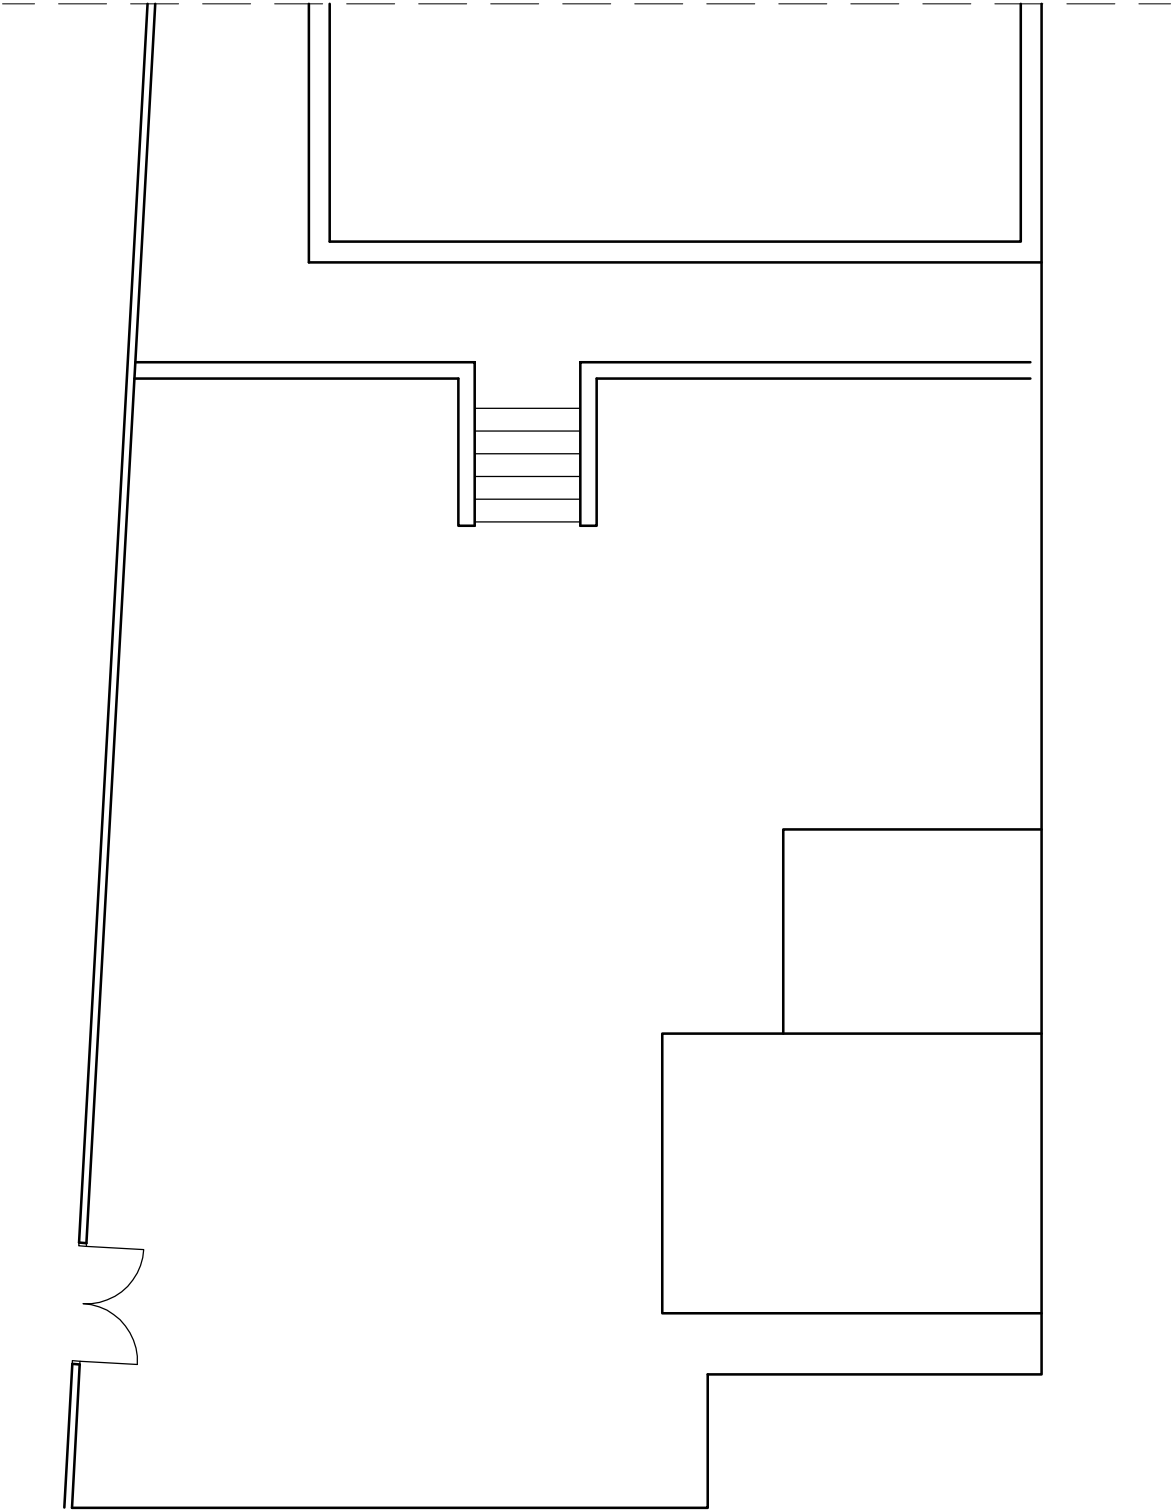

PROJECT 34, HOGARTH AVENUE READING RG30 4QW					
TITLE EXISTING FLOOR PLAN					
DESIGN TWO SEVEN 17 FOX ROAD, LANGLEY, SLOUGH SL3 7SG TEL. 07964 326643 design@twoseven@outlook.com		DRAWN	AS	SCALE @ A3	
		DATE	JUL Y 19	1:100	
		DRAWING No.		REV.	
		AS01719-01			