


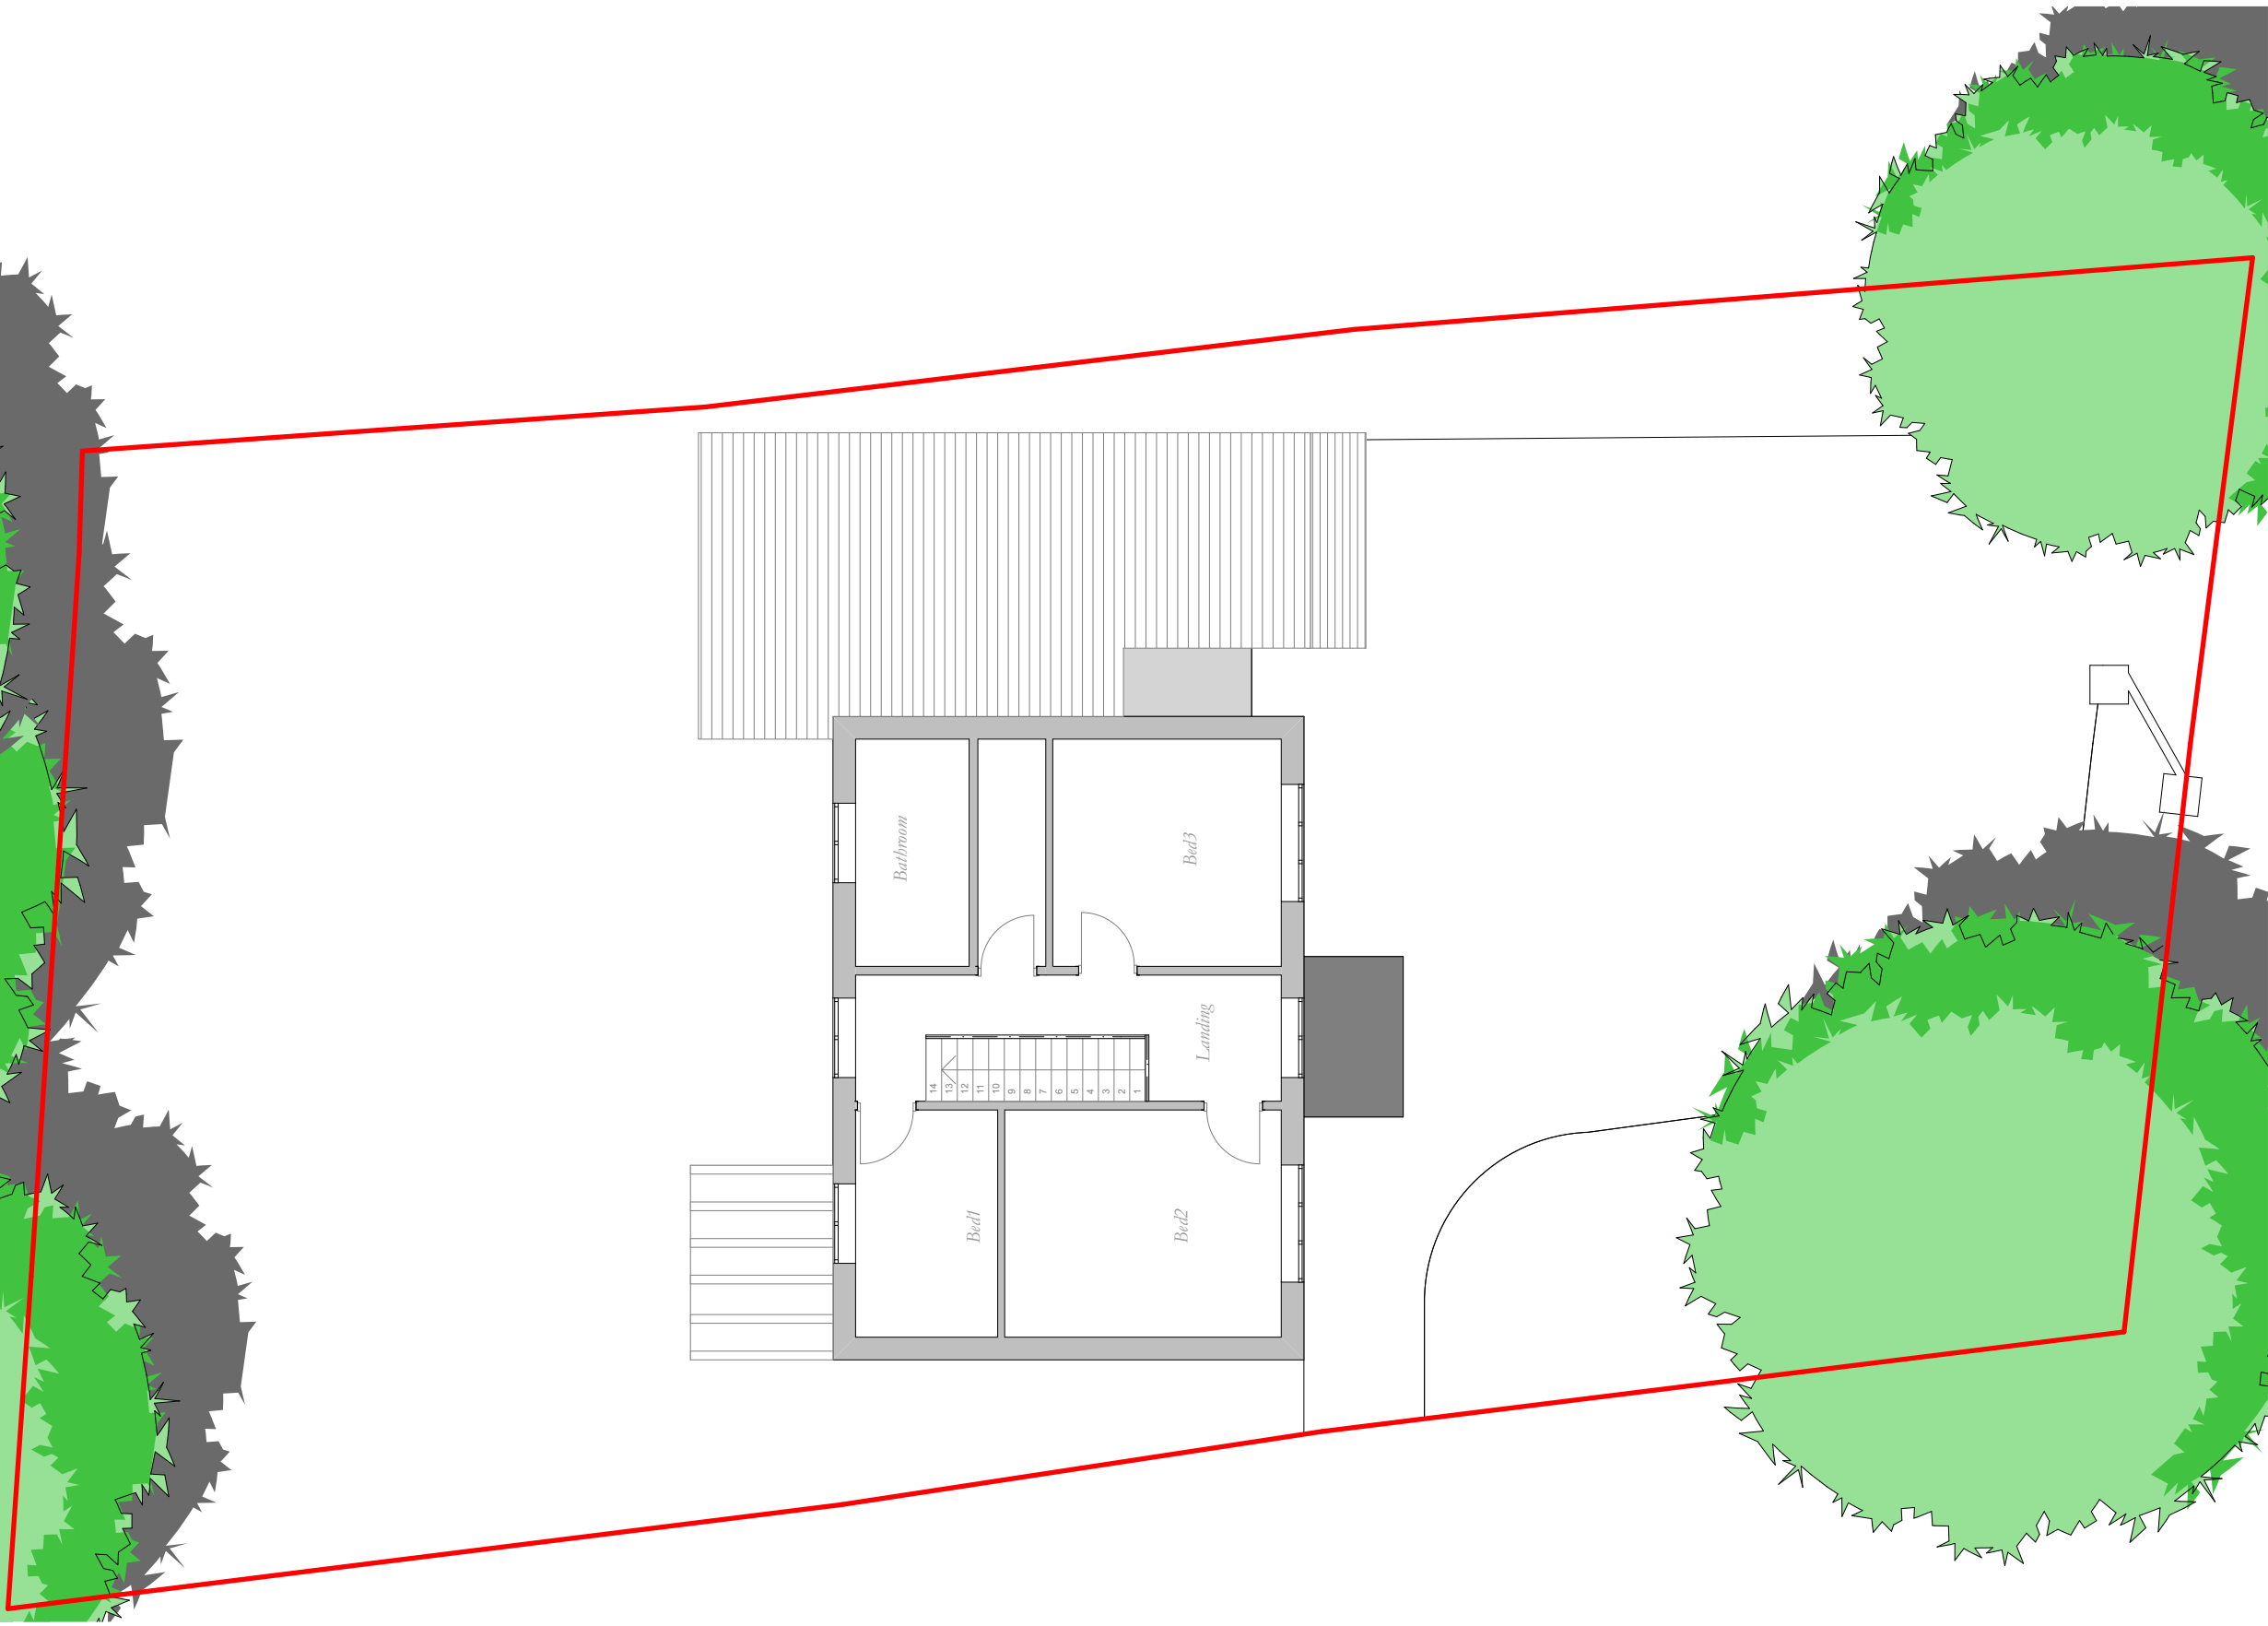


Existing First Floor Plan

1:100

© This drawing remains the property of The Keen Partnership and shall not be copied without prior written consent.

All dimensions to be checked on site and any discrepancies to be reported before work commences.

Notes:

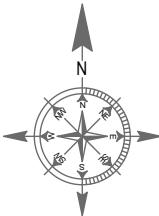

1:100



THE KEEN PARTNERSHIP
The Courtyard
Edinburgh Road
Reading RG30 2UA
Tel: 0118 9510 855
Fax: 0118 9510 866
chris@keenpartnership.co.uk
www.keenpartnership.co.uk



Client:
MRS. Valentina Xhilaga

Job Title:
60 Western Elms Avenue, Reading, RG30 2AN

Drawing Title:
Existing First FloorPlan

Drawing Date:
28-05-2019

Status:
PLANNING DRAWINGS

Issue Date:
06/08/2019

Drawn By:
DR-CP-PD

Scale:
1:100@A3

Job No:
8865

Drawing No:
PL-05

Rev: