


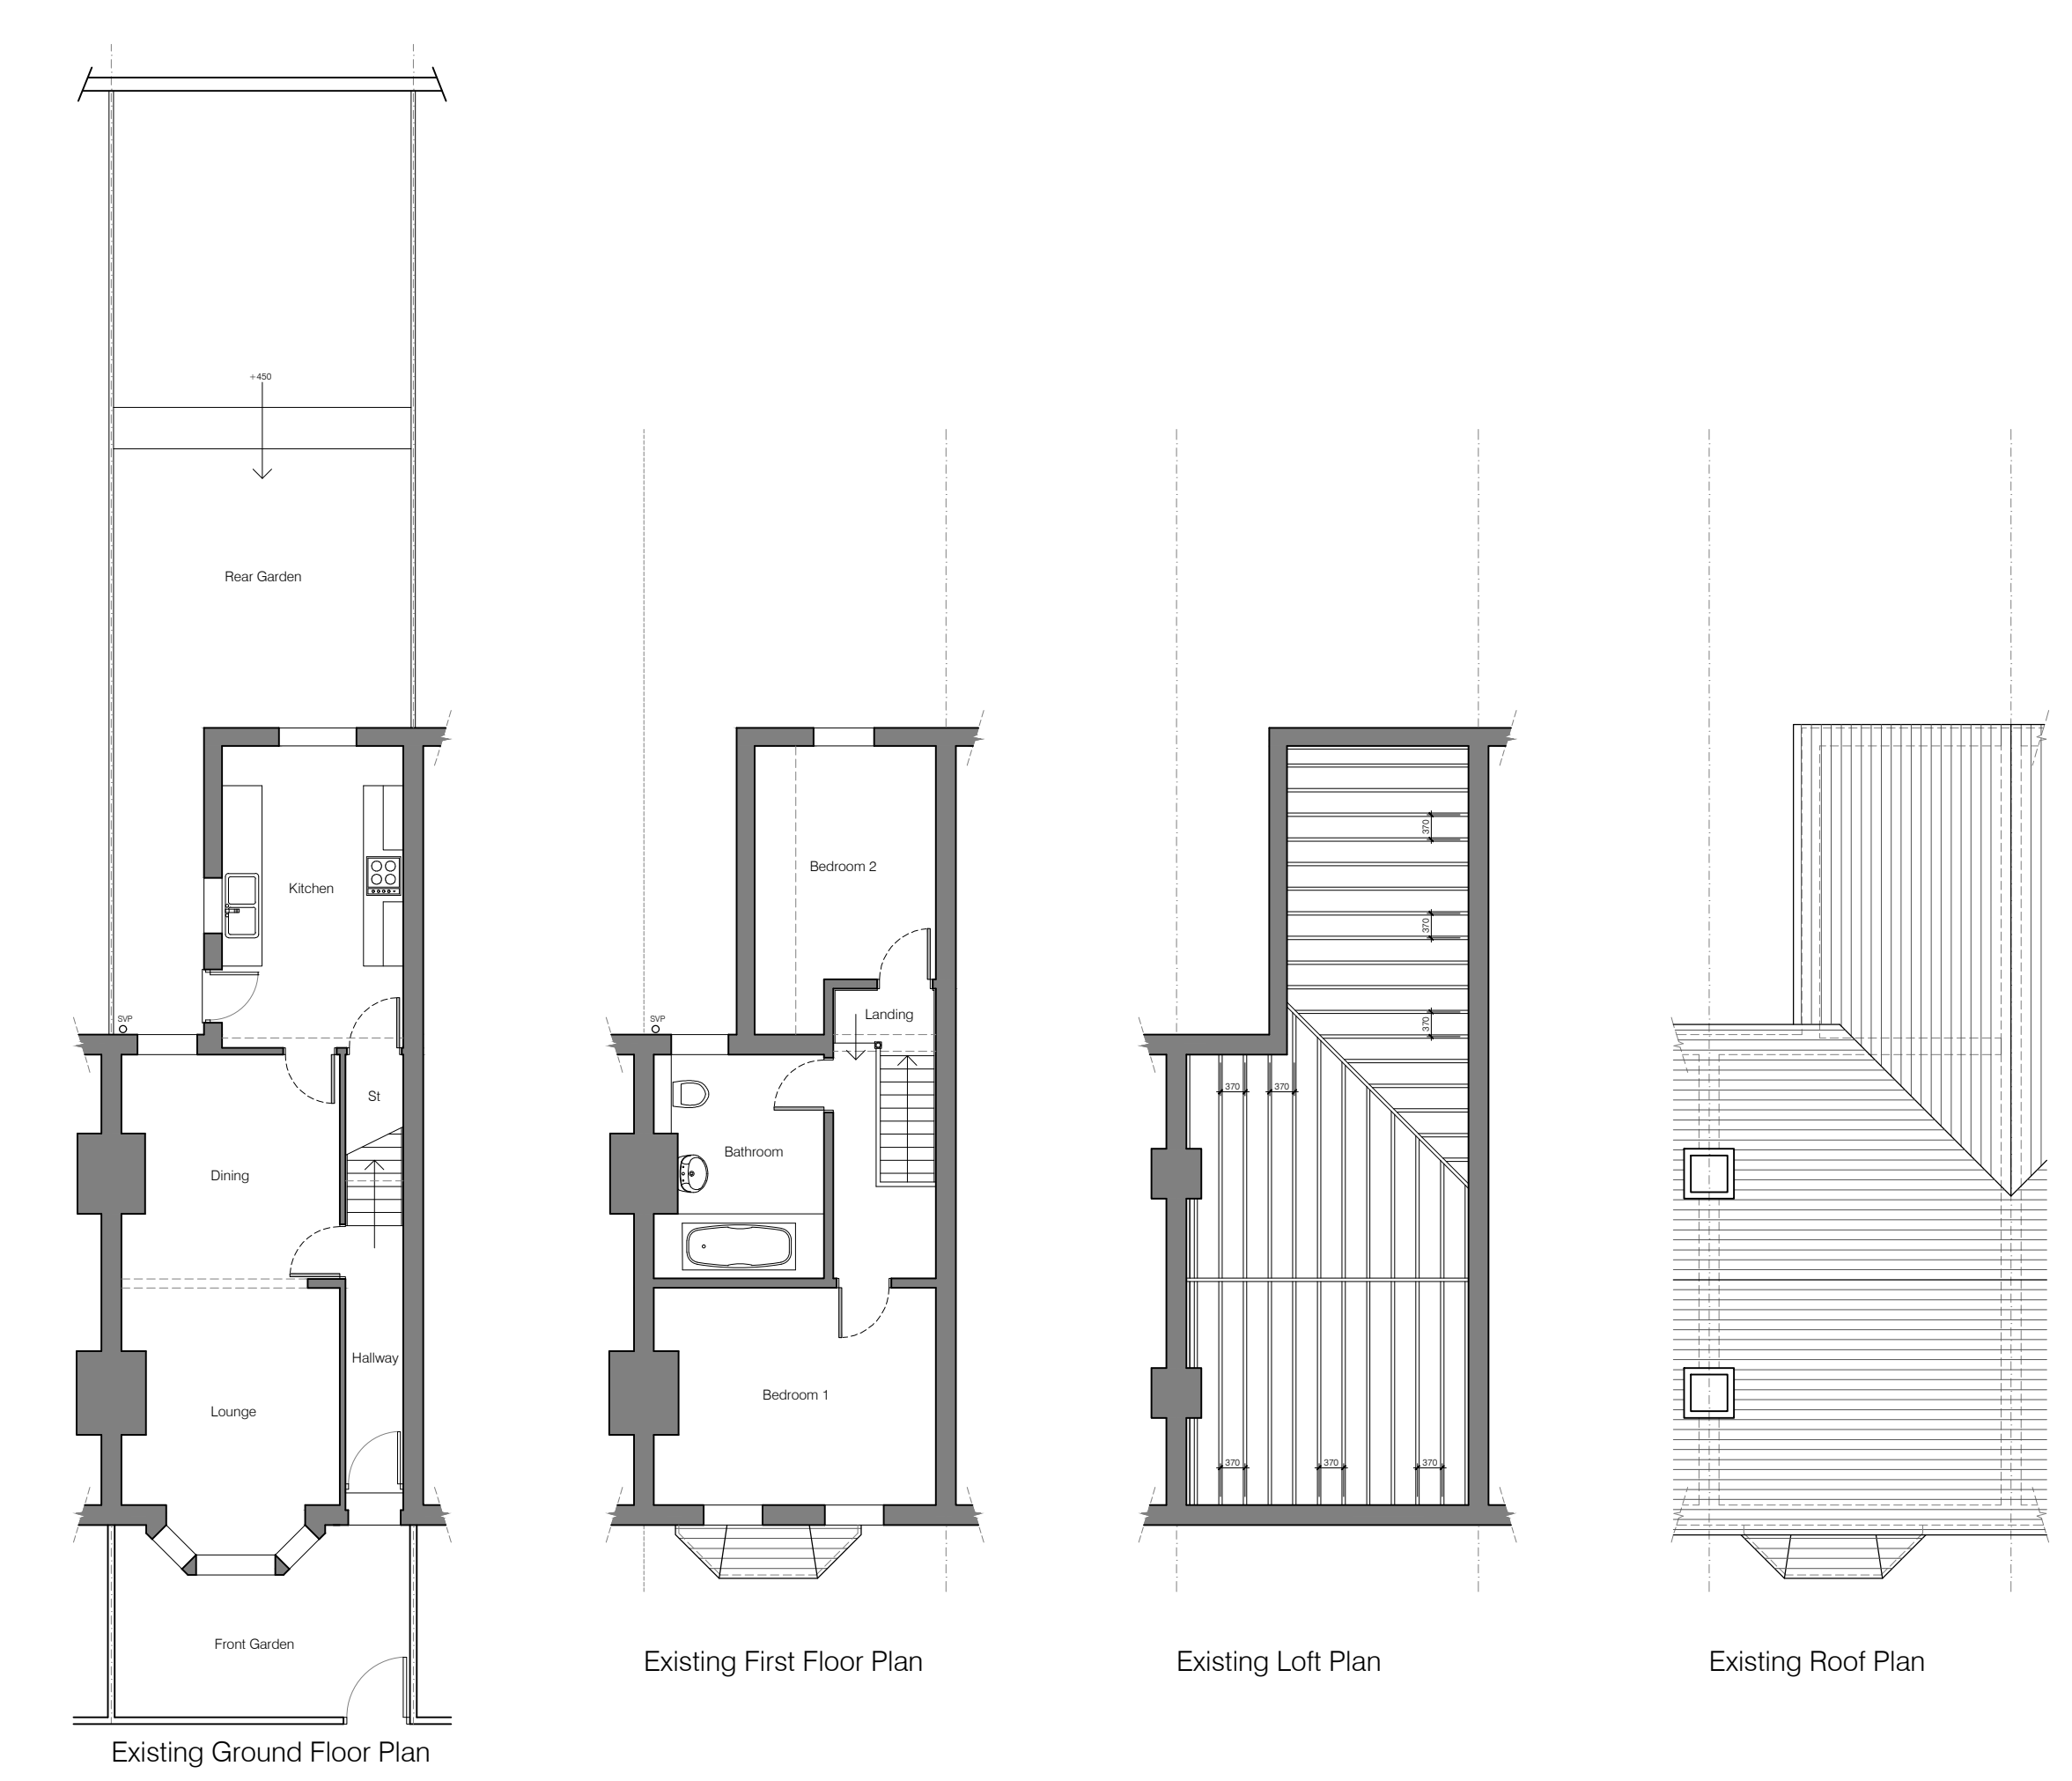

0 1 2 3 4 5 6 7 8 9 10 Metres
Scale Bar - 1:100

Copyright © 2008 JS Designs Ltd. All rights reserved. Limited reproduction and distribution permitted for the sole purpose of the planning of this named development only. Please contact us for advice on obtaining copyright.

Rev	Date	Details
-----	------	---------

Client, Mr P Westcott

Address, 16 Lynmouth Road
Reading, Berkshire
RG1 8DD

Date, October 2019

Existing Floor Plans And Elevations

Scale, As Listed @ A1

Checked by, - Drawn by, JEP

Drawing Number, JSD-19-49/01

Revision, -

Stage of Project, PLANNING

js designs
Architectural Consultants Ltd

BERKSHIRE OFFICE:
50 Frog Lane
Bracknell
Berkshire
RG12 7AD
Tel: 07850 765491

DORSET OFFICE:
85 Jessopp Avenue
Bridport
Dorset
DT6 4AS
Tel: 01308 281 872

www.j-s-designs.co.uk