


Front Elevation




Rear Elevation

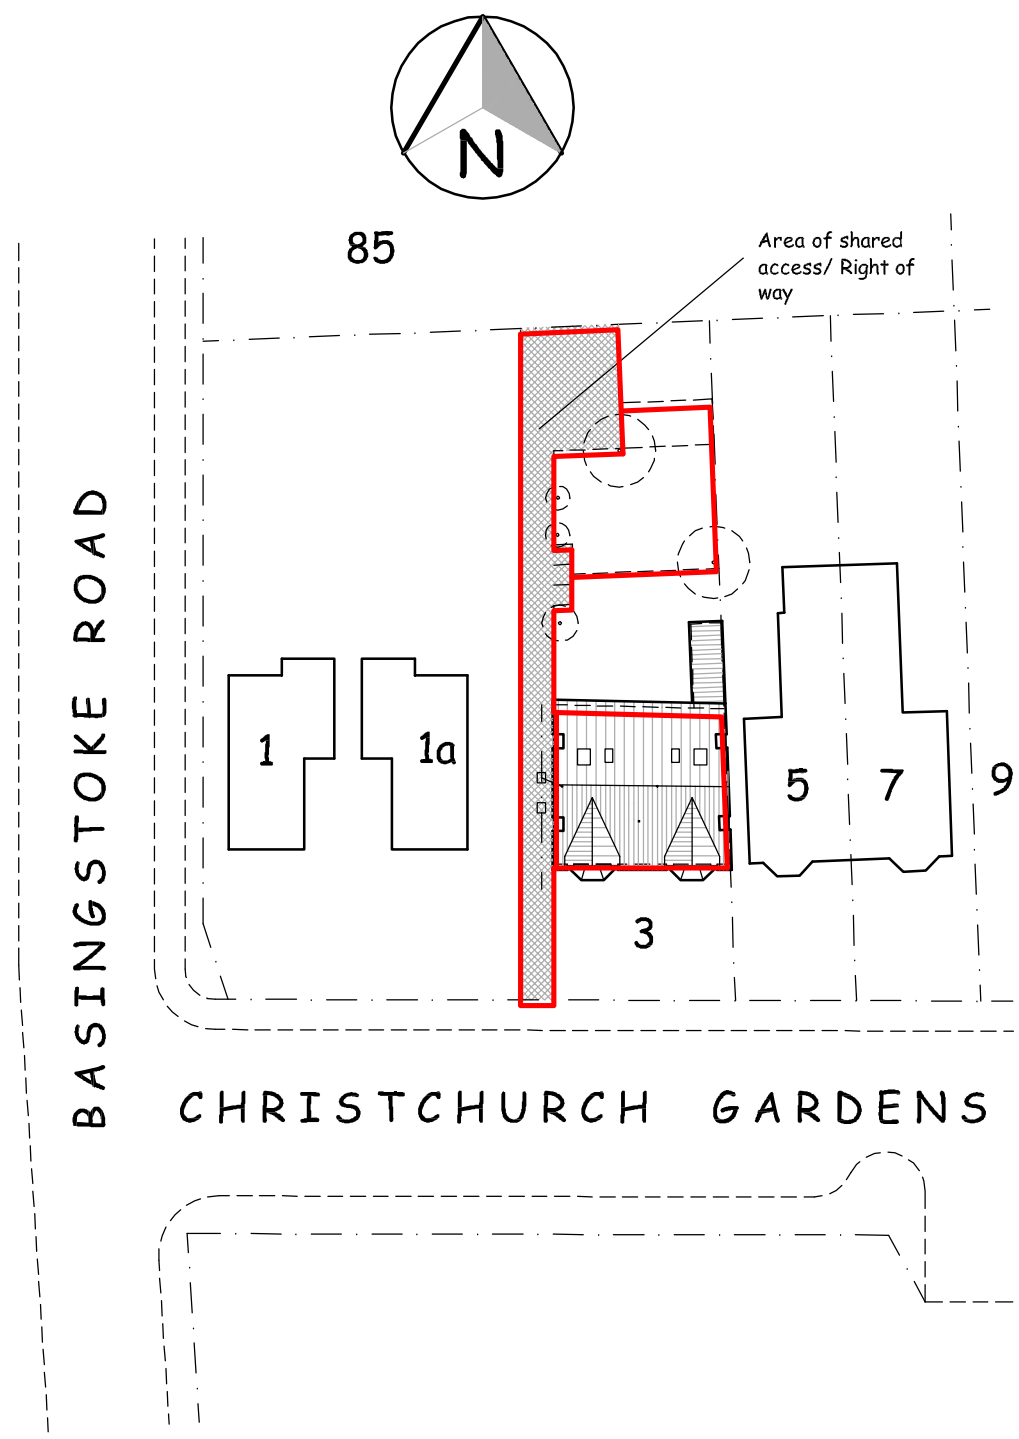


Site Plan (1:500)




Side Elevation

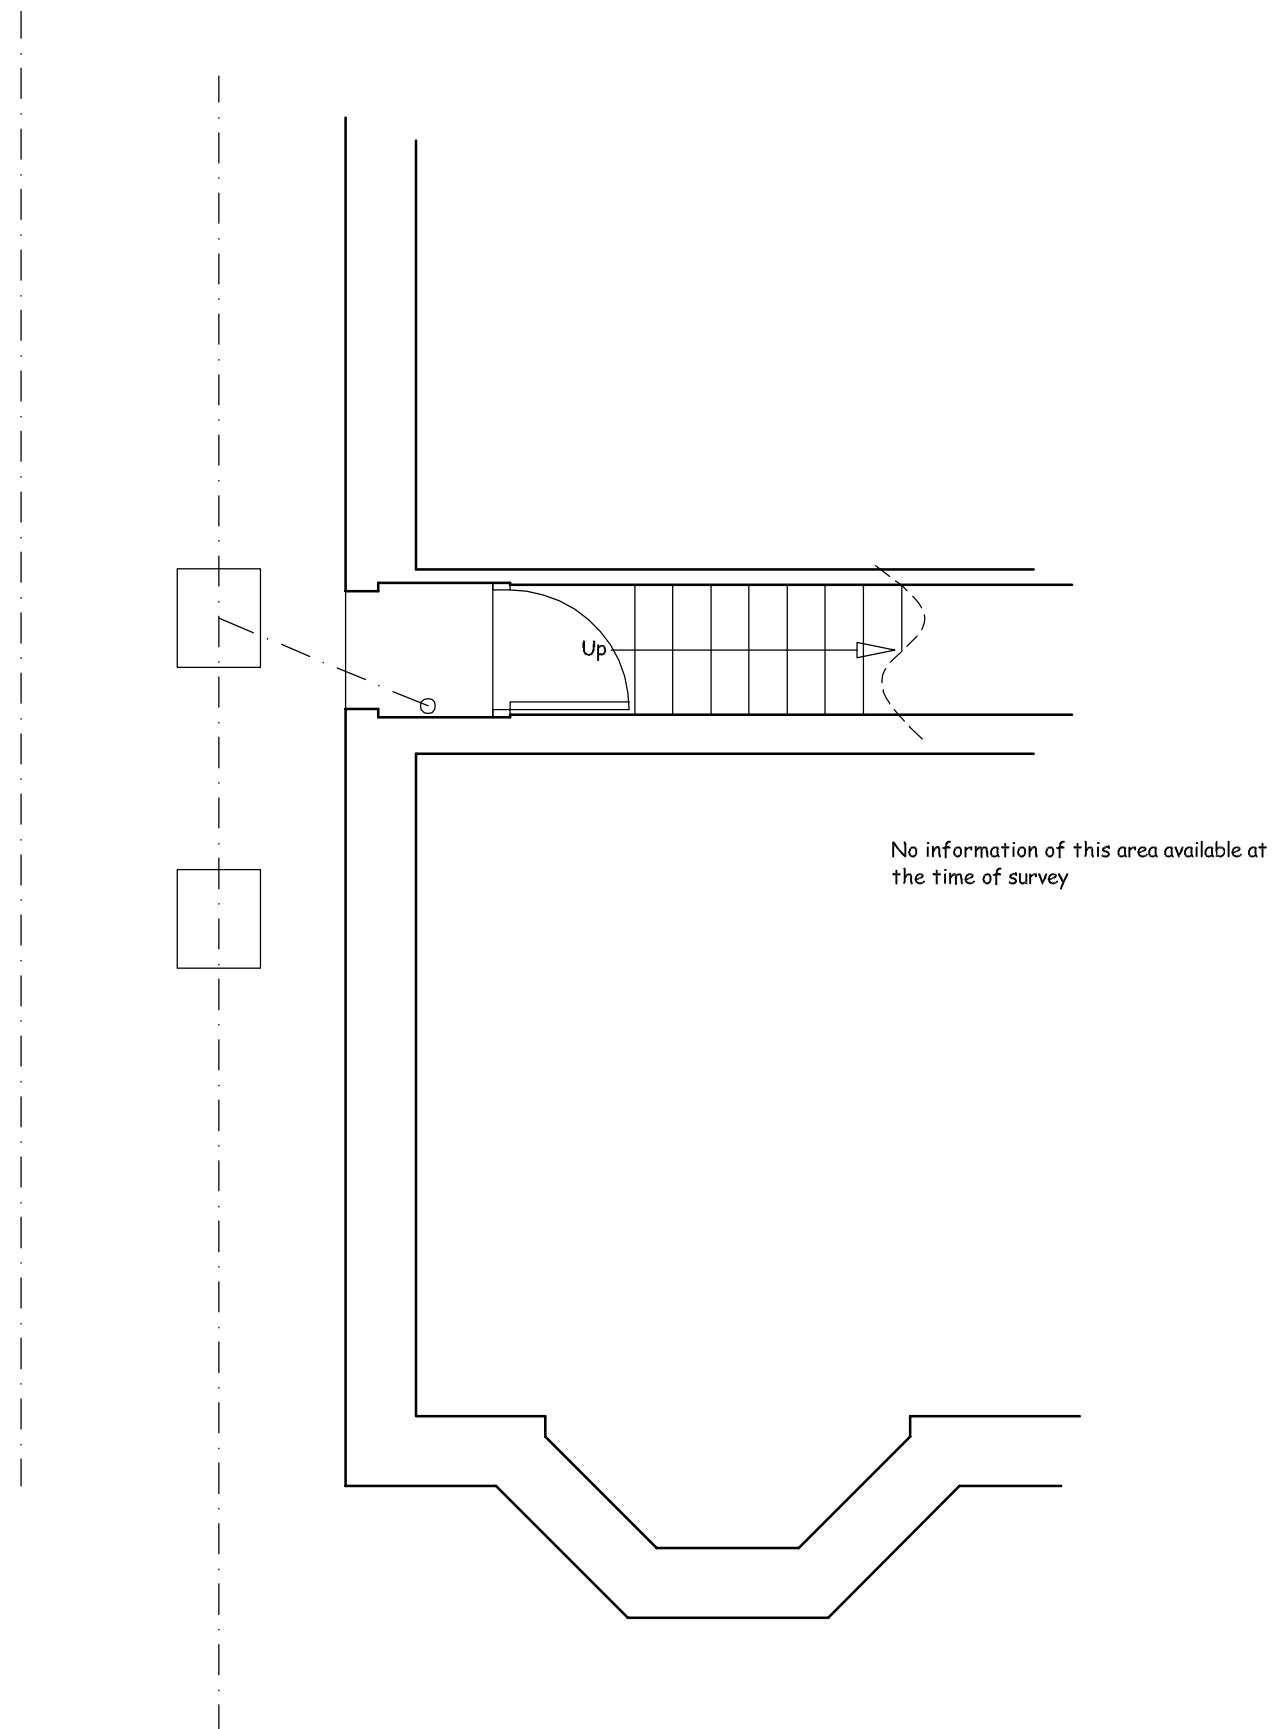


Ground Floor Plan

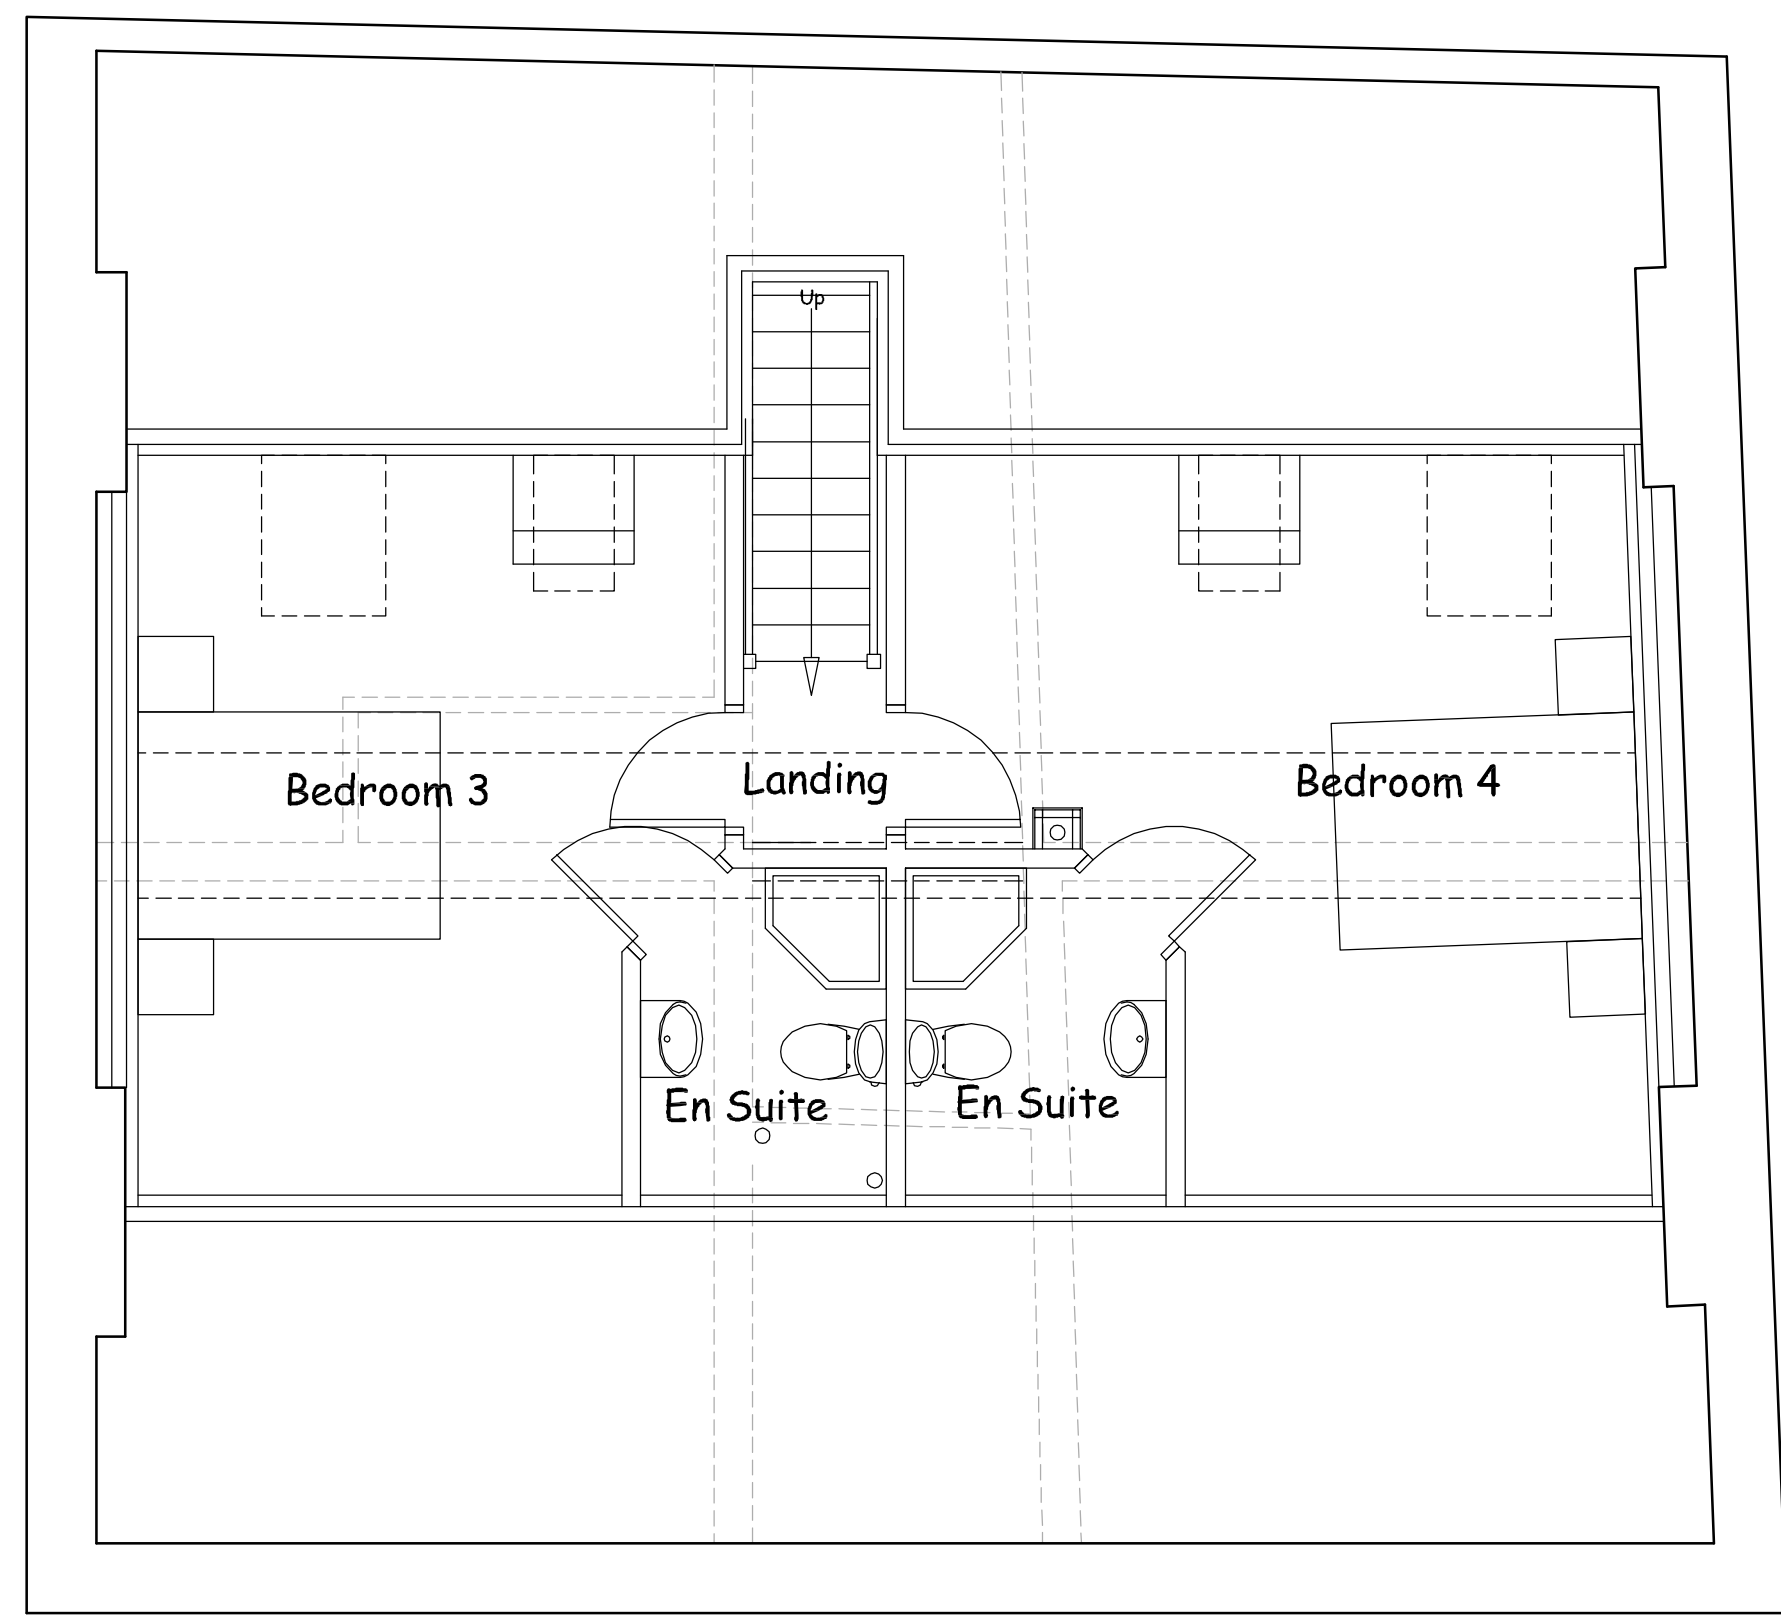

Second Floor Plan

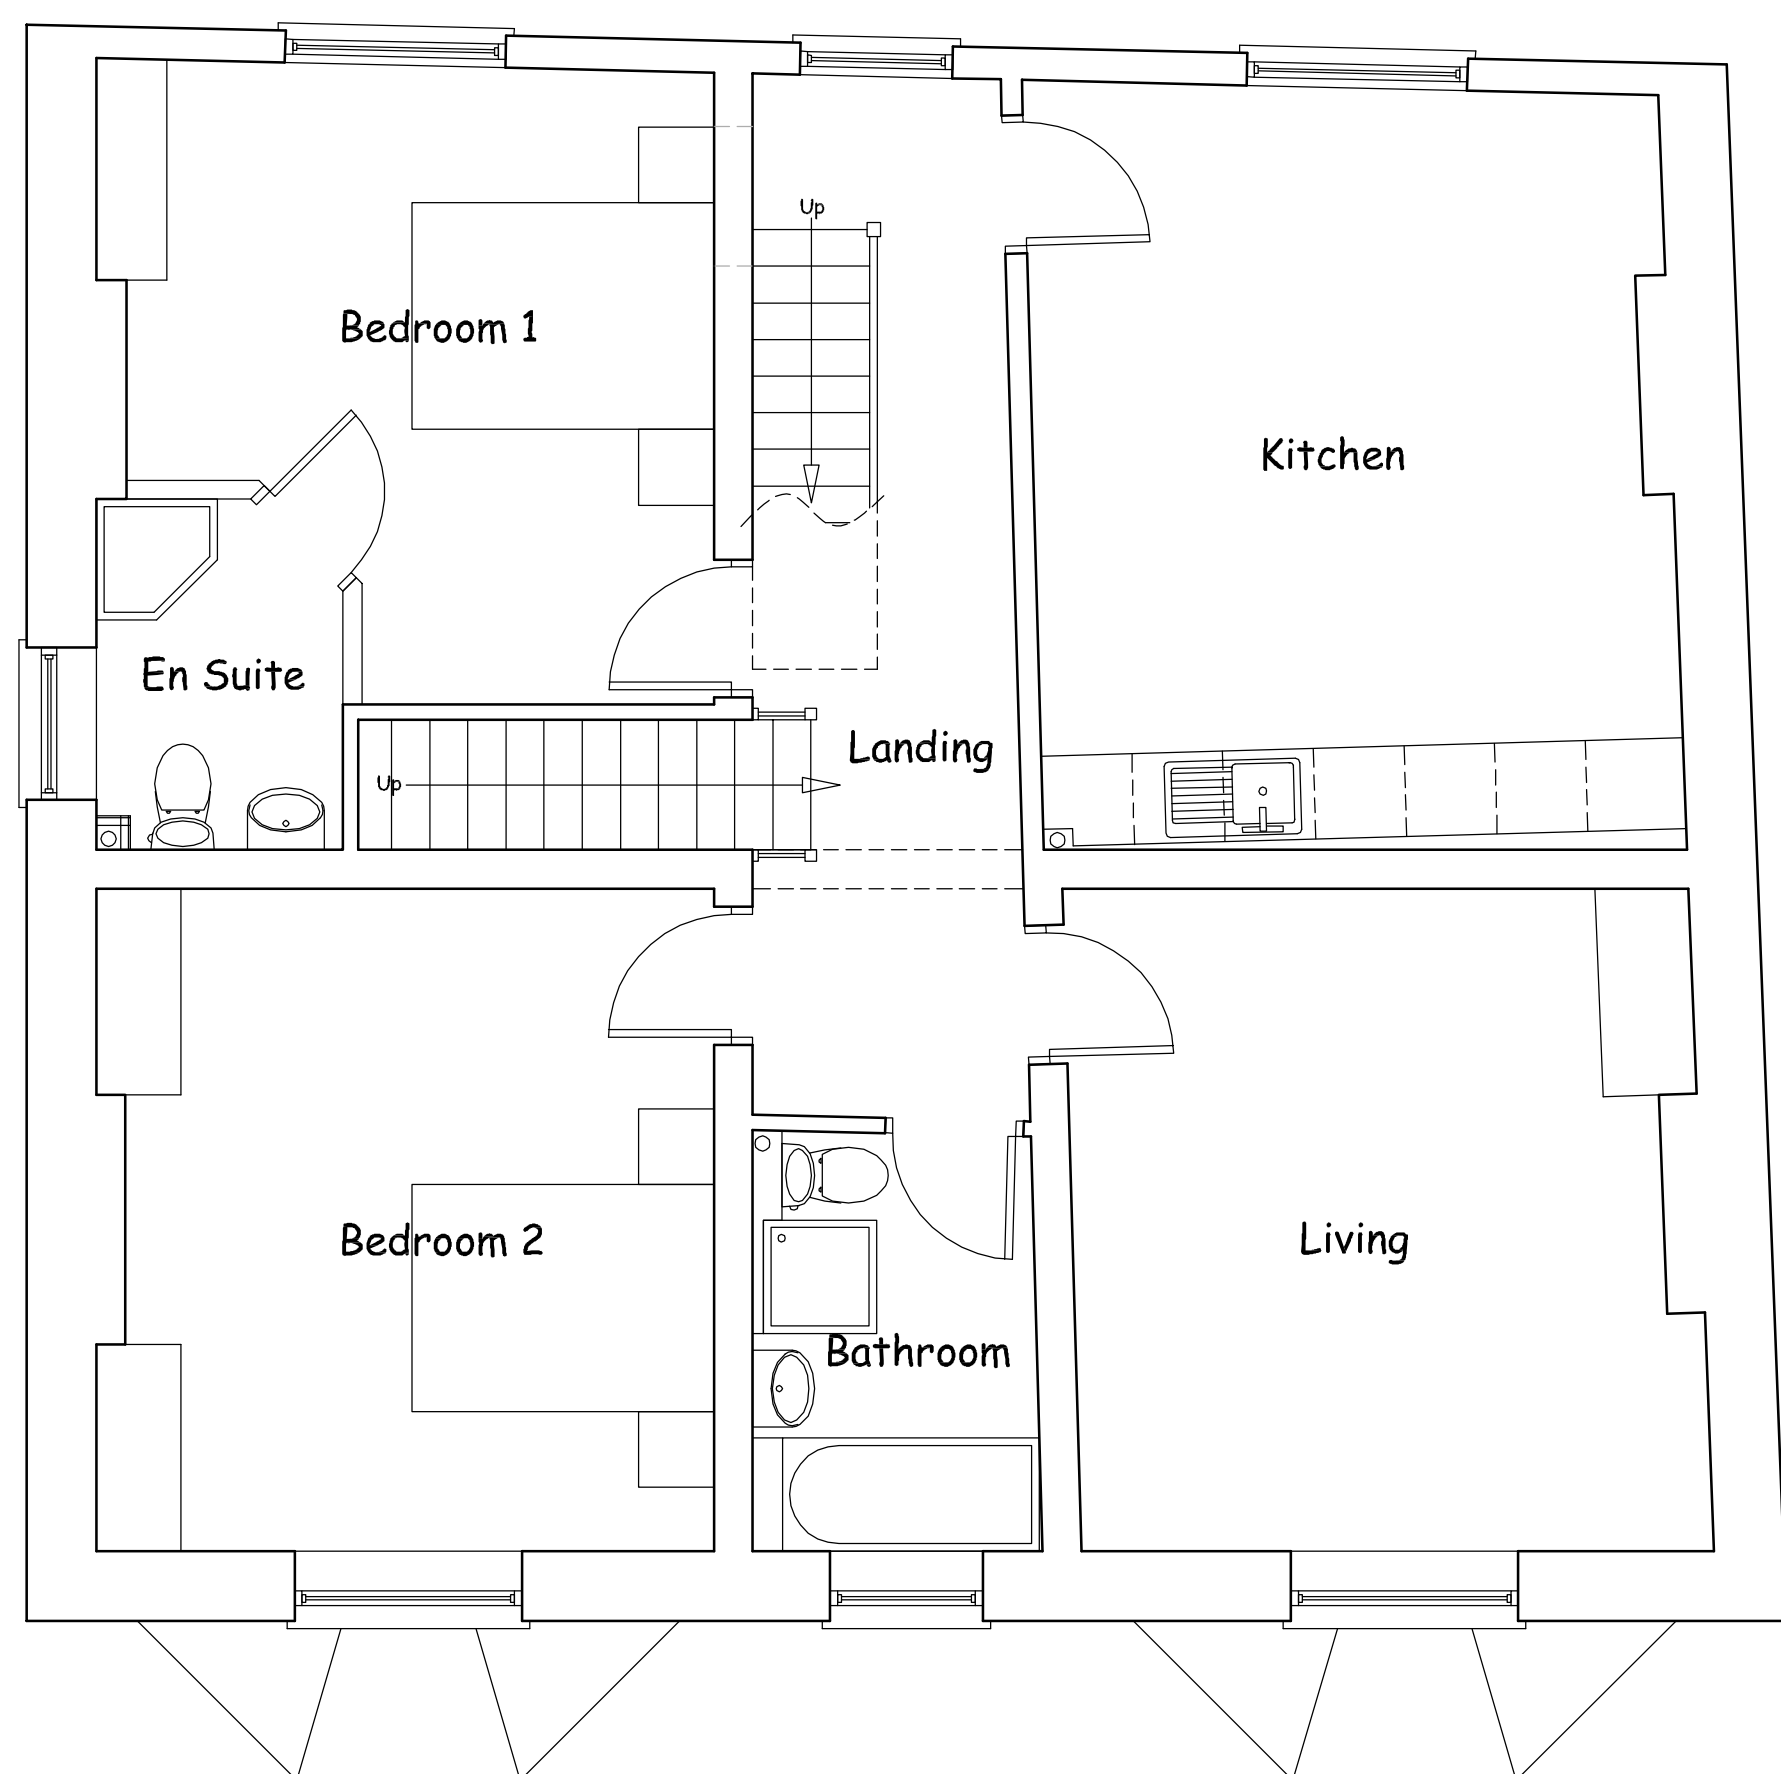

First Floor Plan

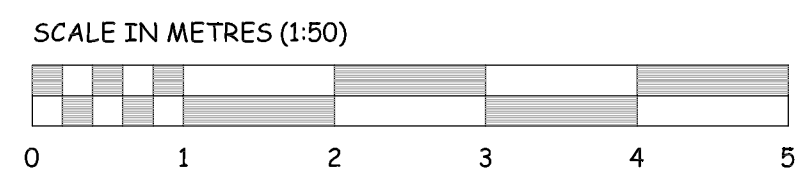

NOTES

Contractors must check all dimensions on site. Only figured dimensions are to be worked from. Discrepancies must be reported before proceeding.

This drawing is copyright.

A	Date	Revision

SET SQUARE SOLUTIONS LIMITED

57 Droxford Crescent
Tadley, Hampshire
RG26 3BA

E Mail: Kevin@setsquare-solutions.ltd.uk
www.setsquare-solutions.ltd.uk
Tel/Fax: (0118) 981 1851
Mob: 07884 001293

Architectural Design Building Surveying Project Management

JOB TITLE

Mr C Bell
Flat C, 3 Christchurch
Gardens, Reading

DRAWING TITLE

Proposed window
replacement
Existing Plans

SCALE 1 : 50, 100 @ A1

DATE Oct 2019 DRAWN BY K.M.

DWG NO. 000781/20 REV.