



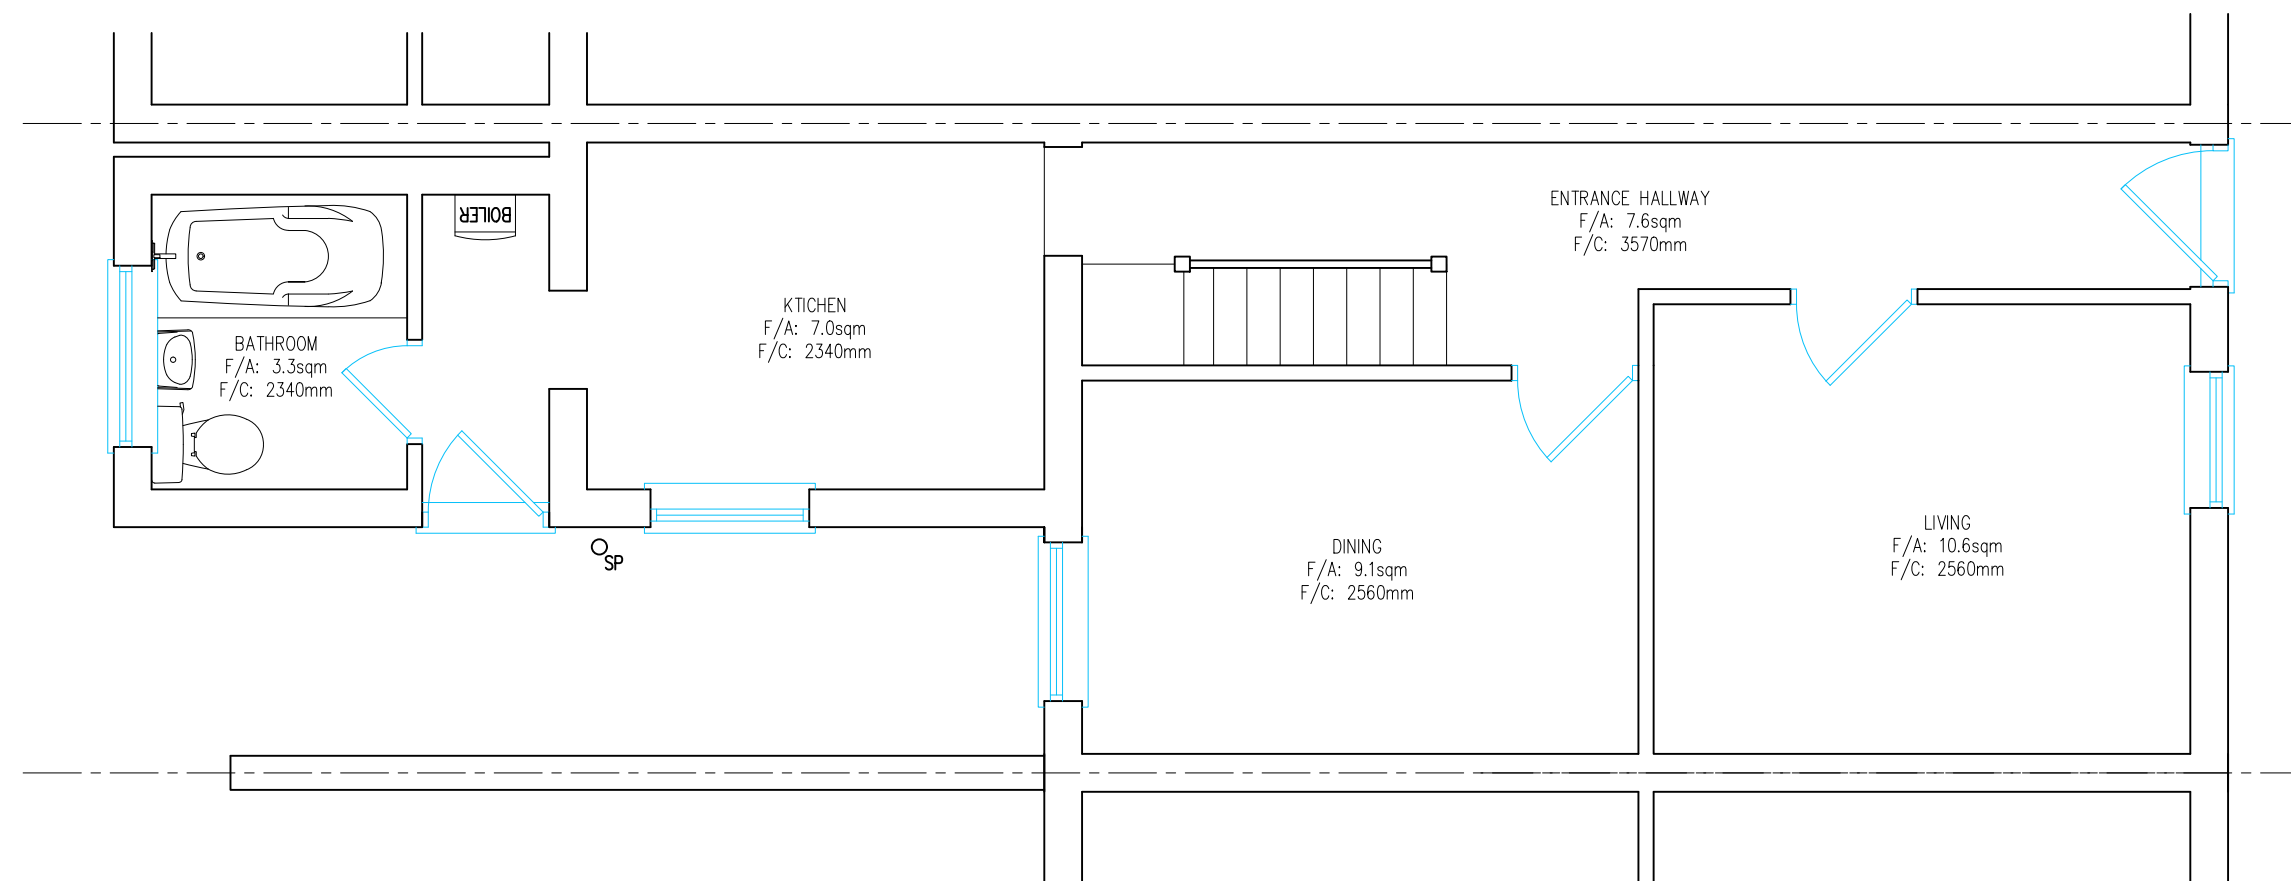

EXISTING GROUND FLOOR PLAN

 

HAC
DESIGNS

WYVOLS COURT
SWALLOWFIELD
info@hac-designs.co.uk

BASINGSTOKE ROAD
RG7 1WY
Mob: 0118 373 4003

PROJECT: PROPOSED DEVELOPMENT AT; 22 CAMBRIDGE STREET READING RG1 7PA	
CLIENTS NAME: MR LOUIS JOSHUA ABIDEMI OGUNTUNDE-HOWMAN SMITH	
TITLE: EXISTING GROUND FLOOR PLAN	
REVISION:	
DRAWN BY: DANNI MULLINS	SCALE: 1:50
DATE: SEPTEMBER 2019	A2
DRAWING NUMBER: 19097PP-01	