



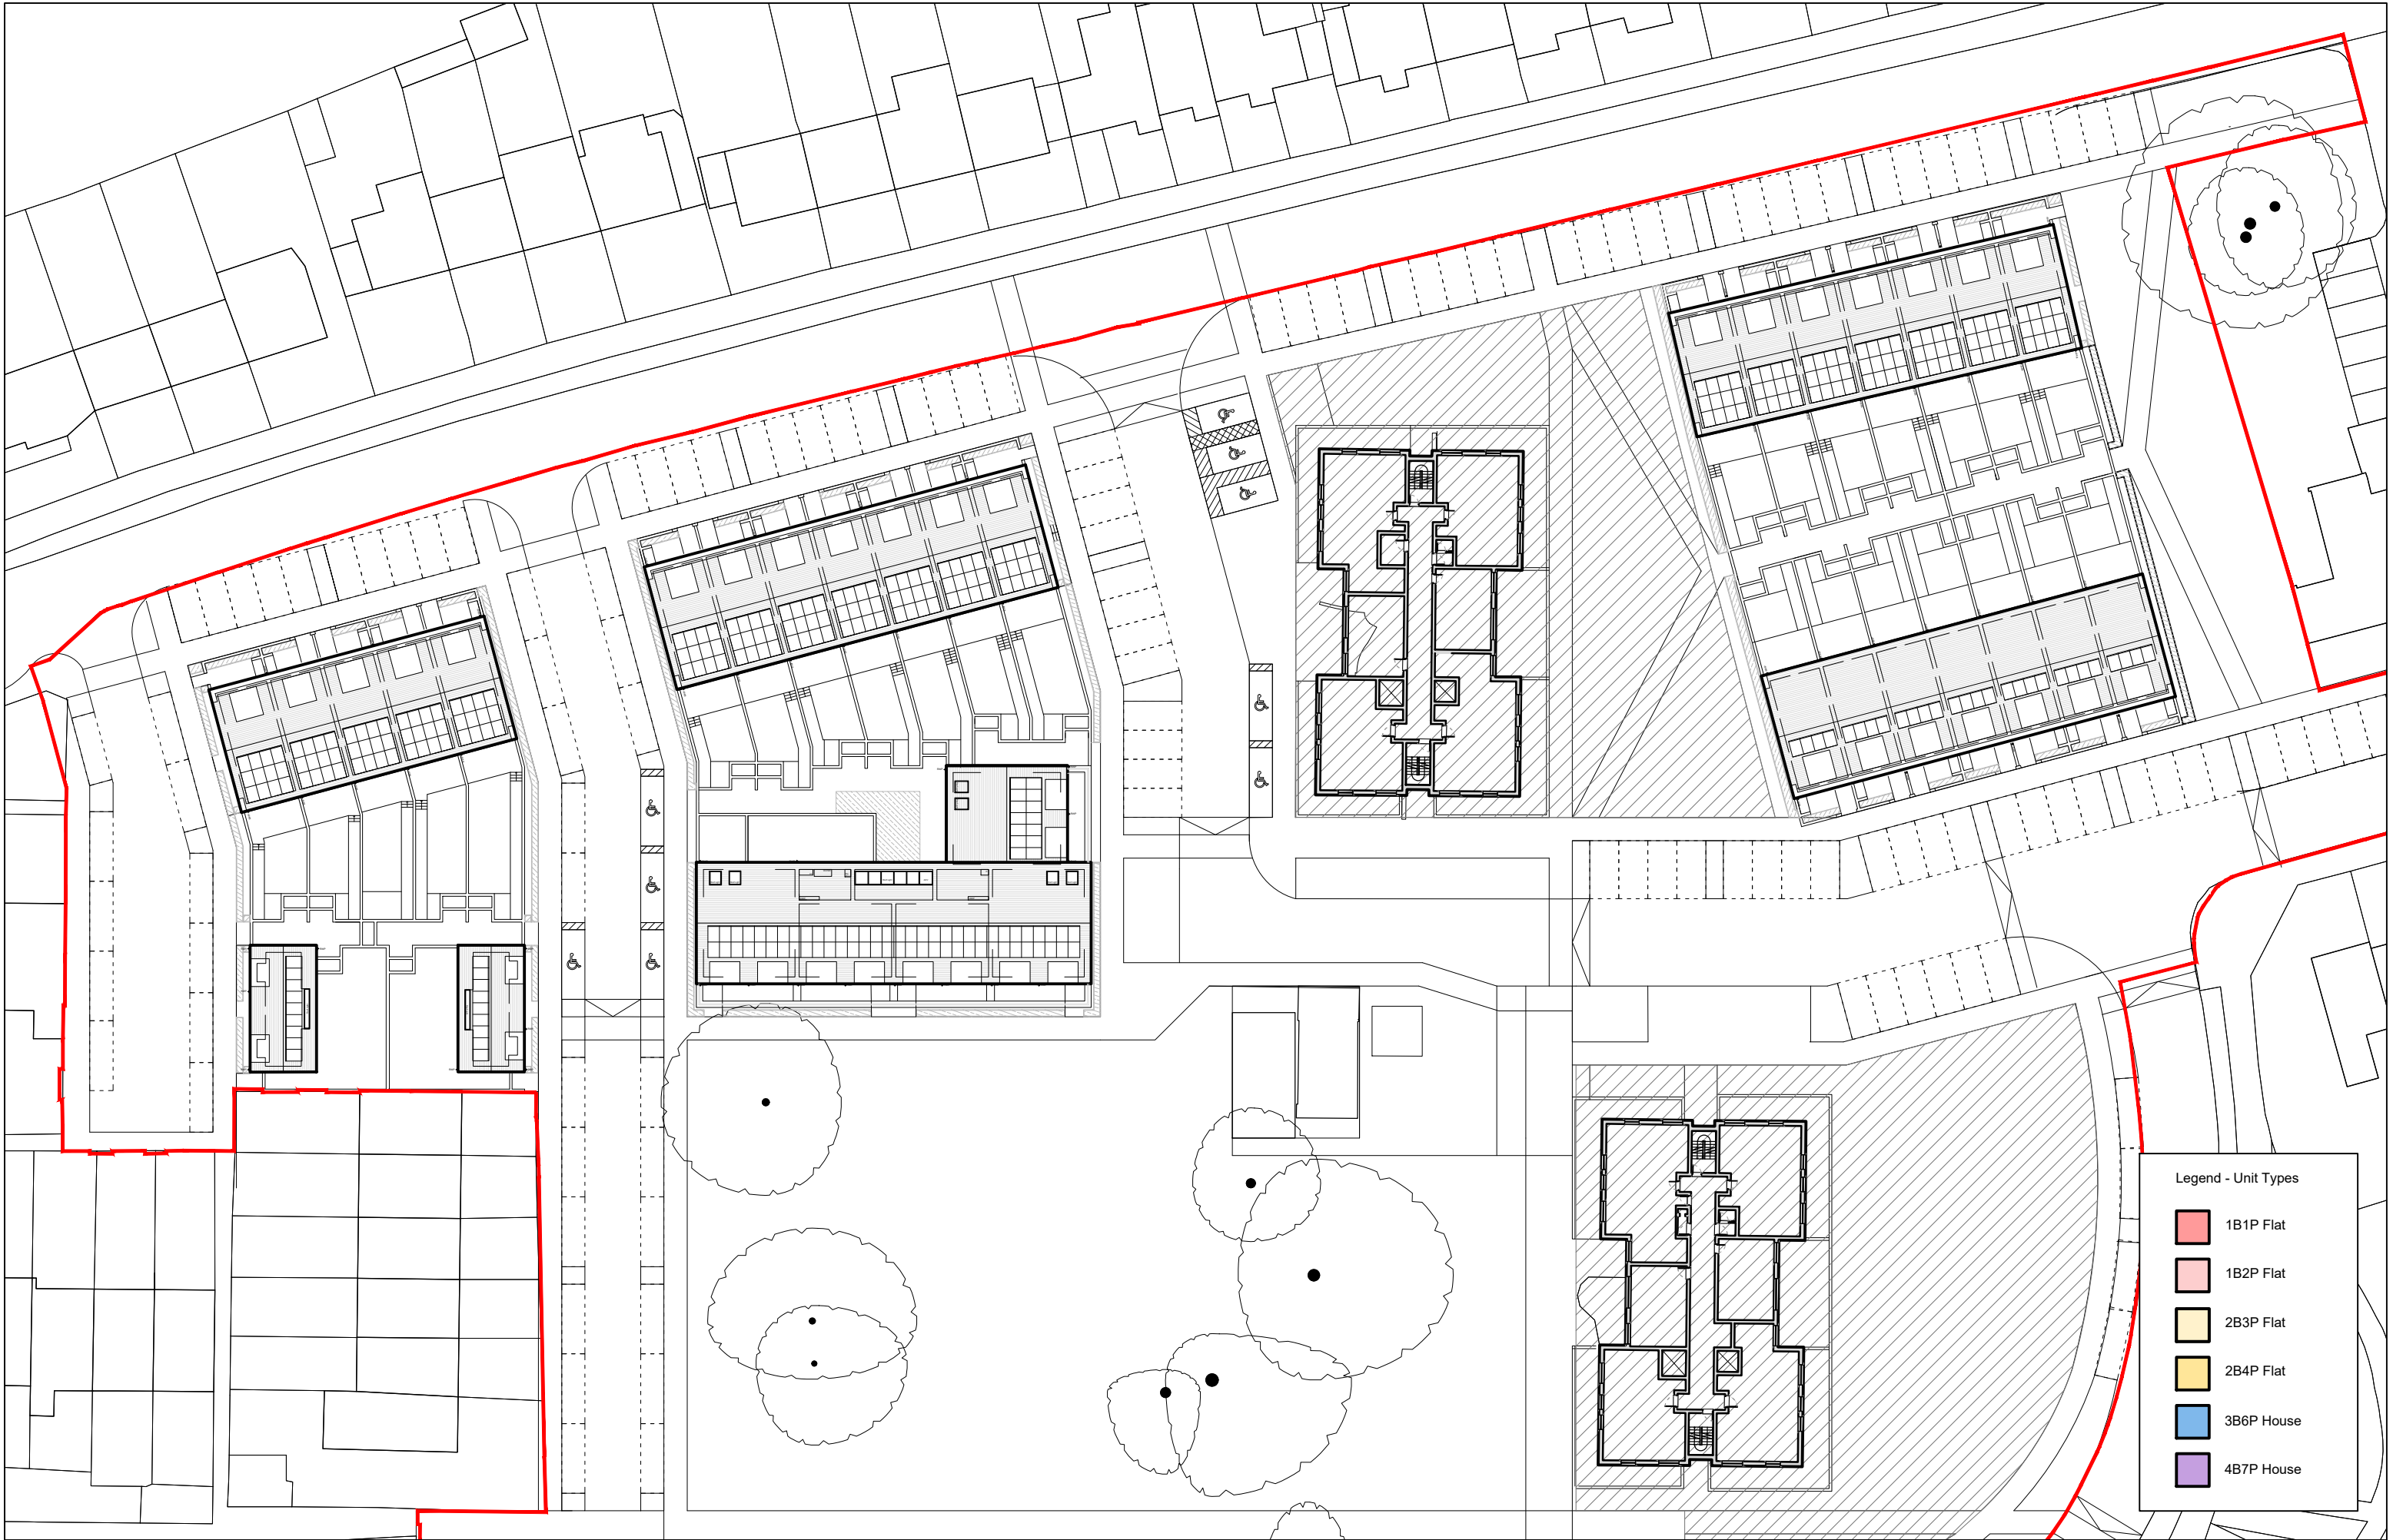

Rev Date Drawn Description
A 18/11/19 RUH Initial Issue
B 02/12/19 PPR Issue to Consultants
C 20/12/19 PPR Issue to Consultants
D 22/01/20 PPR Issue for Planning

Notes:
Do not scale from drawings unless by agreement with HTA. Use figured dimensions only. Check all dimensions on site prior to commencing the works. Drawing to be read in conjunction with other relevant consultant information.

This drawing is the copyright of HTA Design LLP and must not be copied or reproduced in part, or in whole, without the express permission of HTA Design LLP. Drawing to be read in conjunction with specification.

 

Proposed Roof Plan
drawing title Wensley Road, Reading
Reading Borough Council
Wensley Road
client / project

HTA-A_DR_0120
drawing number

C
revision

Scale
1 : 500 @ A3

RBC-WLR
project number

RUH
originated by

FOR PLANNING
status

NORTH

HTA Design LLP
www.hta.co.uk
London | Edinburgh | Manchester | Bristol

hta