


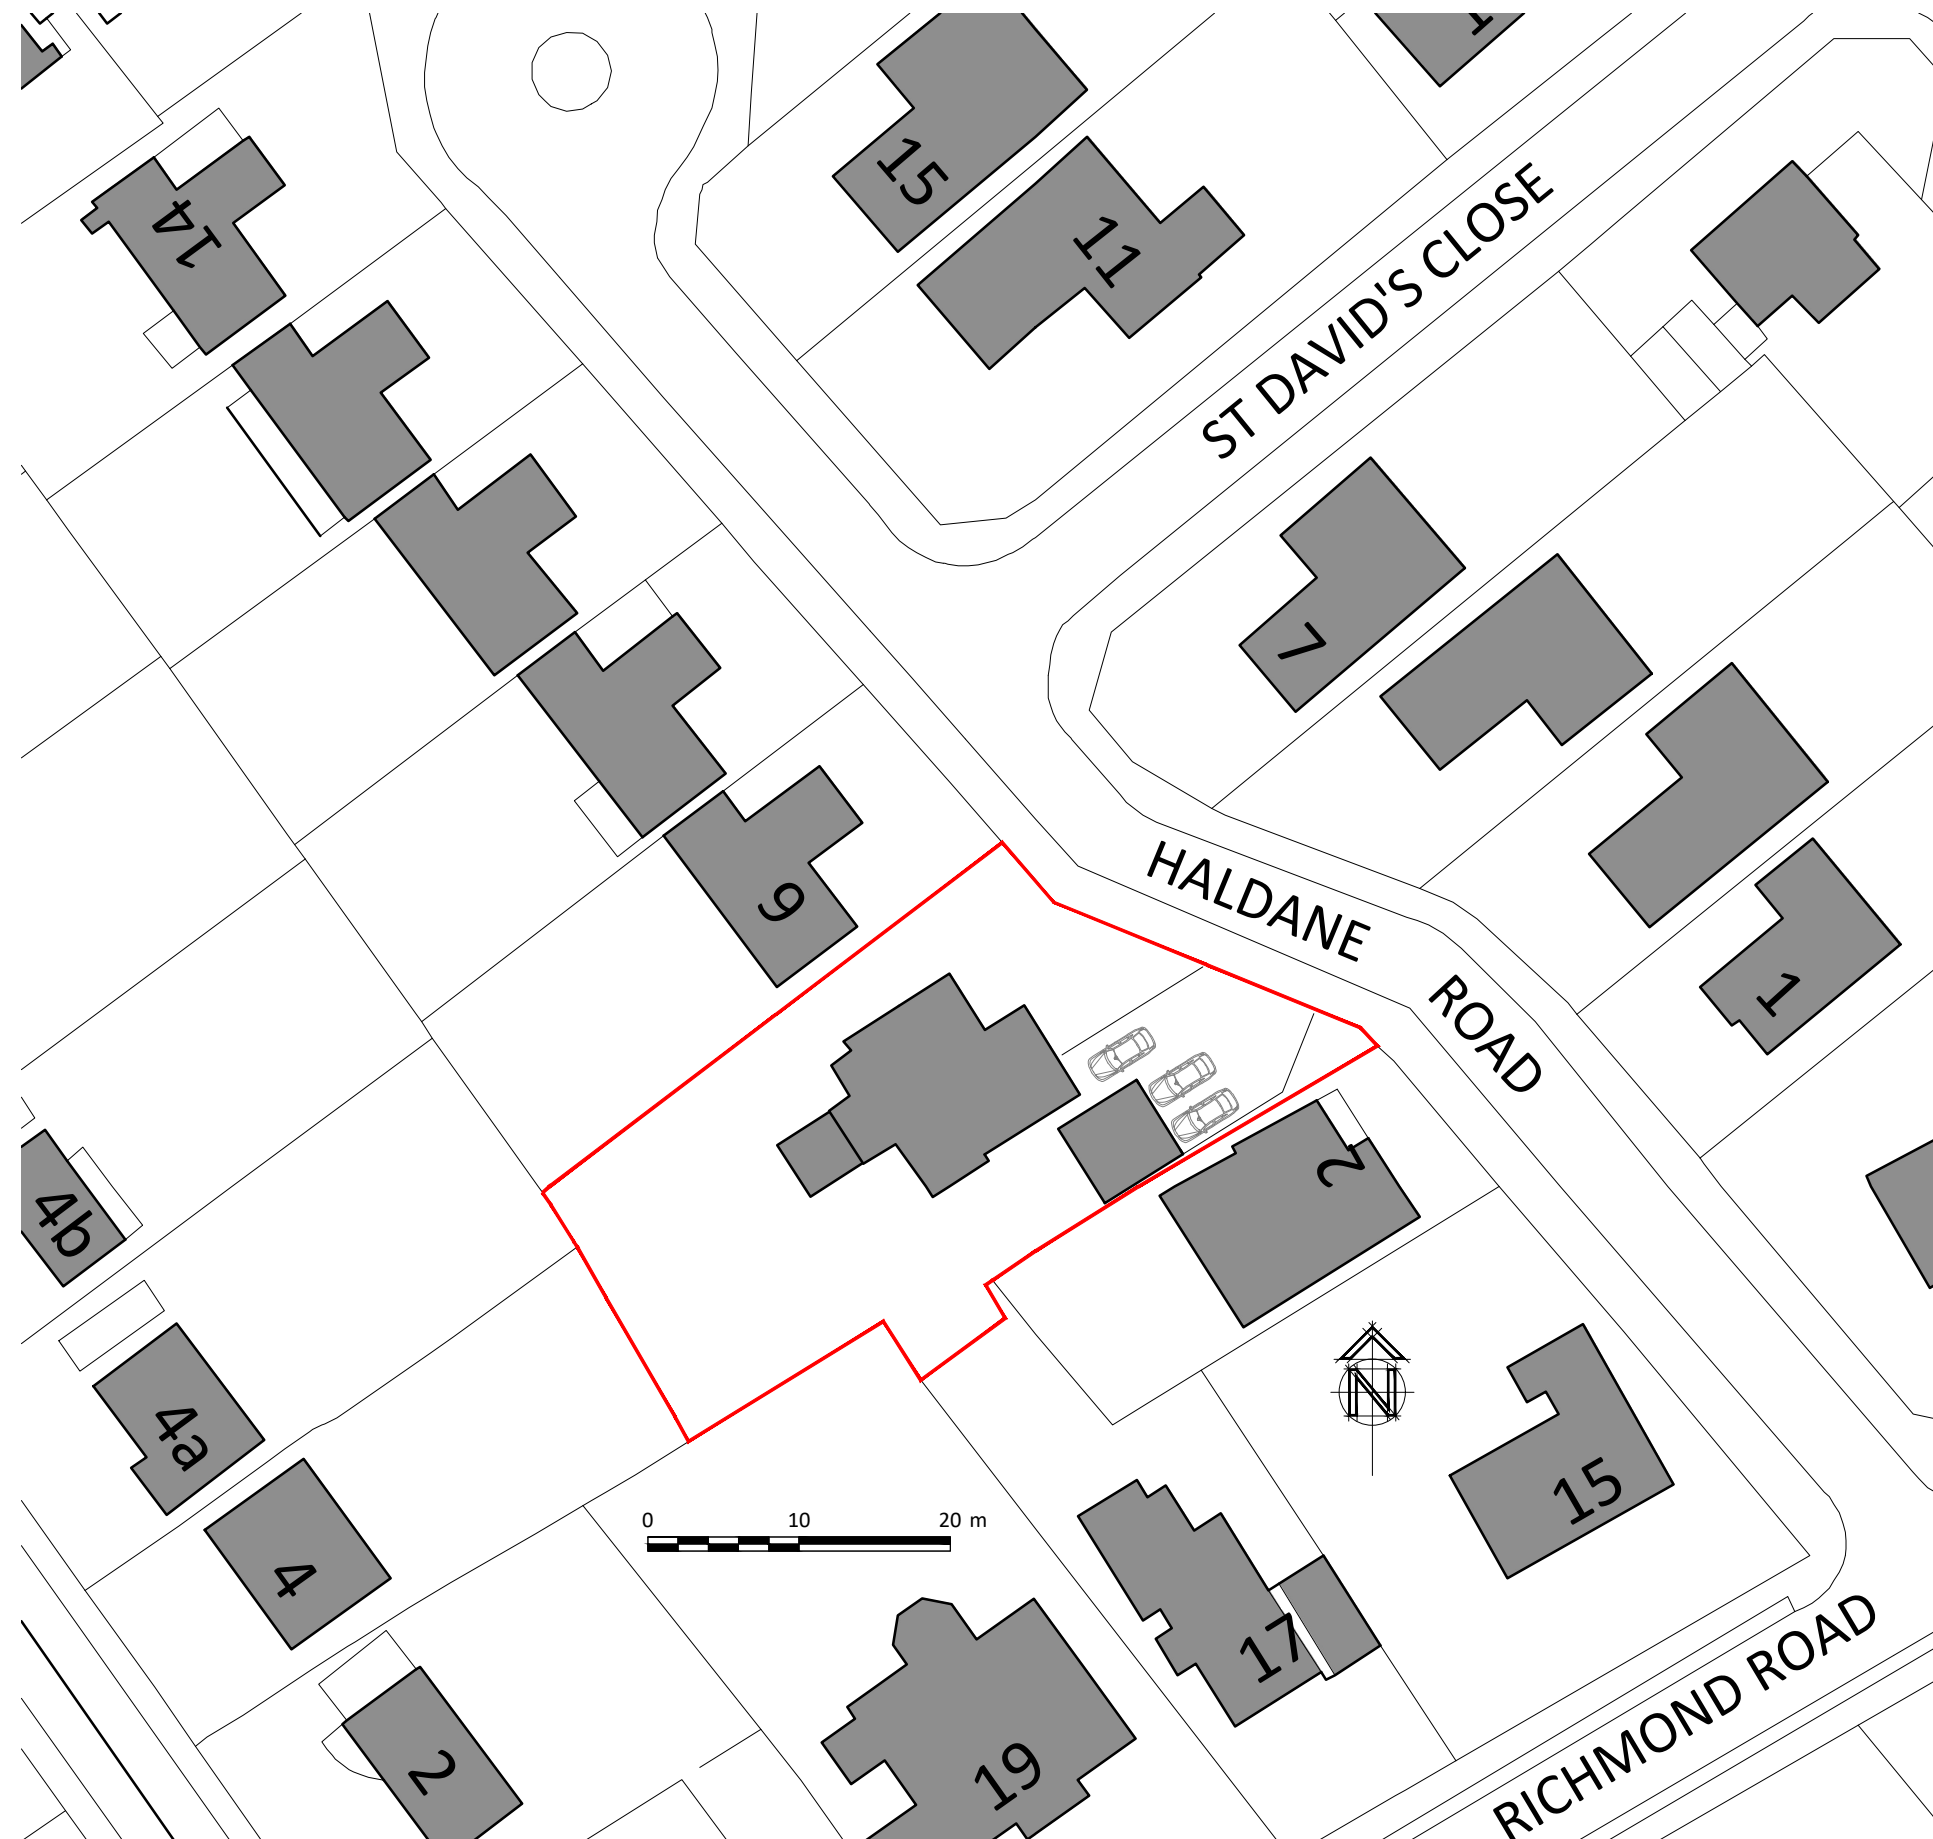

Site Plan. Scale 1:500



Location Plan. Scale 1:1250

REV:	DESCRIPTION:	BY:	DATE:
Revisions:		© Copyright	

PROJECT: 4 Haldane Road, Caversham, RG4 7PS.		Mr & Mrs Tong. CLIENT.		JAN 2019 DATE.	DEAN FLETCHER Architectural Design, Draughting & CAD Services. Cresta, First Raleigh, Bideford, DEVON. EX39 3NJ. info@deanfletcher.co.uk 07712 898929
TITLE: Site and Location Plans		1:500 & 1250 SCALE AT A3.	594 PROJECT NO.	01 DRAWING NO.	