



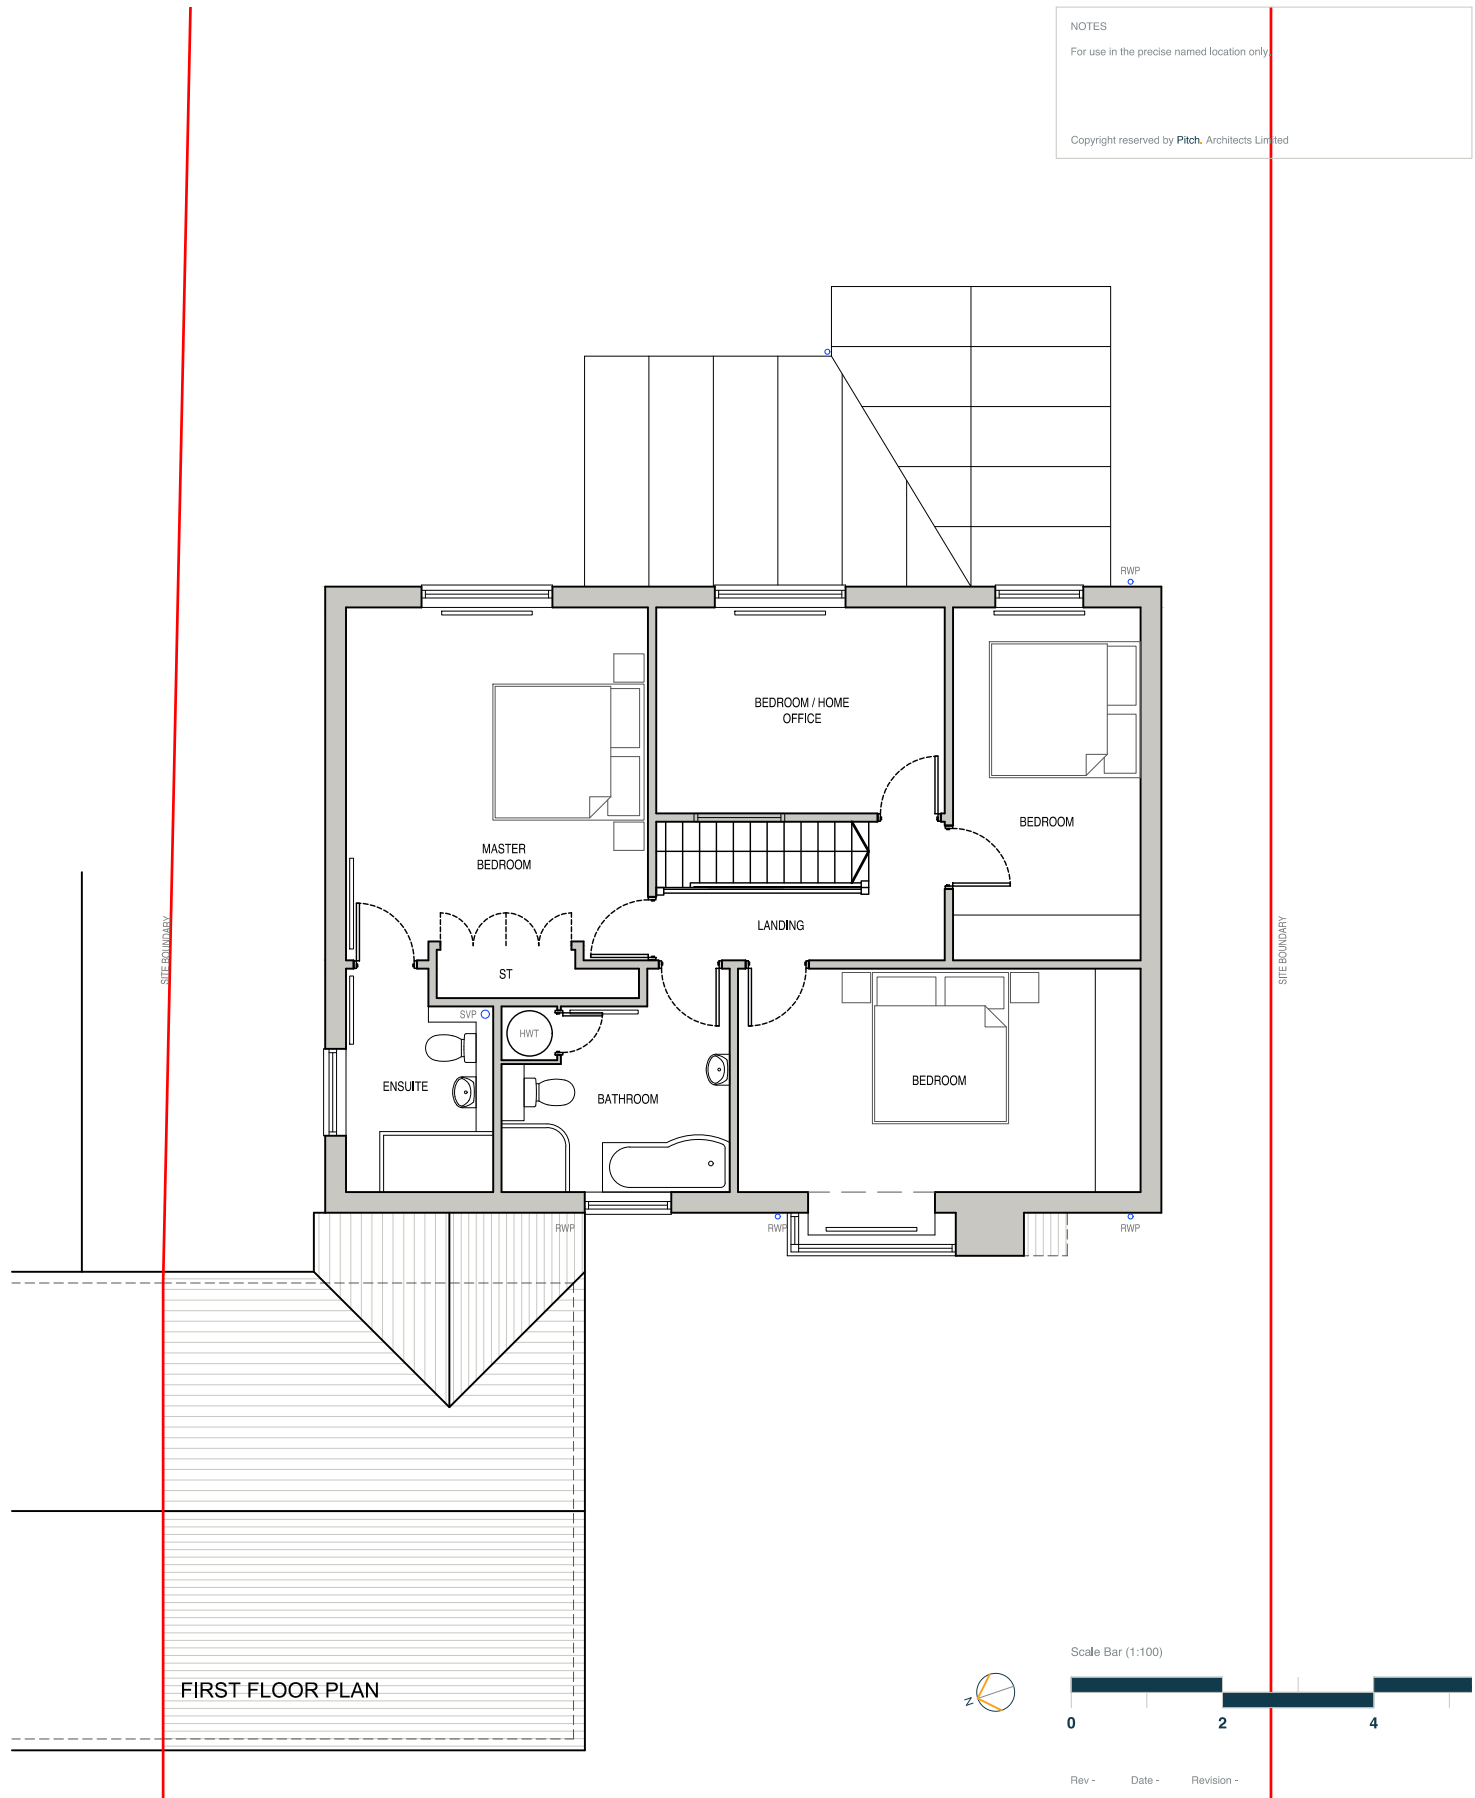

NOTES
For use in the precise named location only

Copyright reserved by **Pitch**, Architects Limited

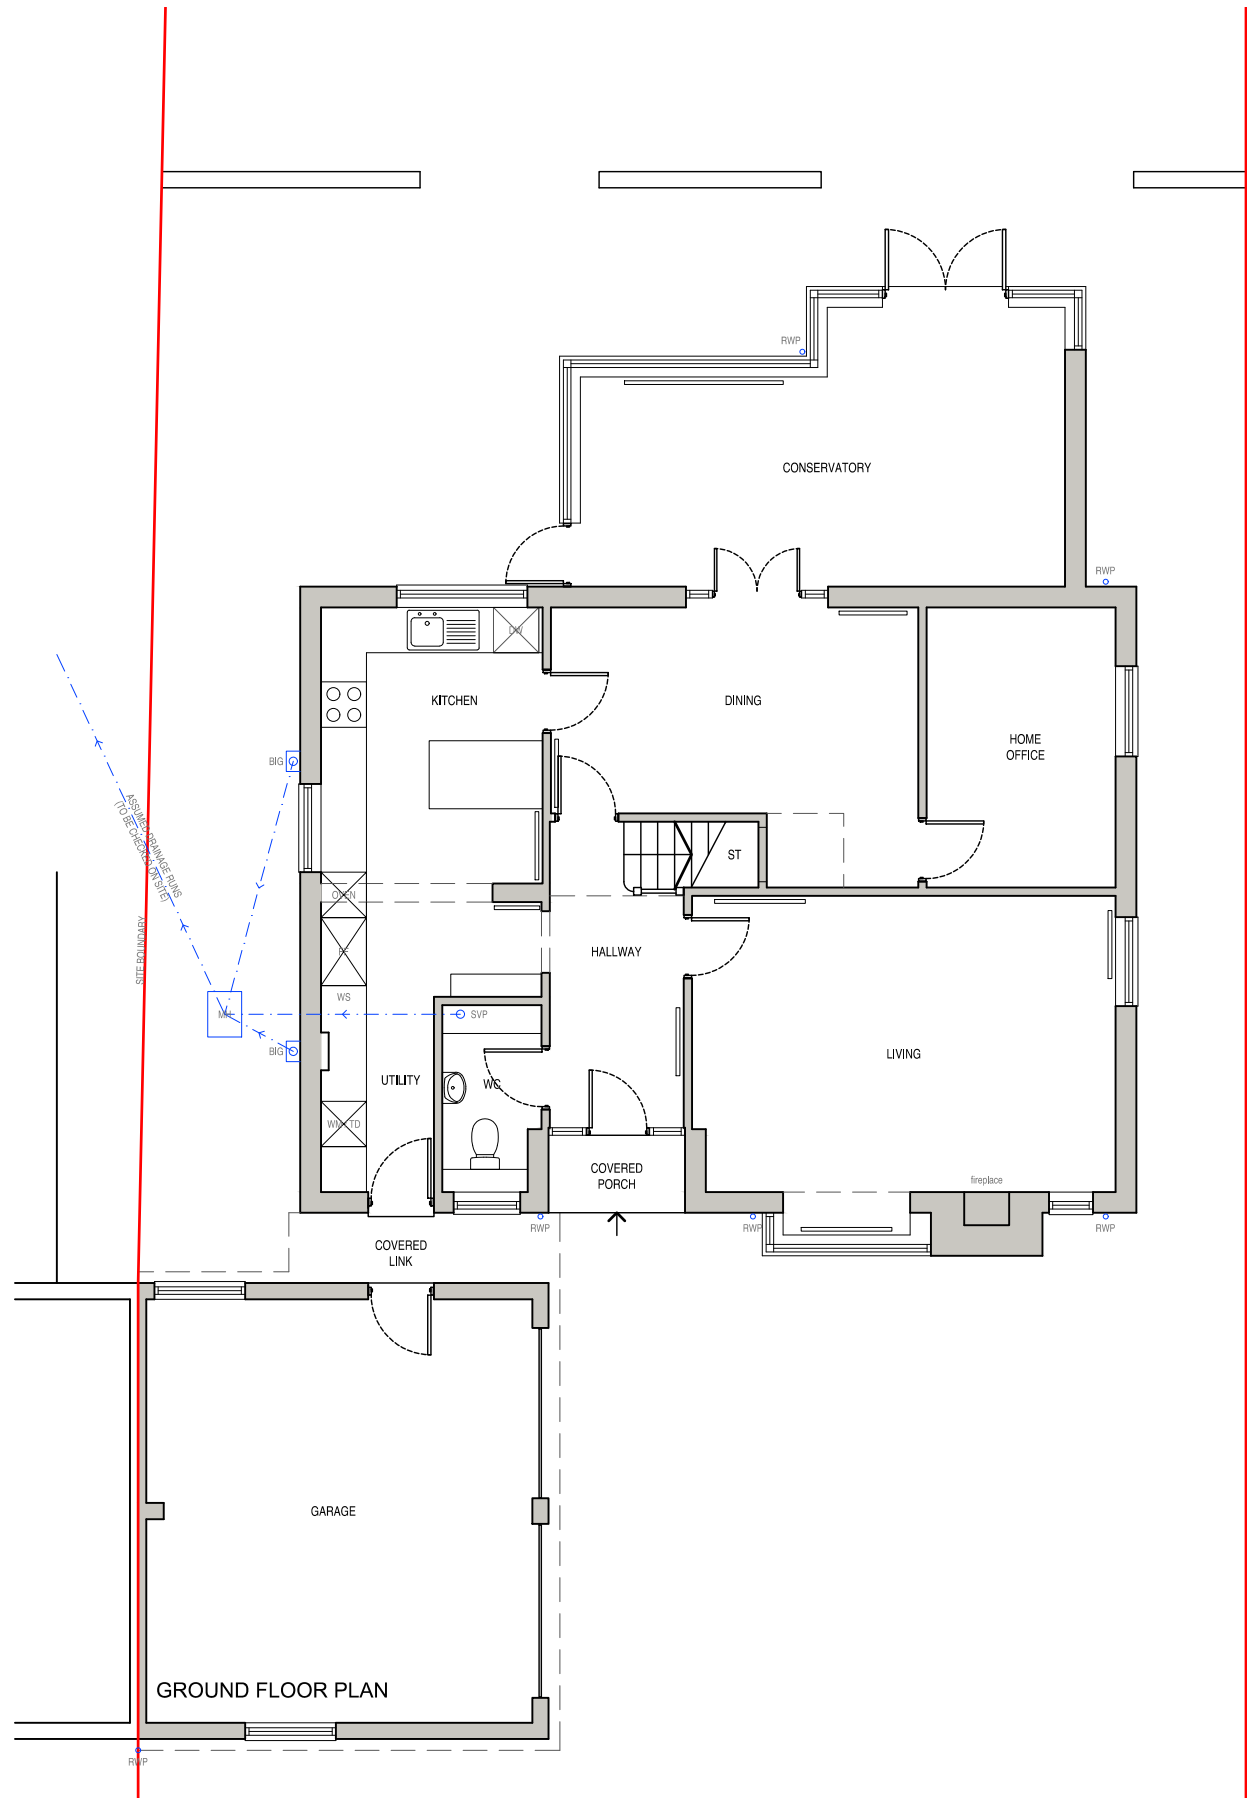

a. 1 Chiltern Court,
37 St. Peter's Avenue,
Caversham,
Reading,
RG4 7DH
t. 0118 948 4618
e. info@pitcharchitects.co.uk
w. www.pitcharchitects.co.uk

Project Title
**Proposed Alterations
to
1 River Road,
Caversham Heights,
RG4 7EH**

Client Name
Mr & Mrs Ashley

Drawing Title
Existing Floor Plans

Drawing Scale
1:100 @ A3

Date
Feb '19

Status
Planning

Drawn/checked
KM/KM

Drawing Ref
19013 - SU - 002

Rev

Scale Bar (1:100)

0 2 4

Rev - Date - Revision -

© Pitch, Architects Limited