



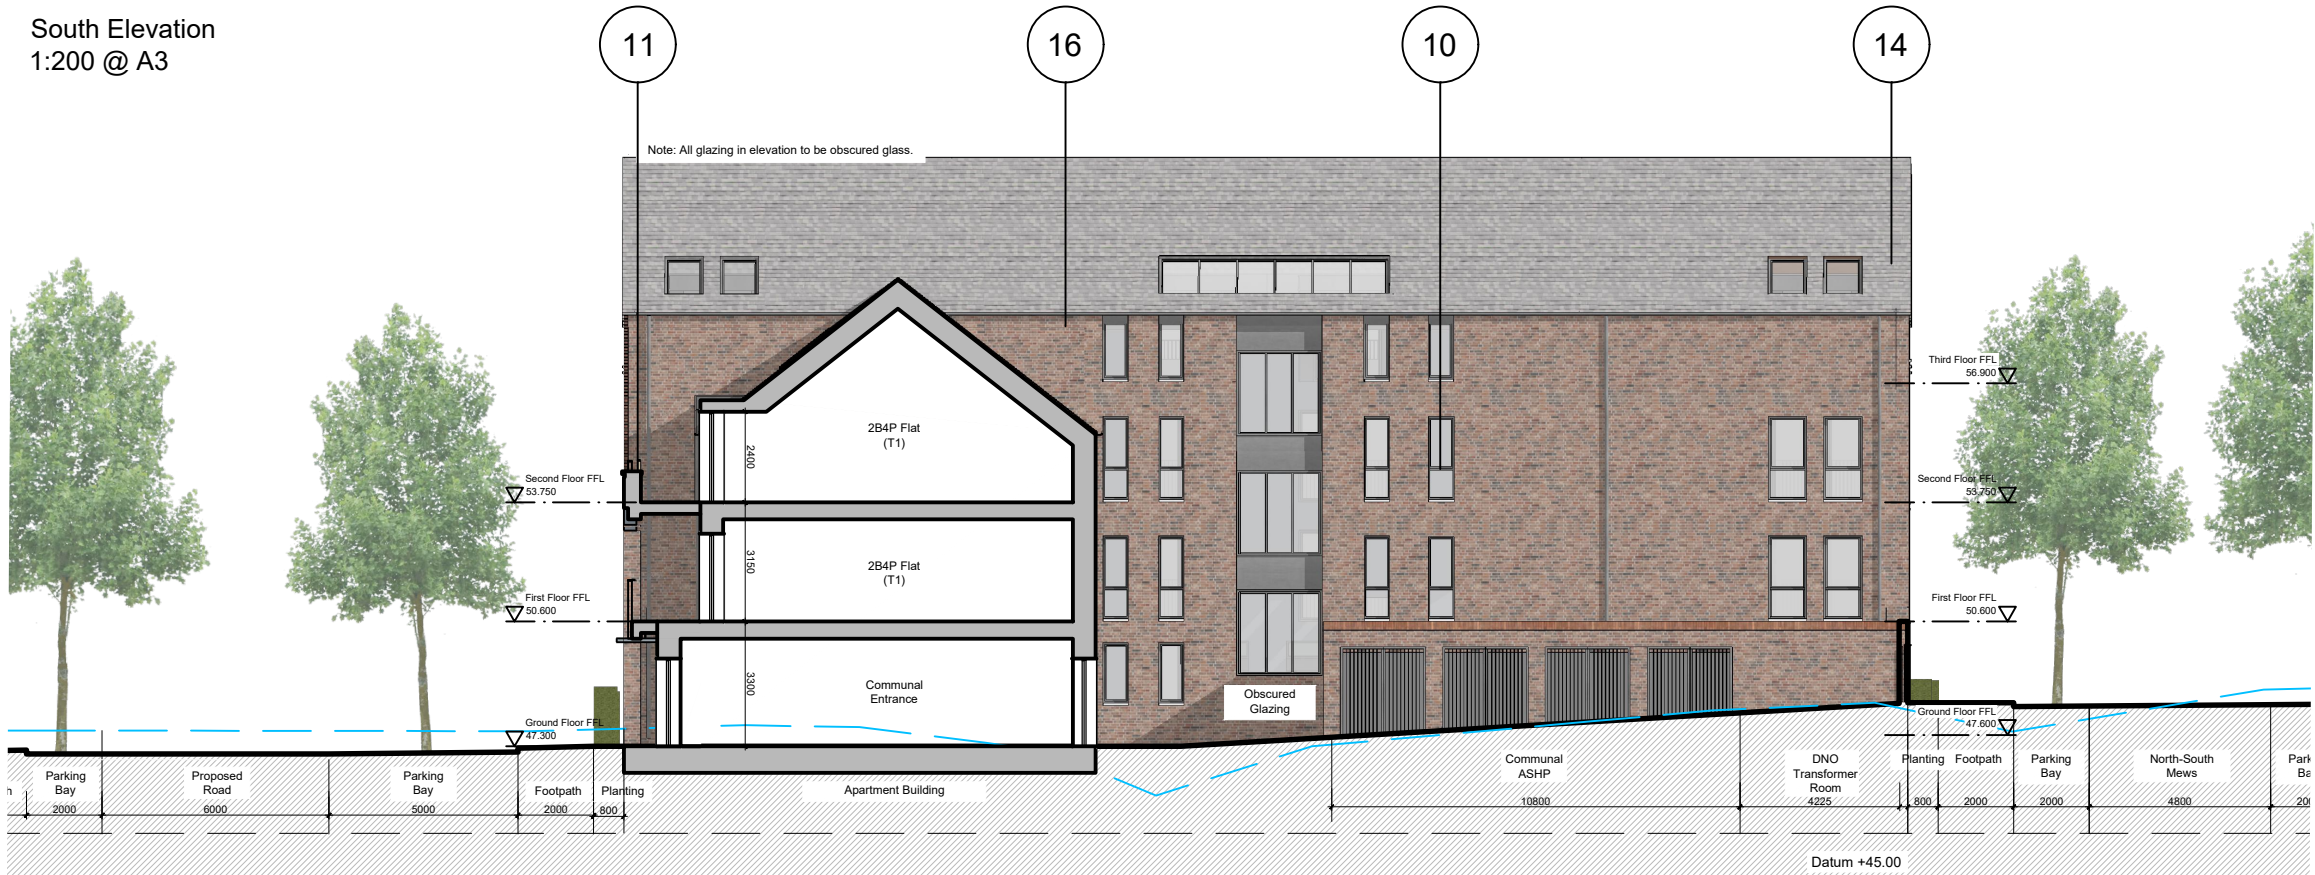

South Elevation
1:200 @ A3



North Elevation
1:200 @ A3

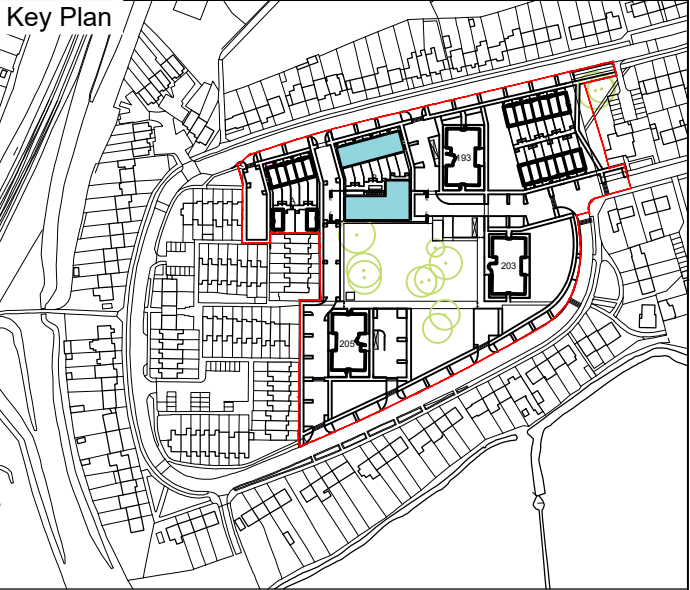

MATERIALS LEGEND

- | | | | |
|---|--|----|---|
| 1 | Brick Type 1 - Red multi primary facing brick, with coloured mortar and bucket handle mortar joints. | 9 | Refuse/Service Doors - SBD compliant. RAL tbc. |
| 2 | Brick Type 2 - Red secondary brick, with coloured mortar to quoins. | 10 | Windows and Glazed External Doors - Metal frame, colour: light grey RAL tbc. |
| 3 | Refuse Enclosure - Brick enclosure to match brick type 1. | 11 | Balustrades & Privacy Screens - Sealed cross-laminated timber. |
| 4 | Garden Wall - Aluminium railing mounted on a dwarf brick wall to match brick type 1. | 12 | Parapet Coping - Pre-cast concrete coping, smooth finish, colour white/beige. |
| 5 | Brick Lintel - Angled brick window header, to match brick type 2. | 13 | Dormer Window - Zinc standing seam, colour light grey, RAL tbc. |
| 6 | Private Entrance Porch/Canopy - Double leaf of projecting brick reveal (brick type 2) with pre-cast concrete canopy. | 14 | Slate Roof - 38 degree pitch hung slate, light grey. Colour tbc. |
| 7 | Private Entrance Doors - Painted timber SBD compliant, with fan light above RAL tbc. | 15 | Photovoltaic Panels - Integrated system. Specification tbc. |
| 8 | Glazed Communal Entrance Door - Metal frame doors with integrated access control entry system. | 16 | Rainwater Goods - Aluminium polyester powder coated - Colour: Grey RAL tbc. |

Existing Ground Line

Rev	Date	Drawn	Description
A	04/12/19	DEG	Initial Issue
B	20/12/19	PPR	Issue to Consultants
B	22/01/20	DEG	Issue for Planning

Notes:
Do not scale from drawings unless by agreement with HTA. Use figured dimensions only. Check all dimensions on site prior to commencing the works. Drawing to be read in conjunction with other relevant consultant information.

This drawing is the copyright of HTA Design LLP and must not be copied or reproduced in part, or in whole, without the express permission of HTA Design LLP. Drawing to be read in conjunction with specification.

Block B - Elevations

Reading Borough Council
Wensley Road

client / project

HTA-A_DR_0227

drawing number

Scale

1:200 @ A3

RBC-WLR

project number

B

revision

DEG

originated by

FOR PLANNING

status

HTA Design LLP
www.hta.co.uk
London | Edinburgh | Manchester | Bristol

