



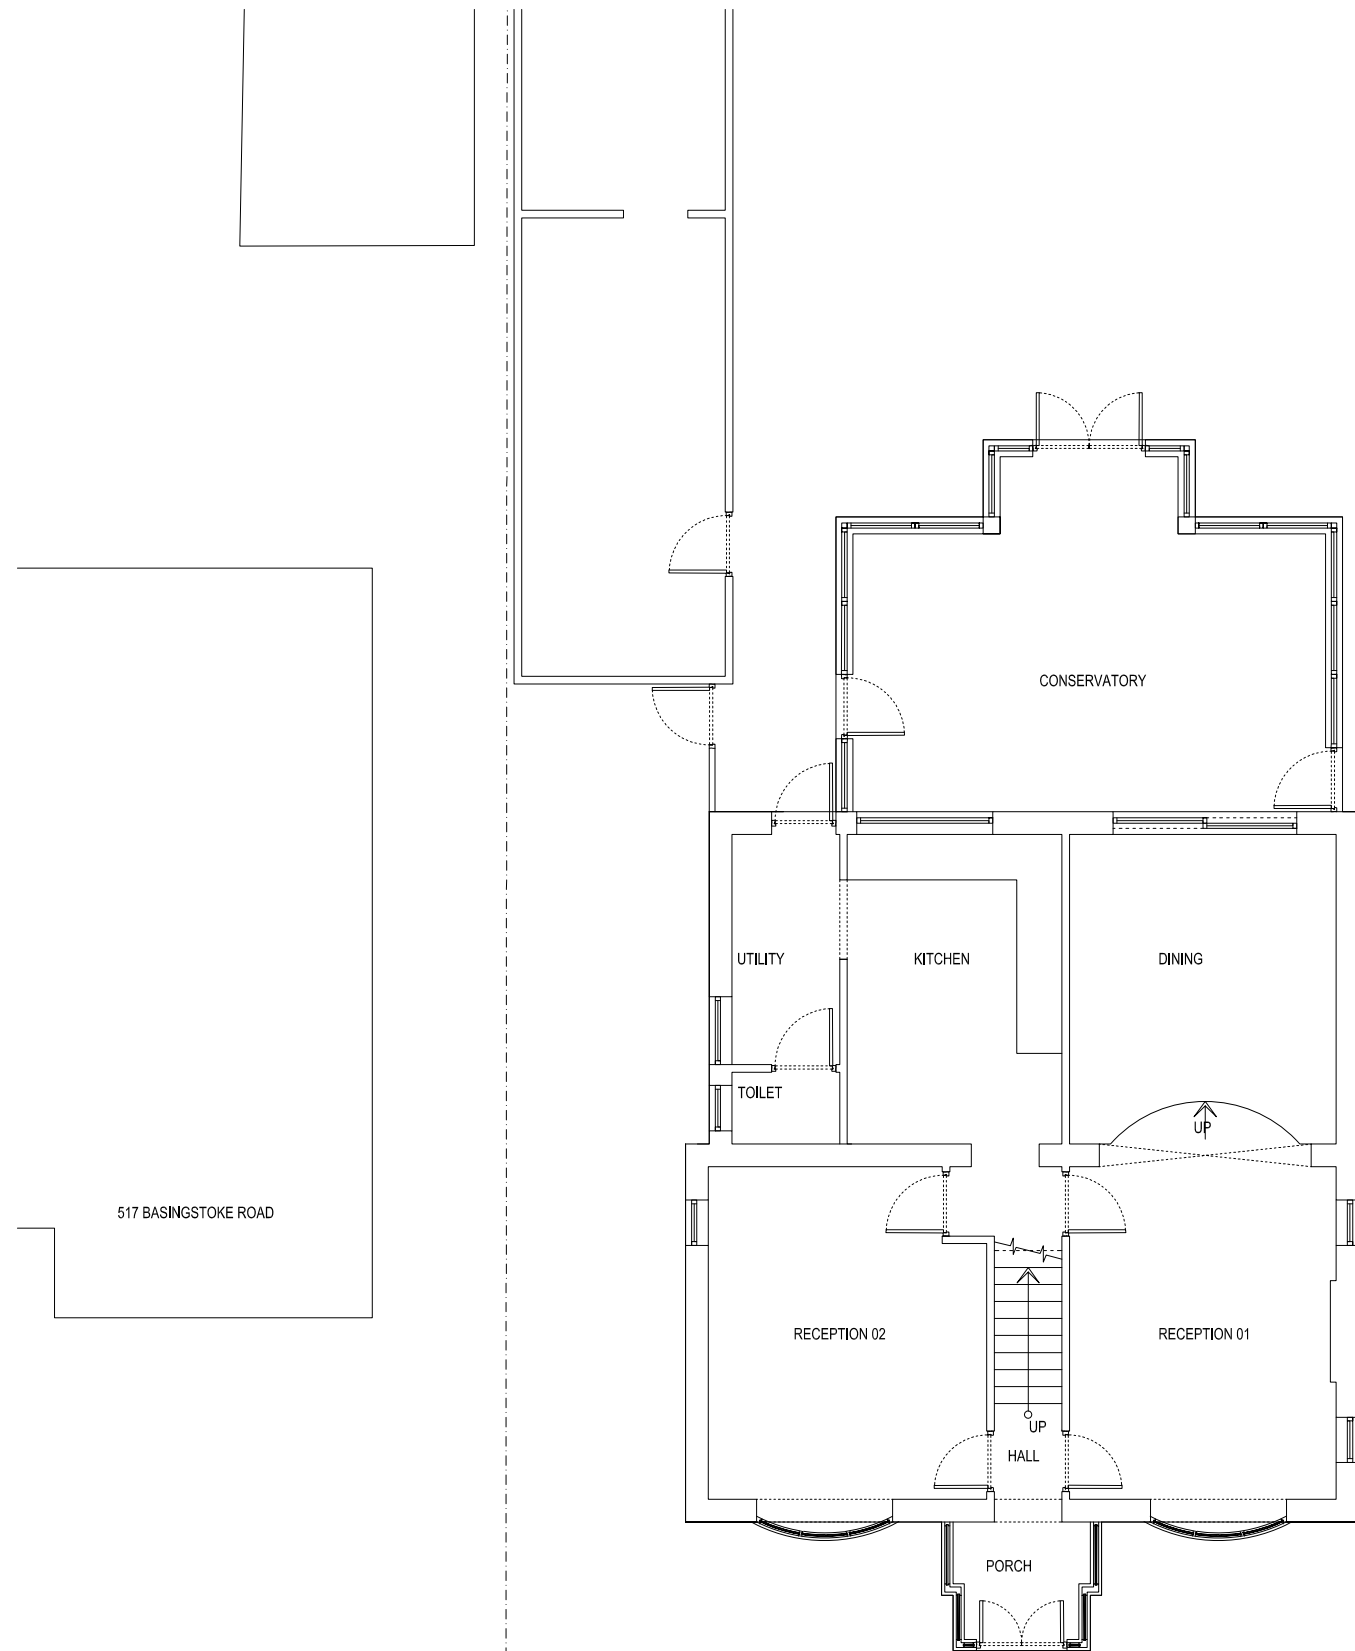

GROUND FLOOR PLAN AS EXISTING

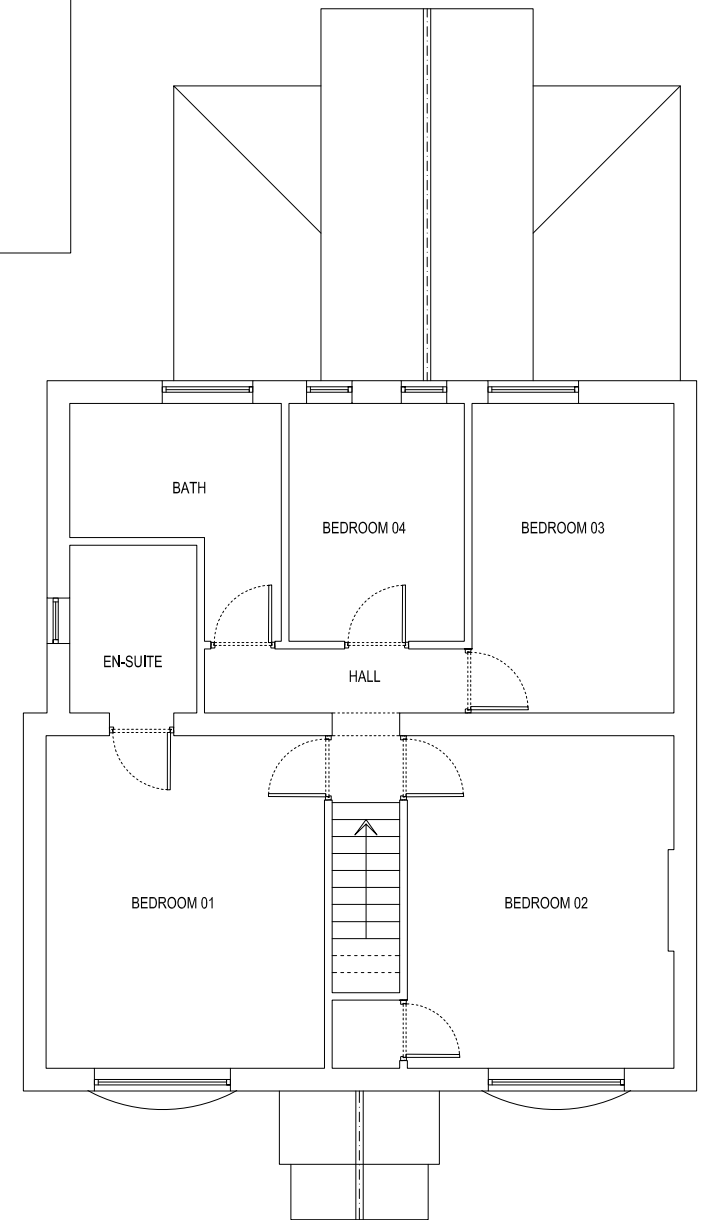

FIRST FLOOR PLAN AS EXISTING



The Woolhampton Design Centre
 Station Road, Woolhampton,
 Reading, Berkshire RG7 5SE
 Tel: 0118 9713 363

519 BASINGSTOKE ROAD, READING, RG2 0SH

EXISTING FLOOR LAYOUT PLANS

SCALES	1:100	DRAWN	NJB	DATE	FEB.'19	DRAWING No.	19/008/01	REVISION
--------	-------	-------	-----	------	---------	-------------	-----------	----------