


NOTES

For use in the precise named location only.

Copyright reserved by Pitch, Architects Limited

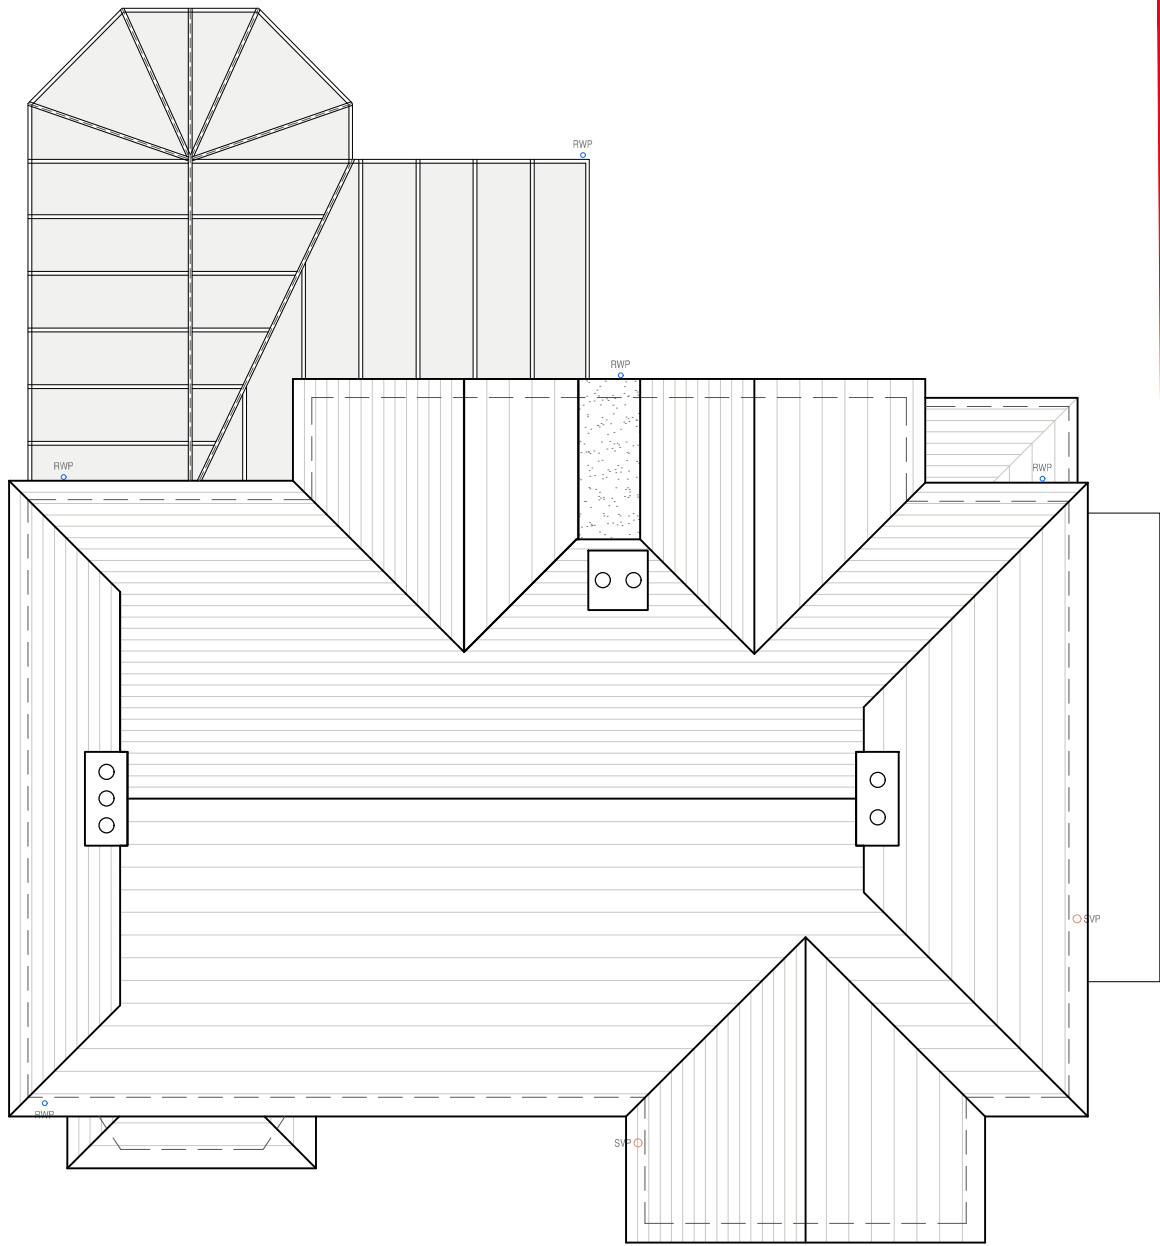

ROOF PLAN



Scale Bar (1:100)



Rev - Date - Revision -

	a. 1 Chiltern Court, 37 St.Peter's Avenue, Caversham, Reading, RG4 7DH t. 0118 948 4618 e. info@pitcharchitects.co.uk w. www.pitcharchitects.co.uk	Project Title Proposed Alterations to 84a Albert Road, Caversham, RG4 7PL Client Name Mr & Mrs Jones	Drawing Title Existing Floor Plans Drawing Scale 1:100 @ A3 Date Oct '19 Status Planning Drawn/checked KM/KM
			Drawing Ref 19063 - SU - 003 Rev
			© Pitch, Architects Limited