




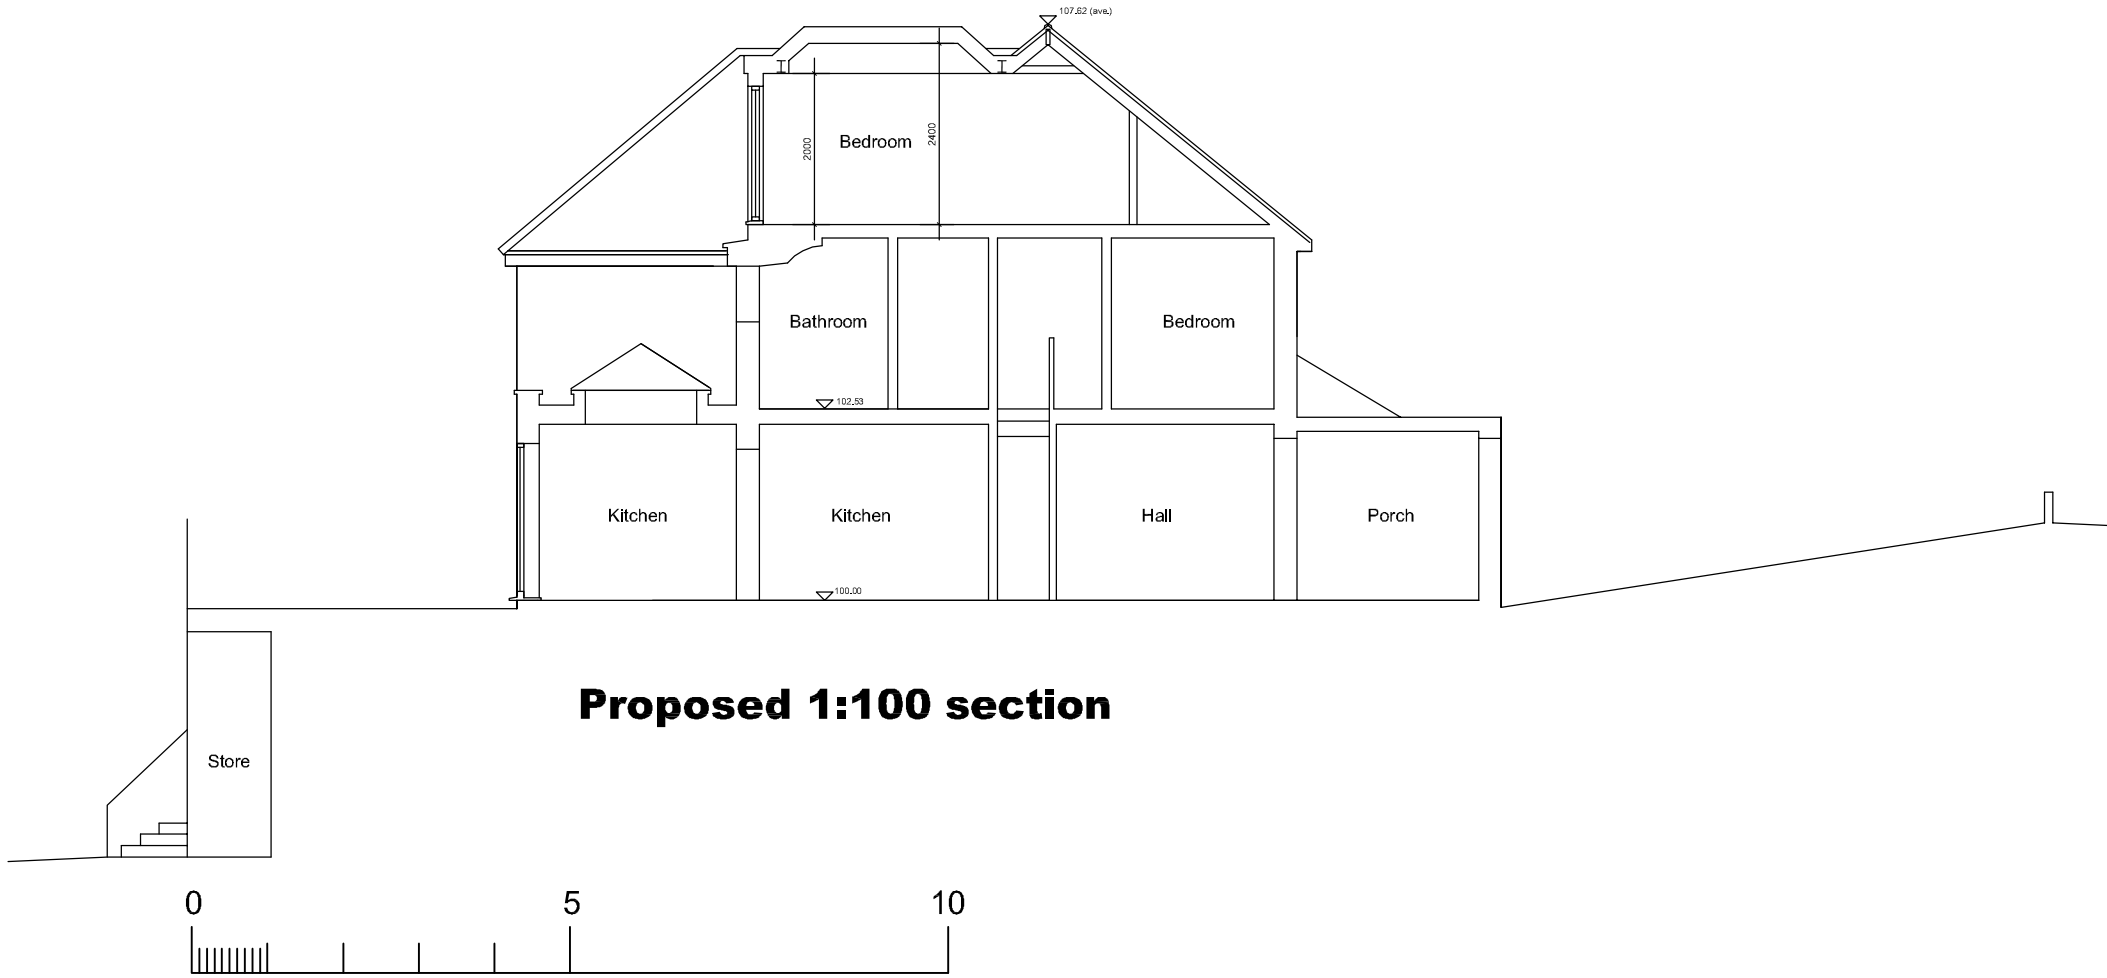



SCALE: (Metres)

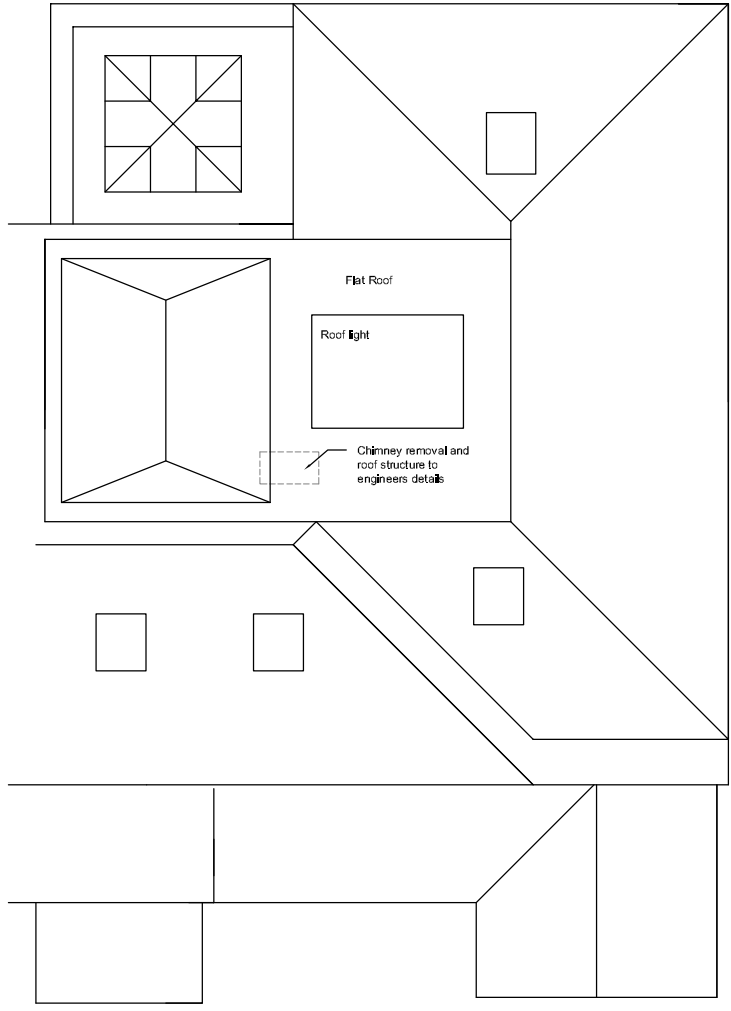

Proposed Roof Plan

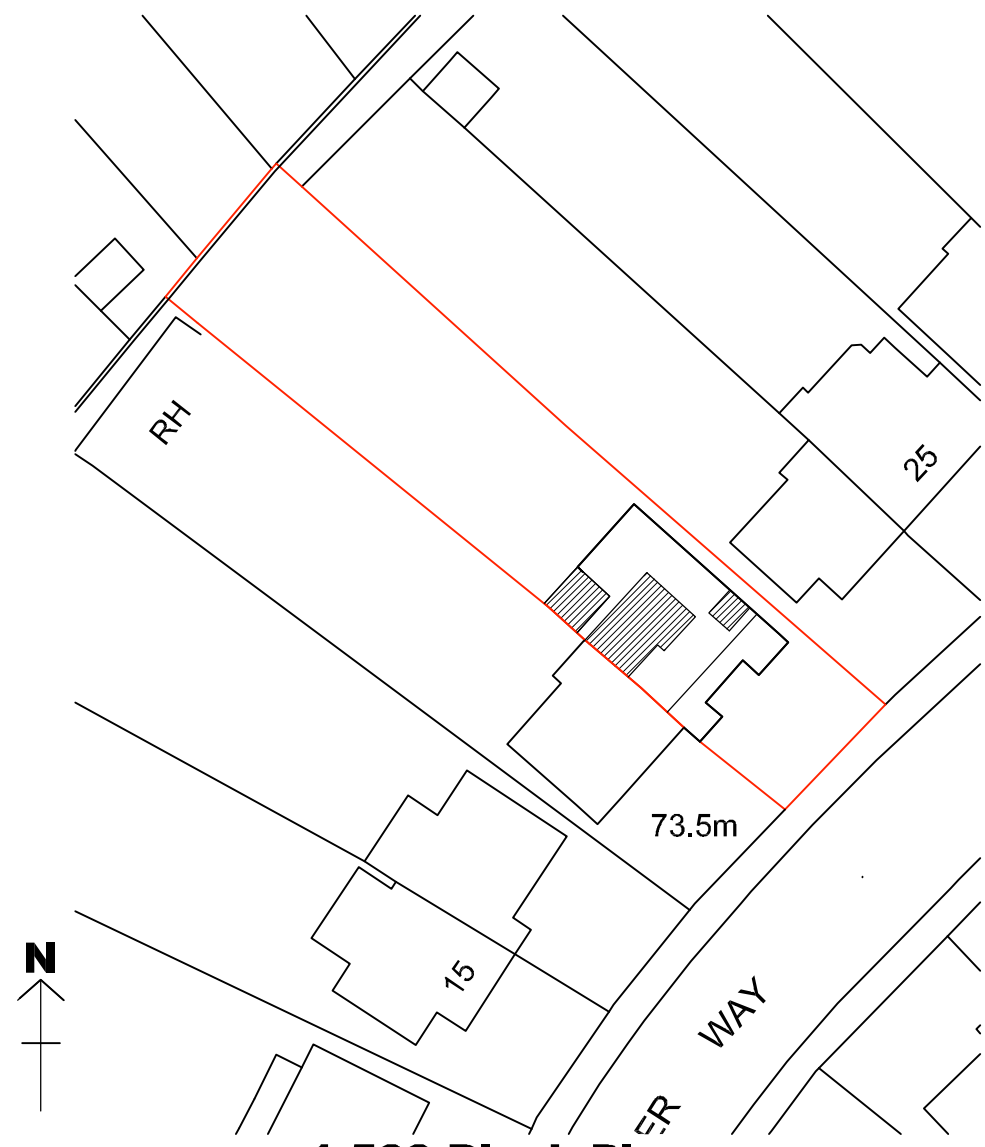

1:500 Block Plan

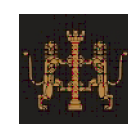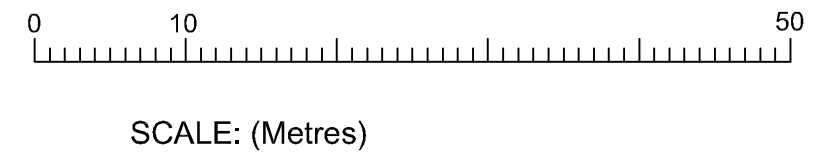

ARD CHARTERED ARCHITECT
PROSPECT COTTAGE
26 WINDMILL ROAD
MORTIMER COMMON
BERKSHIRE
RG7 3RN

Mob. 07950 311036

CLIENT	
PROJECT	
Proposed Extensions and Loft Conversion 21 Juniper Way, Tilehurst, RG31 6NB	
DRAWING TITLE	
Proposed Roof Plan, Block Plan and Section	
DATE	SCALE
09/07/19	1:500 and 1:100 @ A3
DWG NO.	REVISION
19/09/03	A