


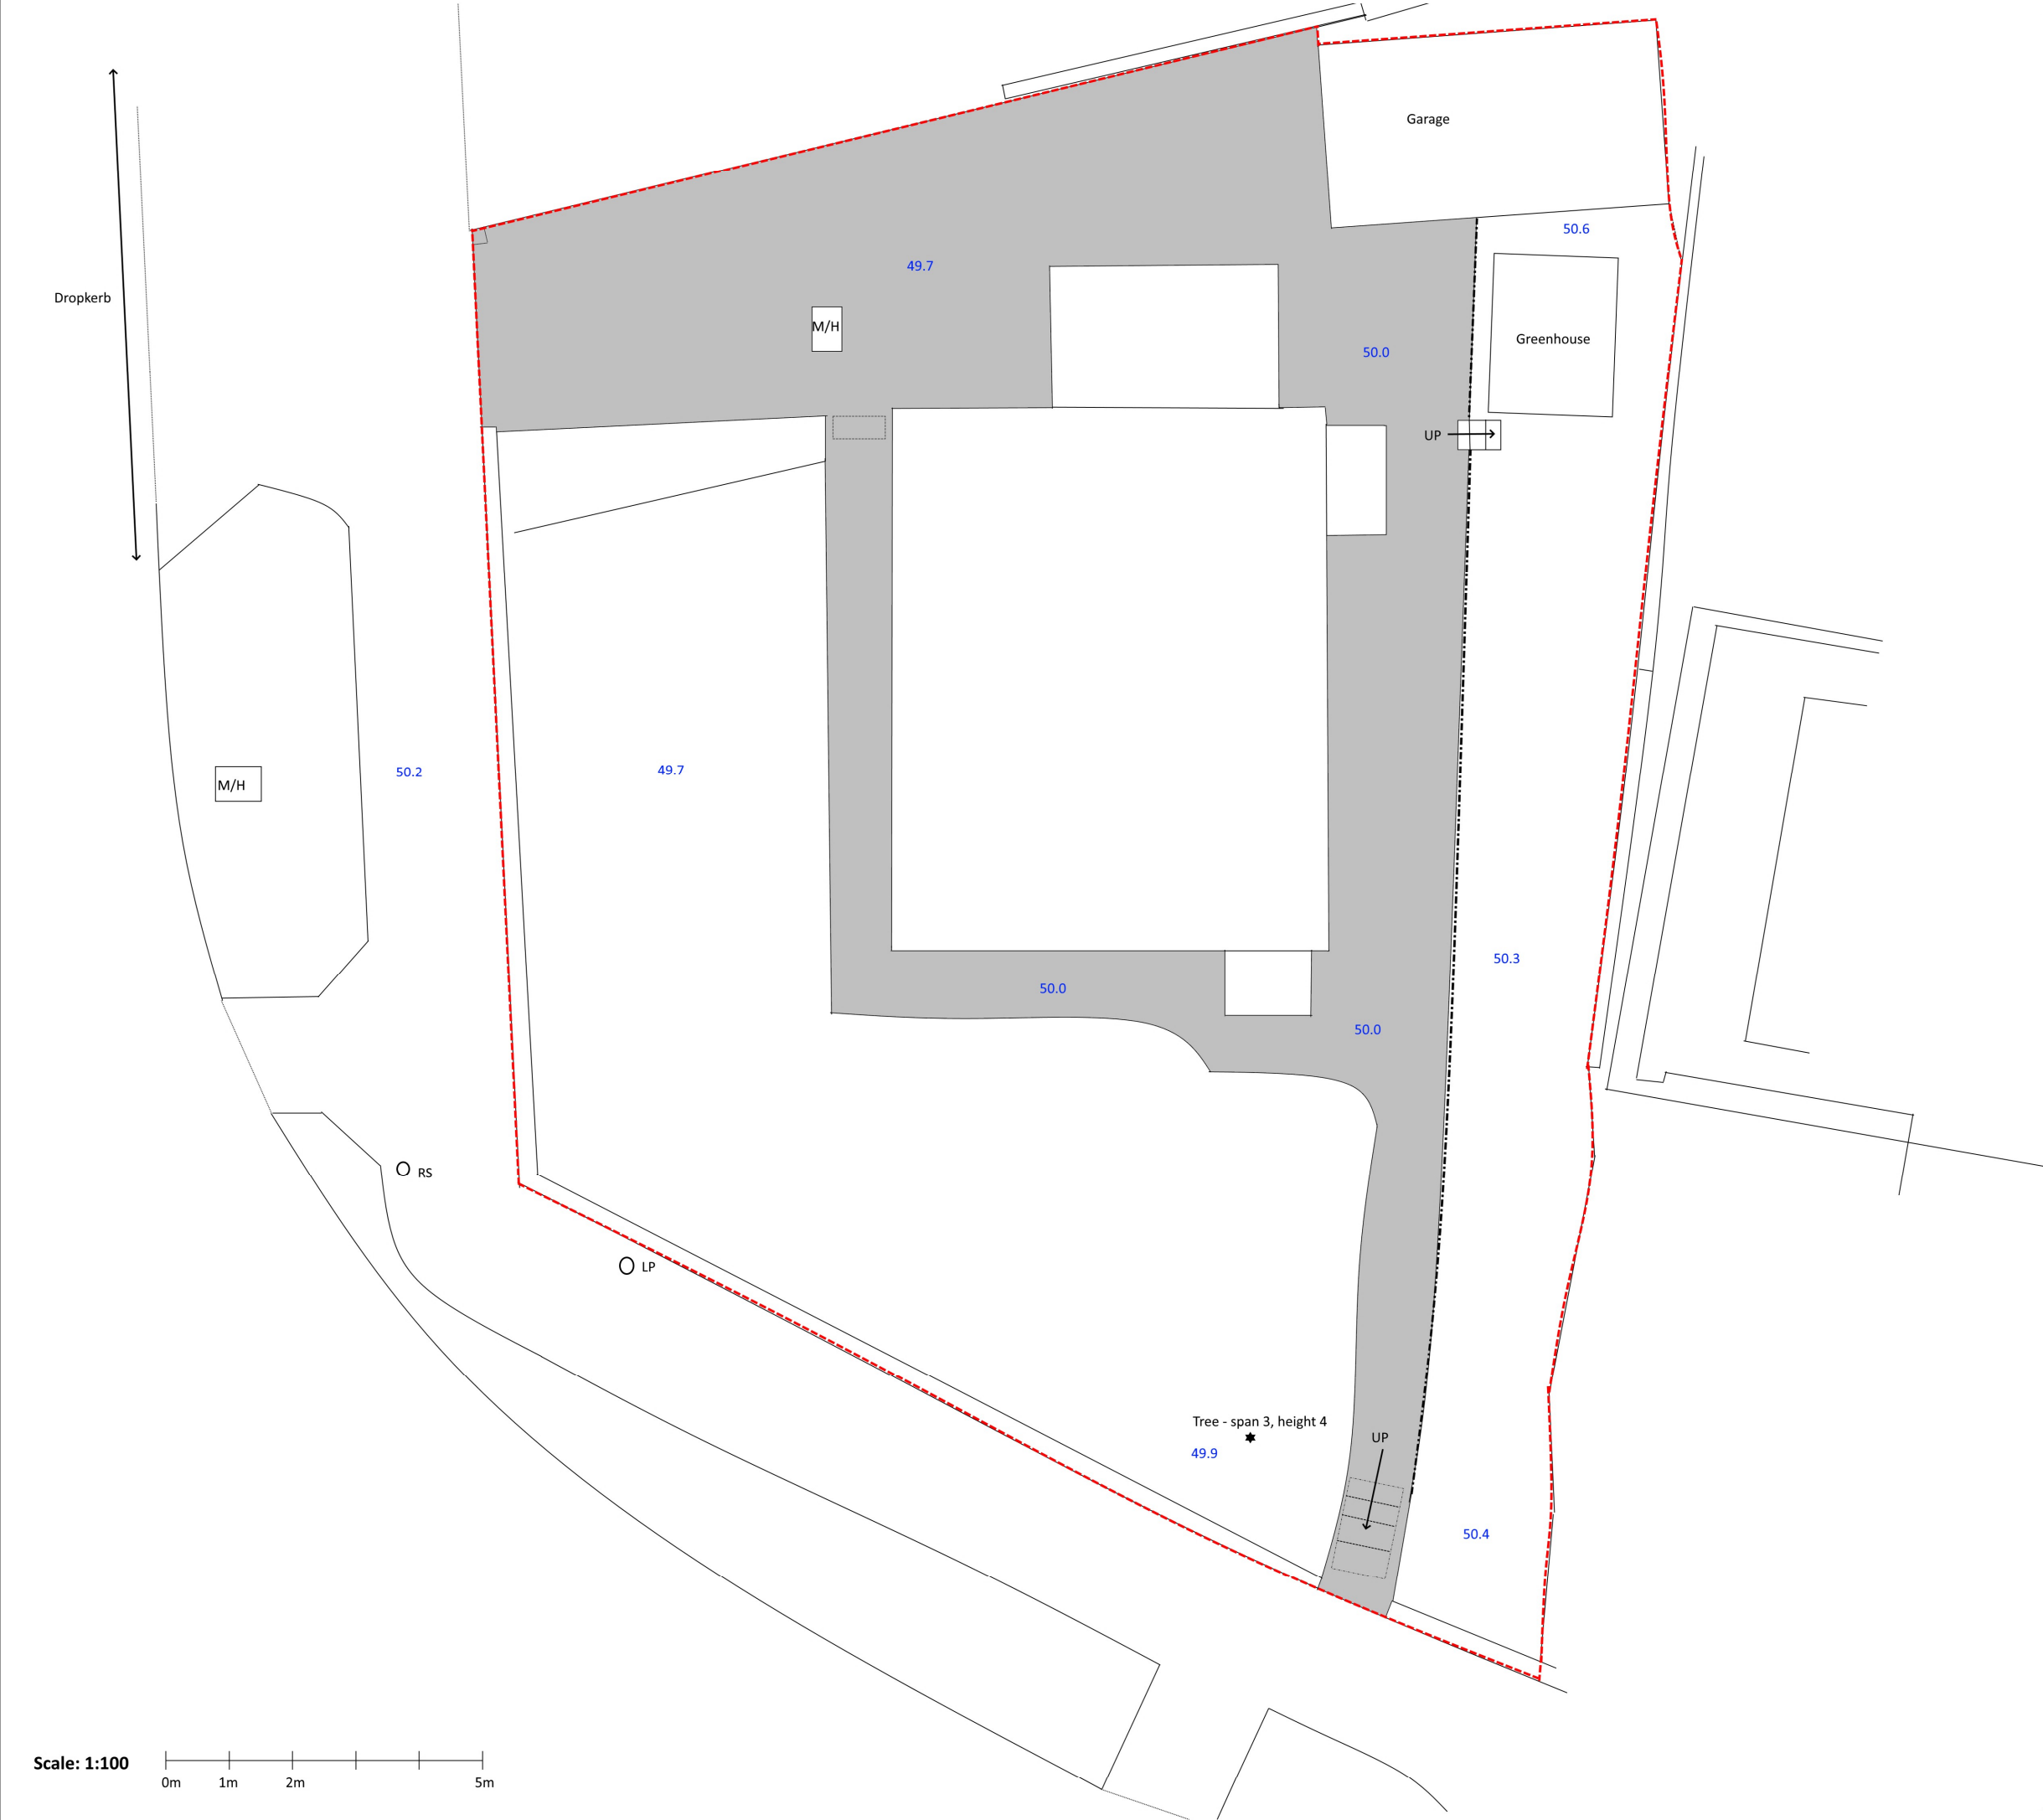

Notes

All dimensions are in mm unless specified otherwise.
All levels are m above ordnance datum.

This drawing must be read in conjunction with the relevant accompanying drawings and specifications.

All specified materials and products to be 'equal or approved' and installed as per the manufacturers instructions or general best practice.

All setting out to be confirmed on site prior to construction and any variation reported to the designer before work commences.

Key

- Boundary
- Tarmac
- Raised bed (350mm)

Revision History

Revision	Date	Description	Author
A	13/08/19	Pre-App	RBR



R Bridge Development Ltd
DESIGN | BUILD | MAINTAIN
r-bridge-development-ltd.webnode.com

(c) R Bridge Development Ltd
4 Pendals Close
Hampstead Norreys
RG18 0TY
T: 07818 442057
E: richard.bridge68@gmail.com

Project 34 Chapel Hill - RBDL		Date 13/08/2019
Drawing Name Existing Site Plan	Drawing ID 34CH_SP_E	
Status Planning	Scale 1:50 @ A1 1:100 @ A3	