


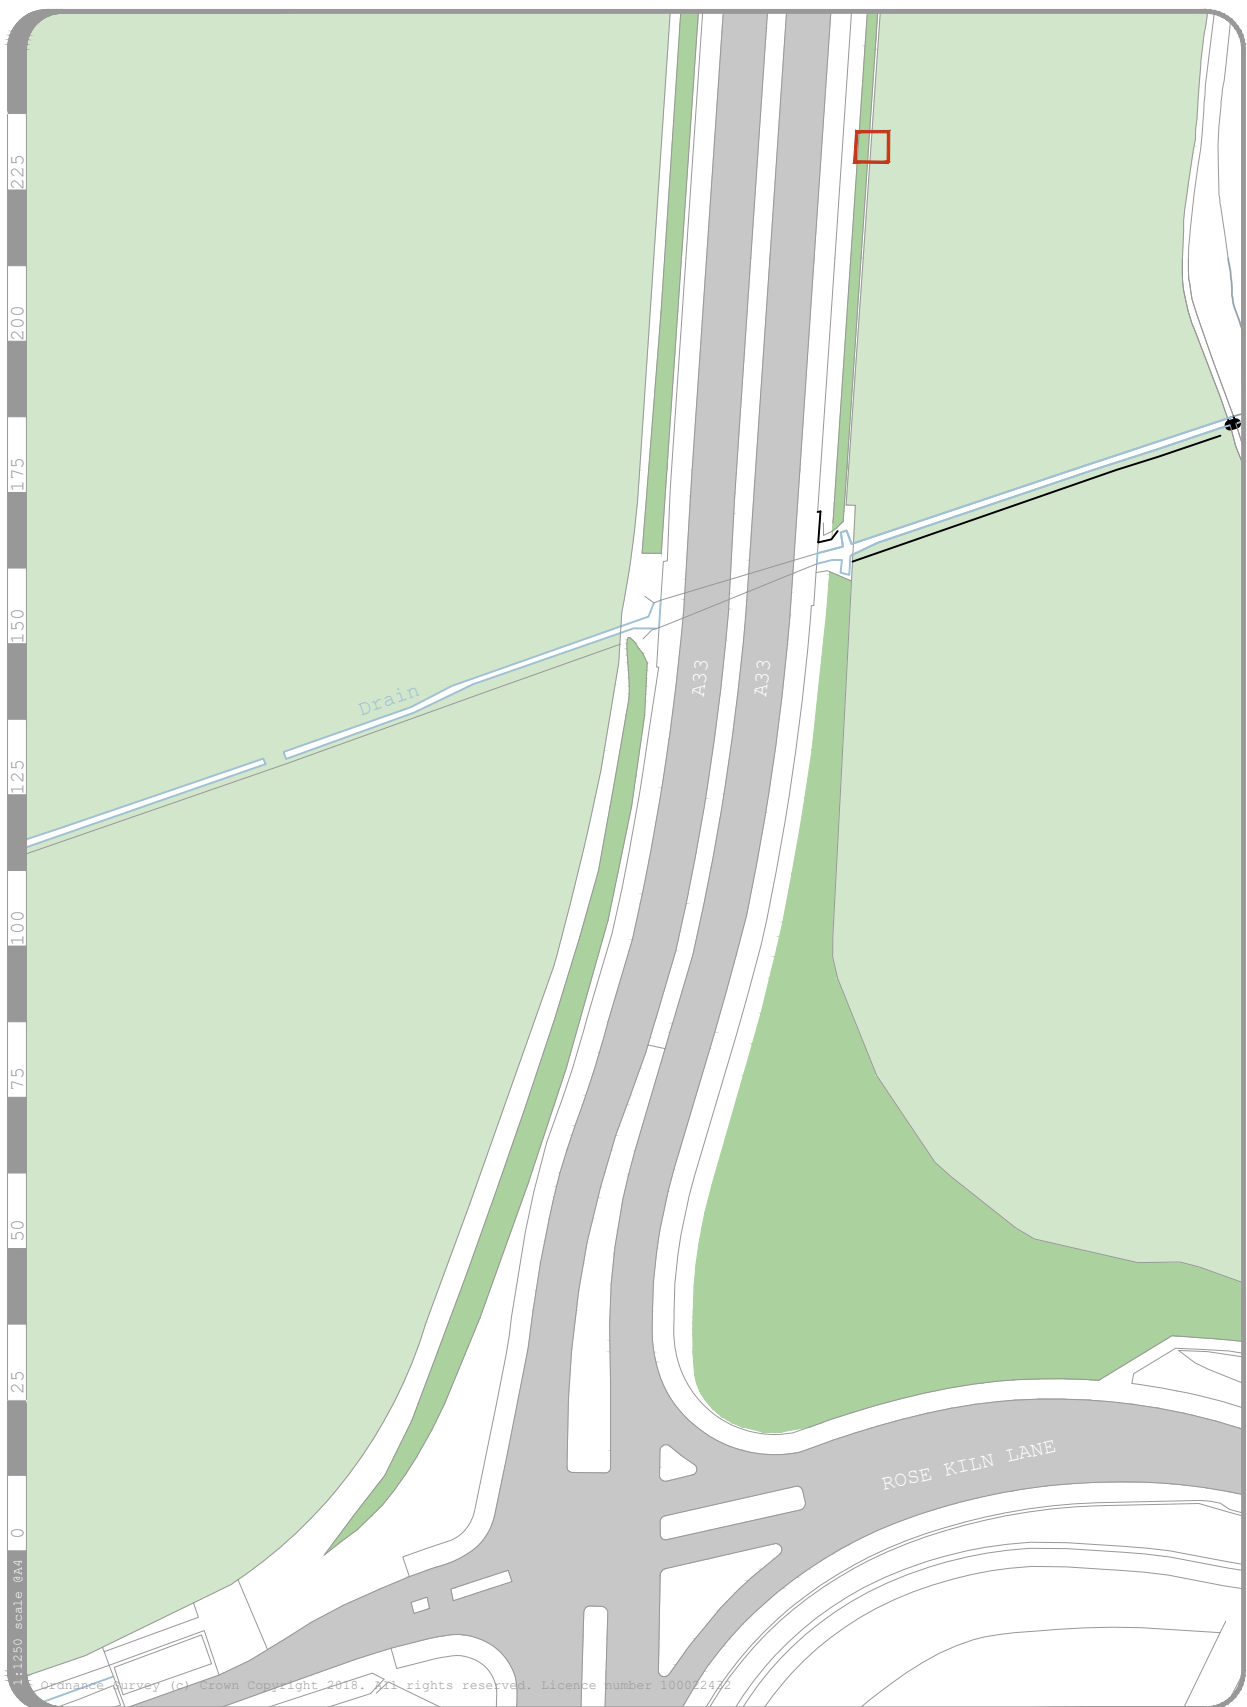

project  
**A33 near Rose Kiln Lane**  
Reading

client  
Project Audio Visual LTD

drawing title  
**Site Location Plan**

| project     | drawing number | revision |
|-------------|----------------|----------|
| 497-3-02-00 |                |          |
| date        | status         |          |
| Jan 2020    | planning       |          |
| scale       | size           | author   |
| 1:1250      | A4             | NDE      |
|             |                | EGM      |

© 2018 colony architects

**colony**  
architects

RIBA



[www.colonyarchitects.com](http://www.colonyarchitects.com)

colony architects ltd is a collaborative of architects and designers with an agenda to find out more visit our beautiful website

contact: [design@colonyarchitects.com](mailto:design@colonyarchitects.com)

stu 07990 515372  
nd 07779 255328  
hq 0118 3800328

250 South Oak Way  
Green Park, Reading  
RG2 6UG

site plan key

- surrounding buildings
- roads & paths
- green public space
- application building(s)
- site ownership boundary
- other land in applicant ownership