

NOTES

Revision

Rev	Notes	Date
-	Planning Issue	12/12/2019

KEY

	Proposed walls		Boundary lines
	Existing walls		Proposed beam
	Existing removed		Proposed drainage
	Proposed rooflight		1.8m head height
			1.5m head height

JOB TITLE

Proposed ground floor side extension, floor plan redesign and all associated works at 3 Windrush Court

STATUS

Planning

DRAWING TITLE

Existing Ground Floor Plan

CLIENT

Saleem Sheikh

SCALE

1:100 at A3

DRAWN

HD


DATE

Dec 2019

CHECKED

DS

DRAWING NO. 20229 - 101

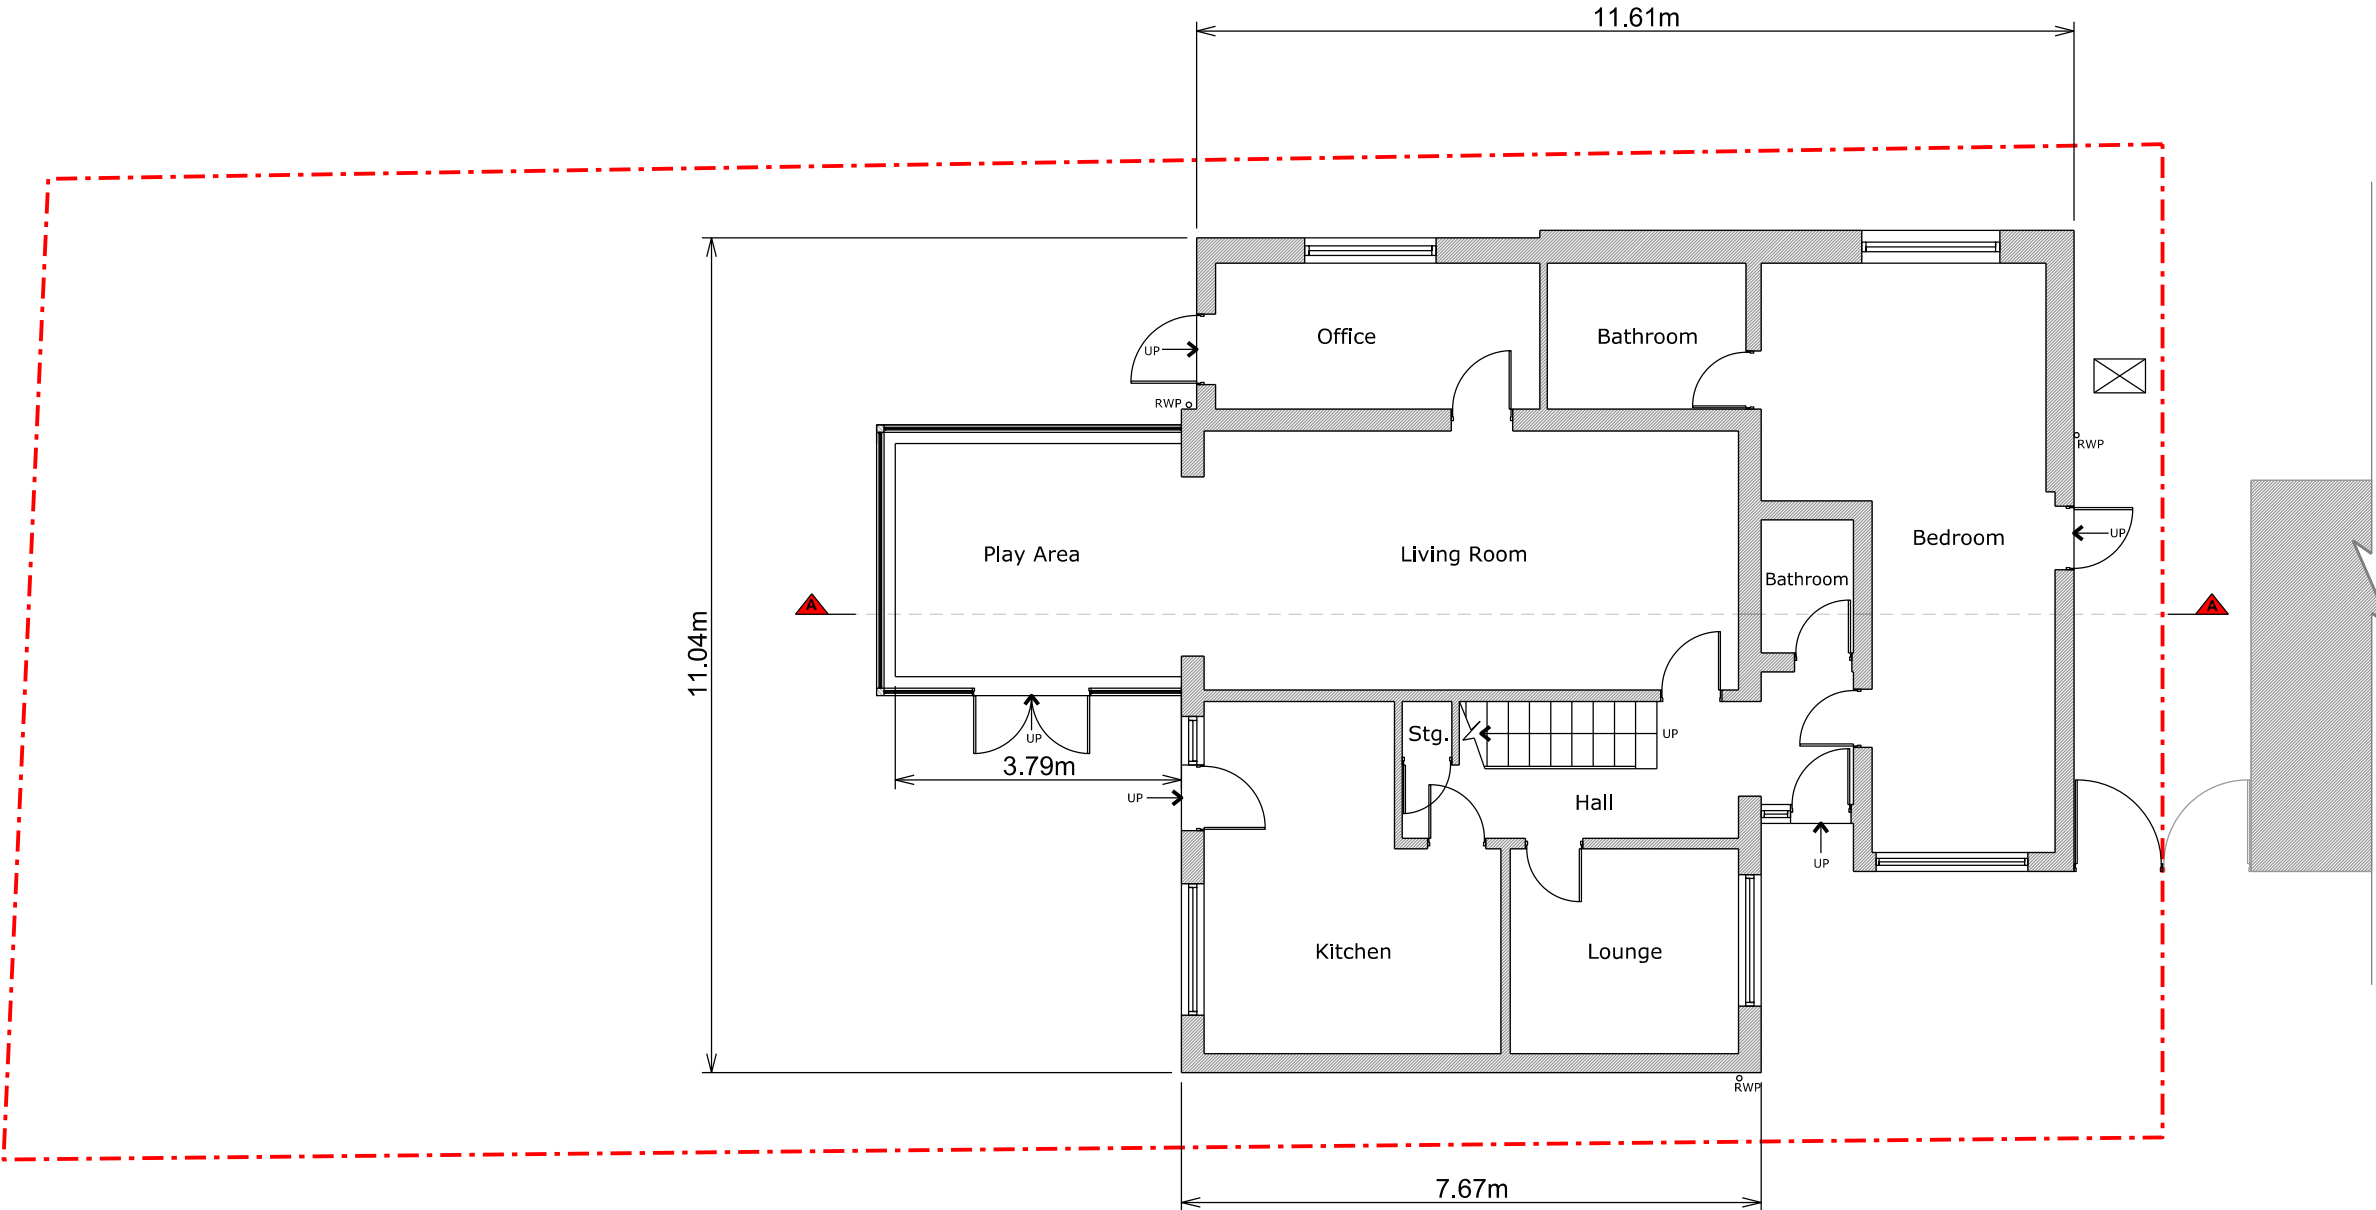

Ground Floor Plan

