




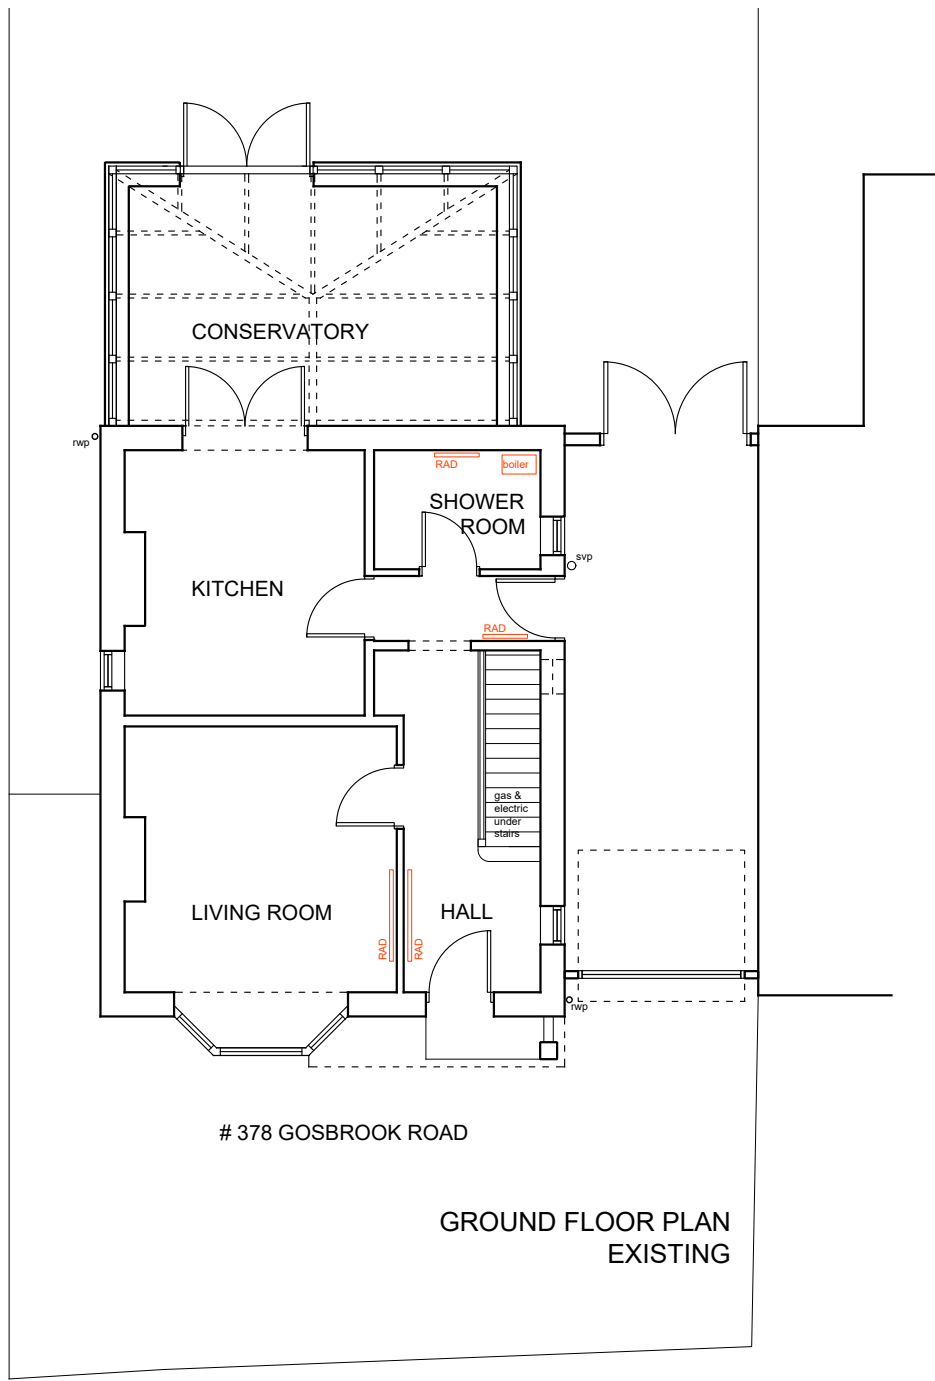


GROUND FLOOR PLAN
EXISTING

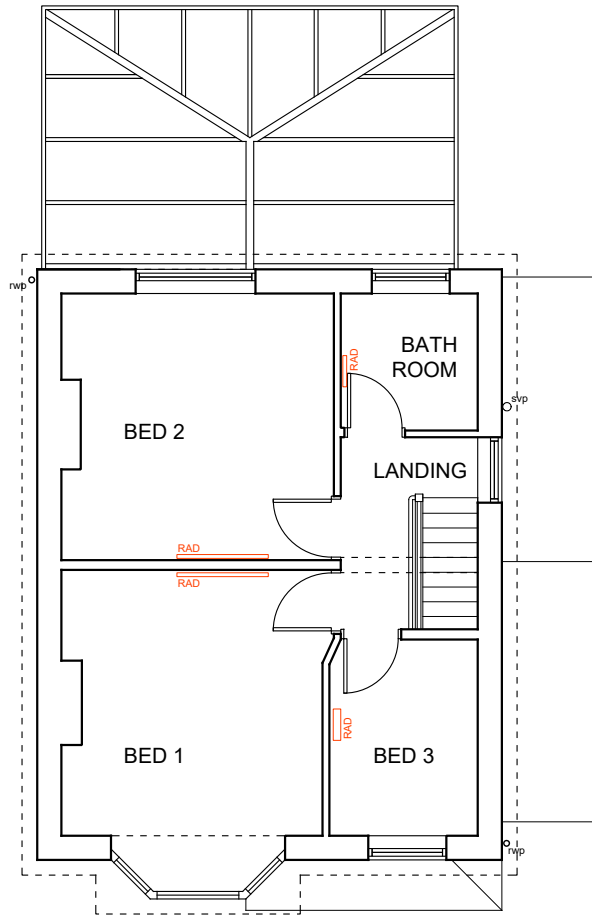

FIRST FLOOR PLAN
EXISTING

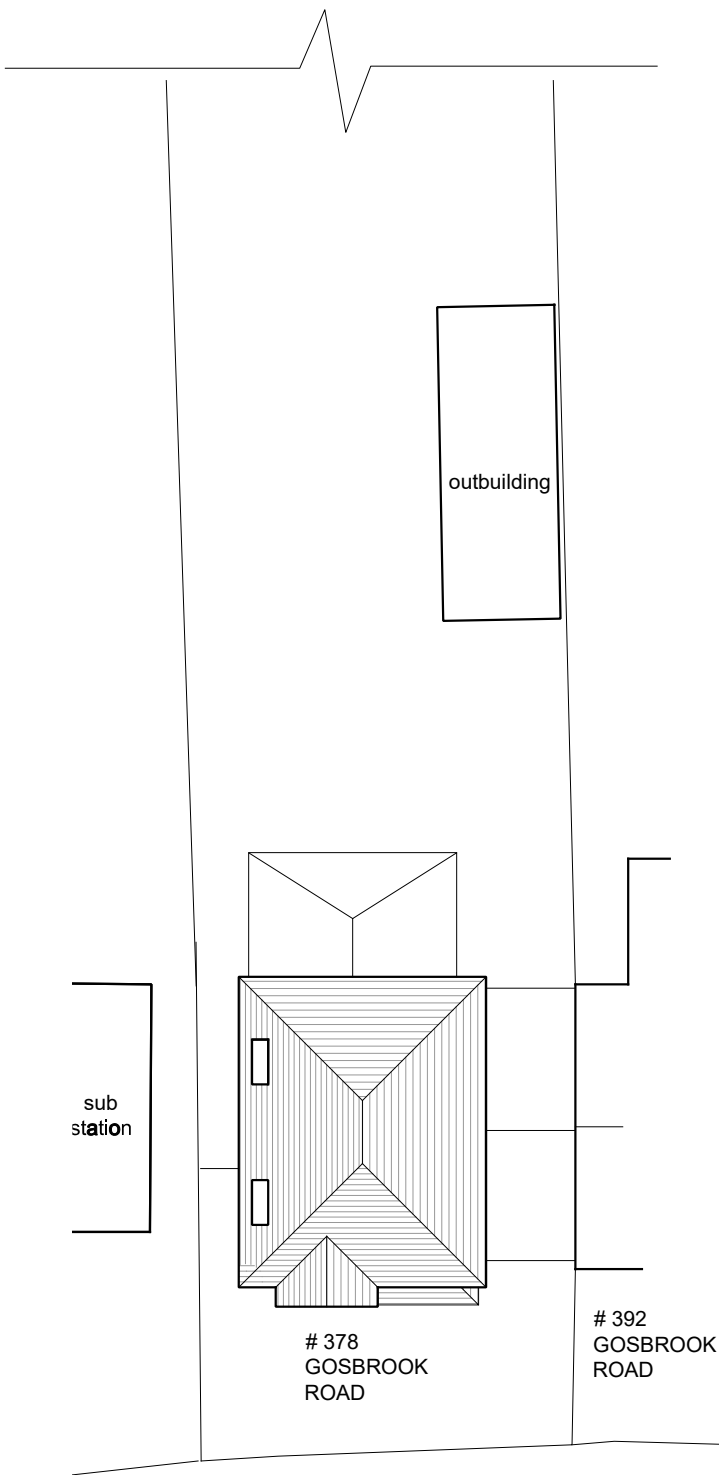

SITE PLAN
1:200

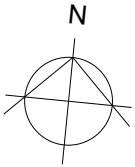

SCALE 1:100 @ A3



NOTES:

Sketch schemes are subject to planning consent and building control approval.

This drawing is prepared for the purpose noted below.

Where discrepancies are noted please contact the architect for clarification.

Rev.	Notes	Date
PROJECT	378 Gosbrook Road, RG4 8EG	
CLIENT	E. Brown	
REF	2019.10.PL.102	
TITLE	Existing Plans	
DATE	19.11.2019	
STATUS	SURVEY	
SCALE	1:100@A3	

Greenway Barrow
architects ltd

www.greenwaybarrow.co.uk
07917 693451, 7 Carlton Road, RG4 7NT
Registered in England, Company Number 10471173