




FRONT ELEVATION
Option 2




REAR ELEVATION

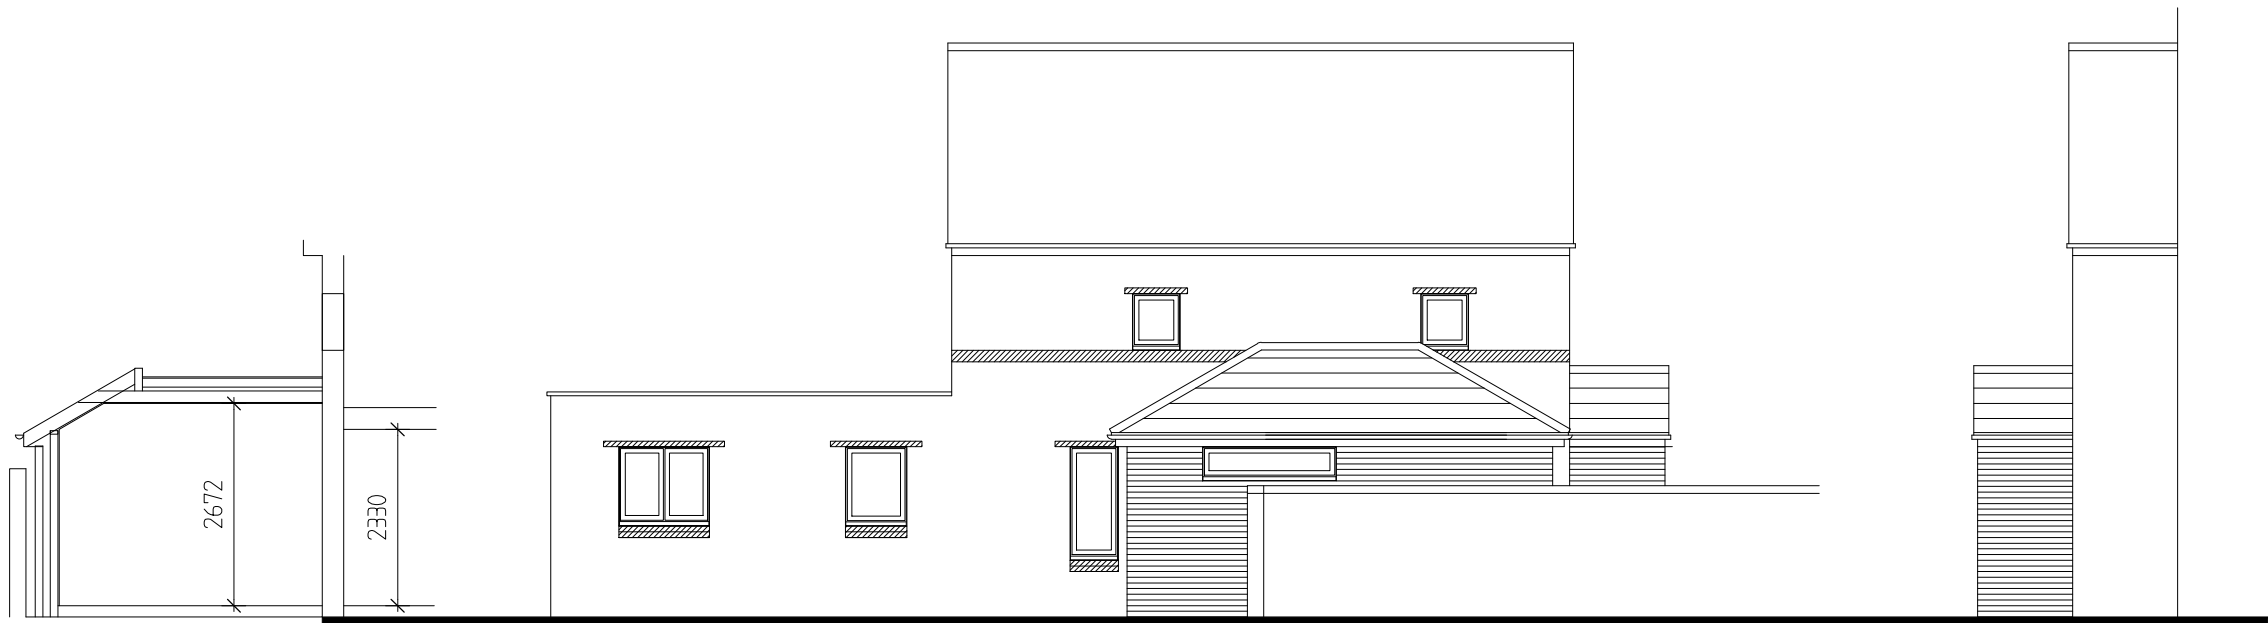

SIDE ELEVATION

SIDE ELEVATION

 

REV.	DATE	COMMENTS
PROJECT 1 Cherry Grove, Reading, Berkshire, RG2 7NF		

DRAWING TITLE Single storey side extension and porch PROPOSED ELEVATIONS
--

SK-tec Ltd

Planning & Technical Solutions
91 Loddon Bridge Road, Woodley, Reading, Berkshire, RG5 4AE
tel: 01183 759987, mob: 07714 100537
e-mail: steve@sk-tec.co.uk

CLIENT Mr & Mrs Howlader	SCALE 1:100 (A3)	DATE July '19
DRG. No. 19/747-05	REV. C	