



Key

01	External door(s) / window(s) have been reconfigured, repositioned, added or omitted	37	Balconies have been adjusted from half cantilevering to inset
02	Balcony(s) (including juliette) have been reconfigured, repositioned, added or omitted	38	Core has been brought up a level
03	Brickwork has been reconfigured, repositioned, added or omitted	39	Ductwork has been repositioned
04	Metal panel has been reconfigured, repositioned, added or omitted	40	2B4P duplex has been changed to 1B2P apartment
05	RWP has been relocated, added or omitted	41	2B4P apartment has been split into 2x studio apartments
06	Canopy is now shown or has been omitted	42	2B4P duplex has been changed to 2B3P apartment
07	Riser inlet has been added	43	1B2P duplex has been changed to 2B3P apartment
08	Roof top plant or equipment (including rooflight, smoke vent, lift overrun etc.) is now shown or has been omitted	44	External terrace has been partially enclosed and roof form amended to create more internal floor area
09	Column has been omitted		
10	Recessed corner has been infilled		
11	Roof form has been amended		
12	Top floor façade has been brought forward to improve internal layout		
13	Communal and dwelling entrances have been swapped and reconfigured		
14	Balustrade for roof access has been omitted (mansafe systems to be used instead)		
15	Brick pier(s) have been adjusted, added or omitted		
16	Inset balconies have been brought forward to be cantilevering		
17	Entrance lobby supergraphics have been amended or omitted		
18	Roof parapet height has been increased		
19	Roof parapet height has been reduced		
20	Inset terrace has been omitted		
21	Bat boxes have been added		
22	Core layout has been amended, corridor lengths adjusted to reduce travel distances and plant space, risers and smoke vents adjusted		
23	Car parking and service spaces have been reconfigured (including cycle stores, refuse store, substations and plant spaces)		
24	Double-height reception space has been omitted / swapped with dwelling		
25	Landscape has been amended		
26	3B6P townhouses have been changed to 2B4P duplexes		
27	2P4P duplex has been changed to manhattan apartment		
28	1B2P duplex has been changed to manhattan apartment		
29	2B4P Triplex has been changed to 3B5P Triplex		
30	1B2P apartment has been changed to 2B4P apartment		
31	2B3P apartment has been changed to 2B4P apartment		
32	2B3P duplex has been changed to 4B8P duplex		
33	1B2P apartment has been moved to level 6		
34	1B2P duplex has been changed to 2B4P duplex		
35	2B4P duplex has been changed to 2B4P apartment		
36	2B4P duplex has been changed to 4B8P duplex		

8.11 Consented and Proposed Comparison Elevations

East Block

Consented


Amended area as result of changes

Amendments to proposed scheme include:

- Column omitted
- Corner of building amended
- Balcony relocated

Materials Legend

M-BA 04	PPC Perforated metal balustrade pattern: diaper
M-BA 05	Cast-in-place glass balustrade to inset balcony
M-BA 06	Cast-in-place glass balustrade to side of projected balcony
M-BA 09	Fair faced pre-cast concrete fascia & soffit to projected balcony
M-BA 10	Pre-cast concrete balcony fascia
M-C 01	Brick / mortar colour A (Dark)
M-C 02	Brick / mortar colour A alternating 25mm projecting (Dark)
M-C 04	Brick / mortar colour B (Medium)
M-C 05	Brick / mortar colour B soldier course (Medium)
M-C 08	Brick / Mortar colour C soldier course (Light)
M-C 13	Brick recessed course above & below soldier course
M-C 15	Fair faced concrete column
M-C 16	Metal panel cladding colour A (Dark)
M-WD 01	Dark grey coloured frame double glazed window / door assembly
M-WD 02	Dark grey coloured frame solid timber door assembly
M-WD 08	Black entrance door/window assembly

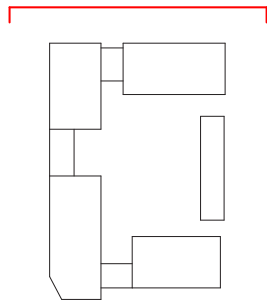

CDM REGULATIONS 2015. All current drawings and specifications for the project must be read in conjunction with the Designer's Hazard and Environment Assessment Record. All intellectual property rights reserved.

Rev	Date	Description
27	01/17	First Issue
28	03/17	For submission

Drawn	Checkd	Drawn	Checkd
FR	CS	FR	CS
FR	CS	FR	CS

Kenavon Drive
East Block North Elevation

AA5990-2240
FOR PLANNING

PRP

8.11 Consented and Proposed Comparison Elevations

East Block

Proposed



CDM REGULATIONS 2015. All current drawings and specifications for the project must be read in conjunction with the Designer's Hazard and Environment Assessment Record. All intellectual property rights reserved.

Rev	Date	Description
A	25/10/19	First Issue For submission Issued for S73 Re-submission

Rev	Date	Description
A	25/10/19	First Issue For submission Issued for S73 Re-submission

Rev	Date	Description
A	25/10/19	First Issue For submission Issued for S73 Re-submission

Rev	Date	Description
A	25/10/19	First Issue For submission Issued for S73 Re-submission

PRP

8.11 Consented and Proposed Comparison Elevations

East Block

Consented

Amended area as result of changes

Amendments to proposed scheme include:

- Column omitted
- Corner of building amended
- Balcony relocated



CDM REGULATIONS 2015. All current drawings and specifications for the project must be read in conjunction with the Designer's Hazard and Environment Assessment Record. All intellectual property rights reserved.

Rev	Date	Description	Drawn	Checkd	Drawn	Checkd
27/01/17	27/01/17	First Issue	FR	CS	FR	CS
22/03/17	22/03/17	For submission	FR	CS	FR	CS

Kenavon Drive
East Block South Elevation
AA5990-2241
FOR PLANNING

PRP

8.11 Consented and Proposed Comparison Elevations

East Block

Proposed



CDM REGULATIONS 2015. All current drawings and specifications for the project must be read in conjunction with the Designer's Hazard and Environment Assessment Record. All intellectual property rights reserved.

Rev	Date	Description	Dwn	Ckd	Drawn	DB
A	11/03/19	Issued for S73 Coordination	MC	RS	Checked	CS
B	29/03/19	Issued for S73 application	MC	RS	Checked	CS
C	07/05/19	Levels added: Re-issued for S73	MC	RS	Date	Jan 2017
D	10/05/19	Revised for S73 application	MC	RS		
E	25/10/19	Issued for S73 Re-submission	FB	RS	Scale @ A1	100

Kenavon Drive	AA5990 '241
East Block South Elevation	REV E
	FOR PLANNING

PRP



8.11 Consented and Proposed Comparison Elevations

East Block

Consented

Amended area as result of changes

- Materials Legend
- M-BA 01 PPC Metal balustrade typical: 50 x 10mm flats
 - M-BA 05 Cantilevered glass balustrade to inset balcony
 - M-BA 09 Fair faced pre-cast concrete fascia & soffit to projected balcony
 - M-C 01 Brick / mortar colour A (Dark)
 - M-C 02 Brick / mortar colour A alternating 25mm projecting (Dark)
 - M-C 04 Brick / mortar colour B (Medium)
 - M-C 06 Brick / mortar colour B alternating 25mm projecting (Medium)
 - M-C 07 Brick / mortar colour C (Light)
 - M-C 10 Brick / mortar colour C recessed band single course (Light)
 - M-C 11 Brick / mortar colour D (Light)
 - M-C 16 Metal panel cladding colour A (Dark)
 - M-C 20 PPC Rainwater goods
 - M-WD 01 Dark grey coloured frame double glazed window / door assembly
 - M-WD 02 Dark grey coloured frame solid timber door assembly
 - M-WD 06 PPC Metal Louvre doors
 - M-WD 07 PPC Metal gate

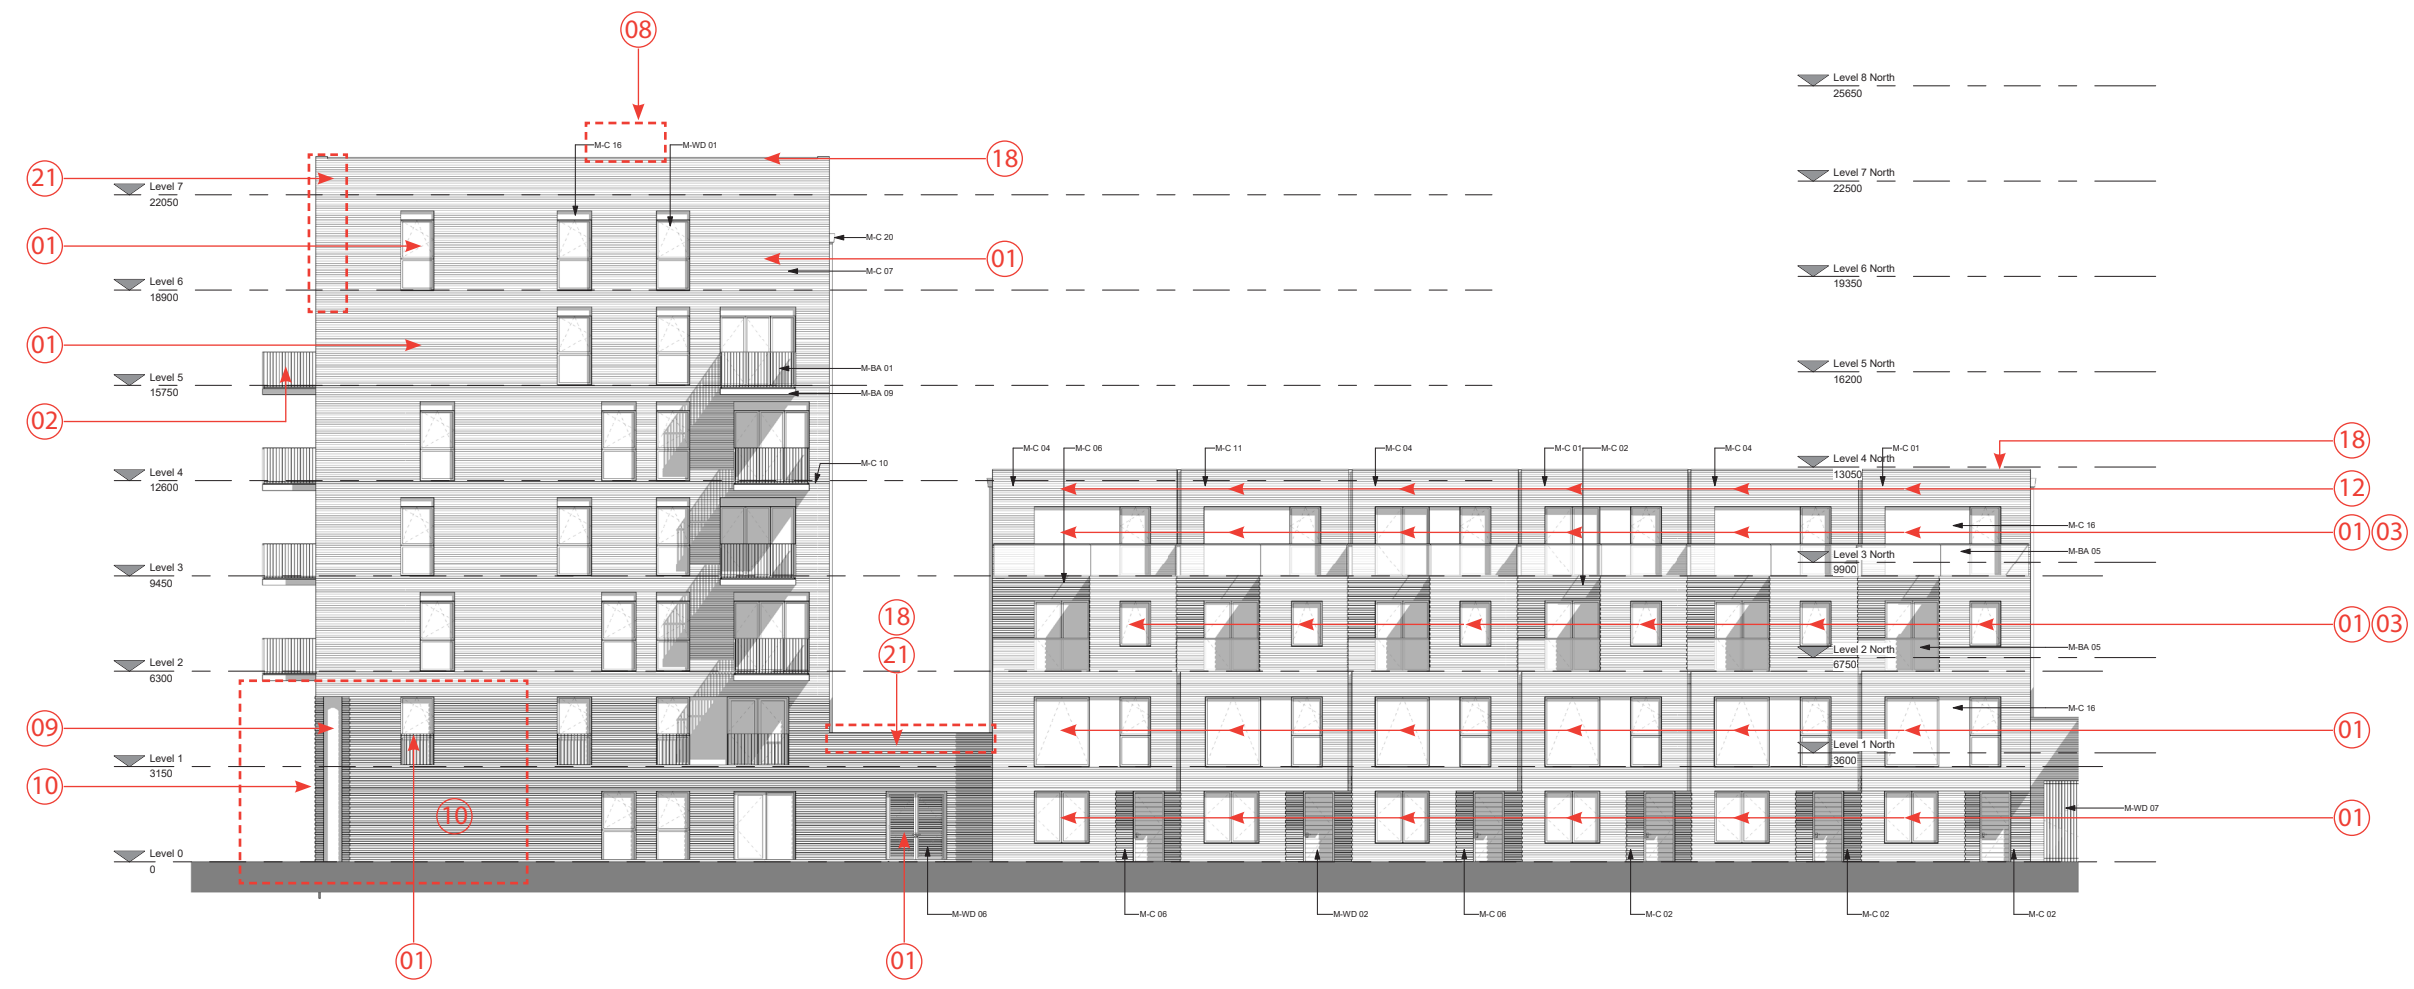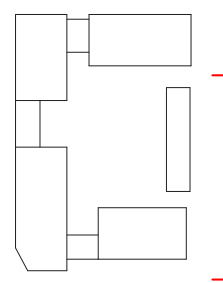

CDM REGULATIONS 2015. All current drawings and specifications for the project must be read in conjunction with the Designer's Hazard and Environment Assessment Record. All intellectual property rights reserved.

Rev	Date	Description	Dim	Ckd	Drawn	DB
21	2023/17	First Issue	PR	CS	CS	
20	2023/17	For submission	PR	CS		

Date: Jan 2017
Scale: @ A1 As indicated

Kenavon Drive
East Block East Elevation 1
AA5990-2242
FOR PLANNING

PRP

8.11 Consented and Proposed Comparison Elevations

East Block

Proposed



CDM REGULATIONS 2015. All current drawings and specifications for the project must be read in conjunction with the Designer's Hazard and Environment Assessment Record. All intellectual property rights reserved.

Rev	Date	Description	Dwn	Ckd	Drawn	DB
C	28/03/19	Issued for S73 application	MC	RS	Checked	CS
D	08/04/19	Amended level 3 apartment panel. Re-issued for S73 submission	MC	RS		
E	07/05/19	Levels added. Re-issued for S73	MC	RS	Date	Jan 2017
F	13/09/19	Re-issued for S73 application	MC	RS		
G	25/10/19	Issued for S73 Re-submission	FB	RS	Scale @ A1	As indicated

Kenavon Drive
East Block East Elevation 1

AA5990 -2242
REV G
FOR PLANNING


PRP

8.11 Consented and Proposed Comparison Elevations

East Block

Consented

 Amended area as result of changes

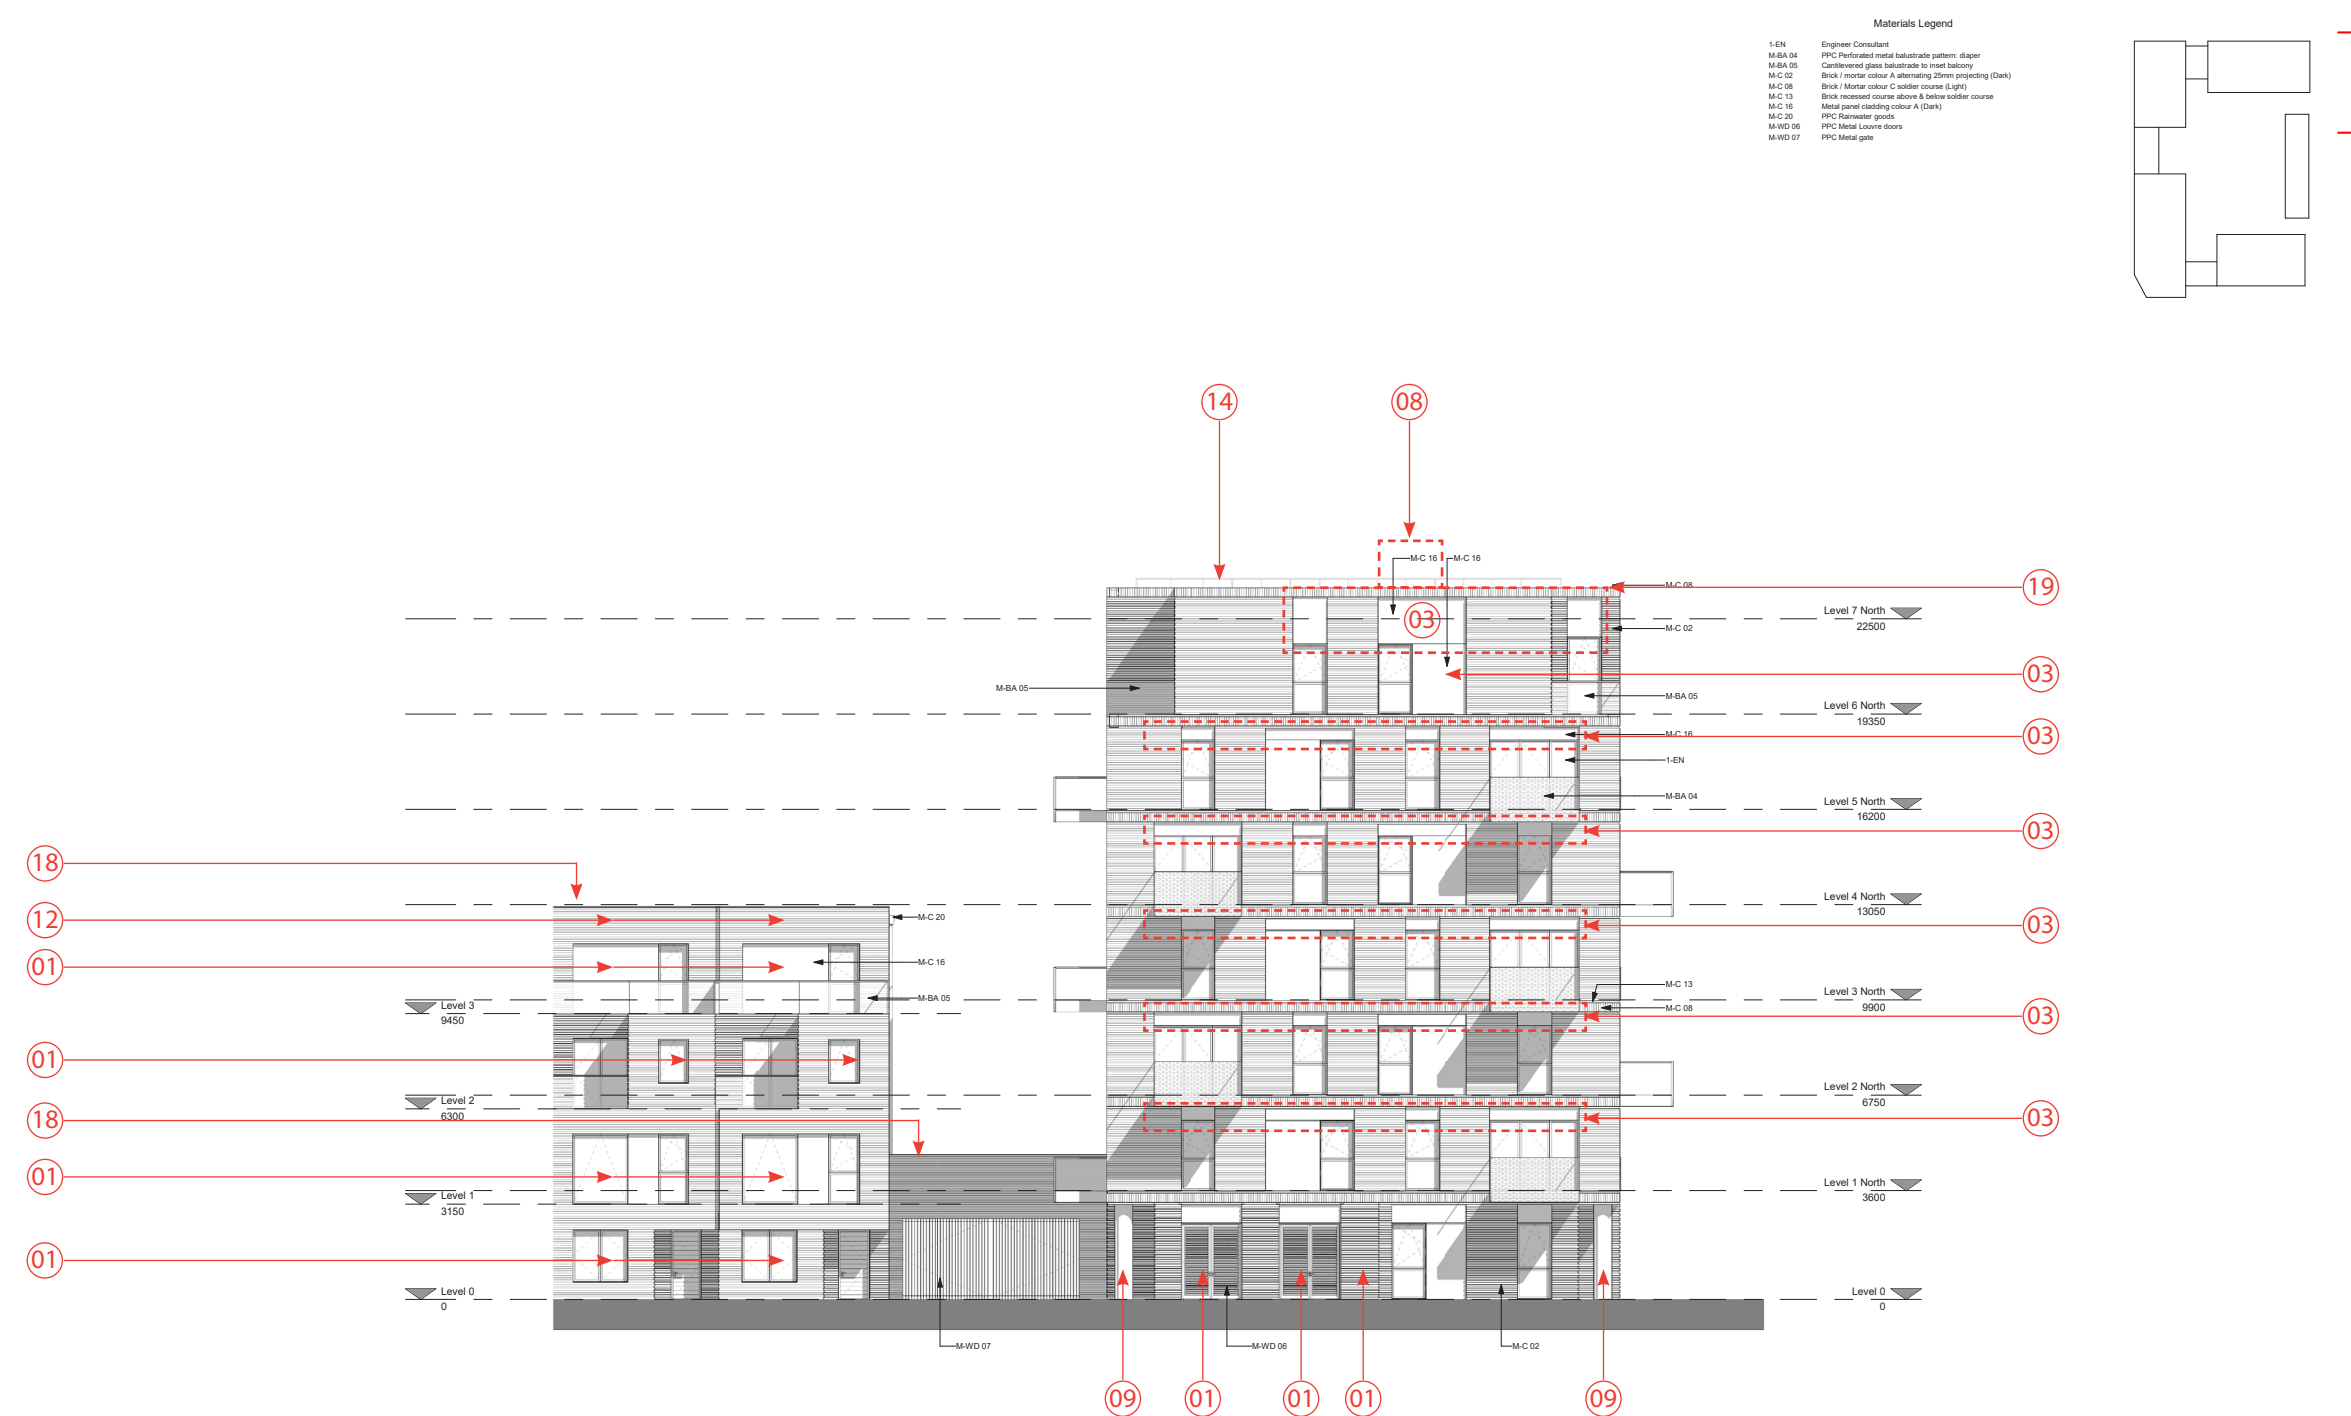

CDM REGULATIONS 2015. All current drawings and specifications for the project must be read in conjunction with the Designer's Hazard and Environment Assessment Record. All intellectual property rights reserved.

Rev	Date	Description
270117	First Issue	
220317	For submission	

Dwn	Ckd	Drawn	DB
FR	CS	Checked	CS
FR	CS	Date	Jan 2017
		Scale @ A1	100

Kenavon Drive
East Block East Elevation 2
AA5990-2243
FOR PLANNING

PRP

8.11 Consented and Proposed Comparison Elevations

East Block

Proposed



CDM REGULATIONS 2015. All current drawings and specifications for the project must be read in conjunction with the Designer's Hazard and Environment Assessment Record. All intellectual property rights reserved.

Rev	Date	Description	Dwn	Cld	Drawn	DB
B	13/03/19	Town-house amended. Re-issued for coordination	MD	RS	Checked	CS
C	29/03/19	Issued for S73 application	MC	RS		
D	07/05/19	Levels added. Re-issued for S73	MC	RS	Date	Jan 2017
E	15/05/19	Re-issued for S73 application	MC	RS		
F	25/10/19	Issued for S73 Re-submission	FB	RS	Scale @ A1	100

Kenavon Drive	AA5990 -2243
East Block East Elevation 2	REV F
	FOR PLANNING

PRP

8.11 Consented and Proposed Comparison Elevations



East Block

Consented

Amended area as result of changes

Materials Legend

- M-BA 01 PPC Metal balustrade typical: 50 x 10mm flats
- M-BA 02 PPC Metal balustrade front, balusters turned 45 deg
- M-BA 03 PPC Metal balustrade panel
- M-BA 09 Fair faced pre-cast concrete fascia & soffit to projected balcony
- M-BA 10 Precast concrete balcony fascia
- M-C 01 Brick / mortar colour A (Dark)
- M-C 03 Brick / mortar colour A soldier course (Dark)
- M-C 04 Brick / mortar colour B (Medium)
- M-C 11 Brick / mortar colour D (Light)
- M-C 14 Precast concrete hand course
- M-C 16 Metal panel cladding colour A (Dark)
- M-C 17 Metal panel cladding colour B (Gold)
- M-C 21 Entrance canopy glazed
- M-WD 01 Dark grey coloured frame double glazed window / door assembly
- M-WD 03 Shopfront curtain wall assembly
- M-WD 04 Shopfront signage / apertural panel
- M-WD 08 Block entrance door/window assembly

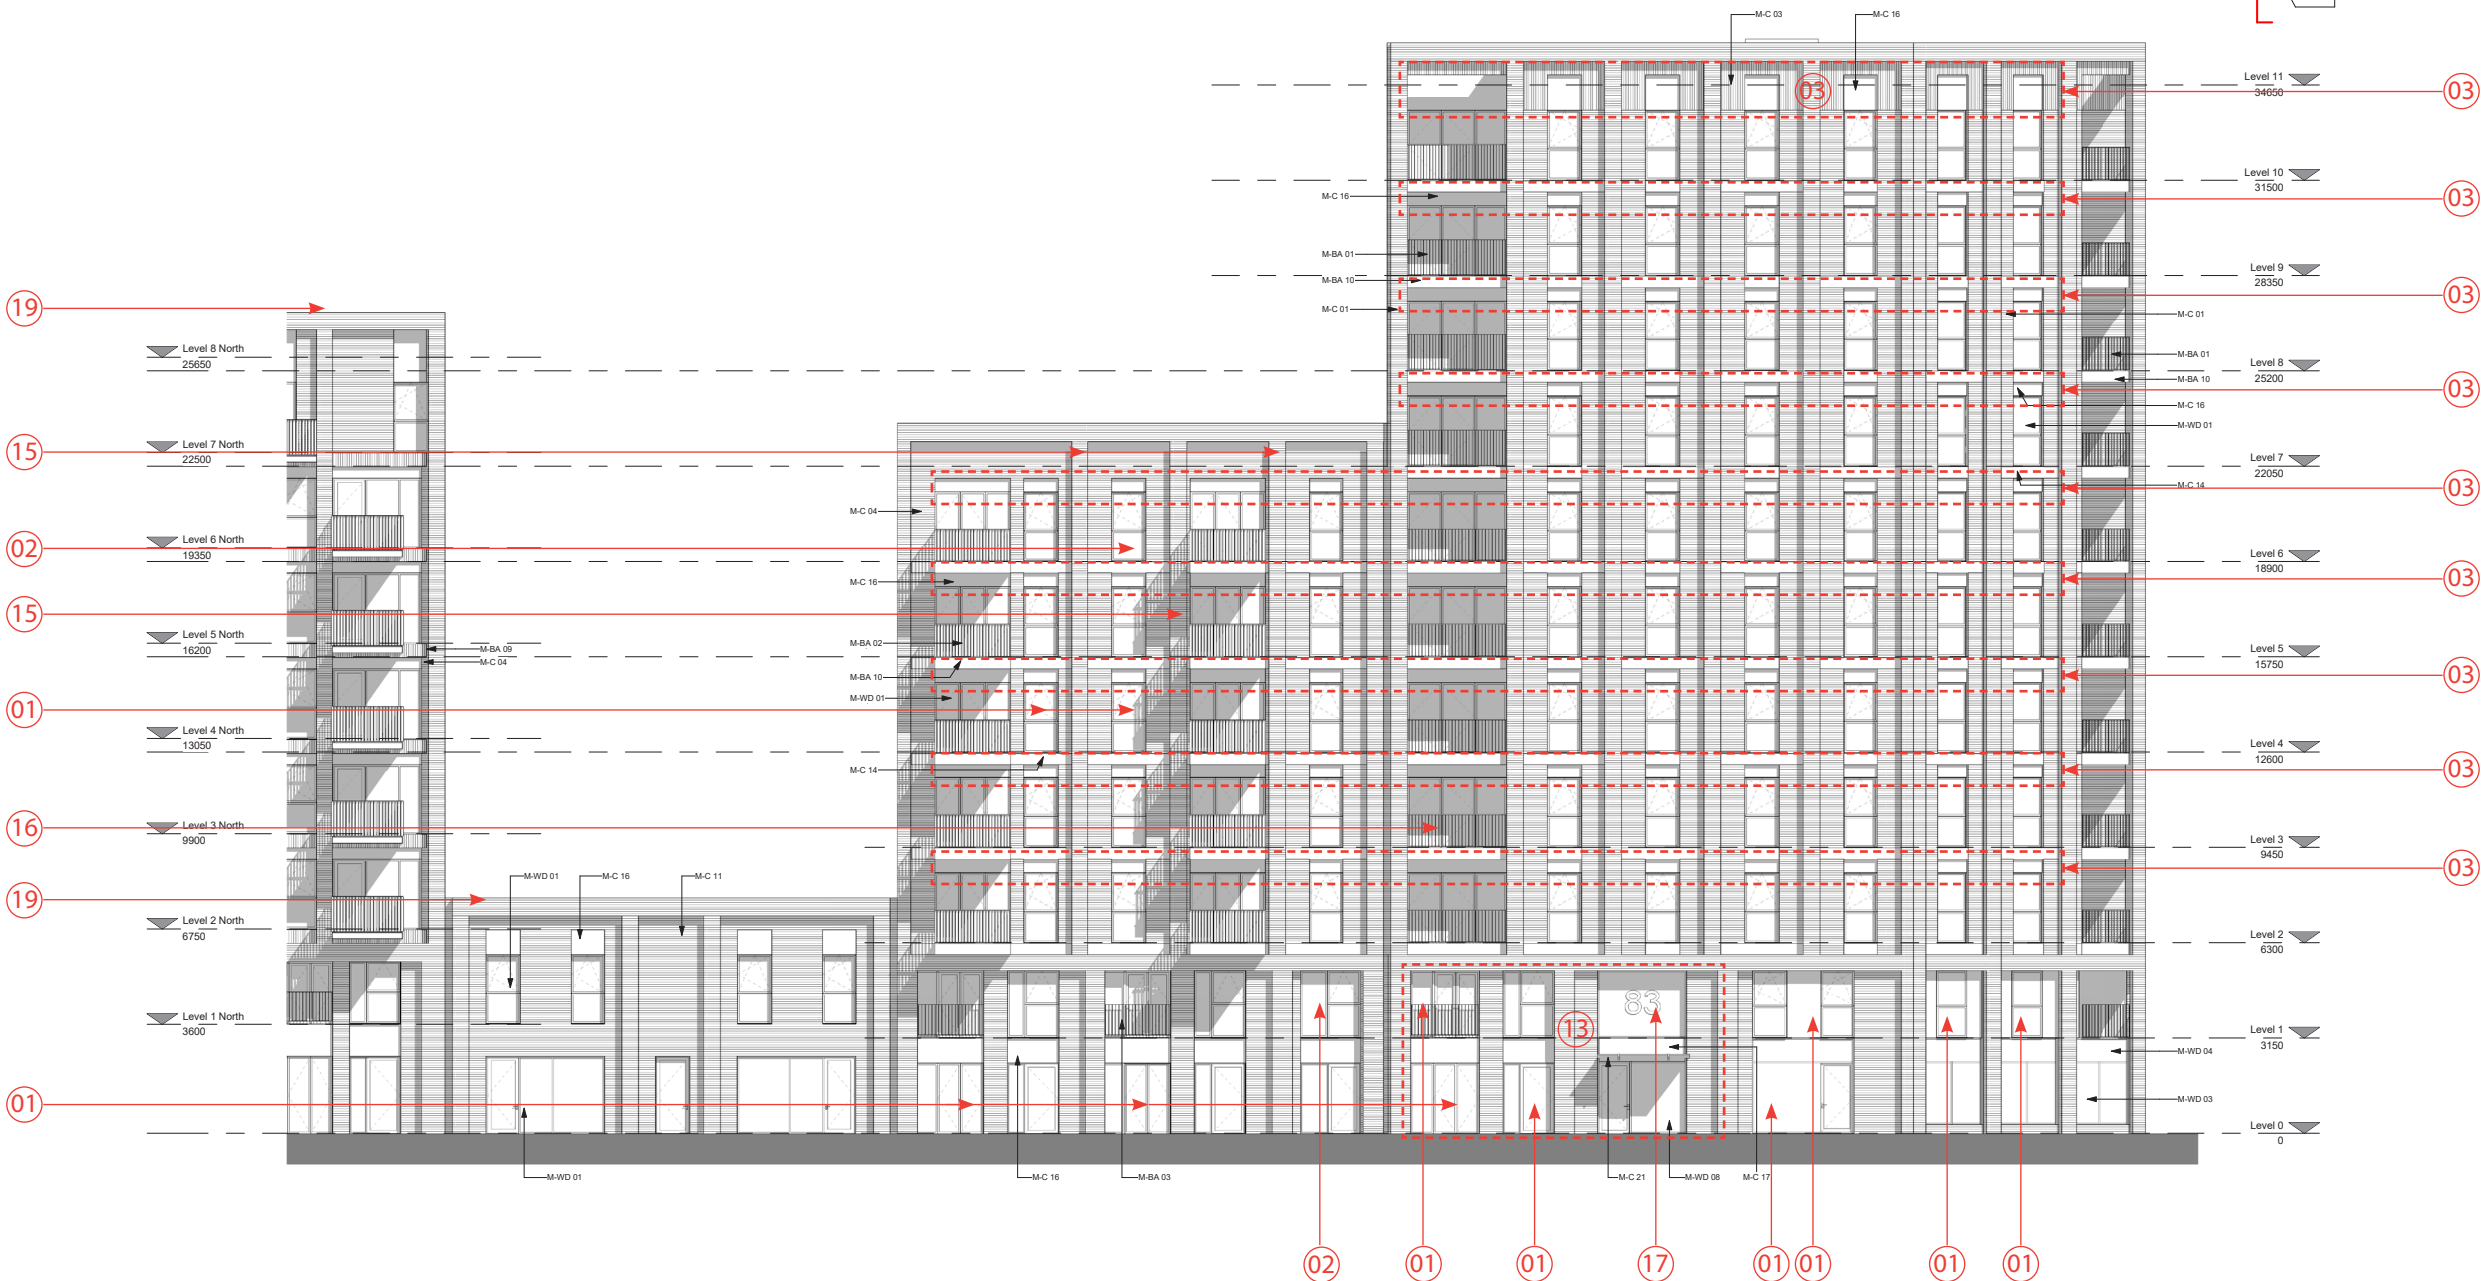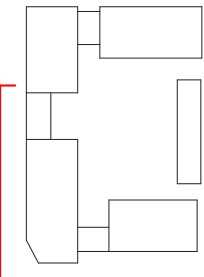

CDM REGULATIONS 2015. All current drawings and specifications for the project must be read in conjunction with the Designer's Hazard and Environment Assessment Record. All intellectual property rights reserved.

Rev Date Description
27/01/17 First Issue
29/03/17 For submission

Dwn Cld Drawn DB
FR CS Checked CS
Date Jan 2017
Scale @ A1 100

Kenavon Drive
East Block West Elevation 1


AA5990-2244
FOR PLANNING

PRP

8.11 Consented and Proposed Comparison Elevations

East Block

Proposed

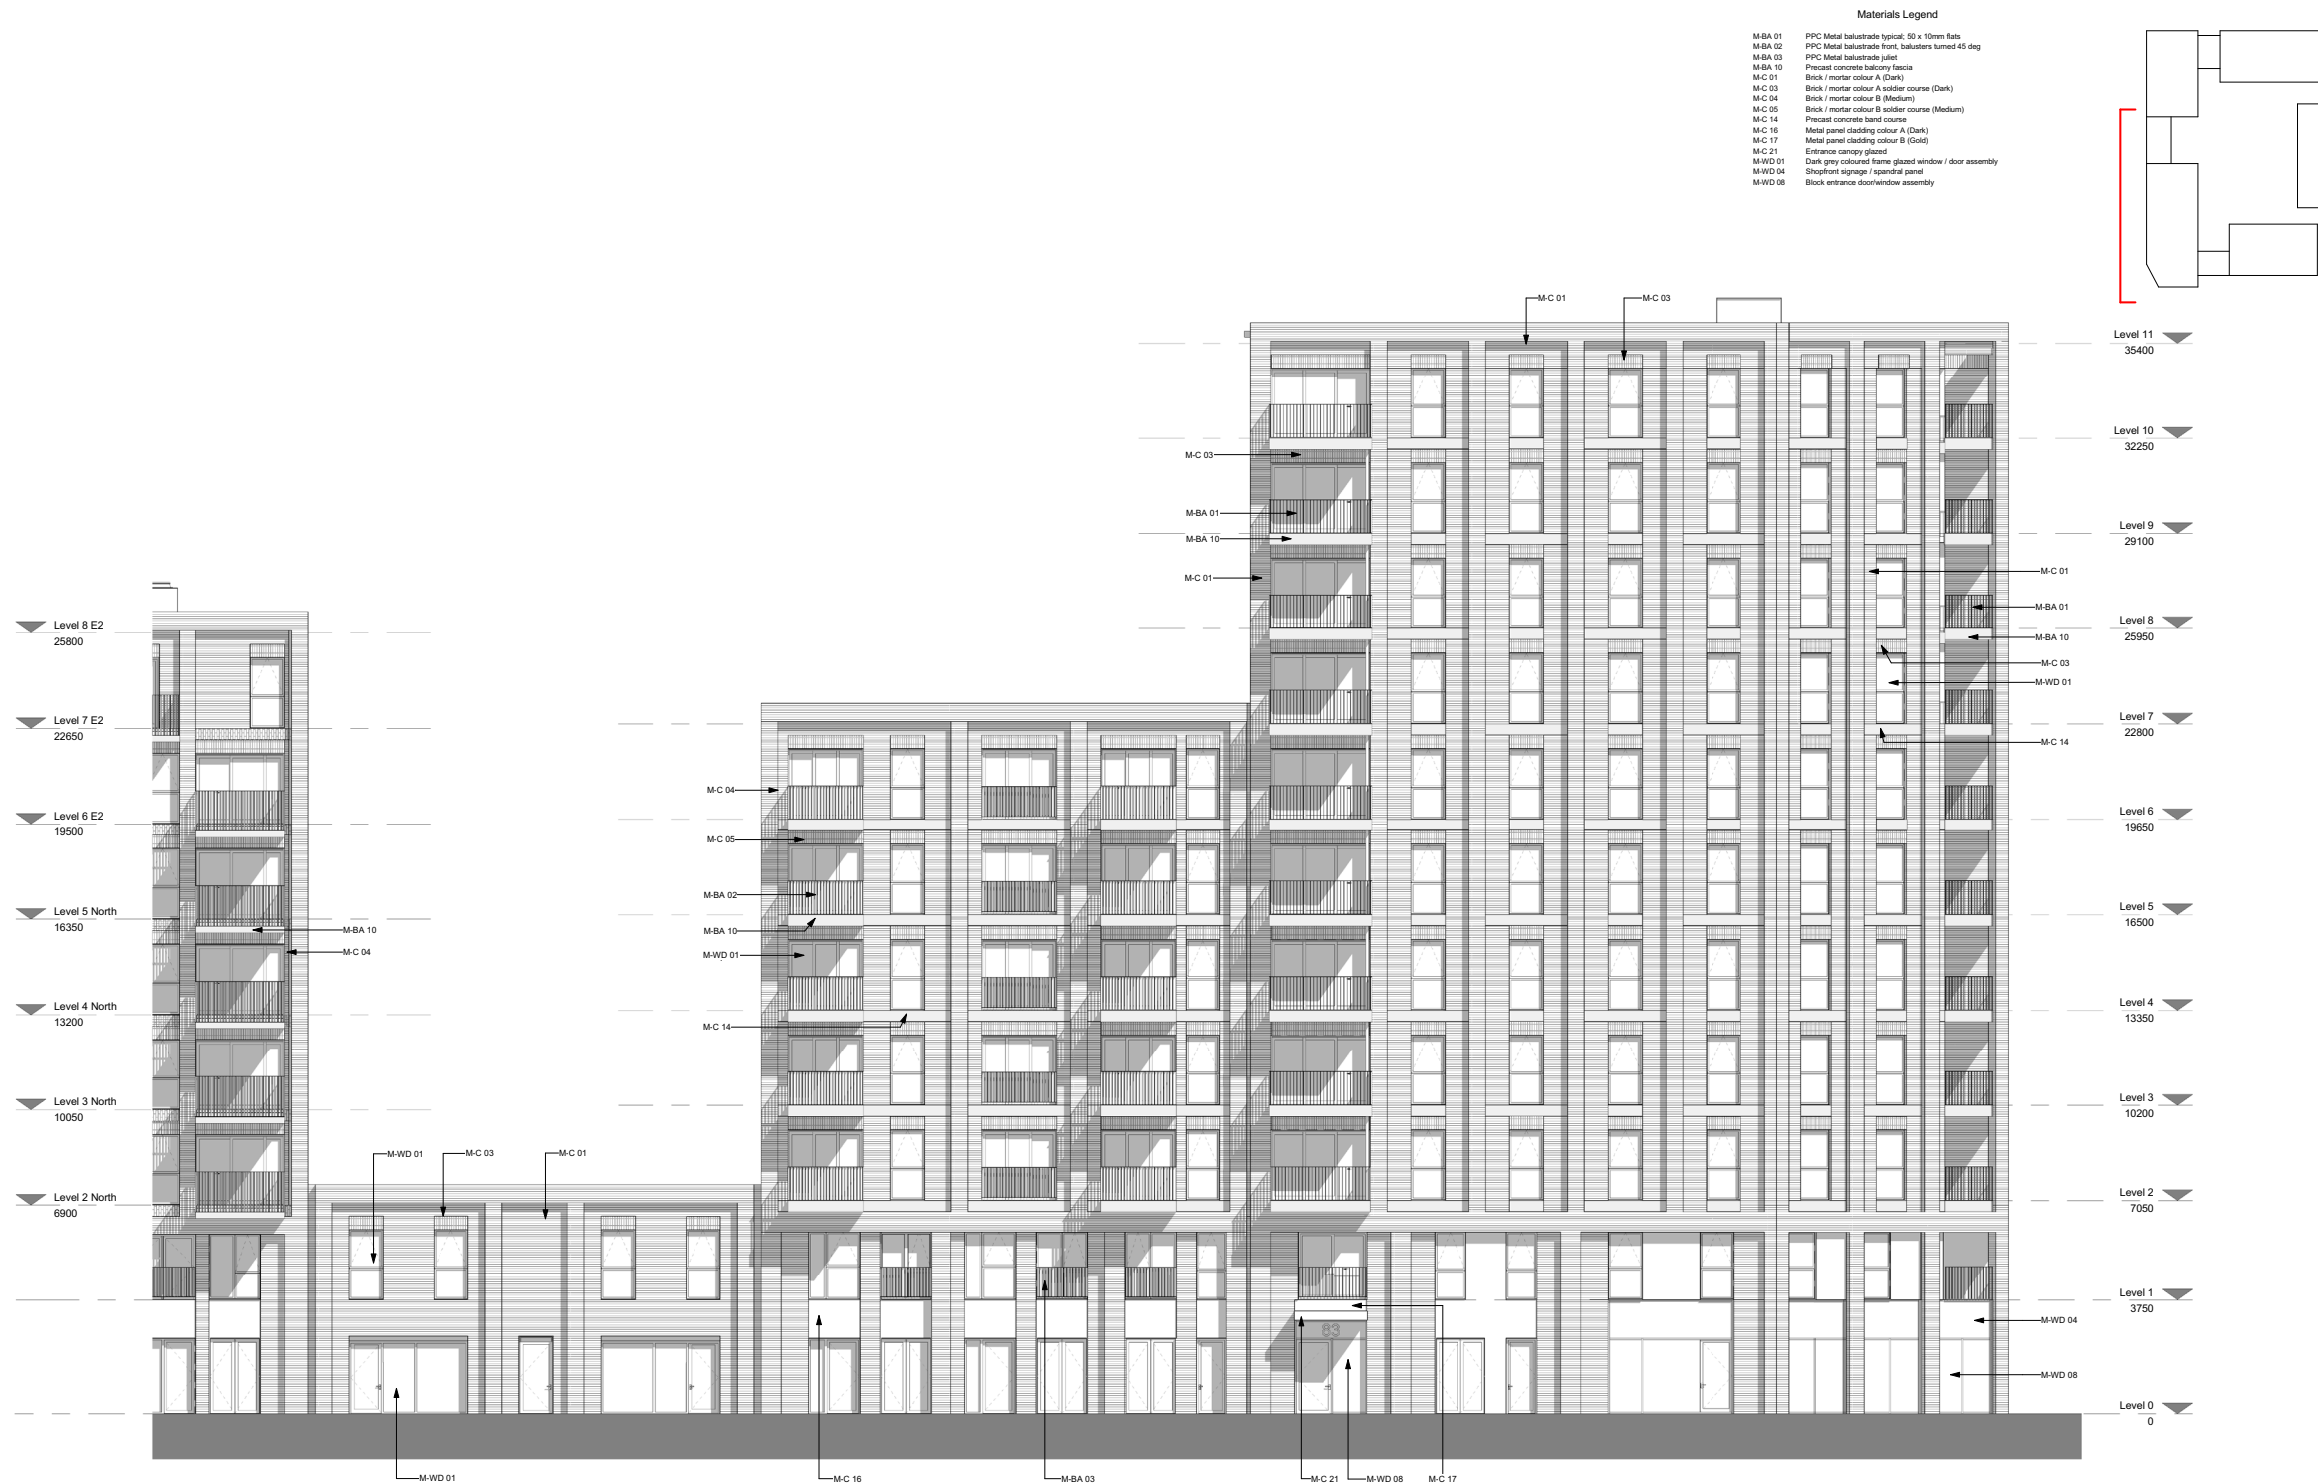

CDM REGULATIONS 2015. All current drawings and specifications for the project must be read in conjunction with the Designer's Hazard and Environment Assessment Record. All intellectual property rights reserved.

Rev	Date	Description	Dwn	Cld	Drawn	DB
A	11/03/19	Issued for ST1 Coordination	MC	RS		
B	28/03/19	Issued for ST1 application	MC	RS	Checked	CS
C	07/05/19	Levels added. Re-issued for ST3	MC	RS	Date	Jan 2017
D	15/05/19	Re-issued for ST3 application	MC	RS		
E	25/10/19	Issued for ST3 Re-submission	FB	RS	Scale @ A1	100

Kenavon Drive
East Block West Elevation 1

AA5990 -2244
REV E
FOR PLANNING




8.11 Consented and Proposed Comparison Elevations

East Block

Consented

Amended area as result of changes

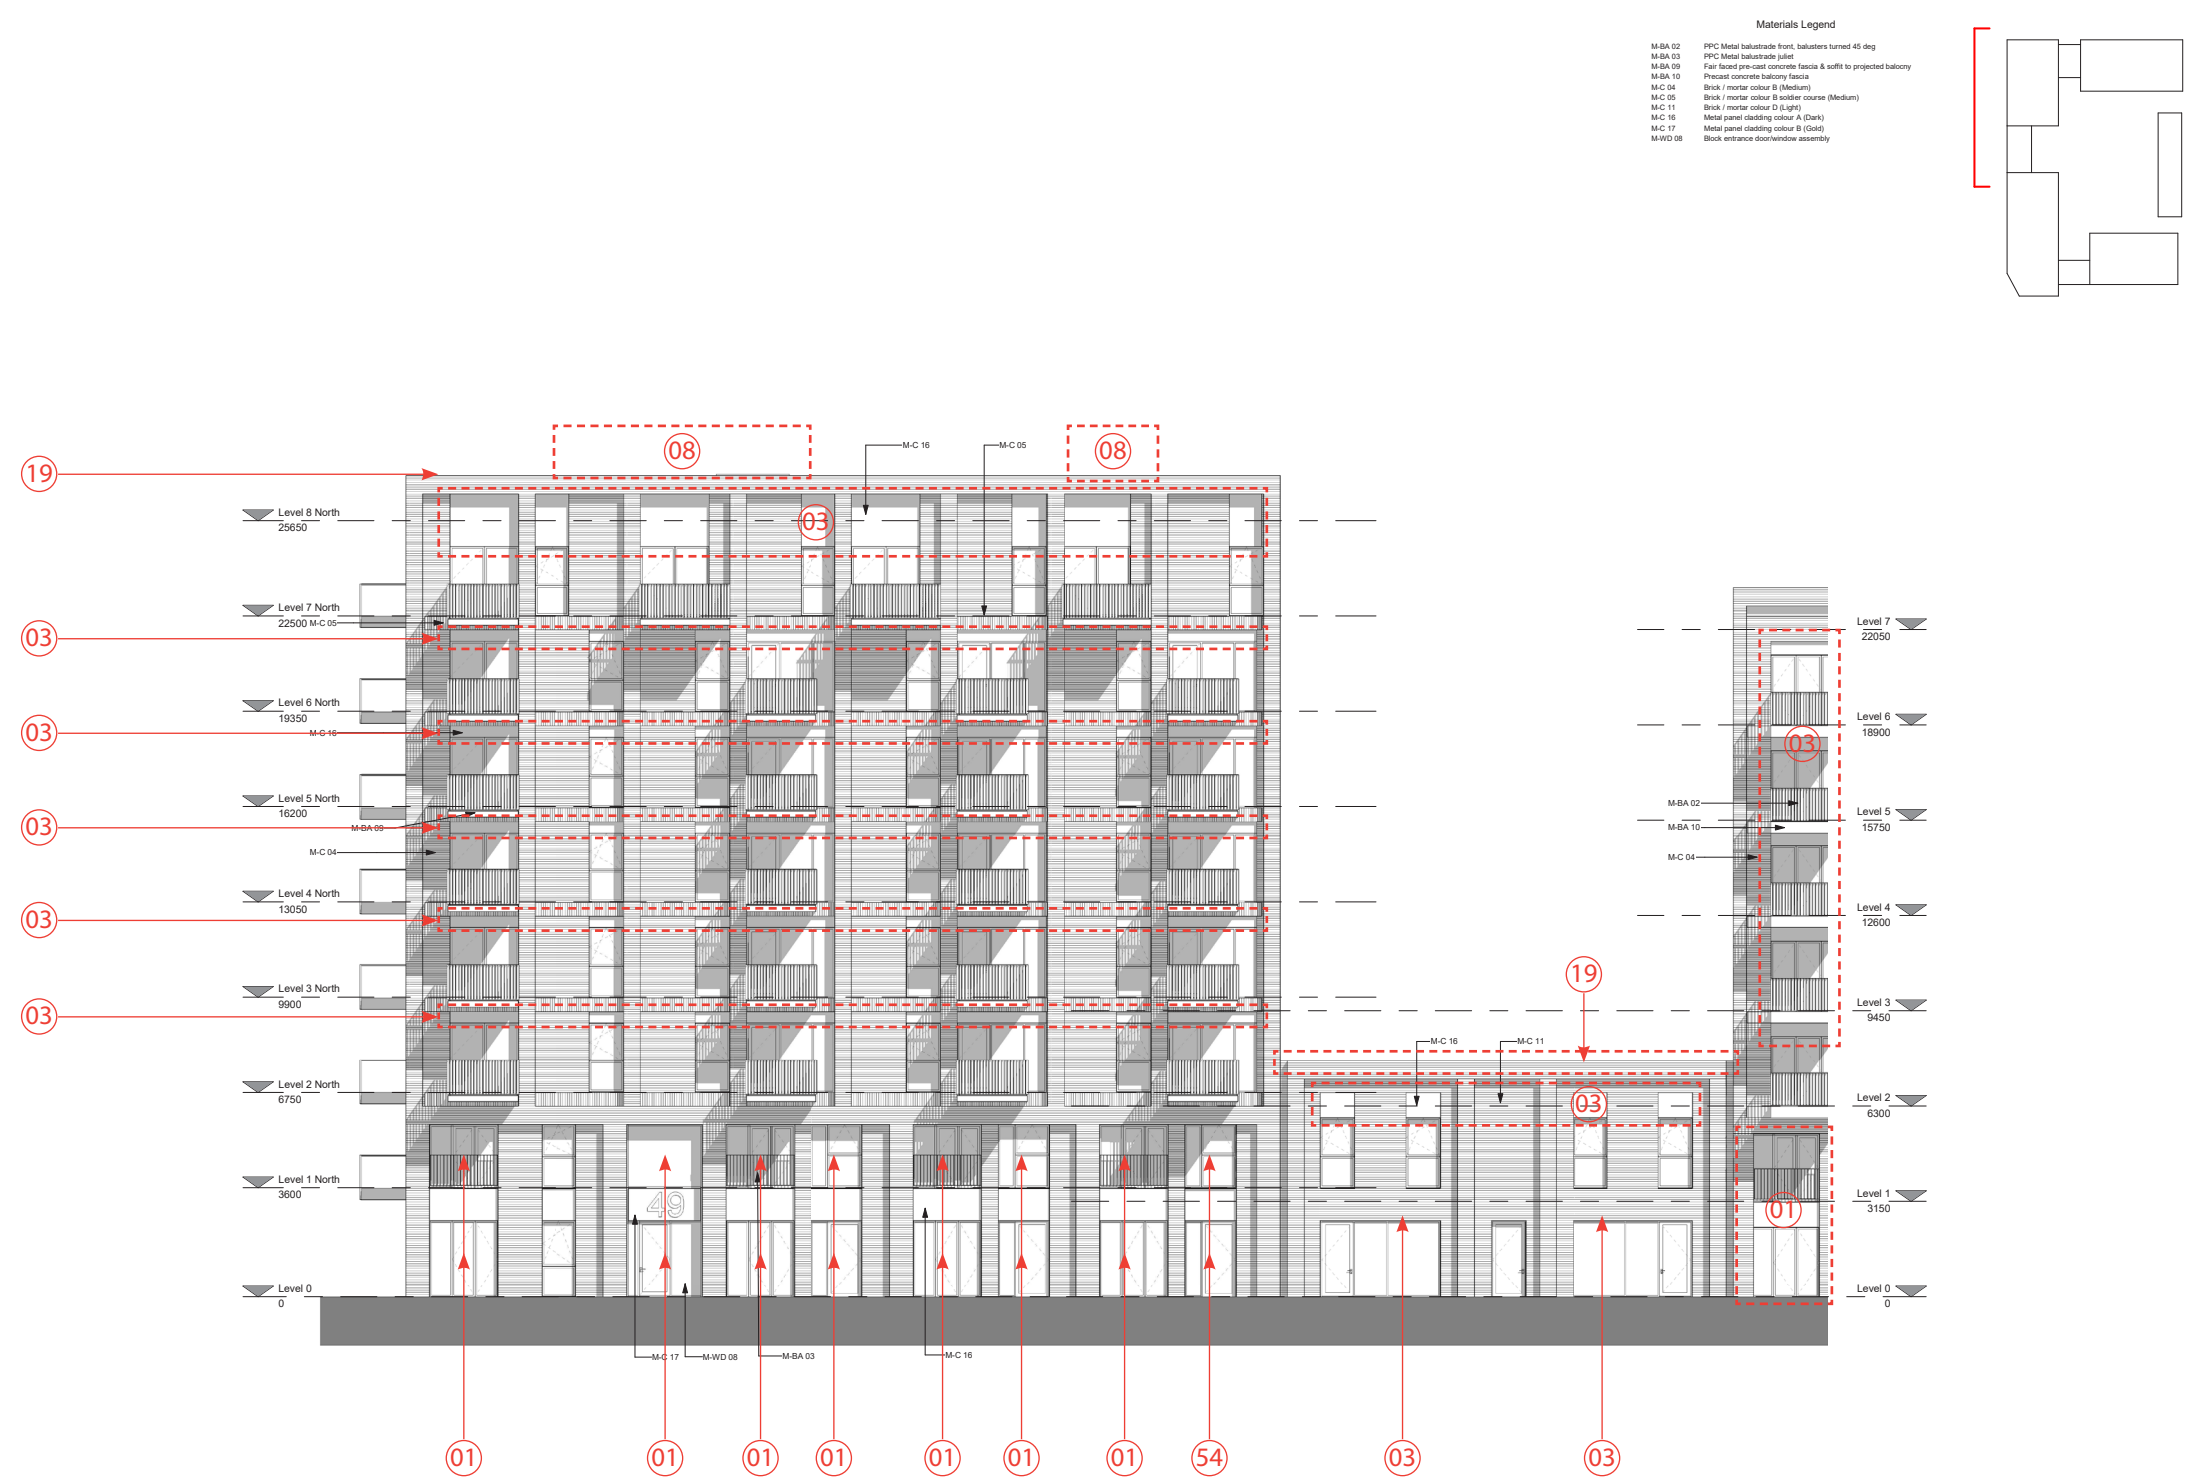

CDM REGULATIONS 2015. All current drawings and specifications for the project must be read in conjunction with the Designer's Hazard and Environment Assessment Record. All intellectual property rights reserved.

Rev	Date	Description
276/117	22/03/17	First issue
280/117		For submission

Dwn	Ckd	Drawn	DB
FR	CS	Checked	CS
PR	CS	Date	Jan 2017
		Scale	@ A1 100

Kenavon Drive
East Block West Elevation 2
AA5990-2245
FOR PLANNING

PRP

8.11 Consented and Proposed Comparison Elevations

East Block

Proposed



CDM REGULATIONS 2015. All current drawings and specifications for the project must be read in conjunction with the Designer's Hazard and Environment Assessment Record. All intellectual property rights reserved.

Rev	Date	Description	Dwn	Ckd	Drawn	DB
A	11/03/19	Issued for S73 Coordination	MC	RS	Checked	CS
B	29/03/19	Issued for S73 application	MC	RS		
C	07/05/19	Levels added. Re-issued for S73	MC	RS	Date	Jan 2017
D	10/05/19	Revised for S73 application	MC	RS		
E	25/10/19	Issued for S73 Re-submission	FB	RS	Scale @ A1	100

Kenavon Drive
East Block West Elevation 2

AA5990 '245
REV E
FOR PLANNING




8.11 Consented and Proposed Comparison Elevations

East Block

Consented

Amended area as result of changes

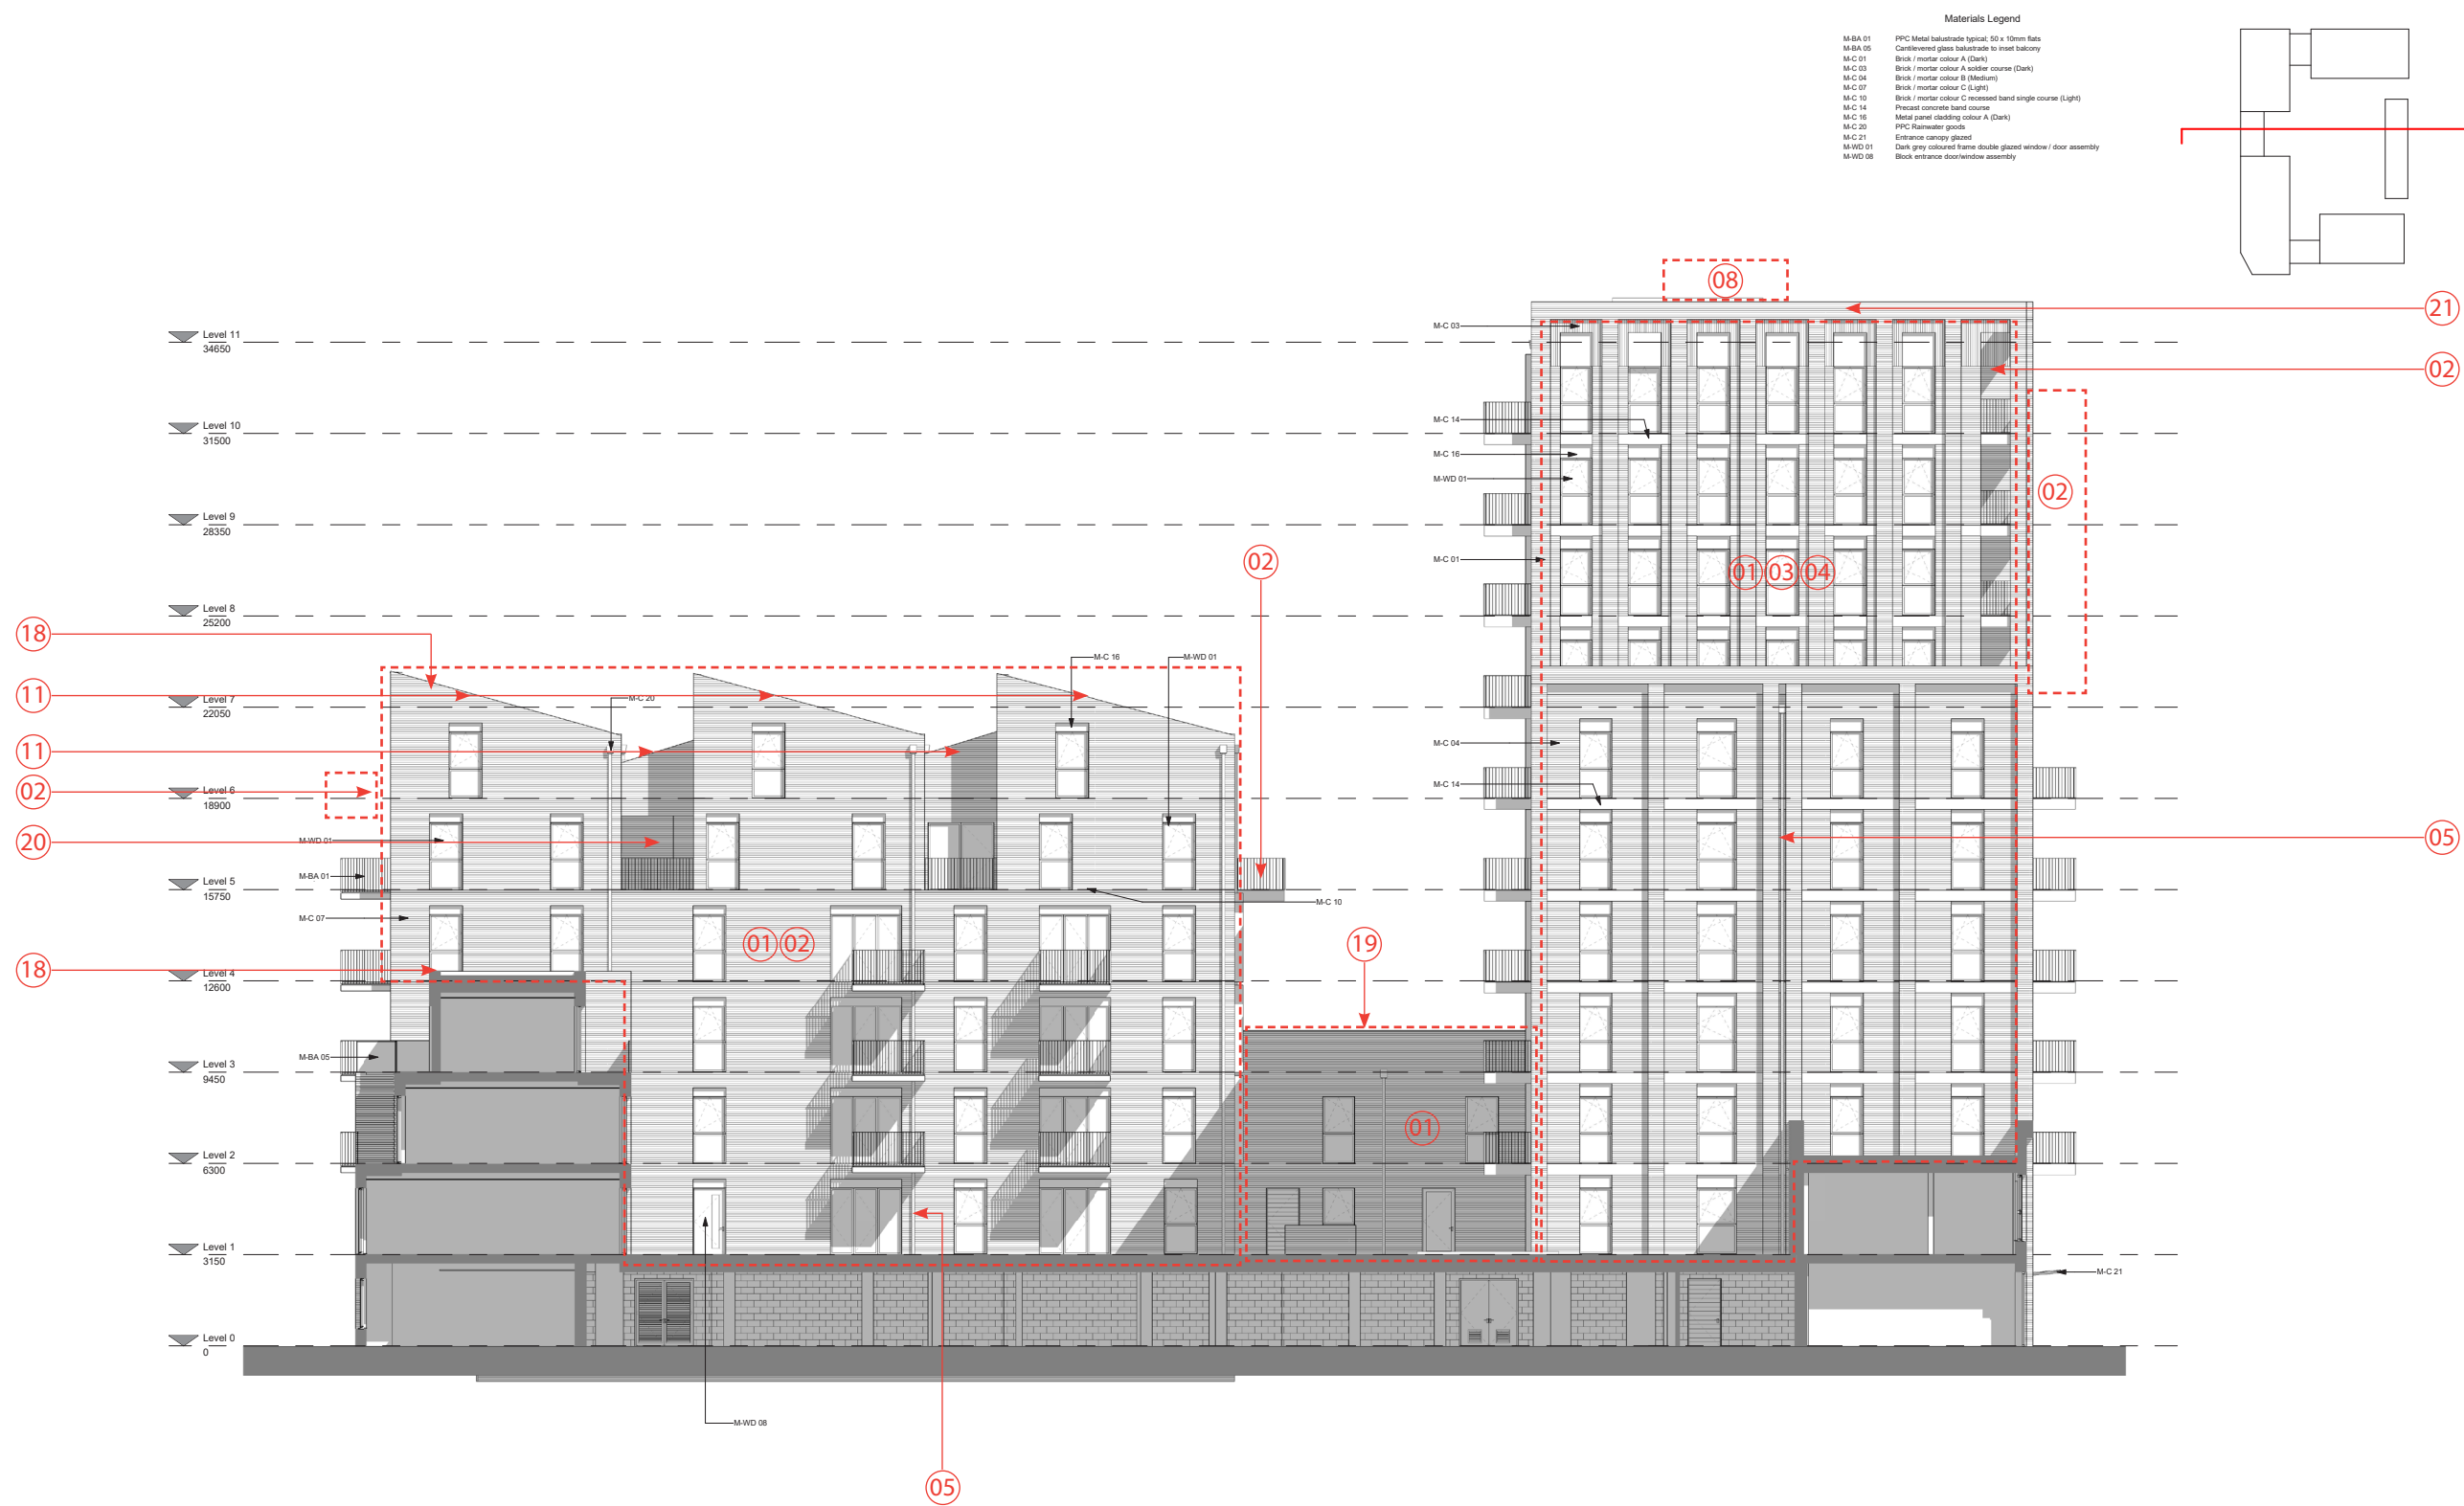

CDM REGULATIONS 2015. All current drawings and specifications for the project must be read in conjunction with the Designer's Hazard and Environment Assessment Record. All intellectual property rights reserved.

Rev	Date	Description
27/01/17	First Issue	
29/03/17	For Submission	

Drawn	Chk	Drawn	Chk
FR	CS	Checked	CS
FR	CS	Date	Jan 2017
		Scale	@ A1 100

Kenavon Drive
East Block Courtyard North
Elevation 1

AA5990-2246
FOR PLANNING

PRP

8.11 Consented and Proposed Comparison Elevations

East Block

Proposed



CDM REGULATIONS 2015. All current drawings and specifications for the project must be read in conjunction with the Designer's Hazard and Environment Assessment Record. All intellectual property rights reserved.

Rev	Date	Description	Dwn	Ckd	Drawn	DB
C	25/03/19	Amended deck design	MD	RS	Checked	CS
D	25/03/19	Issued for S73 application	MC	RS		
E	07/05/19	Levels added. Re-issued for S73	MC	RS	Date	Jan 2017
F	15/05/19	Re-issued for S73 application	MC	RS		
G	25/10/19	Issued for S73 Re-submission	FB	RS	Scale @ A1	100

Kenavon Drive
East Block Courtyard North
Elevation 1

AA5990 :246
REV G
FOR PLANNING


PRP

8.11 Consented and Proposed Comparison Elevations

East Block

Consented

Amended area as result of changes

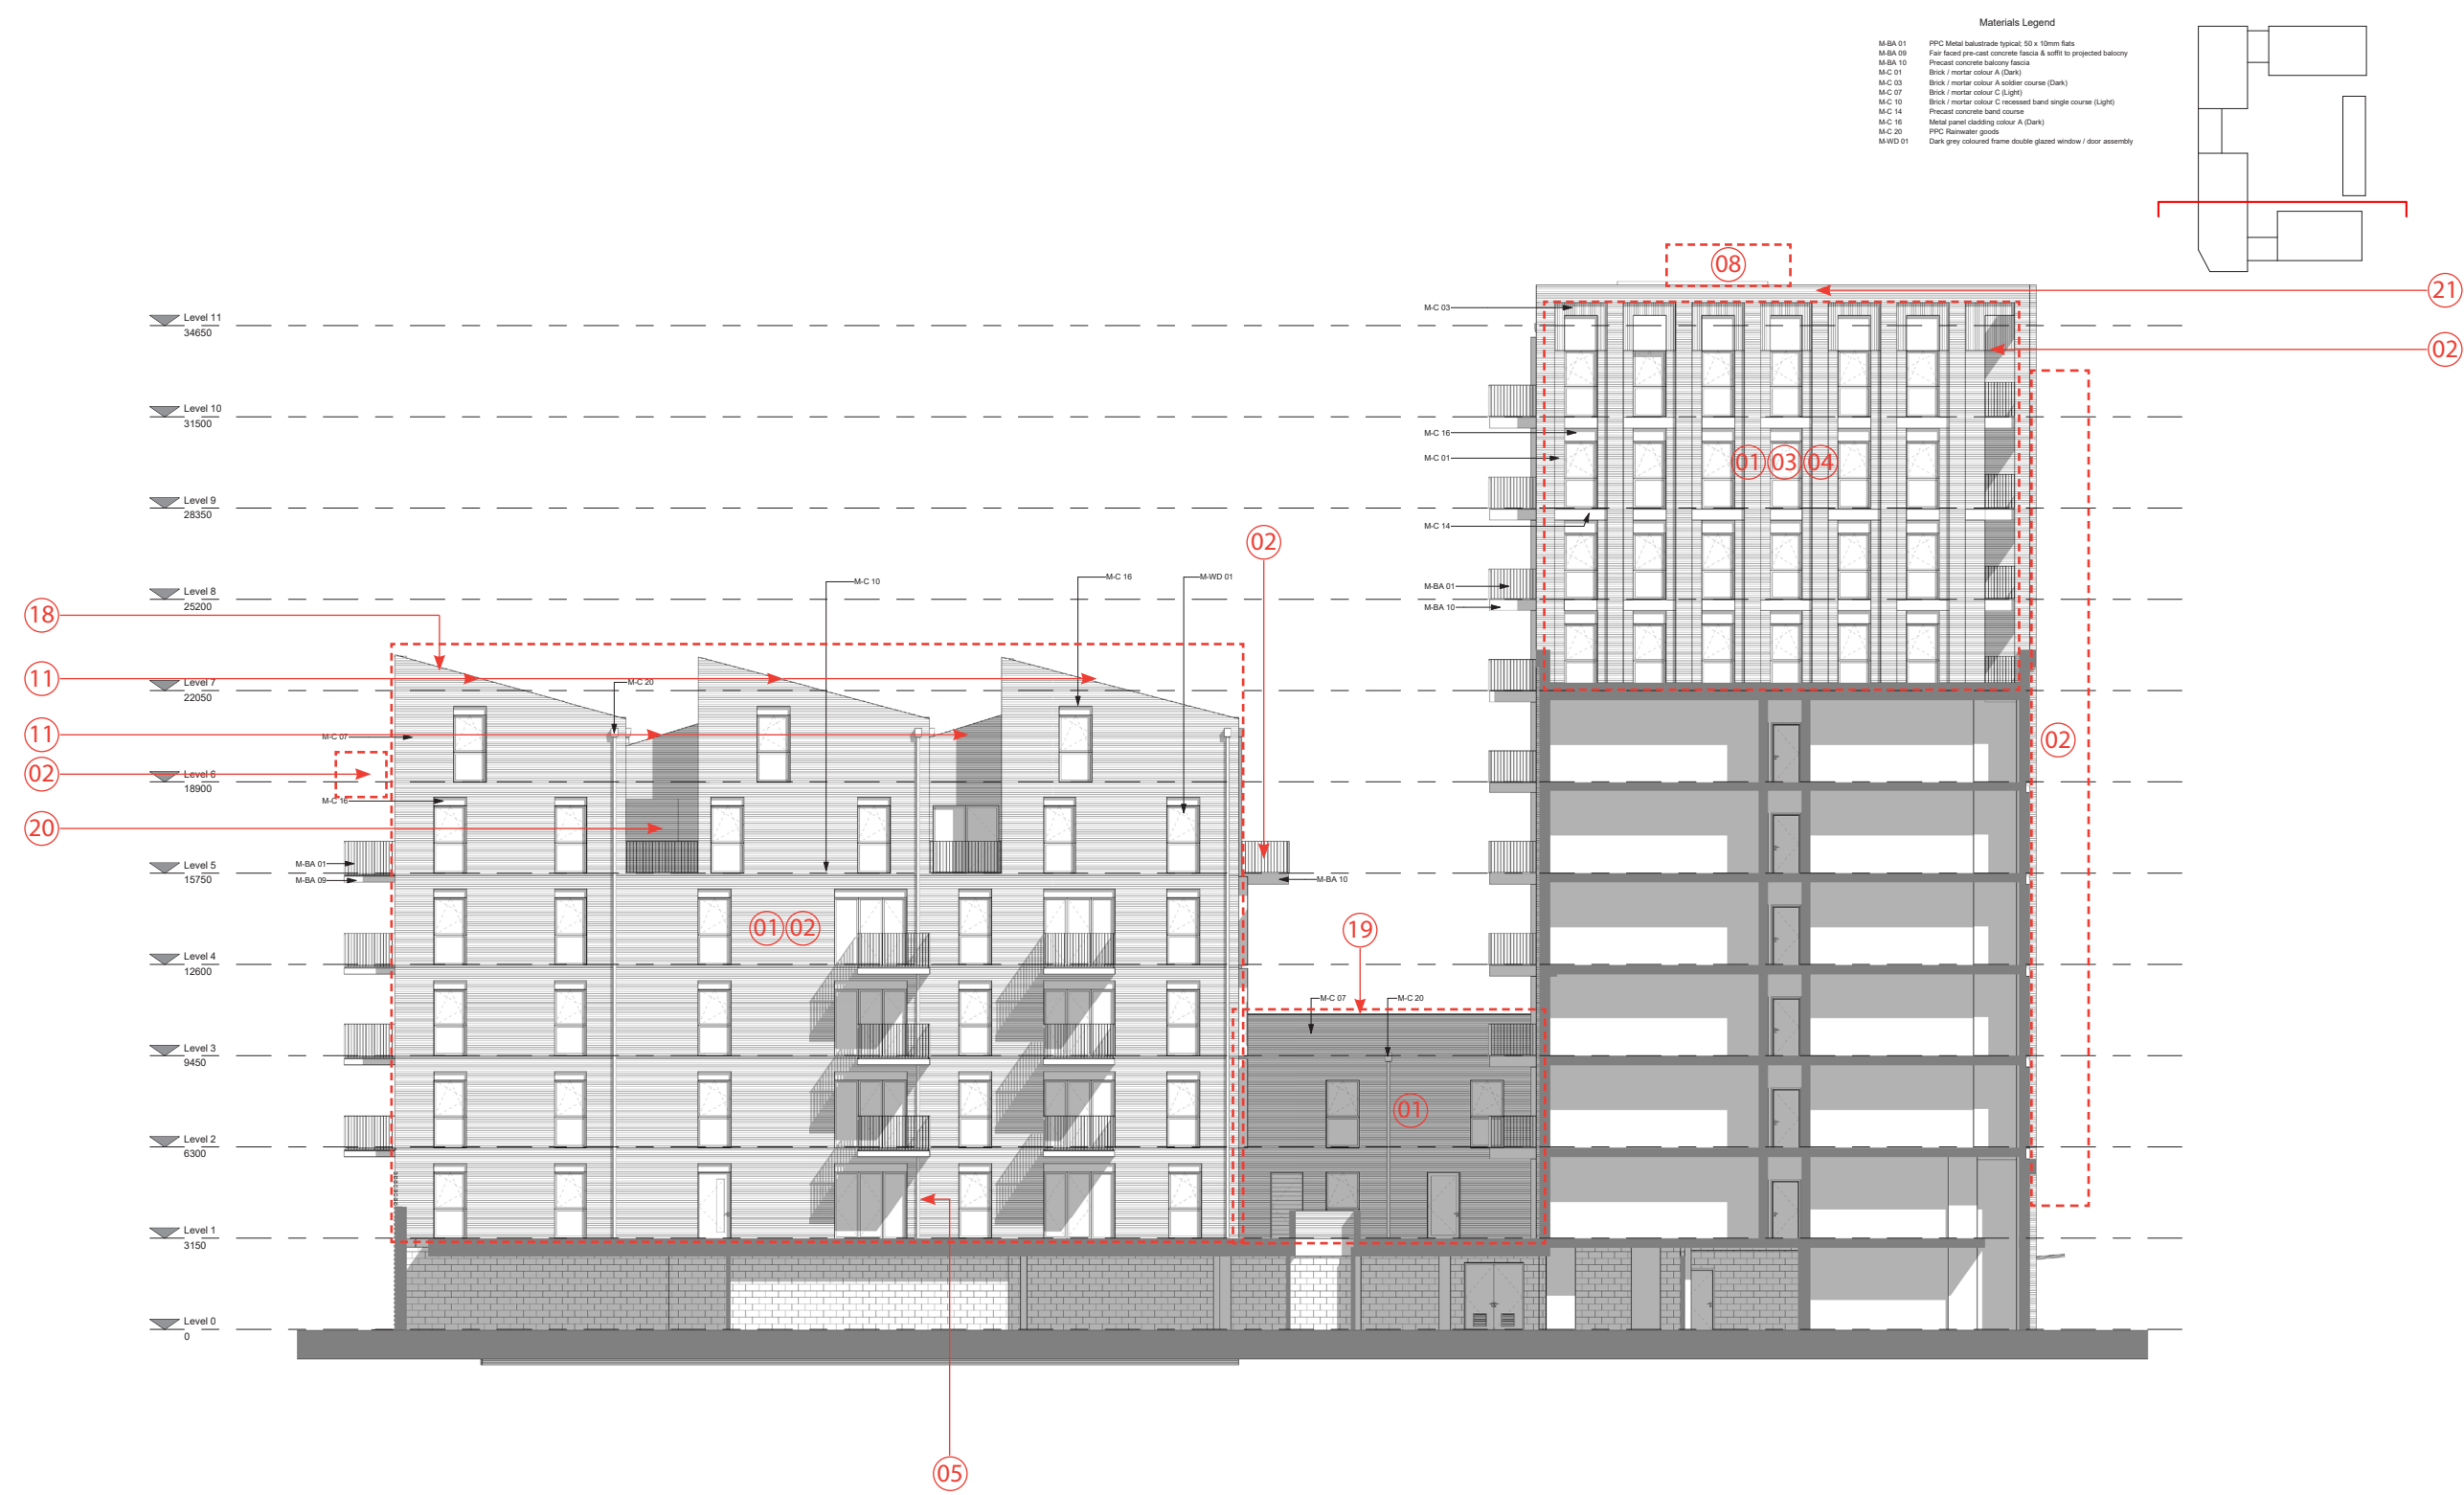

CDM REGULATIONS 2015. All current drawings and specifications for the project must be read in conjunction with the Designer's Hazard and Environment Assessment Record. All intellectual property rights reserved.

Rev	Date	Description
27/01/17	First Issue	
20/03/17	For submission	

Rev	Date	Description
27/01/17	First Issue	
20/03/17	For submission	

8.11 Consented and Proposed Comparison Elevations

East Block

Proposed



CDM REGULATIONS 2015. All current drawings and specifications for the project must be read in conjunction with the Designer's Hazard and Environment Assessment Record. All intellectual property rights reserved.

Rev	Date	Description	Dwn	Ckd	Drawn	DB
B	25/03/19	Amended deck design	MD	RS	Checked	CS
C	29/03/19	Issued for S73 application	MC	RS	MC	RS
D	07/05/19	Levels added. Re-issued for S73	MC	RS	Date	Jan 2017
E	15/05/19	Re-issued for S73 application	MC	RS	MC	RS
F	25/10/19	Issued for S73 Re-submission	FB	RS	Scale @ A1	100

Kenavon Drive
East Block Courtyard North
Elevation 2

AA5990 :247
REV F
FOR PLANNING

PRP


8.11 Consented and Proposed Comparison Elevations

East Block

Consented

Amended area as result of changes

- Materials Legend
- M-BA 04 PPC Perforated metal balustrade pattern: diaper
 - M-BA 06 Cast-in-situ glass balustrade to side of proposed balcony
 - M-BA 10 Precast concrete balcony fascia
 - M-C 01 Brick / mortar colour A (Dark)
 - M-C 02 Brick / mortar colour A alternating 25mm projecting (Dark)
 - M-C 08 Brick / Mortar colour C soldier course (Light)
 - M-C 15 Fair faced concrete column
 - M-C 16 Metal panel cladding colour A (Dark)
 - M-C 20 PPC Reinforced goods

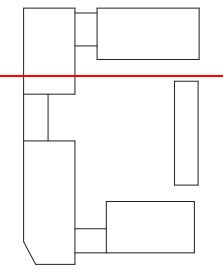

CDM REGULATIONS 2015. All current drawings and specifications for the project must be read in conjunction with the Designer's Hazard and Environment Assessment Record. All intellectual property rights reserved.

Rev	Date	Description	Dwn	Ckd	Drawn	DB
	27/01/17	First Issue	FR	CS		
	22/03/17	For submission	FR	CS	Checked	CS
					Date	Jan 2017
					Scale @ A1	100

Kenavon Drive
East Block Courtyard South
Elevation 1

AA5990-2248
FOR PLANNING

PRP

8.11 Consented and Proposed Comparison Elevations

East Block

Proposed



CDM REGULATIONS 2015. All current drawings and specifications for the project must be read in conjunction with the Designer's Hazard and Environment Assessment Report. All intellectual property rights reserved.

Rev	Date	Description	Dwn	Ckd	Drawn	DB
A	20/10/19	For submission Issued for 373 Re-submission	FR	CS	FR	CS
					Date	Jan 2017
					Scale	@ A1 100

Kenavon Drive
East Block Courtyard South
Elevation 1

AA5990 :248
REV A
FOR PLANNING


PRP

8.11 Consented and Proposed Comparison Elevations

East Block

Consented

Amended area as result of changes

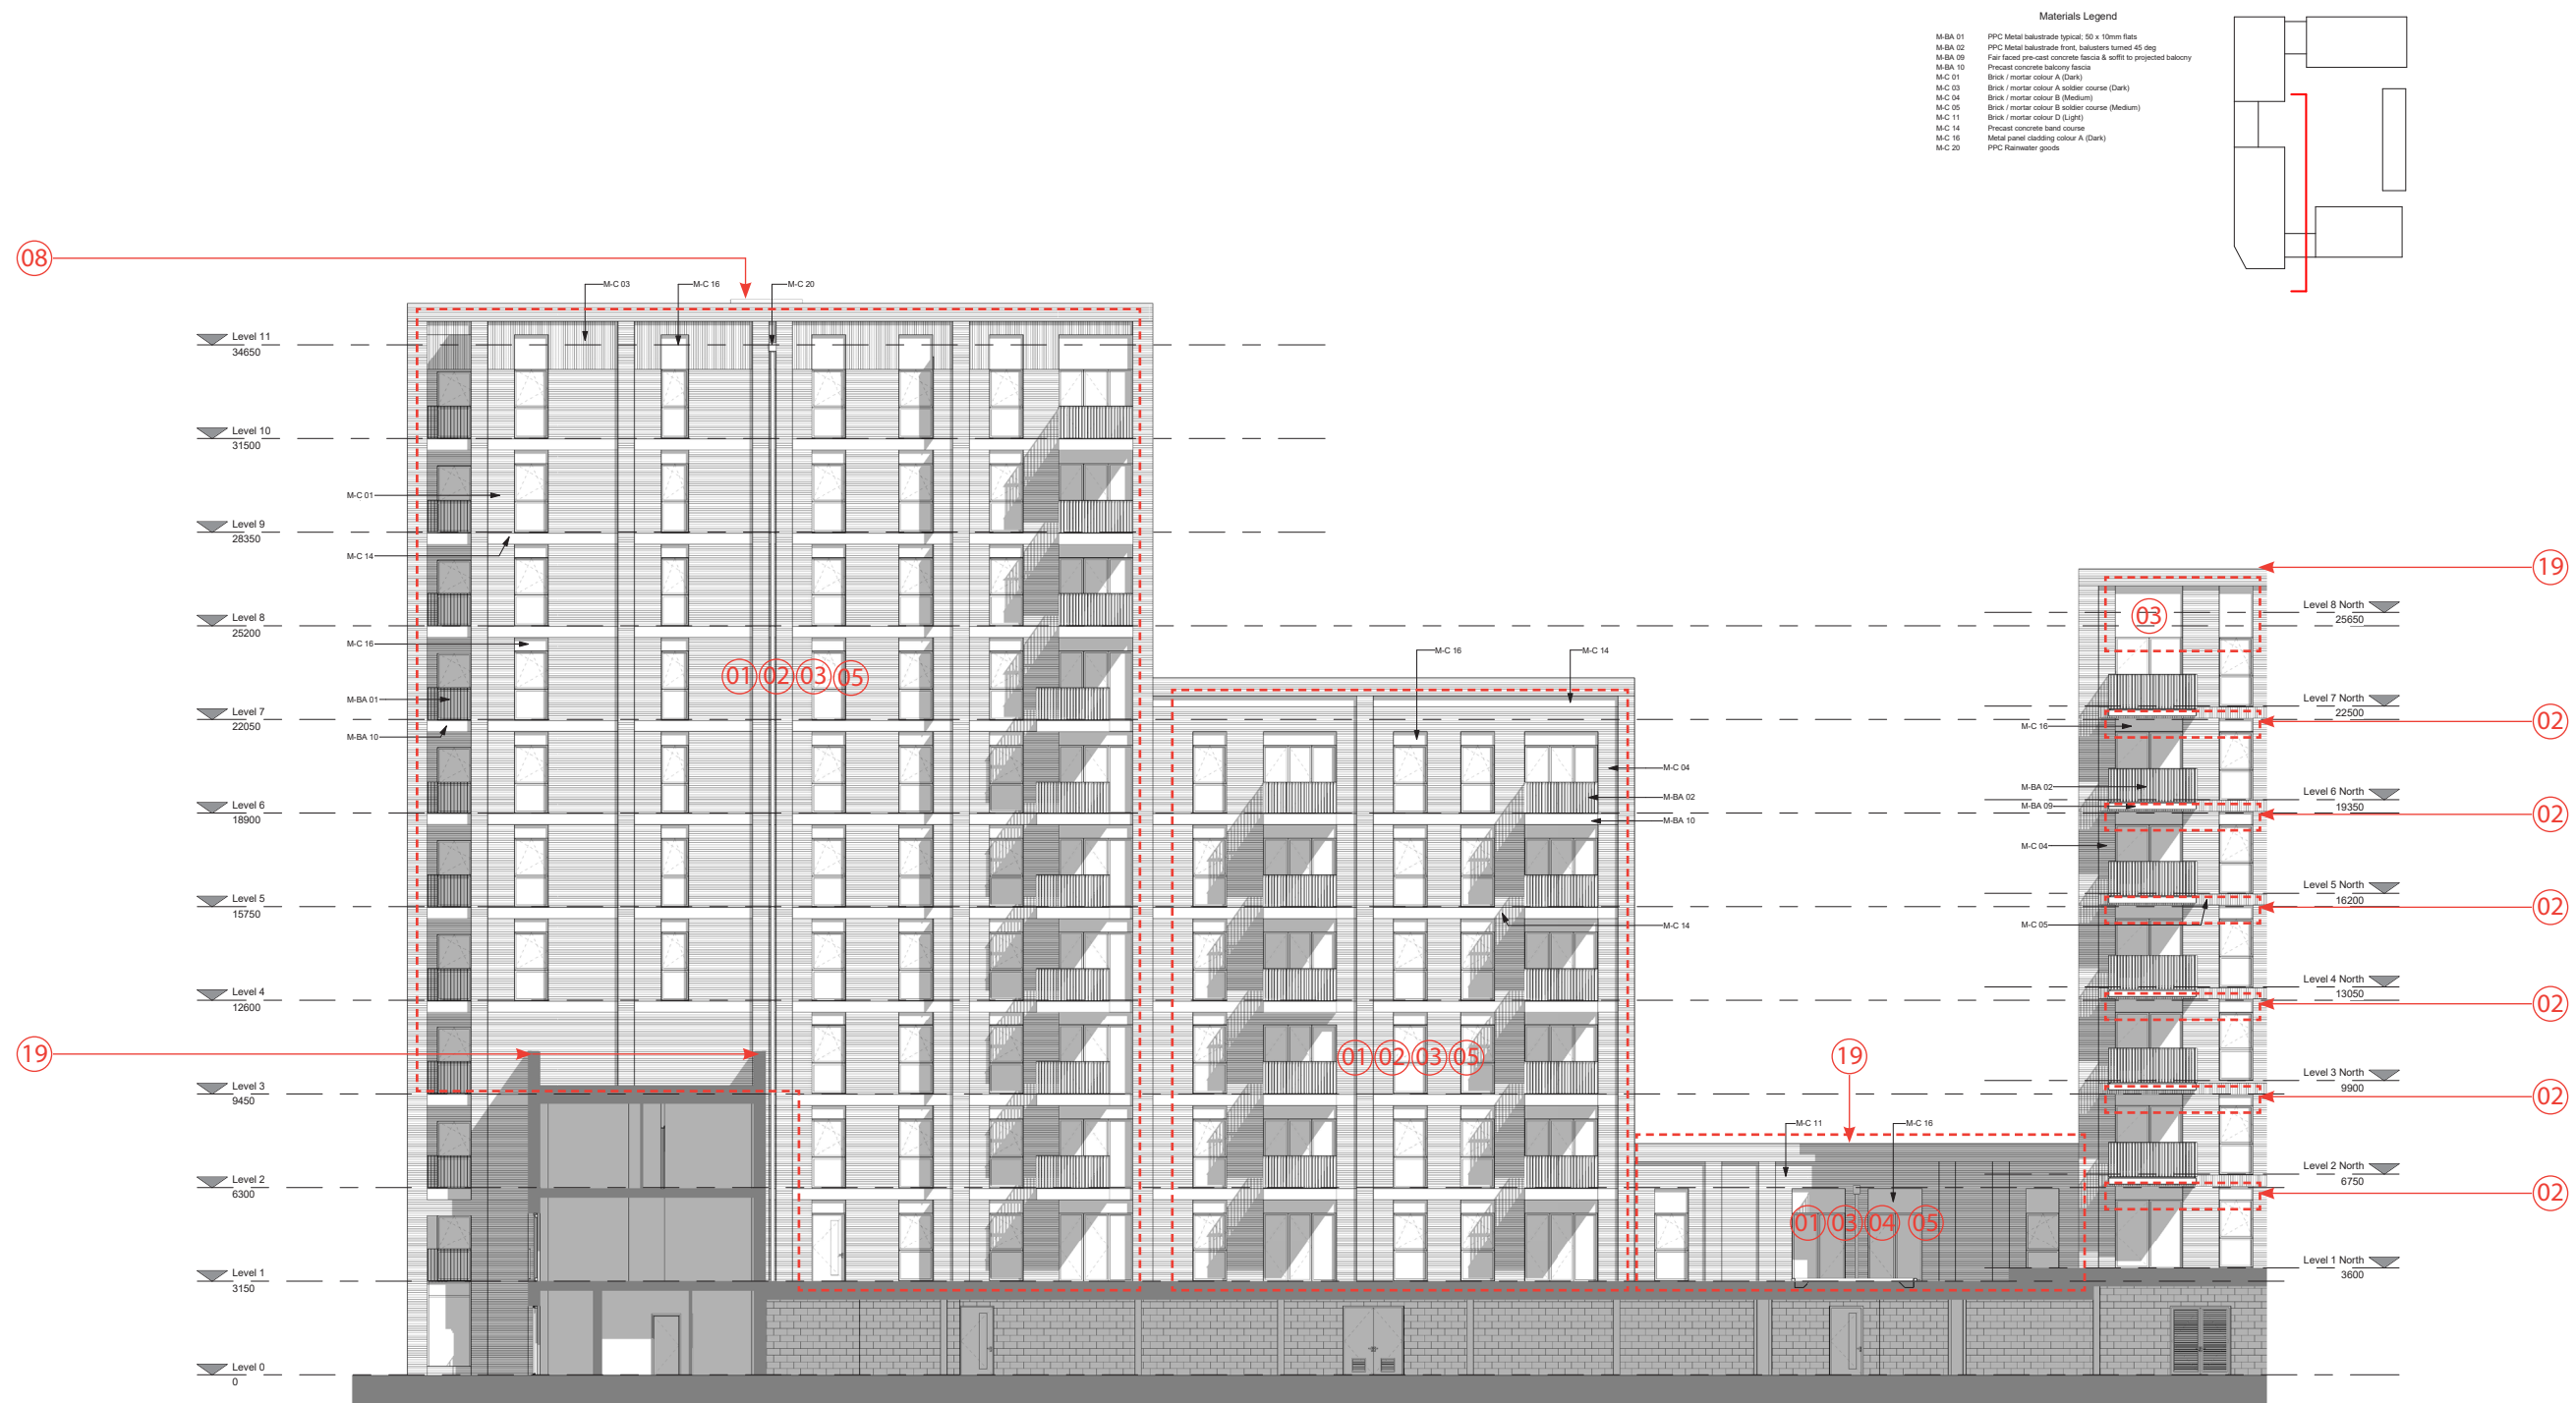

CDM REGULATIONS 2015. All current drawings and specifications for the project must be read in conjunction with the Designer's Hazard and Environment Assessment Record. All intellectual property rights reserved.

Rev Date Description
27/01/17 First Issue
22/03/17 For submission

Dwn Cld
FR CS
PR CS
Checked CS
Date Jan 2017
Scale @ A1 100

Kenavon Drive
East Block Courtyard East
Elevation 1

AA5990-2249
FOR PLANNING

PRP

8.11 Consented and Proposed Comparison Elevations

East Block

Proposed



CDM REGULATIONS 2015. All current drawings and specifications for the project must be read in conjunction with the Designer's Hazard and Environment Assessment Record. All intellectual property rights reserved.

Rev	Date	Description	Dwn	Cld	Drawn	DB
A	11/03/19	Issued for S73 Coordination	MC	RS	Checked	CS
B	29/03/19	Issued for S73 application	MC	RS	MC	RS
C	07/05/19	Levels added. Re-issued for S73	MC	RS	Date	Jan 2017
D	10/05/19	Re-issued for S73 application	MC	RS	Scale	@ A1 100
E	25/10/19	Issued for S73 Re-submission	FB	RS		

Kenavon Drive
East Block Courtyard East
Elevation 1

AA5990 :249
REV E
FOR PLANNING



8.11 Consented and Proposed Comparison Elevations

East Block

Consented

 Amended area as result of changes



CDM REGULATIONS 2015. All current drawings and specifications for the project must be read in conjunction with the Designer's Hazard and Environment Assessment Record. All intellectual property rights reserved.

Kenavon Drive
East Block Courtyard East
Elevation 2

AA5990-2250
FOR PLANNING

PRP

8.11 Consented and Proposed Comparison Elevations

East Block

Proposed



CDM REGULATIONS 2015. All current drawings and specifications for the project must be read in conjunction with the Designer's Hazard and Environment Assessment Record. All intellectual property rights reserved.

Rev	Date	Description	Dwn	Ckd	Drawn	DB
A	11/03/19	Issued for S73 Coordination	MC	RS	Checked	CS
B	29/03/19	Issued for S73 application	MC	RS		
C	07/05/19	Levels added. Re-issued for S73	MC	RS	Date	Jan 2017
D	10/05/19	Revised for S73 application	MC	RS		
E	25/10/19	Issued for S73 Re-submission	FB	RS	Scale @ A1	100

Kenavon Drive
East Block Courtyard East
Elevation 2

AA5990 1250
REV E
FOR PLANNING

PRP

8.11 Consented and Proposed Comparison Elevations

East Block

Consented

Amended area as result of changes



CDM REGULATIONS 2015. All current drawings and specifications for the project must be read in conjunction with the Designer's Hazard and Environment Assessment Record. All intellectual property rights reserved.

Rev	Date	Description
27/01/17	First Issue	
22/03/17	For submission	

Drawn	Chk	Drawn	DB
FR	CS	CS	CS
FR	CS	CS	CS
Date	Jan 2017		
Scale	@ A1 100		

Kenavon Drive
East Block Courtyard West
Elevation 1

AA5990-2251
FOR PLANNING

PRP

8.11 Consented and Proposed Comparison Elevations

East Block

Proposed



CDM REGULATIONS 2015. All current drawings and specifications for the project must be read in conjunction with the Designer's Hazard and Environment Assessment Report. All intellectual property rights reserved.

Rev	Date	Description	Dwn	Ckd	Drawn	DB
C	25/03/19	Amended deck design	MD	RS	Checked	CS
D	29/03/19	Issued for S73 application	MC	RS	MC	RS
E	07/05/19	Levels added. Re-issued for S73	MC	RS	Date	Jan 2017
F	15/05/19	Re-issued for S73 application	MC	RS	MC	RS
G	25/10/19	Issued for S73 Re-submission	FB	RS	Scale @ A1	100

Kenavon Drive
East Block Courtyard West
Elevation 1

AA5990 :251
REV G
FOR PLANNING

PRP



8.11 Consented and Proposed Comparison Elevations

East Block

Consented

 Amended area as result of changes

Materials Legend
M-C 08 Brick / Mortar colour 'C' soldier course (Light)
M-C 13 Brick recessed course above & below soldier course
M-C 20 PPC Rainwater goods

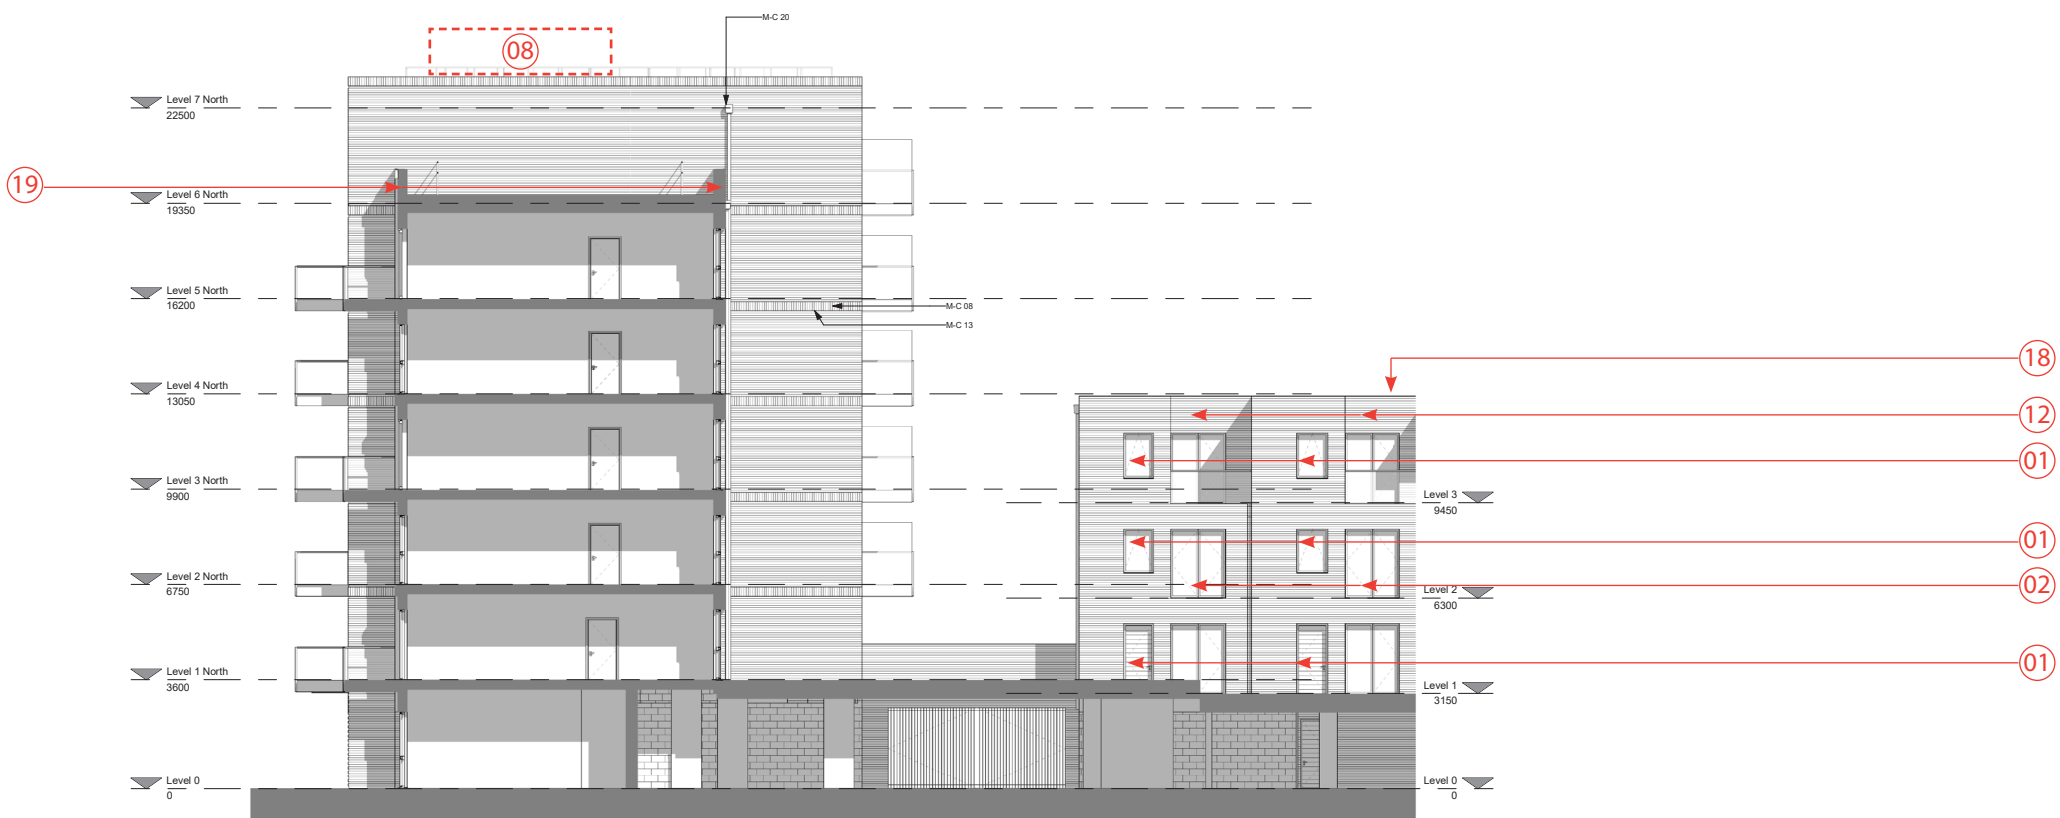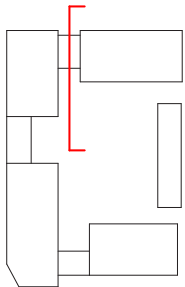

CDM REGULATIONS 2015. All current drawings and specifications for the project must be read in conjunction with the Designer's Hazard and Environment Assessment Record. All intellectual property rights reserved.

Rev	Date	Description	Dwn	Ckd	Drawn	DB
27/01/17	27/01/17	First Issue	FR	CS	Checked	CS
29/03/17	29/03/17	For submission	FR	CS	Date	Jan 2017
Scale @ A1						100

Kenavon Drive
East Block Courtyard West
Elevation 2


AA5990-2252
FOR PLANNING

PRP

8.11 Consented and Proposed Comparison Elevations

East Block

Proposed

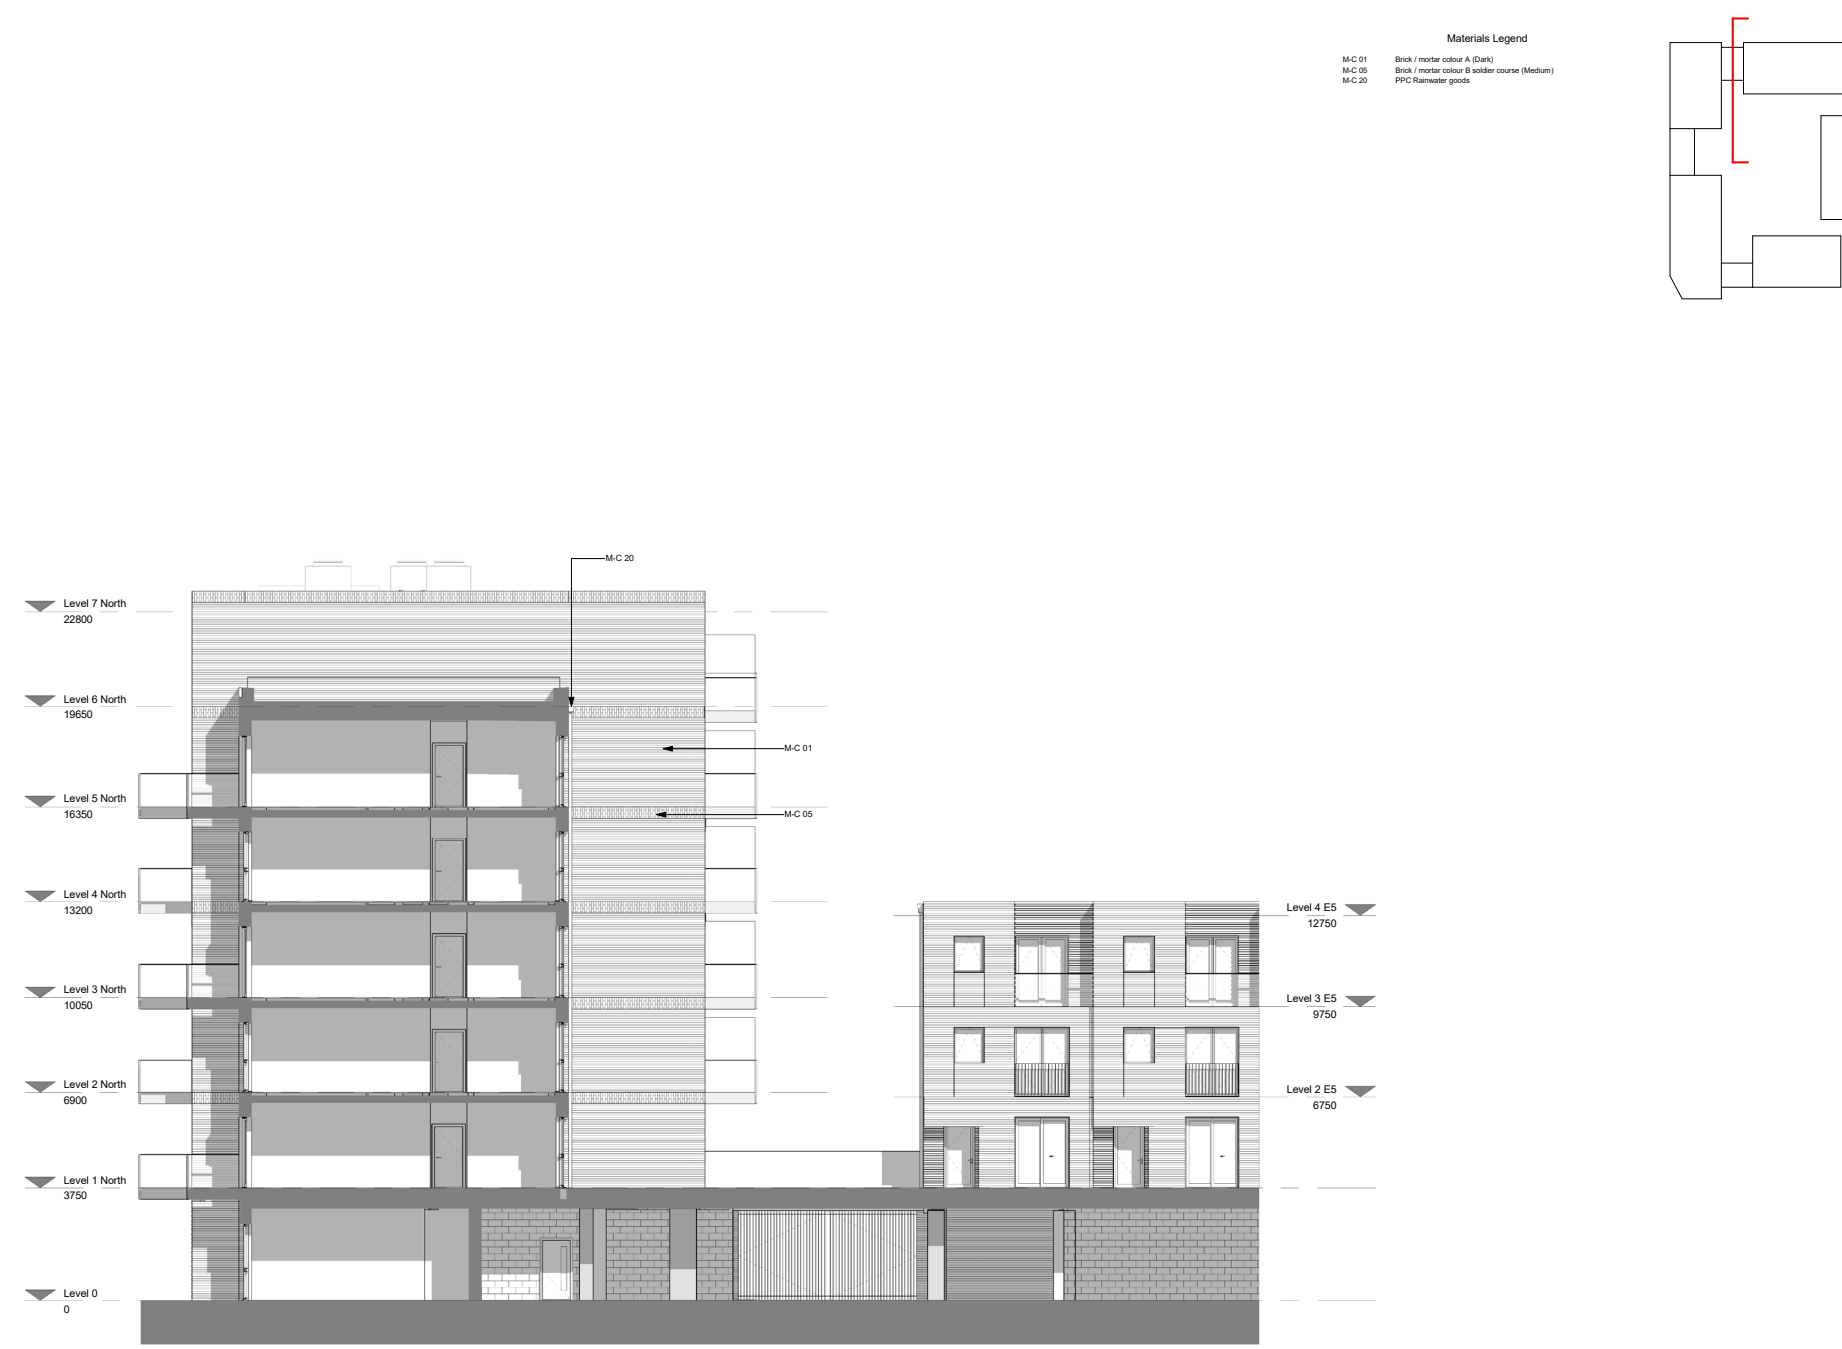

CDM REGULATIONS 2015. All current drawings and specifications for the project must be read in conjunction with the Designer's Hazard and Environment Assessment Record. All intellectual property rights reserved.

Rev	Date	Description	Dwn	Cld	Drawn	DB
C	20/03/19	Amended deck design	MD	RS	Checked	CS
D	29/03/19	Issued for S73 application	MC	RS		
E	07/06/19	Levels added. Re-issued for S73	MC	RS		
F	15/06/19	Re-issued for S73 application	MC	RS	Date	Jan 2017
G	26/10/19	Issued for S73 Re-submission	FB	RS	Scale @ A1	100

Kenavon Drive
East Block Courtyard West
Elevation 2

AA5990 '252
REV G
FOR PLANNING




8.11 Consented and Proposed Comparison Elevations

East Block

Consented

Amended area as result of changes

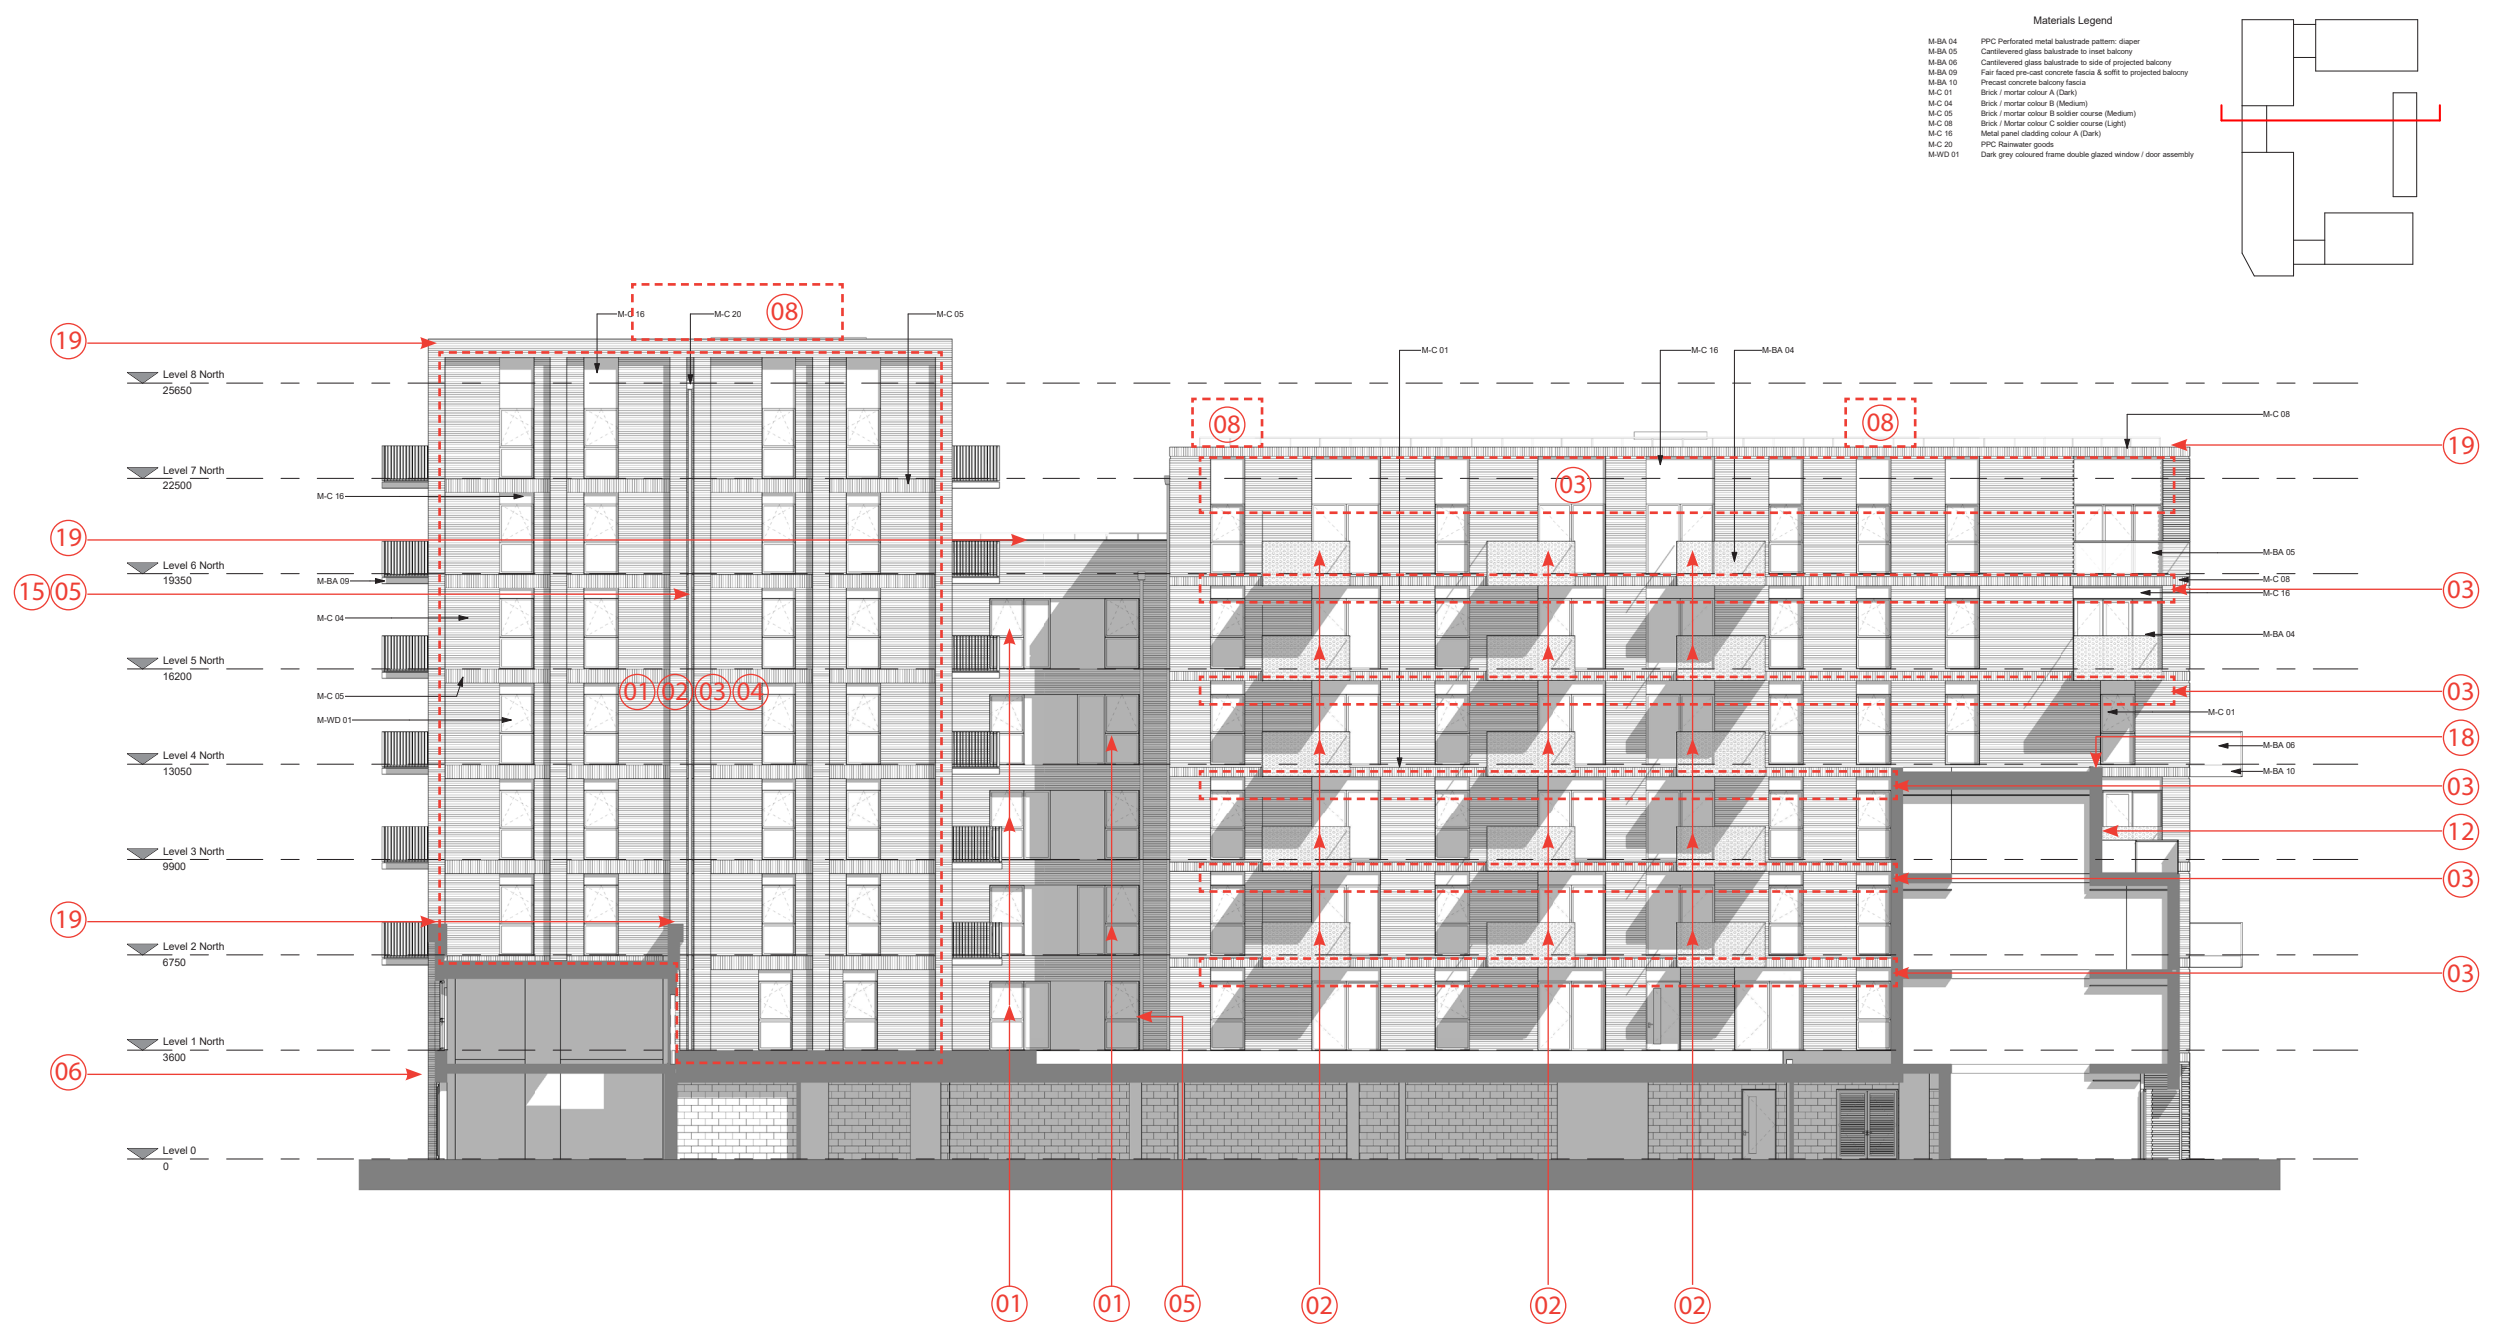

CDM REGULATIONS 2015. All current drawings and specifications for the project must be read in conjunction with the Designer's Hazard and Environment Assessment Record. All intellectual property rights reserved.

Rev	Date	Description	Dwn	Cld	Drawn	KR
FR	27/01/17	For issue	FR	CS	Checked	CS
PR	22/03/17	For submission	PR	CS	Date	Jan 2017
					Scale	@ A1 As indicated

Kenavon Drive
East Block Courtyard South
Elevation 2
AA5990-2253
FOR PLANNING

PRP

8.11 Consented and Proposed Comparison Elevations

East Block

Proposed



CDM REGULATIONS 2015. All current drawings and specifications for the project must be read in conjunction with the Designer's Hazard and Environment Assessment Record. All intellectual property rights reserved.

Rev	Date	Description	Dwn	Cld	Drawn	CR
C	25/03/19	Amended deck design	MD	RS	Checked	CS
D	25/03/19	Issued for S73 application	MC	RS		
E	07/05/19	Levels added: Re-issued for S73	MC	RS	Date	Jan 2017
F	15/05/19	Re-issued for S73 application	MC	RS		
G	25/10/19	Issued for S73 Re-submission	FB	RS	Scale @ A1	As indicated

Kenavon Drive
East Block Courtyard South
Elevation 2

AA5990 1253
REV G
FOR PLANNING

PRP



8.11 Consented and Proposed Comparison Elevations

East Block


Consented

Amended area as result of changes

- Materials Legend
- M-BA 05 Cantilevered glass balustrade to inset balcony
 - M-C 01 Brick / mortar colour A (Dark)
 - M-C 02 Brick / mortar colour A alternating 25mm projecting (Dark)
 - M-C 04 Brick / mortar colour B (Medium)
 - M-C 06 Brick / mortar colour B alternating 25mm projecting (Medium)
 - M-C 20 PPC Rammed earth
 - M-WD 06 PPC Metal Louvre doors

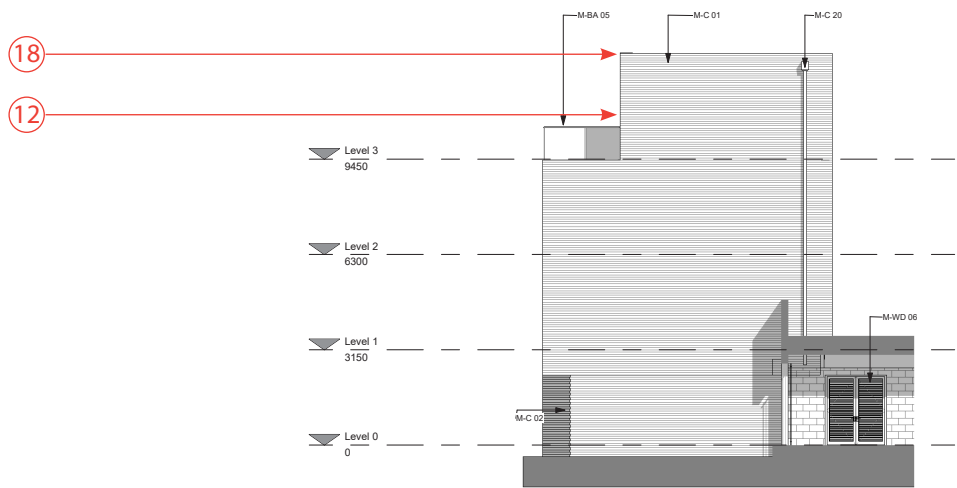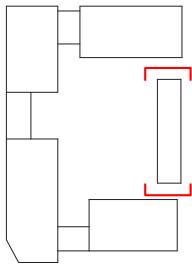

East Block E4 Elevation North
1 : 100

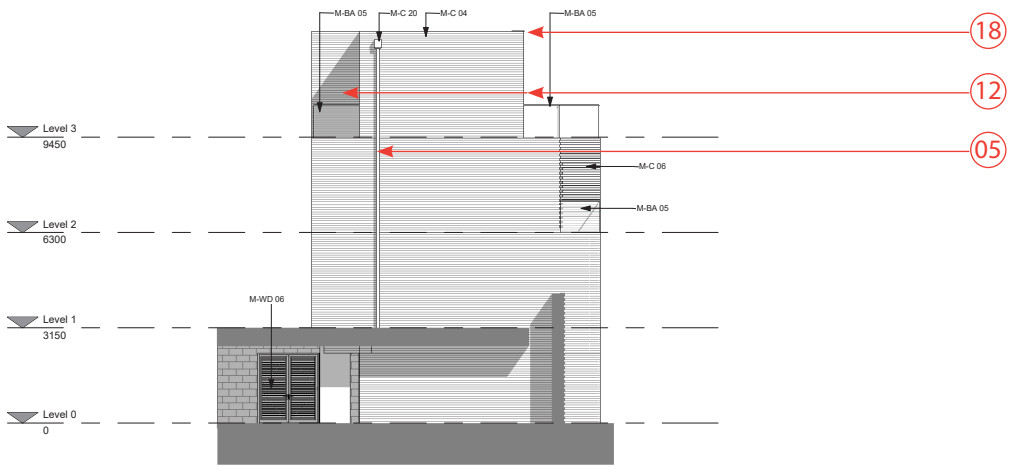

East Block E4 Elevation South
1 : 100

CDM REGULATIONS 2015. All current drawings and specifications for the project must be read in conjunction with the Designer's Hazard and Environment Assessment Record. All intellectual property rights reserved.

Rev Date Description
12/04/17 Post submission comments

Dwn Cld
FR CS
Drawn Author
Checked Checker
Date 04/12/17
Scale @ A1 As indicated

Kenavon Drive
East Block Courtyard Ends


AA5990-2254

PRP


8.11 Consented and Proposed Comparison Elevations

East Block

Proposed

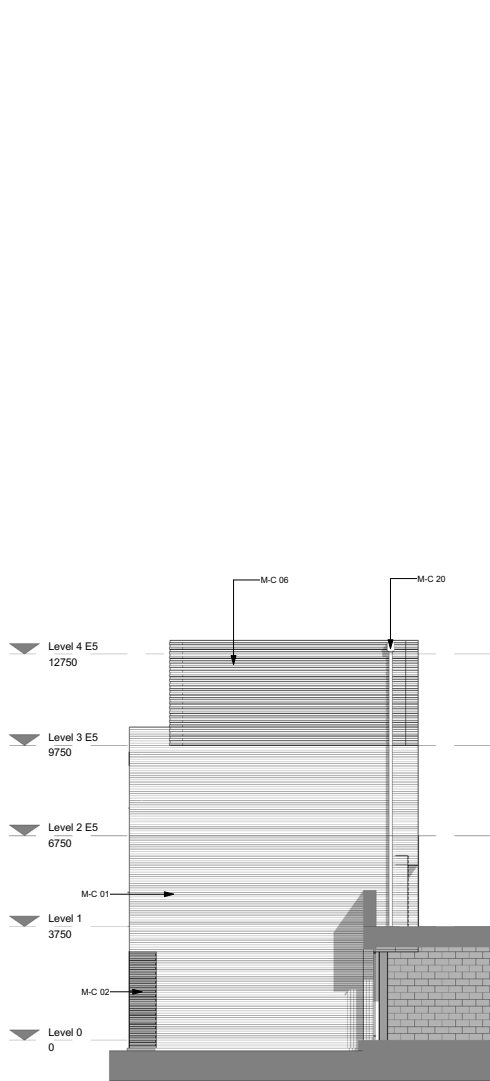


East Block E4 Elevation North
1 : 100

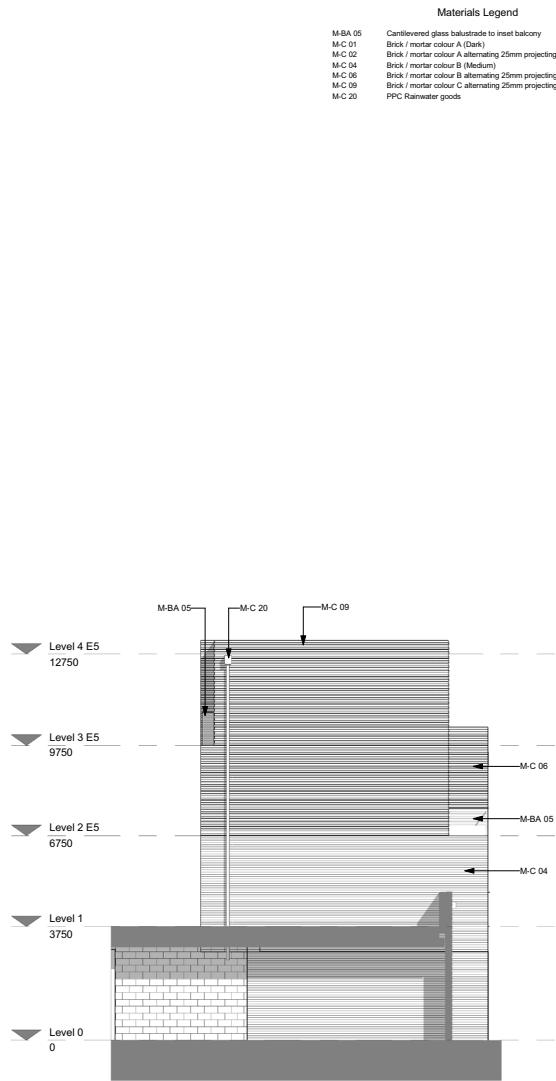

East Block E4 Elevation South
1 : 100

Materials Legend

M-BA 05	Carrievend glass balustrade to inset balcony
M-C 01	Brick / mortar colour A (Dark)
M-C 02	Brick / mortar colour A alternating 25mm projecting (Dark)
M-C 04	Brick / mortar colour B (Medium)
M-C 06	Brick / mortar colour B alternating 25mm projecting (Medium)
M-C 09	Brick / mortar colour C alternating 25mm projecting (Light)
M-C 20	PPC Rainwater goods

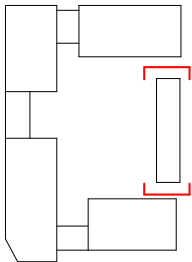

CDM REGULATIONS 2015. All current drawings and specifications for the project must be read in conjunction with the Designer's Hazard and Environment Assessment Record. All intellectual property rights reserved.

Rev	Date	Description	Dwn	Ckd	Drawn	Author
C	25/03/19	Amended deck design	MD	RS	Checked	Checker
D	25/03/19	Issued for S73 application	MC	RS		
E	07/05/19	Levels added. Re-issued for S73	MC	RS	Date	04/12/17
F	15/05/19	Re-issued for S73 application	MC	RS		
G	25/10/19	Issued for S73 Re-submission	FB	RS	Scale @ A1	As indicated

Kenavon Drive
East Block Courtyard Ends

AA5990 -2254
REV G







8.11 Consented and Proposed Comparison Elevations

East Block


Consented

 Amended area as result of changes

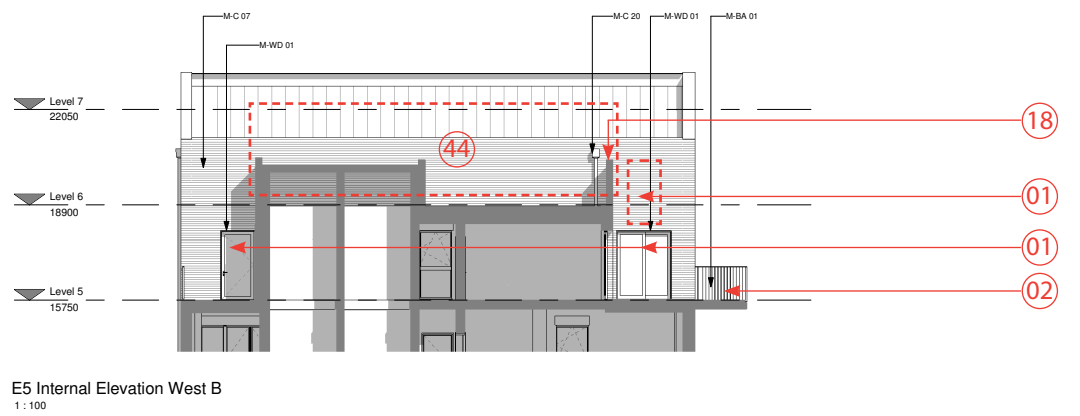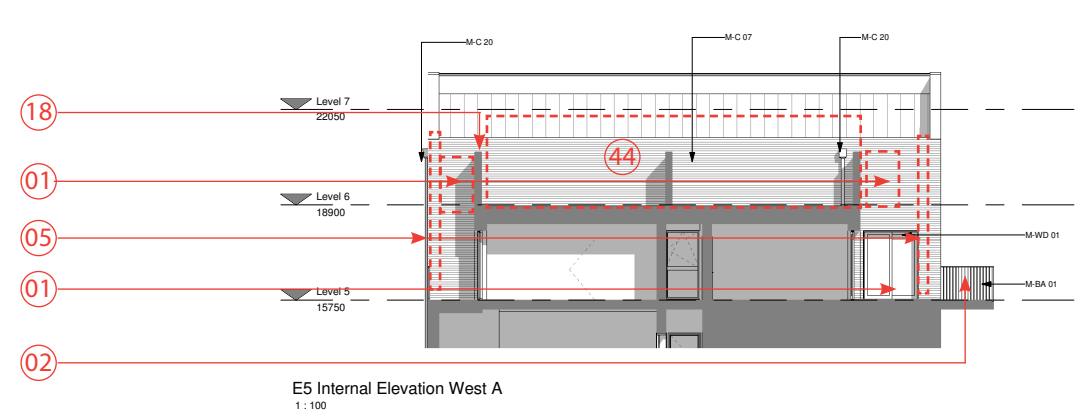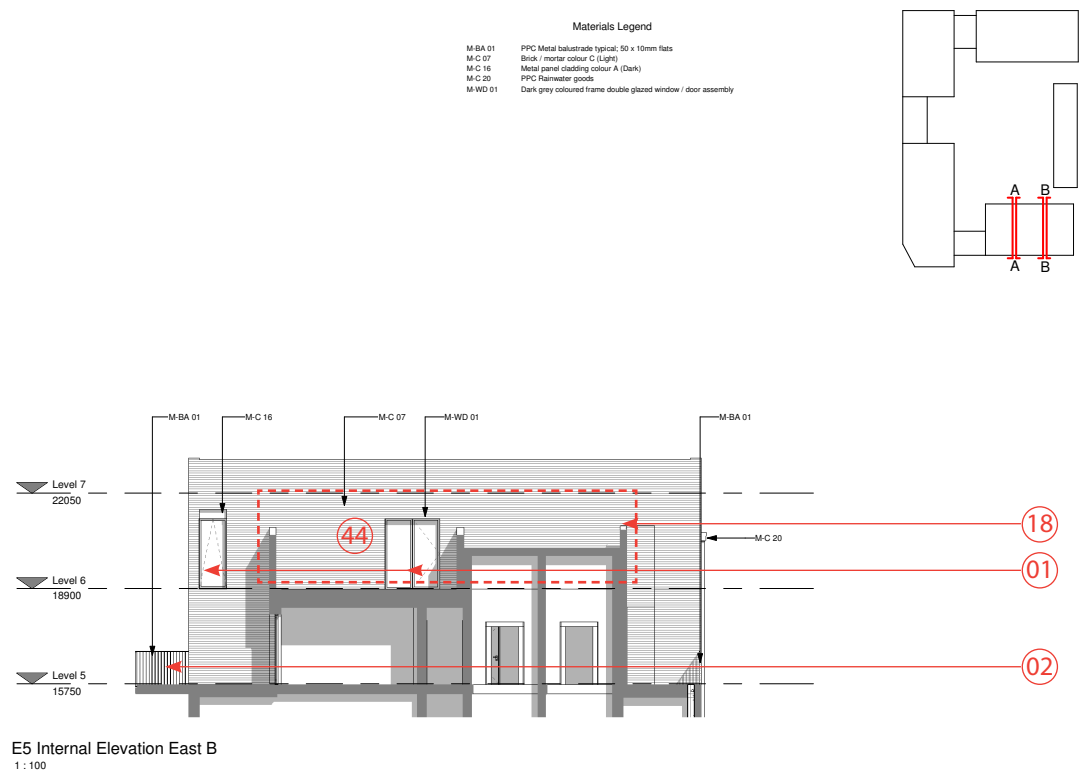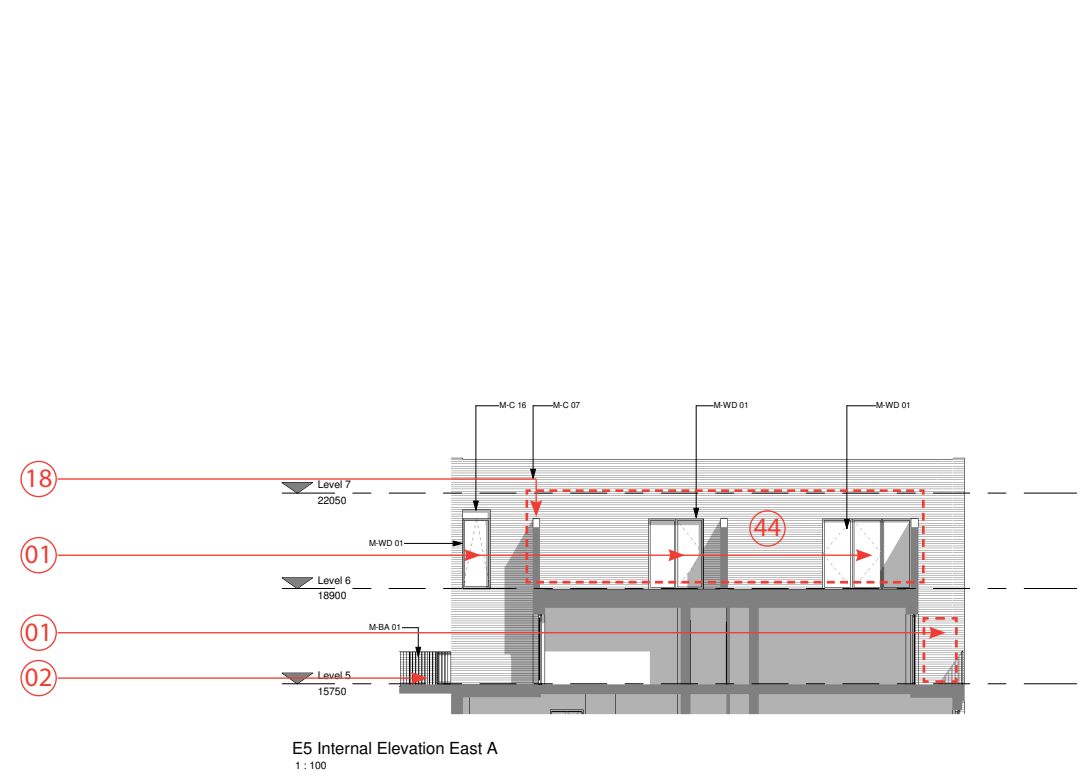

Materials Legend

M-BA 01	PPC Metal balustrade typical: 50 x 10mm flats
M-C 07	Brick / mortar colour: C (Light)
M-C 16	Metal panel cladding colour A (Dark)
M-C 20	PPC Rainwater goods
M-WD 01	Dark grey coloured frame double glazed window / door assembly

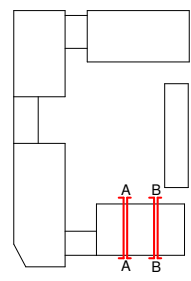

CDM REGULATIONS 2015. All current drawings and specifications for the project must be read in conjunction with the Designer's Hazard and Environment Assessment Record. All intellectual property rights reserved.

Rev	Date	Description	Dwn	Ckd	Drawn	Author	Kenavon Drive	AA5990-2255
120417		Post submission comments	FR	CS	Checked	Checked	East Block - Terraces between top floor flats	
					Date	04/12/17		
					Scale	@ A1	As indicated	





8.11 Consented and Proposed Comparison Elevations


East Block

Proposed


- Materials Legend
- M-BA 01 PPC Metal balustrade typical; 50 x 10mm flats
 - M-C 07 Brick / mortar colour C (light)
 - M-C 20 PPC Rainwater goods
 - M-WD 09 Gold coloured frame glazed window / door assembly

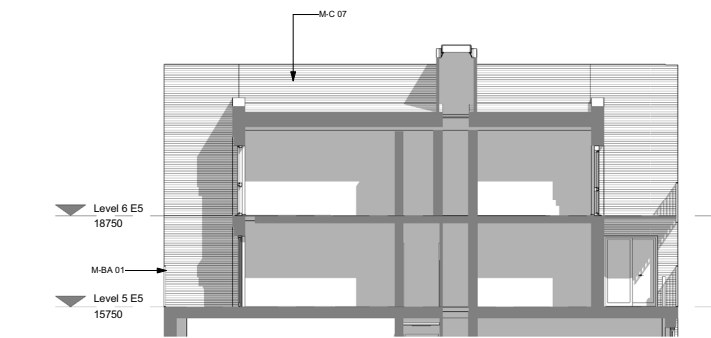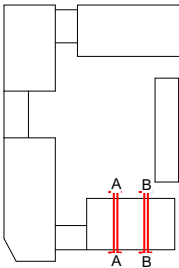

E5 Internal Elevation East A
1 : 100

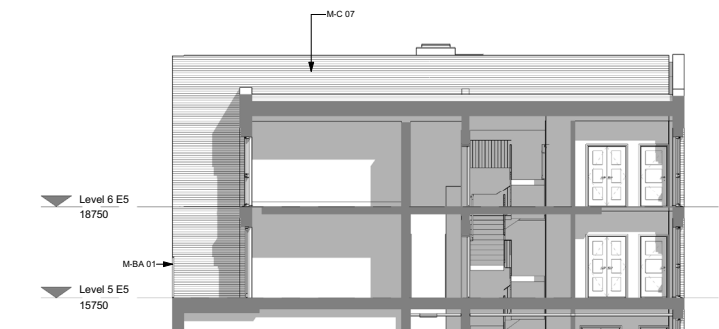

E5 Internal Elevation East B
1 : 100

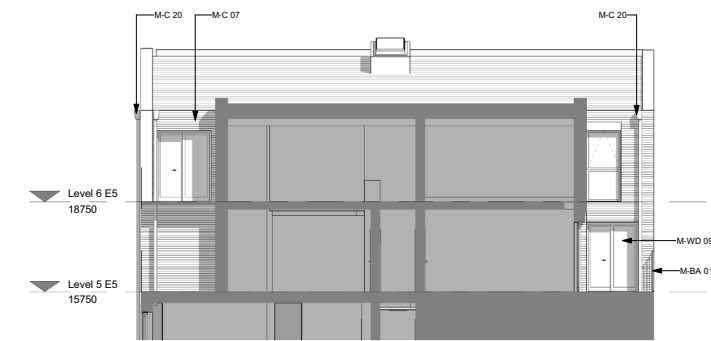

E5 Internal Elevation West A
1 : 100



E5 Internal Elevation West B
1 : 100

CDM REGULATIONS 2015. All current drawings and specifications for the project must be read in conjunction with the Designer's Hazard and Environment Assessment Record. All intellectual property rights reserved.

Rev	Date	Description	Dwn	Ckd	Drawn	Author
A	25/10/19	First Issue For submission Issued for S73 Re-submission	FR	CS	FR	CS
			FR	CS	FR	CS
					Date	04/12/17
					Scale	@ A1 As indicated

Kenavon Drive
East Block - Terraces between
top floor flats

AA5990 -2255
REV A




8.12 Consented and Proposed Comparison Plans

East Block

Consented

Amended area as result of changes

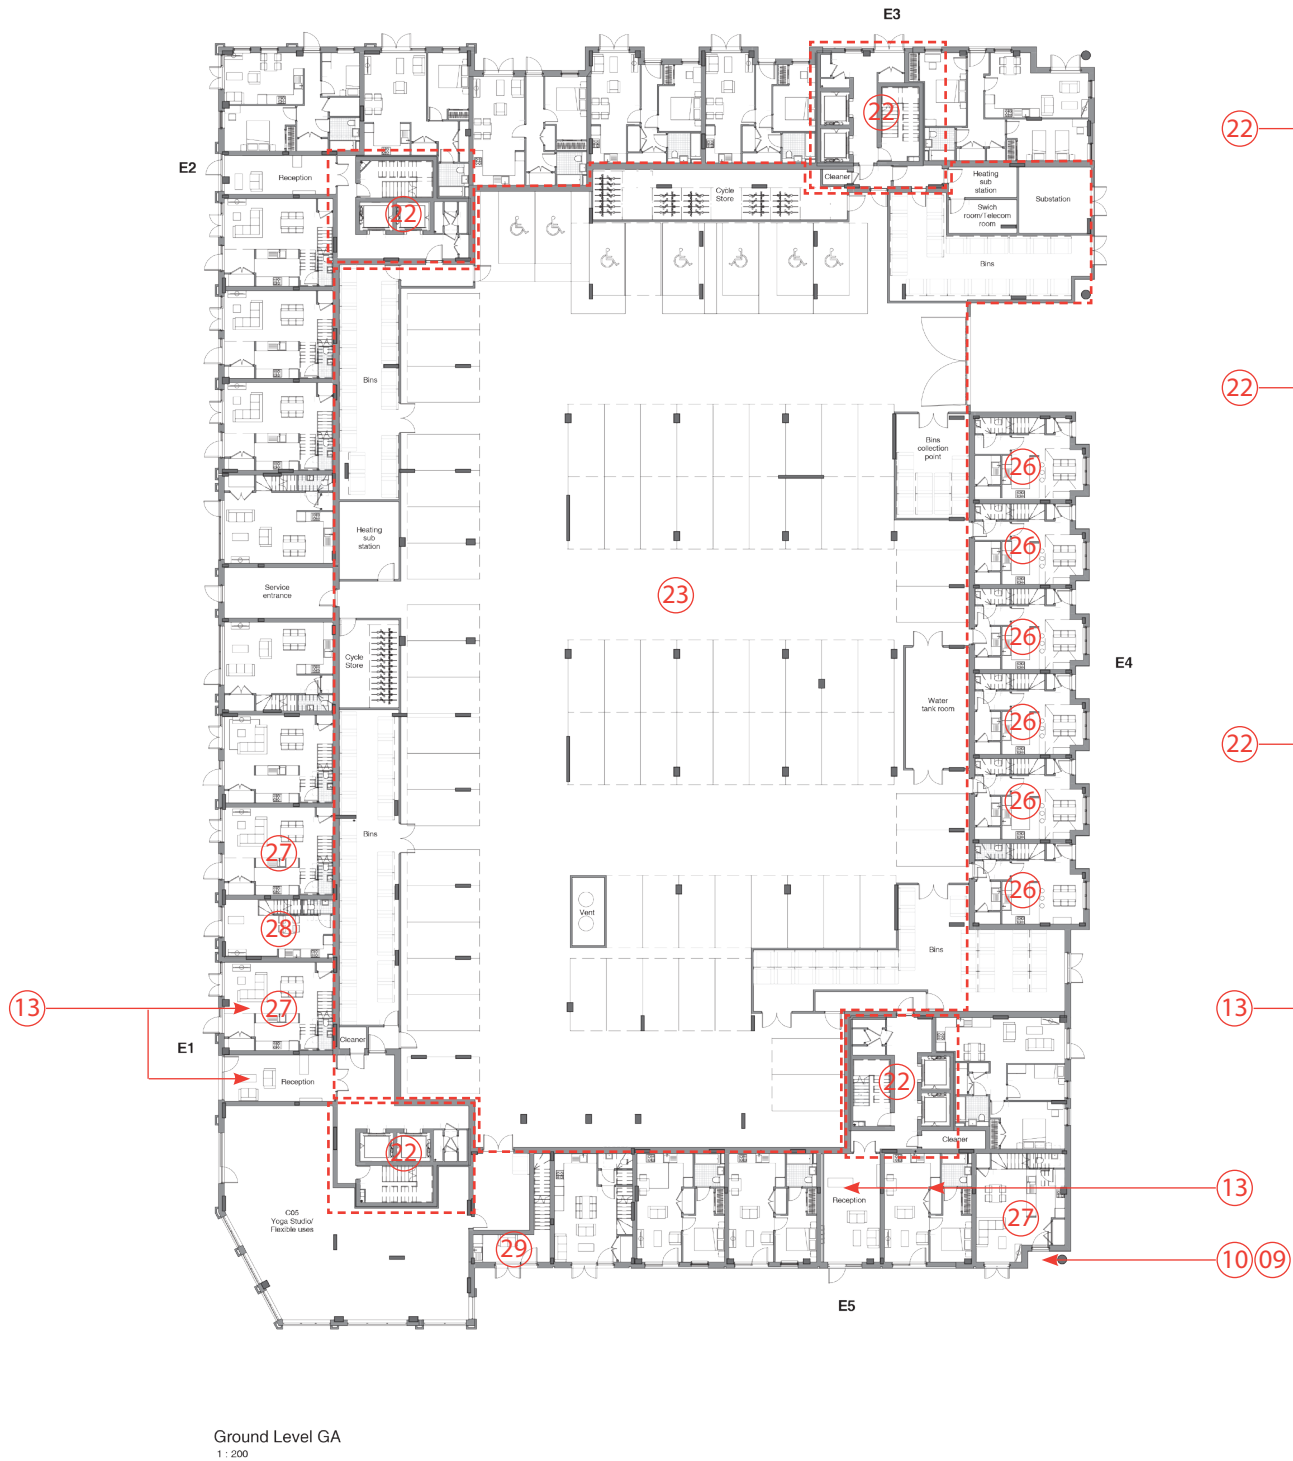

CDM REGULATIONS 2015. All current drawings and specifications for the project must be read in conjunction with the Designer's Hazard and Environment Assessment Record. All intellectual property rights reserved.




Rev	Date	Description	Drawn	Chk	Drawn	KR
1	22/01/17	For issue	FR	CS	Checked	CS
2	22/01/17	For submission	FR	CS	Checked	CS

Kenavon Drive
East Block
Ground Floor and First Floor
AA5990-2180
FOR PLANNING

PRP

8.12 Consented and Proposed Comparison Plans

Proposed

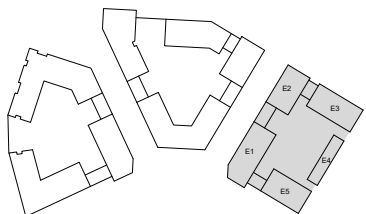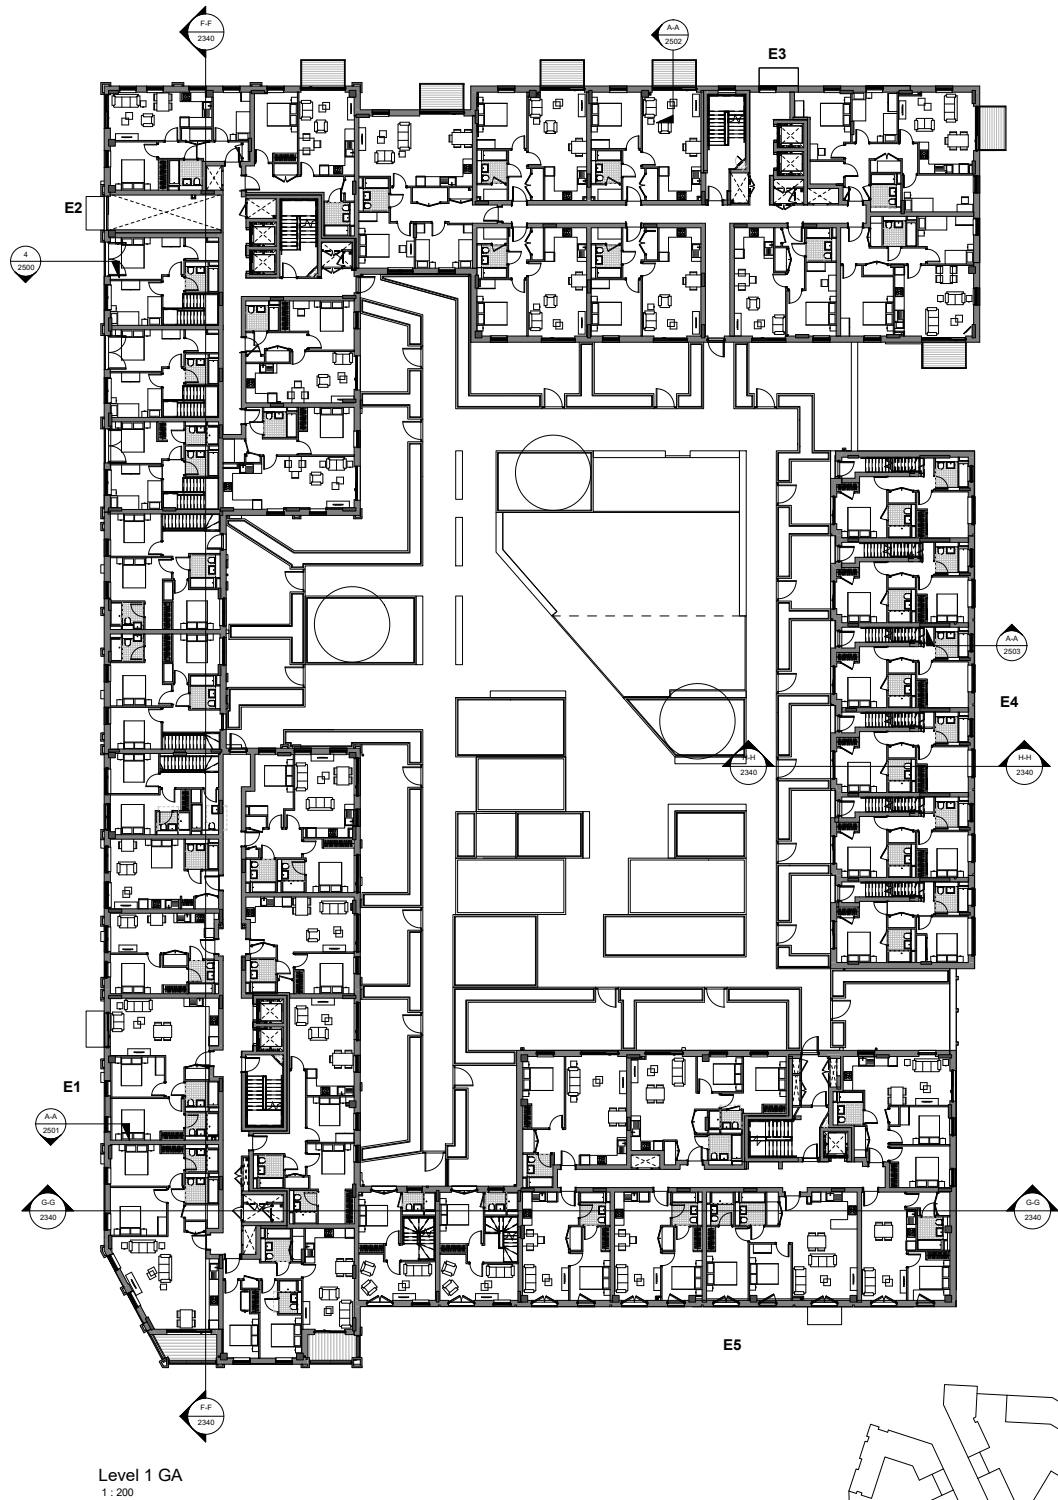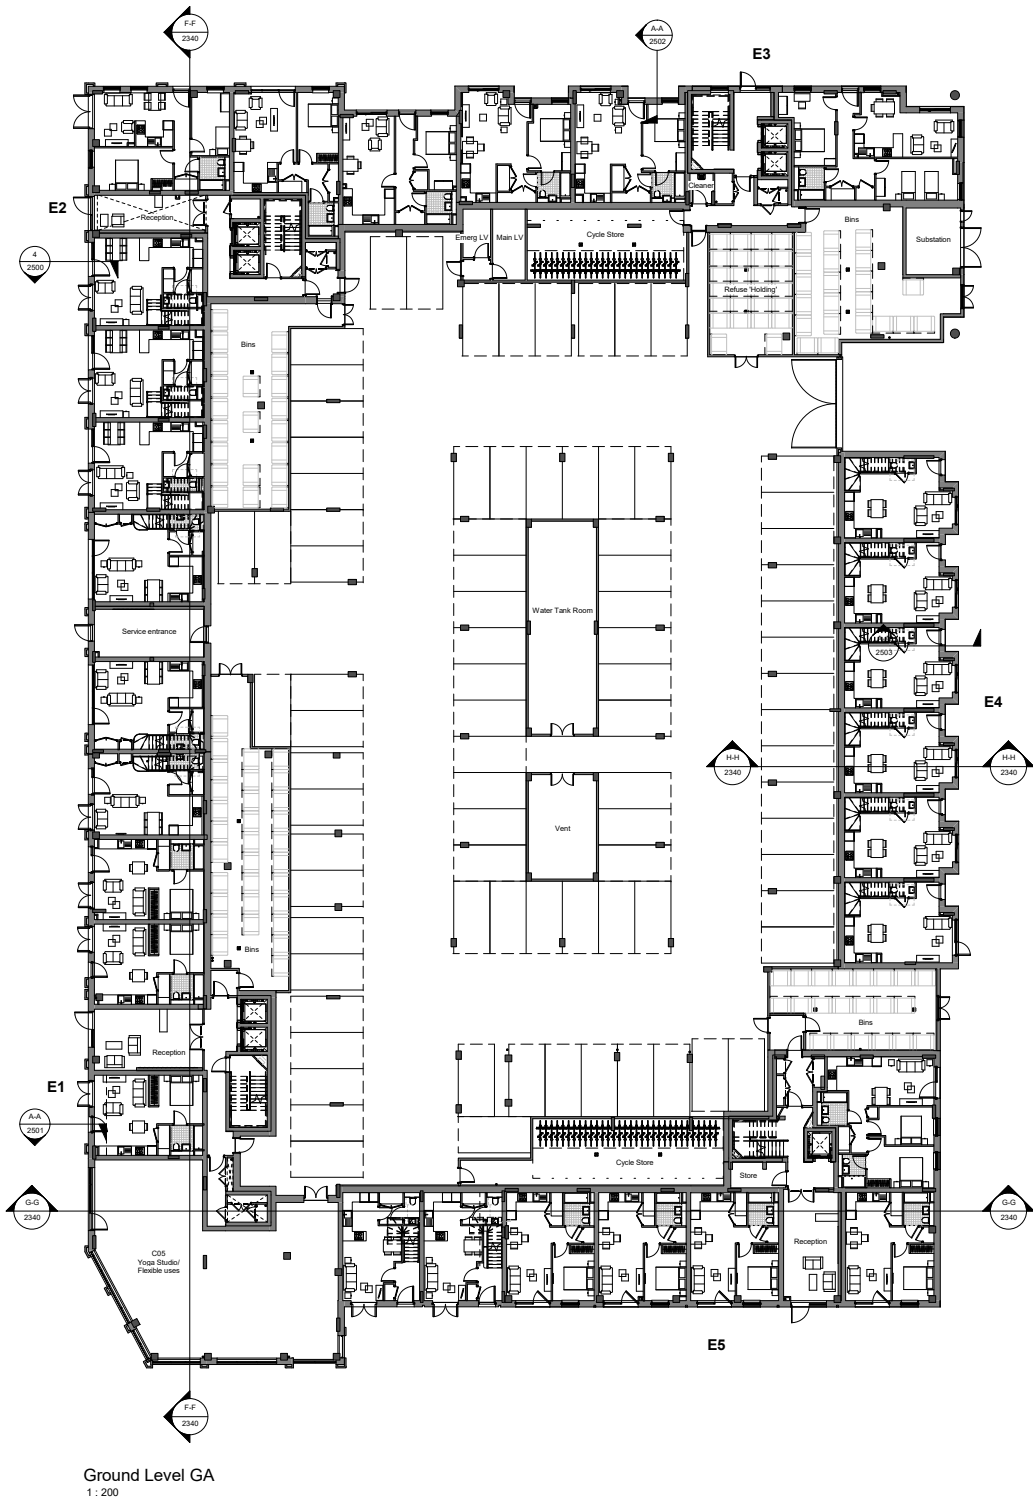

CDM REGULATIONS 2015. All current drawings and specifications for the project must be read in conjunction with the Designer's Hazard and Environment Assessment Record. All intellectual property rights reserved.


Rev	Date	Description	Dwn	Ckd	Drawn	KR	Kenavon Drive	AA5990 -2180
C	13/03/19	Townhouses attended. Re-issued for coordination	MD	RS	Checked	CS	East Block	REV G
D	20/03/19	Amended deck design	MD	RS			Ground Floor and First Floor	FOR PLANNING
E	20/03/19	Issued for S73 application	MC	RS	Date	Jan 2017		
F	07/05/19	Deck omitted. Re-issued for S73	MC	RS	Scale @ A1	1:200		
G	22/10/19	Issued for S73 Re-submission	RS	RS				

PRP

8.12 Consented and Proposed Comparison Plans

East Block

Consented

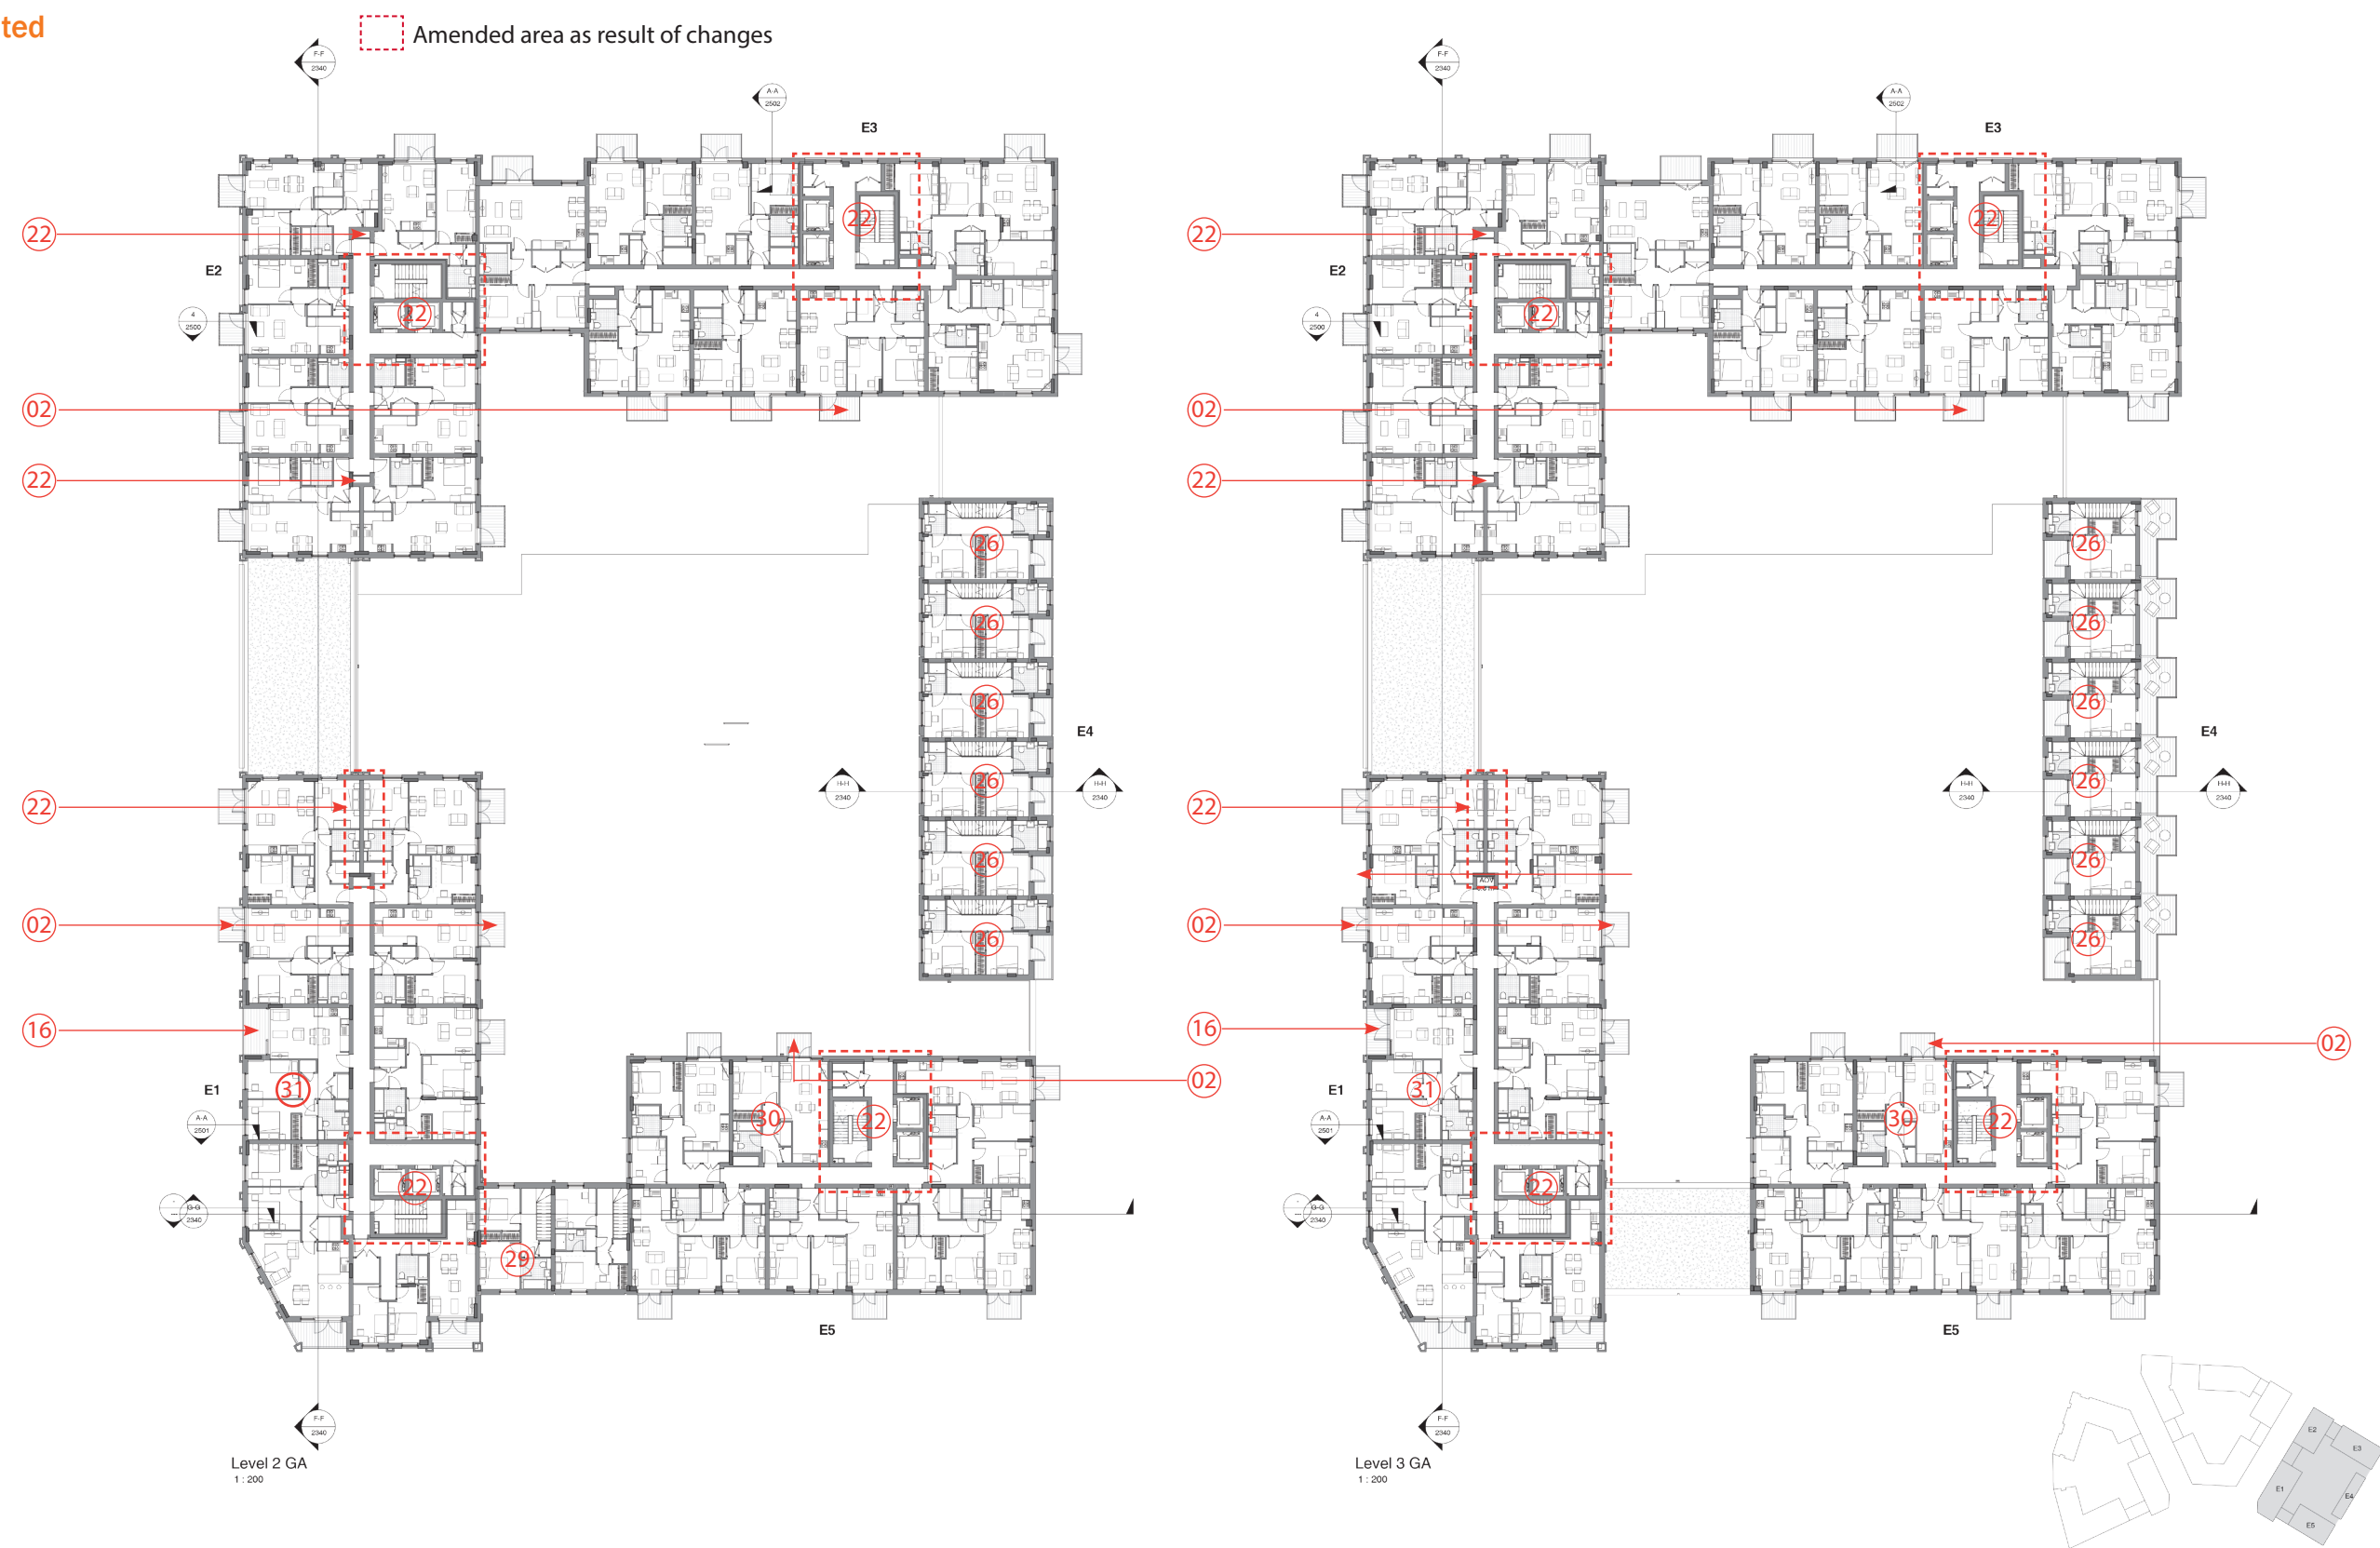

CDM REGULATIONS 2015. All current drawings and specifications for the project must be read in conjunction with the Designer's Record and Environment Assessment Record. All intellectual property rights reserved.

Rev	Date	Description
1	27/01/17	First Issue
2	22/08/17	For submission

Drawn	Chk	Drawn	KR
FR	CS	Checked	CS
FR	CS	Date	Jan 2017
		Scale	9 A1 1:200




Kenavon Drive
East Block
Second and Third Floor
AA5990-2181
FOR PLANNING

PRP

8.12 Consented and Proposed Comparison Plans

East Block

Proposed

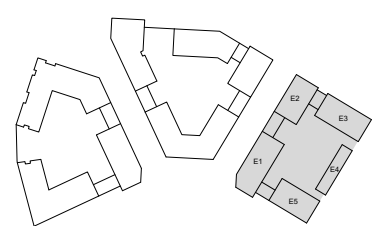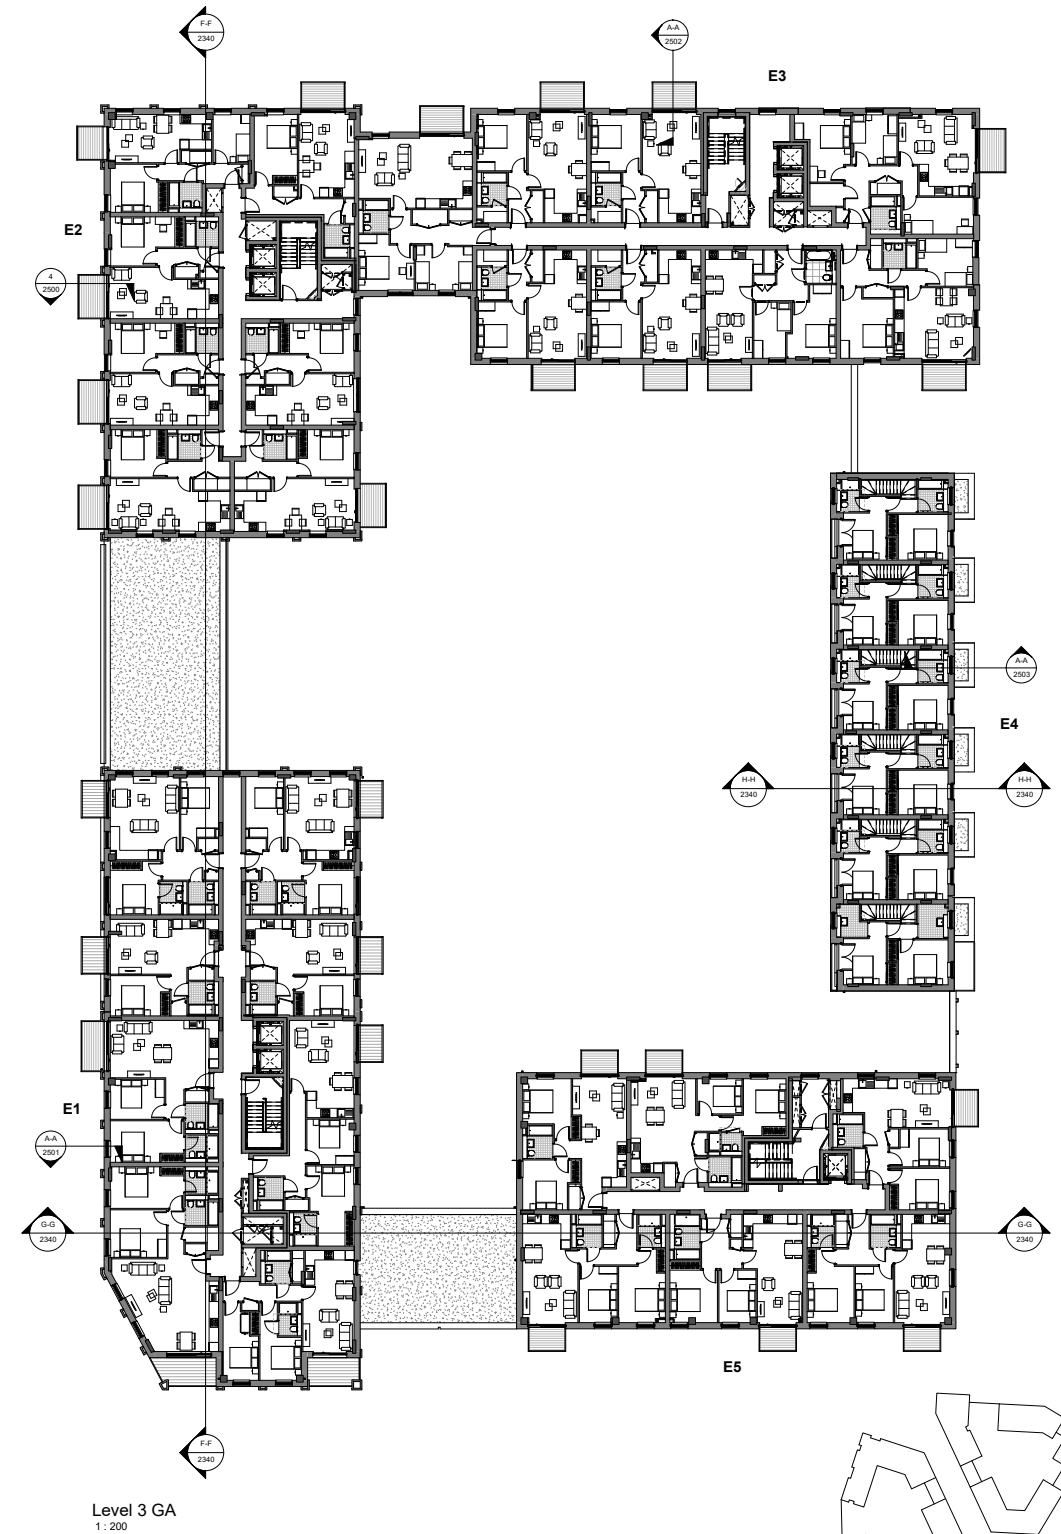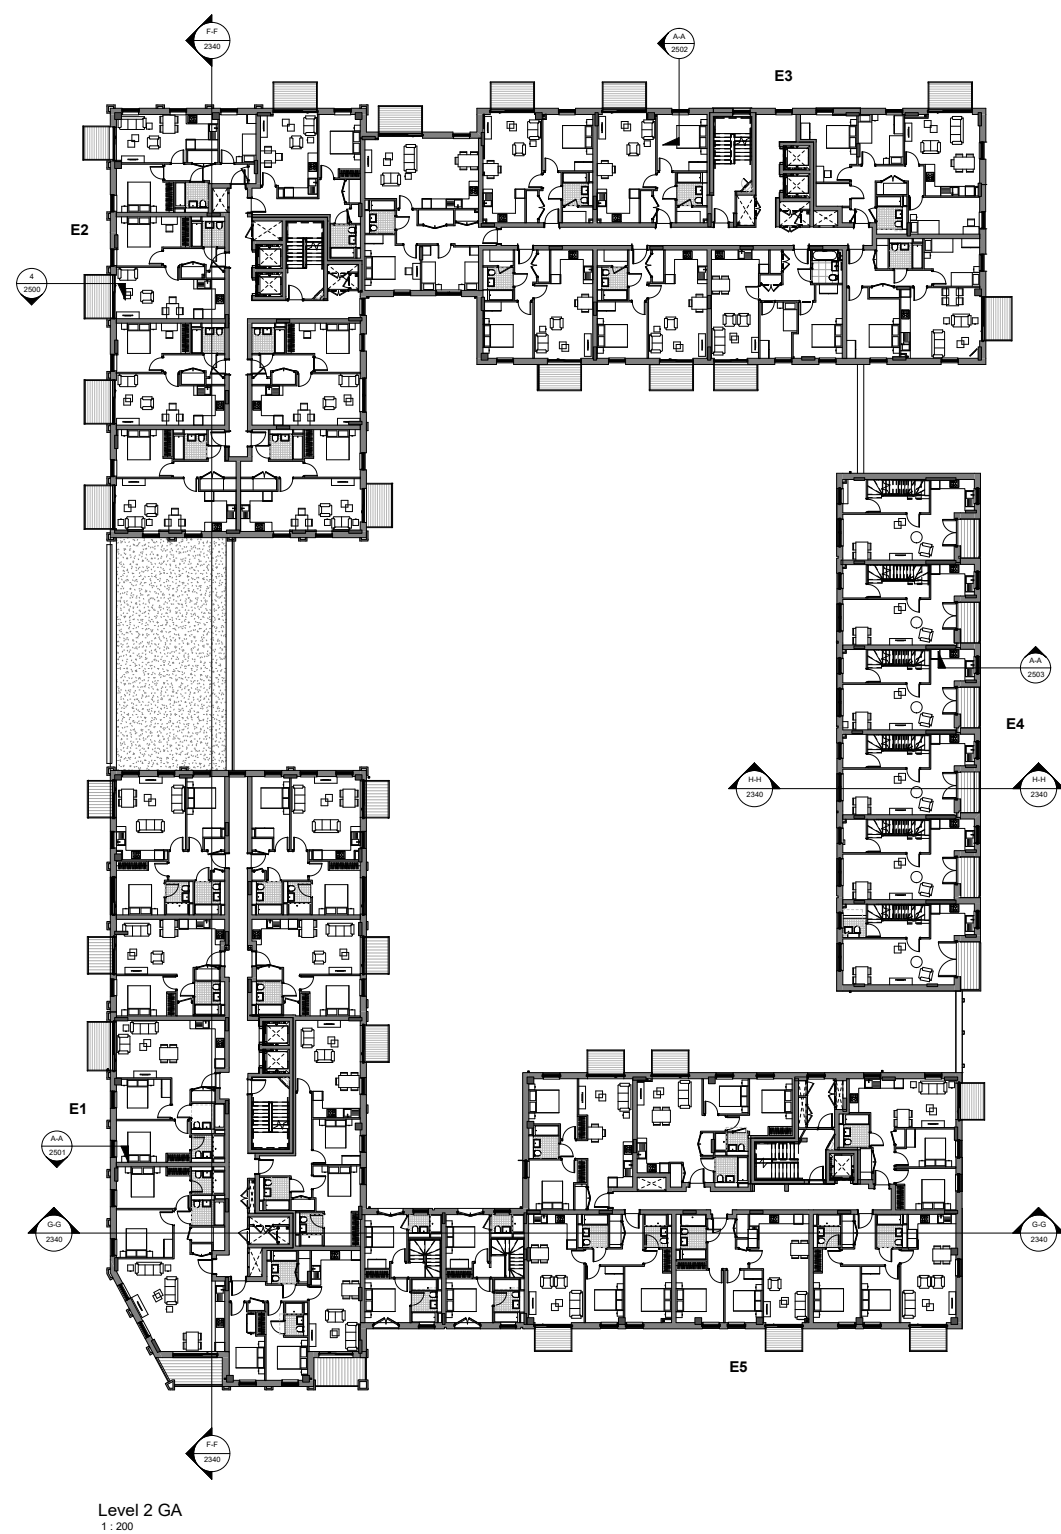

CDM REGULATIONS 2015. All current drawings and specifications for the project must be read in conjunction with the Designer's Hazard and Environment Assessment Record. All intellectual property rights reserved.

Rev	Date	Description
B	13/03/19	Townhouses amended. Re-issued for coordination
C	26/03/19	Amended deck design
D	26/03/19	Issued for S73 application
E	07/05/19	Deck omitted. Re-issued for S73
F	22/10/19	Issued for S73 Re-submission

Dwn	Ckd	Drawn	KR
MD	RS	Checked	CS
MD	RS	Date	Jan 2017
MD	RS	Scale @ A1	1:200

Kenavon Drive
East Block
Second and Third Floor


AA5990 -2181
REV F
FOR PLANNING



8.12 Consented and Proposed Comparison Plans

East Block

Consented

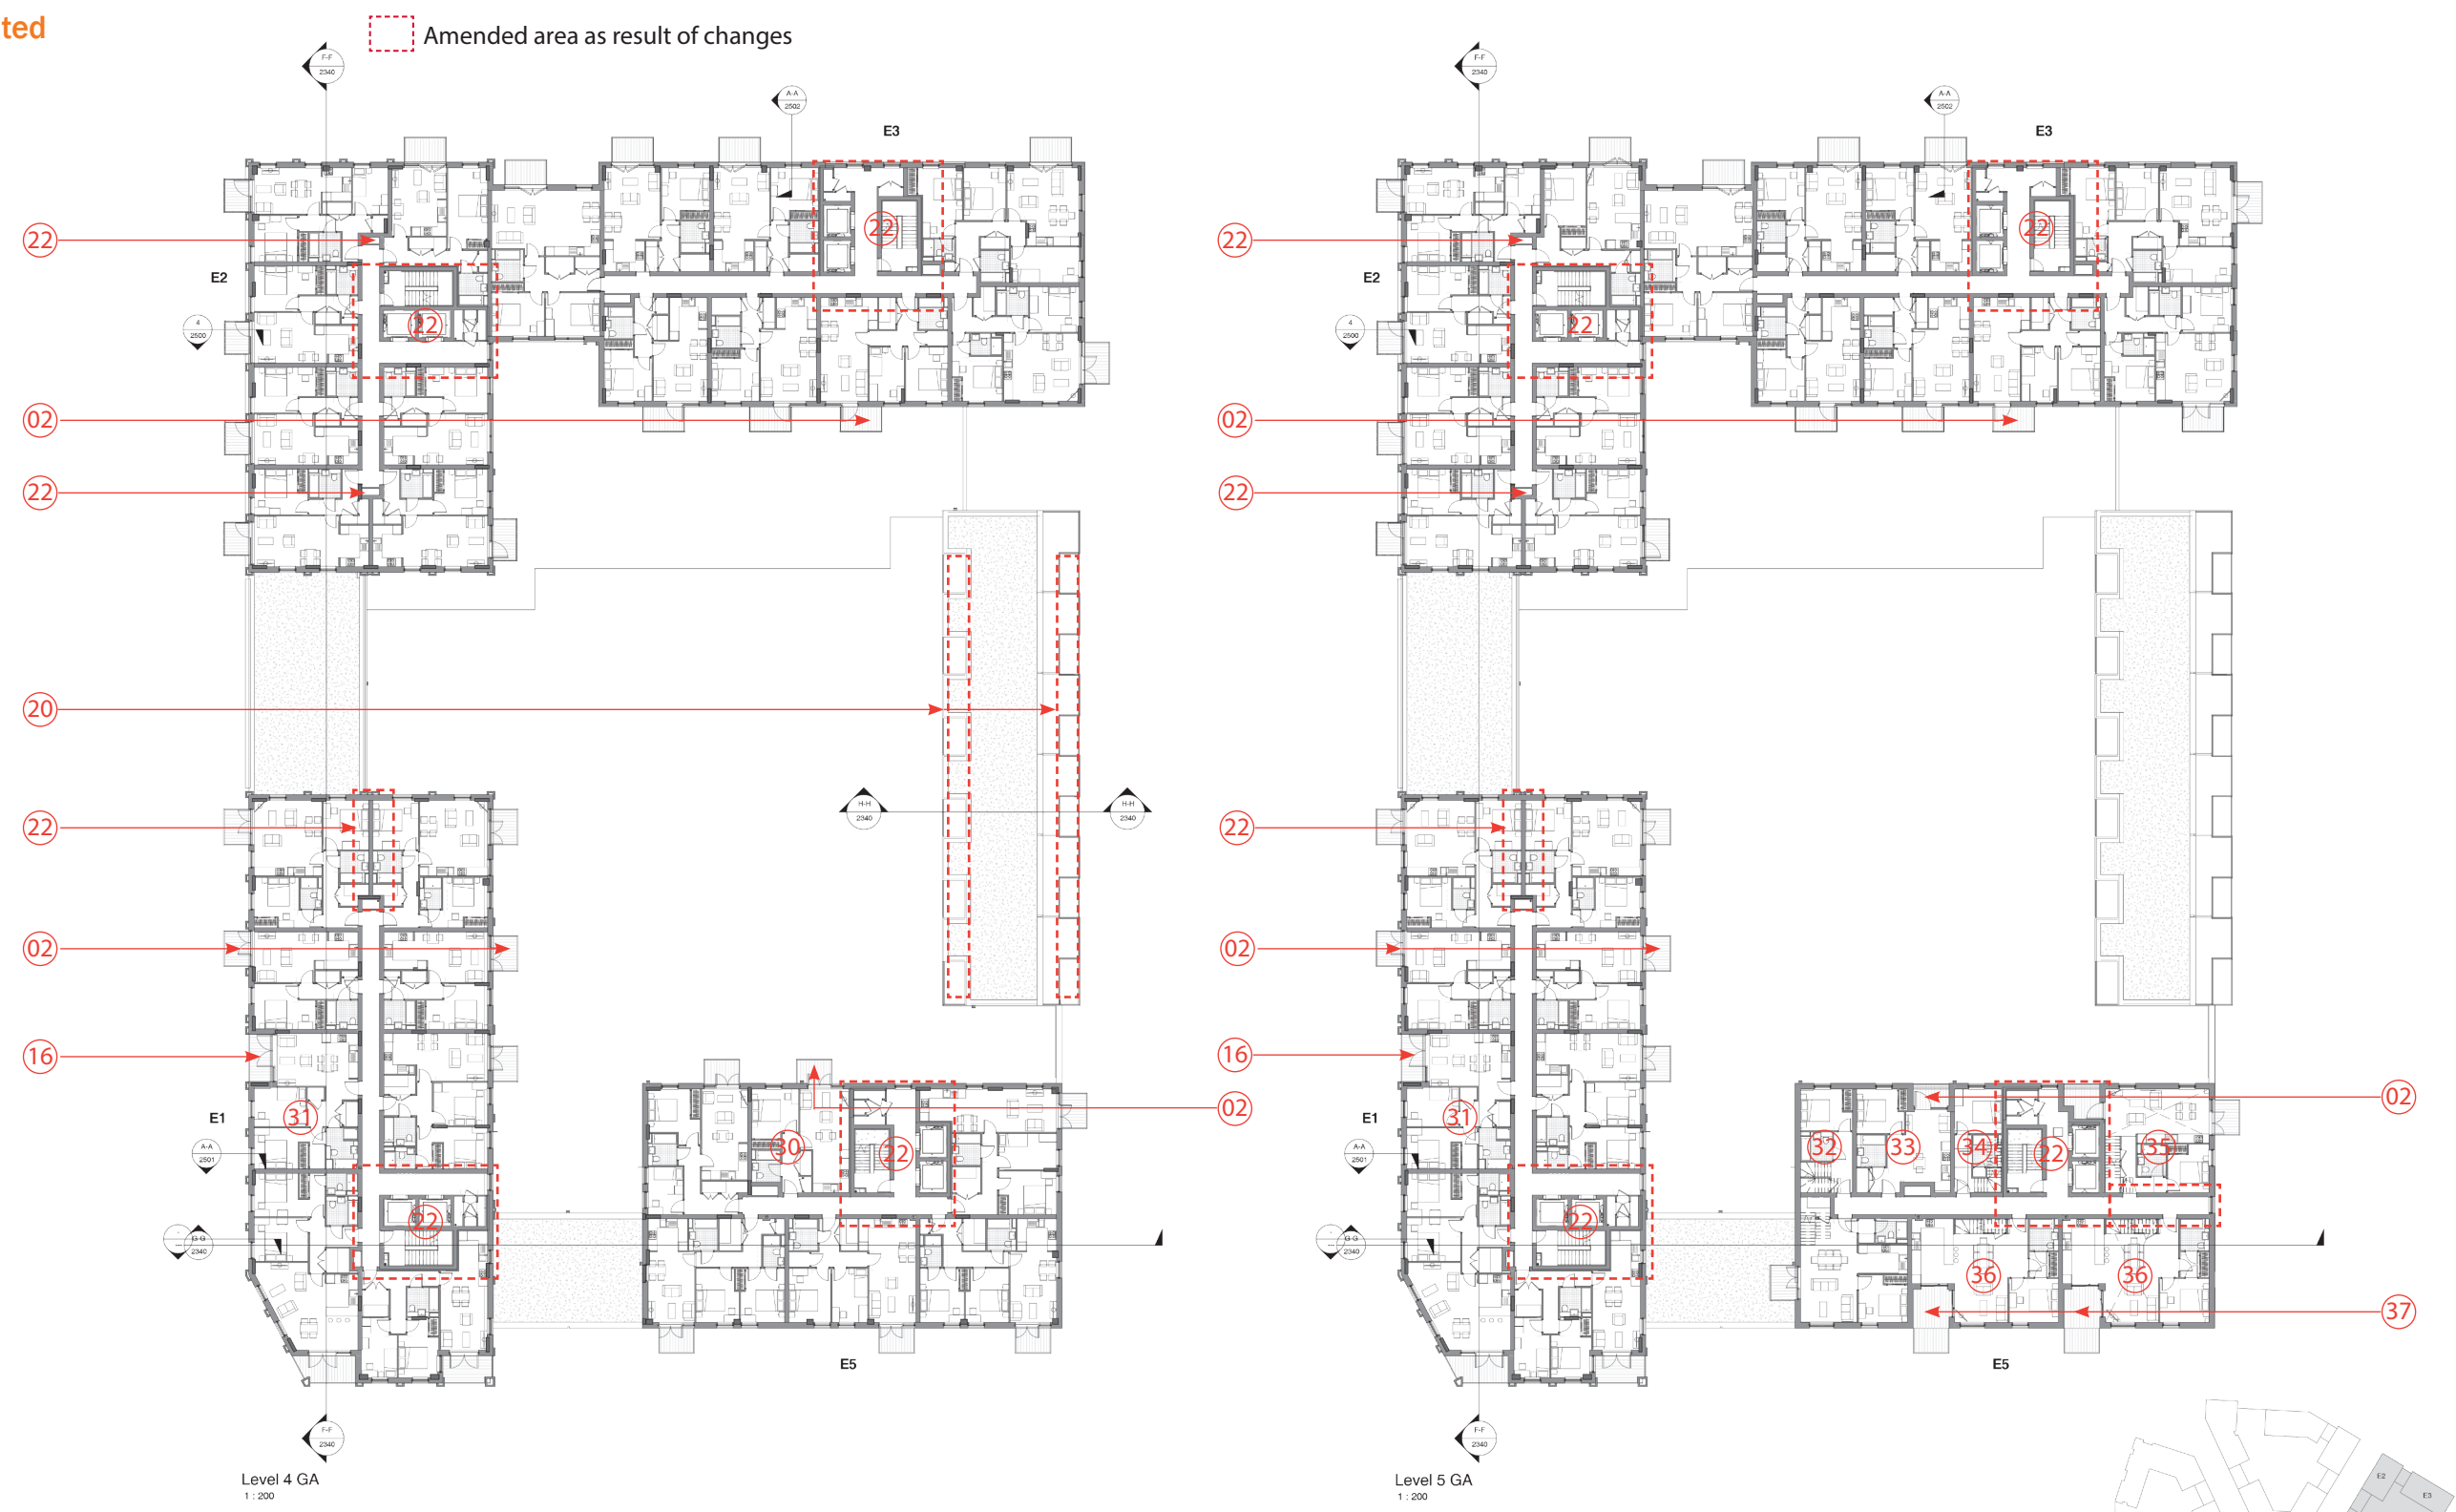

CDM REGULATIONS 2015. All current drawings and specifications for the project must be read in conjunction with the Designer's Hazard and Environment Assessment Record. All intellectual property rights reserved.

Rev	Date	Description
1	27/01/17	Final issue
2	22/09/17	For submission




Drawn	CS	Checked	CS
Rev	CS	Rev	CS
Date	Jan 2017	Scale	1:200

Kenavon Drive
East Block
Fourth and Fifth Floor Plan
AA5990-2182
FOR PLANNING

PRP

8.12 Consented and Proposed Comparison Plans

Proposed

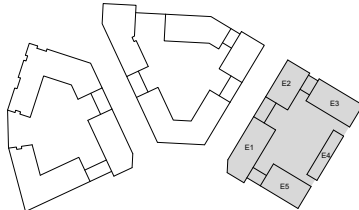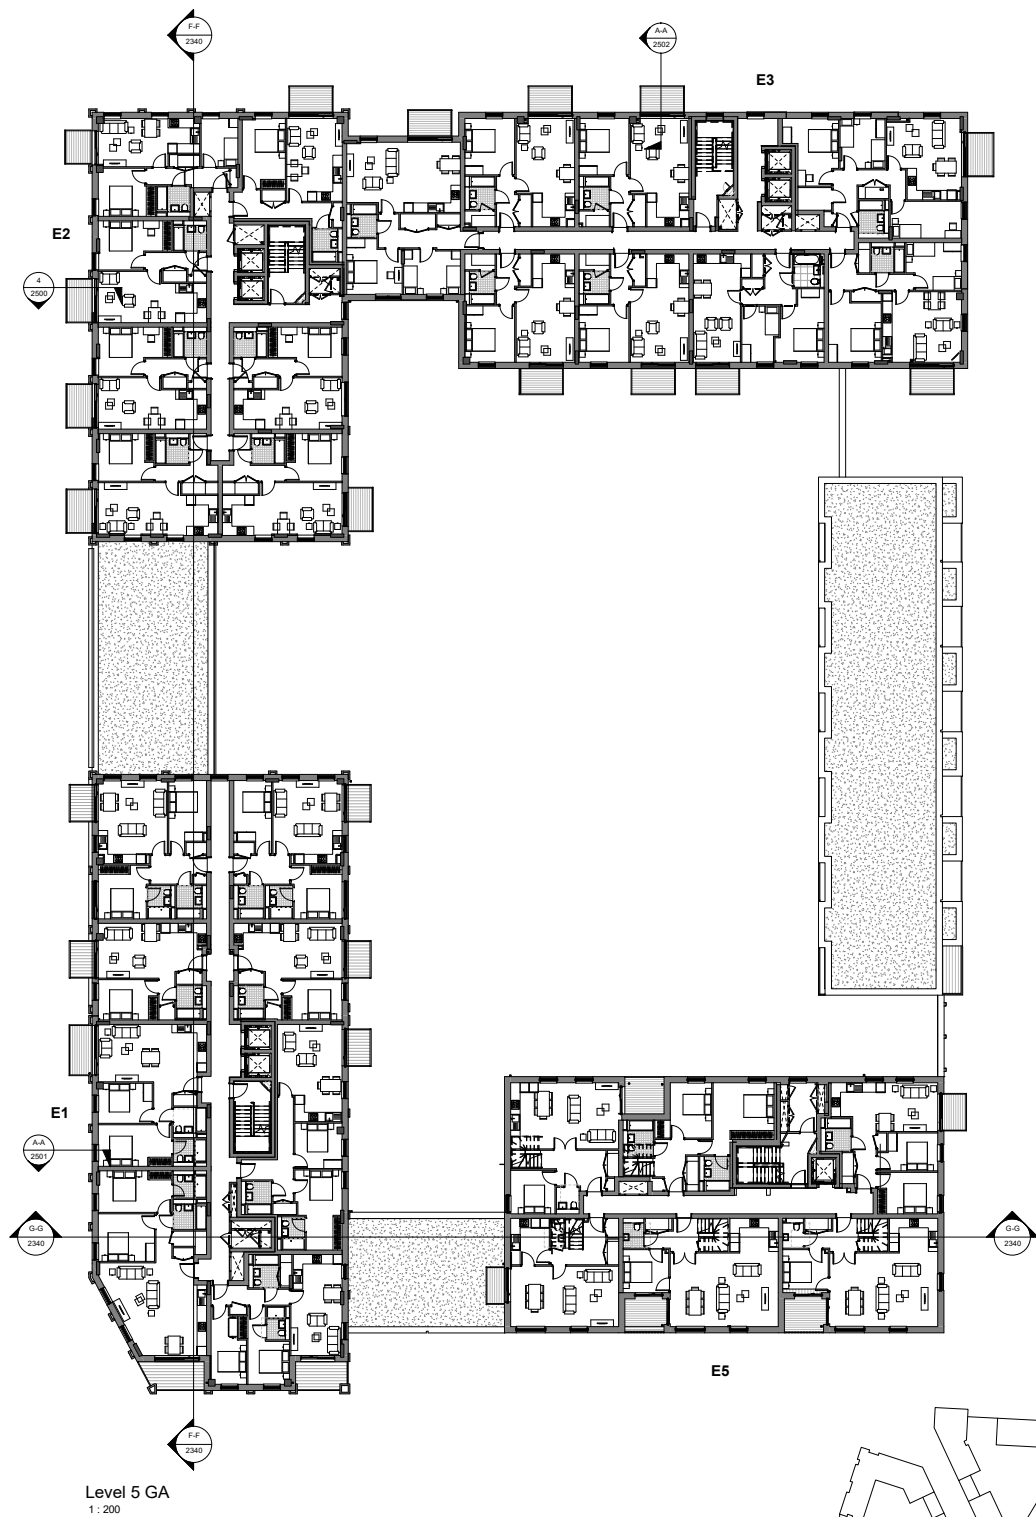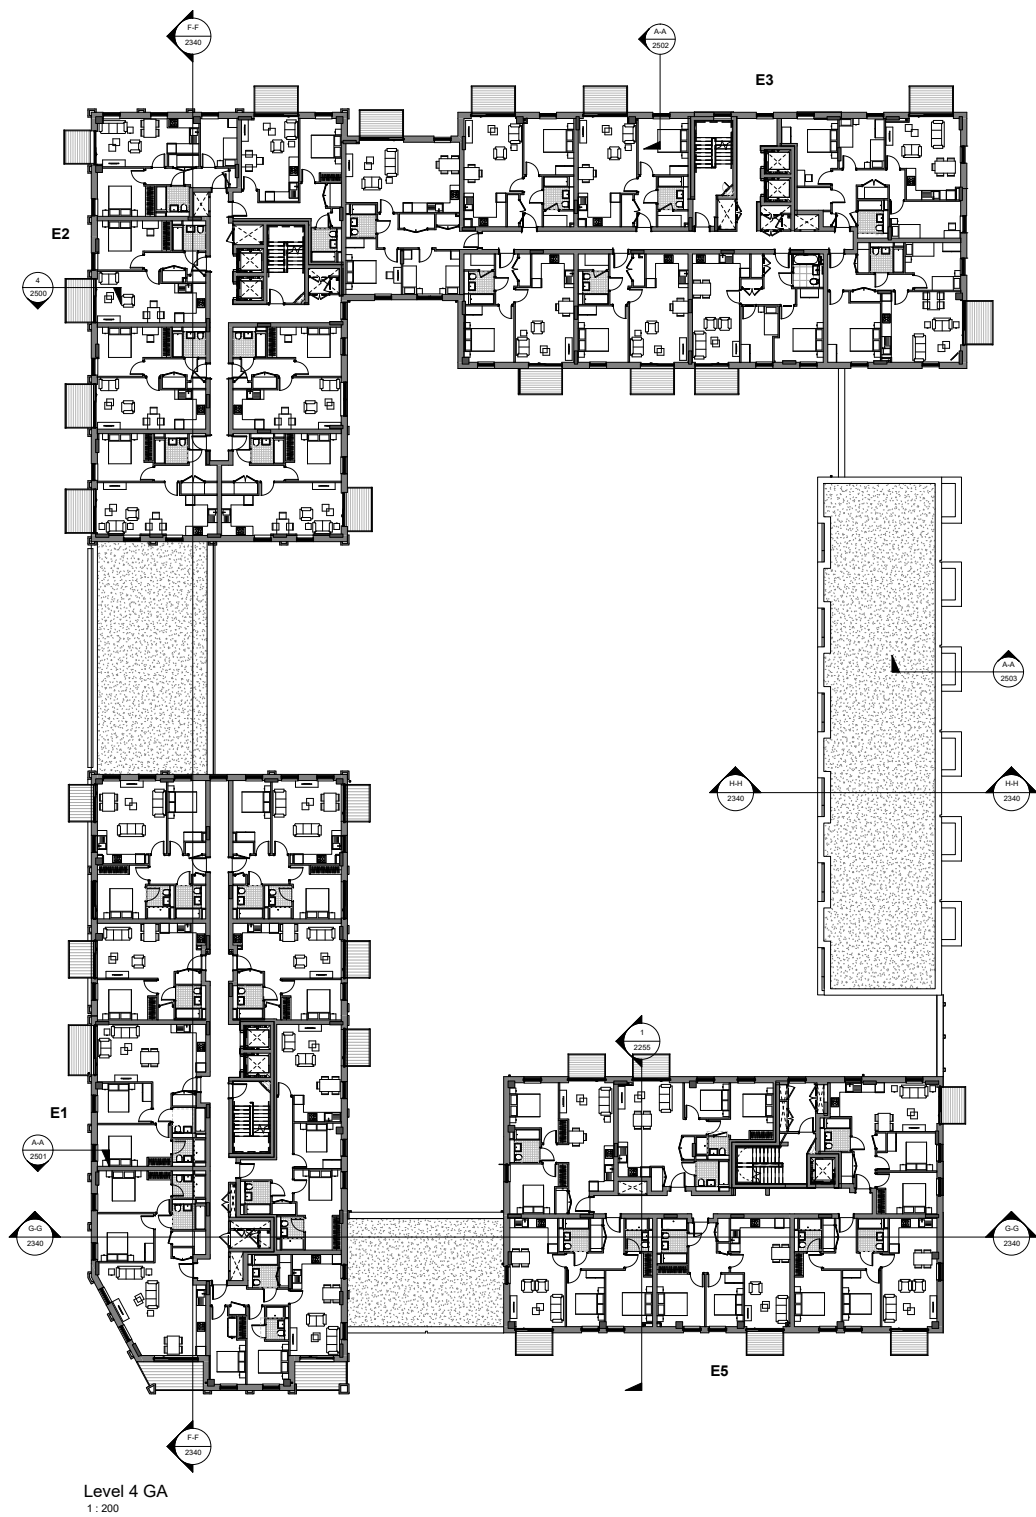

CDM REGULATIONS 2015. All current drawings and specifications for the project must be read in conjunction with the Designer's Hazard and Environment Assessment Record. All intellectual property rights reserved.


Rev	Date	Description	Dwn	Ckd	Drawn	KR
A	11/03/19	Issued for S73 Coordination	FR	CS	Checked	CS
B	29/03/19	Issued for S73 application	MC	RS	MC	RS
C	07/05/19	Check omitted. Re-issued for S73	MC	RS	MC	RS
D	20/10/19	Issued for S73 Re-submission	FR	RS	Scale @ A1	1:200

Kenavon Drive
East Block
Fourth and Fifth Floor Plan

AA5990 -2182
REV D
FOR PLANNING

PRP

Consented

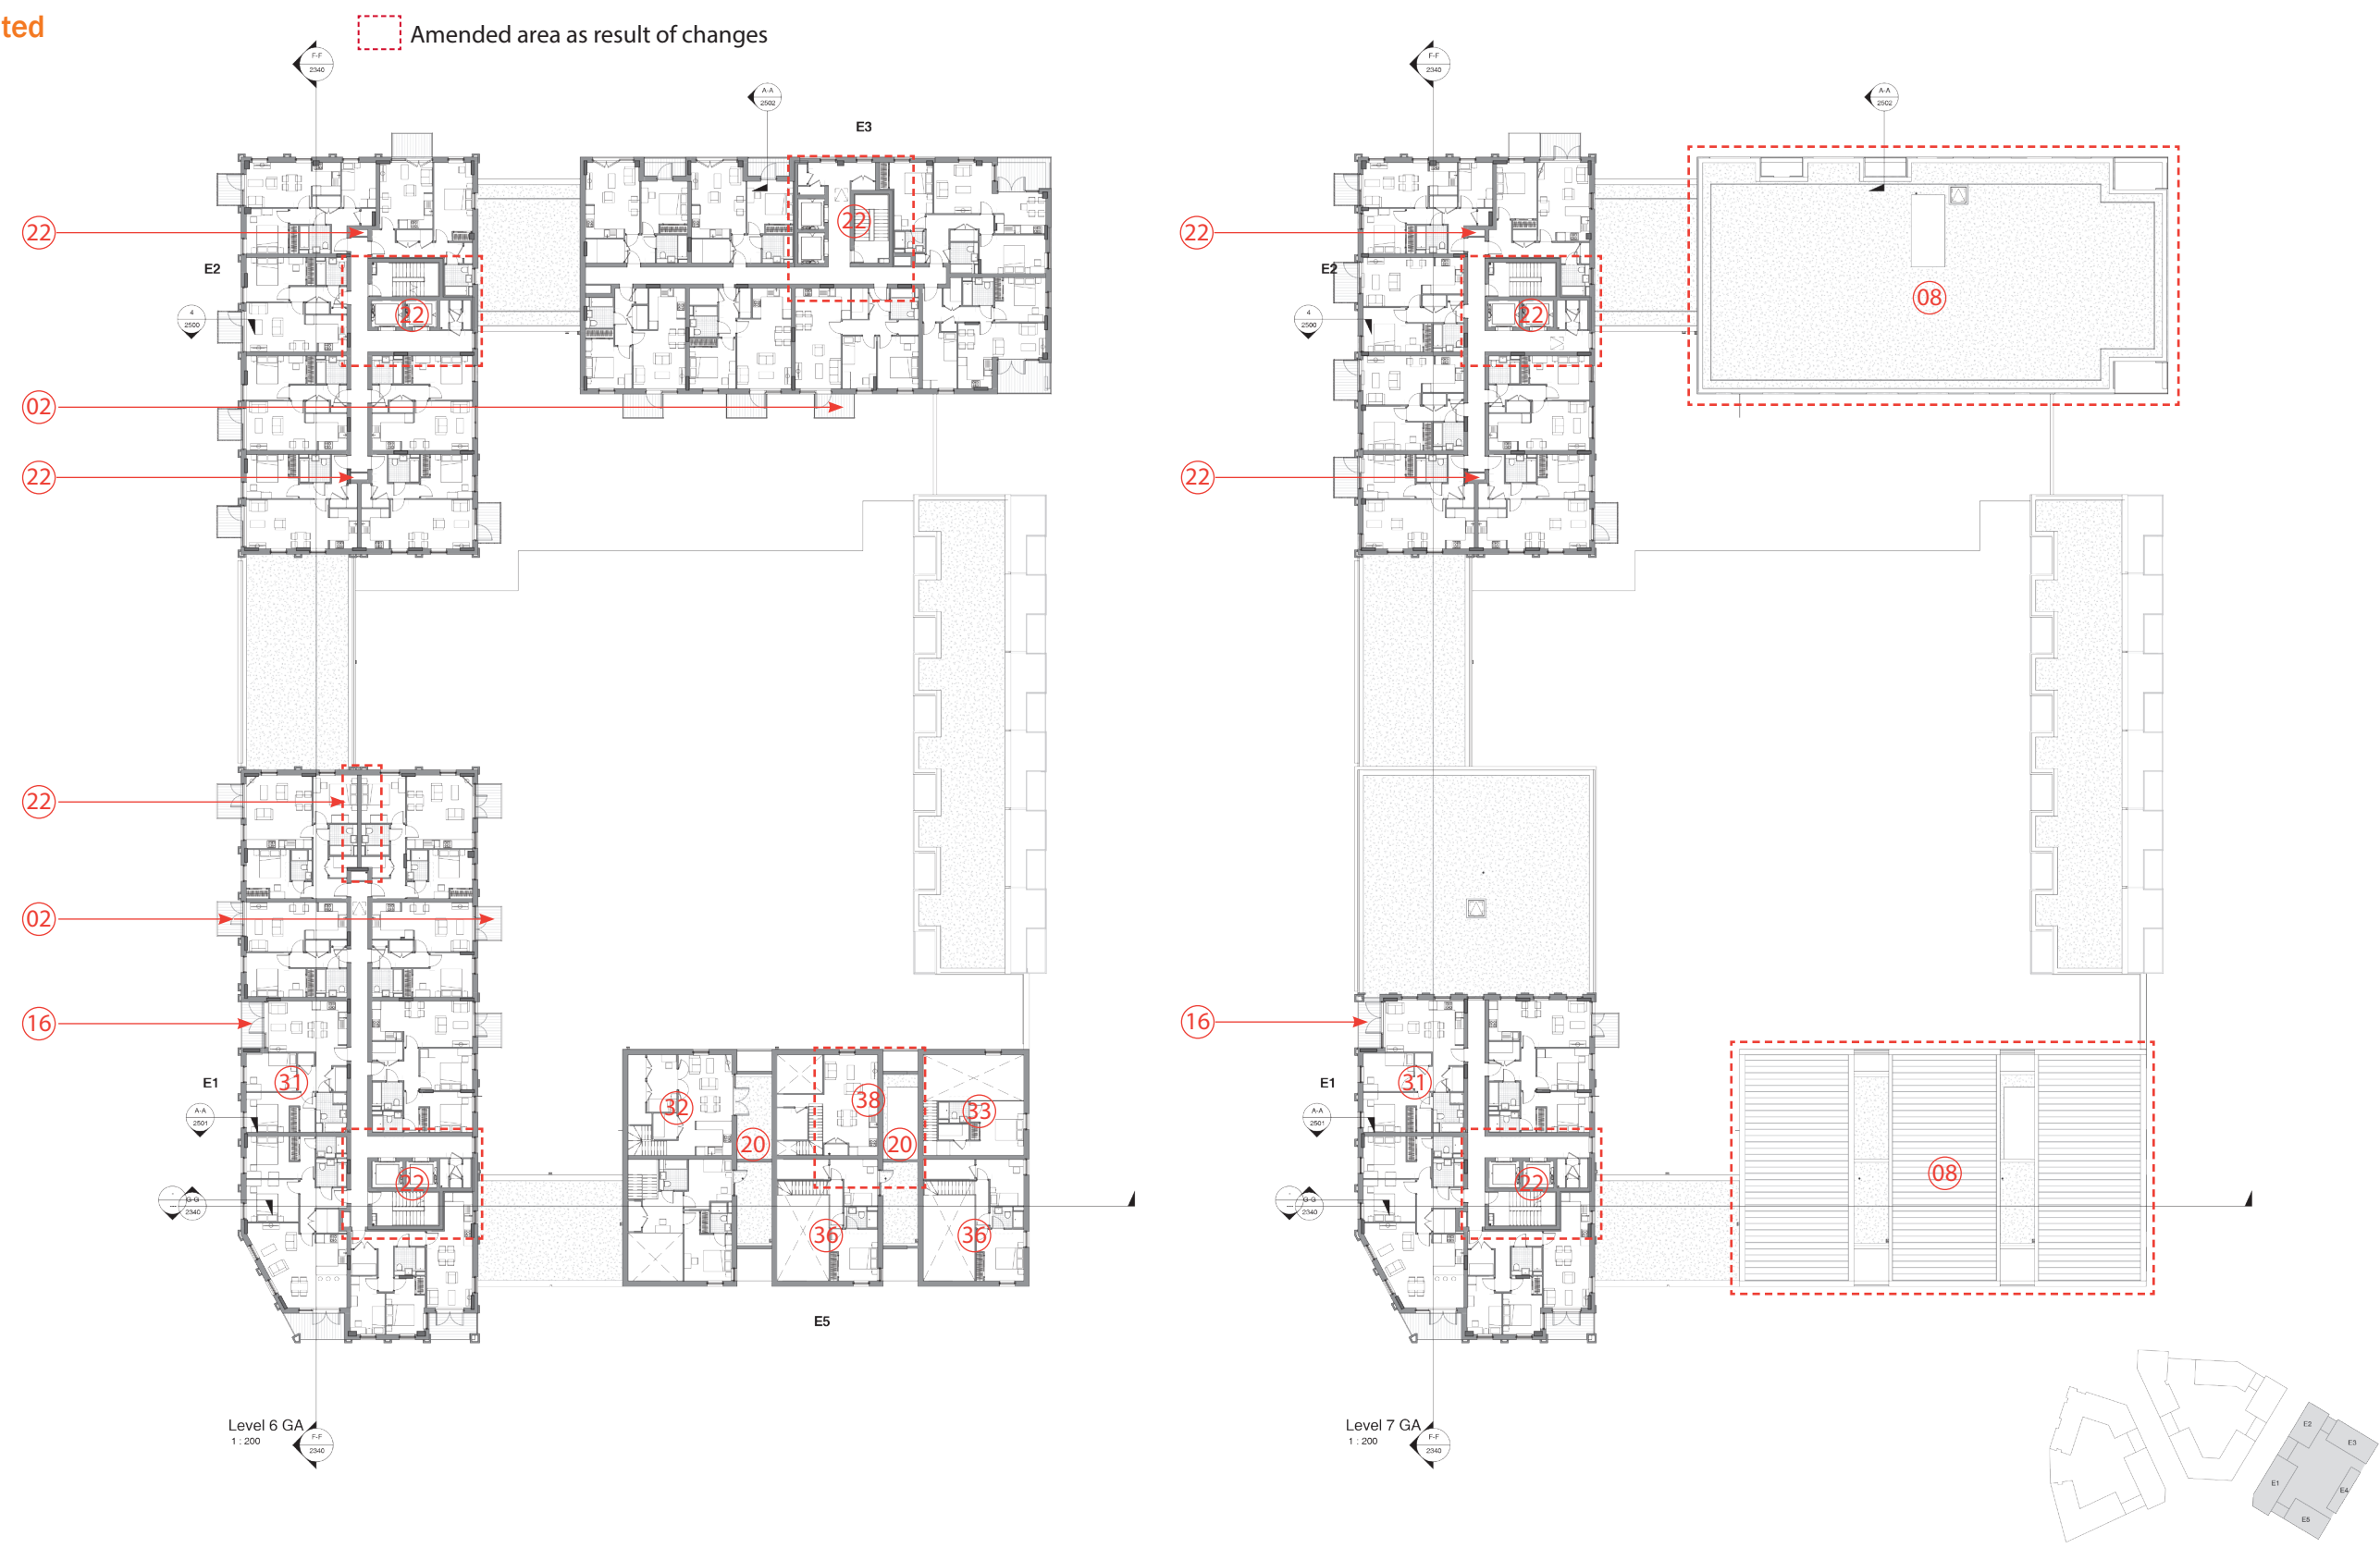

CDM REGULATIONS 2015. All current drawings and specifications for the project must be read in conjunction with the Designer's Record and Environment Assessment Record. All intellectual property rights reserved.

Rev	Date	Description	Drawn	Checked	Scale
1	27/01/17	First Issue	CS	CS	1:200
2	27/01/17	For submission	CS	CS	1:200




Kenavon Drive
East Block
Six and Seventh Floor
AA5990-2183
FOR PLANNING



8.12 Consented and Proposed Comparison Plans

East Block

Proposed

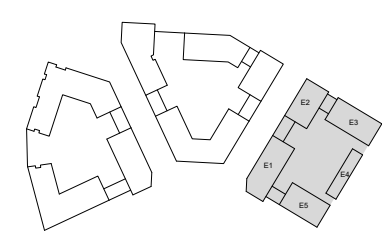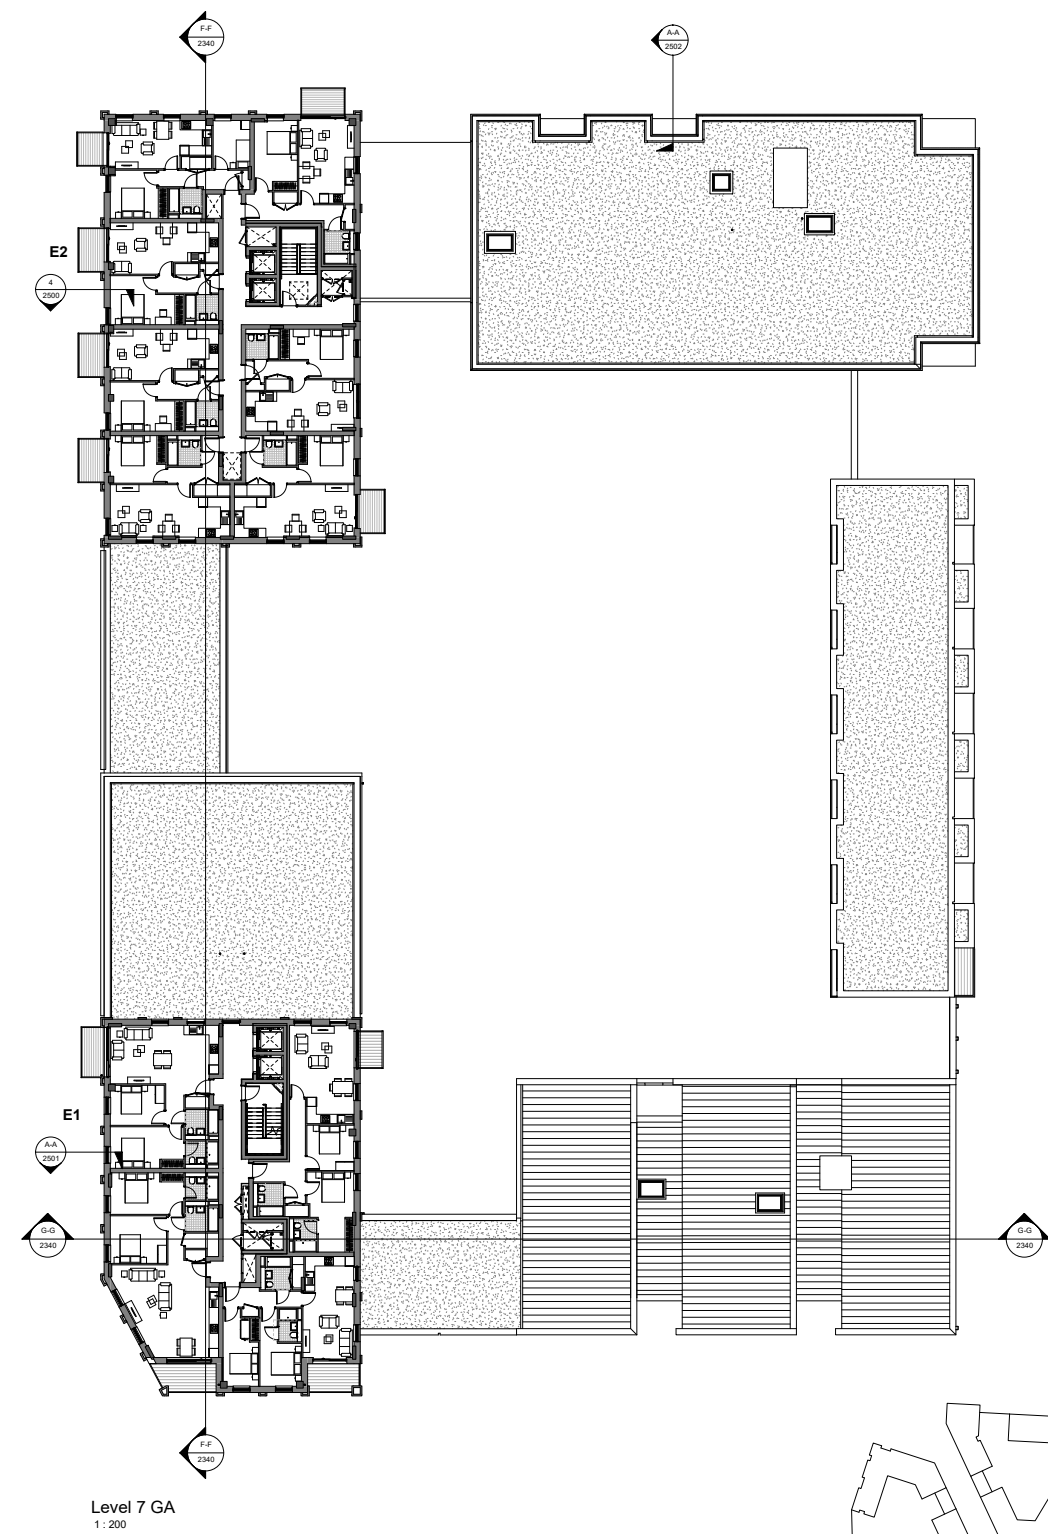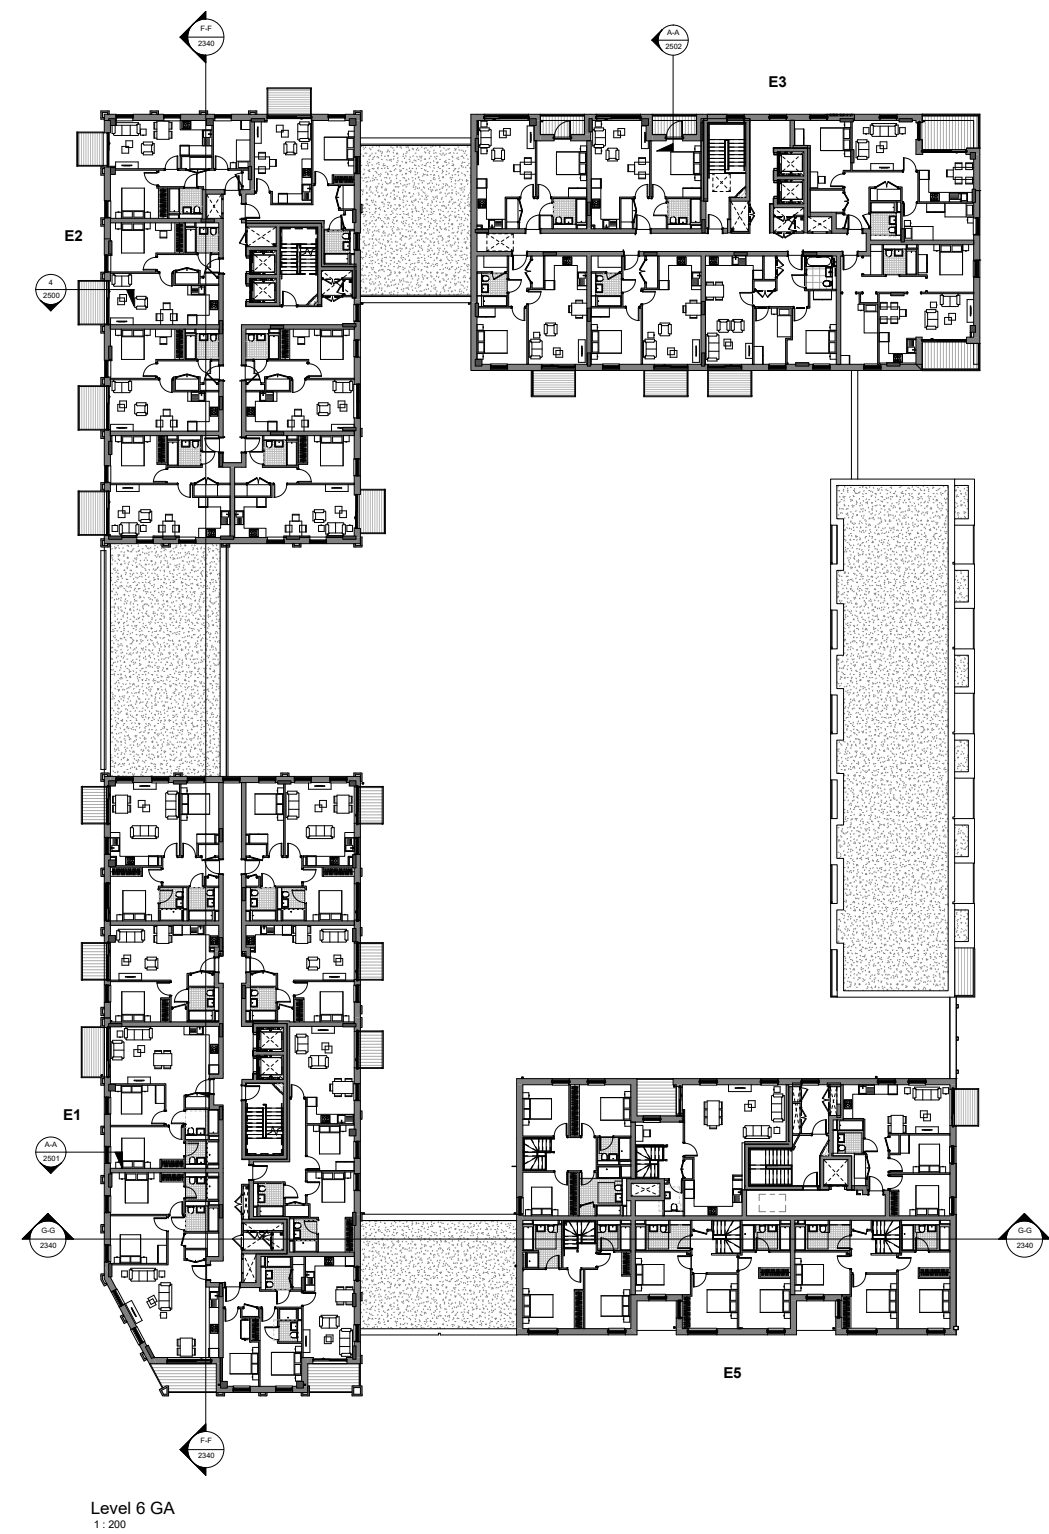



CDM REGULATIONS 2015. All current drawings and specifications for the project must be read in conjunction with the Designer's Hazard and Environment Assessment Record. All intellectual property rights reserved.

Rev	Date	Description	Dwn	Ckd	Drawn	KR
B	12/04/17	Post submission comments	FR	CS	Checked	CS
C	11/03/19	Issued for S73 Coordination	MC	RS		
D	29/03/19	Issued for S73 application	MC	RS	Date	Jan 2017
E	07/05/19	Check omitted. Re-issued for S73	MC	RS		
F	22/10/19	Issued for S73 Re-submission	FR	RS	Scale @ A1	1:200


Kenavon Drive
East Block
Six and Seventh Floor

**AA5990 -2183
REV F**
FOR PLANNING

PRP

8.12 Consented and Proposed Comparison Plans

Consented

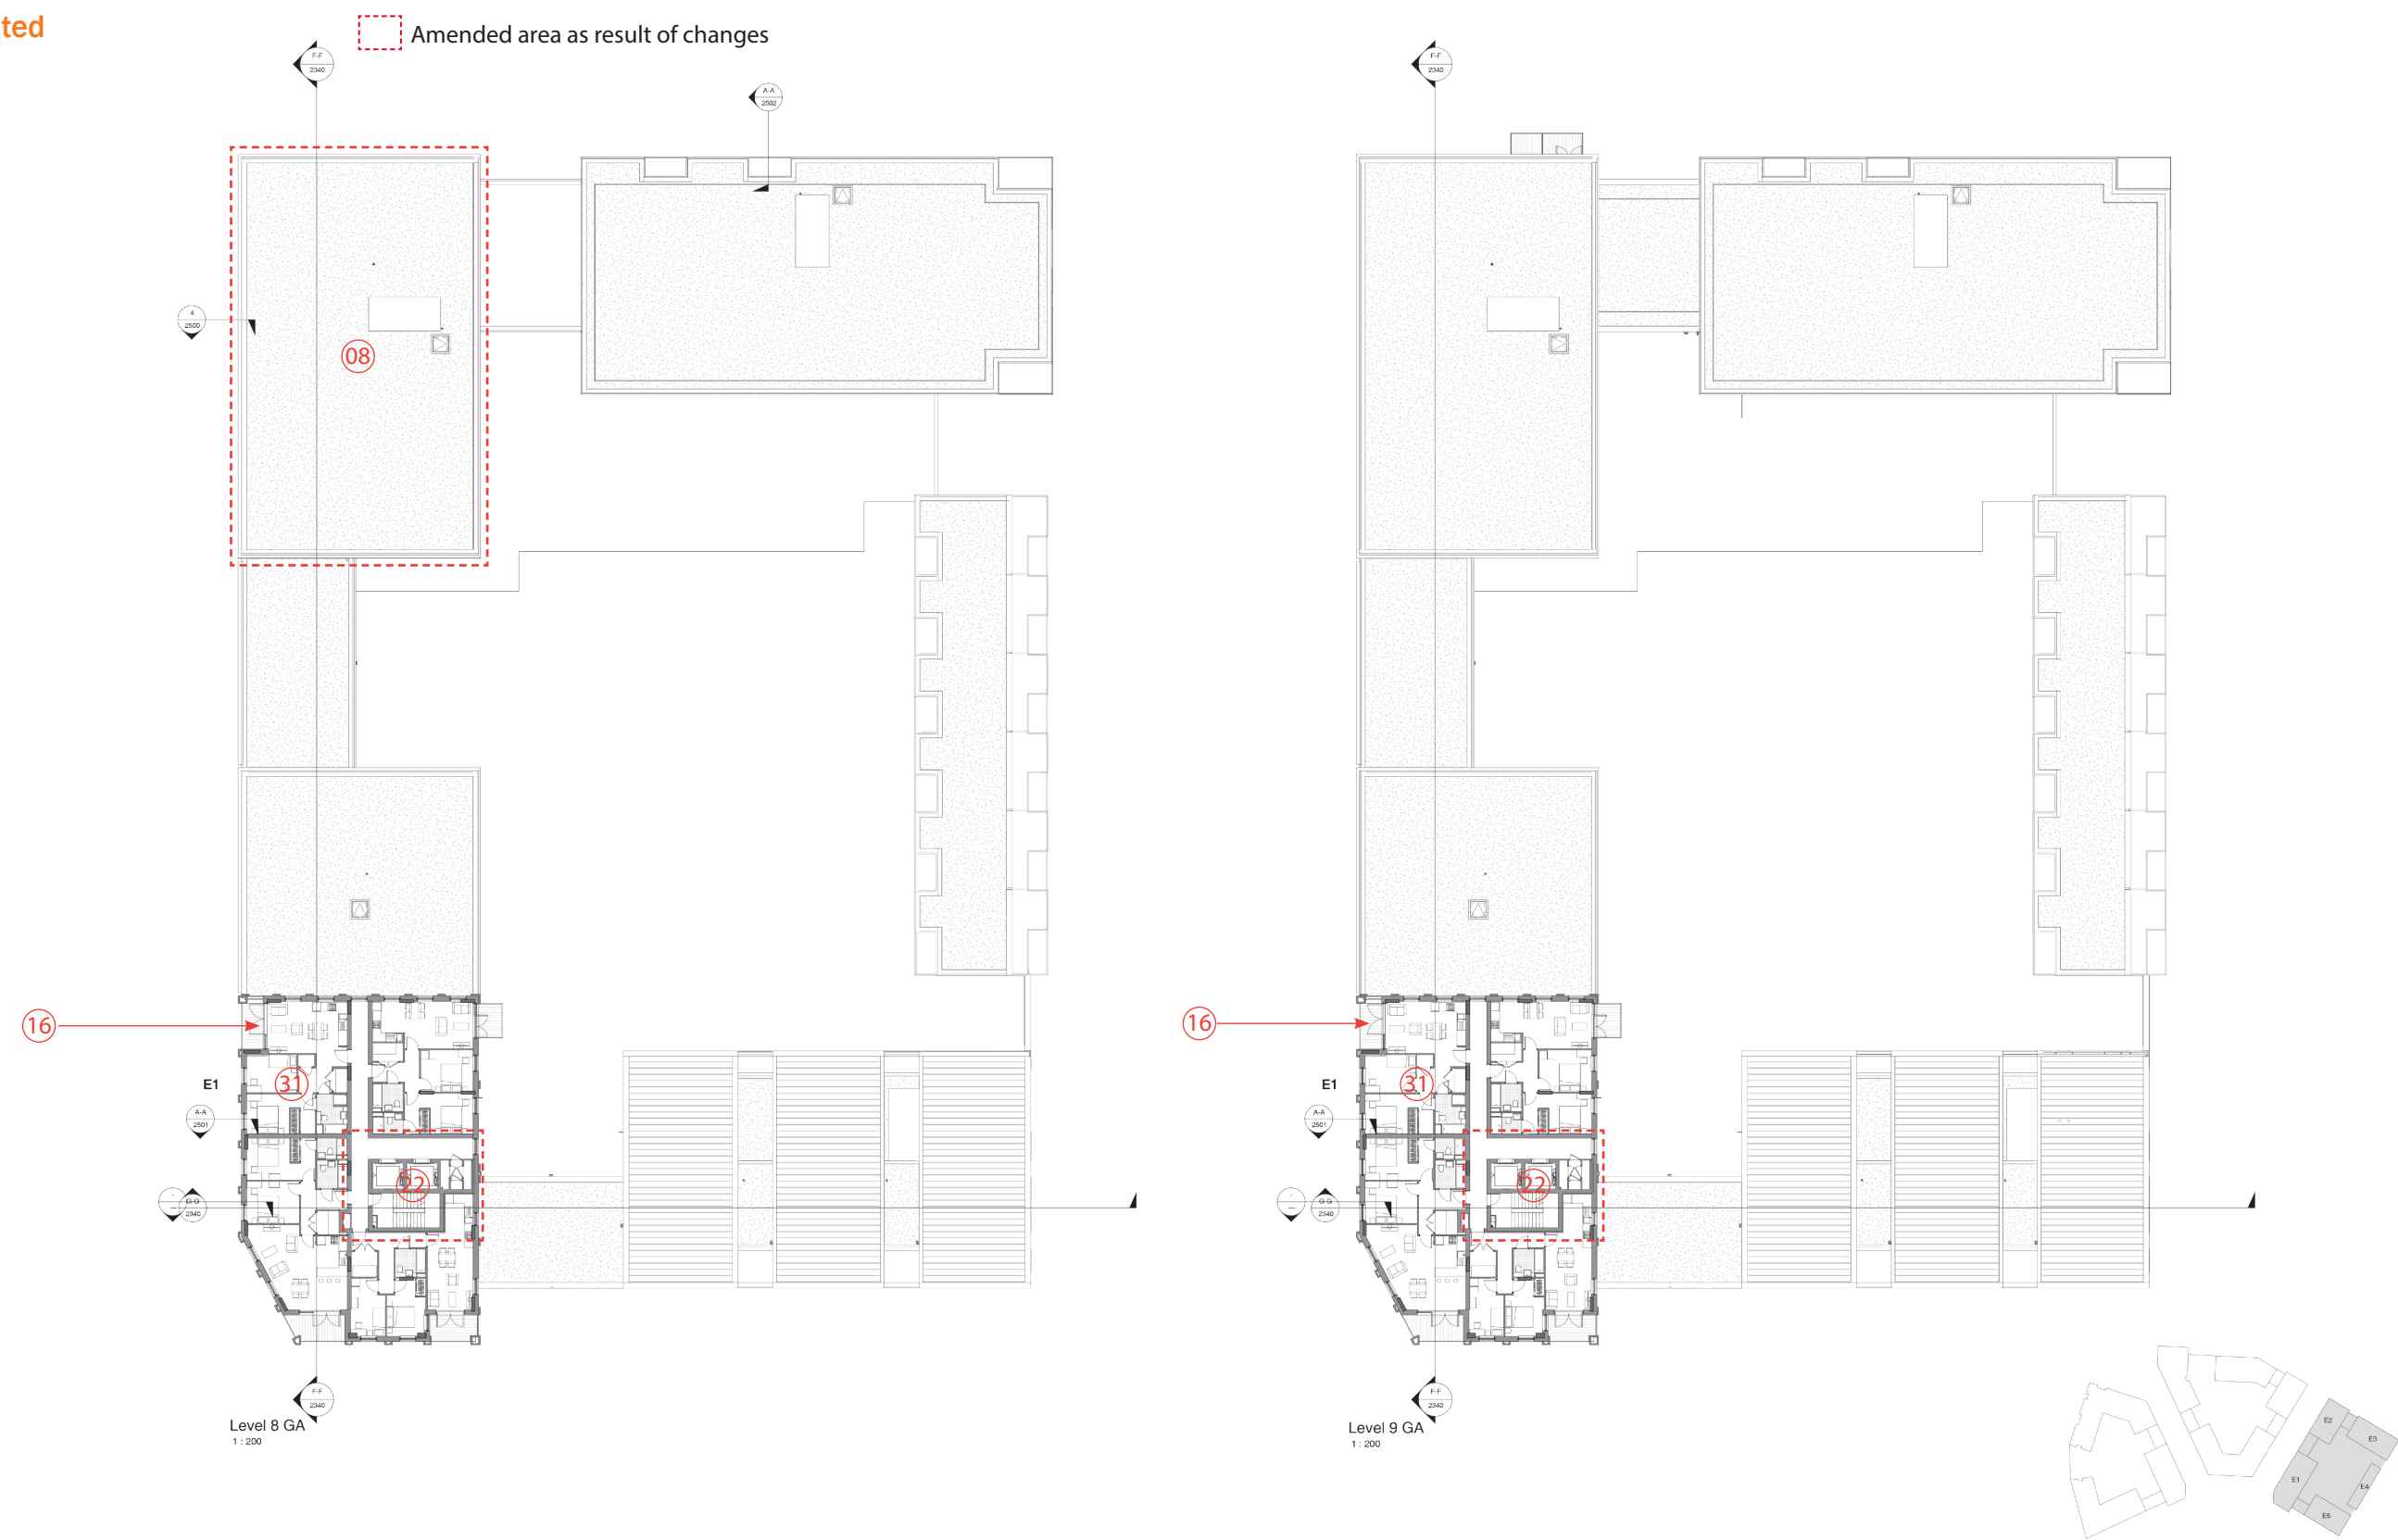

CDM REGULATIONS 2015. All current drawings and specifications for the project must be read in conjunction with the Designer's Hazard and Environment Assessment Record. All intellectual property rights reserved.

Rev	Date	Description	Drawn	Checked	Drawn	Checked
1/1	27/01/17	First issue	FR	CS	FR	CS
2/1	22/09/17	For submission	FR	CS	FR	CS




Kenavon Drive
East Block
Eighth and Ninth Floor

AA5990-2184
FOR PLANNING

PRP

8.12 Consented and Proposed Comparison Plans

Proposed

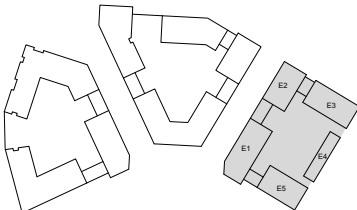
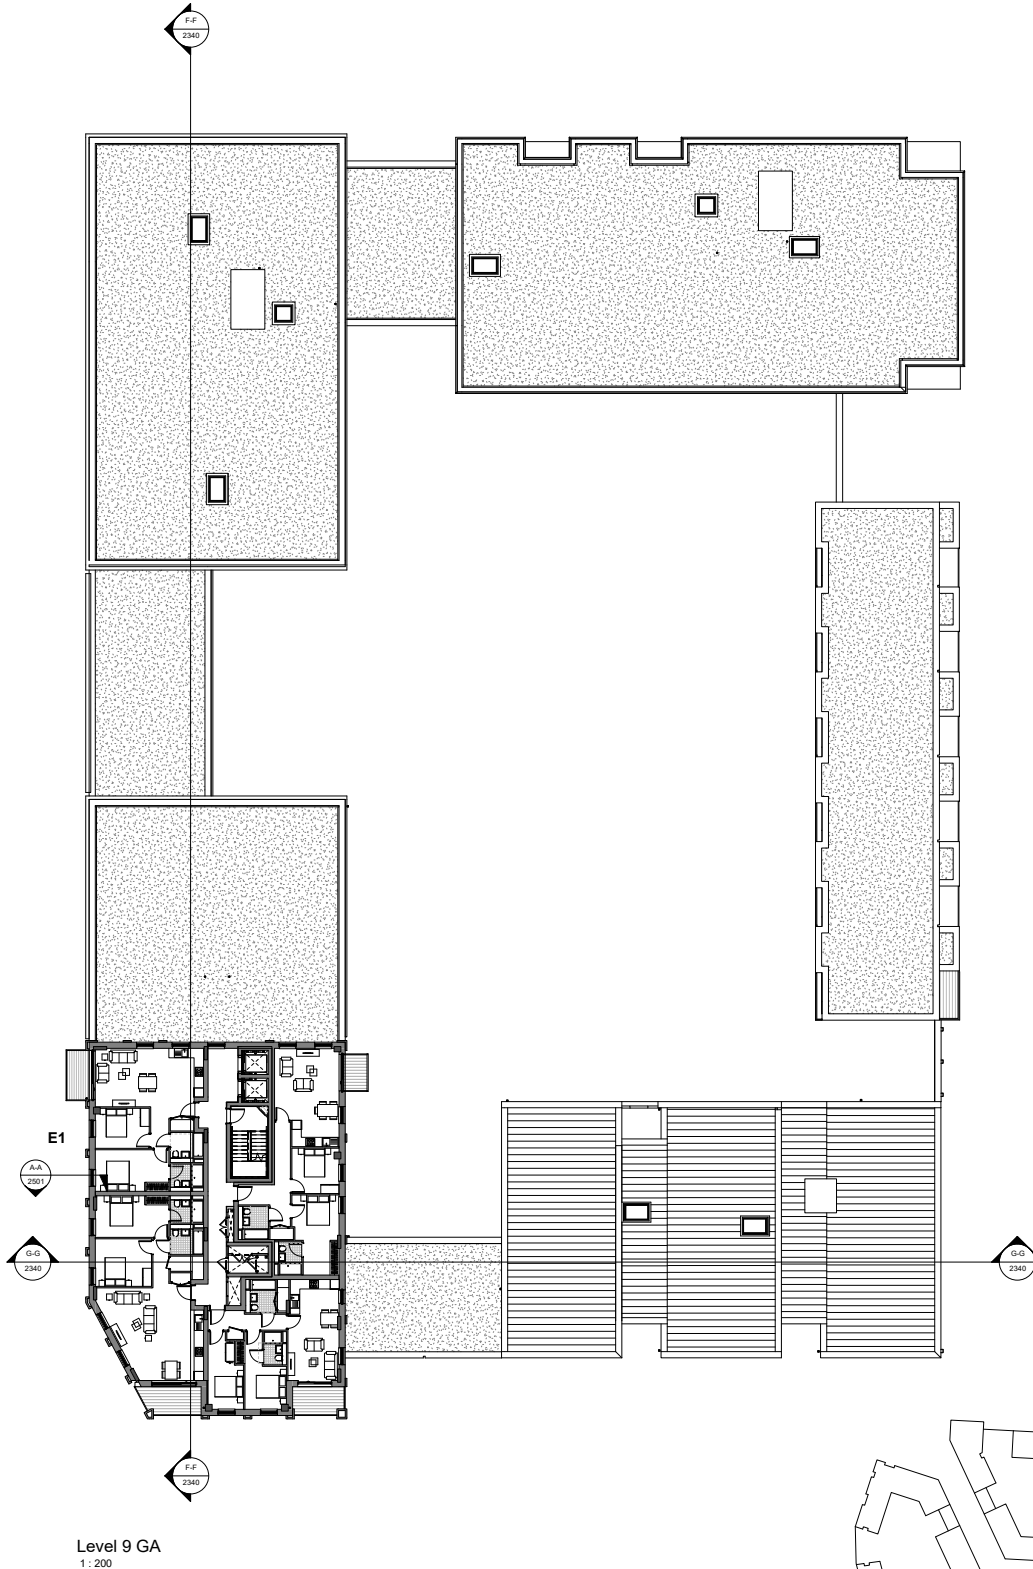
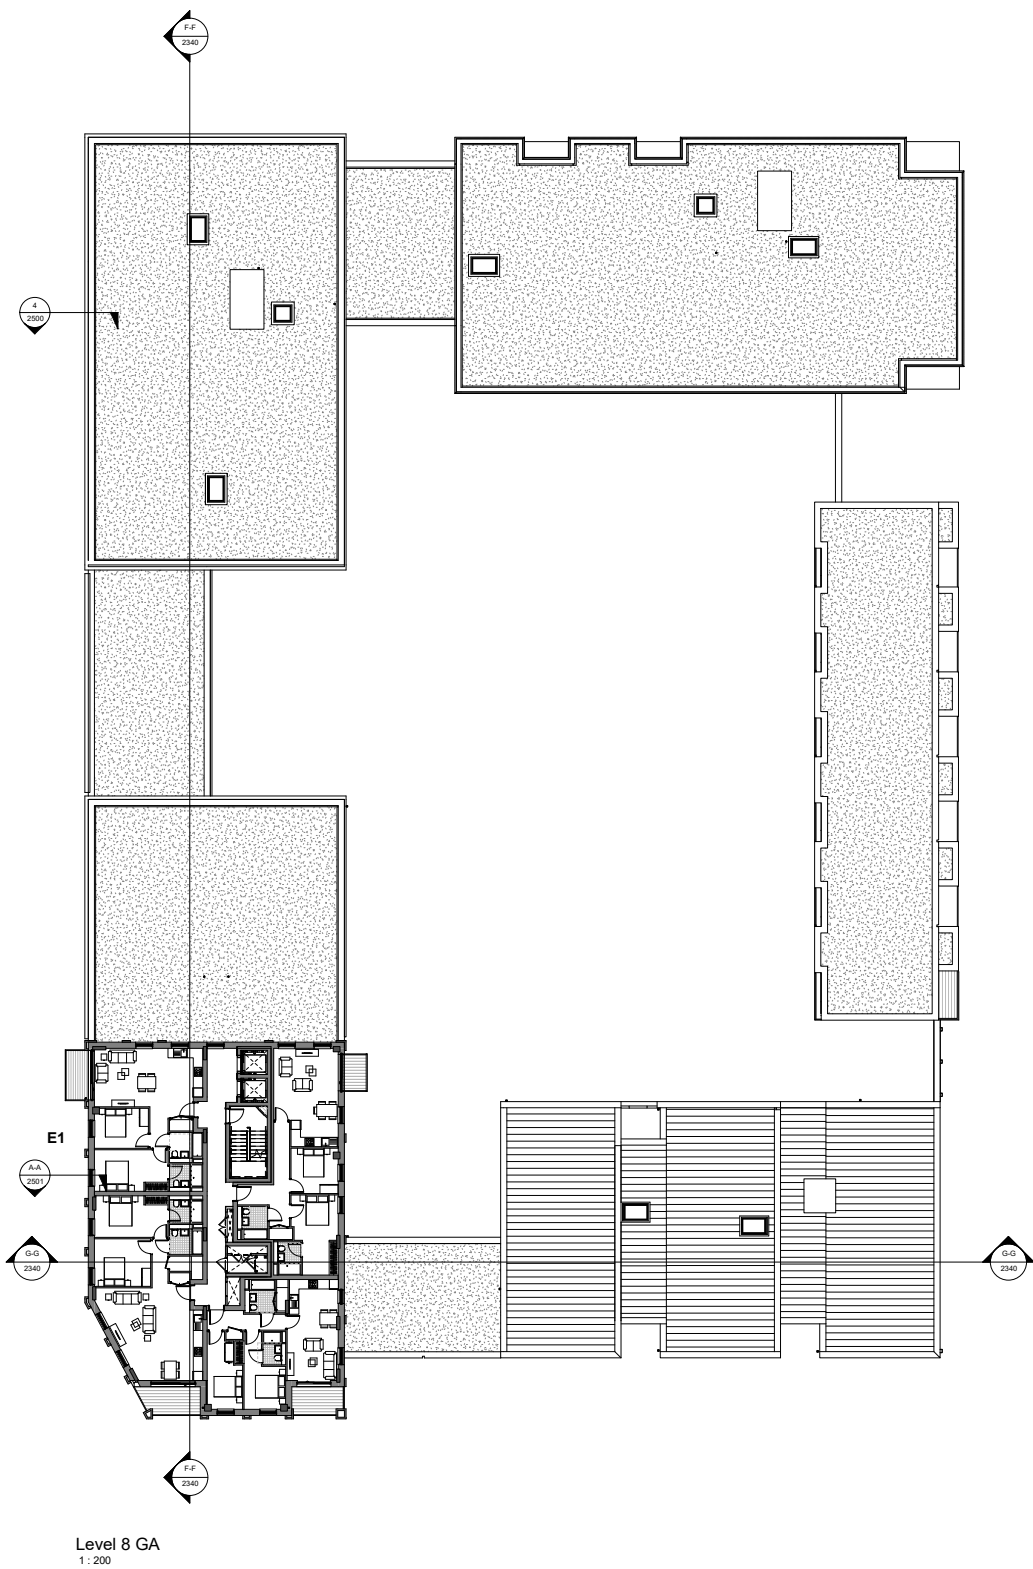


CDM REGULATIONS 2015. All current drawings and specifications for the project must be read in conjunction with the Designer's Hazard and Environment Assessment Record. All intellectual property rights reserved.

Rev	Date	Description	Dwn	Ckd	Drawn	KR	Kenavon Drive	AA5990 -2184
A	11/03/19	Issued for S73 Coordination	FR	CS	Checked	CS	East Block	REV D
B	29/03/19	Issued for S73 application	MC	RS	MC	RS	Eighth and Ninth Floor	FOR PLANNING
C	07/05/19	Check omitted. Re-issued for S73	MC	RS	MC	RS		
D	20/10/19	Issued for S73 Re-submission	FR	RS	Scale @ A1	As indicated		

PRP

Consented

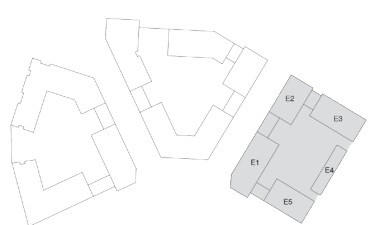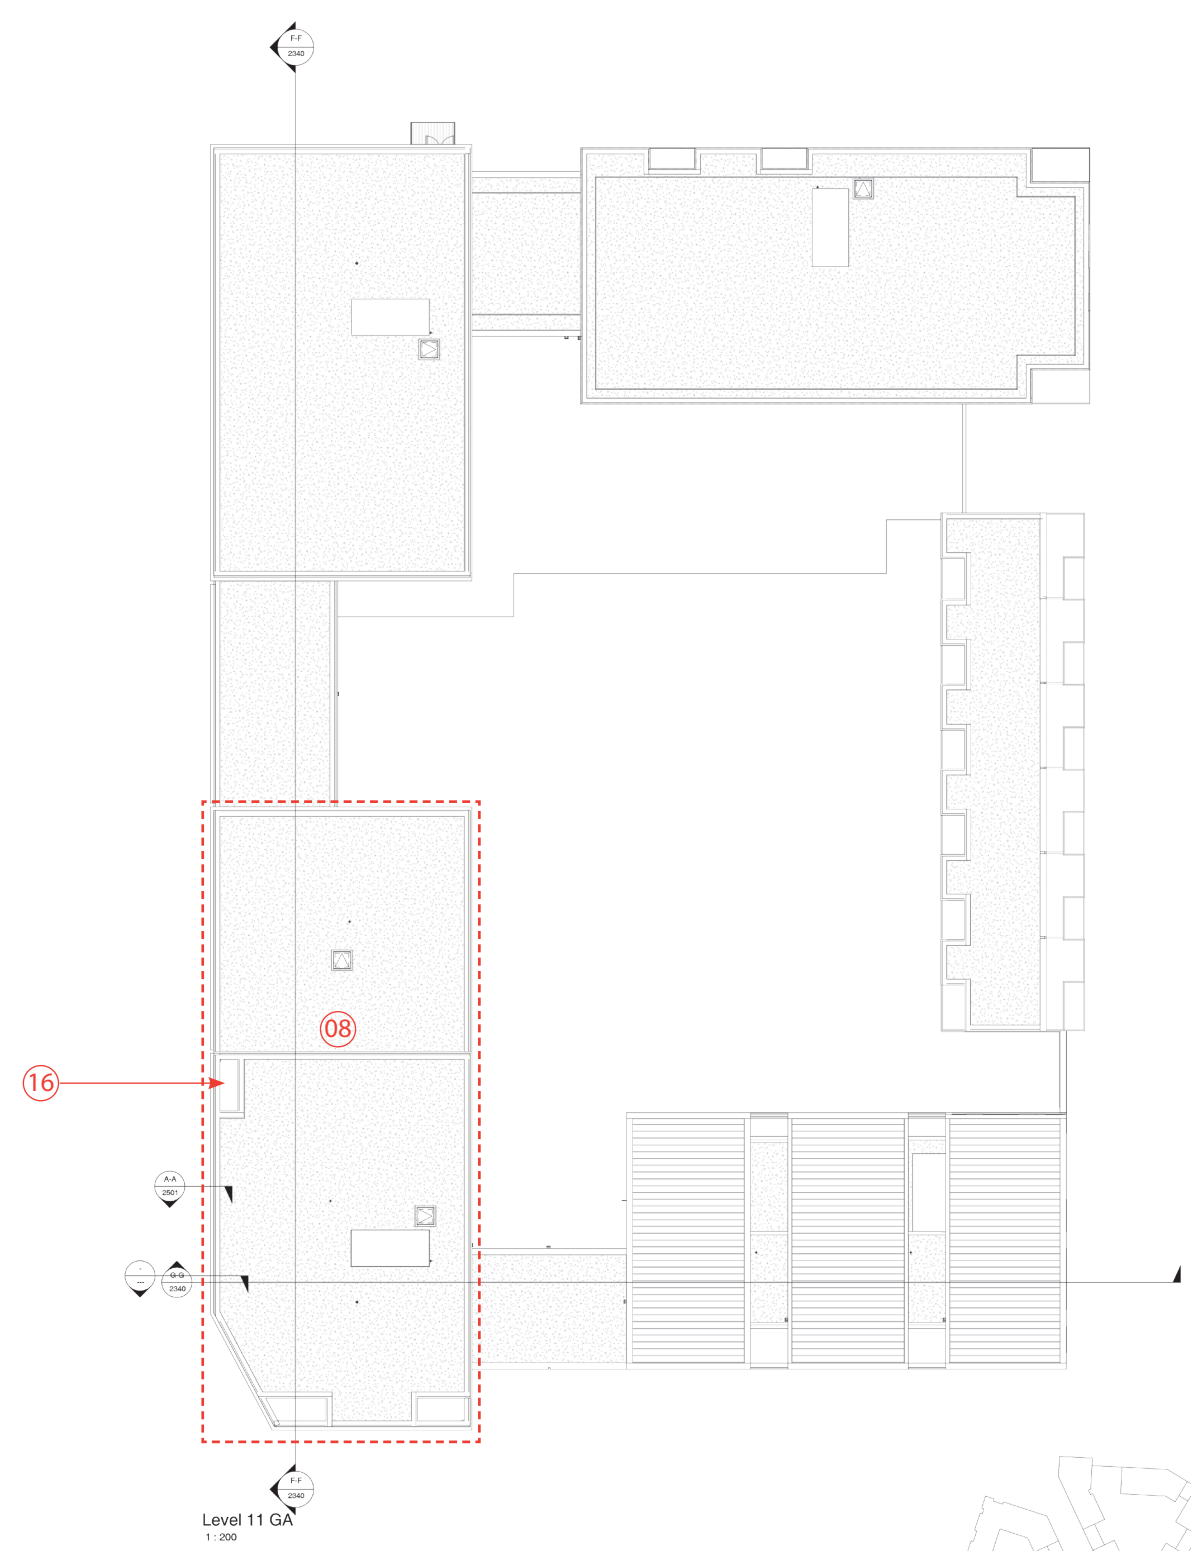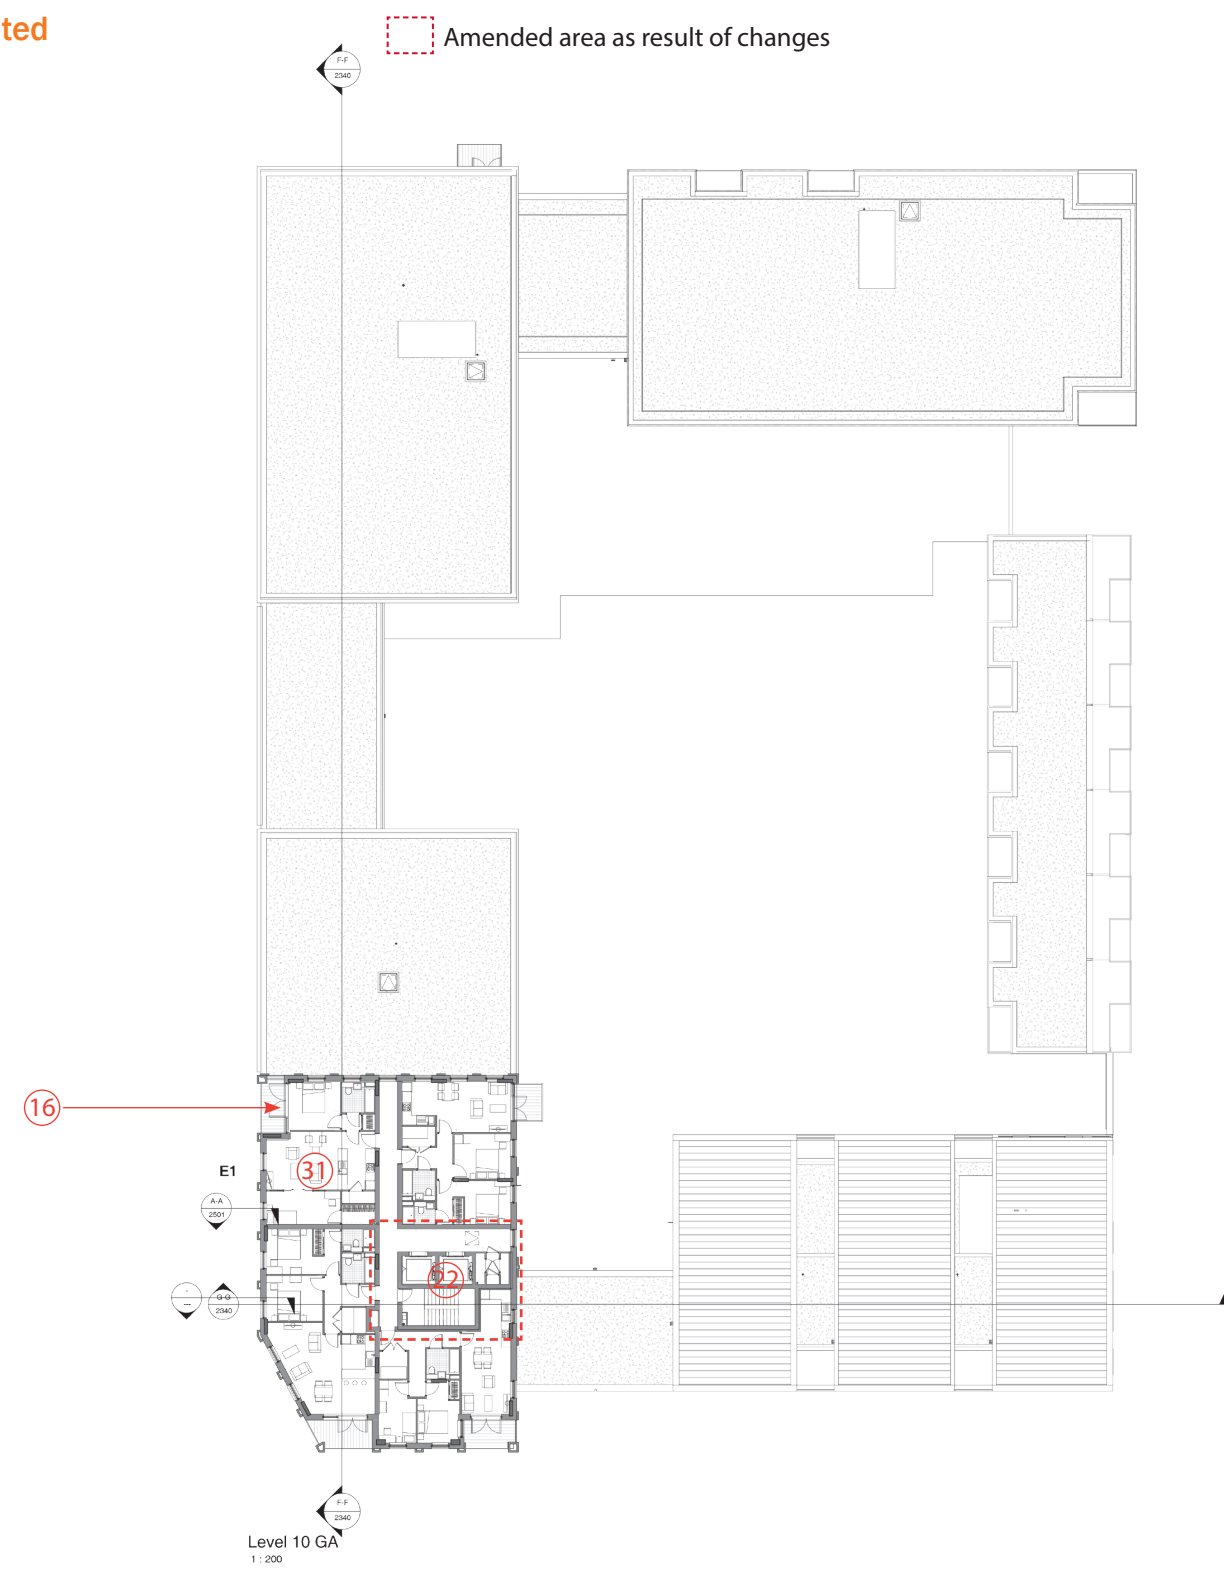

CDM REGULATIONS 2015. All current drawings and specifications for the project must be read in conjunction with the Designer's Record and Environment Assessment Record. All intellectual property rights reserved.




Rev	Date	Description	Drawn	Checked	Scale
1/1	27/01/17	First issue	FR	CS	1:200
1/2	27/01/17	For submission	FR	CS	1:200

Kenavon Drive
East Block
Tenth and Eleventh Floor
AA5990-2185
FOR PLANNING



8.12 Consented and Proposed Comparison Plans

Proposed

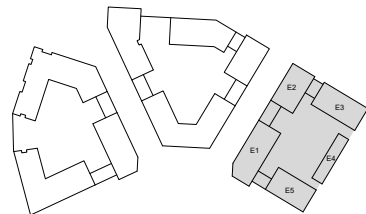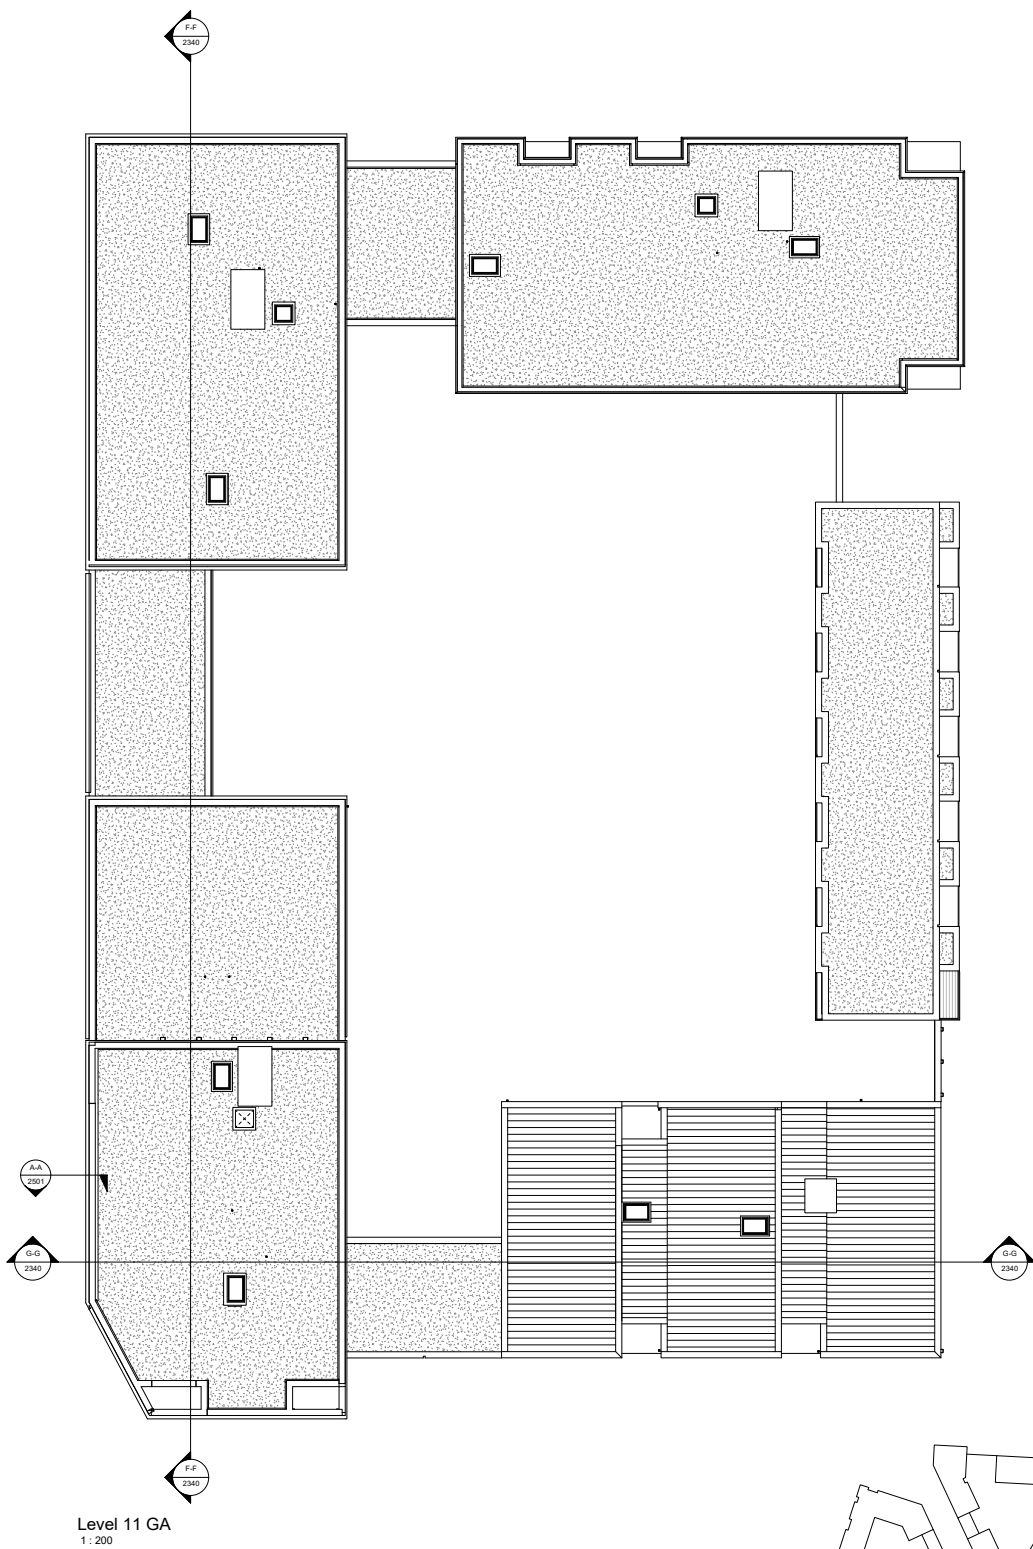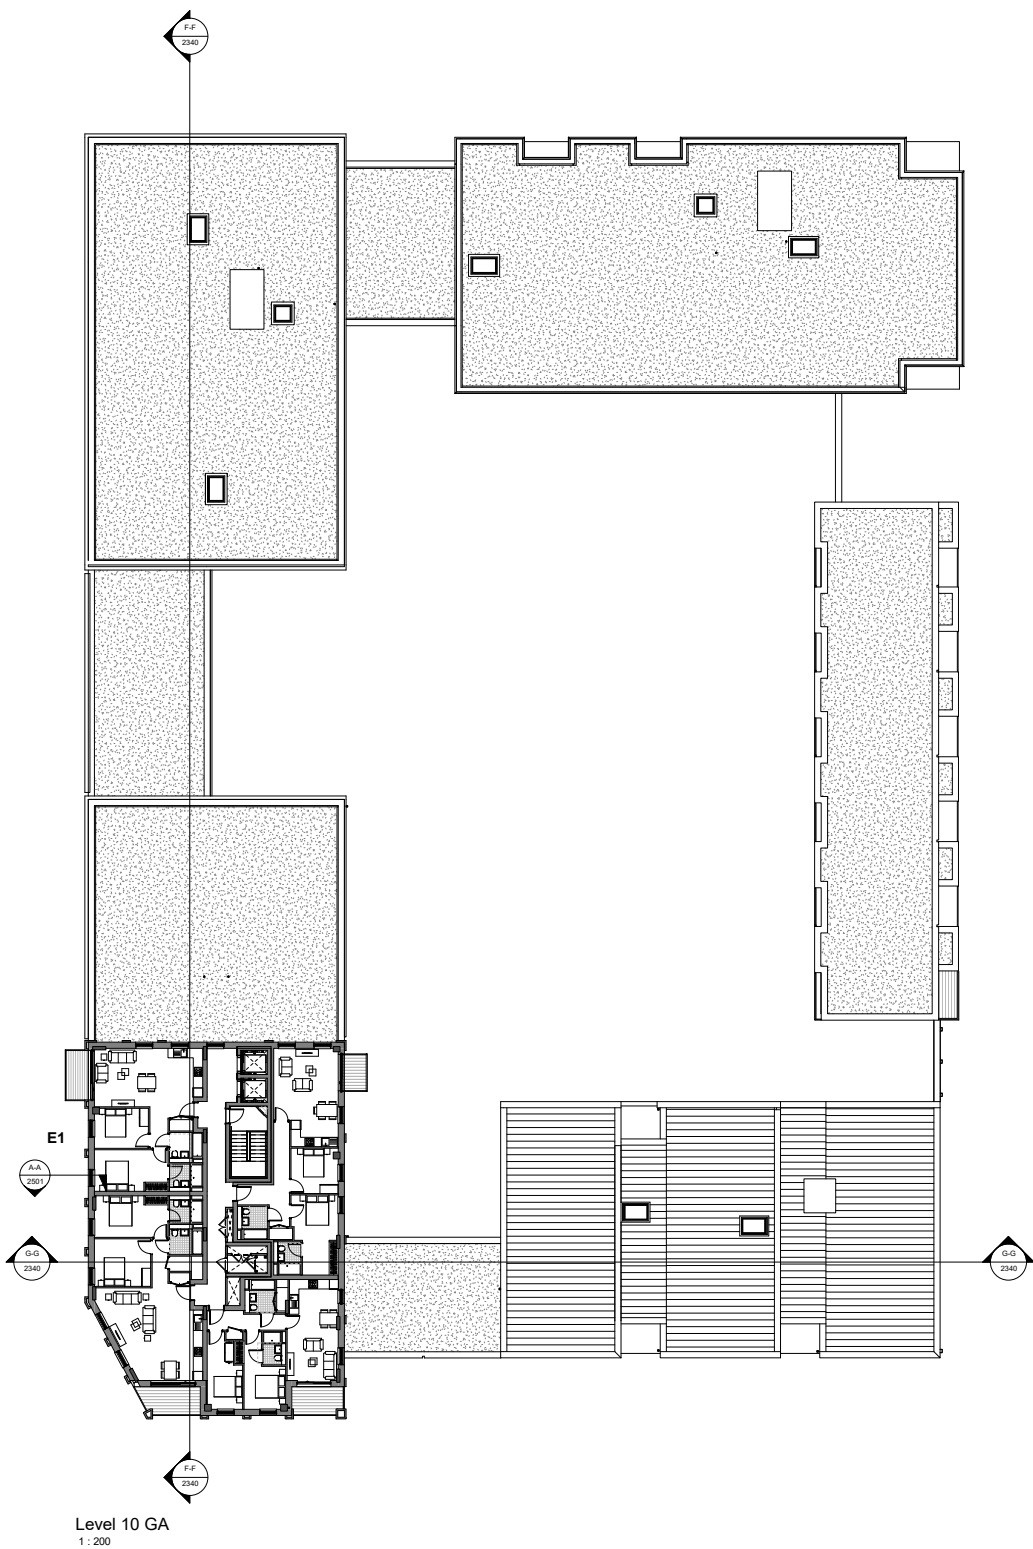

CDM REGULATIONS 2015. All current drawings and specifications for the project must be read in conjunction with the Designer's Hazard and Environment Assessment Record. All intellectual property rights reserved.


Rev	Date	Description	Dwn	Ckd	Drawn	KR
A	19/03/19	Issued for S73 Coordination	FR	CS	Checked	CS
B	26/03/19	Issued for S73 Application	MC	RS	MC	RS
C	07/05/19	Check omitted. Re-issued for S73	MC	RS	Date	Jan 2017
D	20/10/19	Issued for S73 Re-submission	FR	RS	Scale @ A1	1:200

Kenavon Drive
East Block
Tenth and Eleventh Floor
AA5990 -2185
REV D
FOR PLANNING



Middle Block

 Amended area as result of changes

 

Rev	Date	Description
	27/01/17	First Issue
	22/03/17	For submission

Dwn	Ckd	Drawn	GS
FR	CS	Checked	CS
FR	CS		
		Date	Jan 2017
		Scale @ A1	100

AA5990-2220

FOR PLANNING

PRP

8.11 Consented and Proposed Comparison Elevations

Middle Block

Proposed



0m 2m 4m 6m 8m



CDM REGULATIONS 2015. All current drawings and specifications for the project must be read in conjunction with the Designer's Hazard and Environment Assessment Record. All intellectual property rights reserved.

8.11 Consented and Proposed Comparison Elevations

Middle Block

Consented

Amended area as result of changes

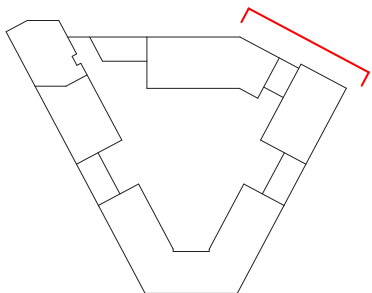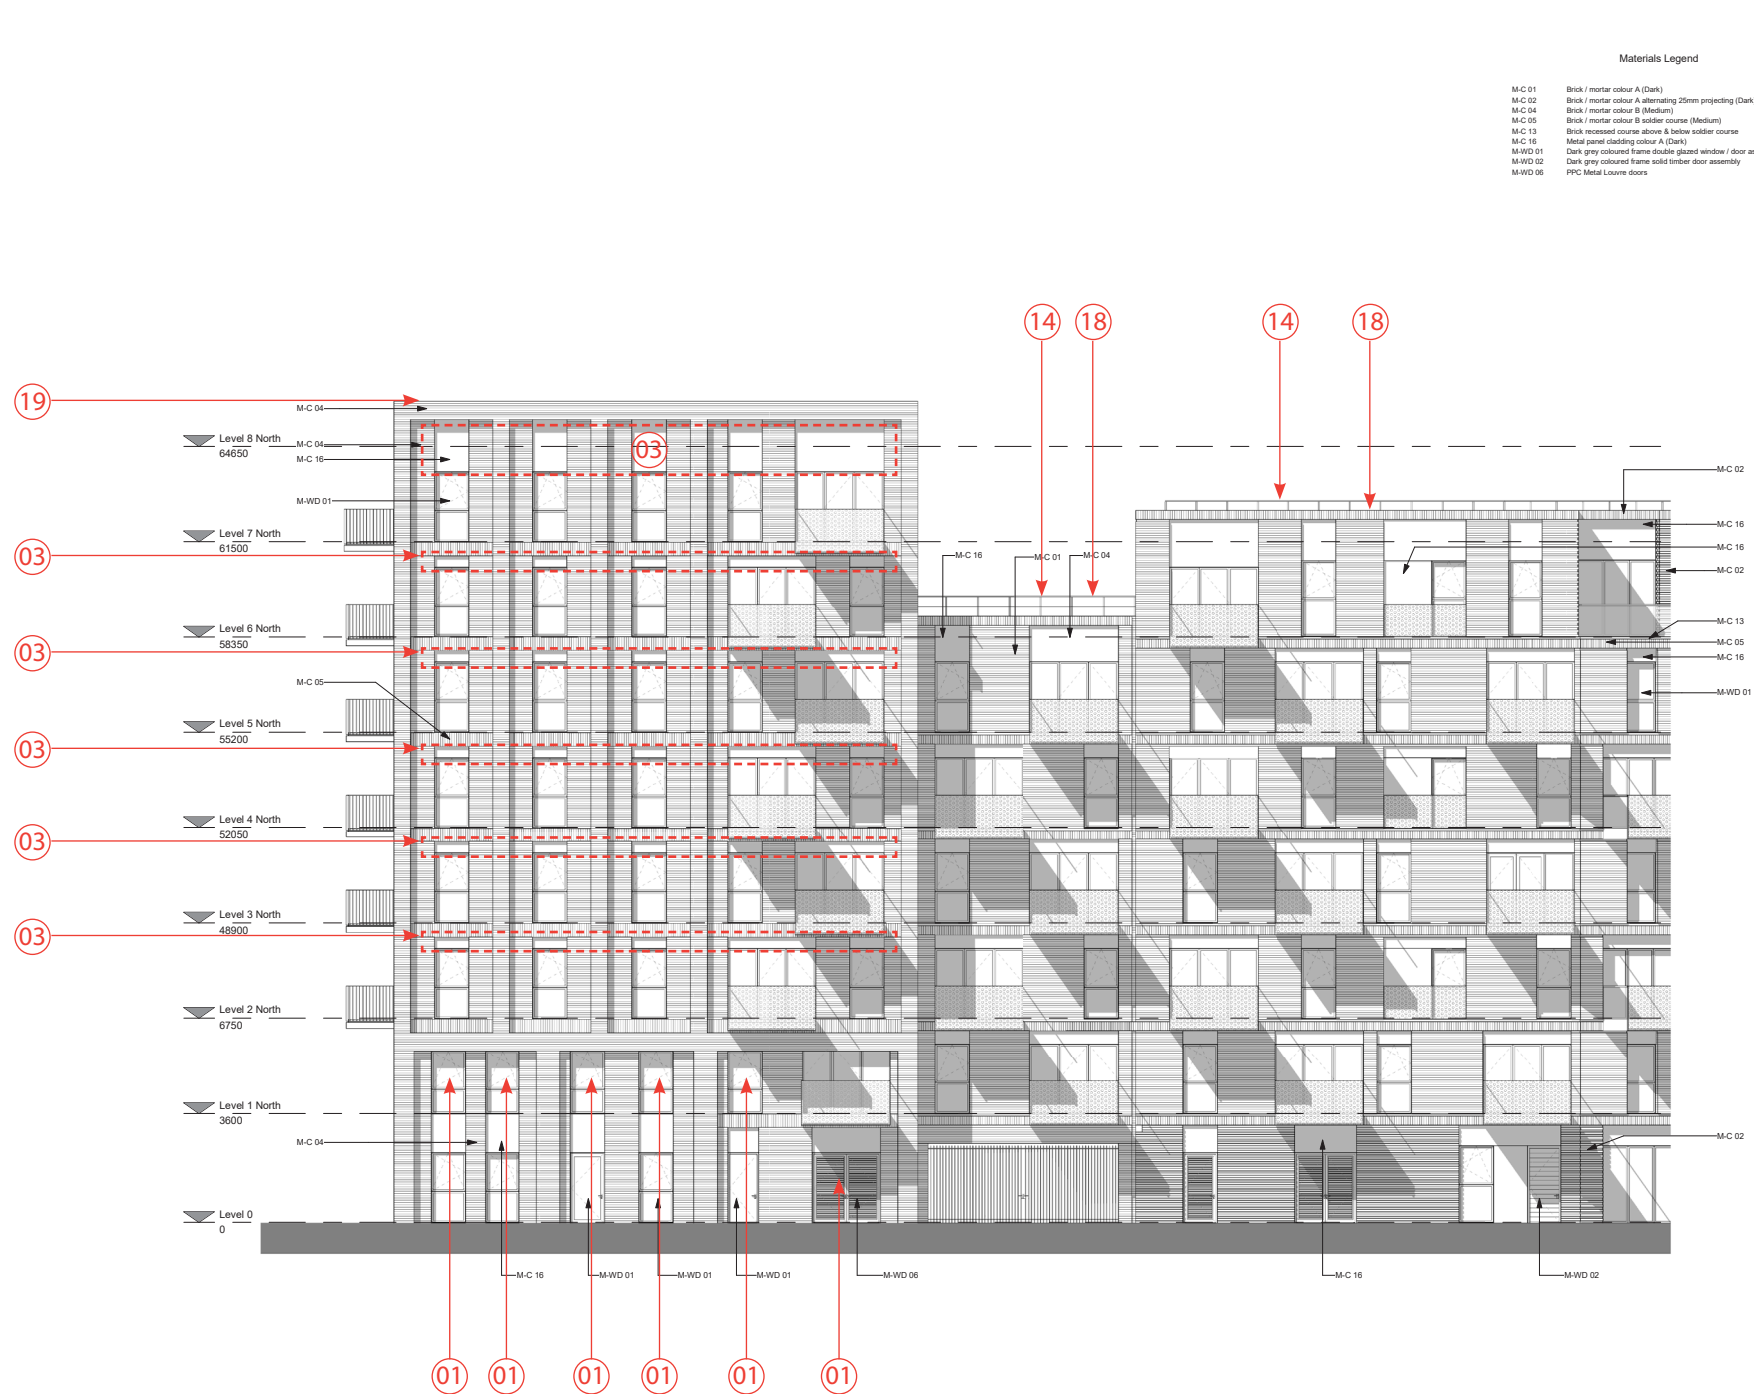

CDM REGULATIONS 2015. All current drawings and specifications for the project must be read in conjunction with the Designer's Hazard and Environment Assessment Record. All intellectual property rights reserved.

Rev	Date	Description
27/01/17		First Issue
22/03/17		For submission

Dwn	Chd	Drawn	GS
FR	CS	Checked	CS
FR	CS	Date	Jan 2017
		Scale	@ A1 100

Kenavon Drive
Middle Block North East
Elevation


AA5990-2221
FOR PLANNING

PRP

8.11 Consented and Proposed Comparison Elevations

Middle Block

Proposed

 

CDM REGULATIONS 2015. All current drawings and specifications for the project must be read in conjunction with the Designer's Hazard and Environment Assessment Record. All intellectual property rights reserved.

Rev	Date	Description
-	27/01/17	First Issue
A	25/10/19	For submission Issued for S73 Re-submission

Dwn	Ckd	Drawn	GS
FR	CS	Checked	CS
PR	CS	Date	Jan 2017
AMC	RS	Scale @ A1	100

Kenavon Drive
Middle Block North East
Elevation

AA5990 -2221
REV A
FOR PLANNING

PRP

8.11 Consented and Proposed Comparison Elevations

Middle Block

Consented

Amended area as result of changes



CDM REGULATIONS 2015. All current drawings and specifications for the project must be read in conjunction with the Designer's Hazard and Environment Assessment Record. All intellectual property rights reserved.

Rev	Date	Description
1	27/01/17	First Issue
A	22/03/17	For submission
B	12/04/17	Post submission comments

Drawn	Chd	Drawn	GS
FR	CS	Checked	CS
FR	CS	Date	Jan 2017
FR	CS	Scale	@ A1 100

Kenavon Drive
Middle Block South & North
Elevations


AA5990-2222
REV B
FOR PLANNING

PRP

8.11 Consented and Proposed Comparison Elevations

Middle Block

Proposed

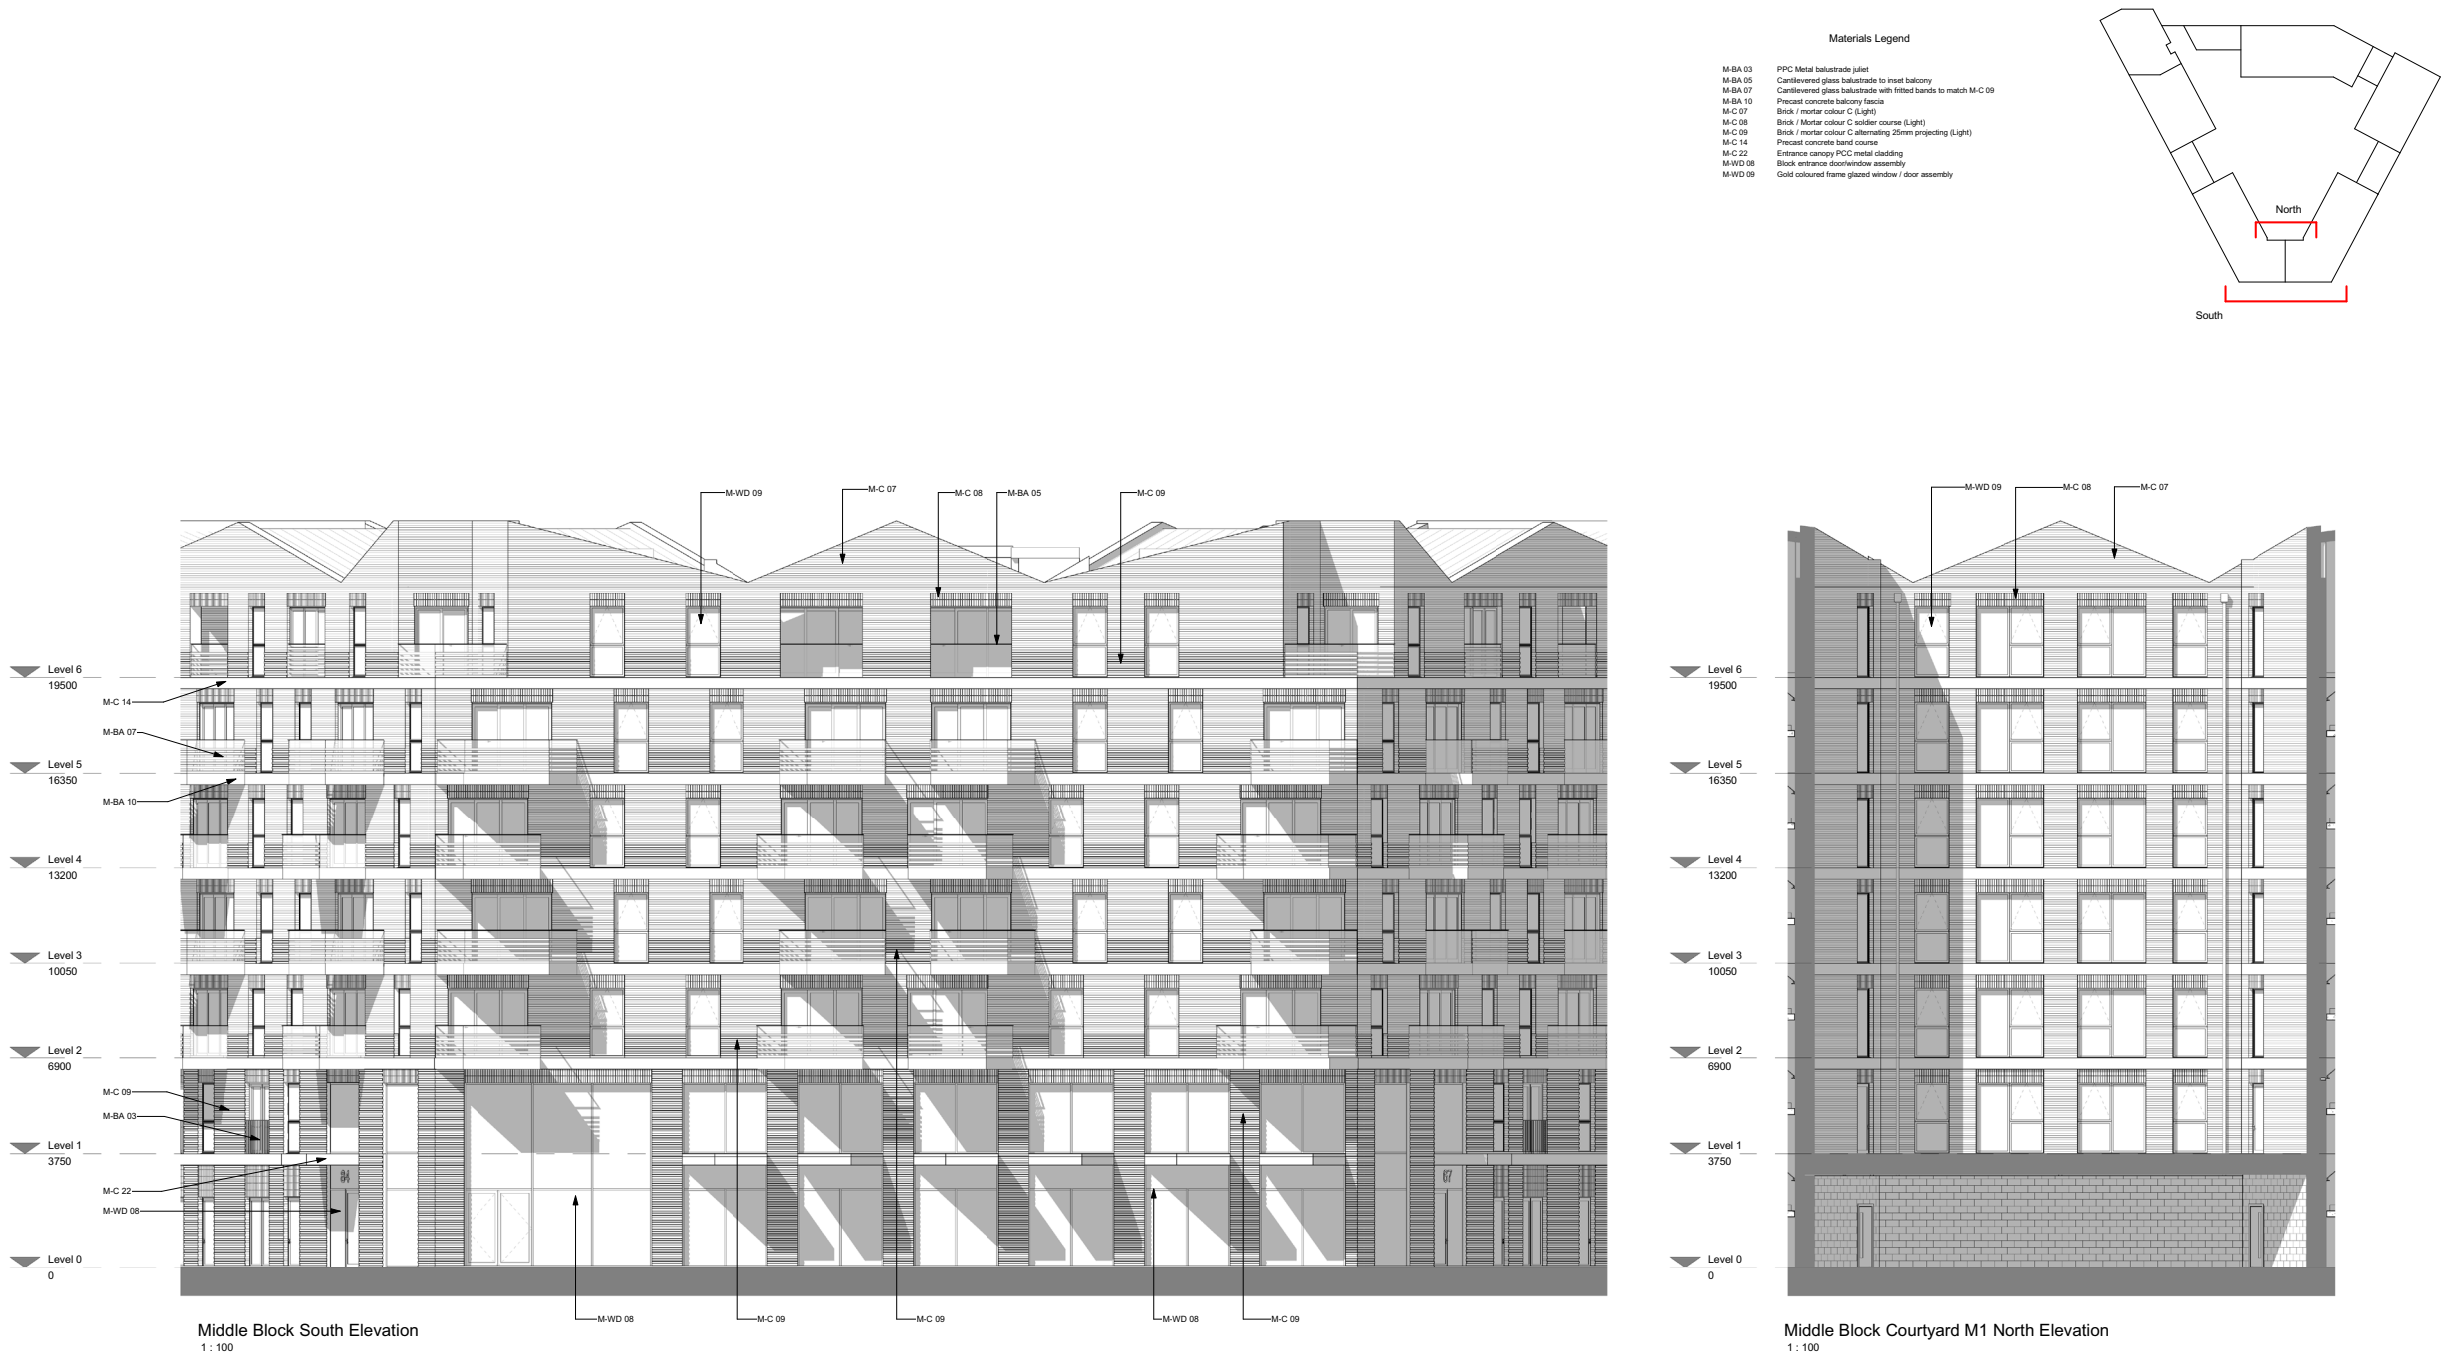

CDM REGULATIONS 2015. All current drawings and specifications for the project must be read in conjunction with the Designer's Hazard and Environment Assessment Record. All intellectual property rights reserved.

Rev	Date	Description
A	27/01/17	First issue
B	23/03/17	For submission
C	15/04/17	Post submission comments issued for 575 Re-submission

Dwn	Ckd	Drawn	GS
FR	CS	Checked	CS
FR	CS	Date	Jan 2017
AMC	RS	Scale	@ A1 100

Kenavon Drive
Middle Block South & North Elevations

AA5990 -2222
REV C
FOR PLANNING



8.11 Consented and Proposed Comparison Elevations

Middle Block

Consented

Amended area as result of changes



CDM REGULATIONS 2015. All current drawings and specifications for the project must be read in conjunction with the Designer's Hazard and Environment Assessment Record. All intellectual property rights reserved.

Rev	Date	Description	Drawn	GS
27/01/17		First Issue	FR	CS
29/03/17		For submission	FR	CS

Drawn	GS
Checked	CS
Date	Jan 2017
Scale	@ A1 100

Kenavon Drive
Middle Block East Elevation

AA5990-2223
FOR PLANNING

PRP

8.11 Consented and Proposed Comparison Elevations

Middle Block

Proposed




8.11 Consented and Proposed Comparison Elevations

Middle Block

Consented

Amended area as result of changes

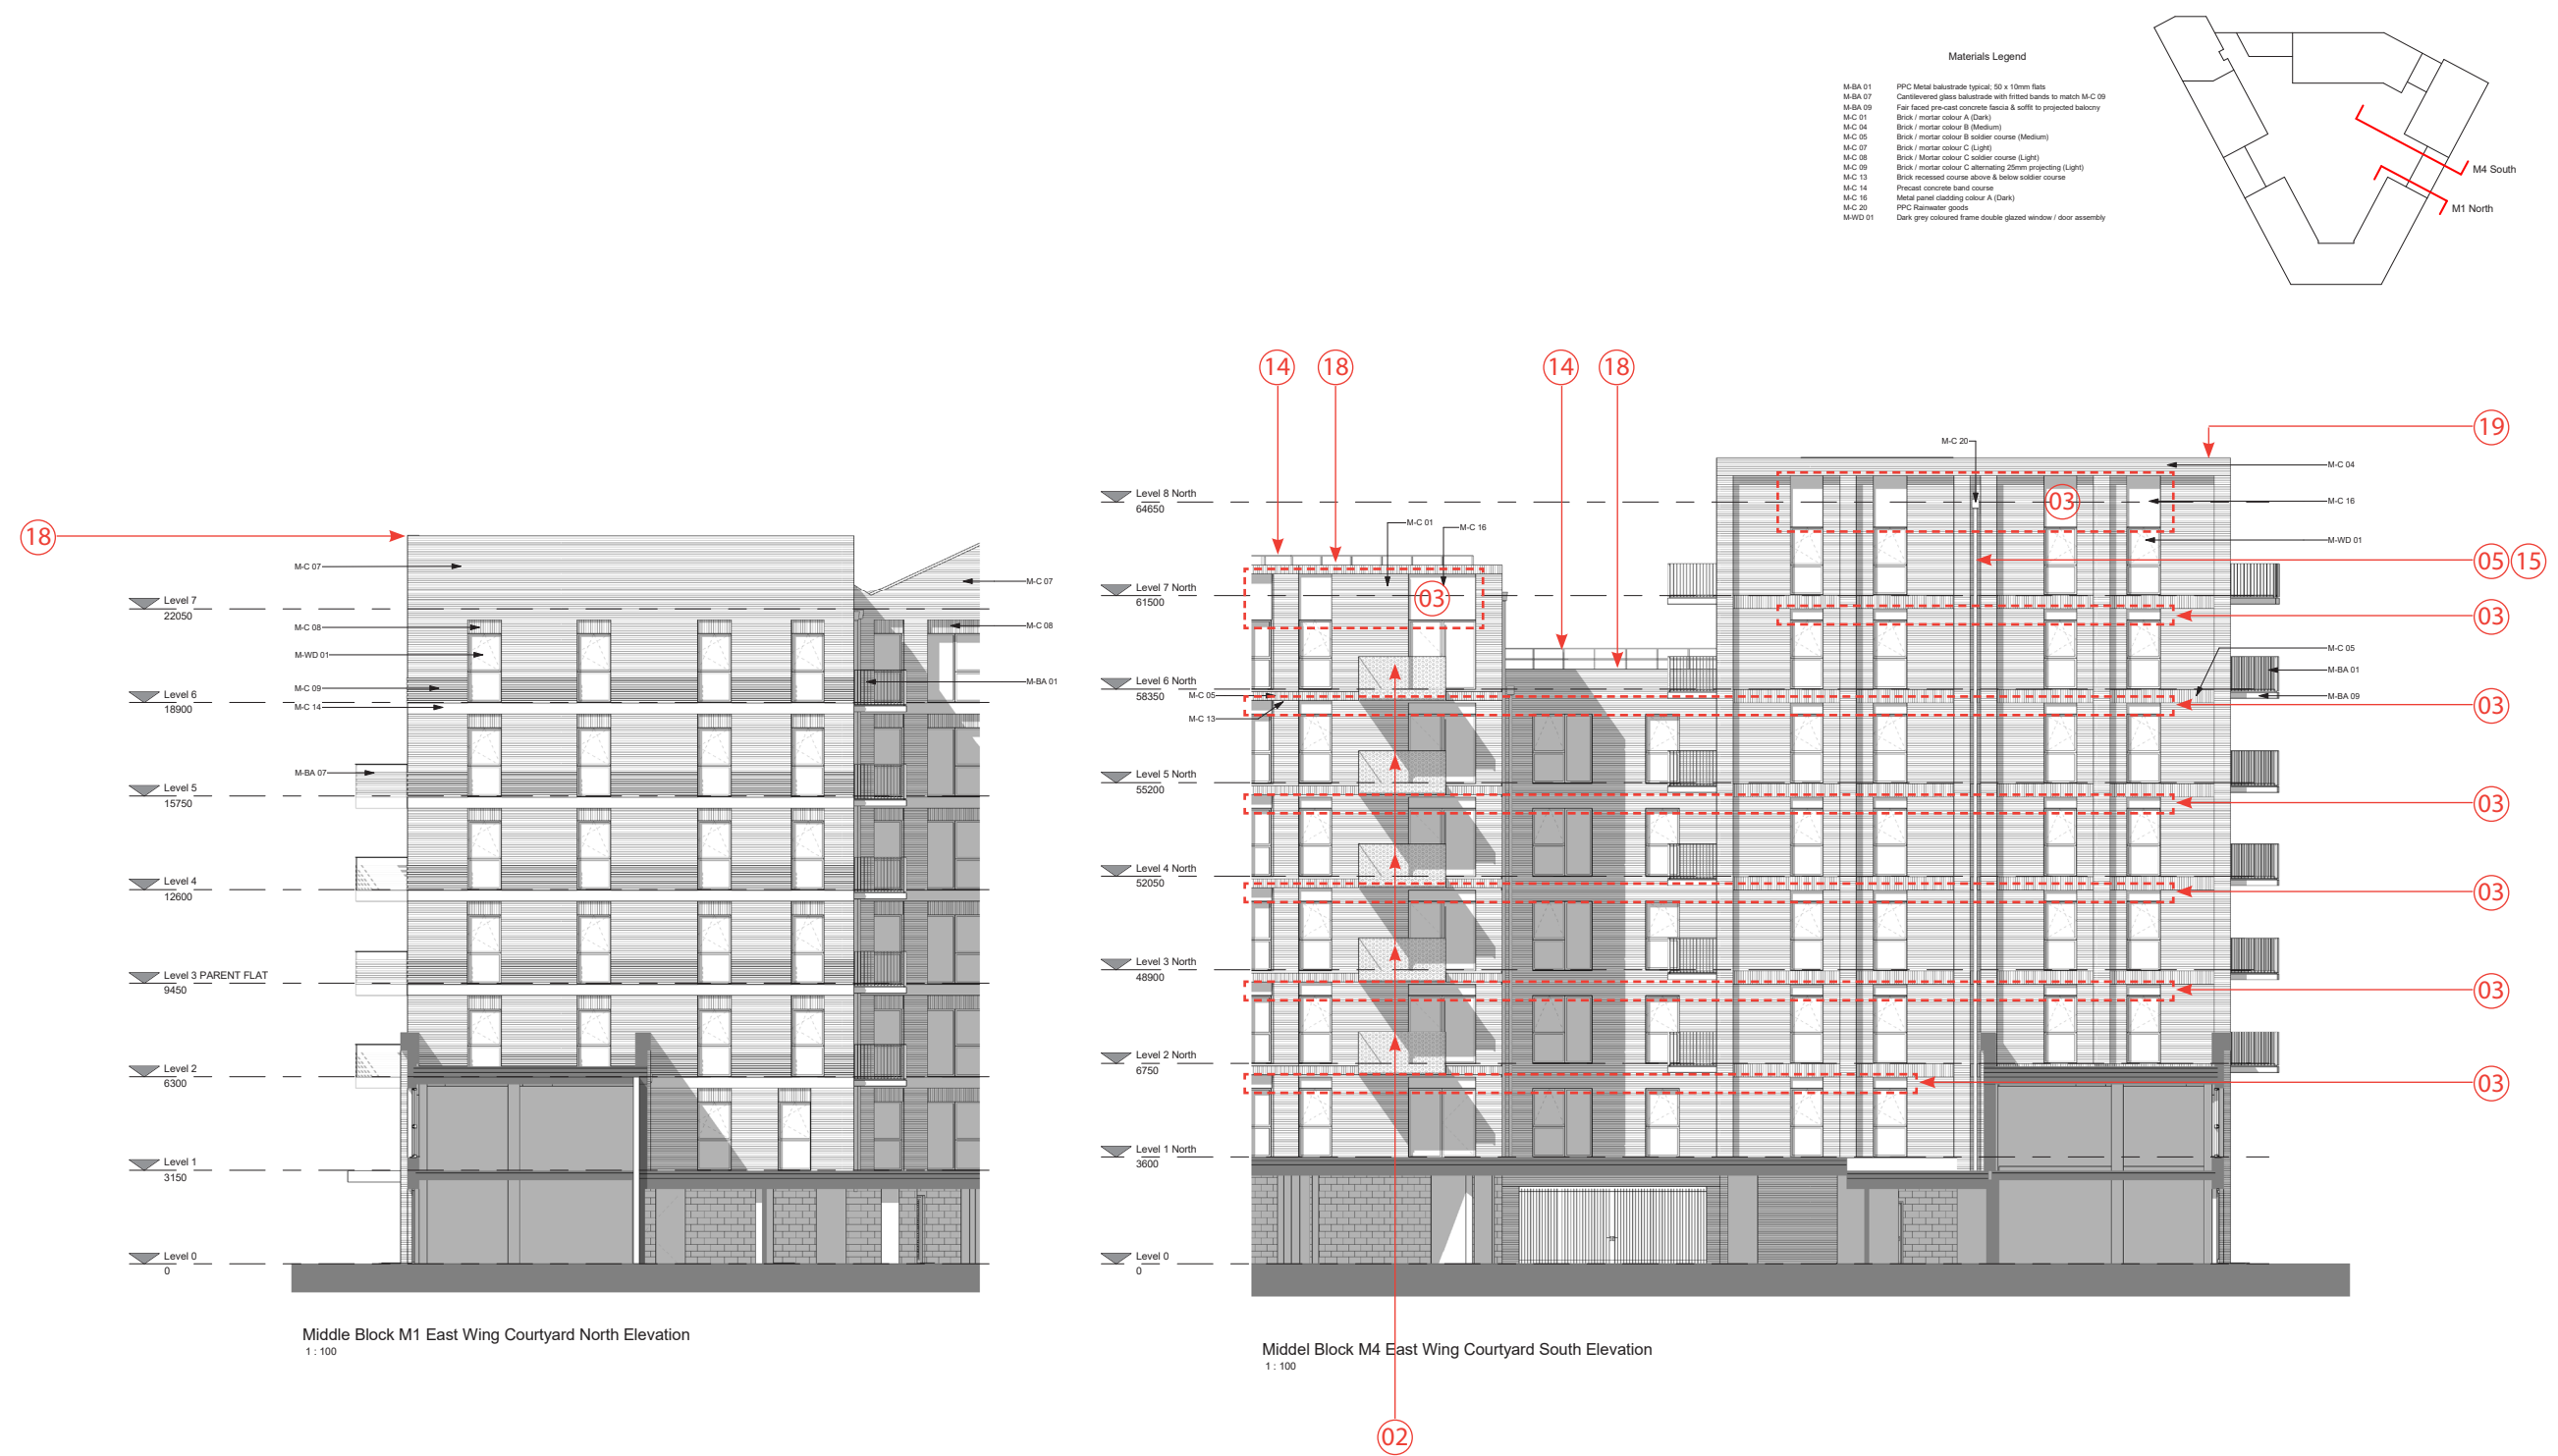

CDM REGULATIONS 2015. All current drawings and specifications for the project must be read in conjunction with the Designer's Hazard and Environment Assessment Record. All intellectual property rights reserved.

Rev	Date	Description
27/01/17		First Issue
29/03/17		For submission

Dwn	CS	Drawn	GS
FR	CS	Checked	CS
FR	CS	Date	Jan 2017
		Scale	@ A1 100

Kenavon Drive
Middle Block East Wing Ends


AA5990-2224
FOR PLANNING



8.11 Consented and Proposed Comparison Elevations

Middle Block

Proposed

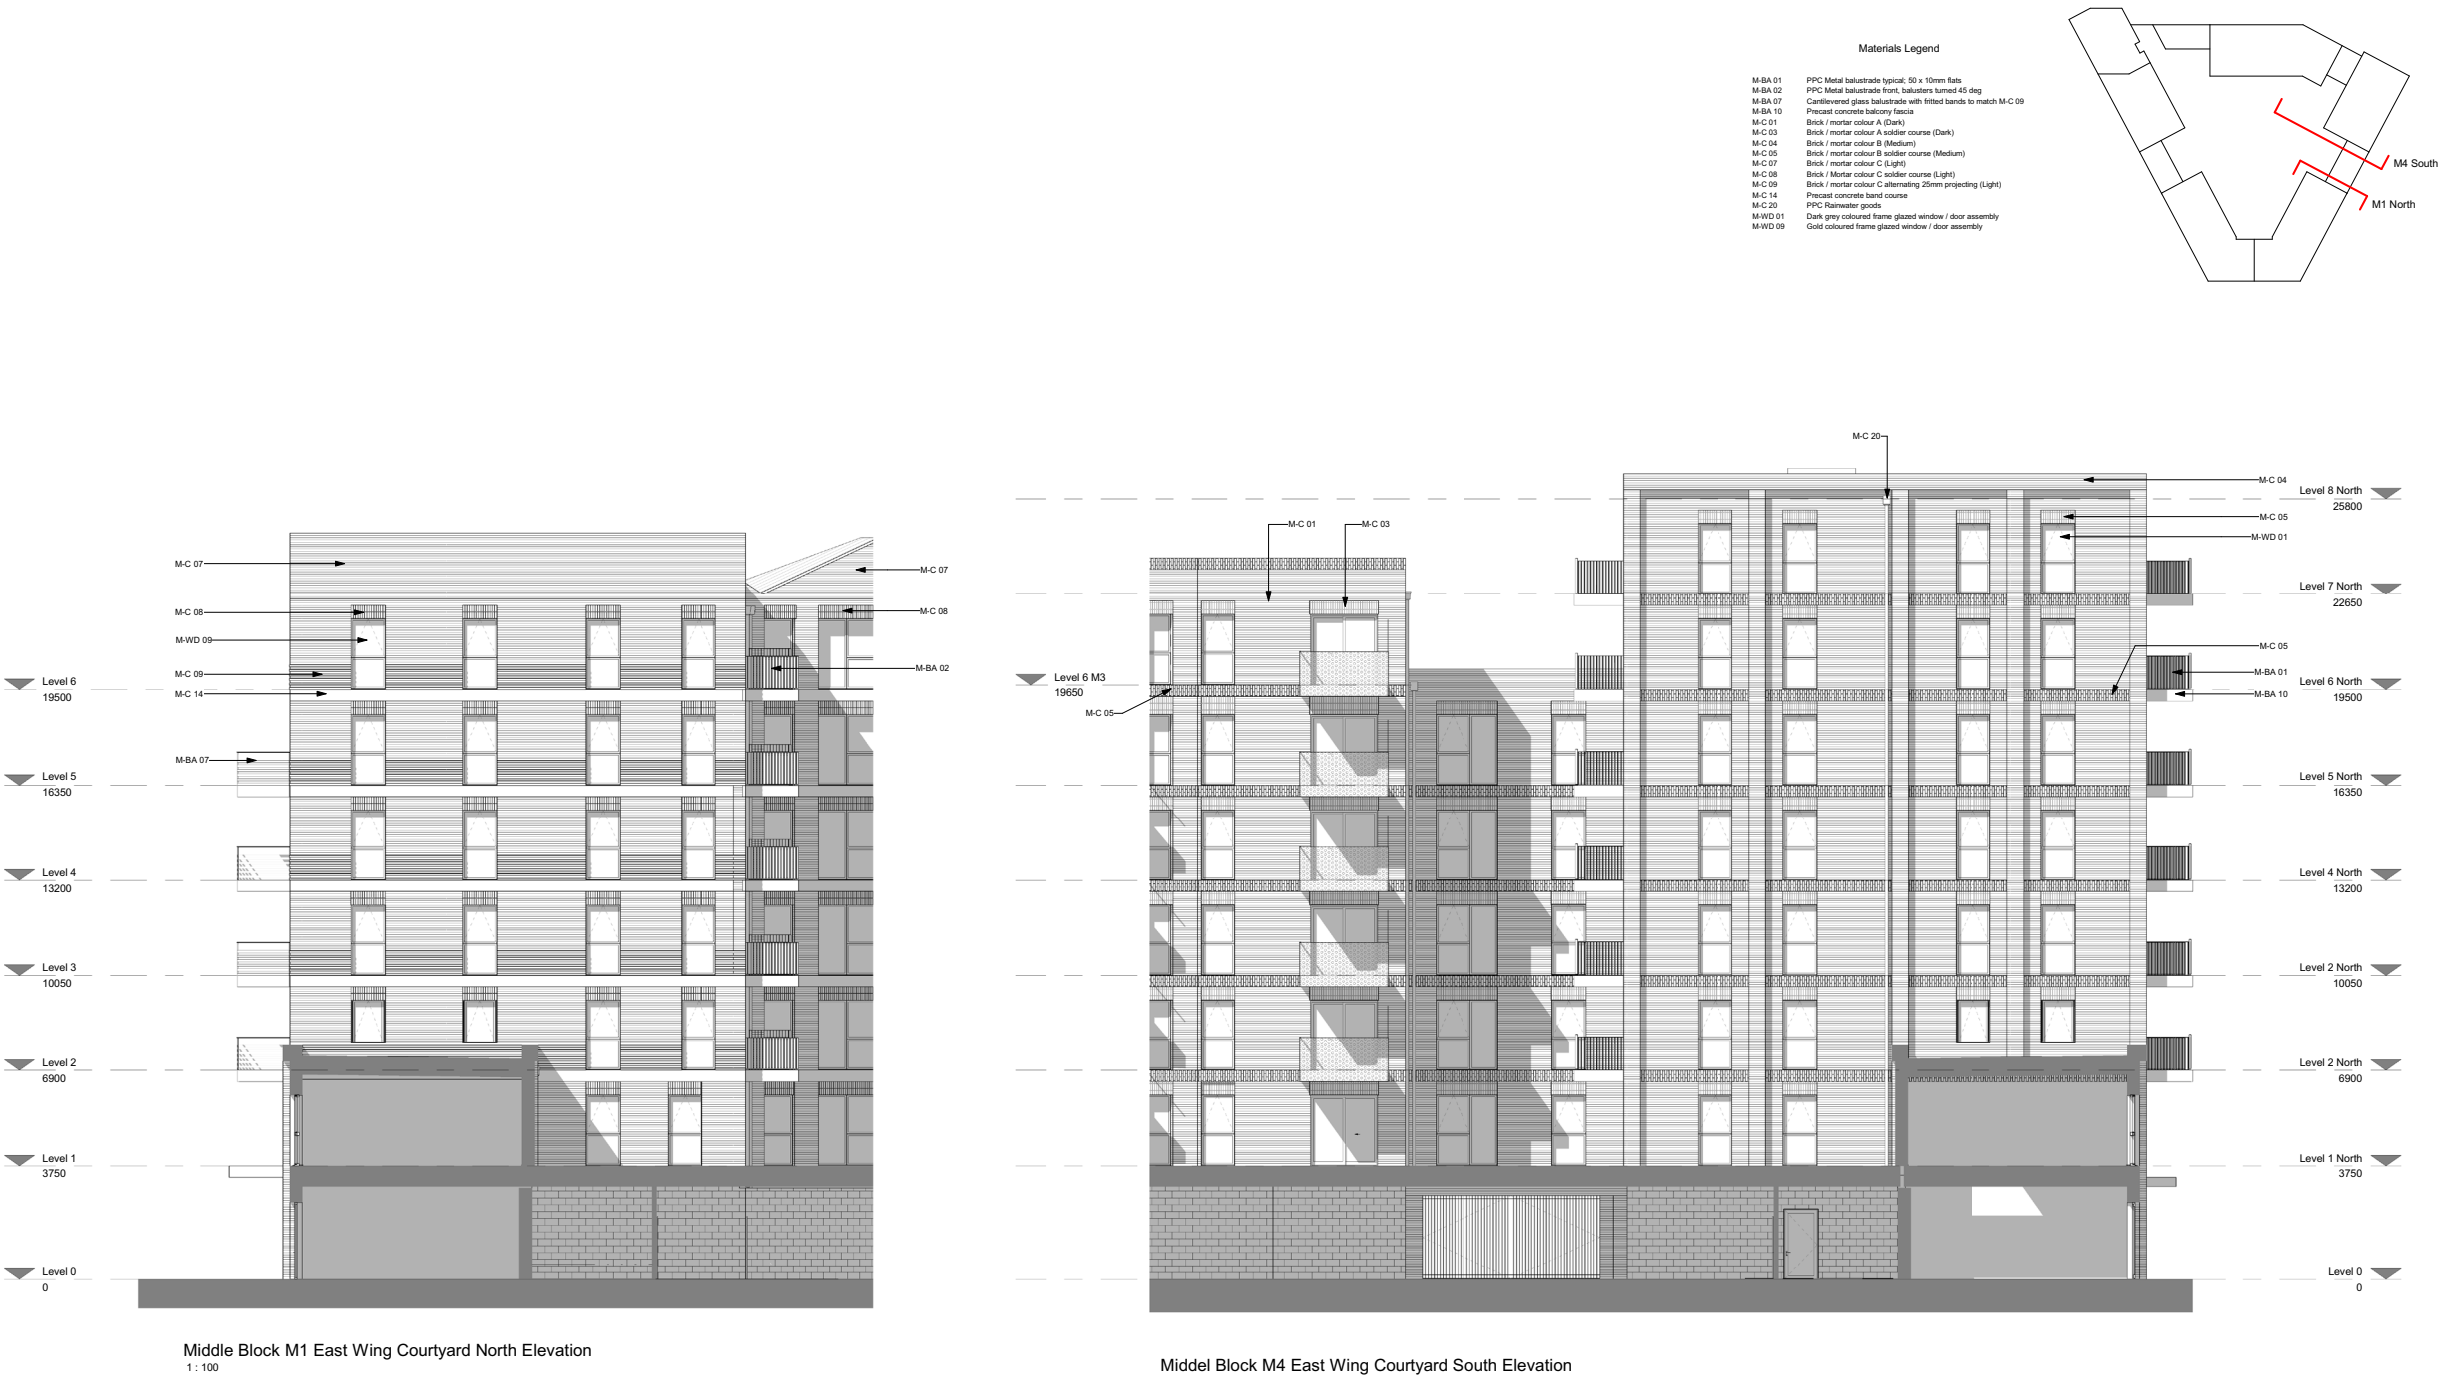

CDM REGULATIONS 2015. All current drawings and specifications for the project must be read in conjunction with the Designer's Hazard and Environment Assessment Record. All intellectual property rights reserved.

Rev	Date	Description
-	27/01/17	First Issue
A	25/10/19	For submission Issued for S73 Re-submission

Drawn	Ckd	Drawn	GS
FR	CS	Checked	CS
PR	CS	Date	Jan 2017
AMC	RS	Scale	@ A1 100

Kenavon Drive
Middle Block East Wing Ends

AA5990 -2224
REV A
FOR PLANNING

PRP



8.11 Consented and Proposed Comparison Elevations

Middle Block

Consented

Amended area as result of changes

- Materials Legend
- M-BA 02 PPC Metal balustrade front, balustrade turned 45 deg
 - M-BA 05 Cantilevered glass balustrade to meet balcony
 - M-BA 07 Cantilevered glass balustrade with lined bands to match M-C 09
 - M-BA 09 Fair faced pre-cast concrete fascia & soffit to projected balcony
 - M-C 04 Brick / mortar colour B (Medium)
 - M-C 07 Brick / mortar colour C (Light)
 - M-C 08 Brick / mortar colour C soldier course (Light)
 - M-C 09 Brick / mortar colour C alternating 20mm projecting (Light)
 - M-C 11 Brick / mortar colour D (Light)
 - M-C 14 Precast concrete band course
 - M-C 16 Metal panel cladding colour A (Dark)
 - M-C 22 Entrance canopy PPC metal cladding
 - M-WD 01 Dark grey coloured frame double glazed window / door assembly
 - M-WD 03 Shopfront curtain wall assembly
 - M-WD 08 Block entrance door/window assembly

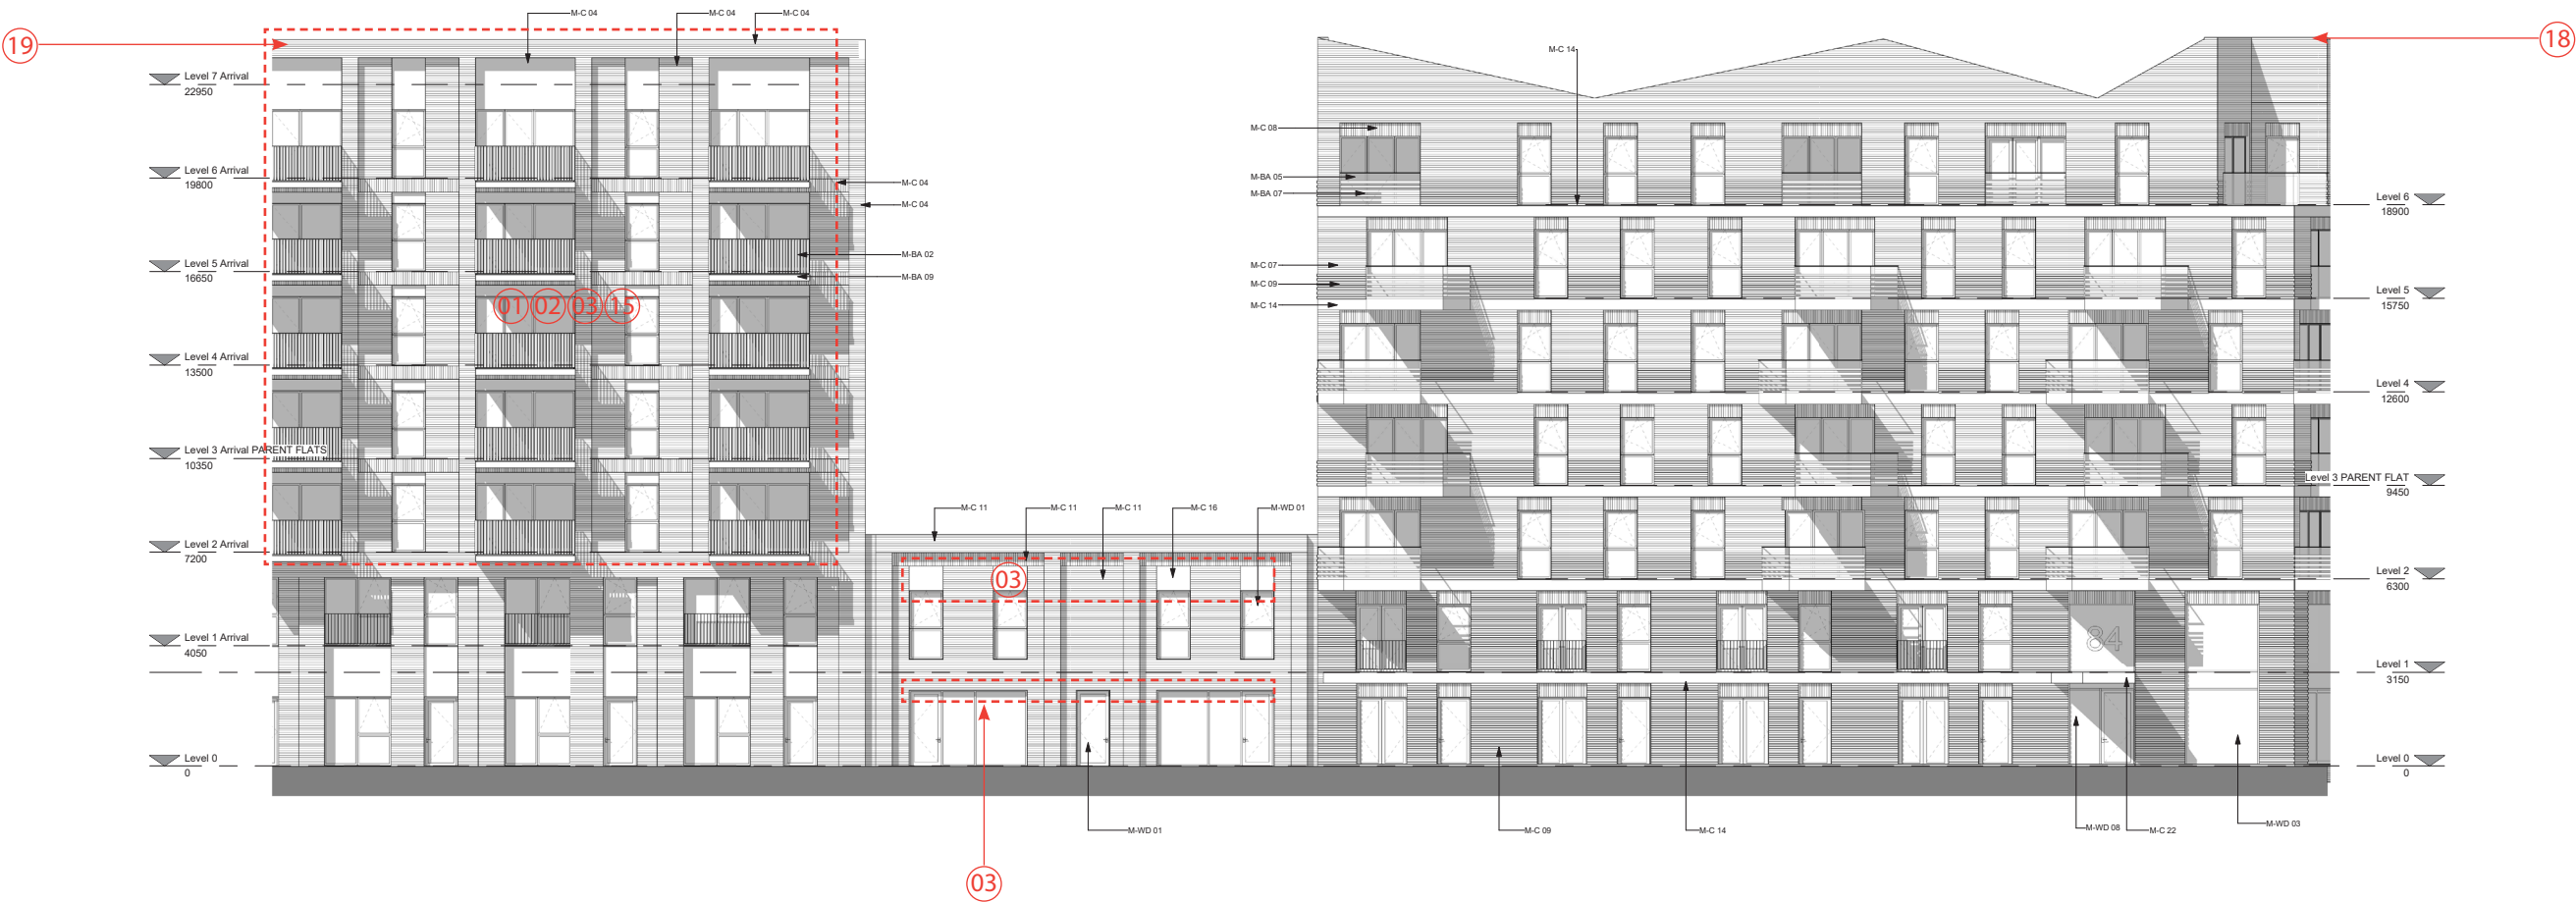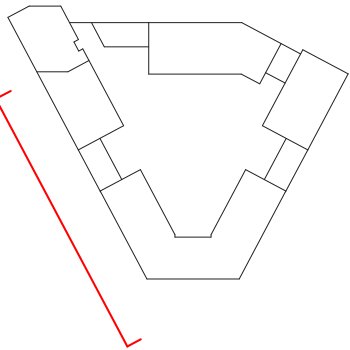

CDM REGULATIONS 2015. All current drawings and specifications for the project must be read in conjunction with the Designer's Hazard and Environment Assessment Record. All intellectual property rights reserved.

Rev Date Description
27/01/17 First Issue
29/03/17 For submission

Dwn Cld Drawn GS
FR CS Checked CS
Date Jan 2017
Scale @ A1 100

Kenavon Drive
Middle Block West Elevation

AA5990-2225
FOR PLANNING

PRP

8.11 Consented and Proposed Comparison Elevations

Middle Block

Proposed



CDM REGULATIONS 2015. All current drawings and specifications for the project must be read in conjunction with the Designer's Hazard and Environment Assessment Record. All intellectual property rights reserved.

Rev	Date	Description
A	22/03/17	For submission
B	11/03/19	Issued for S73 Coordination
C	28/03/19	Issued for S73 application
D	25/10/19	Issued for S73 Re-submission

Drawn	Ckd	Drawn	GS
FR	CS	Checked	CS
MC	RS	Date	Jan 2017
AMC	RS	Scale	@ A1 100

Kenavon Drive
Middle Block West Elevation

AA5990 -2225
REV D
FOR PLANNING


PRP

8.11 Consented and Proposed Comparison Elevations

Middle Block

Consented

Amended area as result of changes

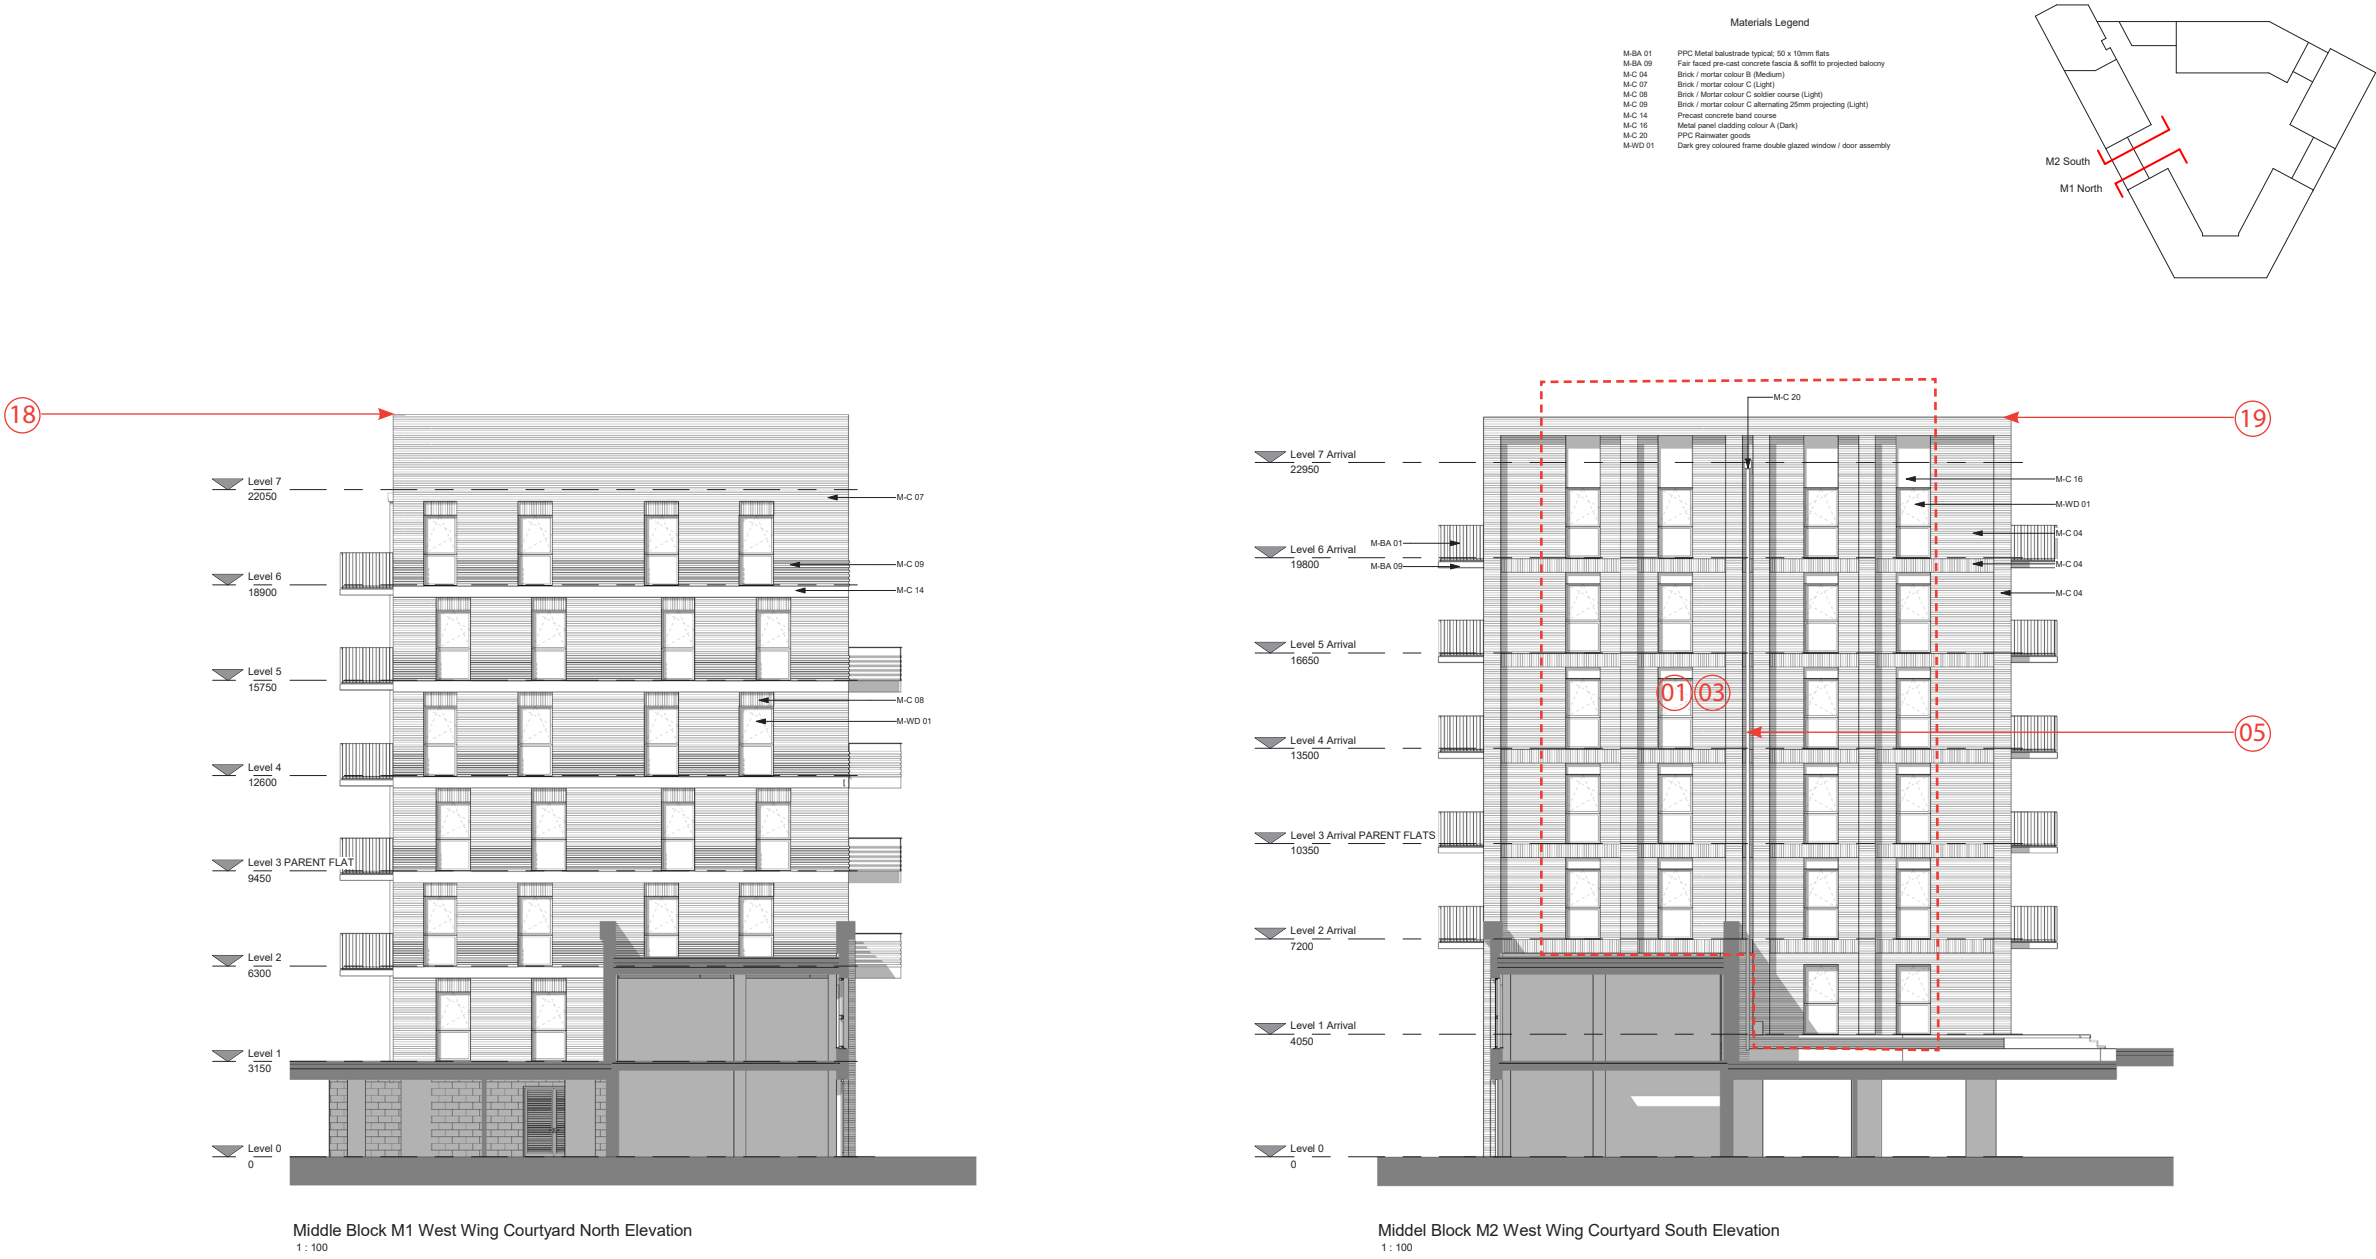

CDM REGULATIONS 2015. All current drawings and specifications for the project must be read in conjunction with the Designer's Hazard and Environment Assessment Record. All intellectual property rights reserved.

Rev	Date	Description
270/117		First Issue
220/117		For submission

Dwn	Ckd	Drawn	GS
FR	CS	Checked	CS
FR	CS	Date	Jan 2017
		Scale @ A1	100

Kenavon Drive
Middle Block West Wing Ends


AA5990-2226
FOR PLANNING

PRP

8.11 Consented and Proposed Comparison Elevations

Middle Block

Proposed

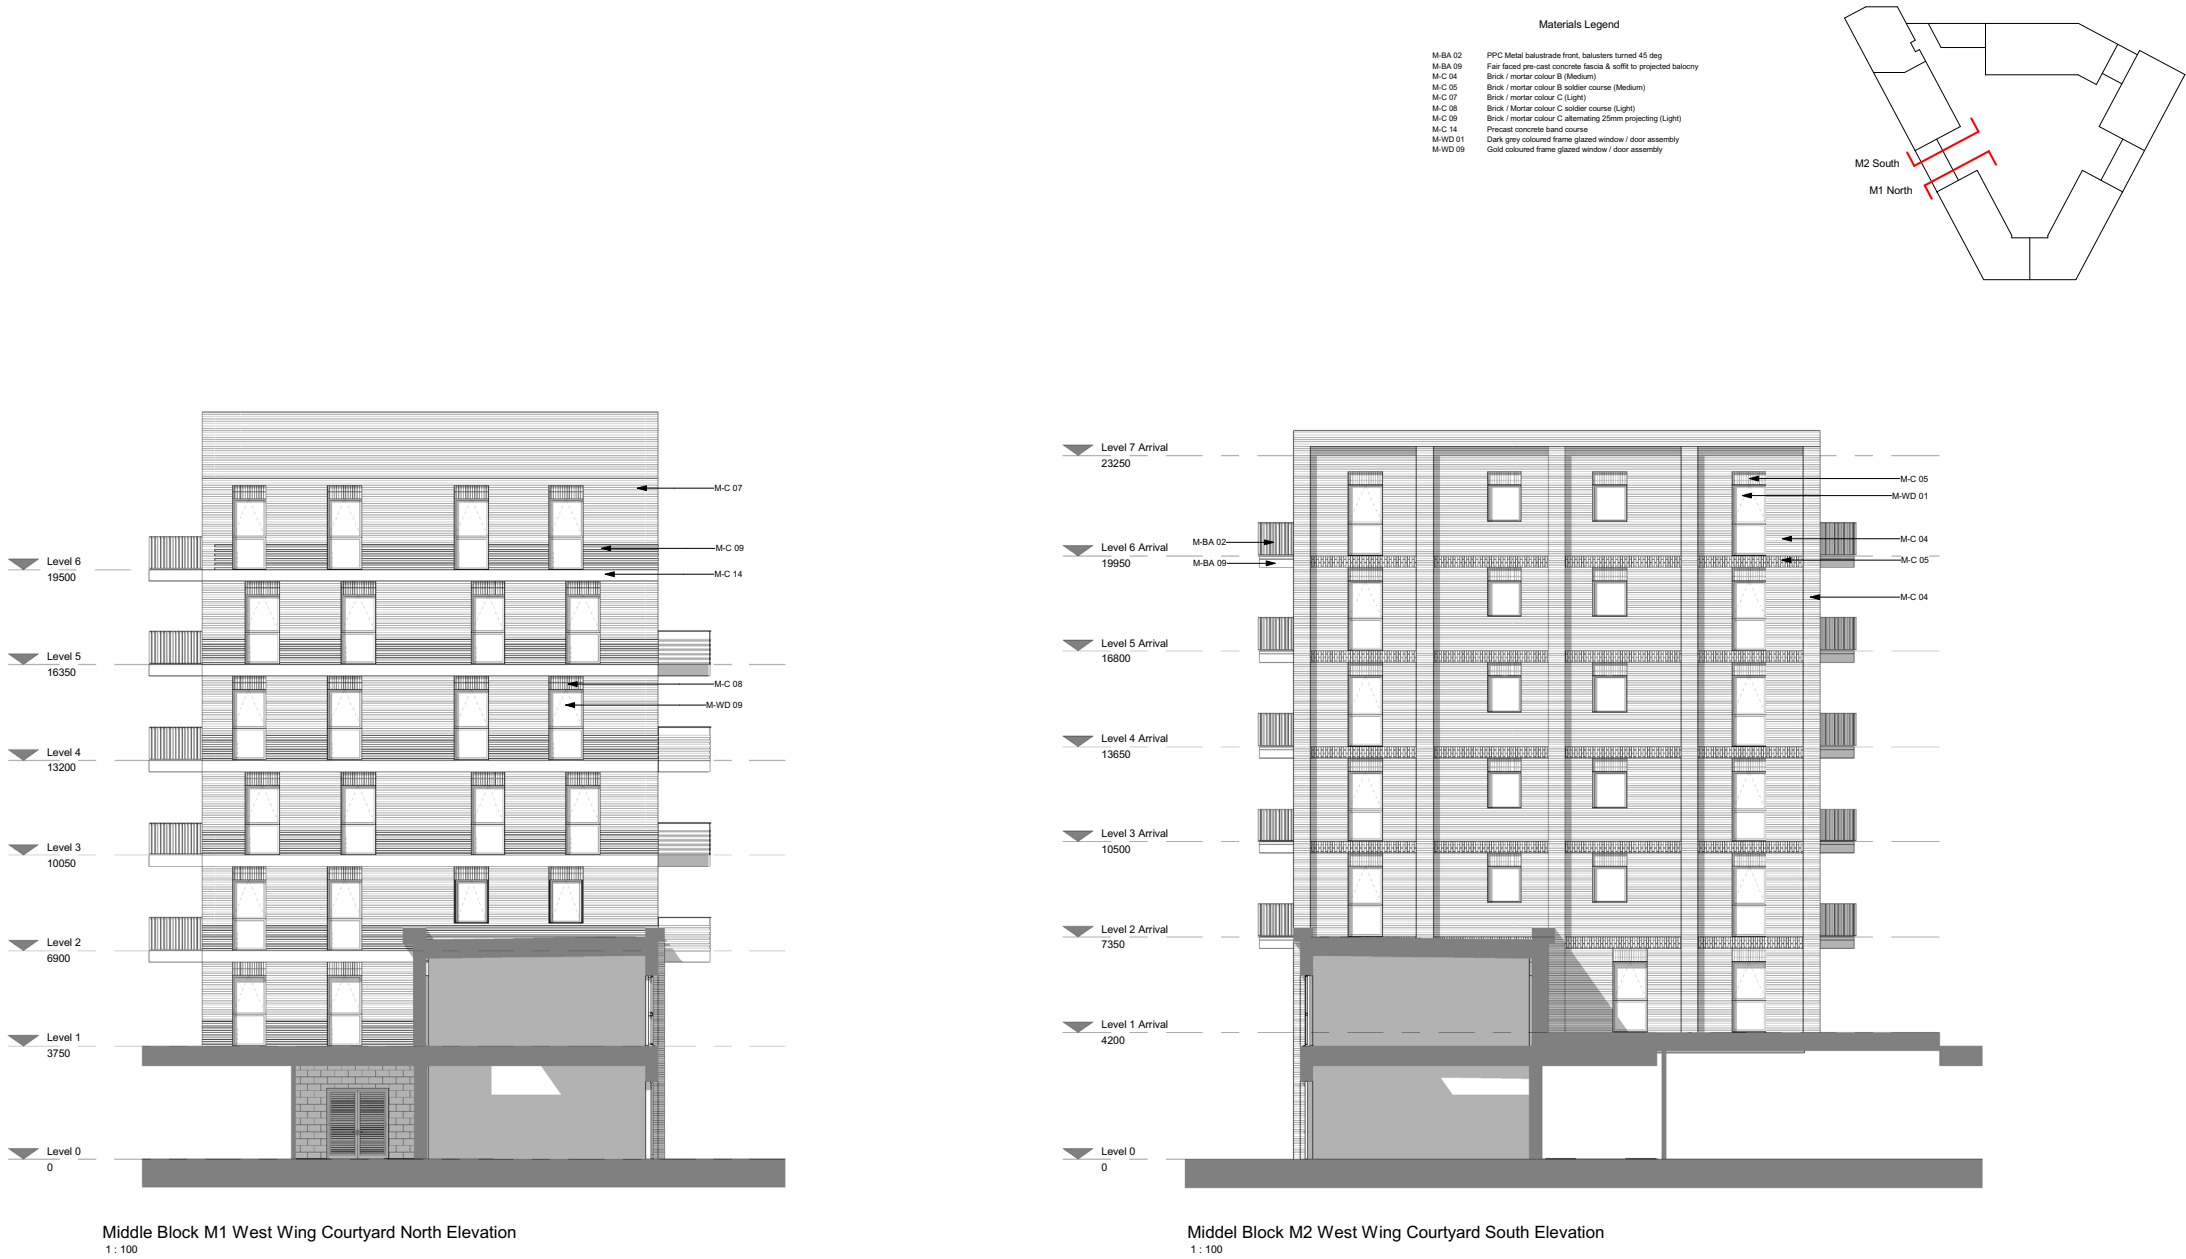

CDM REGULATIONS 2015. All current drawings and specifications for the project must be read in conjunction with the Designer's Hazard and Environment Assessment Record. All intellectual property rights reserved.

Rev	Date	Description
A	22/03/17	For submission
B	11/03/19	Issued for 573 Coordination
C	29/03/19	Issued for 573 application
D	07/05/19	Levels added. Re-submitted for 573
E	25/10/19	Issued for 573 Re-submission

Drawn	Clkd	Drawn	GS
FR	GS	Checked	CS
MC	RS	Date	Jan 2017
AMC	RS	Scale	@ A1 100

Kenavon Drive
Middle Block West Wing Ends

AA5990 -2226
REV D
FOR PLANNING

PRP


8.11 Consented and Proposed Comparison Elevations

Middle Block

Consented

Amended area as result of changes

- Materials Legend
- M-BA 04 PPC Perforated metal balustrade pattern: diaper
 - M-BA 05 Cantilevered glass balustrade to side of projected balcony
 - M-C 01 Brick / mortar colour A (Dark)
 - M-C 04 Brick / mortar colour B (Medium)
 - M-C 05 Brick / mortar colour B soldier course (Medium)
 - M-C 11 Brick / mortar colour D (Light)
 - M-C 16 Metal panel cladding colour A (Dark)
 - M-C 20 PPC Rainwater goods
 - M-WD 01 Dark grey coloured frame double glazed window / door assembly

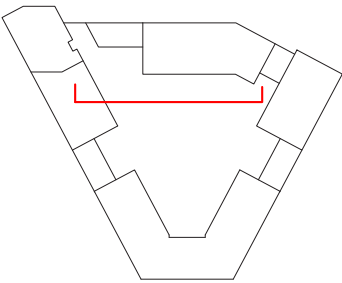

Middle Block Courtyard South Elevation
1 : 100

CDM REGULATIONS 2015. All current drawings and specifications for the project must be read in conjunction with the Designer's Hazard and Environment Assessment Record. All intellectual property rights reserved.

Rev	Date	Description
A	27/01/17	First issue
B	22/03/17	For submission
C	12/04/17	Post submission comments

Drawn	CS
FR	CS
FR	CS
FR	CS

Kenavon Drive
Middel Block Courtyard South
Elevation

AA5990-2227
REV B
FOR PLANNING



8.11 Consented and Proposed Comparison Elevations

Middle Block

Proposed



Middle Block Courtyard South Elevation
1 : 100



CDM REGULATIONS 2015. All current drawings and specifications for the project must be read in conjunction with the Designer's Hazard and Environment Assessment Record. All intellectual property rights reserved.

Rev	Date	Description
A	27/01/17	First Issue
B	22/03/17	For submission
C	12/04/17	Post submission comments
	25/10/19	Issued for 575 Re-submission

Drawn	Ckd	Drawn	GS
FR	CS	Checked	CS
FR	CS	Date	Jan 2017
AMC	RS	Scale	@ A1 100

Kenavon Drive
Middle Block Courtyard South
Elevation

AA5990 -2227
REV C
FOR PLANNING

PRP



8.11 Consented and Proposed Comparison Elevations

Middle Block

Consented

Amended area as result of changes

- Materials Legend
- M-C 04 Brick / mortar colour B (Medium)
 - M-C 07 Brick / mortar colour C (Light)
 - M-C 08 Brick / mortar colour C soldier course (Light)
 - M-C 11 Brick / mortar colour D (Light)
 - M-C 14 Perceval concrete hand course
 - M-C 16 Metal panel cladding colour A (Dark)
 - M-C 20 PVC Rainwater goods
 - M-WD 01 Dark grey coloured frame double glazed window / door assembly

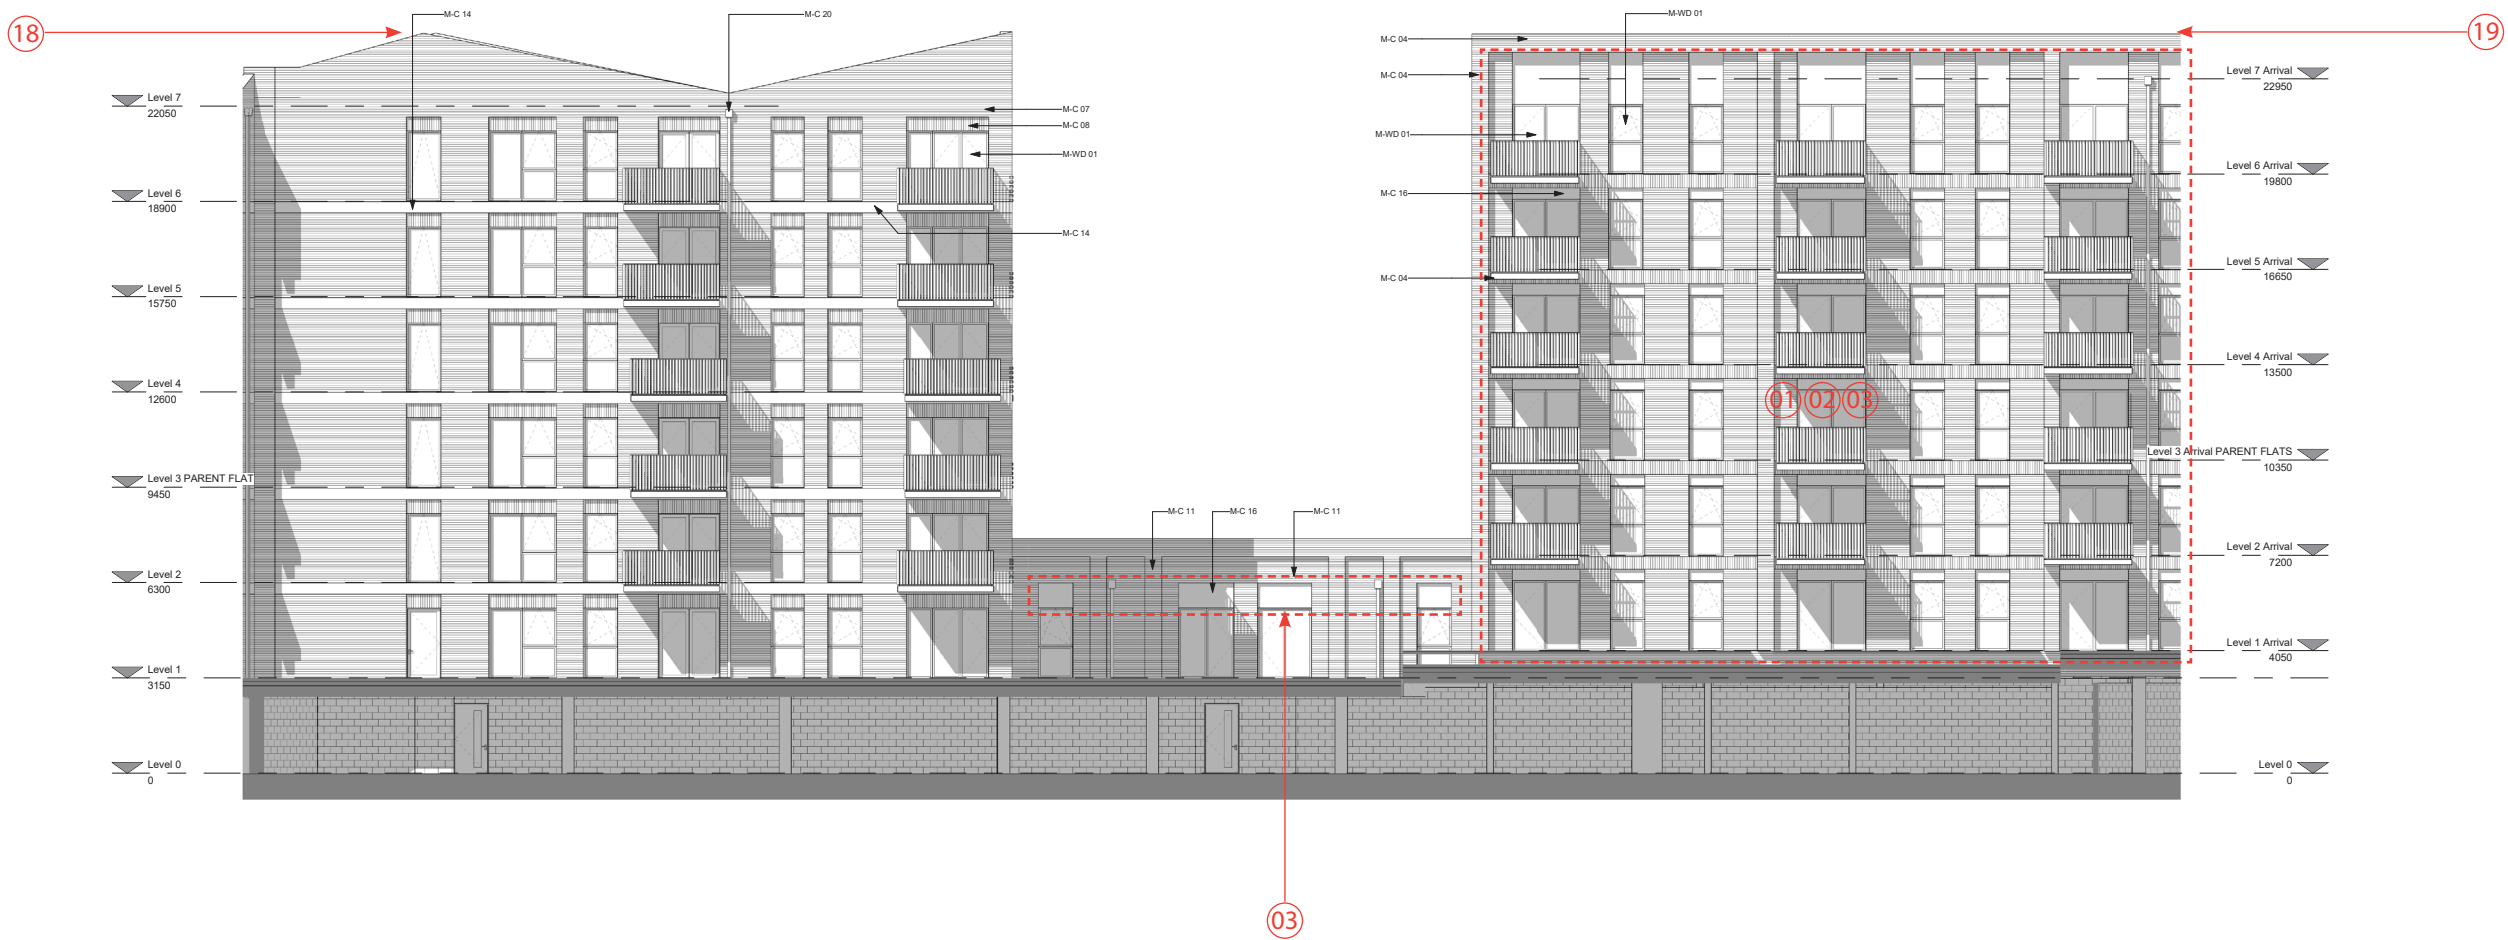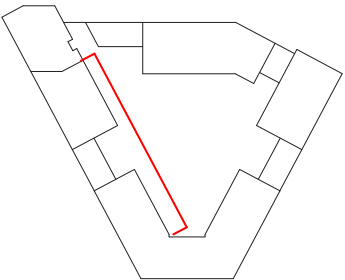

CDM REGULATIONS 2015. All current drawings and specifications for the project must be read in conjunction with the Designer's Hazard and Environment Assessment Record. All intellectual property rights reserved.

Rev	Date	Description
27/01/17	First Issue	
22/03/17	For submission	

Drawn	Old	Drawn	GS
FR	CS	Checked	CS
FR	CS	Date	Jan 2017
		Scale	@ A1 100

Kenavon Drive
Middle Block Courtyard East
Elevation

AA5990-2228
FOR PLANNING

PRP

8.11 Consented and Proposed Comparison Elevations

Middle Block

Proposed



CDM REGULATIONS 2015. All current drawings and specifications for the project must be read in conjunction with the Designer's Hazard and Environment Assessment Record. All intellectual property rights reserved.

Rev	Date	Description	Dwn	Ckd	Drawn	GS
A	11/03/19	Issued for S73 Coordination	MC	RS	Checked	CS
B	28/03/19	Issued for S73 application	MC	RS	Date	Jan 2017
C	07/05/19	Levels added: Re-issued for S73			Scale	@ A1 100
D	15/05/19	Re-issued for S73 application				
E	25/10/19	Issued for S73 Re-submission	AMC	RS		

Kenavon Drive

Middle Block Courtyard East
Elevation

AA5990 -2228
REV E
FOR PLANNING




8.11 Consented and Proposed Comparison Elevations

Middle Block

Consented

Amended area as result of changes

- Materials Legend
- M-BA 02 PPC Metal balustrade front, balusters turned 45 deg
 - M-BA 09 Fair faced pre-cast concrete fascia & soffits to projected balcony
 - M-C 04 Brick / mortar colour B (Medium)
 - M-C 07 Brick / mortar colour C (Light)
 - M-C 08 Brick / Mortar colour C spigot course (Light)
 - M-C 11 Brick / mortar colour D (Light)
 - M-C 14 Precast concrete hand course
 - M-C 16 Metal panel cladding colour A (Dark)
 - M-C 20 PPC Rainwater goods
 - M-WD 01 Dark grey coloured frame double glazed window / door assembly

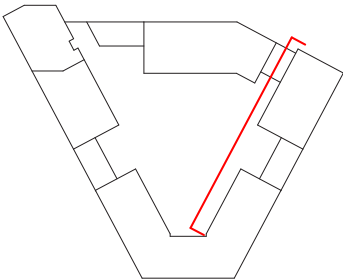

CDM REGULATIONS 2015. All current drawings and specifications for the project must be read in conjunction with the Designer's Hazard and Environment Assessment Record. All intellectual property rights reserved.

Rev	Date	Description
270117		First Issue
220317		For submission

Dwn	Ckd	Drawn	GS
FR	CS	Checked	CS
FR	CS	Date	Jan 2017
Scale @ A1 100			

Kenavon Drive
Middle Block Courtyard West
Elevation

AA5990-2229
FOR PLANNING

PRP

8.11 Consented and Proposed Comparison Elevations

Middle Block

Proposed




8.11 Consented and Proposed Comparison Elevations

Middle Block

Consented

Amended area as result of changes

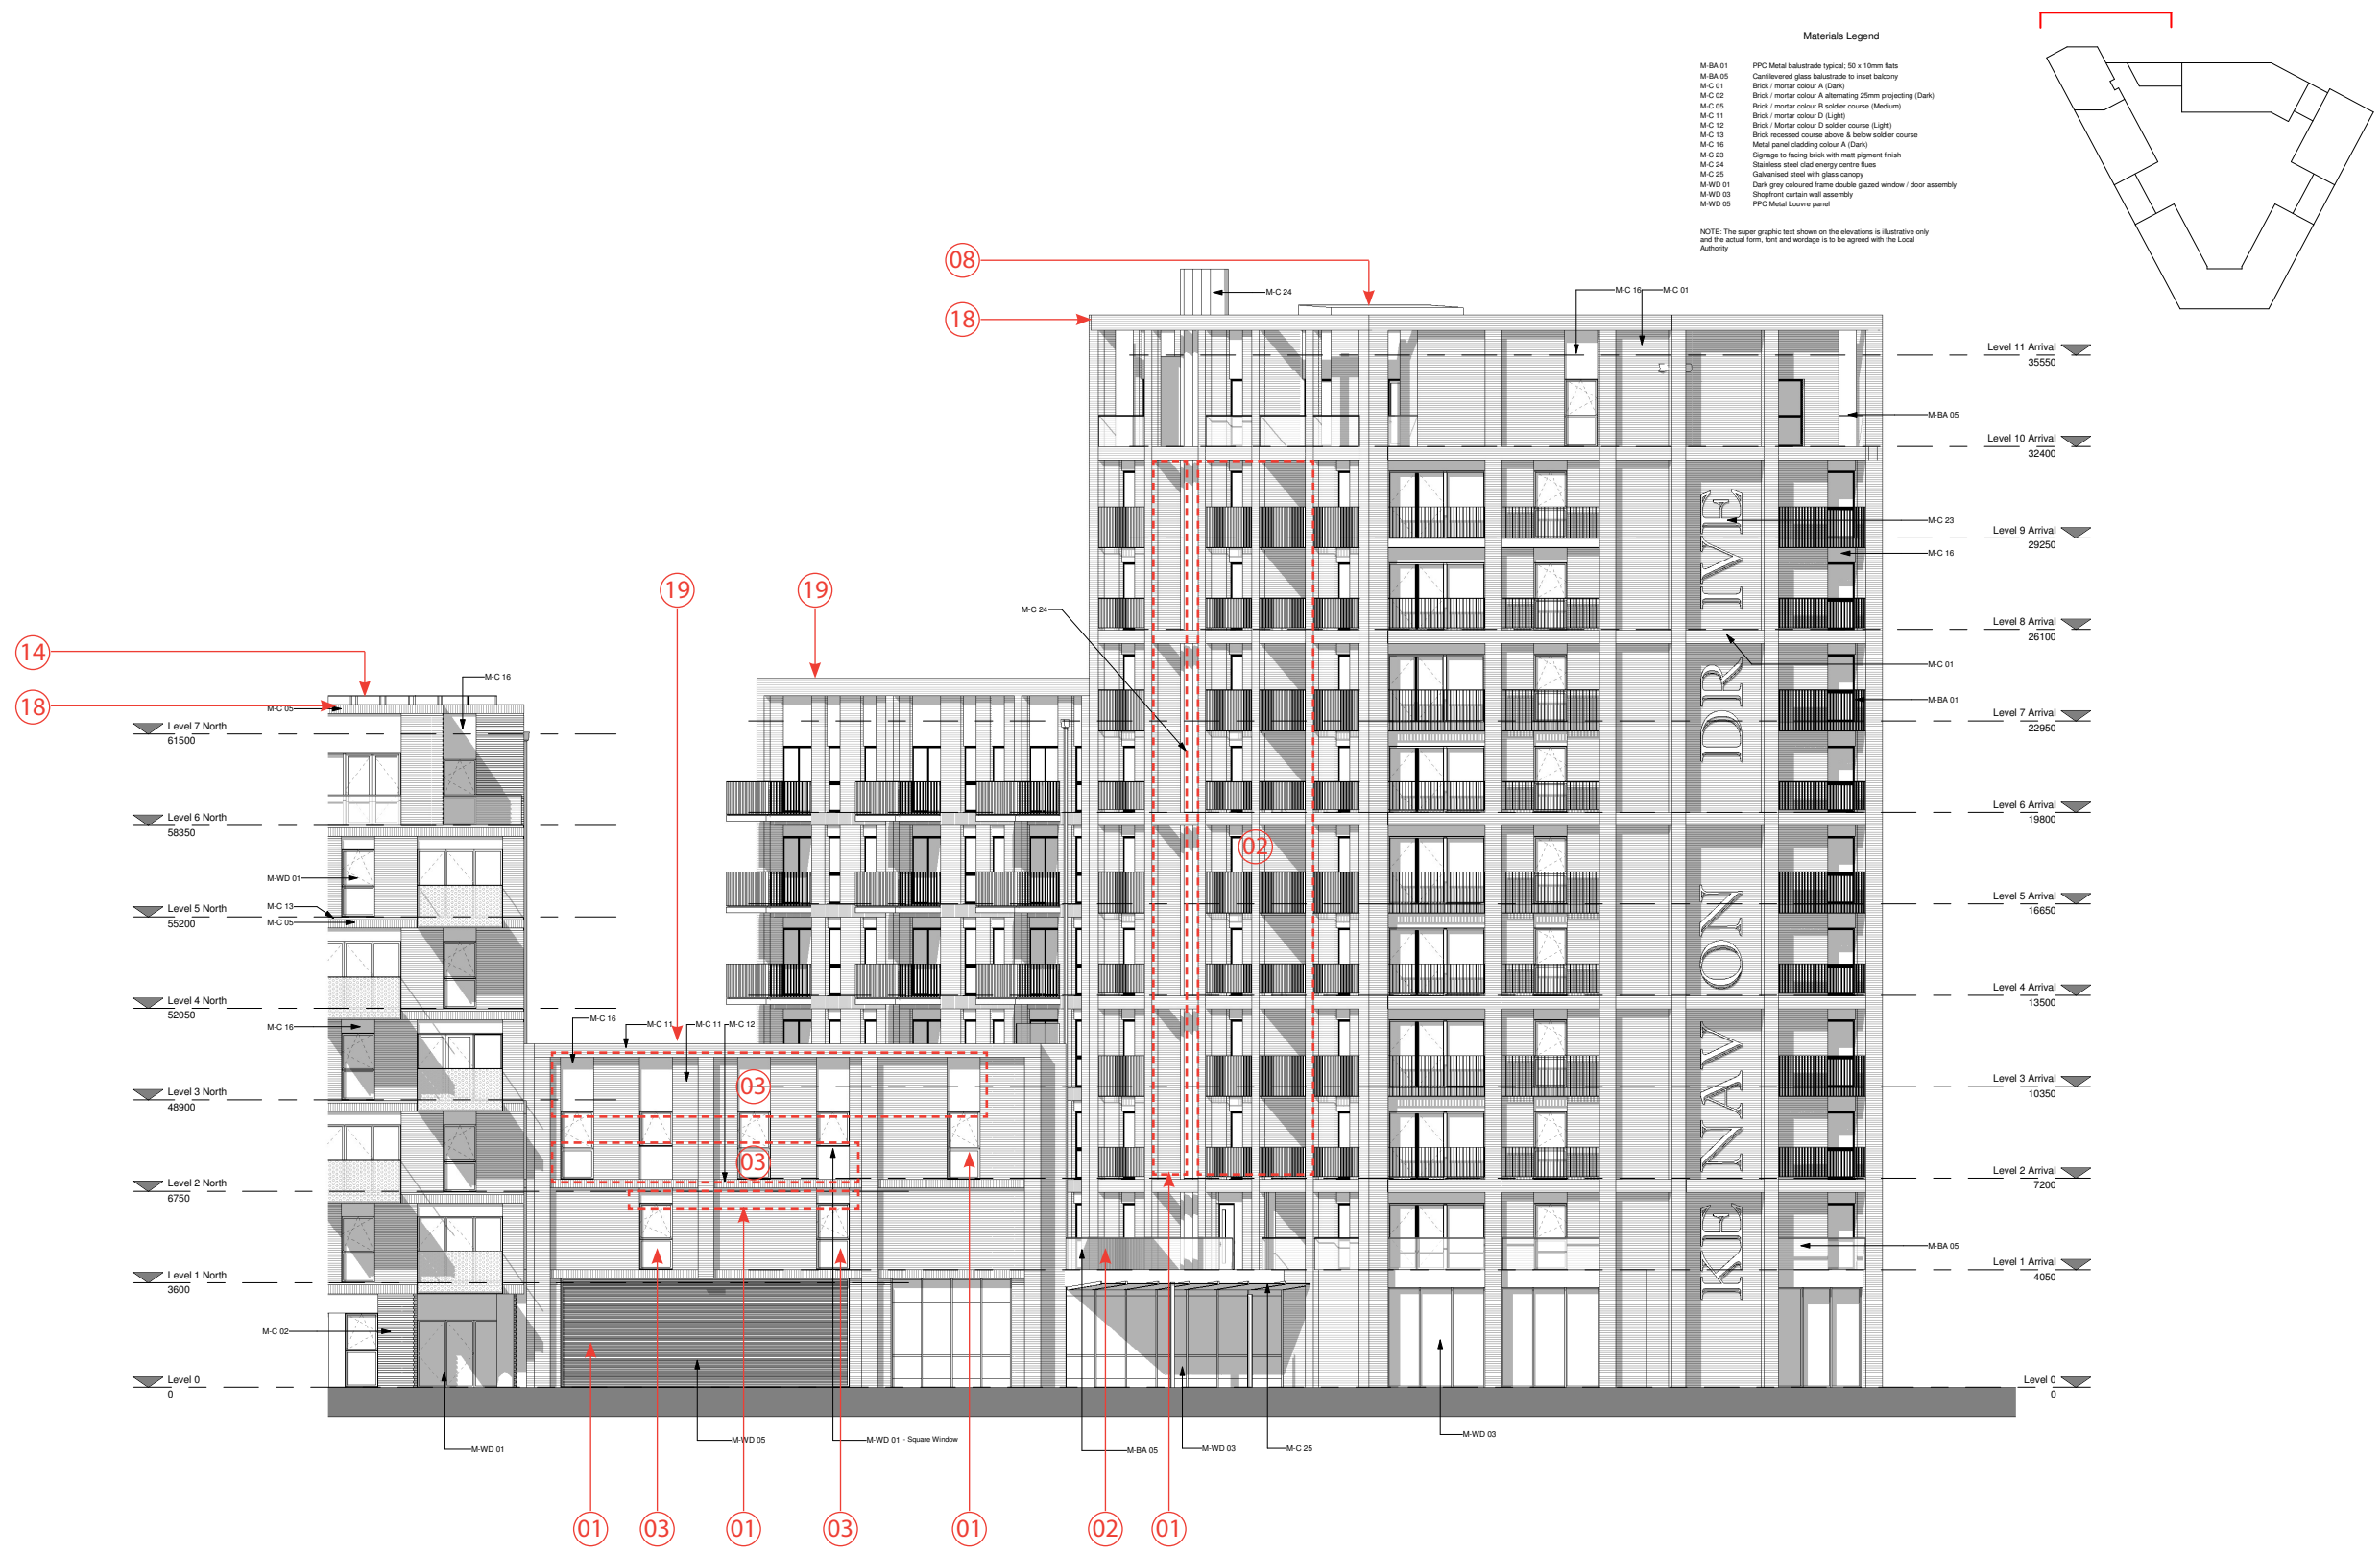

CDM REGULATIONS 2015. All current drawings and specifications for the project must be read in conjunction with the Designer's Hazard and Environment Assessment Record. All intellectual property rights reserved.

Rev	Date	Description
A	27/01/17	First Issue
B	22/03/17	For submission
C	12/04/17	Post submission comments

Drawn	Checked	Date	Scale
GS	CS	Jan 2017	As indicated

Kenavon Drive
Arrival Space Block North
Elevation

AA5990-2230
REV B
FOR PLANNING

PRP

Middle Block

Materials Legend

M-BA 01	PPC Metal balustrade typical: 50 x 10mm flats
M-BA 05	Cantervered glass balustrade to inset balcony
M-C 01	Brick / mortar colour A (Dark)
M-C 02	Brick / mortar colour A alternating 25mm projecting (Dark)
M-C 03	Brick / mortar colour A soldier course (Dark)
M-C 05	Brick / mortar colour B soldier course (Medium)
M-C 23	Signage to facing brick with matt pigment finish
M-C 24	Stainless steel clad energy centre flues
M-C 25	Galvanneal steel with glass canopy
M-C 28	Brick / mortar colour A (Dark) 15mm recess
M-WD 01	Dark grey coloured frame glazed window / door assembly
M-WD 05	PPC Metal Louvre panel
M-WD 08	Block entrance door/window assembly

NOTE: The super graphic text shown on the elevations is illustrative only and the actual form, font and wordage is to be agreed with the Local Authority

Elevation Details:

- Left Elevation:** Levels 0 to 7 North. Key features include Level 6 M3 (19650), Level 5 North (16350), Level 4 North (13200), Level 3 North (10050), Level 2 North (6900), Level 1 North (3750), and Level 0 (0). Materials M-C 01, M-C 03, M-C 05, M-C 24, M-WD 01, and M-WD 05 are indicated.
- Central Elevation:** Features a large glass canopy structure at the base. Materials M-C 01, M-C 03, M-C 24, and M-WD 01 are indicated.
- Right Elevation:** Levels 0 to 10 Arrival. Key features include Level 10 Arrival (32850), Level 9 Arrival (29550), Level 8 Arrival (26400), Level 7 Arrival (23250), Level 6 Arrival (19950), Level 5 Arrival (16800), Level 4 Arrival (13650), Level 3 Arrival (10500), Level 2 Arrival (7350), Level 1 Arrival (4200), and Level 0 (0). Materials M-C 01, M-C 03, M-C 23, M-C 24, M-BA 01, and M-BA 05 are indicated. Large vertical text 'KIE NAV ON DIVE' is shown.

Site Plan: A small inset map in the top right corner shows the building's location within a larger site context.


PRP

8.11 Consented and Proposed Comparison Elevations

Middle Block


Consented

Amended area as result of changes

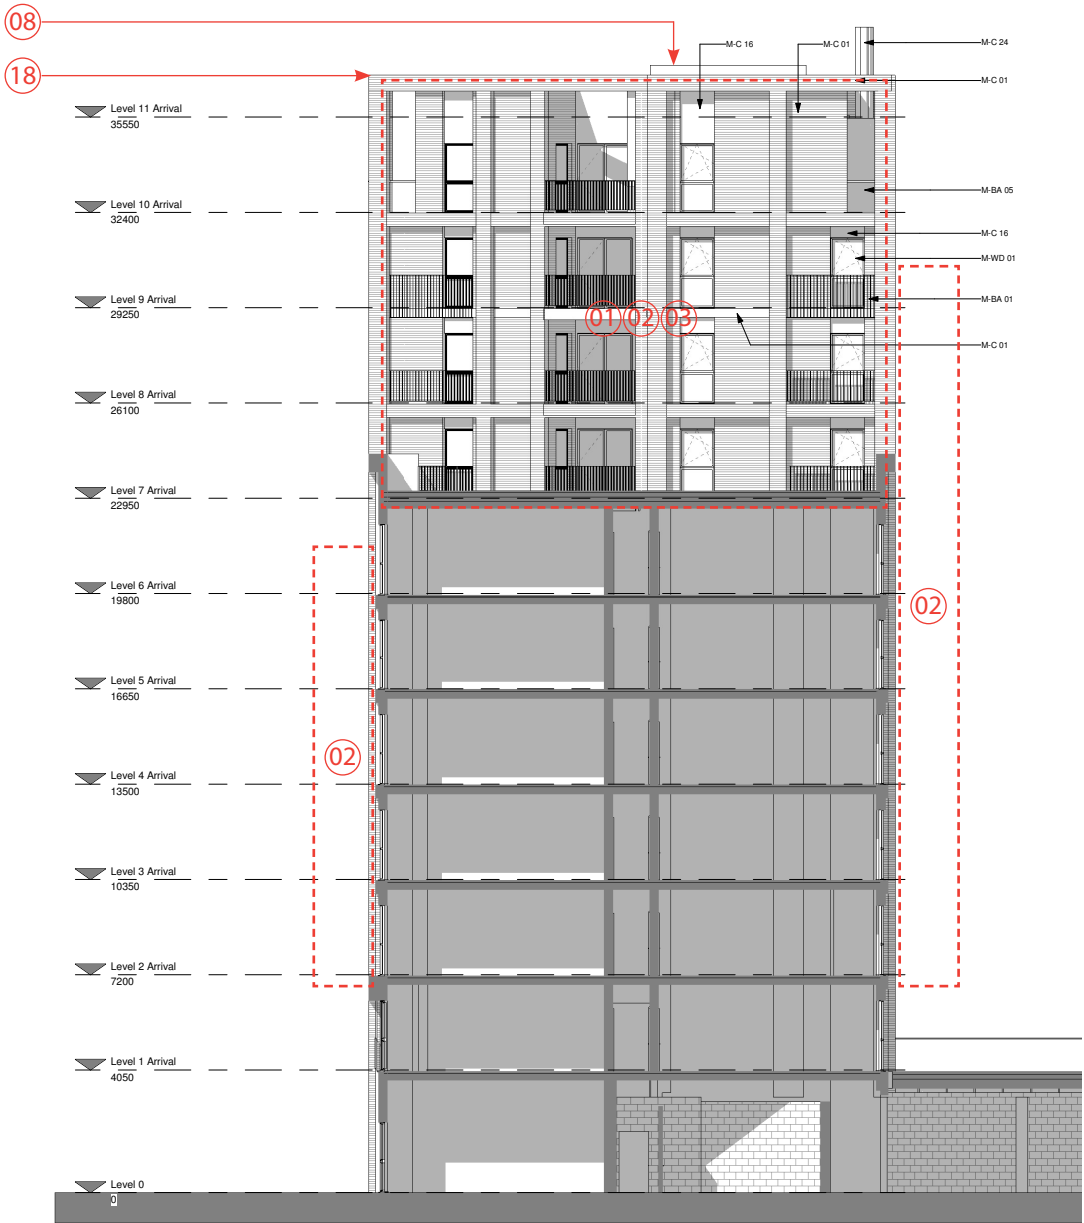

Materials Legend

M-BA 01	PPC Metal balustrade typical: 50 x 10mm flats
M-BA 05	Carrollvered glass balustrade to inset balcony
M-C 01	Brick / mortar colour A (Dark)
M-C 16	Metal panel cladding colour A (Dark)
M-C 24	Stainless steel clad energy centre flues
M-WD 01	Dark grey coloured frame double glazed window / door assembly

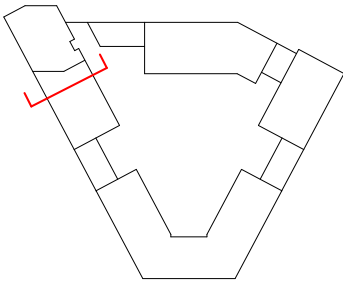

CDM REGULATIONS 2015. All current drawings and specifications for the project must be read in conjunction with the Designer's Hazard and Environment Assessment Record. All intellectual property rights reserved.

Rev	Date	Description
A	27/01/17	First Issue
B	22/03/17	For submission
B	12/04/17	Post submission comments

Dwn	Ckd	Drawn	GS
FR	CS	Checked	CS
FR	CS	Date	Jan 2017
FR	CS	Scale @ A1	As indicated

Kenavon Drive
Arrival Space Block South
Elevation


AA5990-2231
REV B
FOR PLANNING

PRP

8.11 Consented and Proposed Comparison Elevations

Middle Block

Proposed

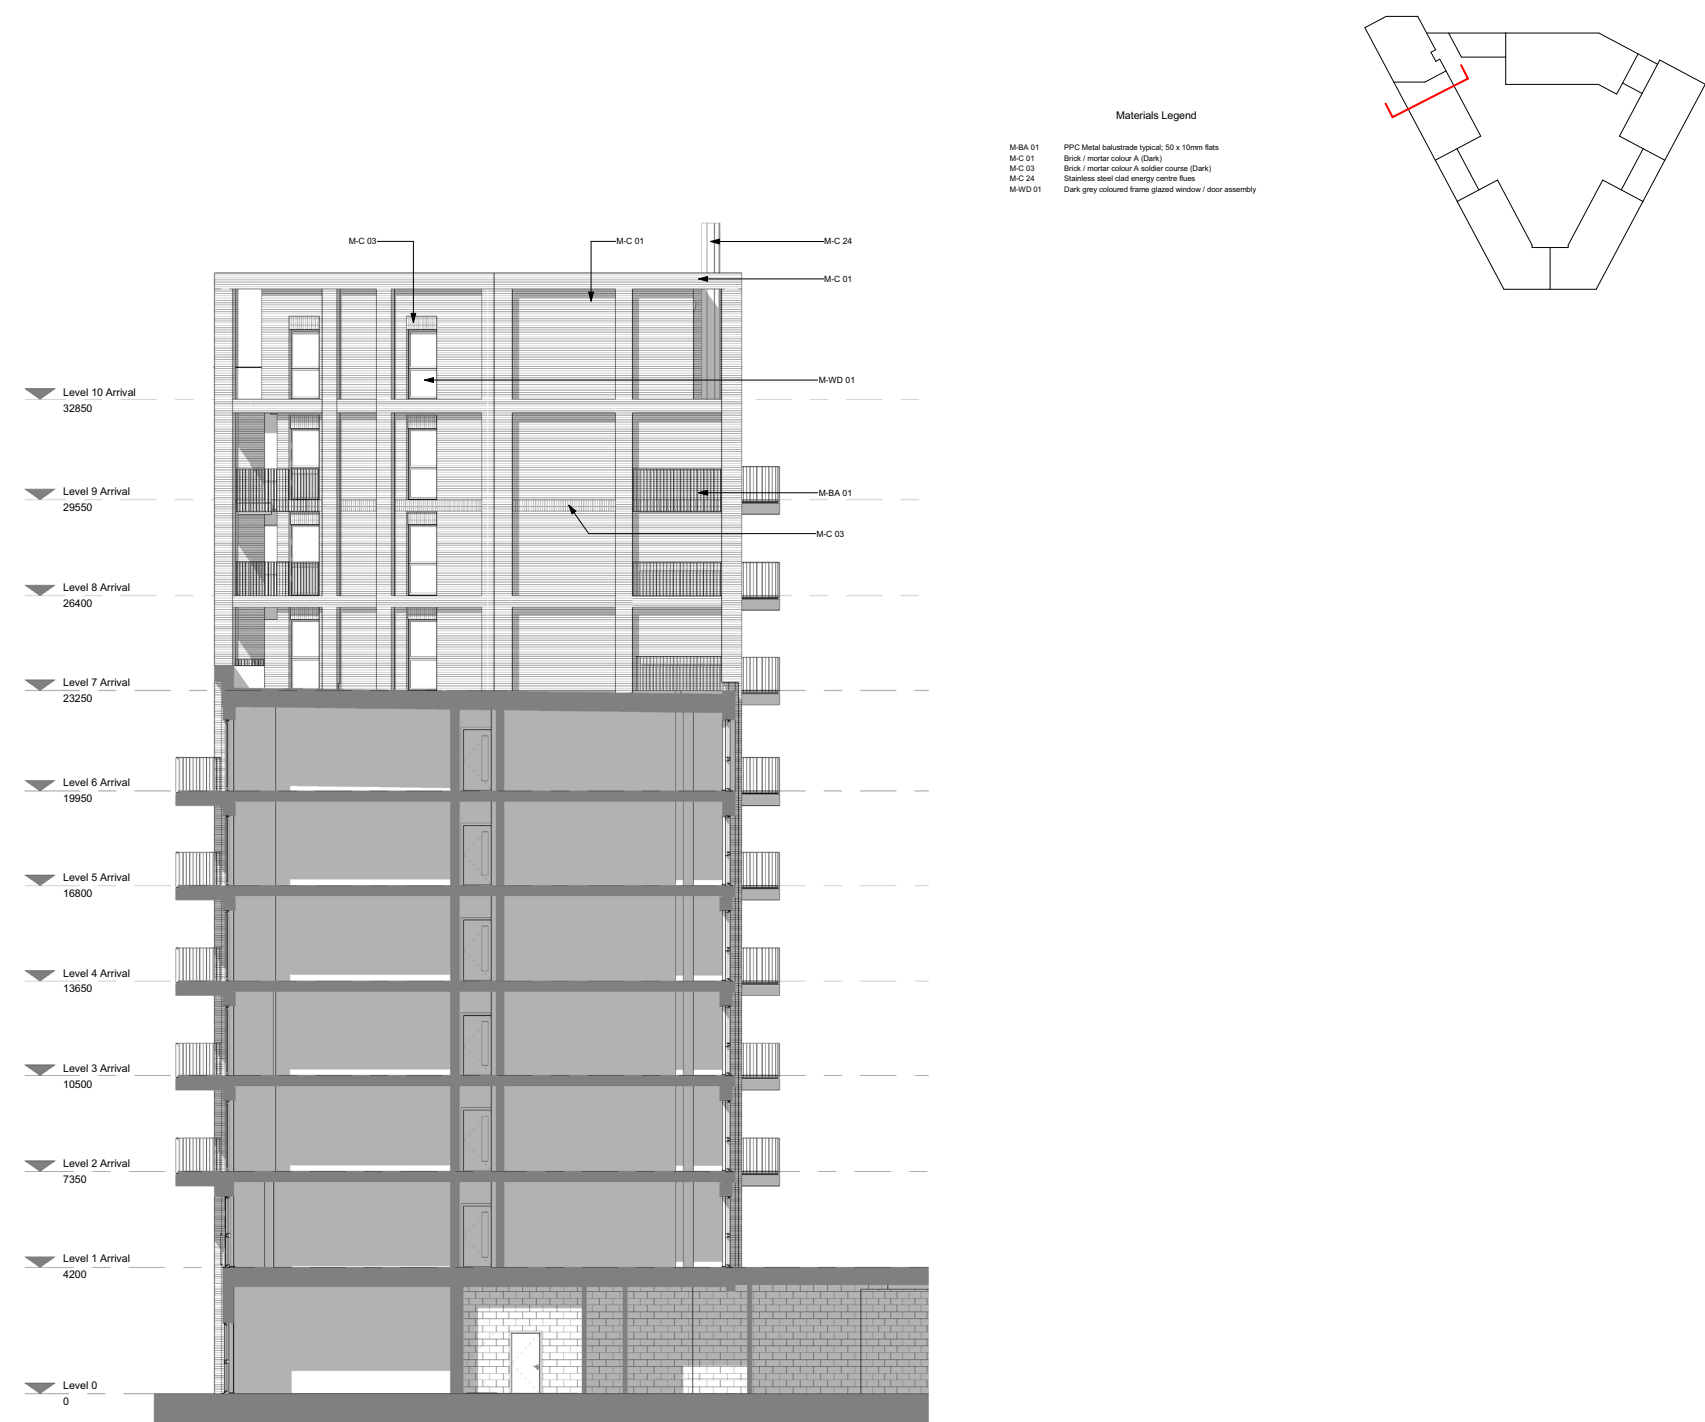

CDM REGULATIONS 2015. All current drawings and specifications for the project must be read in conjunction with the Designer's Hazard and Environment Assessment Record. All intellectual property rights reserved.

Rev	Date	Description	Dwn	Ckd	Drawn	GS
C	11/03/19	Issued for S73 Coordination	MC	RS	Checked	CS
D	28/03/19	Issued for S73 application	MC	RS	Date	Jan 2017
E	07/05/19	Levels added: Re-issued for S73	AMC	RS	Scale	@ A1 As indicated
F	15/05/19	Re-issued for S73 application				
G	25/10/19	Issued for S73 Re-submission				

Kenavon Drive
Arrival Space Block South
Elevation

AA5990 -2231
REV G
FOR PLANNING



8.11 Consented and Proposed Comparison Elevations

Middle Block

Consented

Amended area as result of changes




CDM REGULATIONS 2015. All current drawings and specifications for the project must be read in conjunction with the Designer's Hazard and Environment Assessment Record. All intellectual property rights reserved.

8.11 Consented and Proposed Comparison Elevations

Middle Block

Proposed

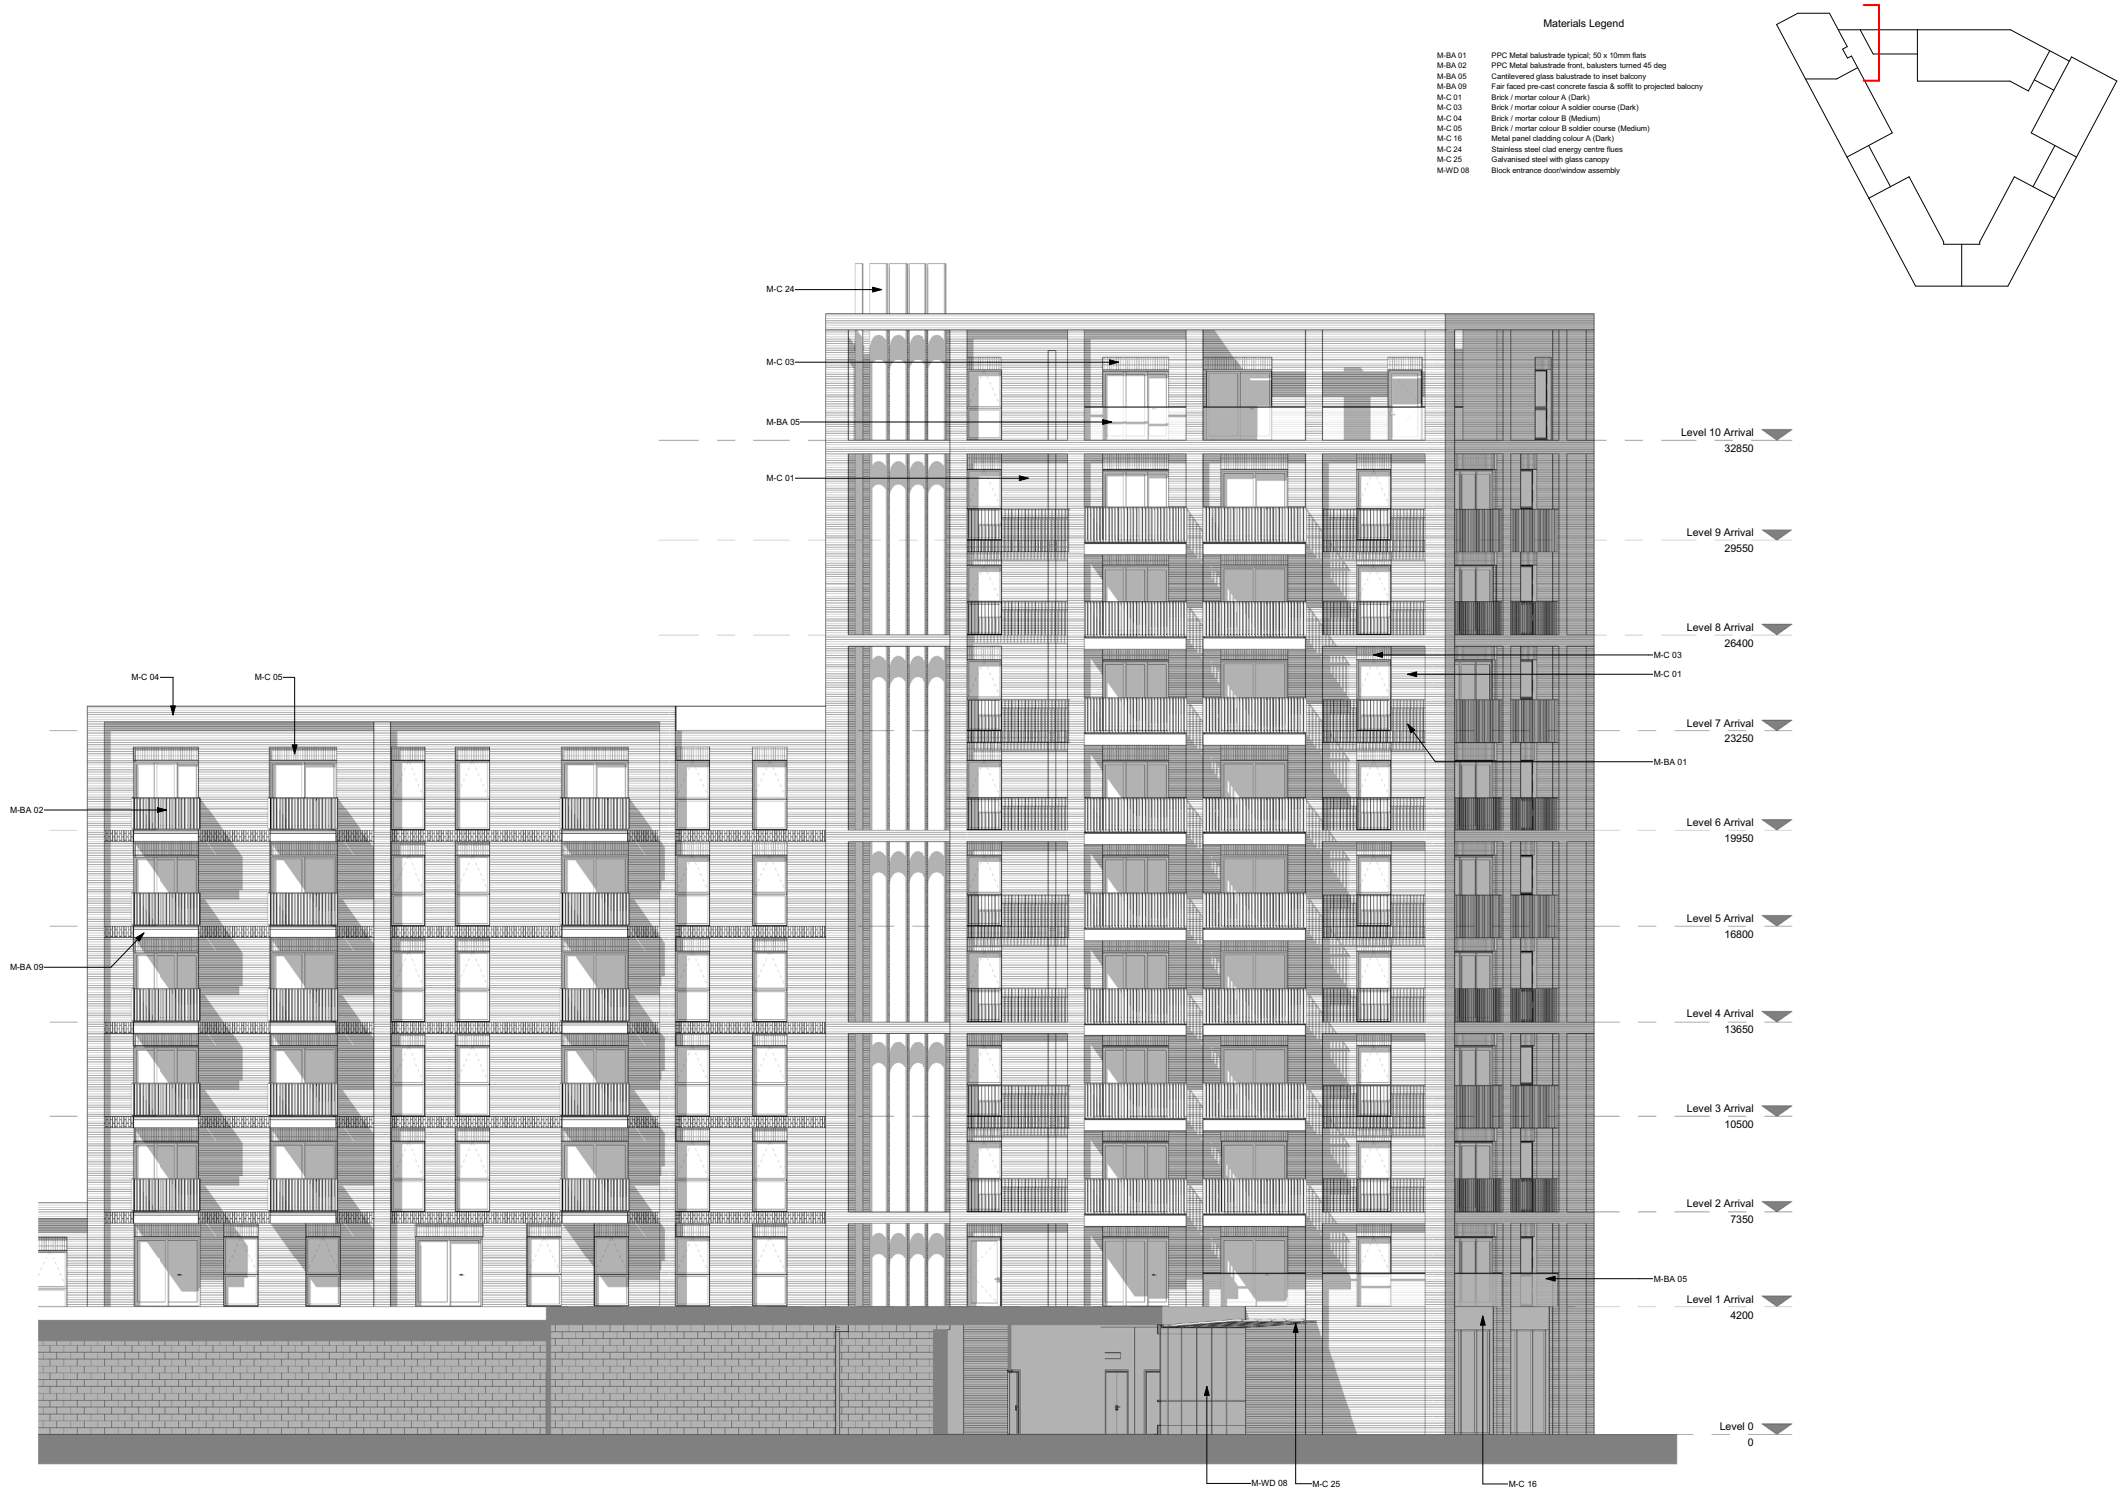

CDM REGULATIONS 2015. All current drawings and specifications for the project must be read in conjunction with the Designer's Hazard and Environment Assessment Record. All intellectual property rights reserved.

Rev	Date	Description	Drawn	Ckd	Drawn	GS
C	11/03/19	Issued for S71 Coordination	MC	RS	Checked	CS
D	28/03/19	Issued for S71 application	MC	RS		
E	07/05/19	Levels added. Re-issued for S73			Date	Jan 2017
F	15/05/19	Re-issued for S73 application			Scale	@ A1 As indicated
G	25/10/19	Issued for S73 Re-submission	AMC	RS		

Kenavon Drive
Arrival Space Block East
Elevation

AA5990 -2232
REV G
FOR PLANNING


PRP

8.11 Consented and Proposed Comparison Elevations

Middle Block

Consented


Amended area as result of changes

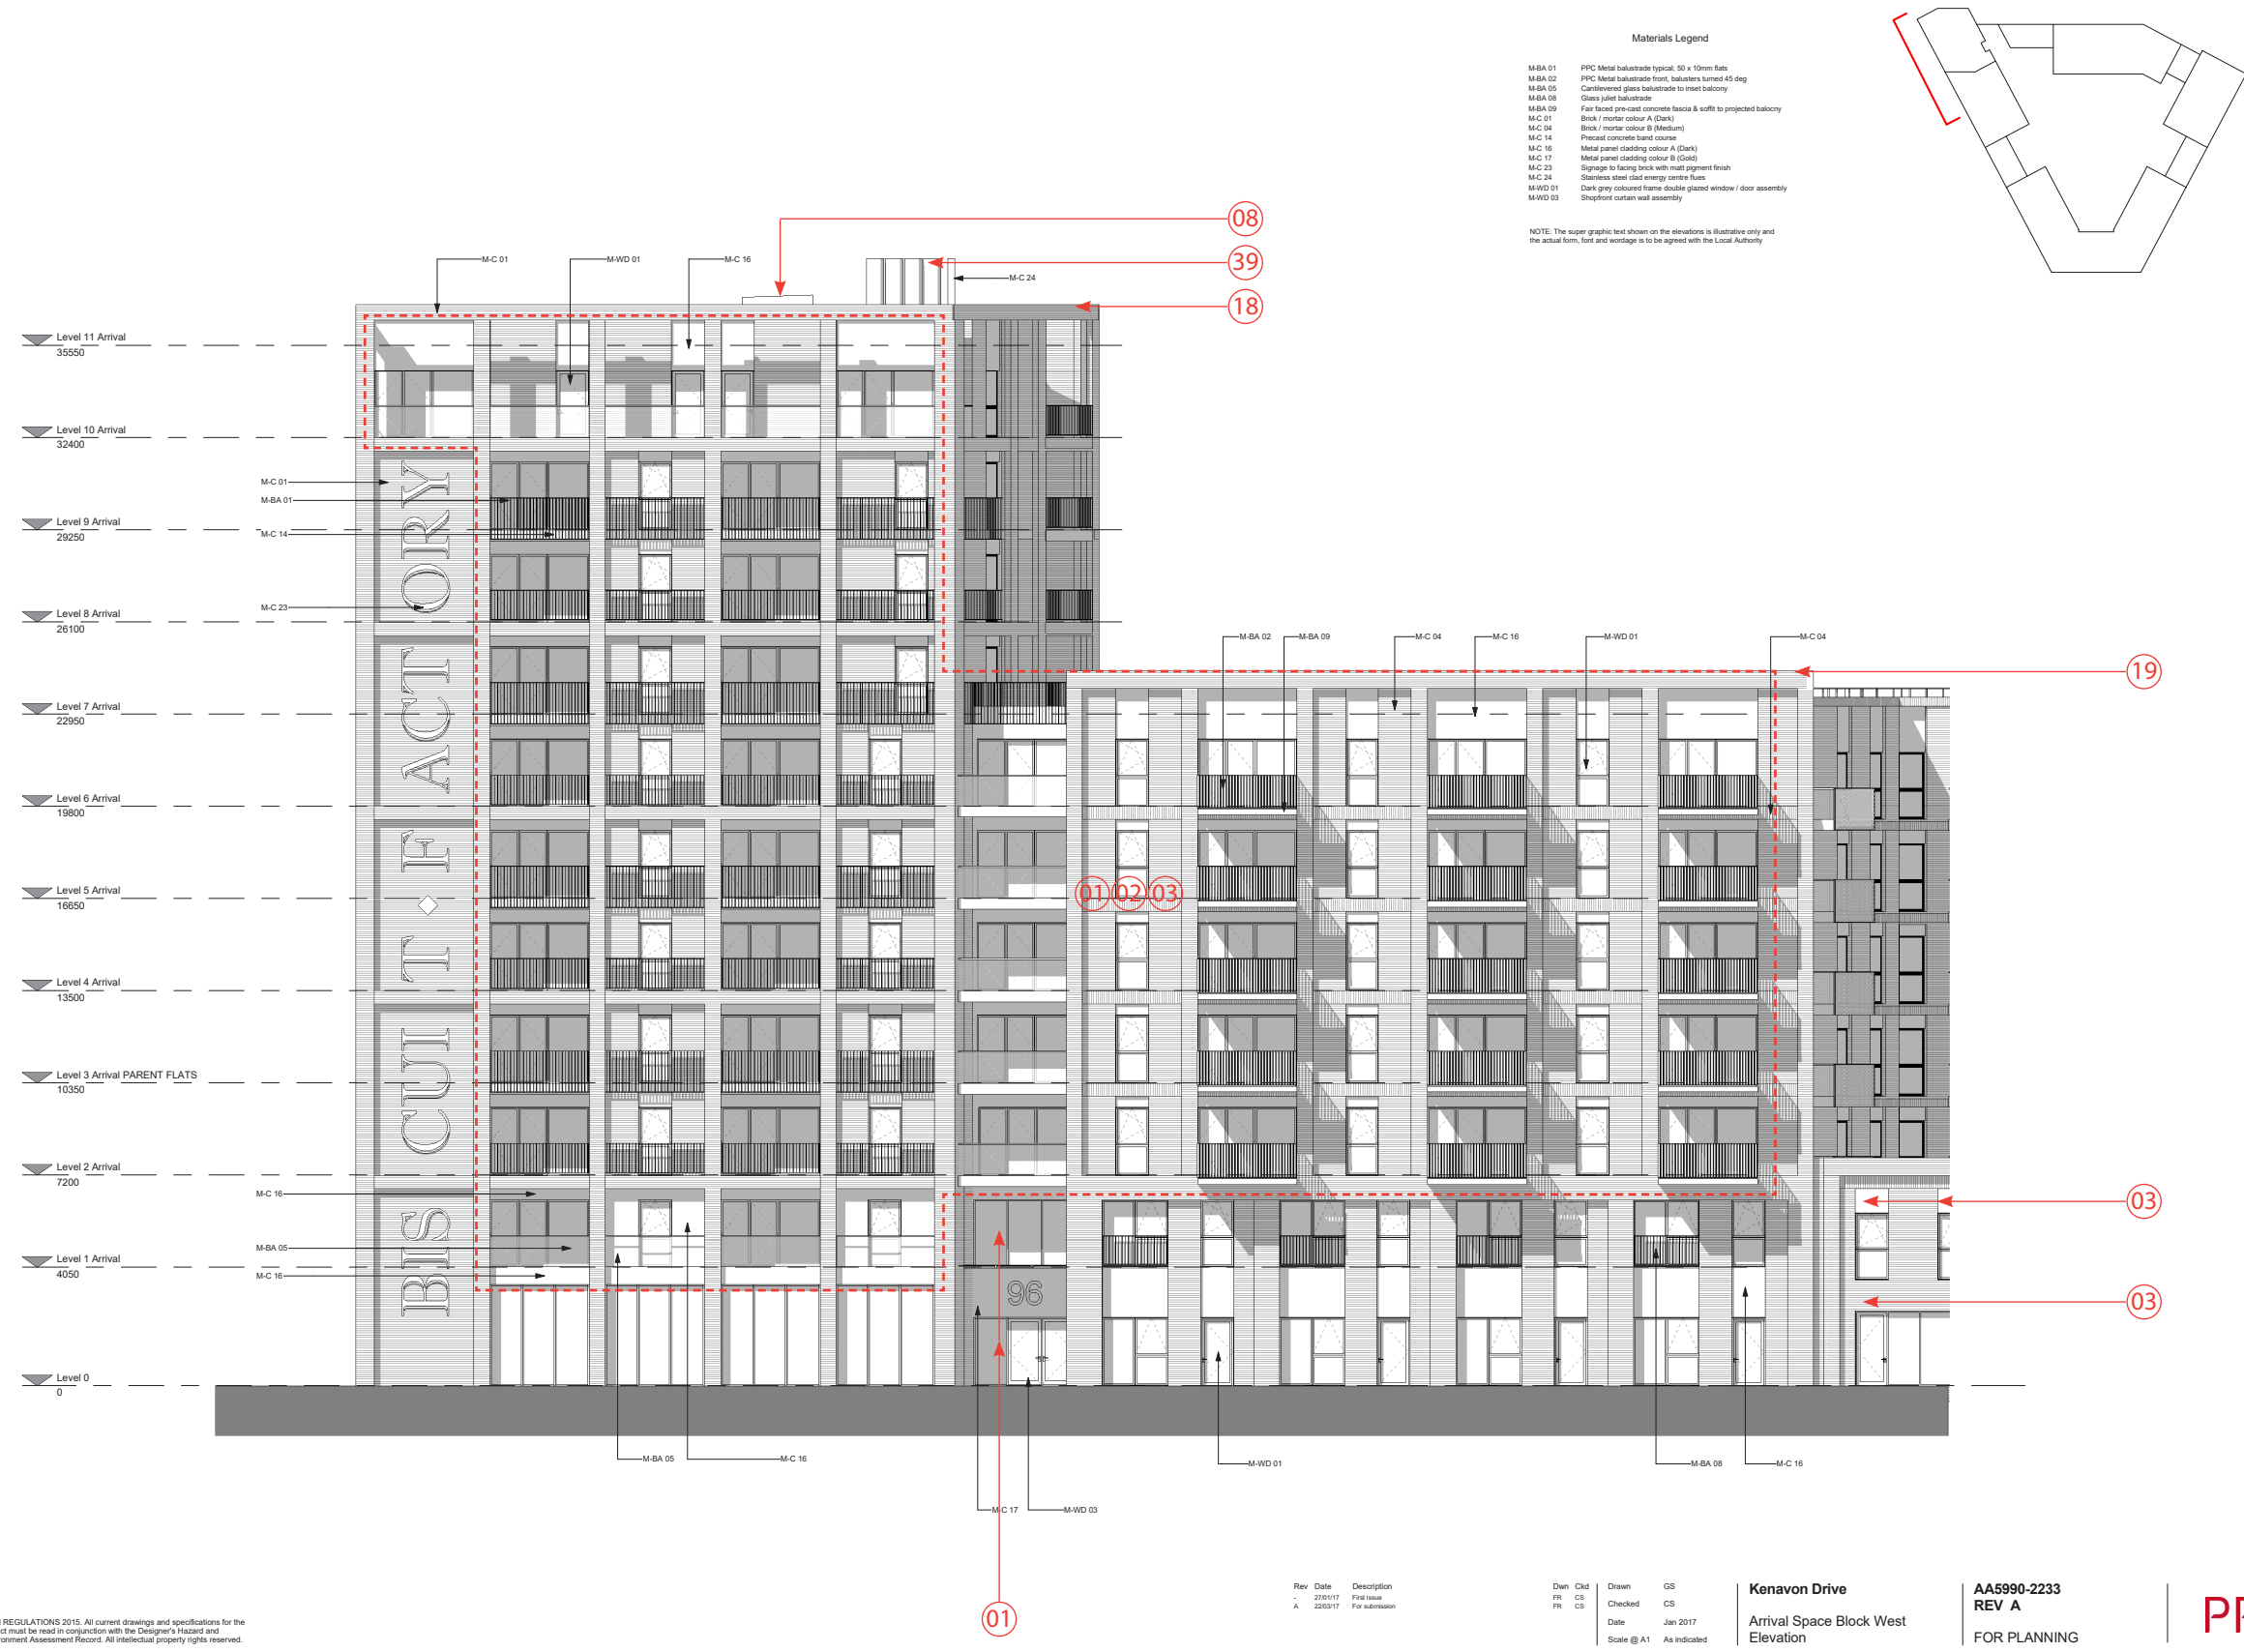

8.11 Consented and Proposed Comparison Elevations

Middle Block

Proposed

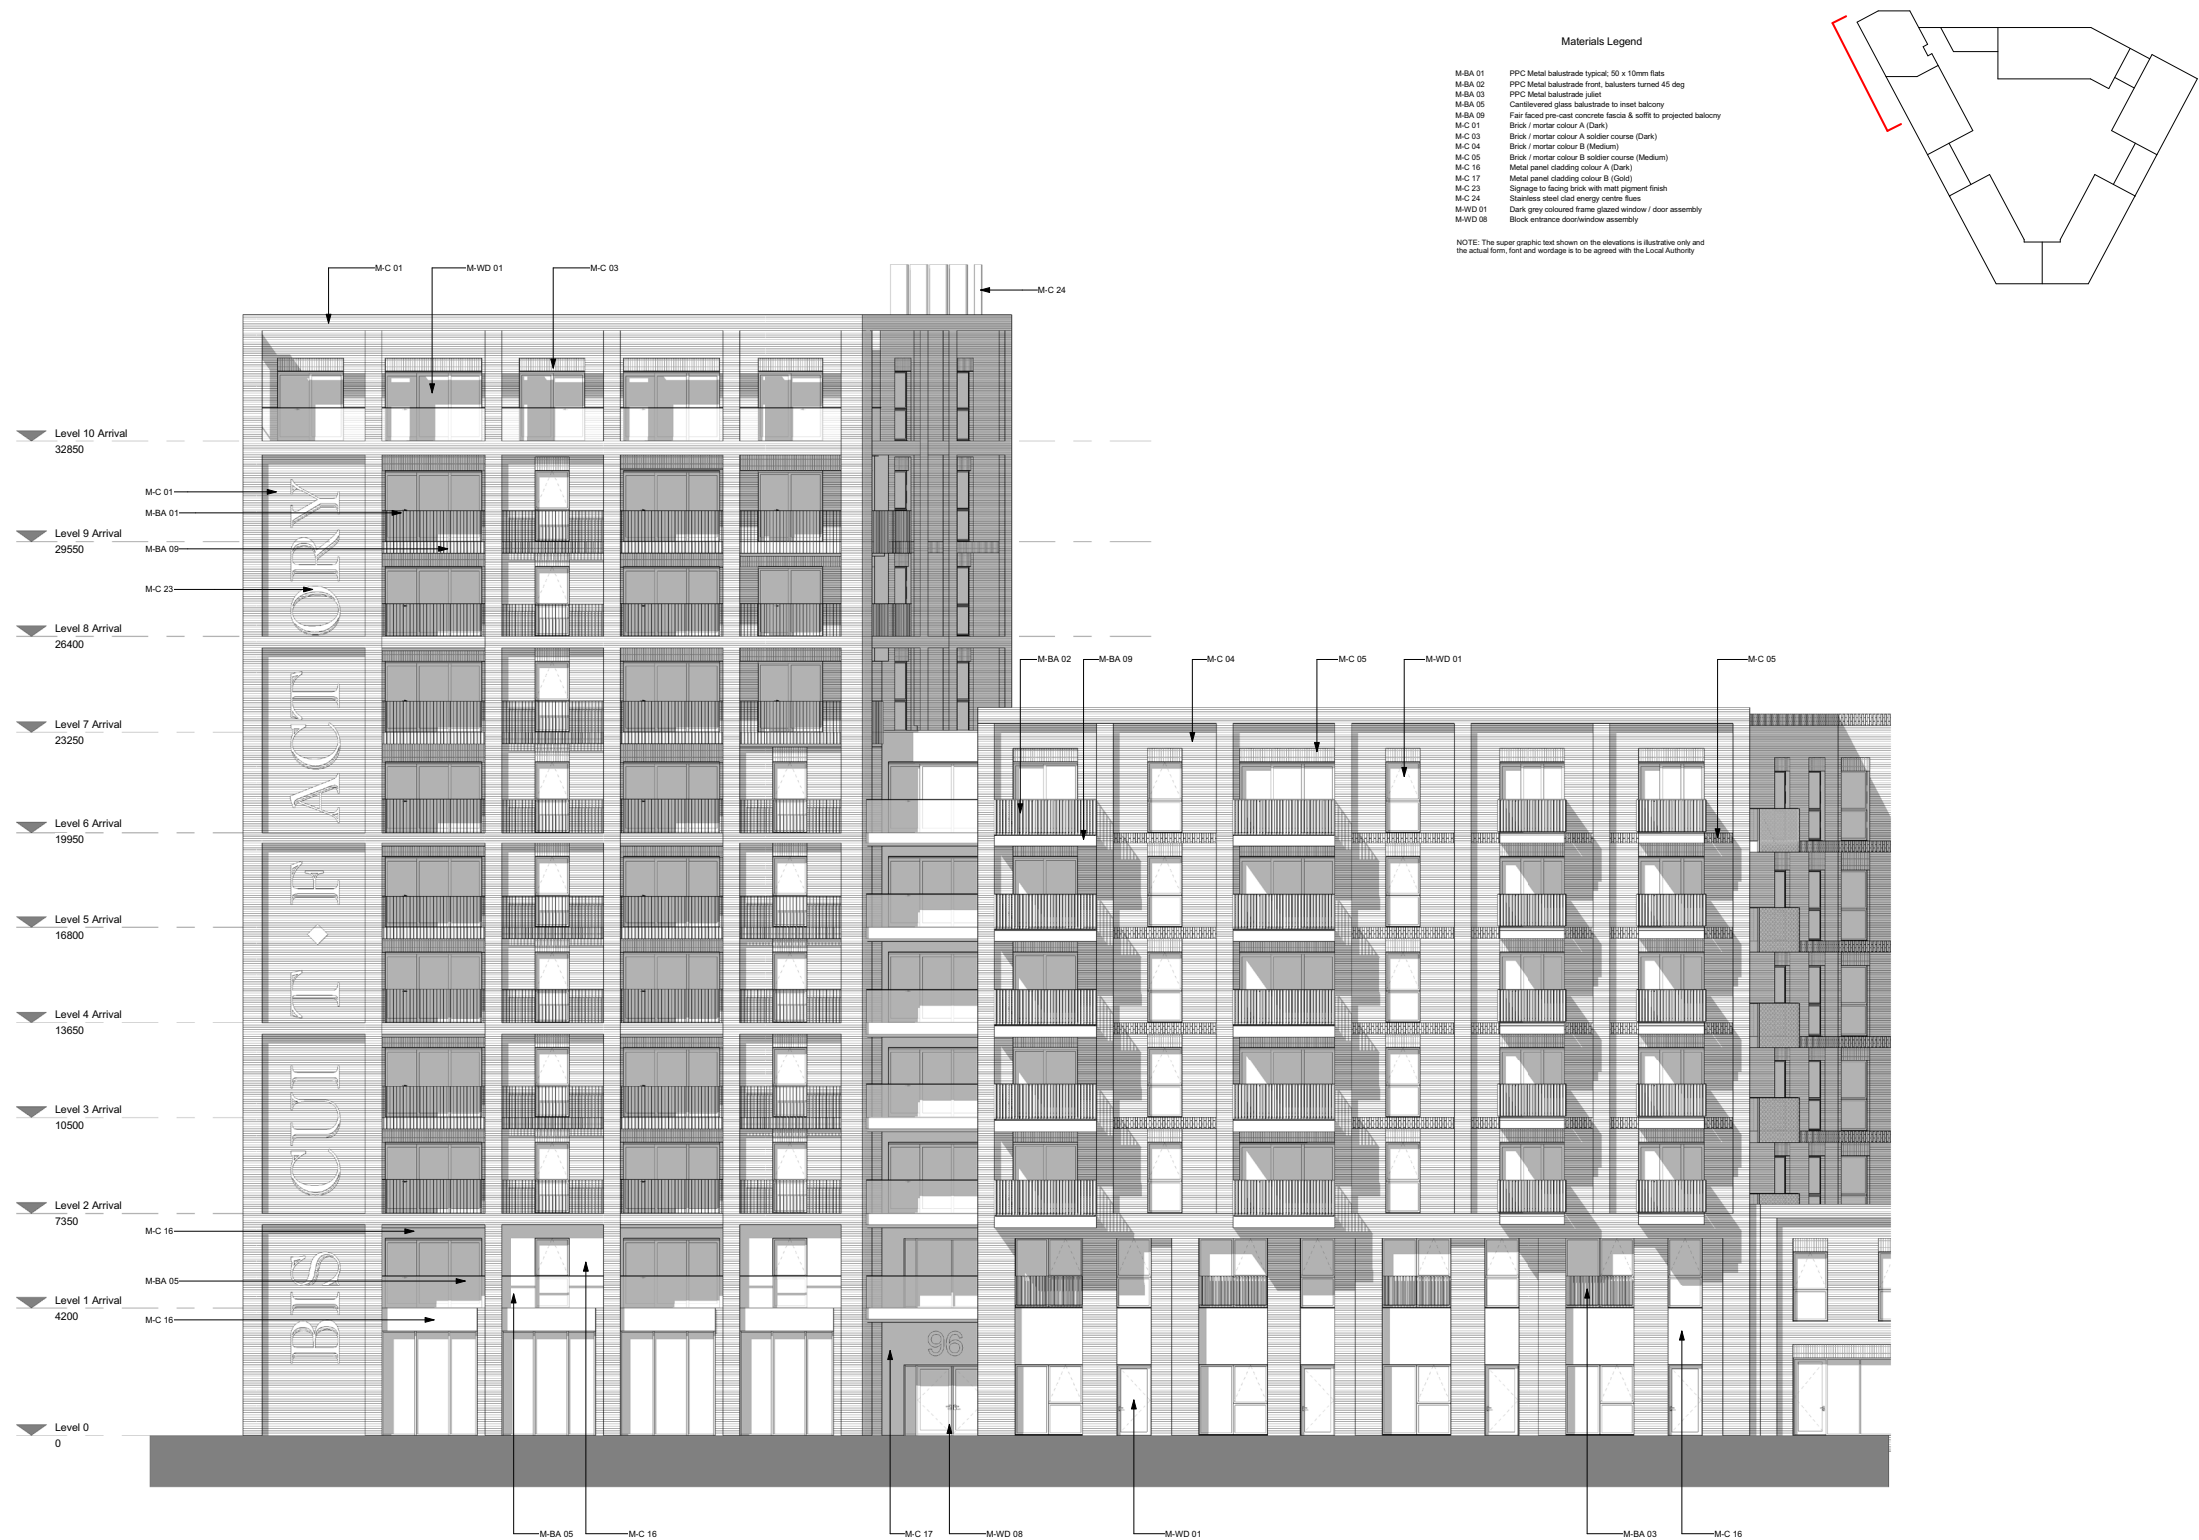

CDM REGULATIONS 2015. All current drawings and specifications for the project must be read in conjunction with the Designer's Hazard and Environment Assessment Record. All intellectual property rights reserved.

Rev	Date	Description
B	12/04/17	Post submission comments
C	11/03/19	Issued for S73 Coordination
D	28/03/19	Issued for S73 Application
E	07/02/19	Levels added. Re-issued for S73
F	25/10/19	Issued for S73 Re-submission

Dwn	Ckd	Drawn	GS
FR	CS	Checked	CS
MC	RS	Date	Jan 2017
AMC	RS	Scale	@ A1 As indicated

Kenavon Drive
Arrival Space Block West
Elevation

AA5990 -2233
REV F
FOR PLANNING

PRP



8.11 Consented and Proposed Comparison Elevations

Middle Block


Consented

 Amended area as result of changes

- Materials Legend
- M-BA 04 PPC Perforated metal balustrade pattern: diaper
 - M-BA 06 Cantilevered glass balustrade to side of projected balcony
 - M-BA 10 Precast concrete balcony fascia
 - M-C 01 Brick / mortar colour A (Dark)
 - M-C 05 Brick / mortar colour B soldier course (Medium)
 - M-C 11 Brick / mortar colour D (Light)
 - M-C 13 Brick recessed course above & below soldier course
 - M-C 16 Metal panel cladding colour A (Dark)
 - M-C 20 PPC Rainwater gully

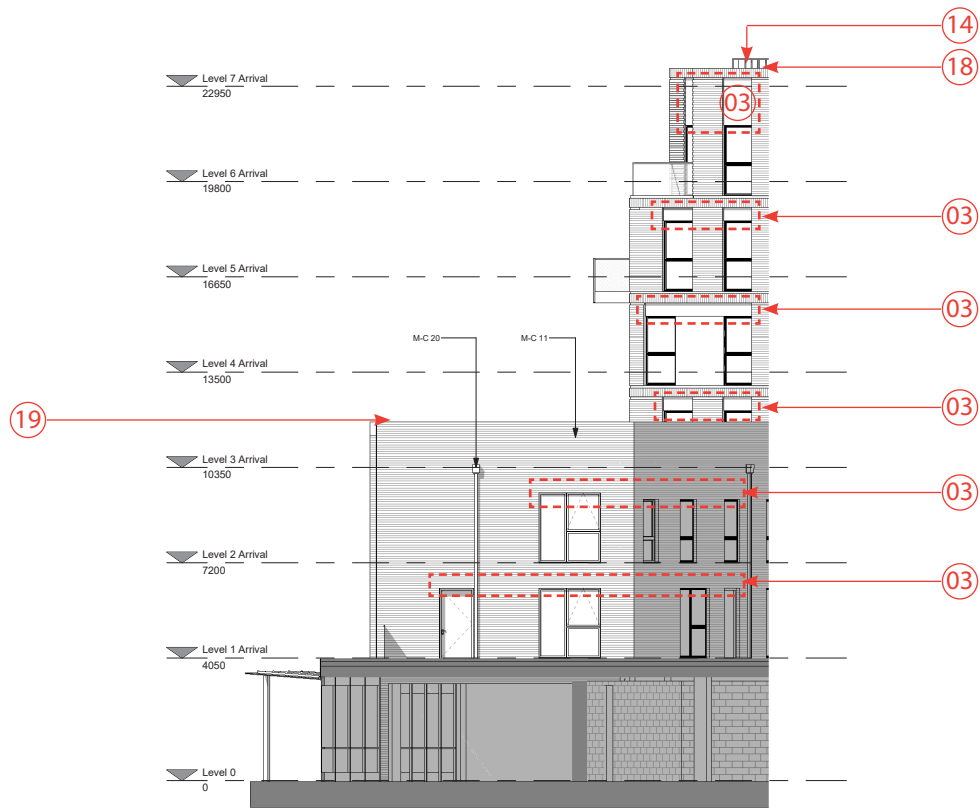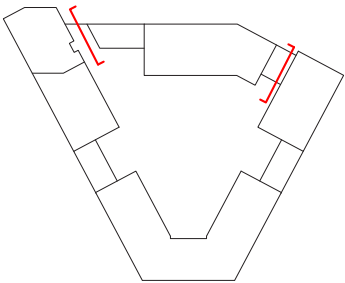

Middle Block Courtyard Elevation Block M3 End West
1:100

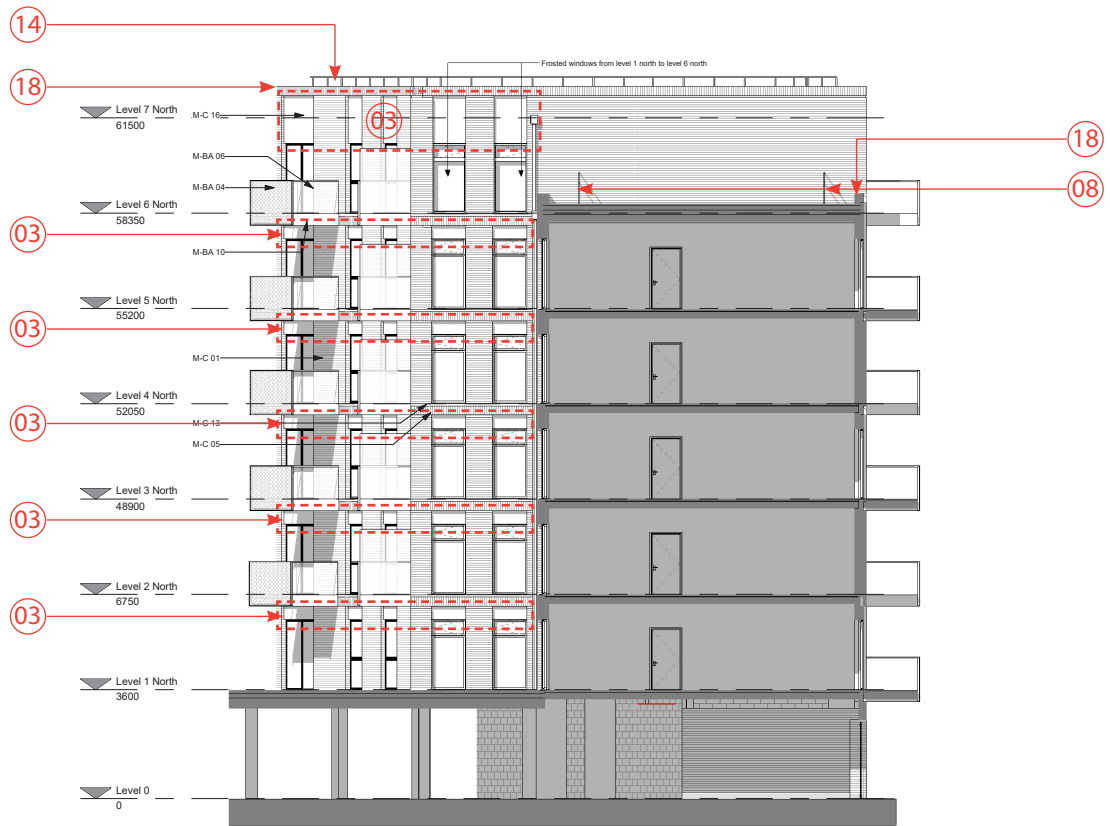

Middle Block Courtyard Elevation Block M3 East
1:100

CDM REGULATIONS 2015. All current drawings and specifications for the project must be read in conjunction with the Designer's Hazard and Environment Assessment Record. All intellectual property rights reserved.

Rev	Date	Description
-	12/04/17	Post submission comments

Dwn	Ckd	Drawn	FB
FR	CS	Checked	Checker
		Date	March 2017
		Scale @ A1	As indicated

Kenavon Drive
Middle Block Courtyard Ends


AA5990-2234
REV -
FOR PLANNING

PRP

8.11 Consented and Proposed Comparison Elevations

Middle Block

Proposed

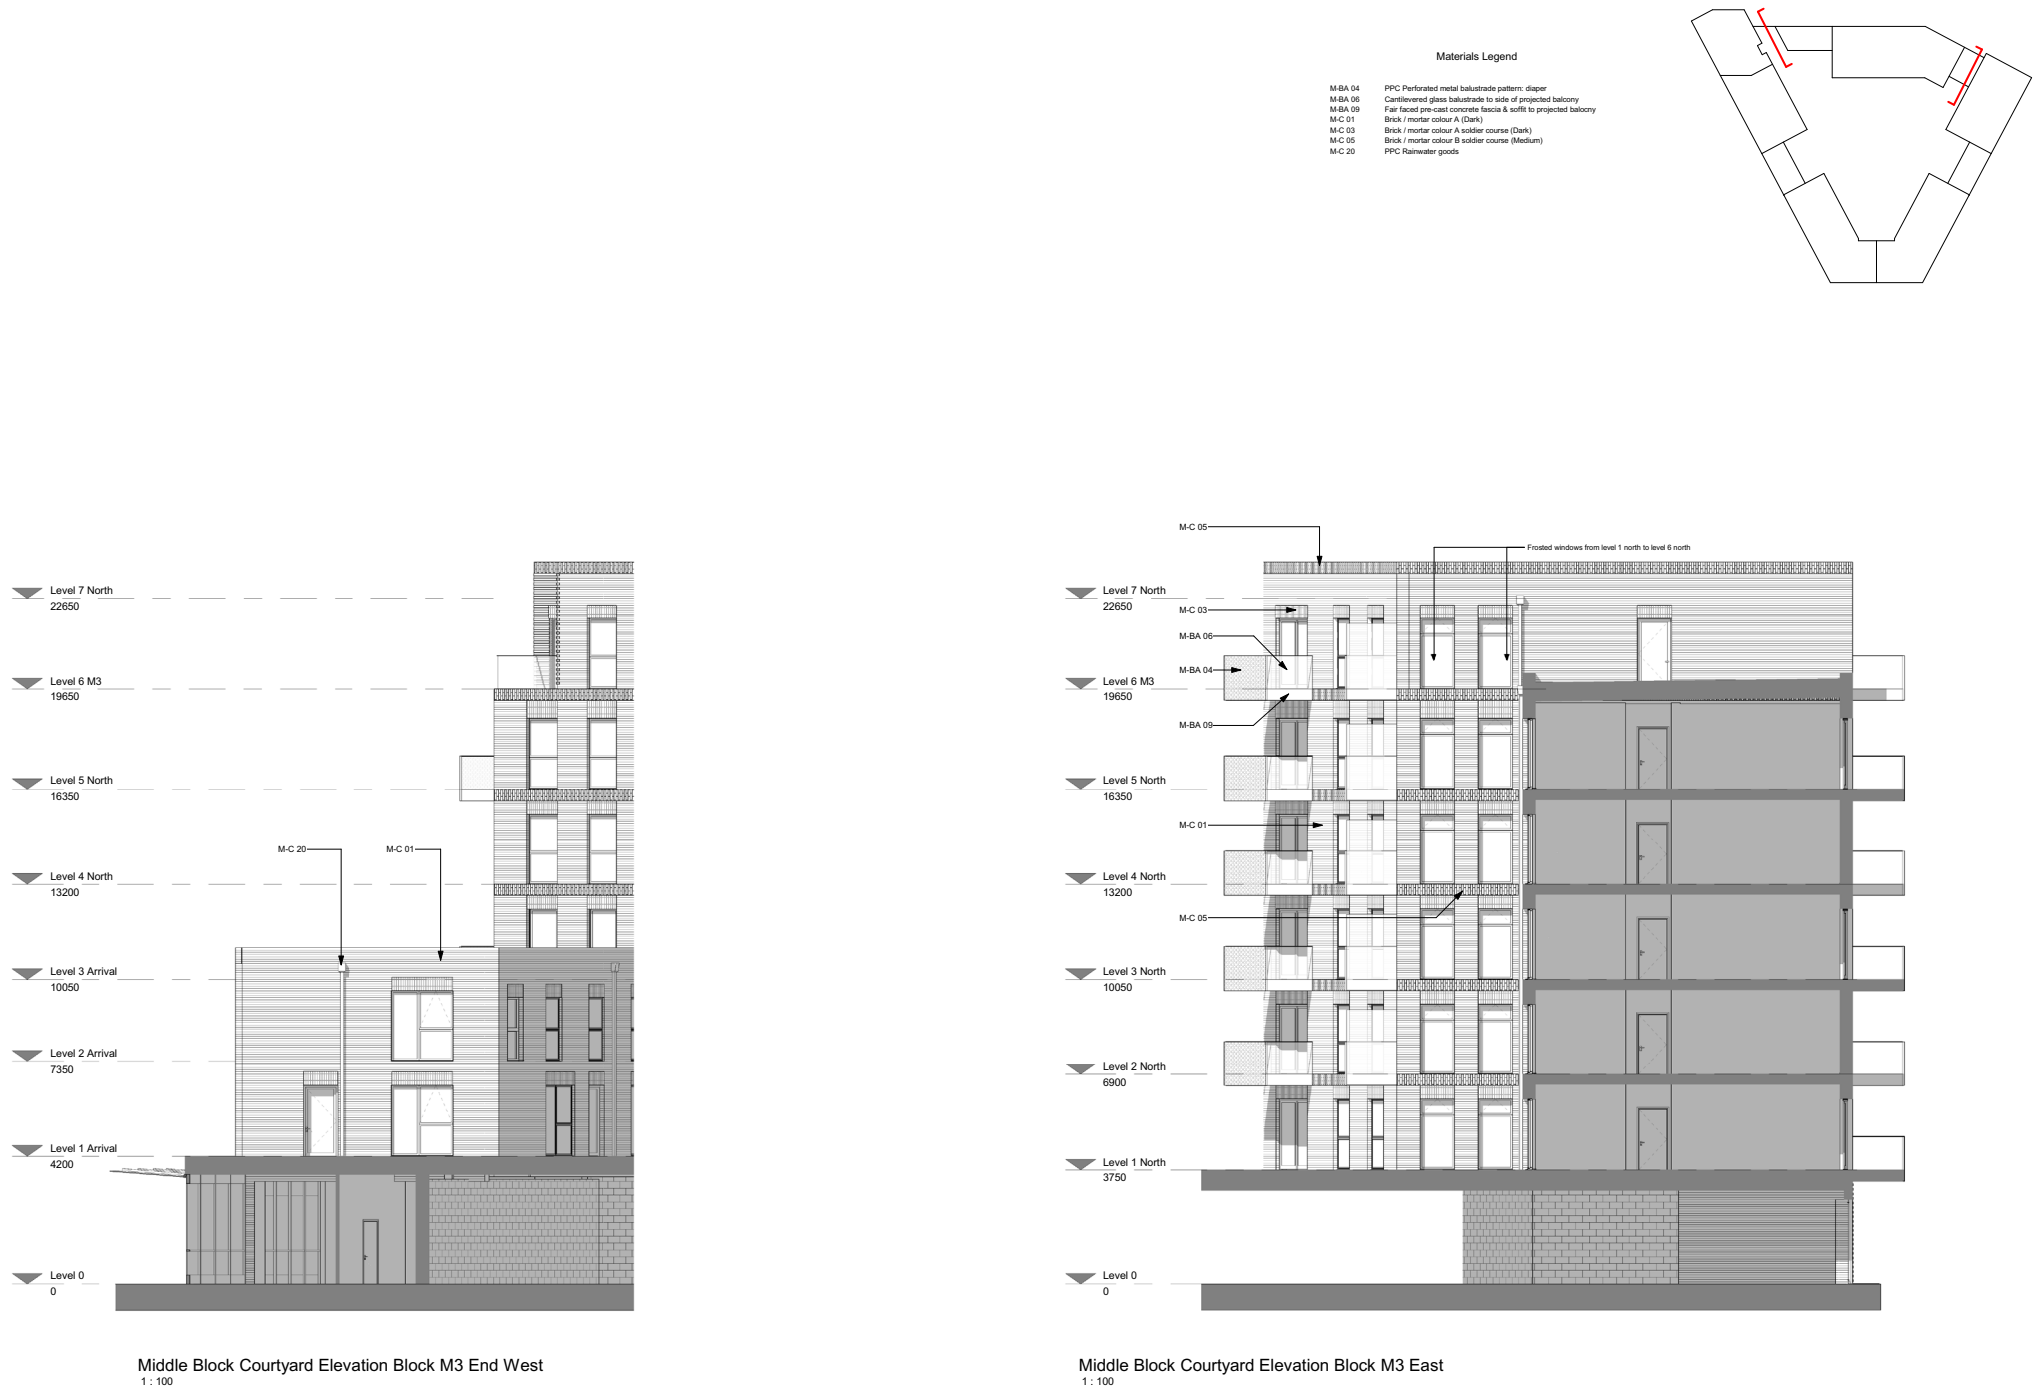

CDM REGULATIONS 2015. All current drawings and specifications for the project must be read in conjunction with the Designer's Hazard and Environment Assessment Record. All intellectual property rights reserved.



Rev	Date	Description	Dwn	Ckd	Drawn	FB
A	13/04/17	Post submission comments issued for 373 file submission	FR	CS	Checked	Checker
	20/10/19		AMC	RS	Date	March 2017
					Scale	@ A1 As indicated

Kenavon Drive	AA5990 -2234
Middle Block Courtyard Ends	REV A
	FOR PLANNING



Consented

 Amended area as result of changes

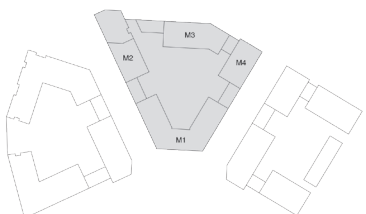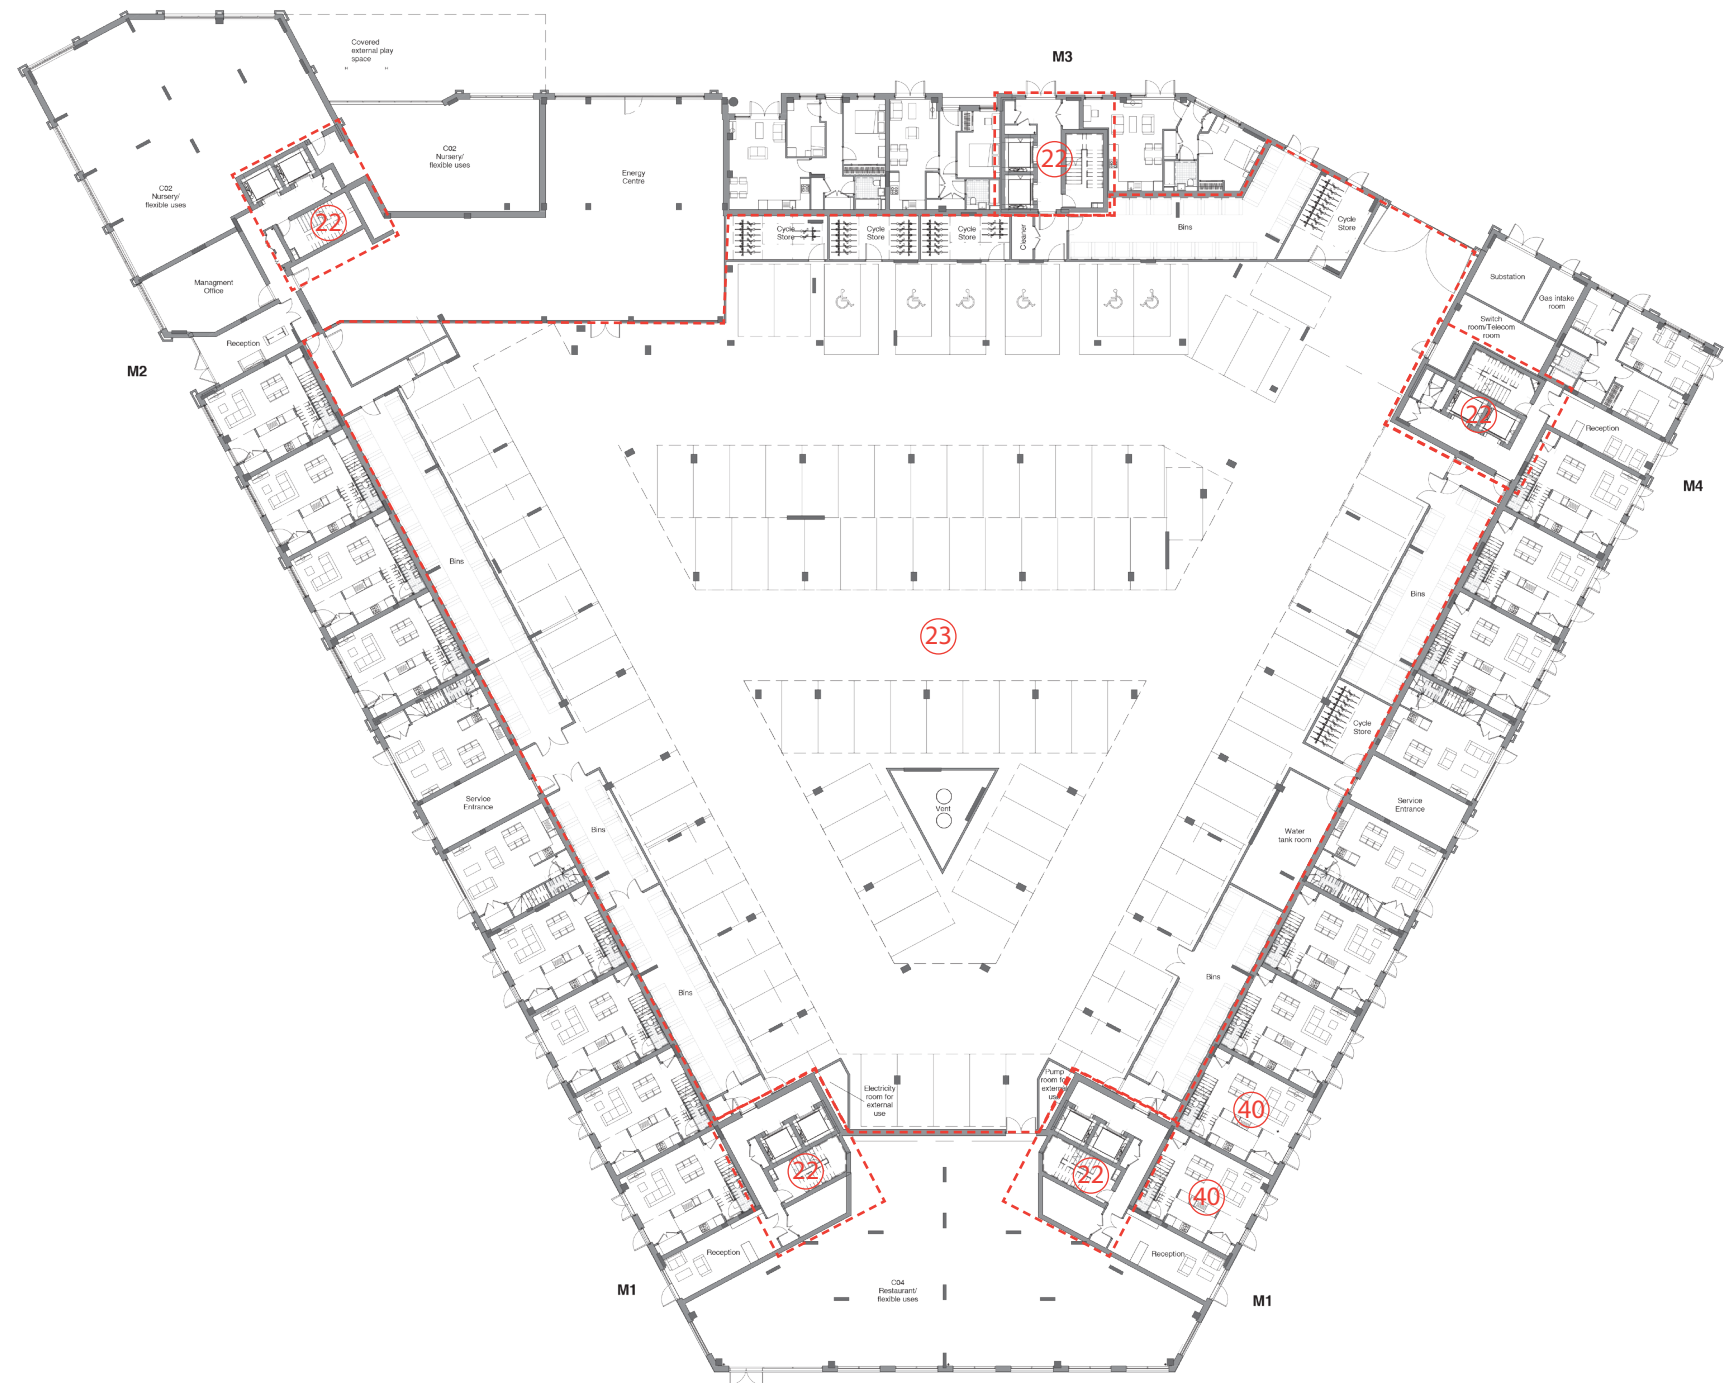

 CDM REGULATIONS 2015. All current drawings and specifications for the project must be read in conjunction with the Designer's Hazard and Environment Assessment Record. All intellectual property rights reserved.

Rev	Date	Description	Drawn	Checked	Scale
1/1	27/05/17	First Issue	CS	CS	As indicated
1/2	22/09/17	For submission	CS	CS	

Kenavon Drive
Middle Block
Ground Floor


AA5990-2140
FOR PLANNING

PRP

8.12 Consented and Proposed Comparison Plans

Middle Block

Proposed

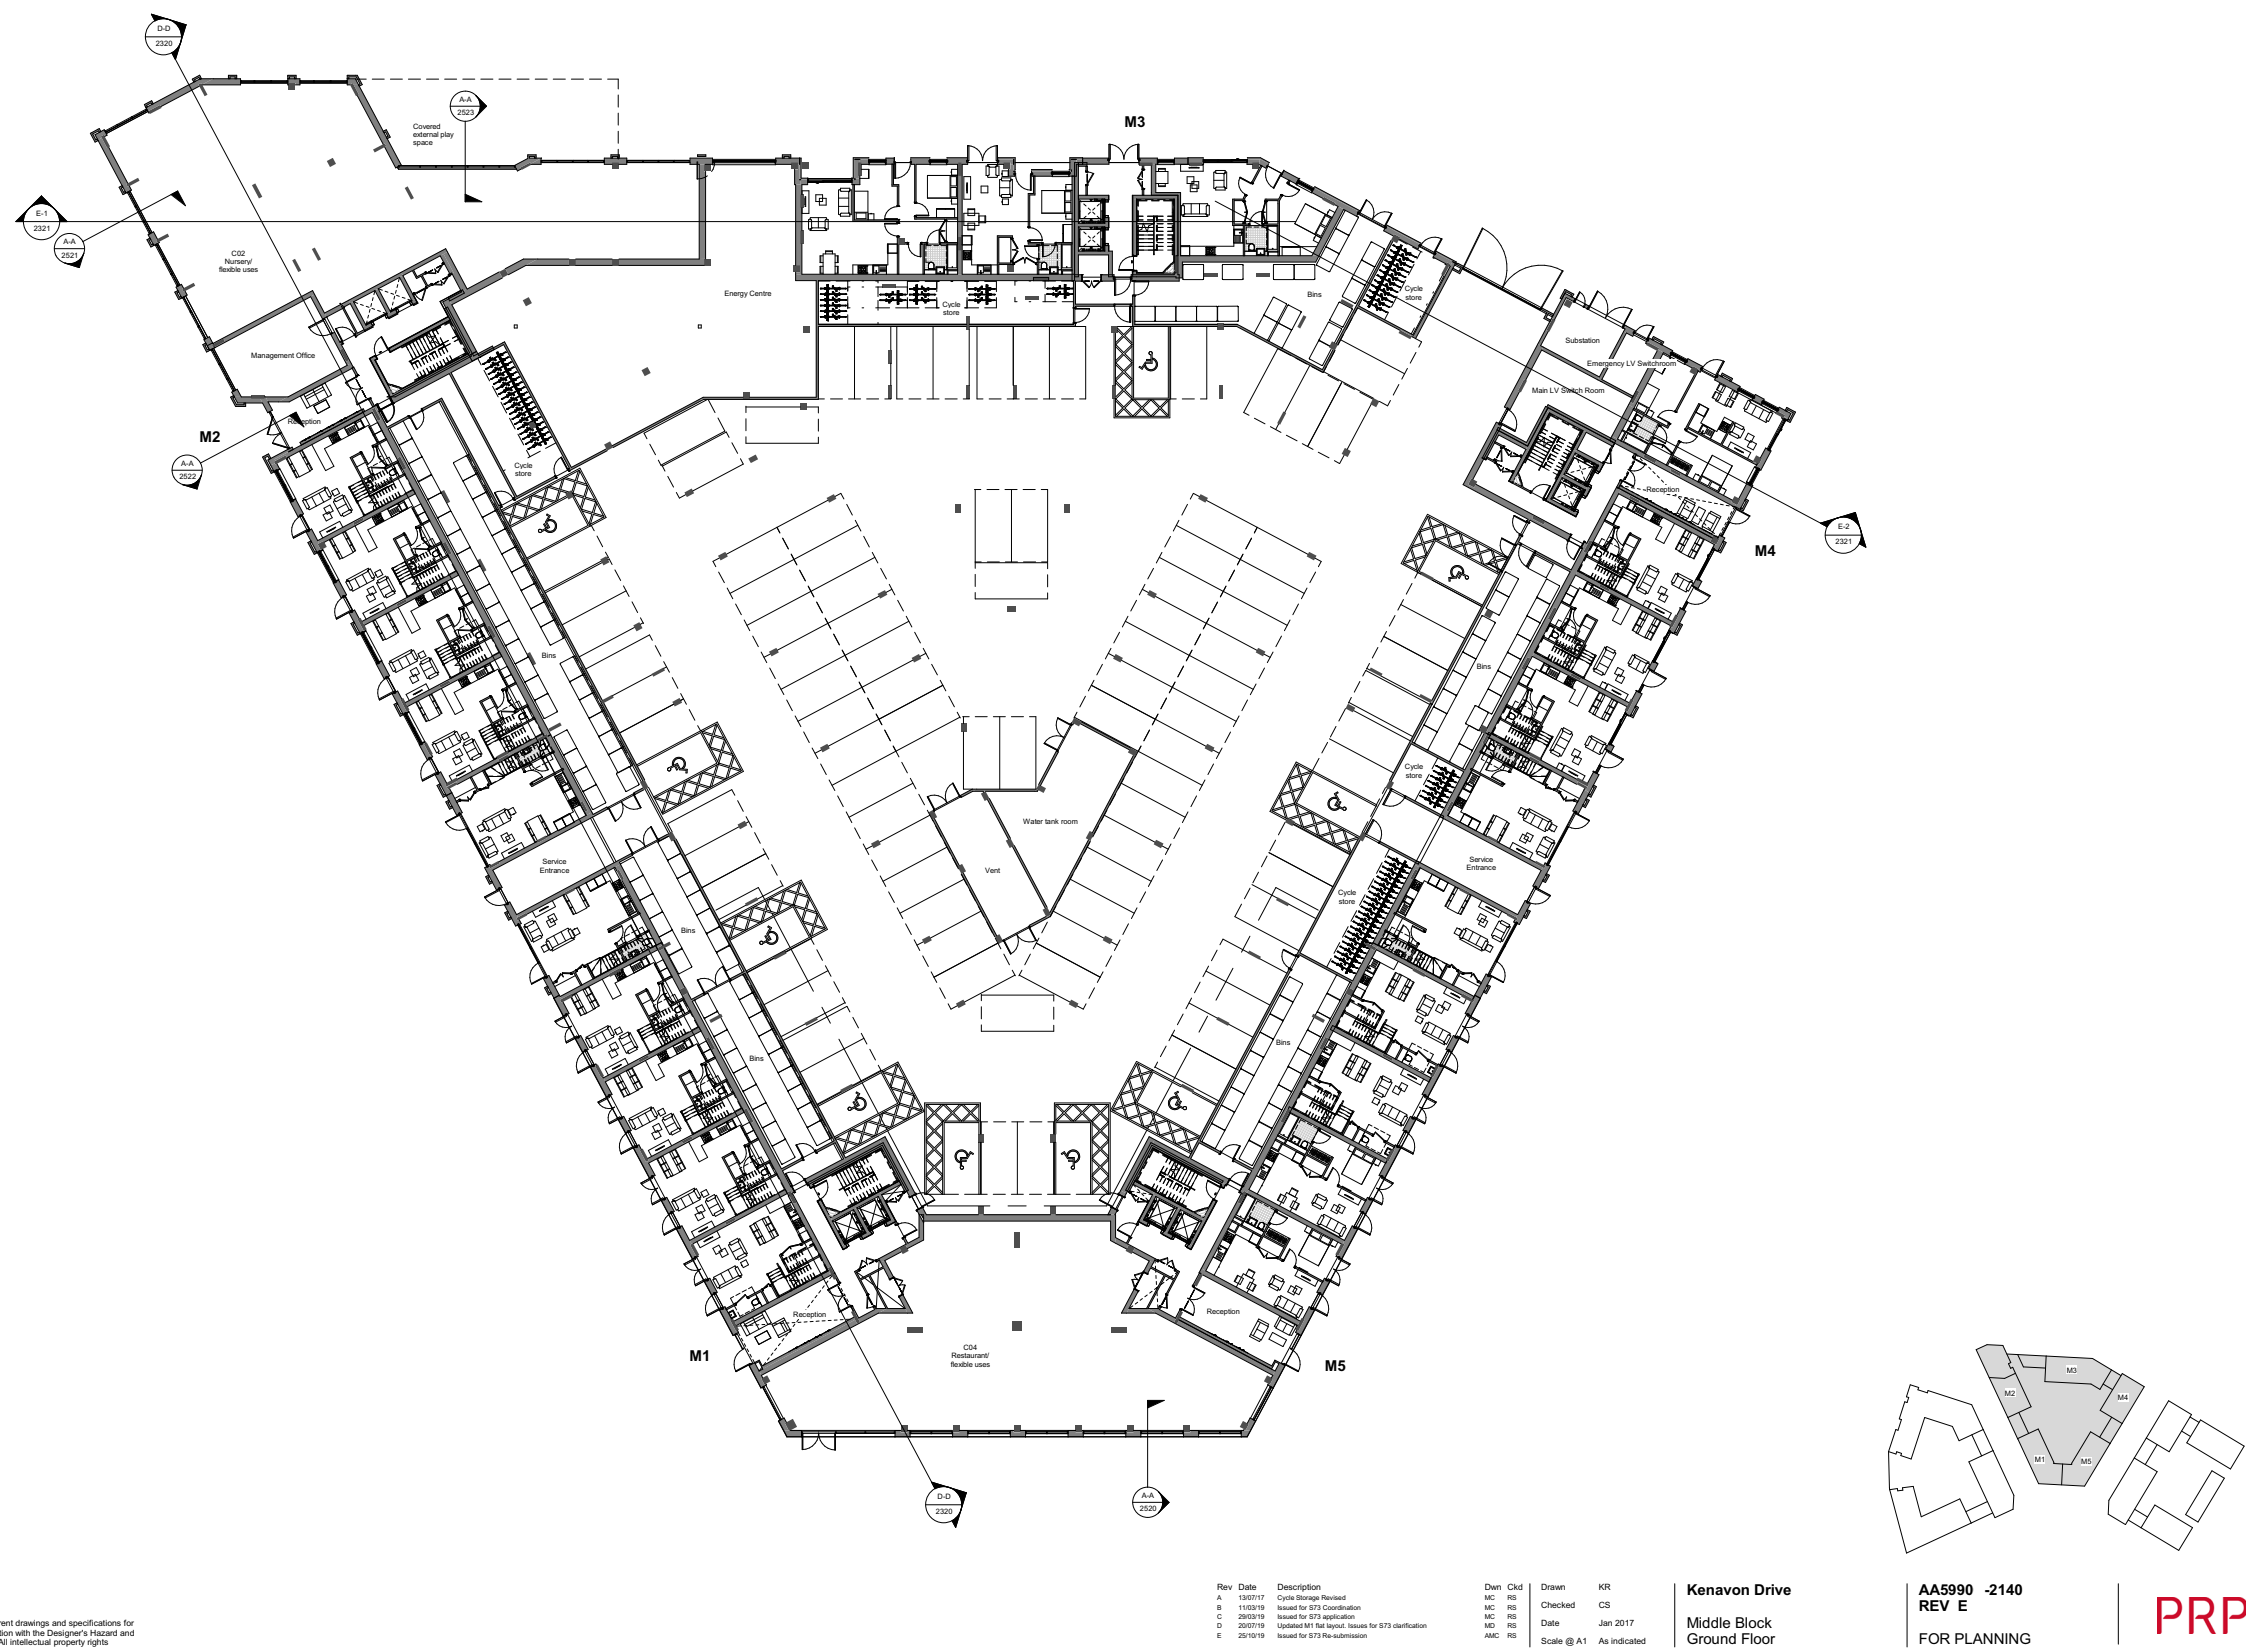

Consented



CDM REGULATIONS 2015. All current drawings and specifications for the project must be read in conjunction with the Designer's Hazard and Environment Assessment Record. All intellectual property rights reserved.

Rev	Date	Description
A	27/05/17	Final Issue
B	12/06/17	For submission
C	12/06/17	Post submission comments

Drawn	Chd
FR	OS
FR	OS
FR	OS

Drawn	KR
Checked	CS
Date	Jan 2017
Scale	As indicated

Kenavon Drive
Middle Block
First Floor


AA5990-2141
REV B

FOR PLANNING



Middle Block

This architectural floor plan depicts a large, multi-winged building complex, likely a university or institutional structure. The plan shows five main wings labeled M1, M2, M3, M4, and M5, arranged around a central courtyard area. The building features numerous rooms, corridors, and stairwells. Section lines are indicated by circular callouts with labels: D-D 2320, A-A 2321, and A-A 2322. A north arrow is located in the bottom right corner.

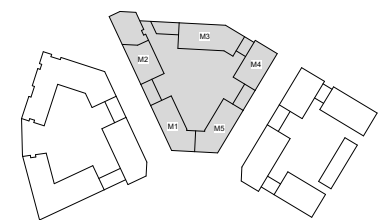


AA5990 -2141
REV E
FOR PLANNING

PRP

8.12 Consented and Proposed Comparison Plans


Middle Block

Consented

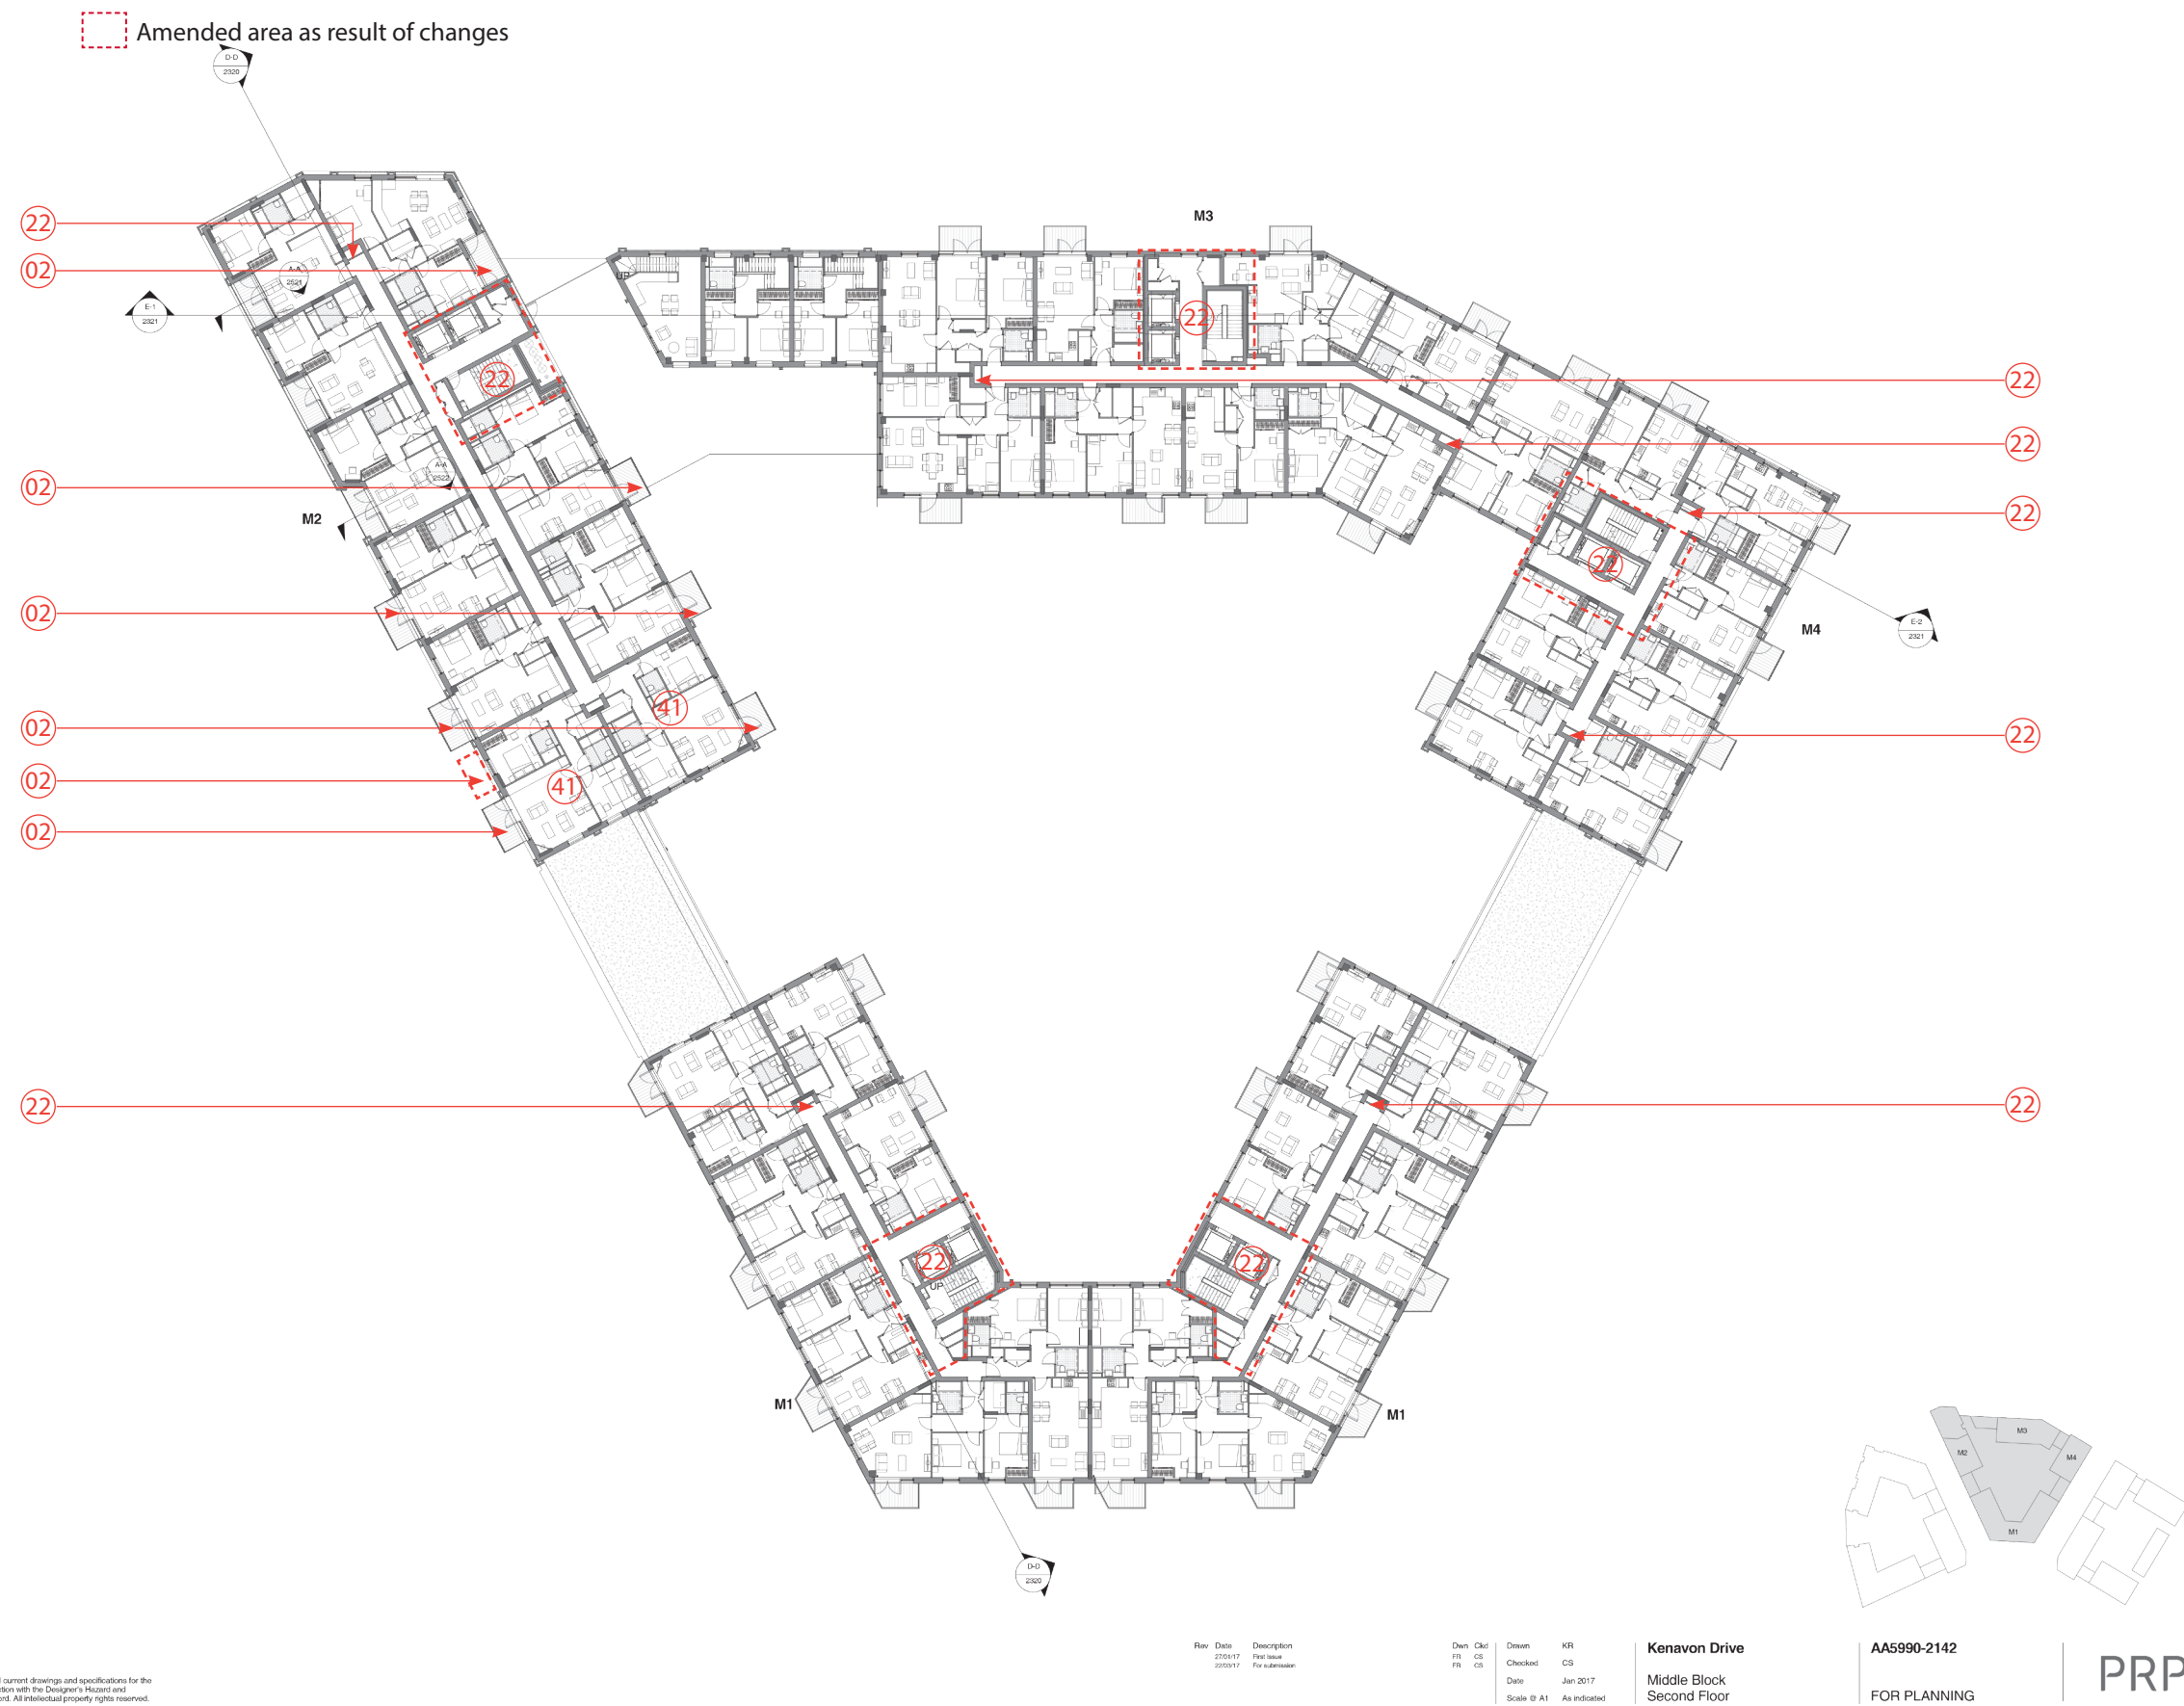

8.12 Consented and Proposed Comparison Plans

Proposed

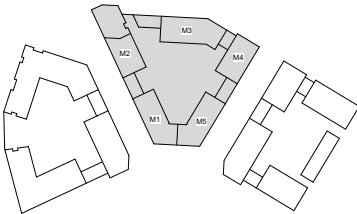

CDM REGULATIONS 2015. All current drawings and specifications for the project must be read in conjunction with the Designer's Hazard and Environment Assessment Record. All intellectual property rights reserved.

Rev	Date	Description
A	11/03/19	Issued for ST3 Coordination
B	25/03/19	Issued for ST3 application
C	25/10/19	Issued for ST3 Re-submission

Dwn	Ckd	Drawn	KR
PR	CS	Checked	CS
MC	RS	Date	Jan 2017
AMC	RS	Scale @ A1	As indicated

Kenavon Drive
Middle Block
Second Floor

AA5990 -2142
REV C
FOR PLANNING



Consented



CDM REGULATIONS 2015. All current drawings and specifications for the project must be read in conjunction with the Designer's Hazard and Environment Assessment Record. All intellectual property rights reserved.

Rev	Date	Description
1	27/01/17	Final Issue
2	29/03/17	For submission

Dwn	Chd	Dwn	KR
FR	CS	Checked	CS
FR	CS	Date	Jan 2017
		Scale	As indicated

Kenavon Drive
Middle Block
Third Floor


AA5990-2143
FOR PLANNING

PRP

8.12 Consented and Proposed Comparison Plans


Middle Block

Proposed

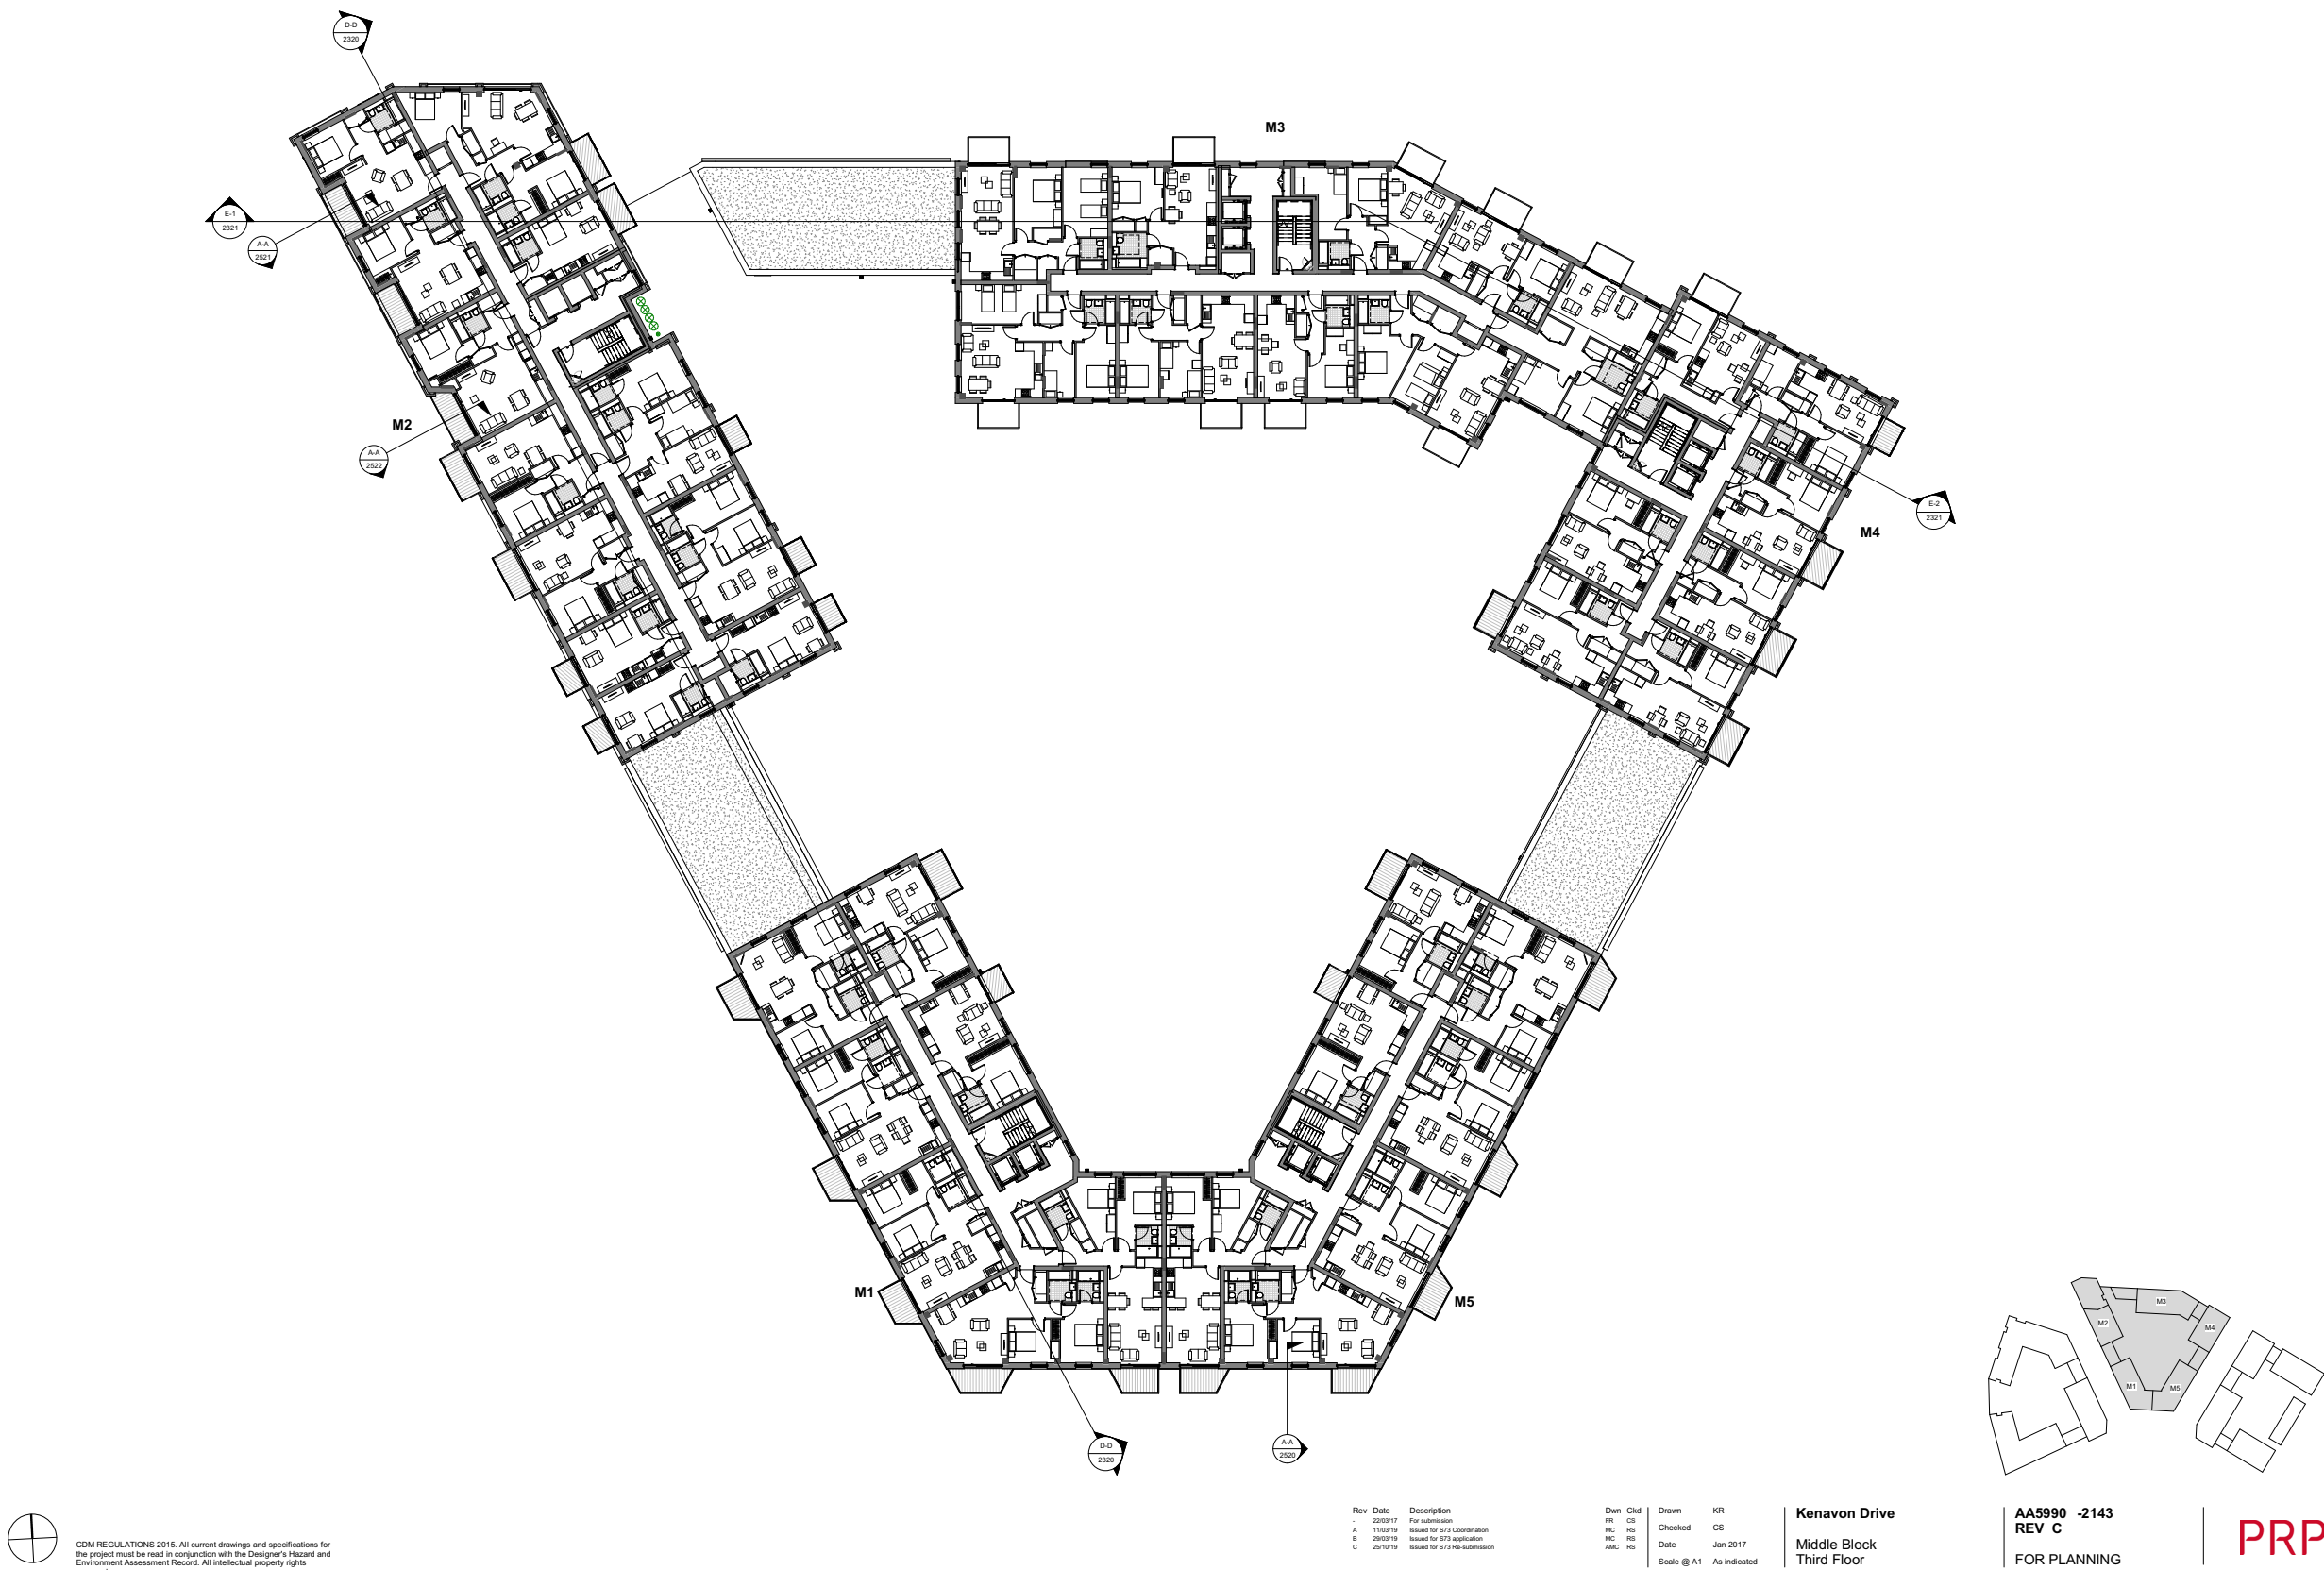

Middle Block

Architectural floor plan of a building complex, likely a school or institutional building, showing four main wings (M1, M2, M3, M4) and a central corridor. The plan includes various rooms, corridors, and service areas. Red dashed lines and arrows indicate amended areas and circulation paths. Red circles with numbers 22 and 41 are placed at specific locations. A legend at the top left shows a red dashed box labeled "Amended area as result of changes". Section markers D-D 2220, E-1 2221, and E-2 2221 are also present.

 

Dwn	Ckd	Drawn	KR
FR	CS	Checked	CS
FR	CS	Date	Jan 2017
FR	CS	Scale @ A1	As indicated


AA5990-2144
REV B
FOR PLANNING

PRP

8.12 Consented and Proposed Comparison Plans

Middle Block

Proposed

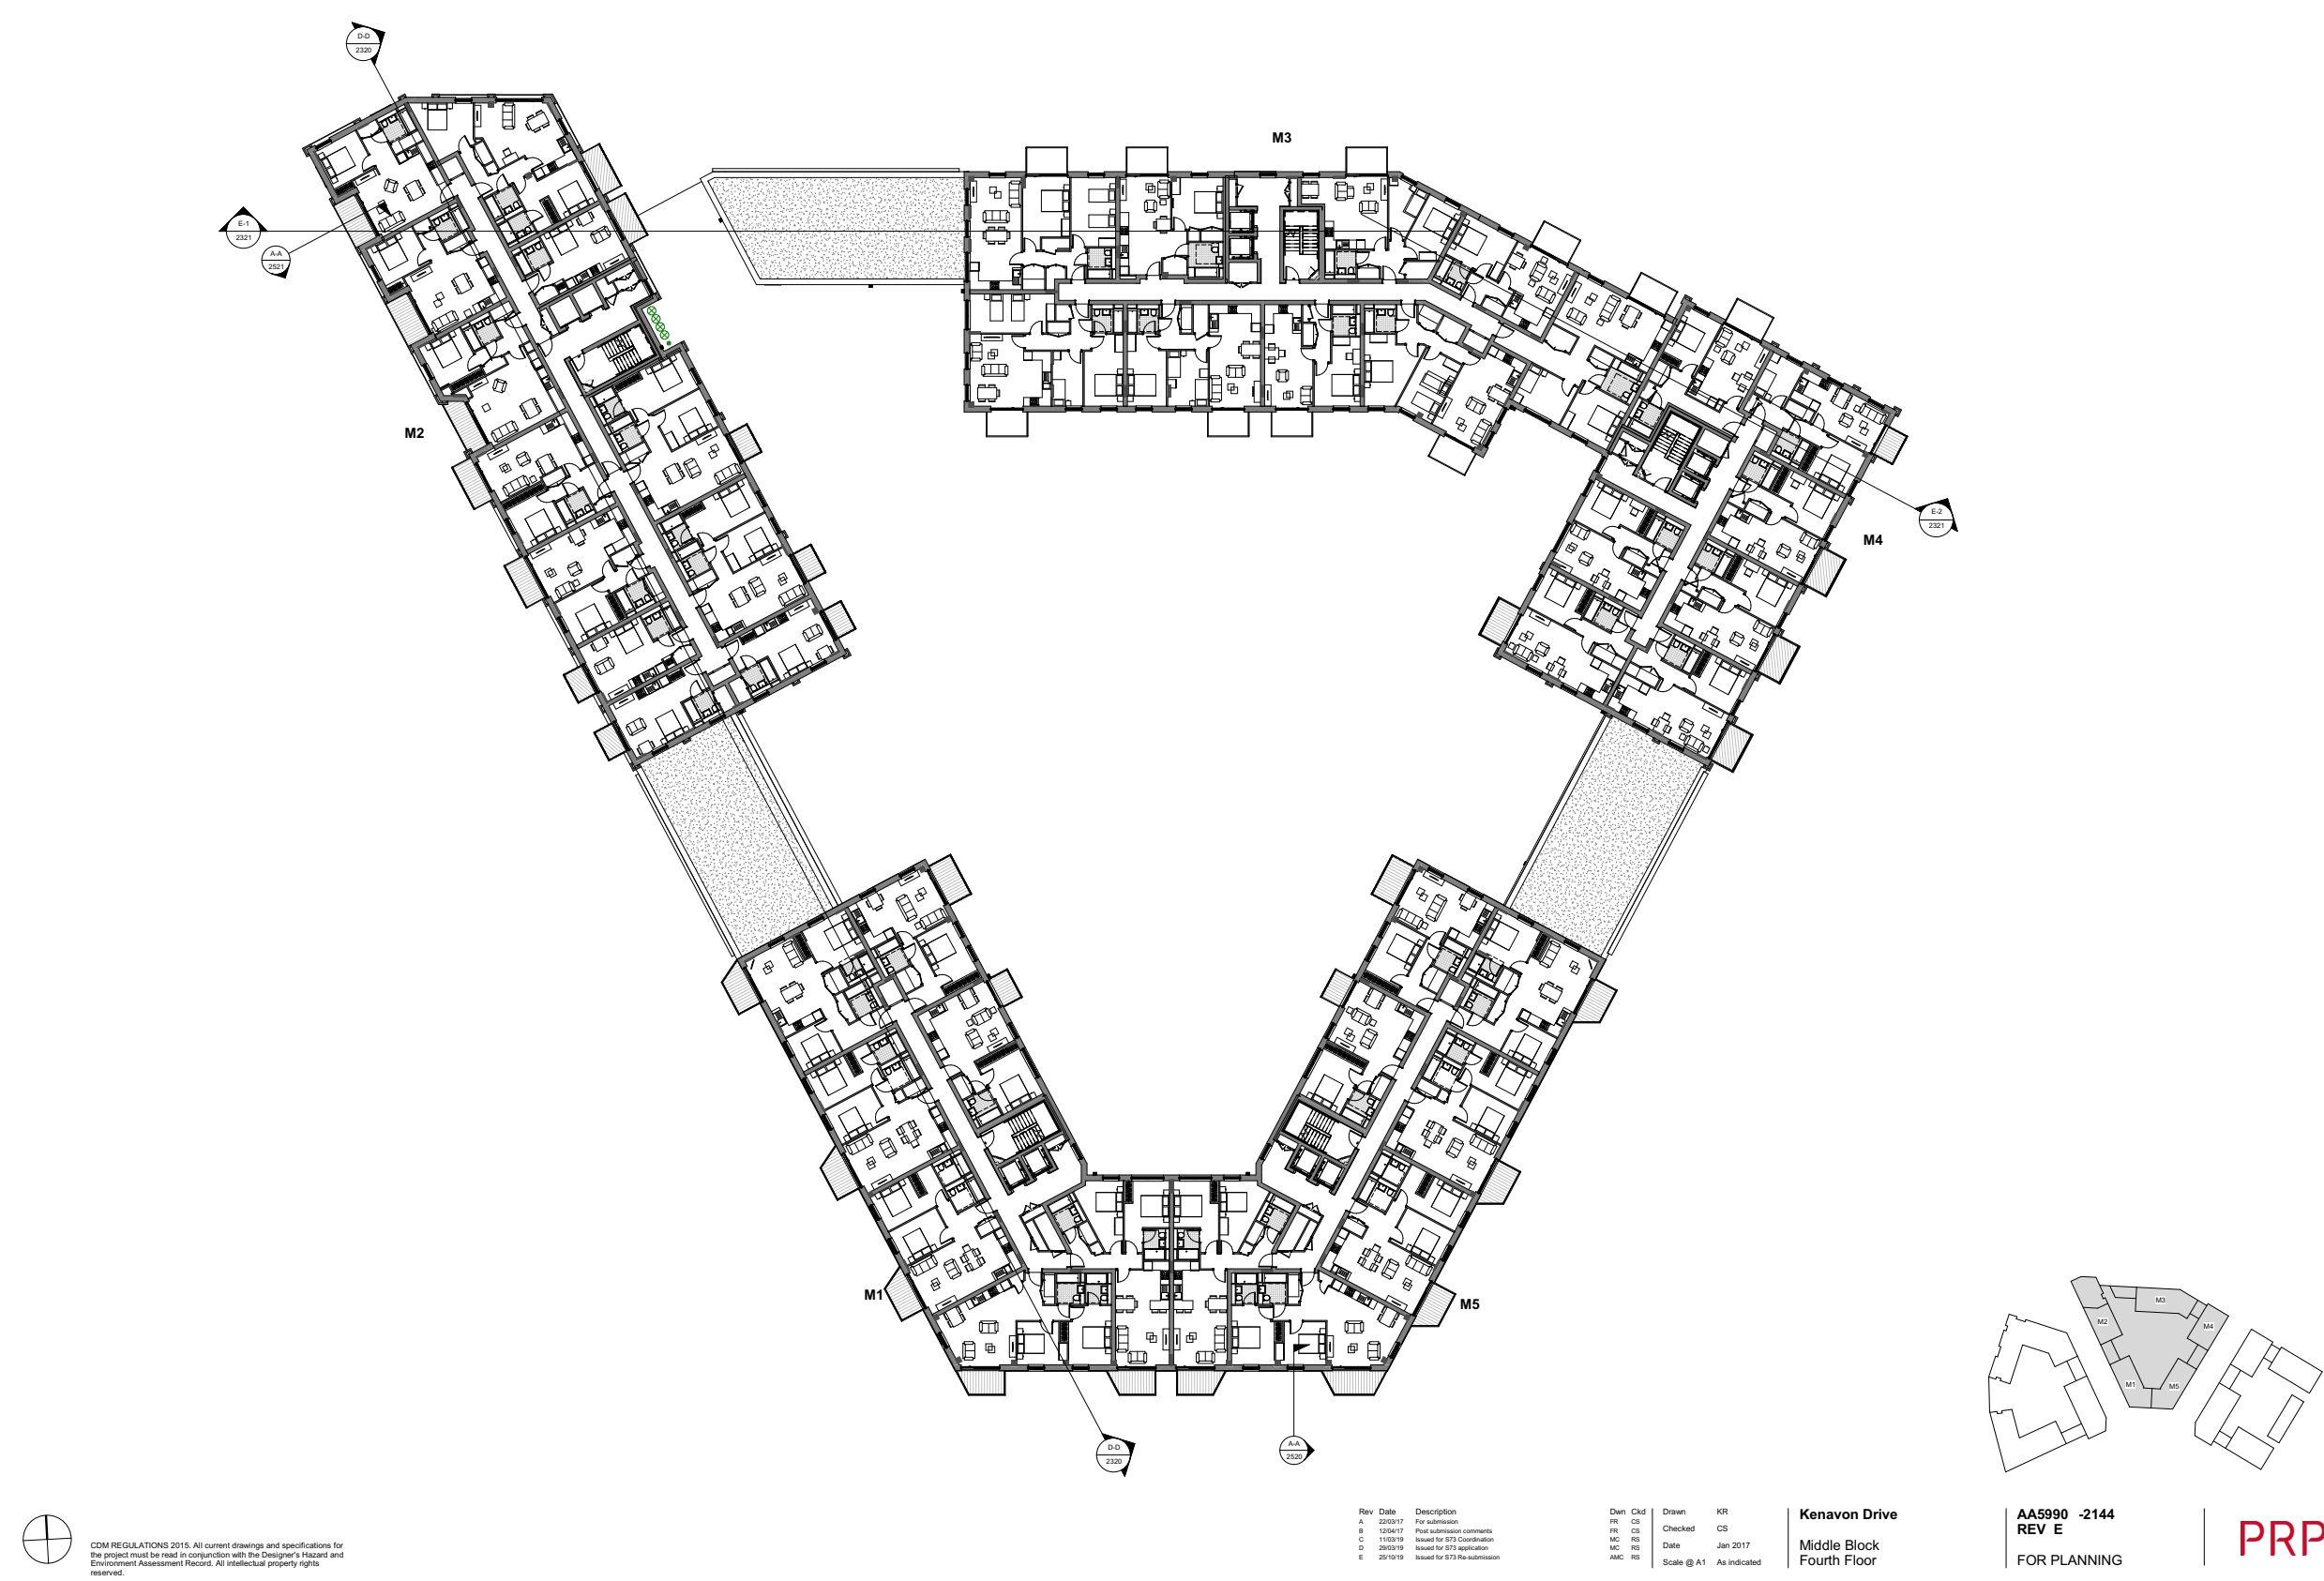

Consented



CDM REGULATIONS 2015. All current drawings and specifications for the project must be read in conjunction with the Designer's Hazard and Environment Assessment Record. All intellectual property rights reserved.

Rev: Date Description
FR: 27/01/17 Fire Issue
FR: 22/09/17 For submission

Drawn: CML
FR: CS
Checked: CS
Date: Jan 2017
Scale: A1 As indicated


Kenavon Drive
Middle Block
Fifth Floor

AA5990-2145
FOR PLANNING


PRP

8.12 Consented and Proposed Comparison Plans

Proposed

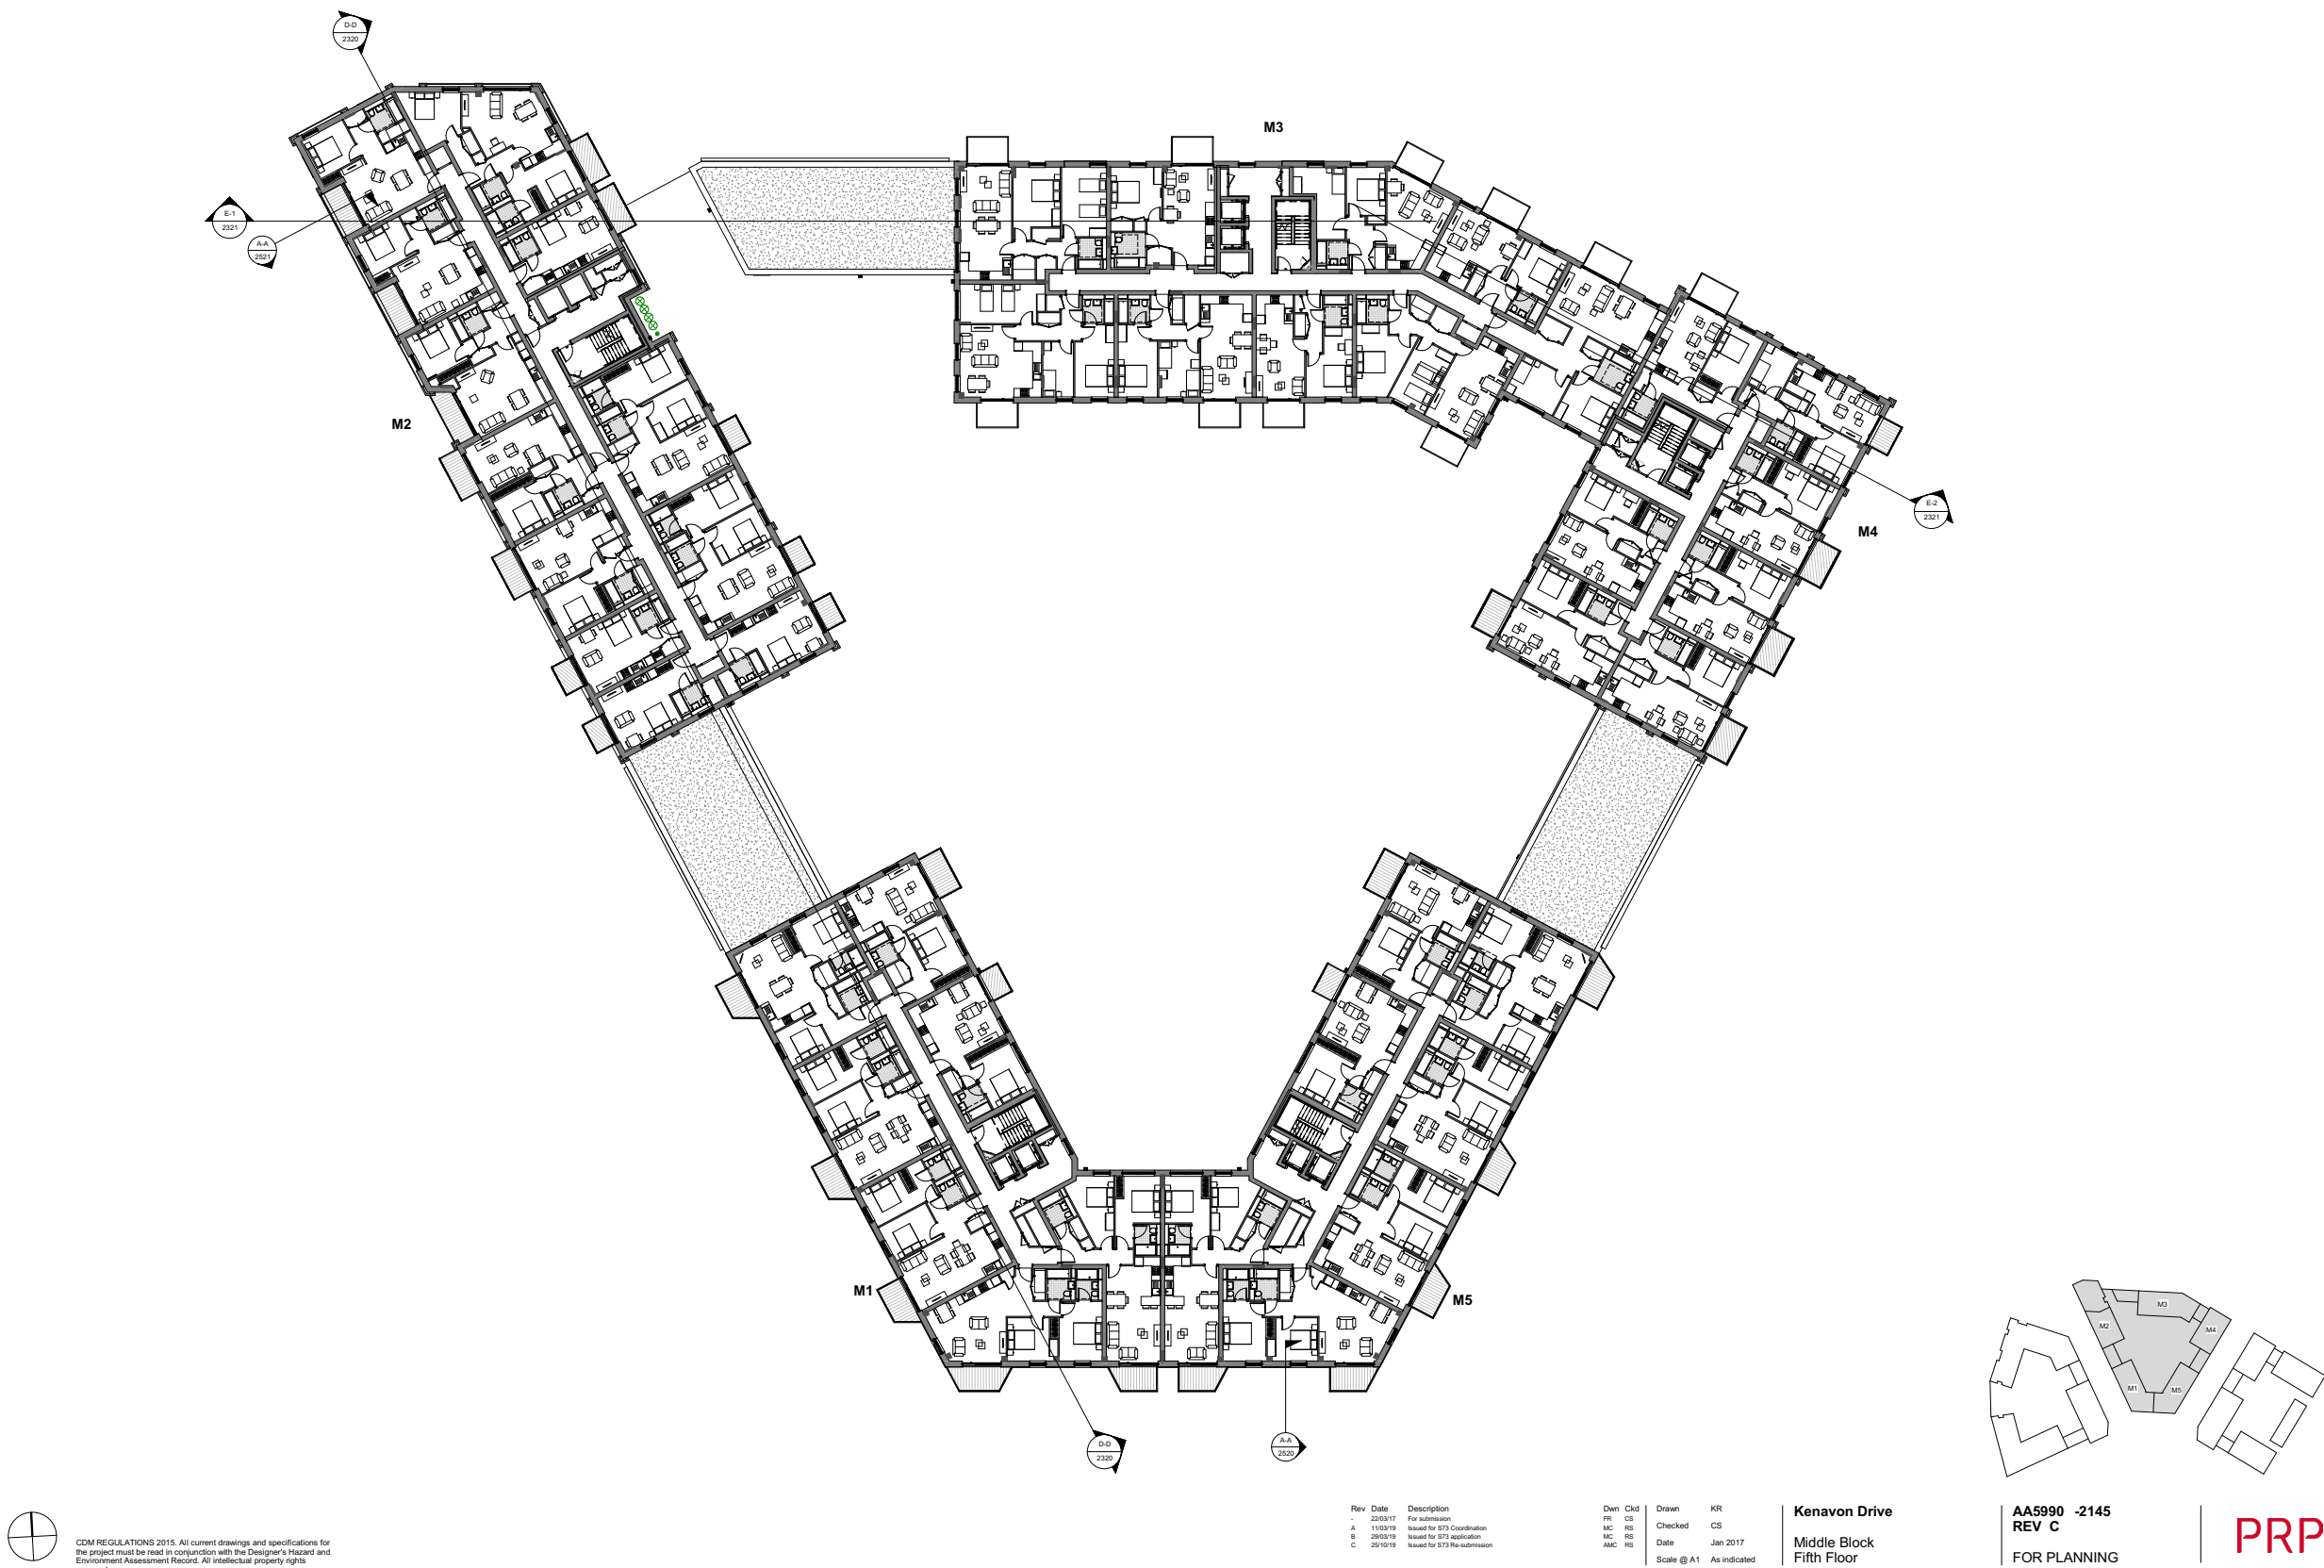

Consented

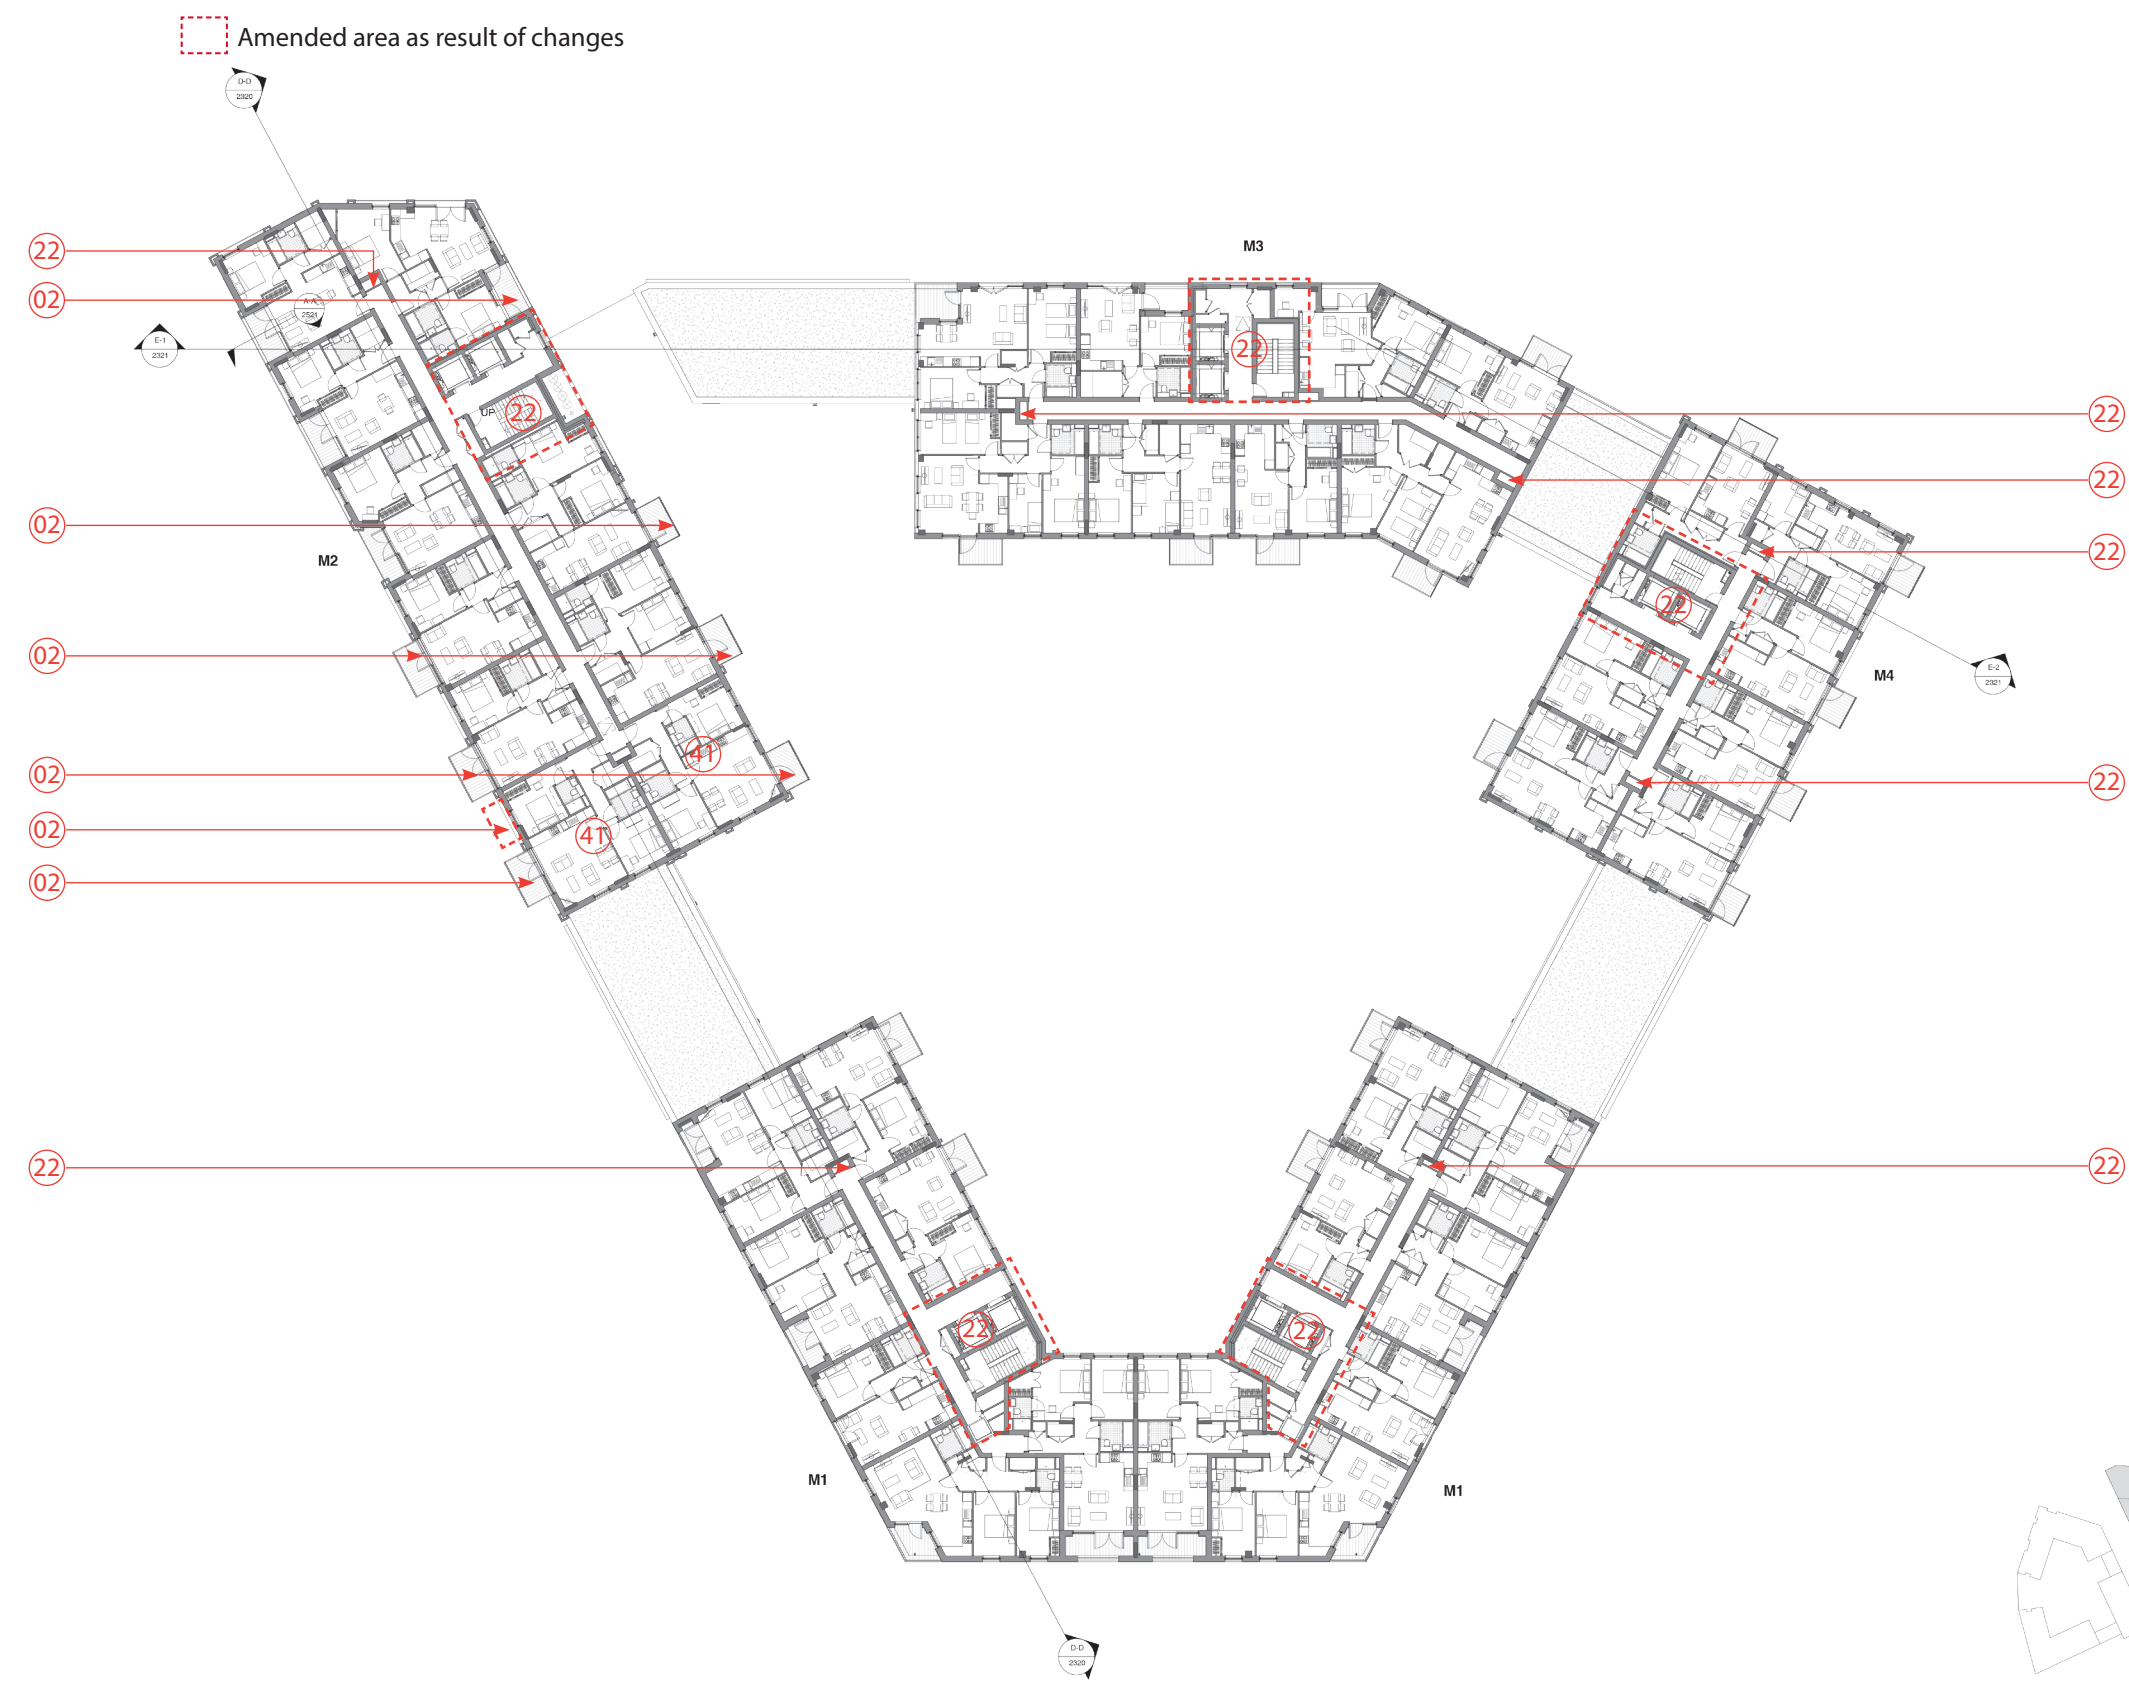

CDM REGULATIONS 2015. All current drawings and specifications for the project must be read in conjunction with the Designer's Hazard and Environment Assessment Record. All intellectual property rights reserved.

Rev: Date: Description: 22/09/17: First Issue: 22/09/17: For submission:

Drawn: KRI: Checked: CS: Date: Jan 2017: Scale: 1/1: As indicated:

Kenavon Drive: Middle Block: Sixth Floor:


AA5990-2146: FOR PLANNING:

PRP

8.12 Consented and Proposed Comparison Plans

Middle Block


Proposed

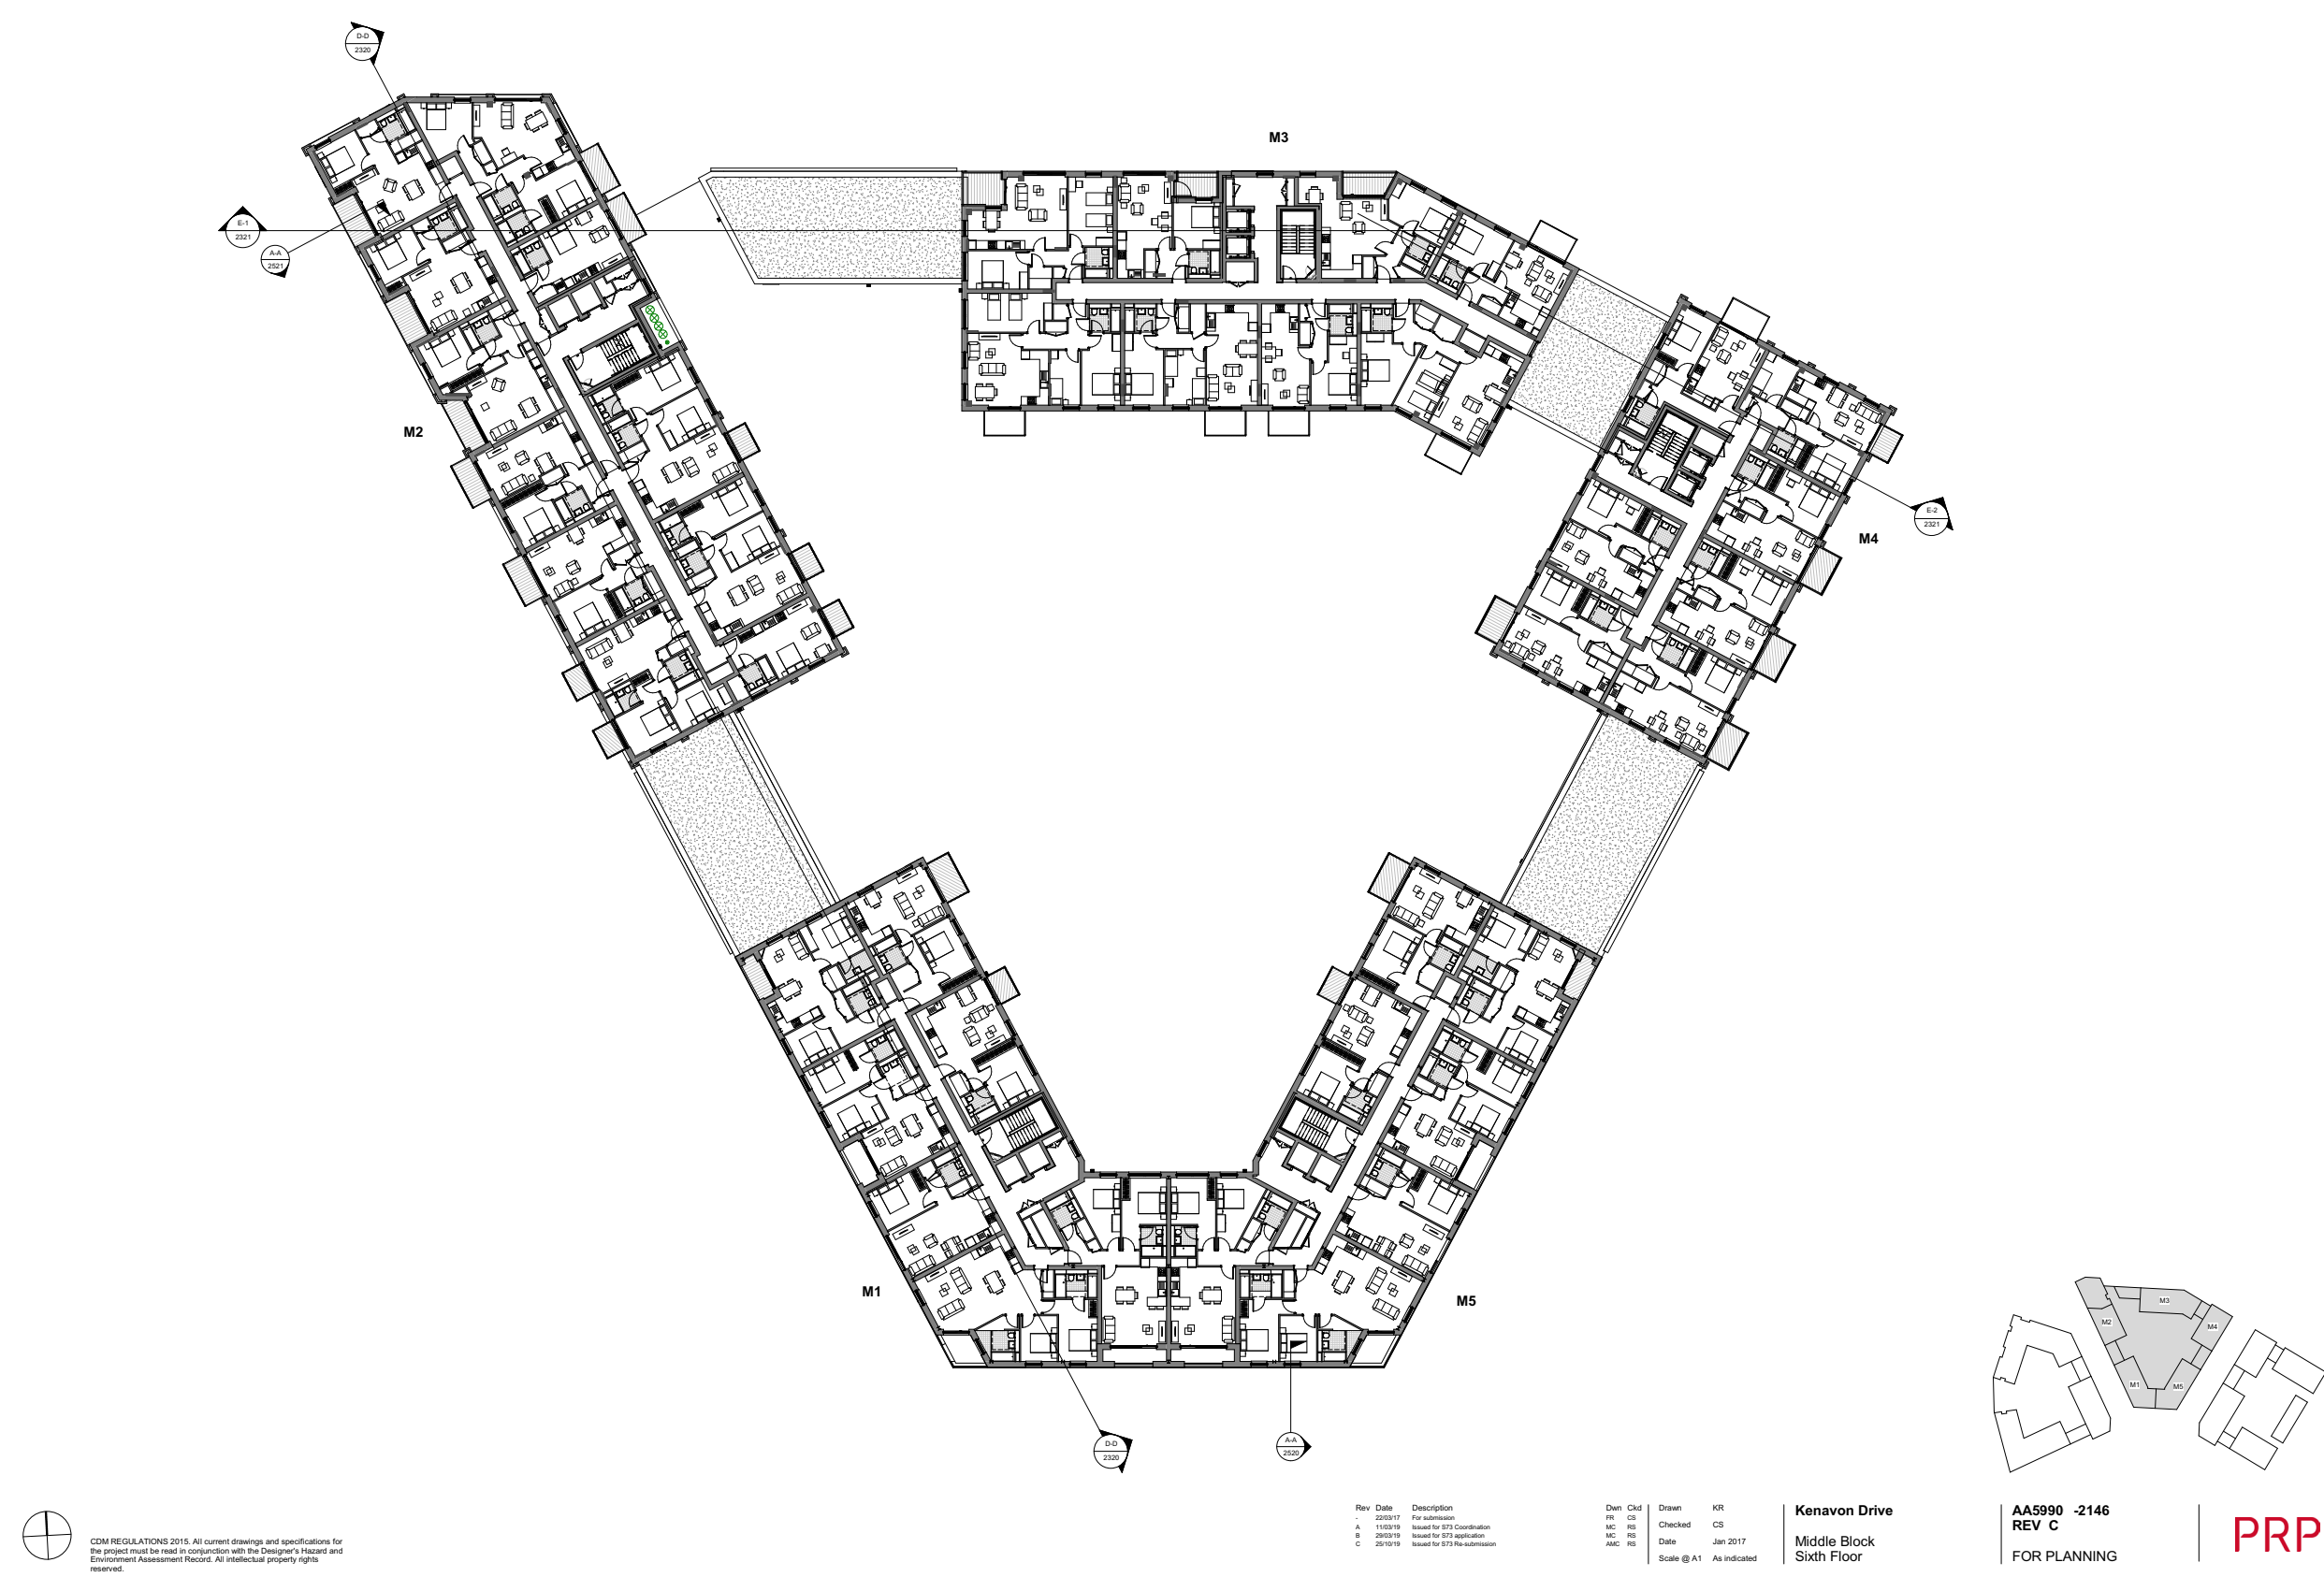


Middle Block

[illegible]

Proposed

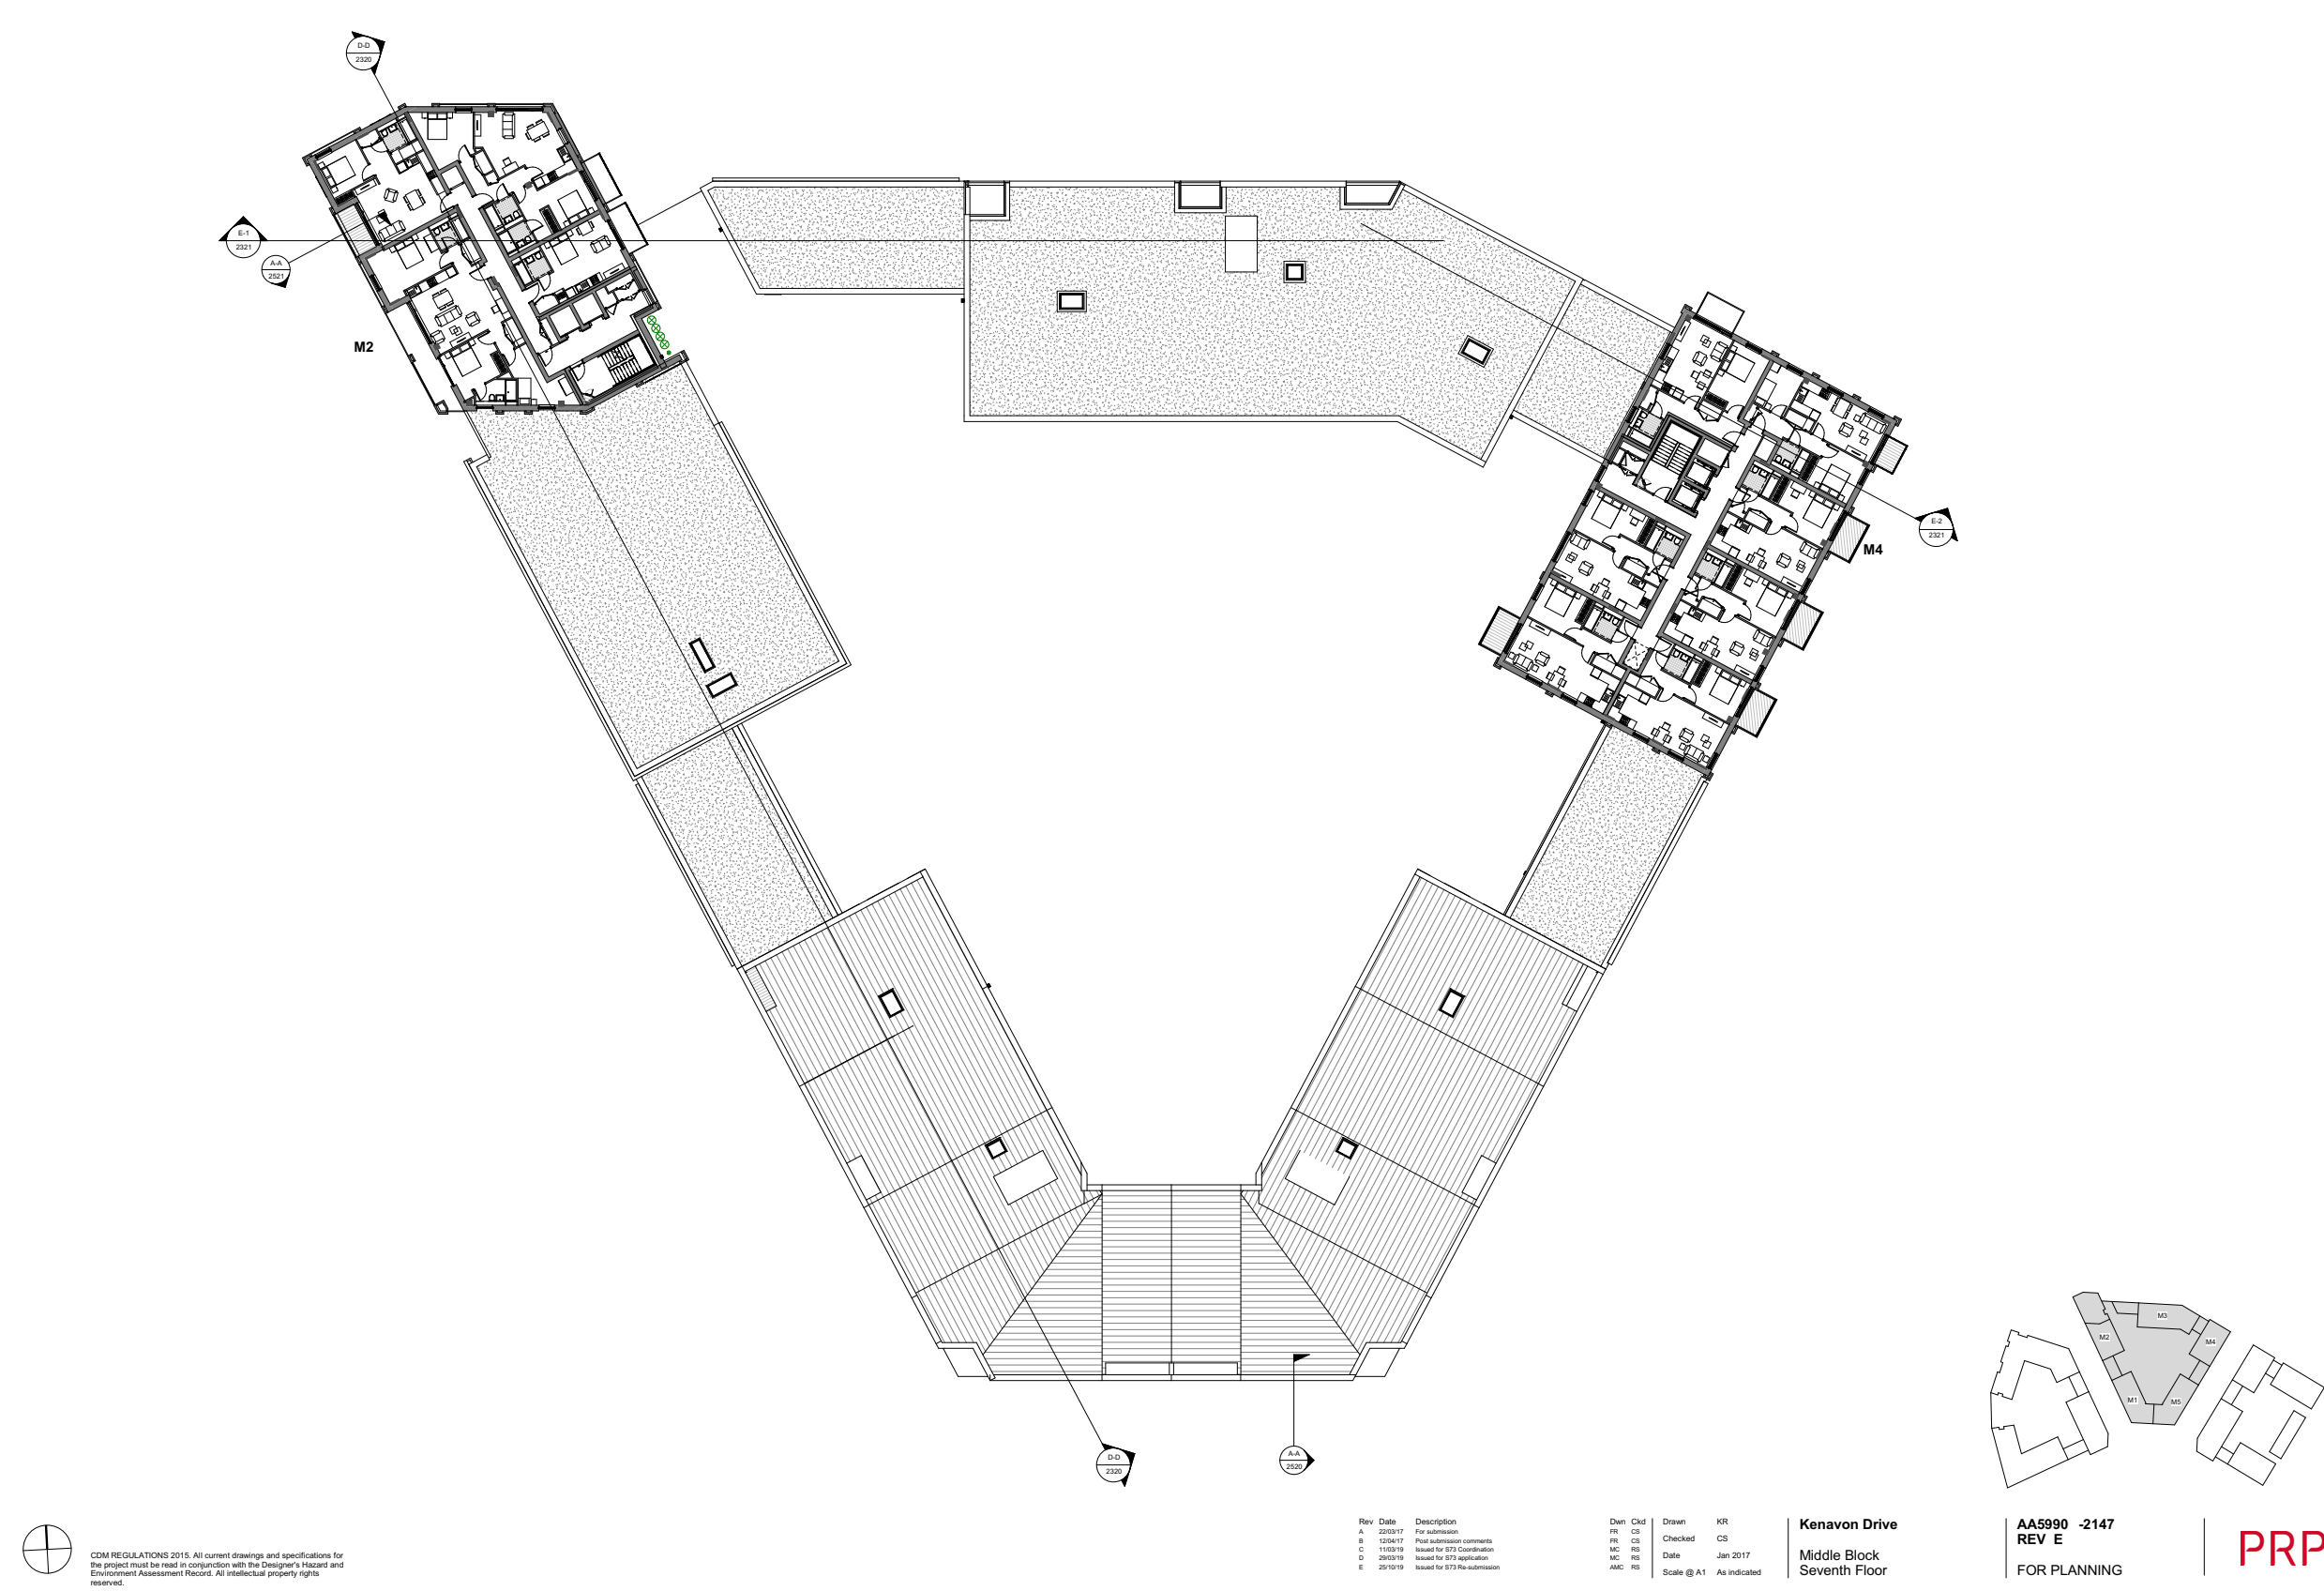


Consented

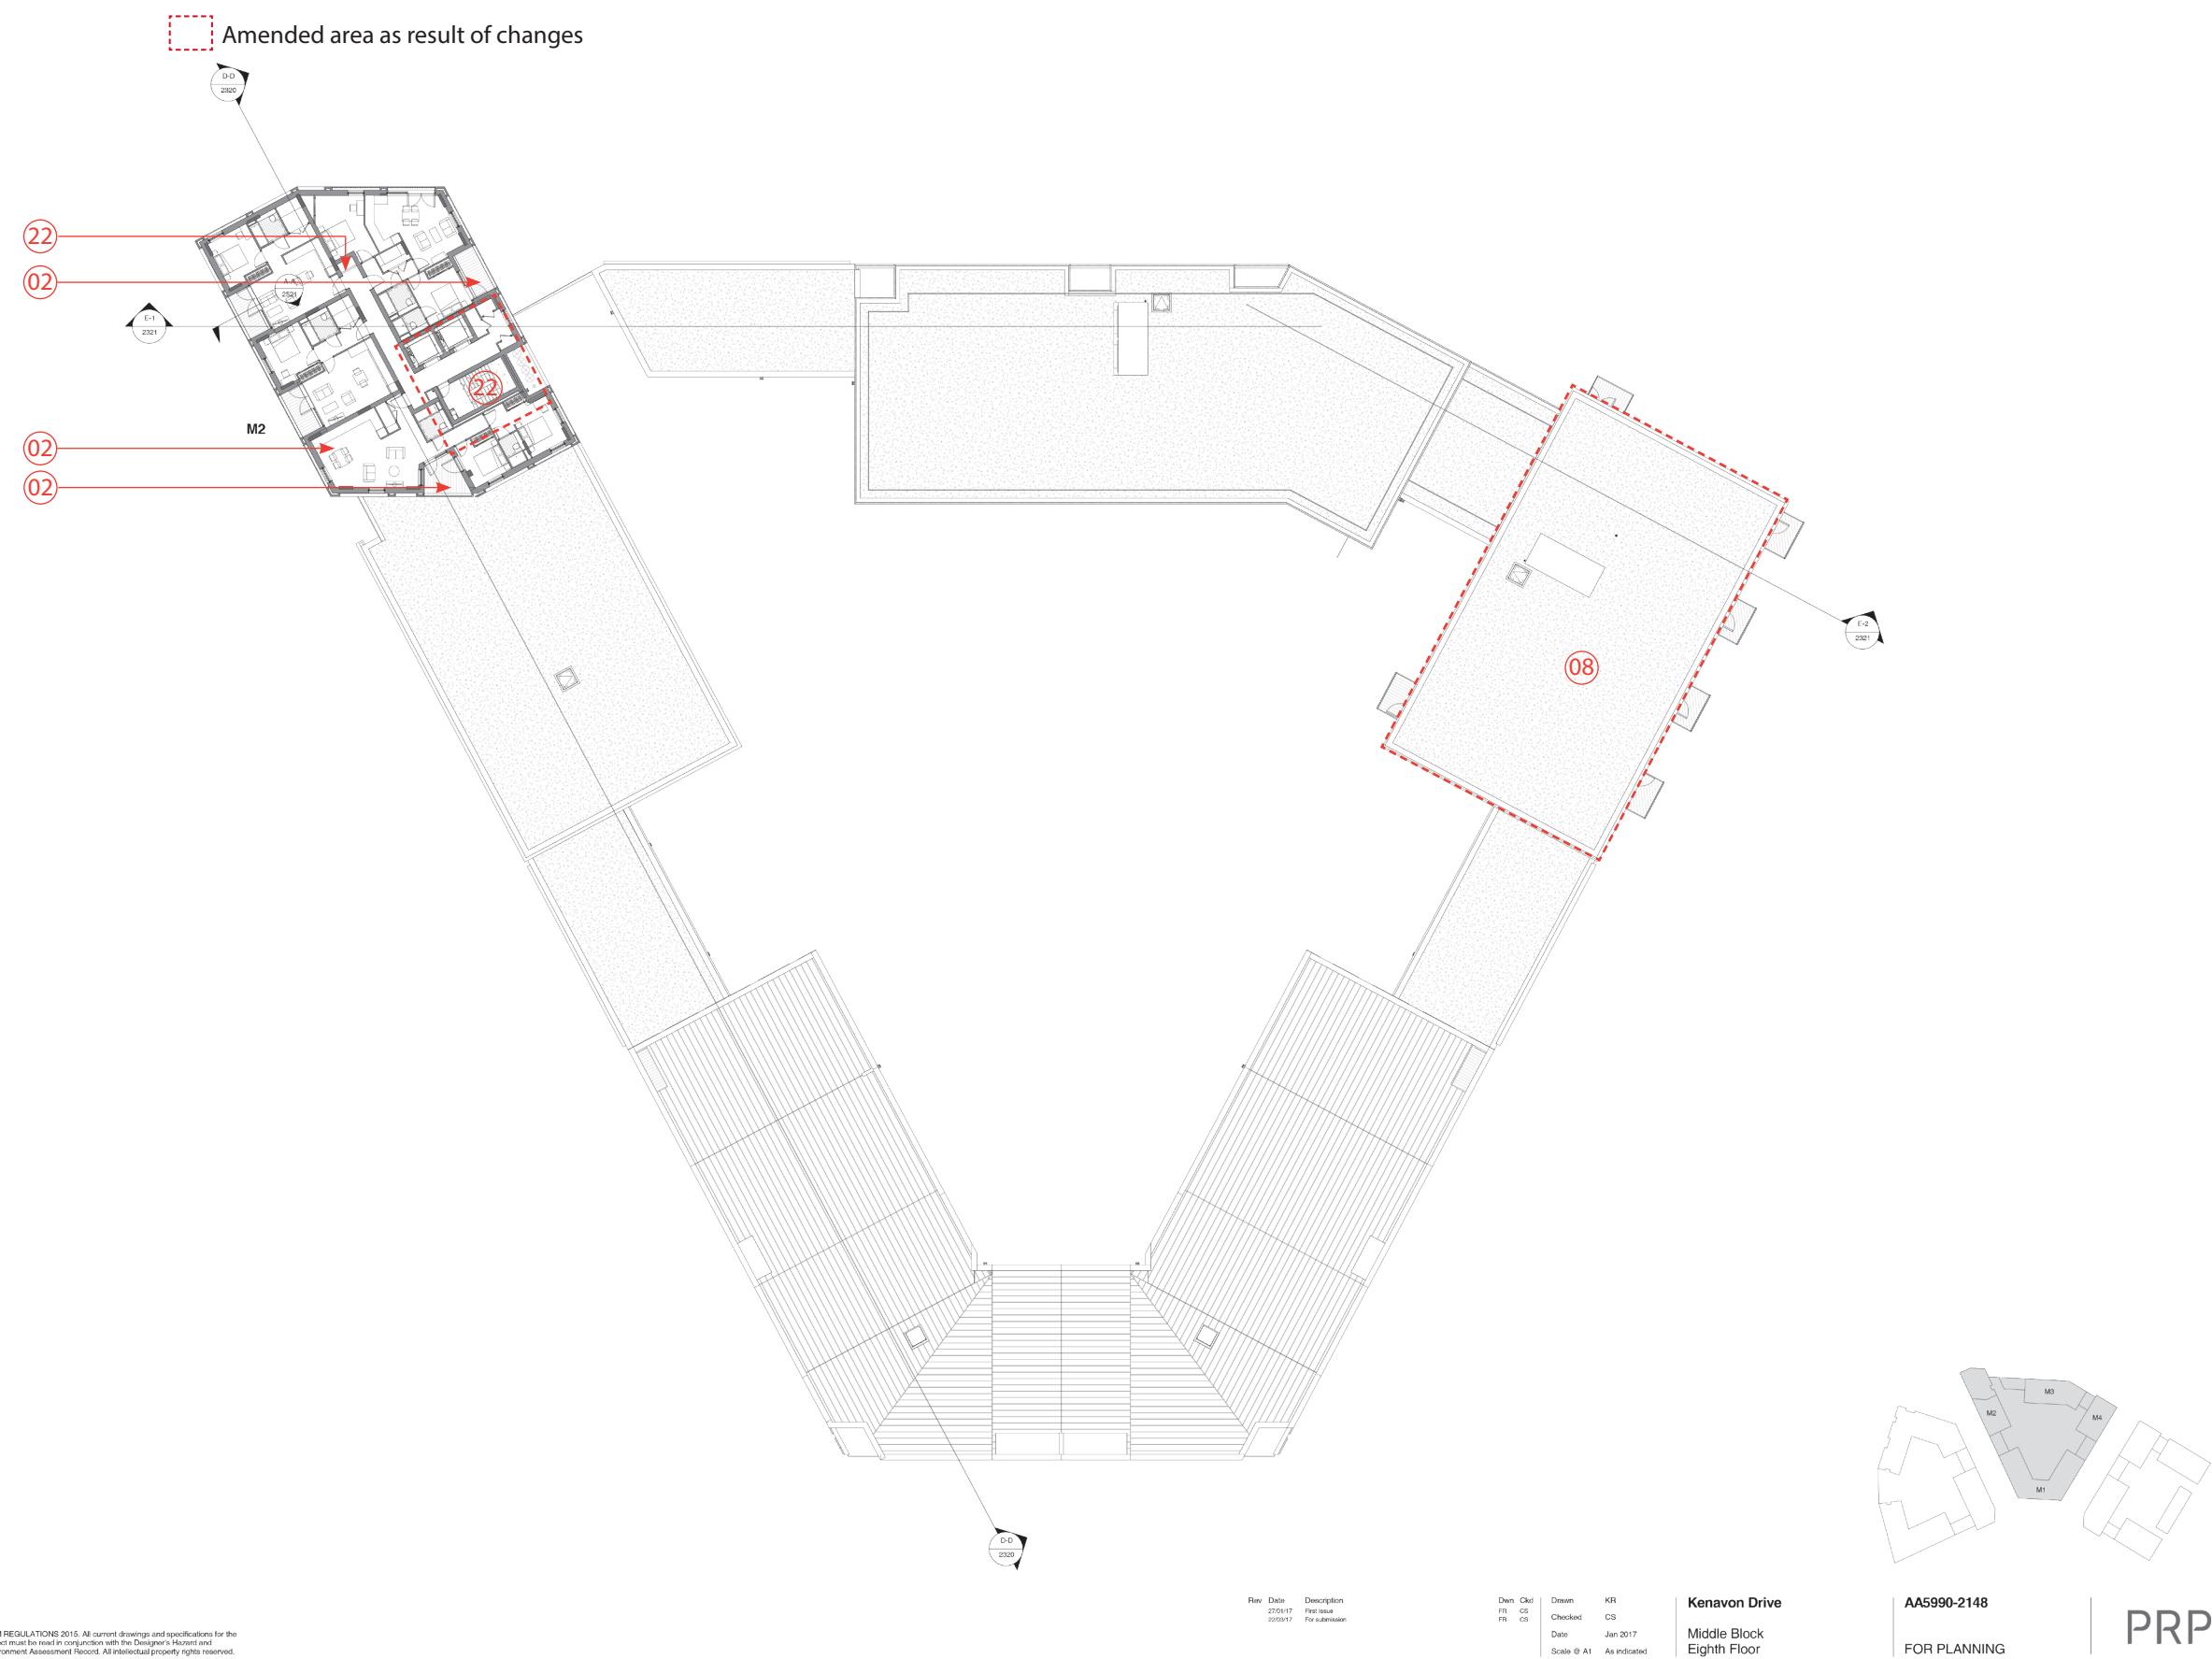


8.12 Consented and Proposed Comparison Plans

Proposed

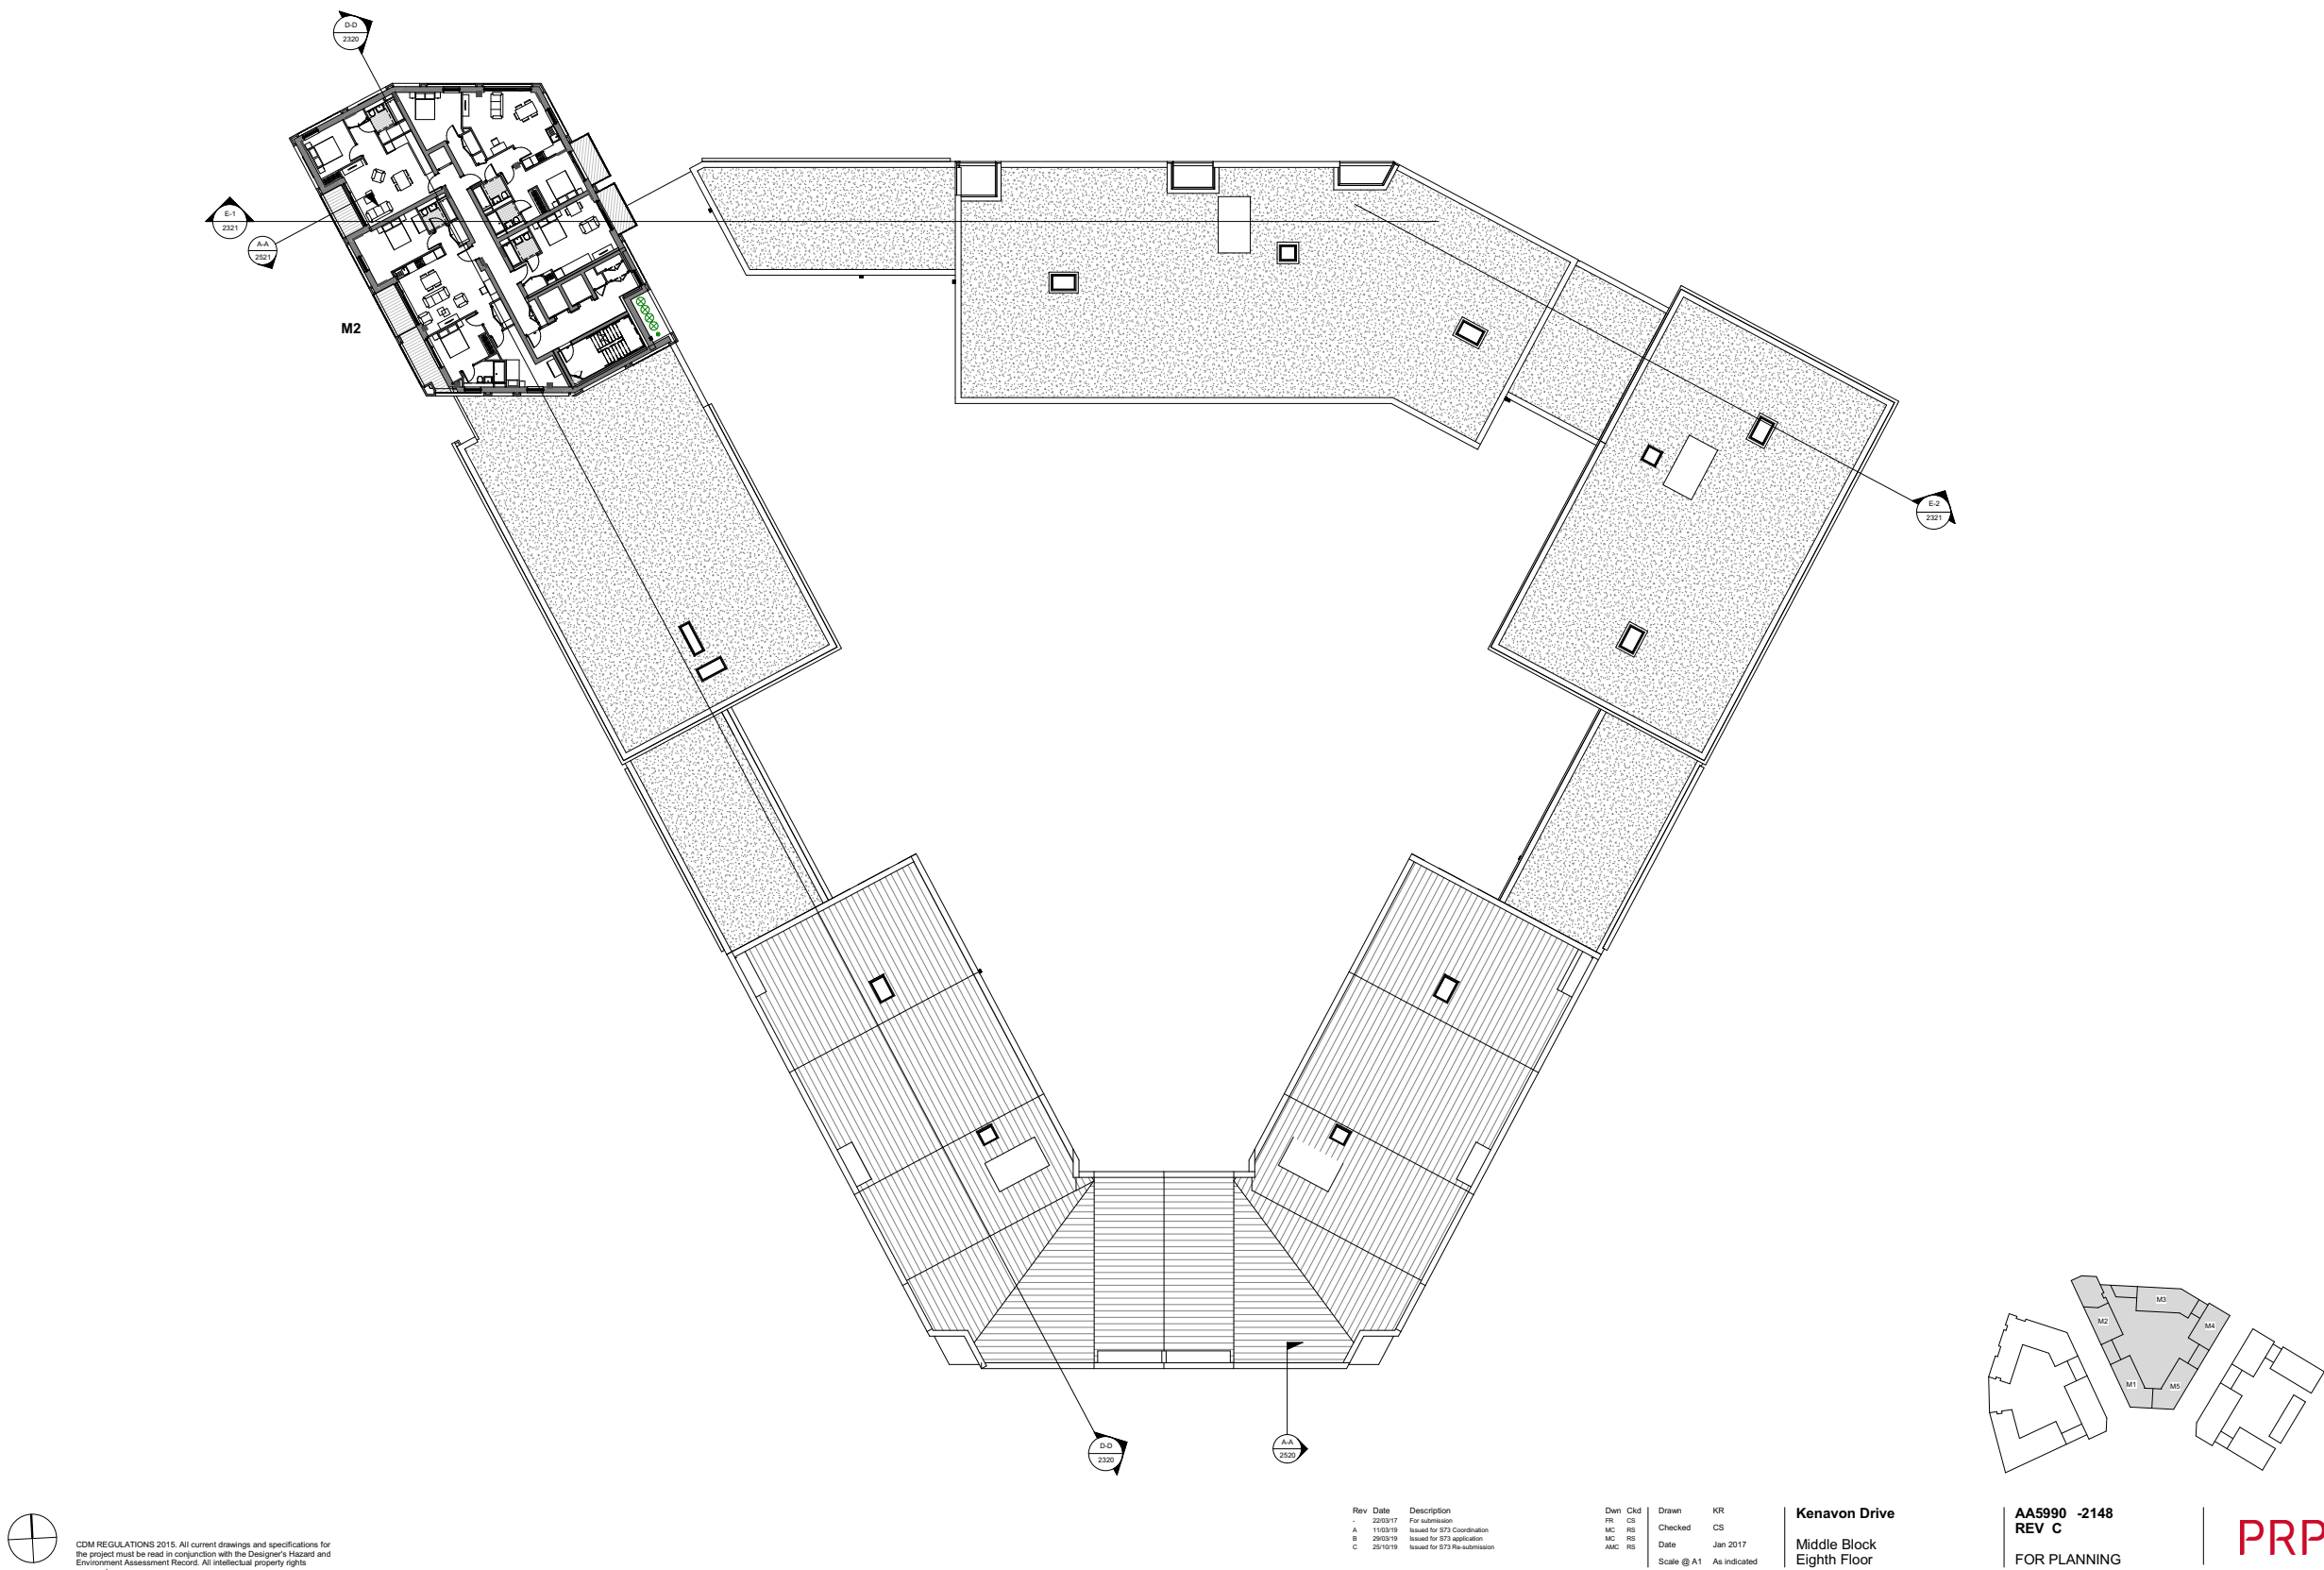


Consented

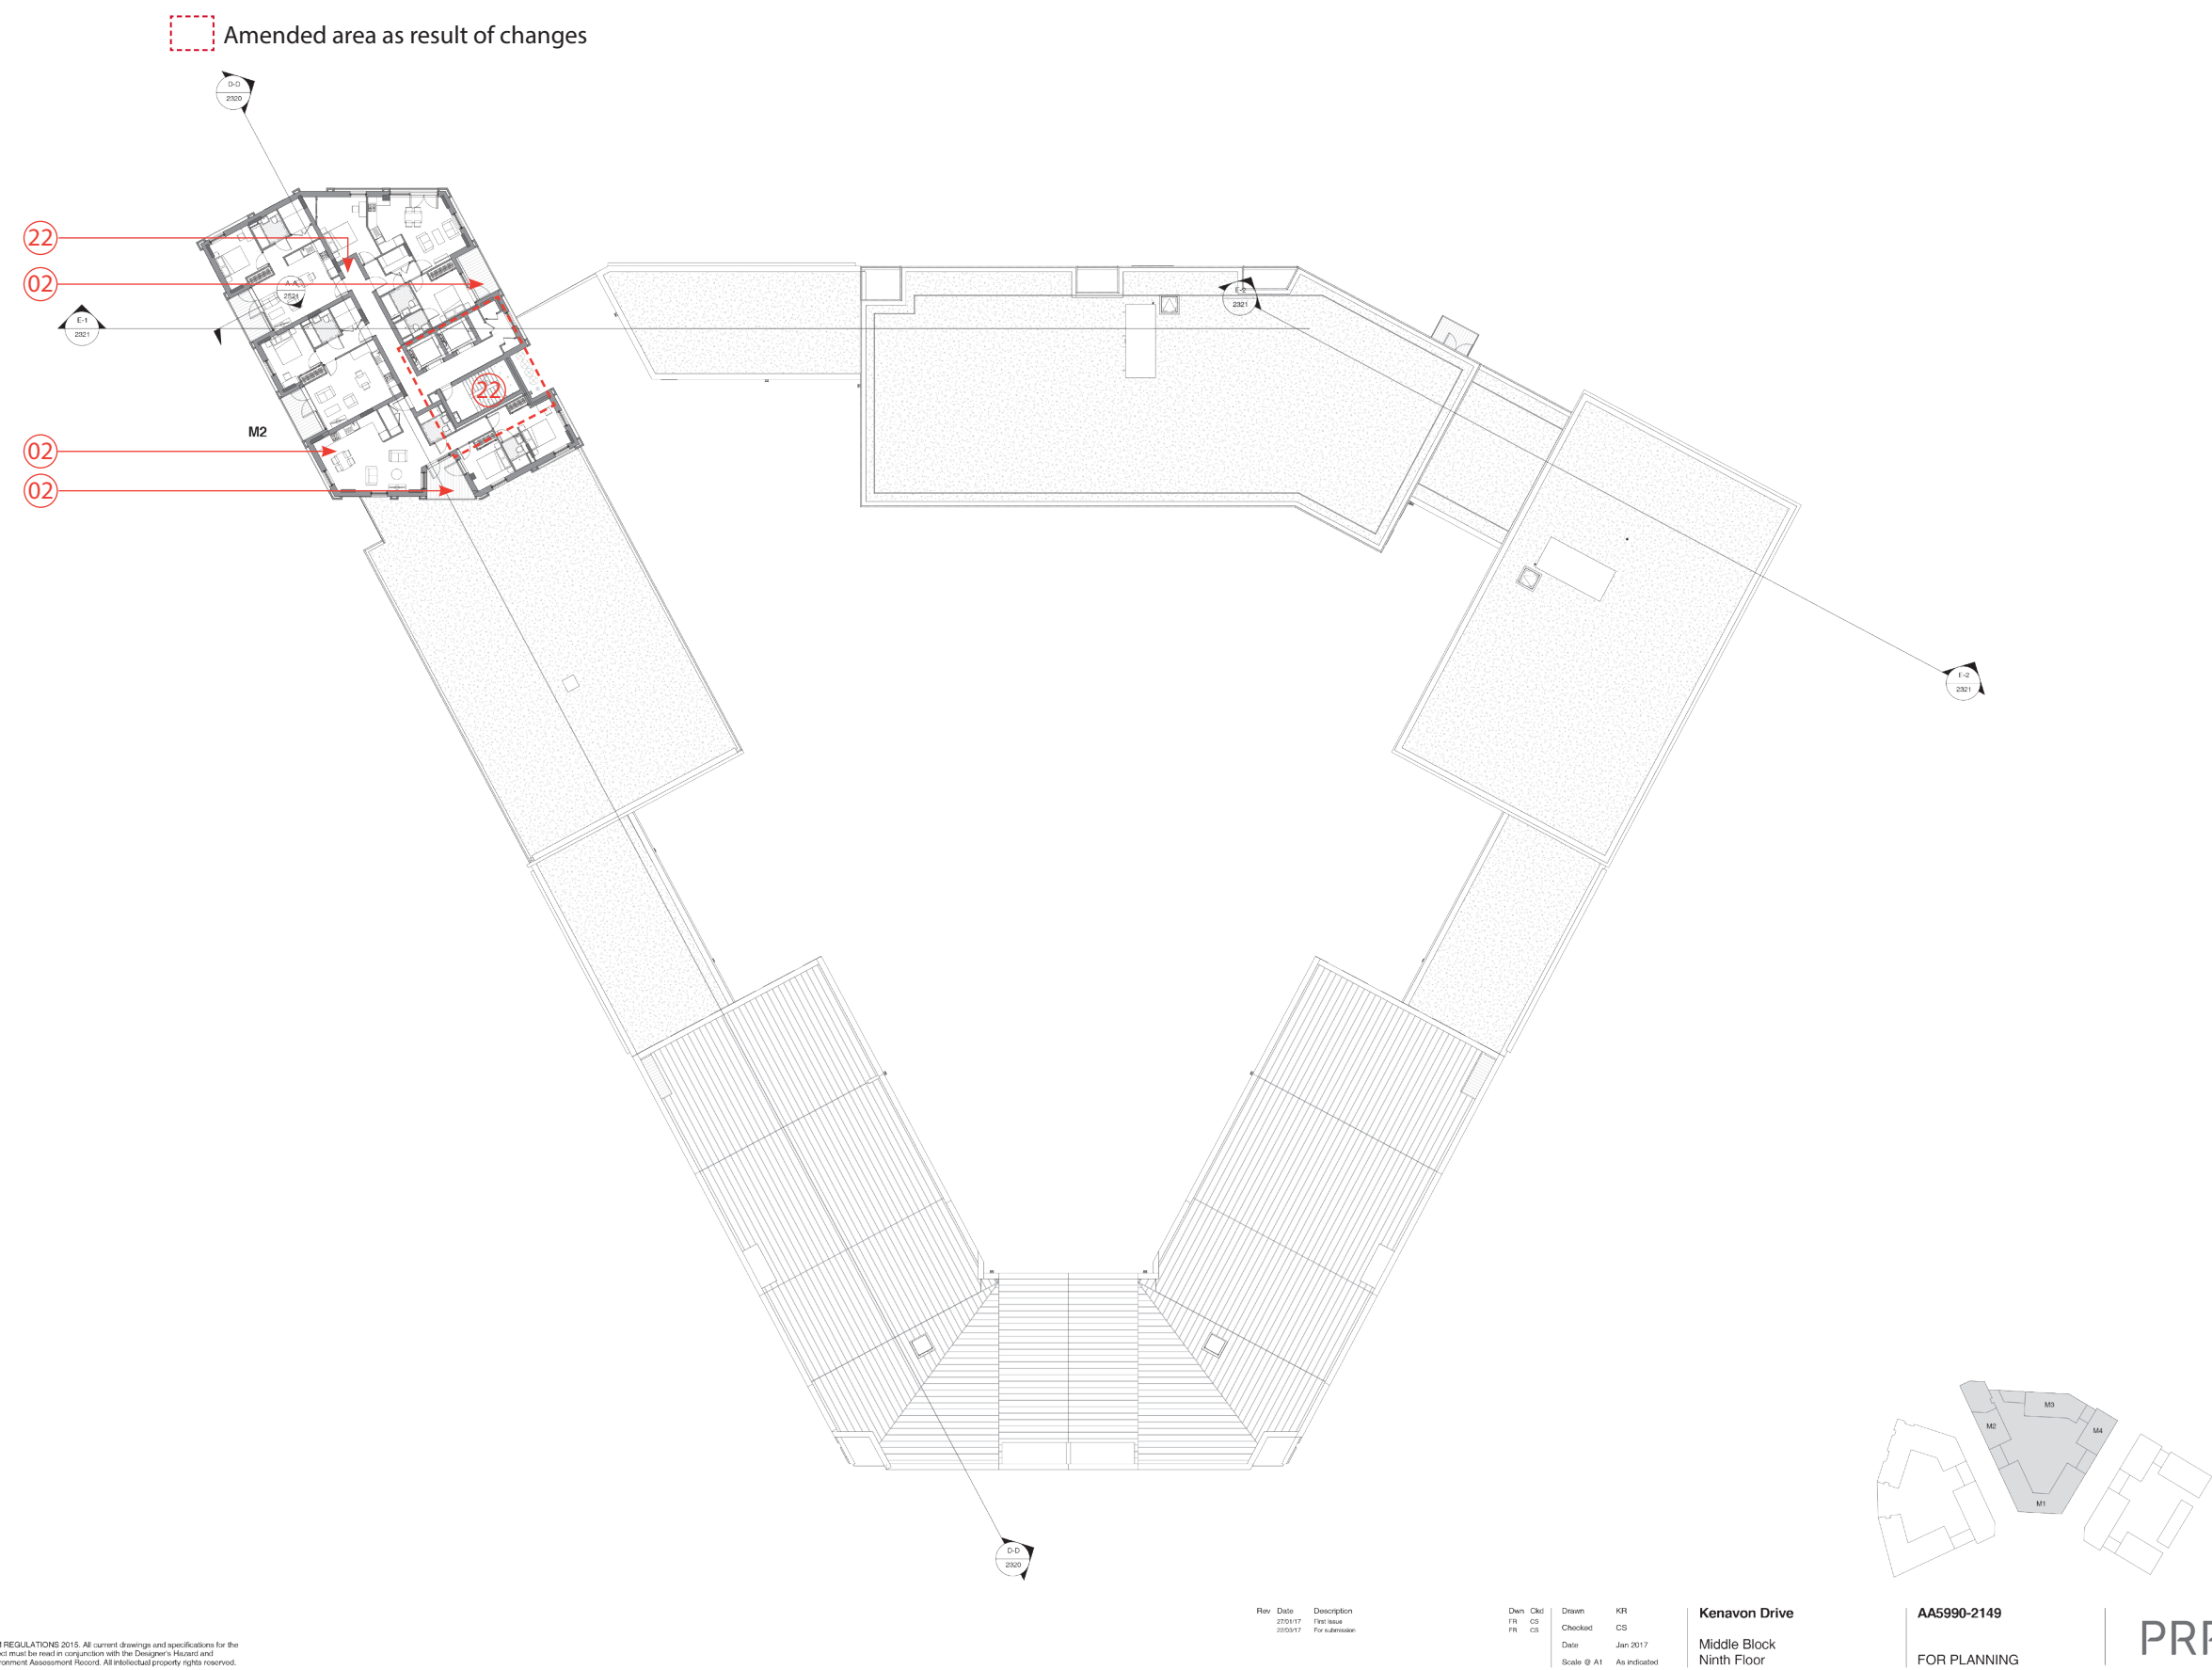


8.12 Consented and Proposed Comparison Plans

Proposed

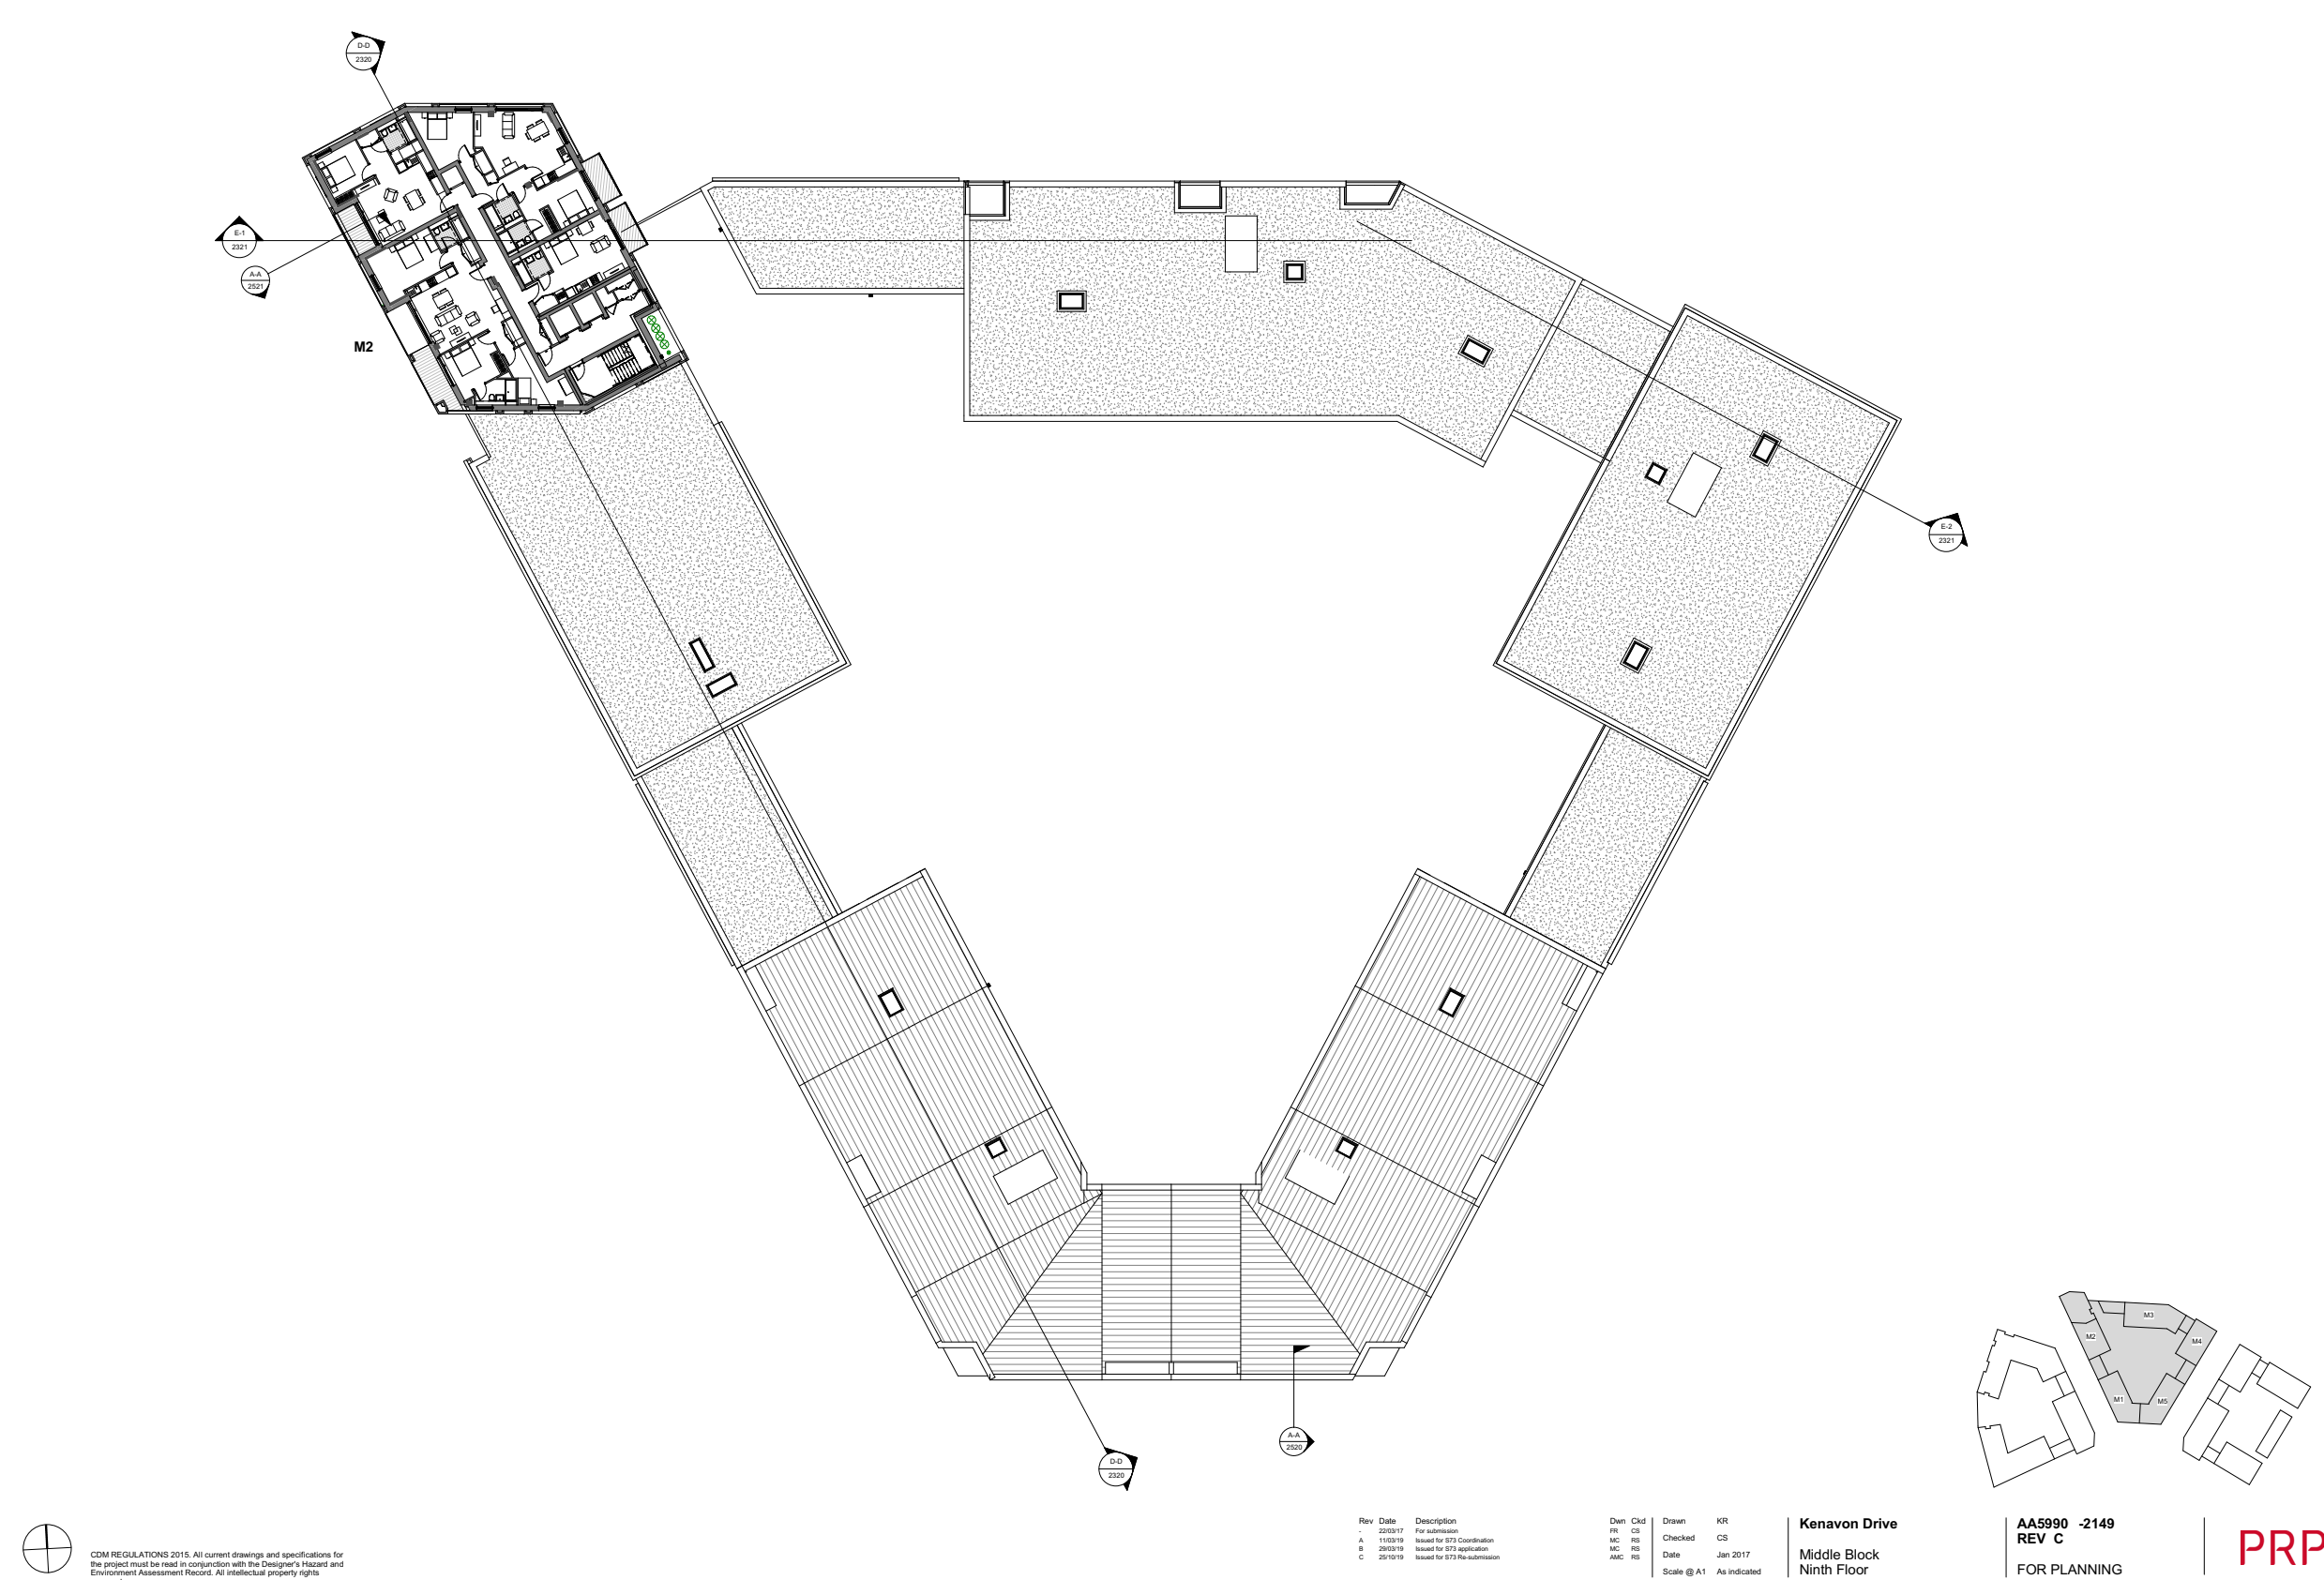

Consented

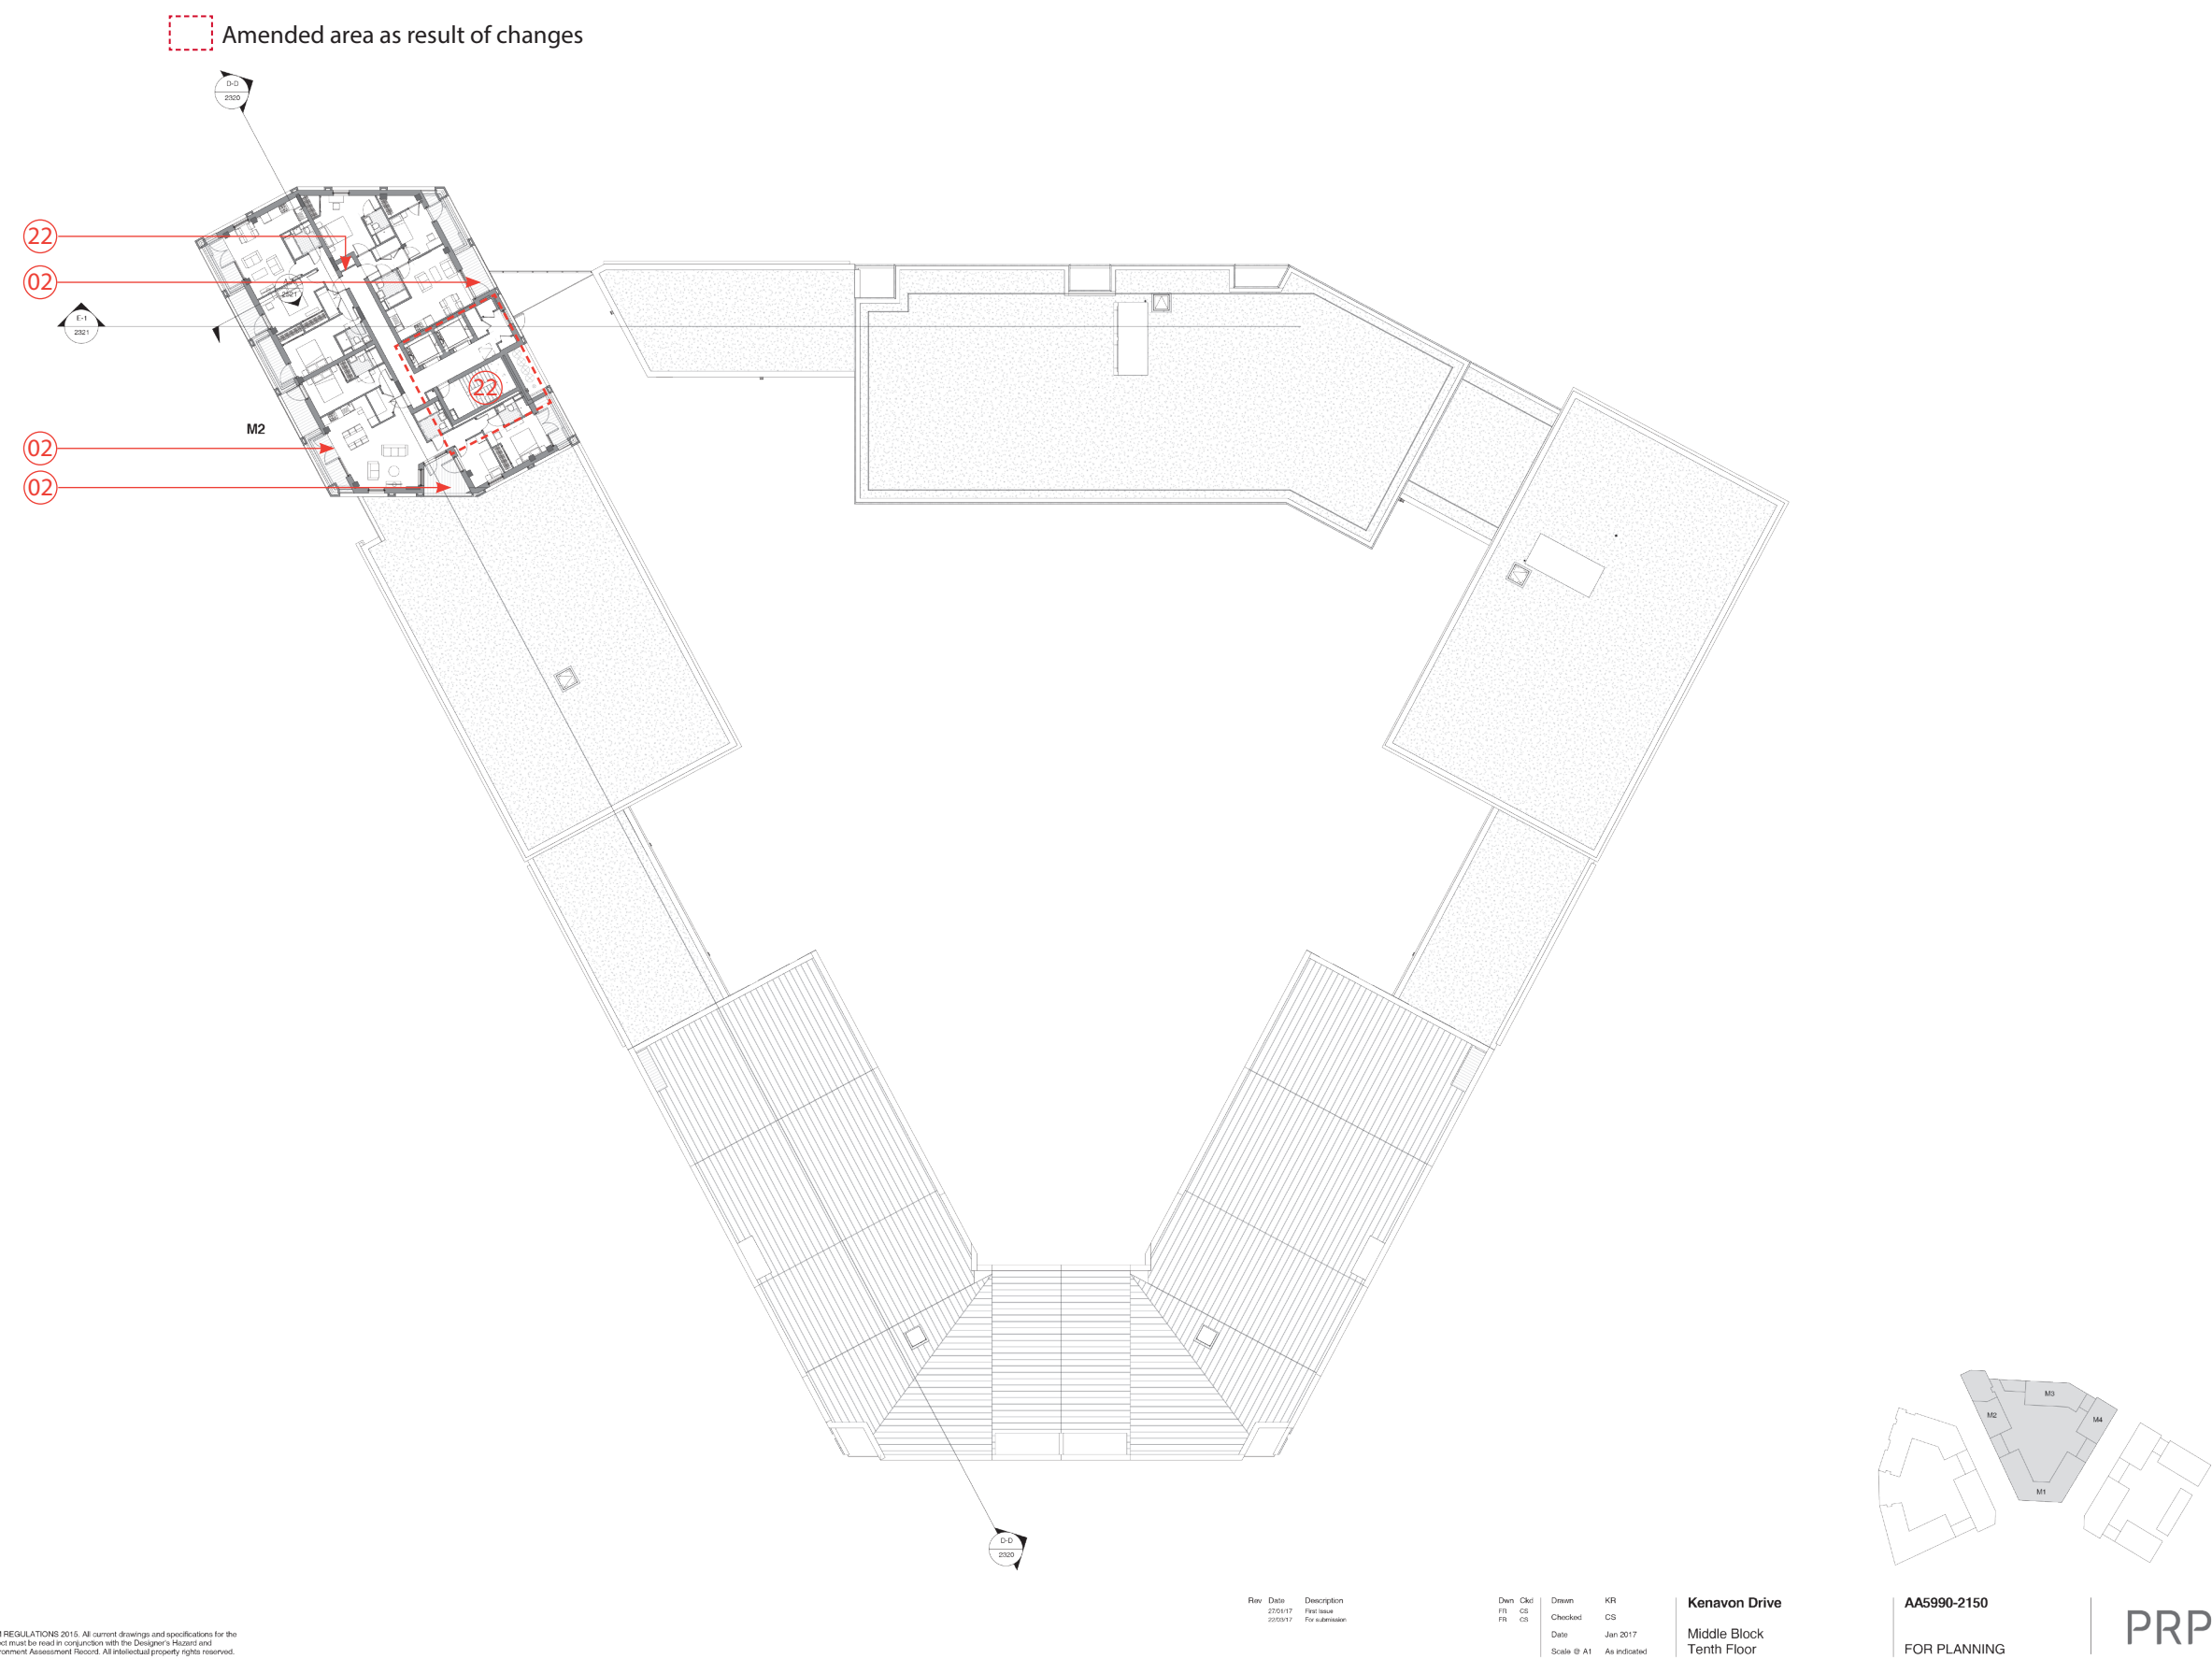

CDM REGULATIONS 2015. All current drawings and specifications for the project must be read in conjunction with the Designer's Hazard and Environment Assessment Record. All intellectual property rights reserved.


Rev	Date	Description
1	27/01/17	Final issue
2	22/09/17	For submission

Drawn	Check	Drawn	Check
FT	CS	KR	CS
FR	CS		


Date	Jan 2017
Scale	As indicated

8.12 Consented and Proposed Comparison Plans

Proposed

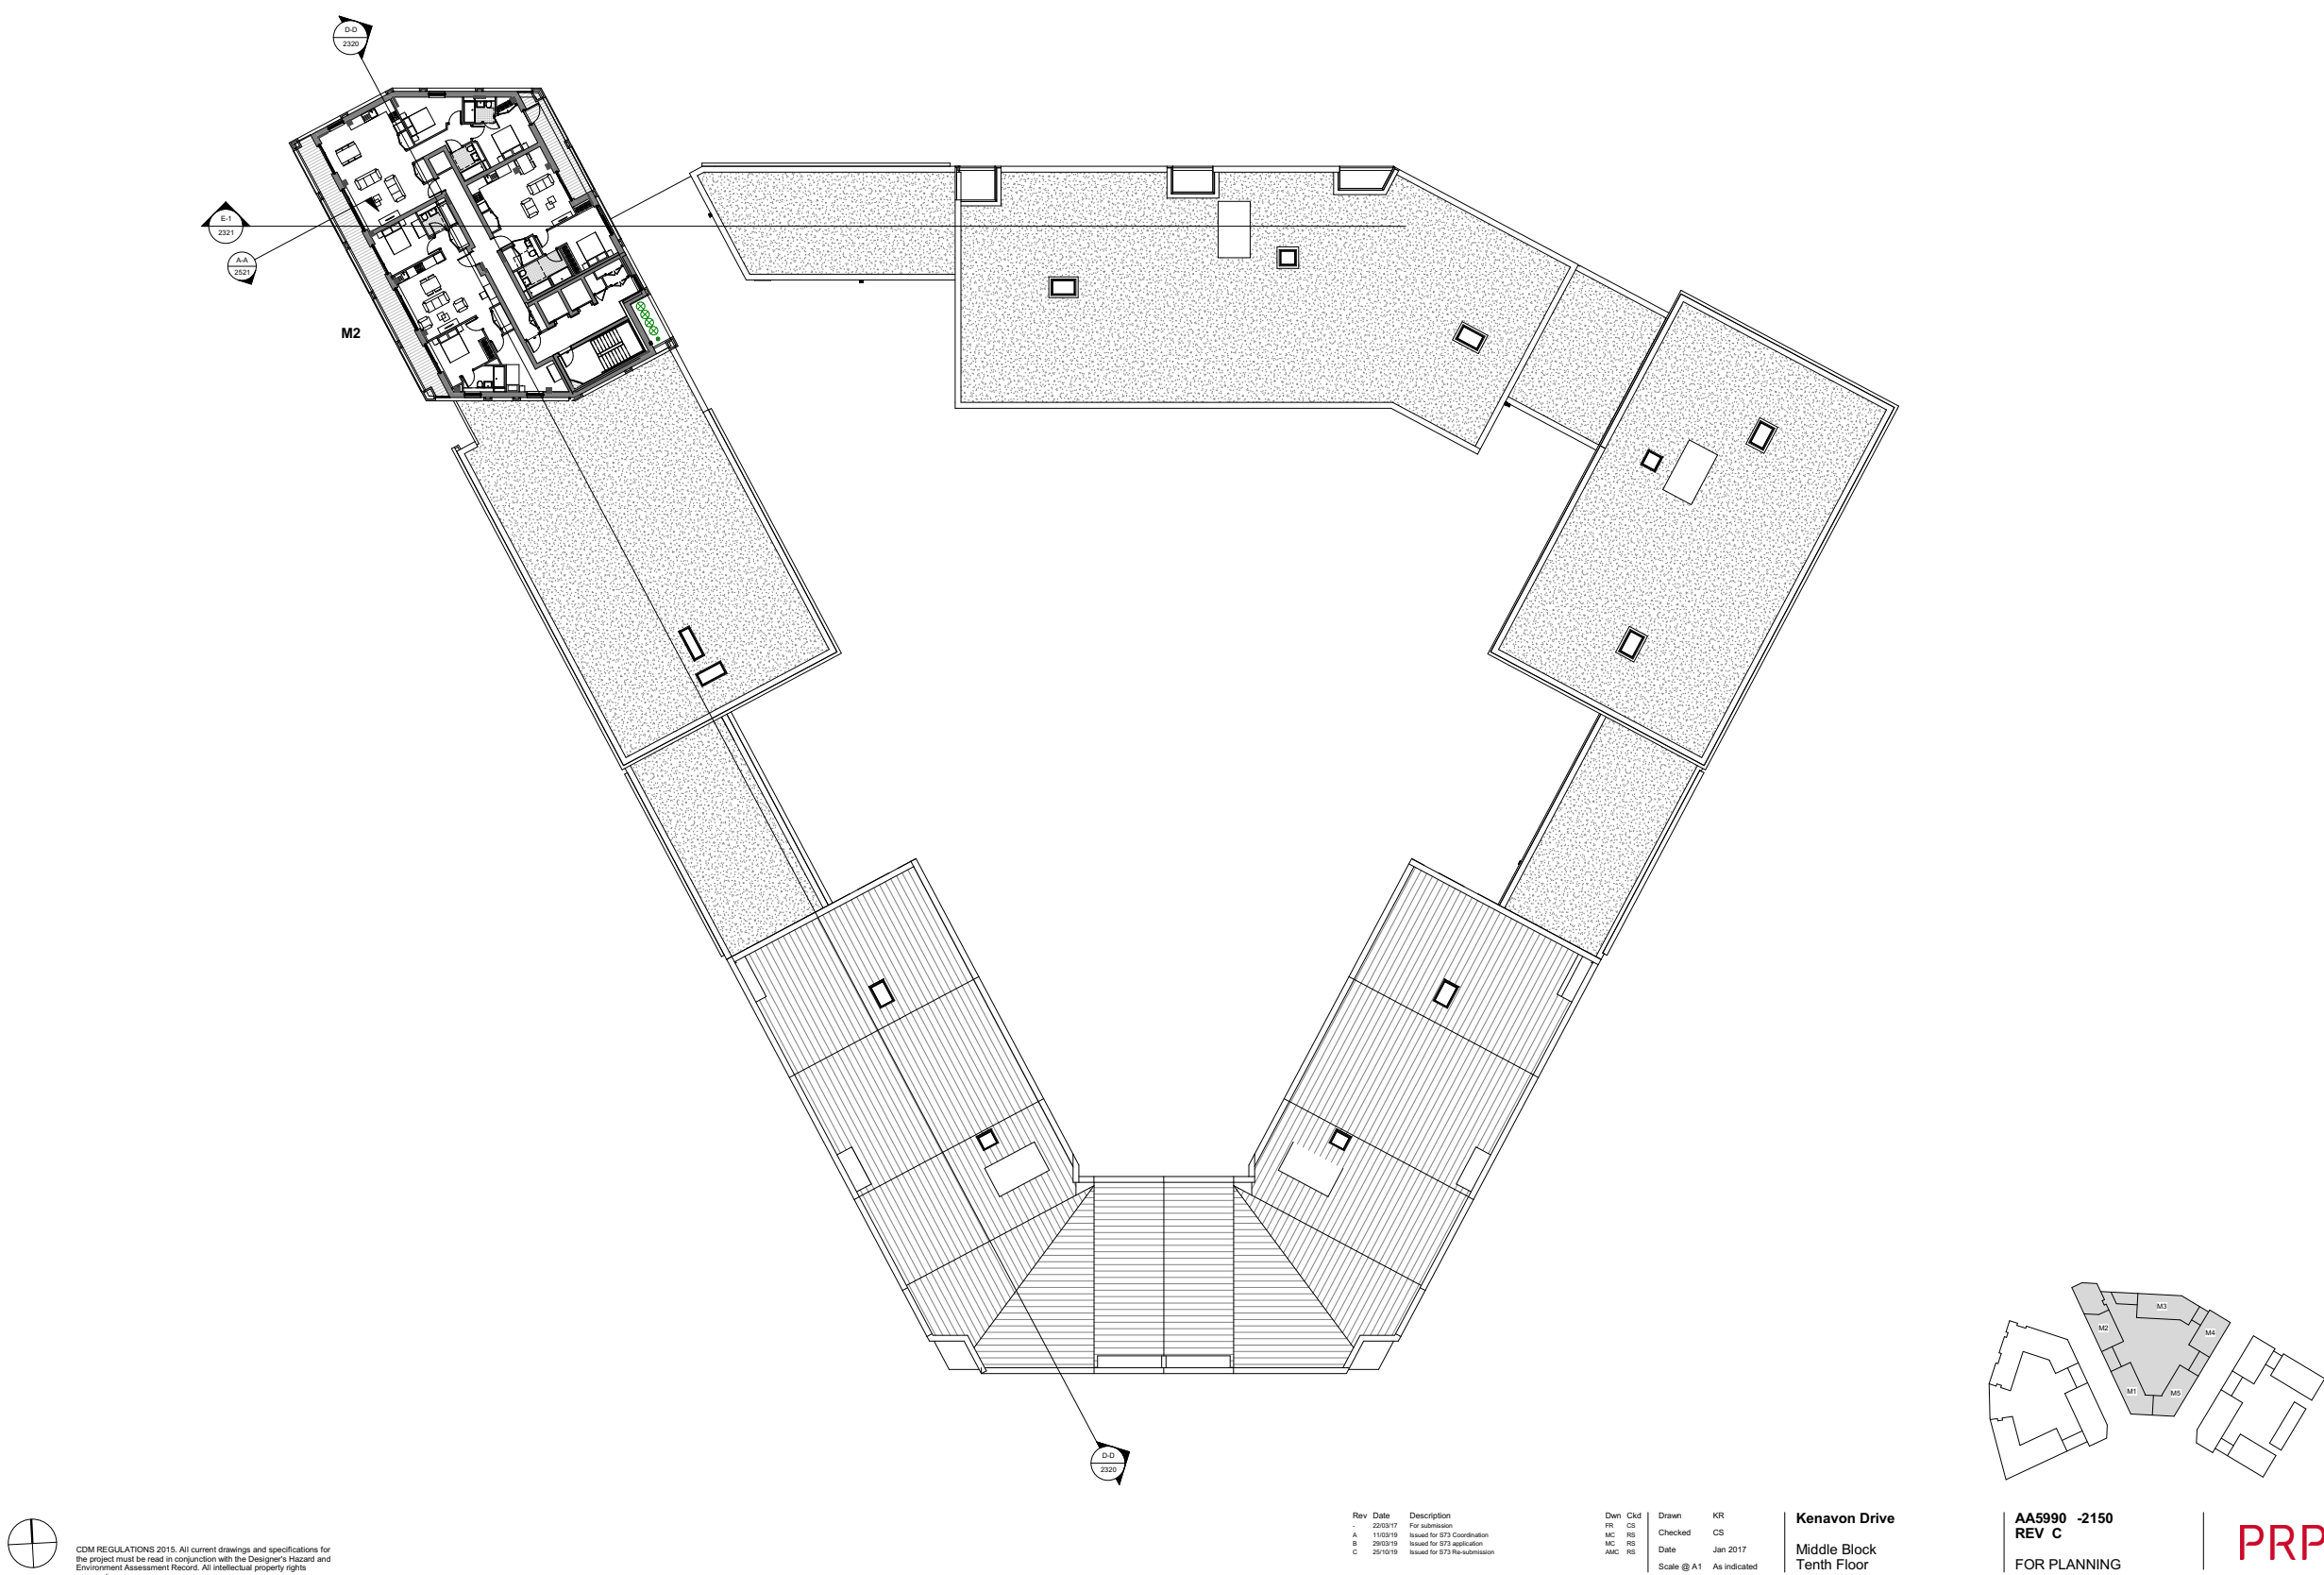


Consented

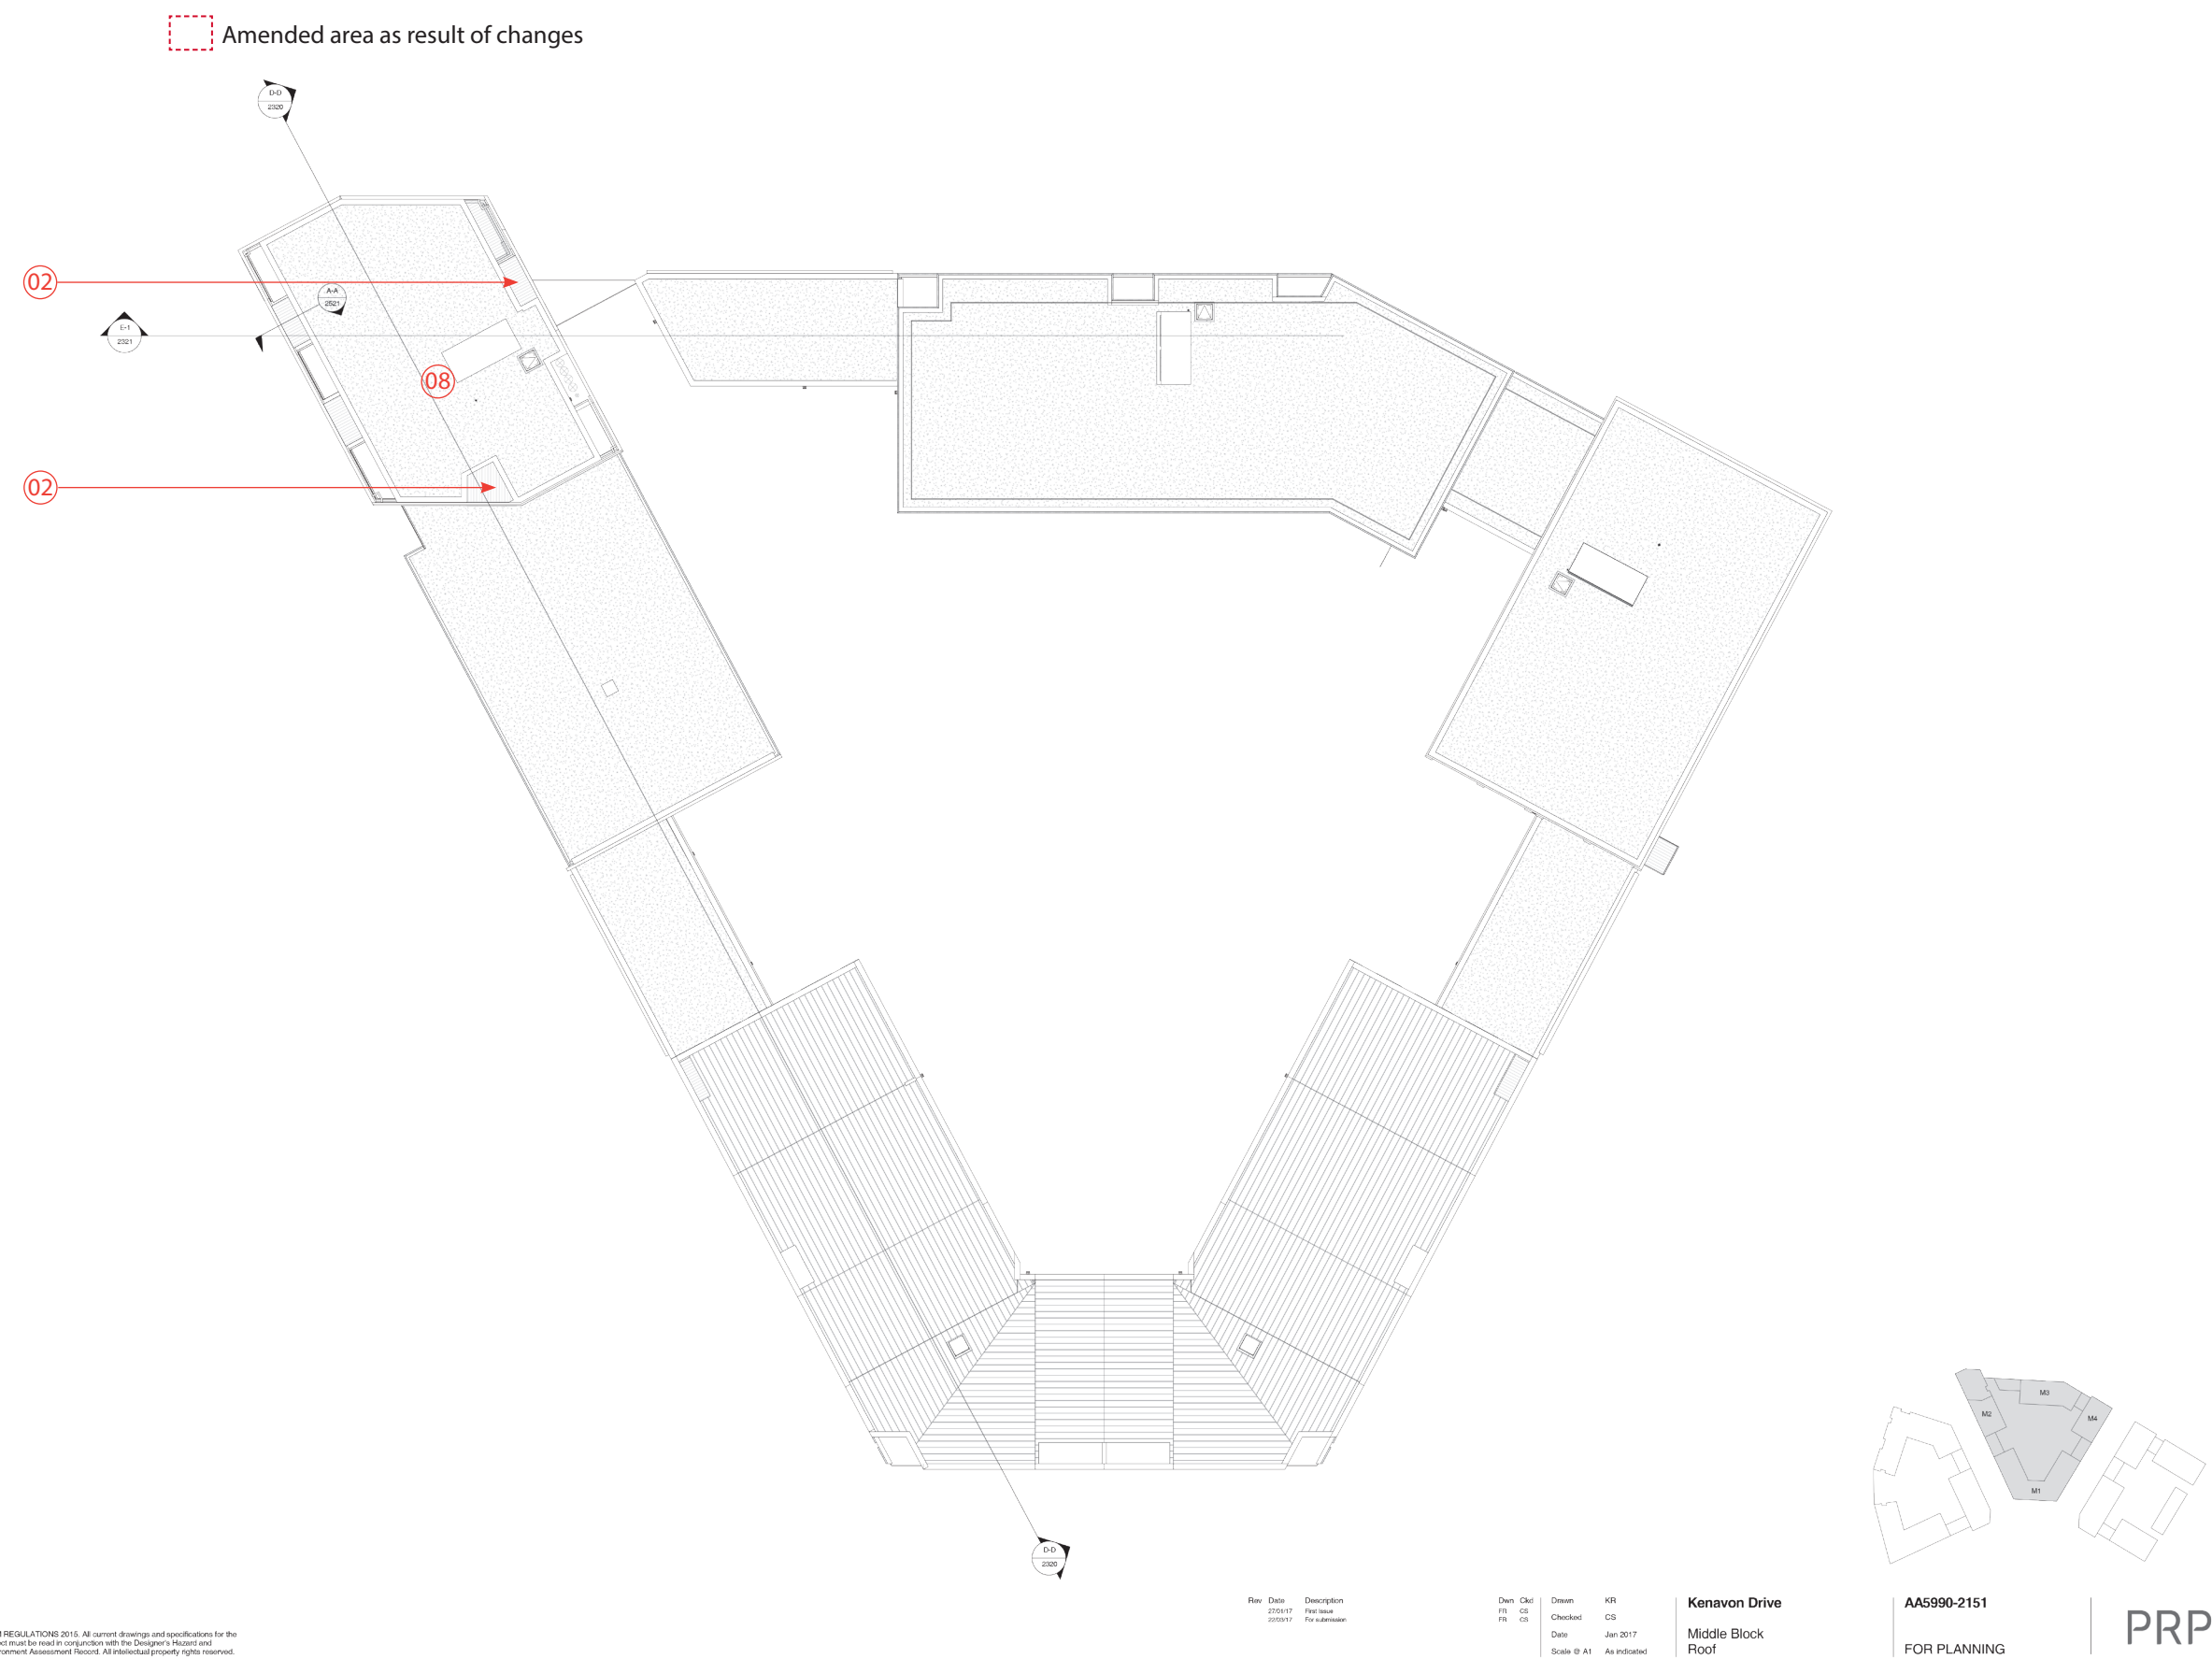

8.12 Consented and Proposed Comparison Plans

Middle Block

Proposed

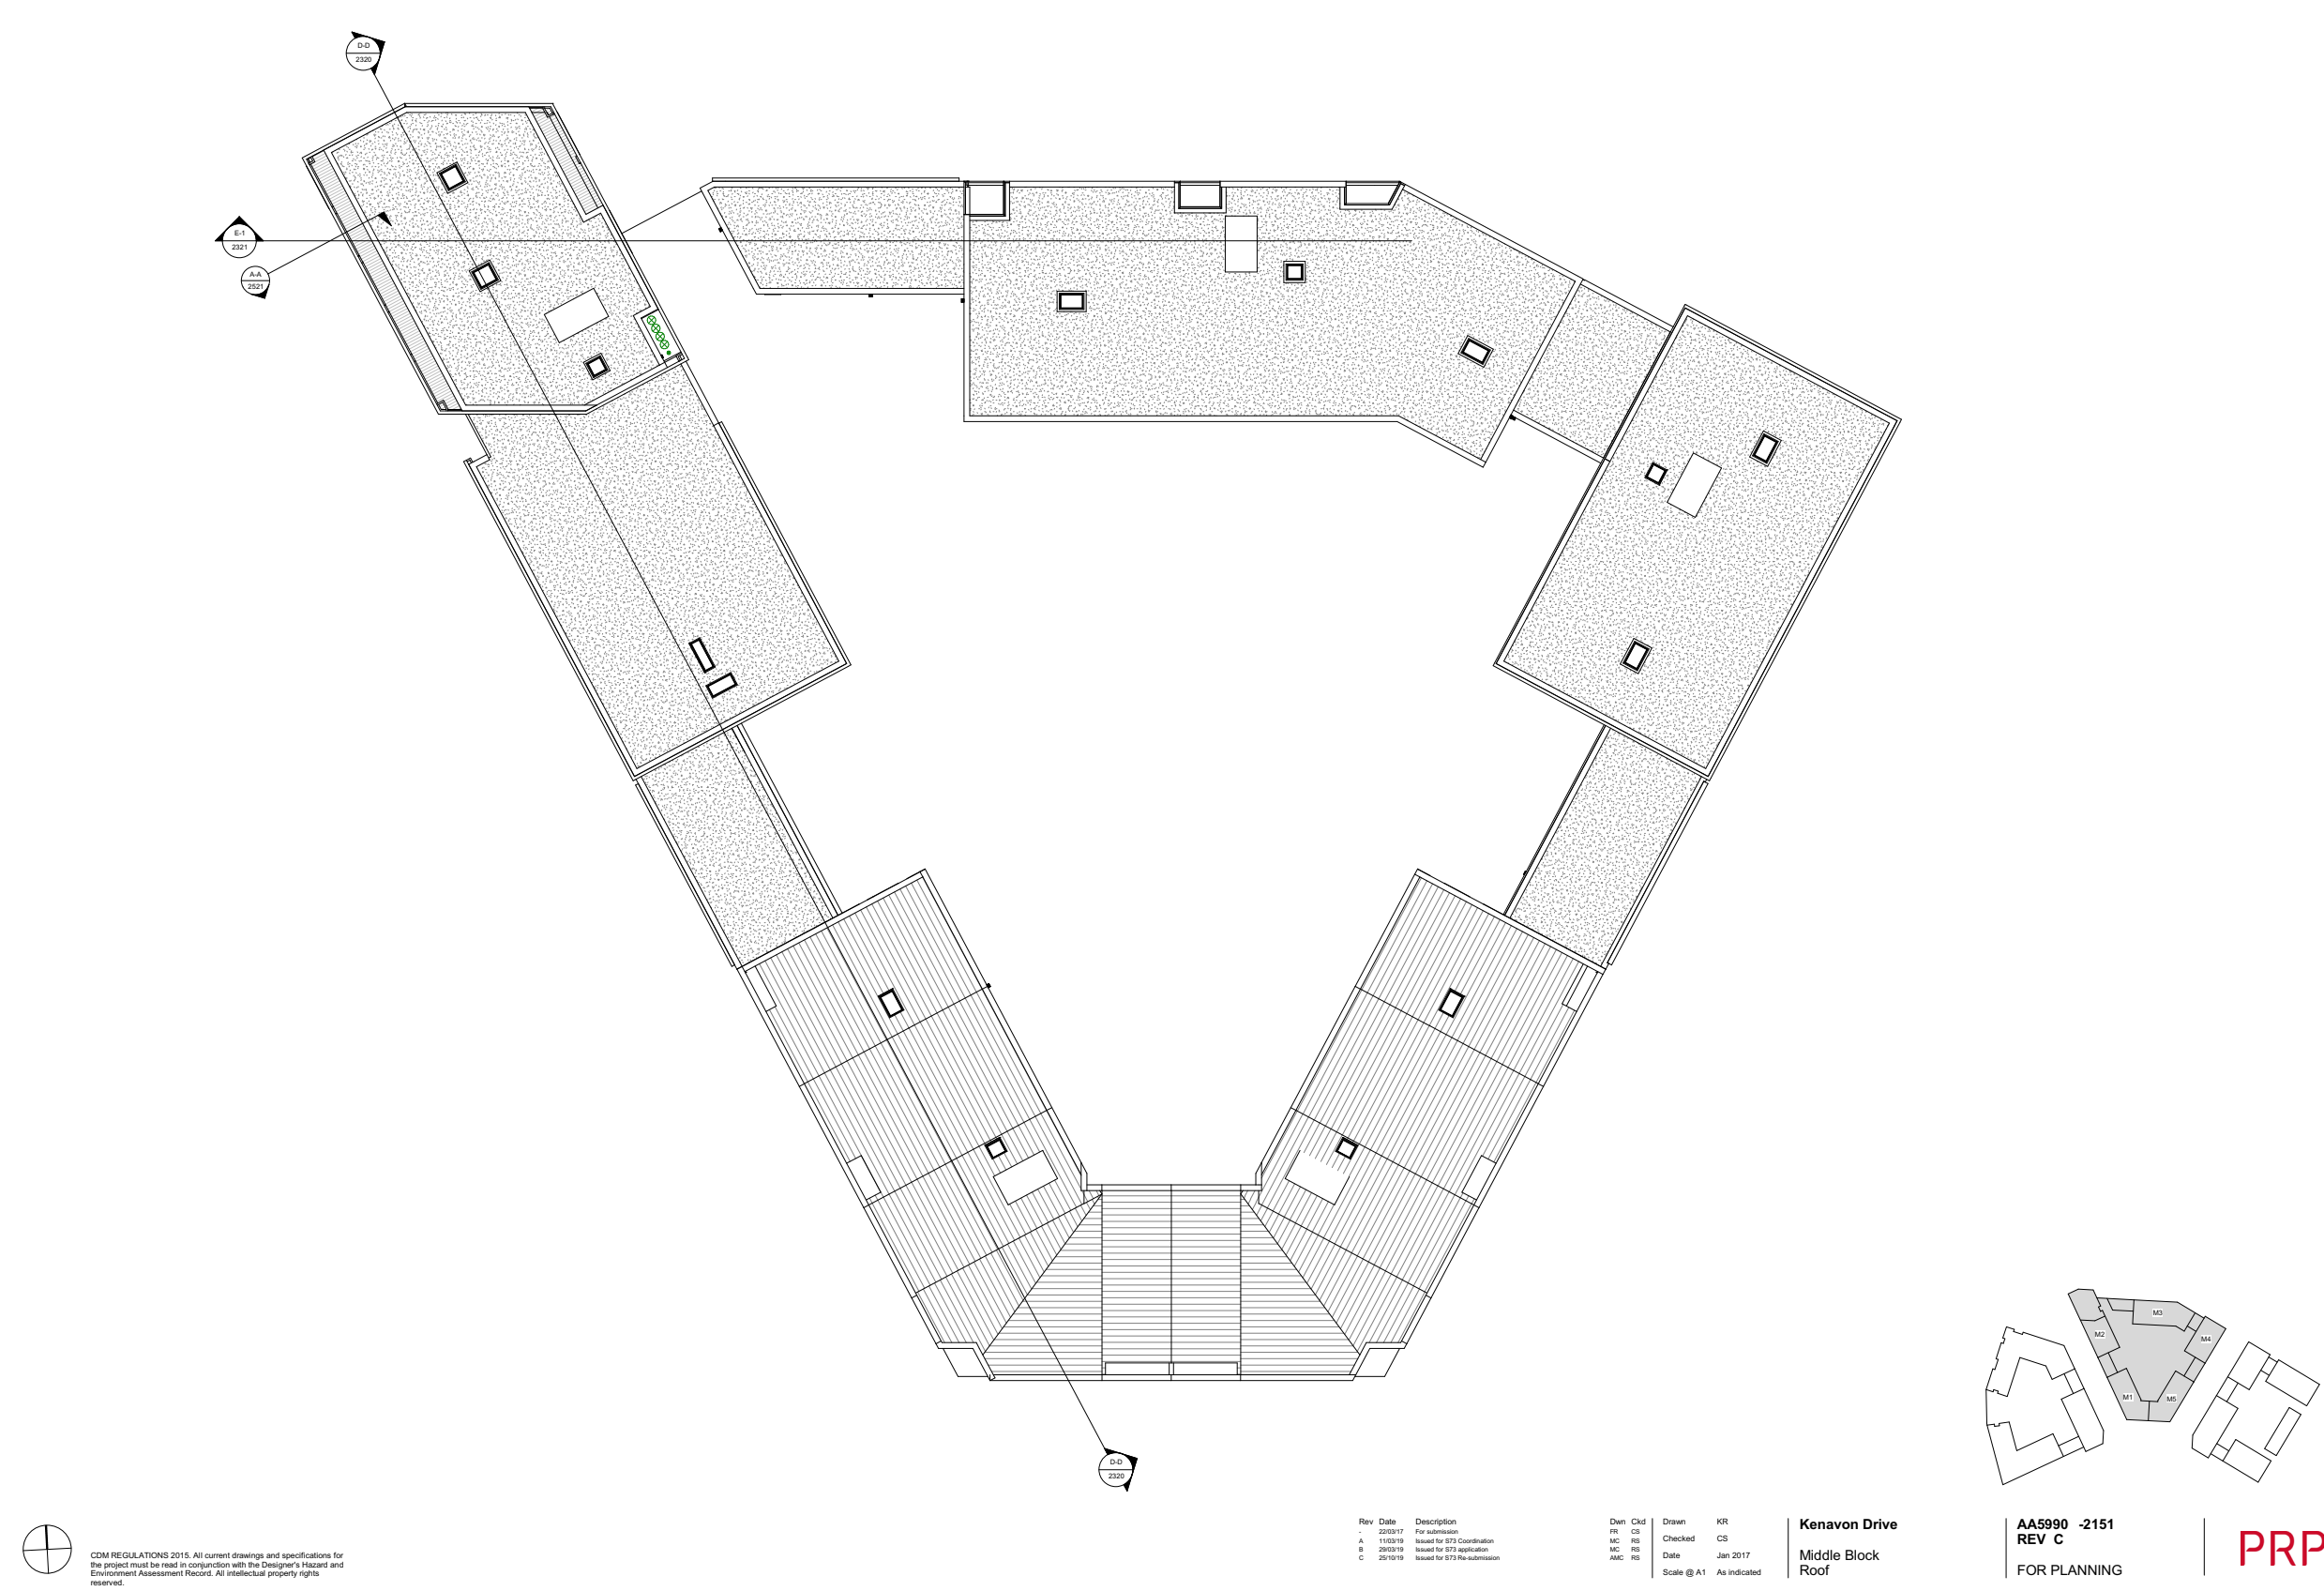


8.11 Consented and Proposed Comparison Elevations

West Block

Consented

Amended area as result of changes

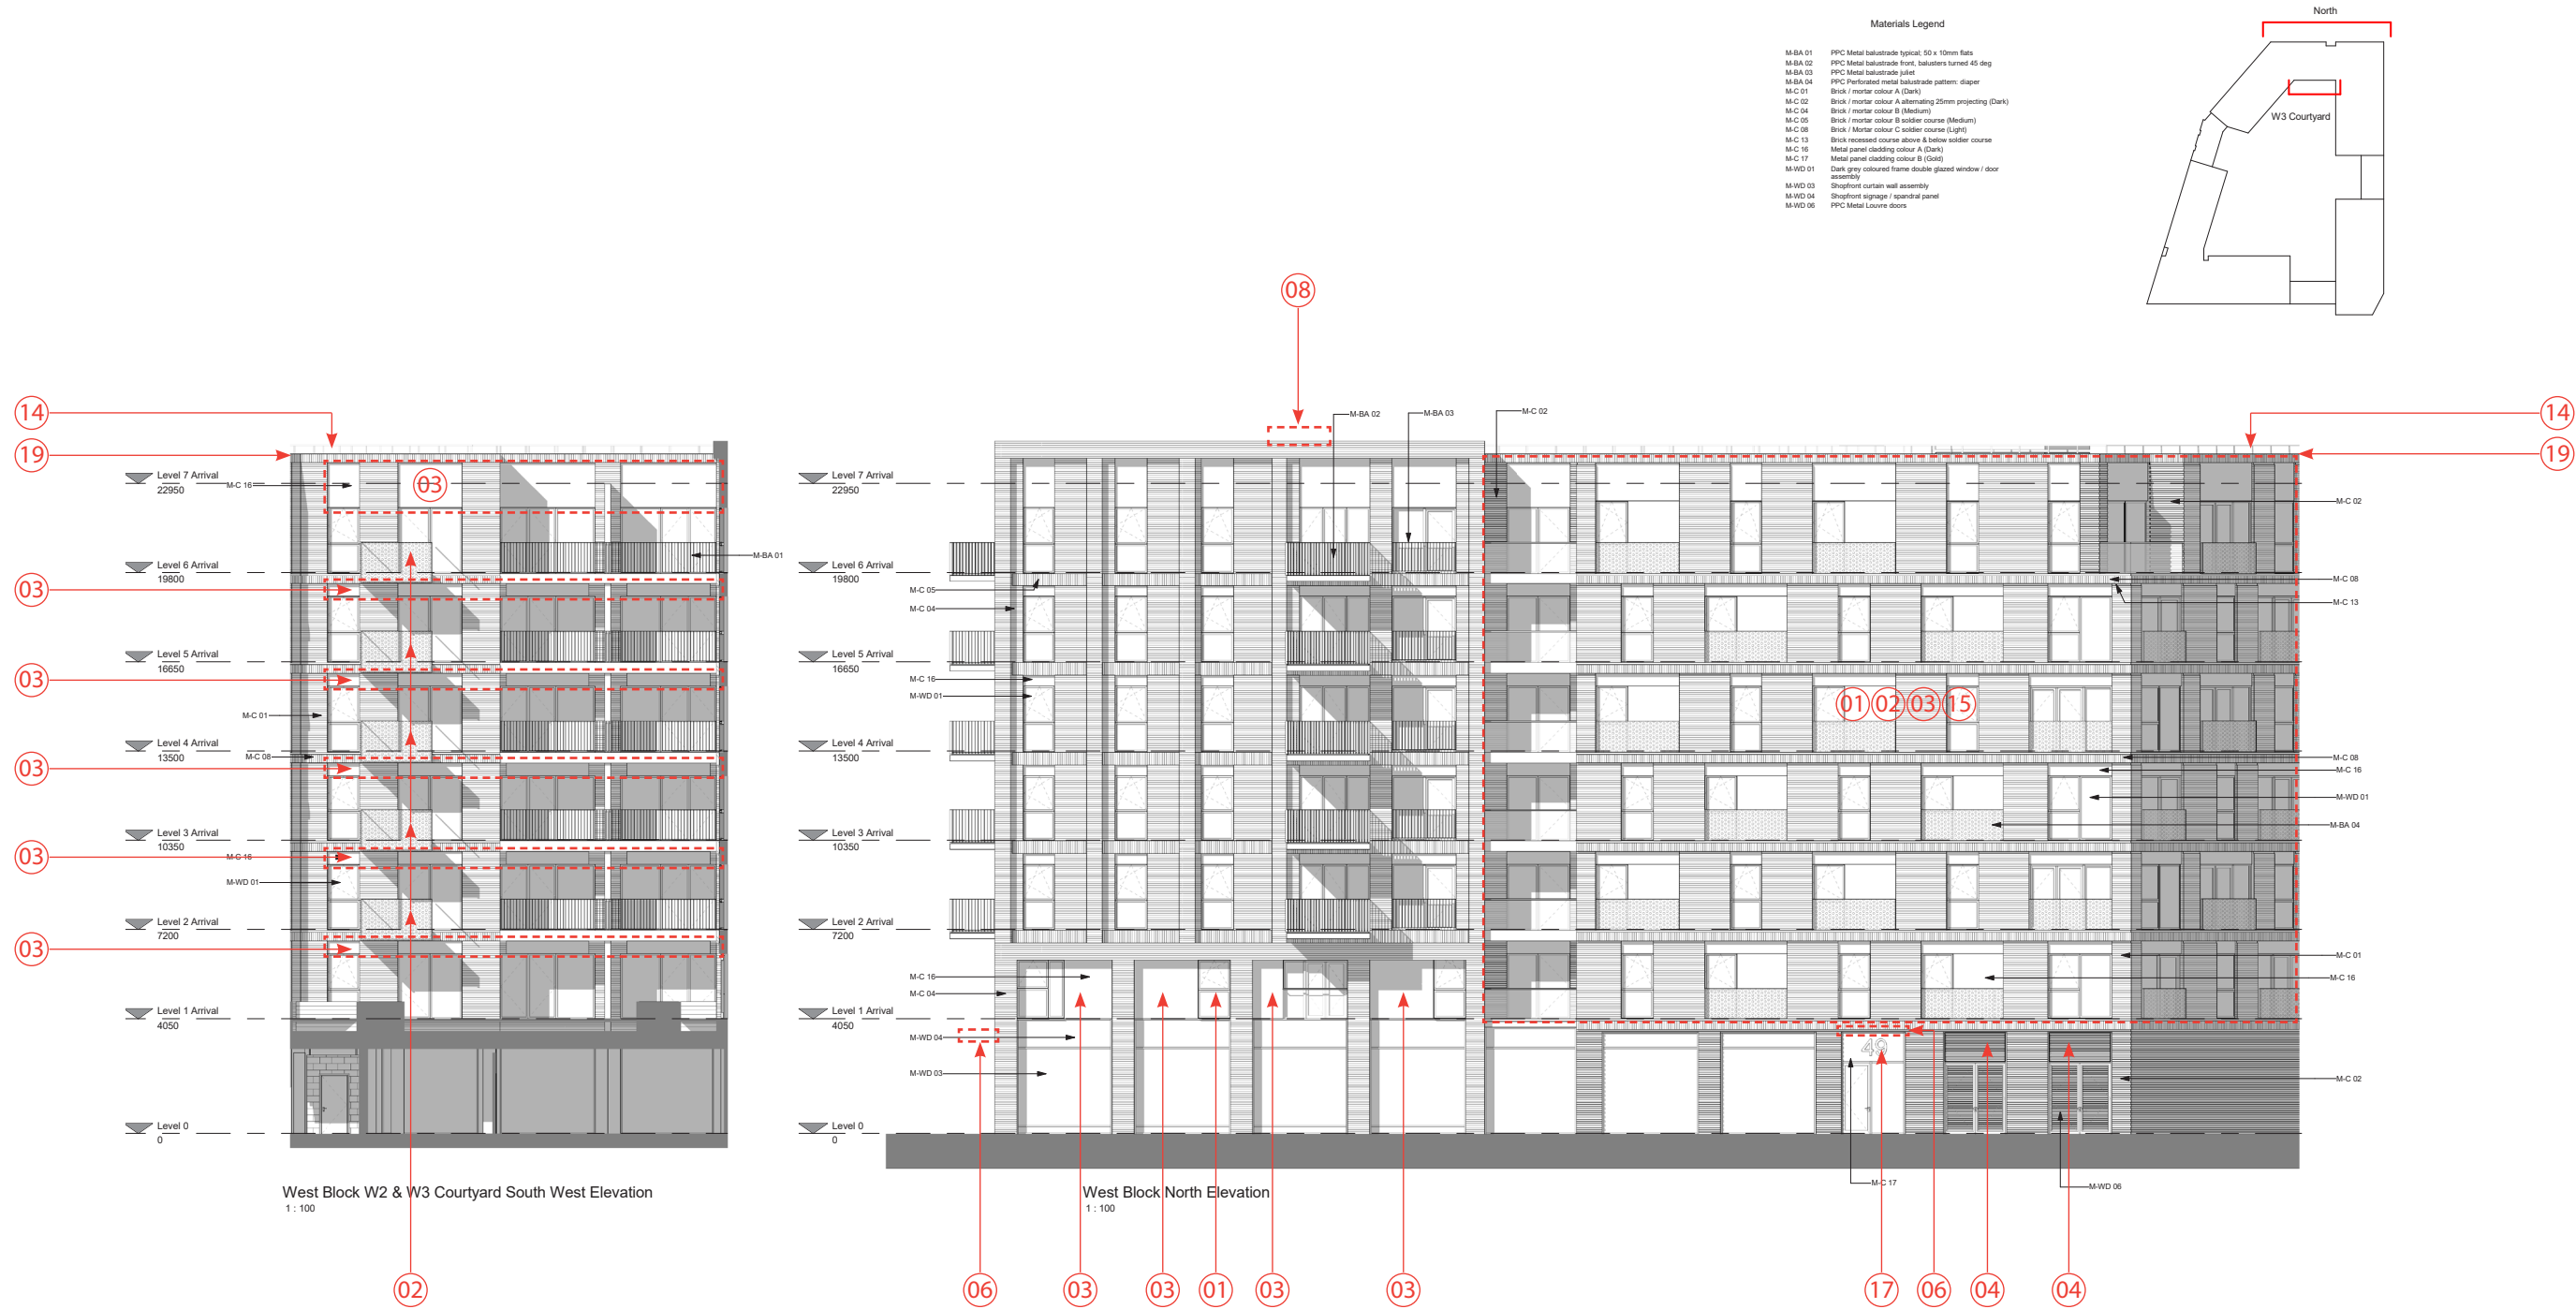

CDM REGULATIONS 2015. All current drawings and specifications for the project must be read in conjunction with the Designer's Hazard and Environment Assessment Record. All intellectual property rights reserved.

Rev Date Description
27/01/17 First Issue
22/03/17 For submission

Dwn Cld
FR CS
FR CS
Date Jan 2017
Scale @ A1 1:100

Kenavon Drive
West Block North Elevation



AA5990-2200
FOR PLANNING

PRP

West Block

Materials Legend


M-BA 01	PPC Metal balustrade typical: 50 x 10mm flats
M-BA 03	PPC Metal balustrade Juliet
M-C 04	Brick / mortar colour B (Medium)
M-C 05	Brick / mortar colour B soldier course (Medium)
M-C 11	Brick / mortar colour D (Red)
M-C 12	Brick / mortar colour D soldier course (Red)
M-C 16	Metal panel cladding colour A (Dark)
M-C 17	Metal panel cladding colour B (Gold)
M-C 26	Brick / glazed colour A (Dark)
M-WD 01	Dark grey coloured frame glazed window / door assembly
M-WD 03	Shopfront curtain wall assembly
M-WD 06	PPC Metal Louvre doors

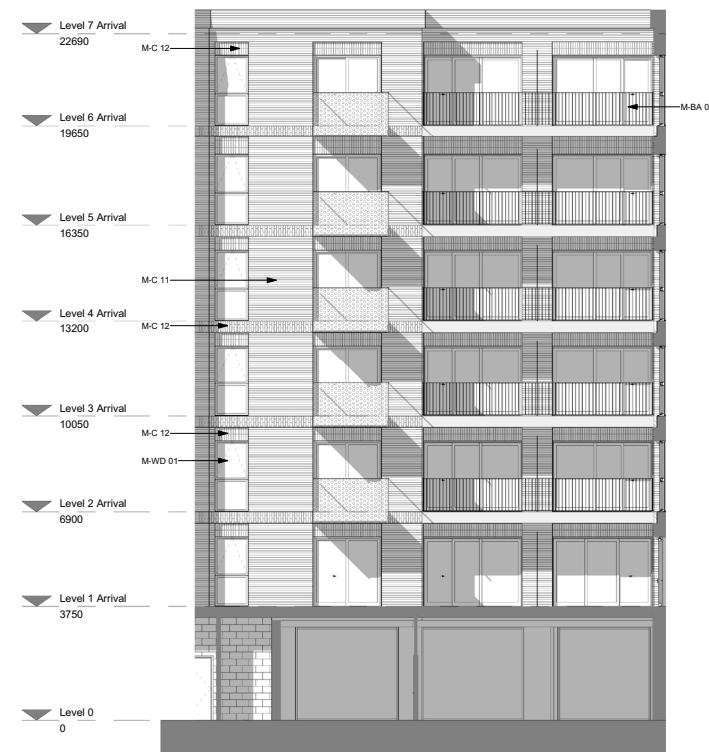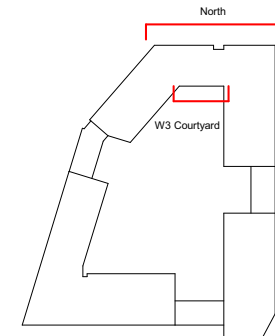

West Block W2 & W3 Courtyard South West Elevation
1 : 100



West Block North Elevation
1 : 100

 

Rev	Date	Description
-	22/03/17	For submission
A	25/10/19	Issued for S73 Re-submission

Dwn	Ckd	Drawn	KR
FR	CS	Checked	CS
AMC	RS	Date	Jan 2017
		Scale @ A1	1:100

Kenavon Drive
West Block North Elevation

AA5990 -2200
REV A

FOR PLANNING

PRP


8.11 Consented and Proposed Comparison Elevations

West Block

Consented

Amended area as result of changes

- Materials Legend
- M-BA 01 PPC Metal balustrade typical, 50 x 10mm flats
 - M-BA 09 Fair faced pre-cast concrete fascia & soffit to projected balcony
 - M-C 07 Brick / mortar colour C (Light)
 - M-C 10 Brick / mortar colour C - recessed band single course (Light)
 - M-C 15 Fair faced concrete column
 - M-C 16 Metal panel cladding colour A (Dark)
 - M-C 17 Metal panel cladding colour B (Gold)
 - M-C 20 PPC Ramwater goods
 - M-WD 01 Dark grey coloured frame double glazed window / door assembly

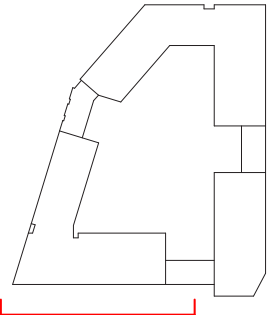

CDM REGULATIONS 2015. All current drawings and specifications for the project must be read in conjunction with the Designer's Hazard and Environment Assessment Record. All intellectual property rights reserved.

Rev	Date	Description
270117		First Issue
220317		For submission

Dwn	Ckd	Drawn	KR
FR	CS	Checked	CS
FR	CS	Date	Jan 2017
		Scale @ A1	1:100

Kenavon Drive
West Block South Elevation 1

AA5990-2201
FOR PLANNING

PRP

8.11 Consented and Proposed Comparison Elevations

West Block

Proposed



CDM REGULATIONS 2015. All current drawings and specifications for the project must be read in conjunction with the Designer's Hazard and Environment Assessment Record. All intellectual property rights reserved.

Rev	Date	Description
A	22/09/17	For submission
B	11/03/19	Issued for S73 Coordination
C	25/10/19	Issued for S73 Re-submission

Rev	Date	Description
A	22/09/17	For submission
B	11/03/19	Issued for S73 Coordination
C	25/10/19	Issued for S73 Re-submission

Kenavon Drive
West Block South Elevation 1

AA5990 -2201
REV B
FOR PLANNING





8.11 Consented and Proposed Comparison Elevations

West Block

Consented

Amended area as result of changes

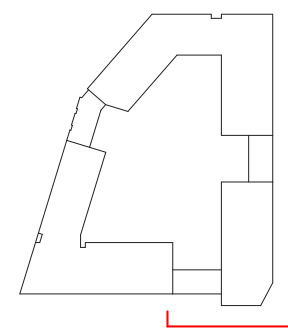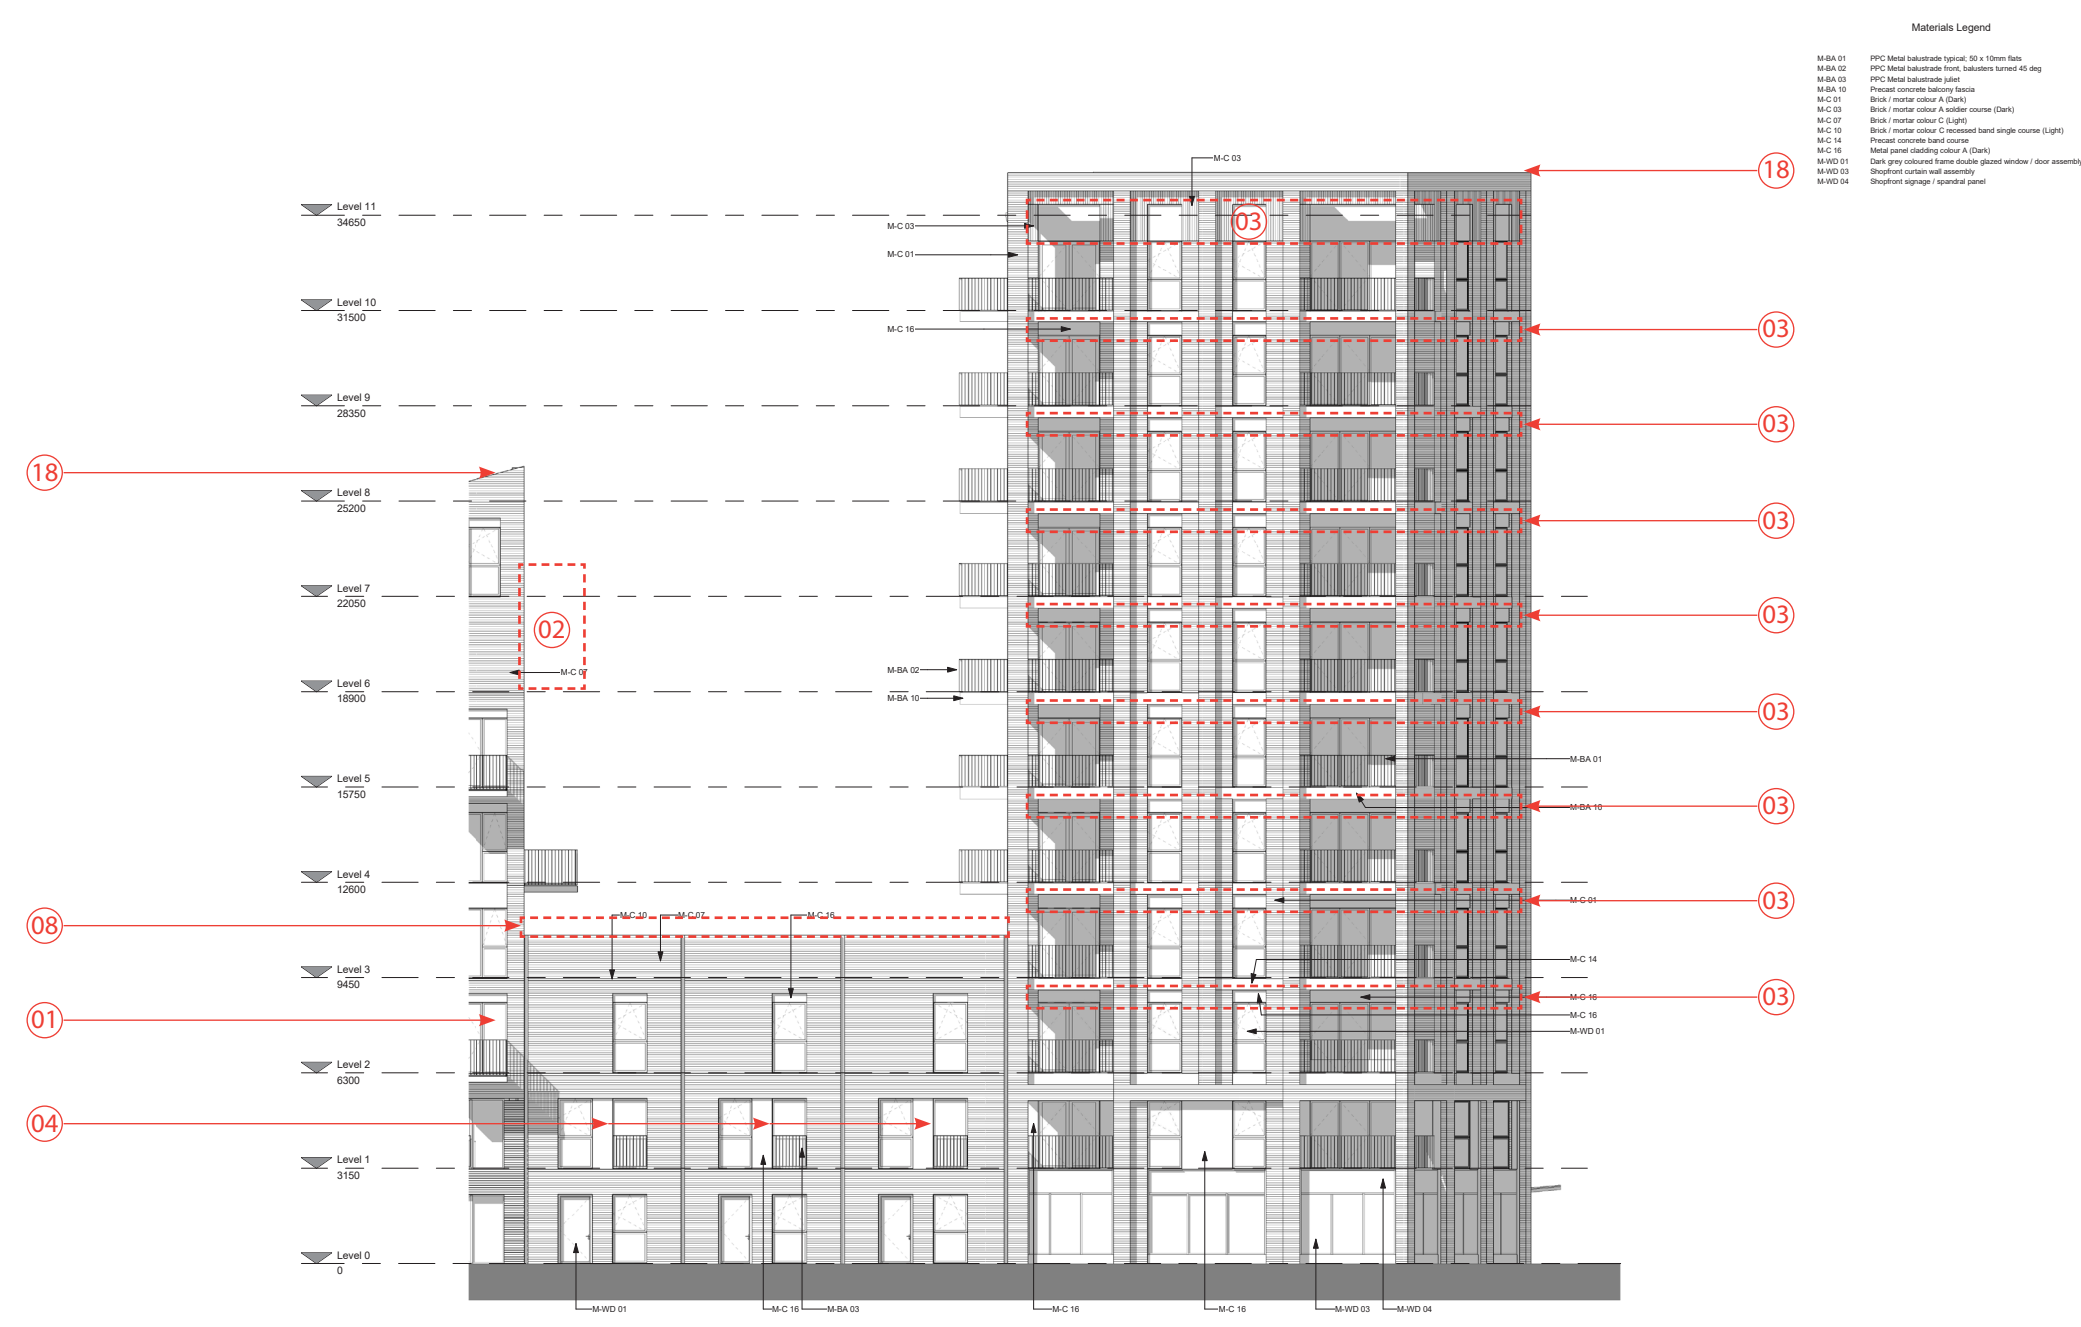

CDM REGULATIONS 2015. All current drawings and specifications for the project must be read in conjunction with the Designer's Hazard and Environment Assessment Record. All intellectual property rights reserved.

Rev	Date	Description
27/01/17	First Issue	
22/03/17	For submission	

Dwn	Ckd	Drawn	KR
FR	CS	Checked	CS
FR	CS	Date	Jan 2017
		Scale @ A1	100

Kenavon Drive
West Block South Elevation 2
AA5990-2202
FOR PLANNING

PRP

8.11 Consented and Proposed Comparison Elevations

West Block

Proposed



0m 2m 4m 6m 8m

CDM REGULATIONS 2015. All current drawings and specifications for the project must be read in conjunction with the Designer's Hazard and Environment Assessment Record. All intellectual property rights reserved.

Rev	Date	Description	Dwn	Cld	Drawn	KR
1	22/03/17	For submission	FR	CS	Checked	CS
A	20/10/18	Issued for 975 Re-submission	AMC	RB	Date	Jan 2017
					Scale @ A1	100

Kenavon Drive
West Block South Elevation 2

AA5990 -2202
REV A
FOR PLANNING


PRP

8.11 Consented and Proposed Comparison Elevations

West Block

Consented

Amended area as result of changes

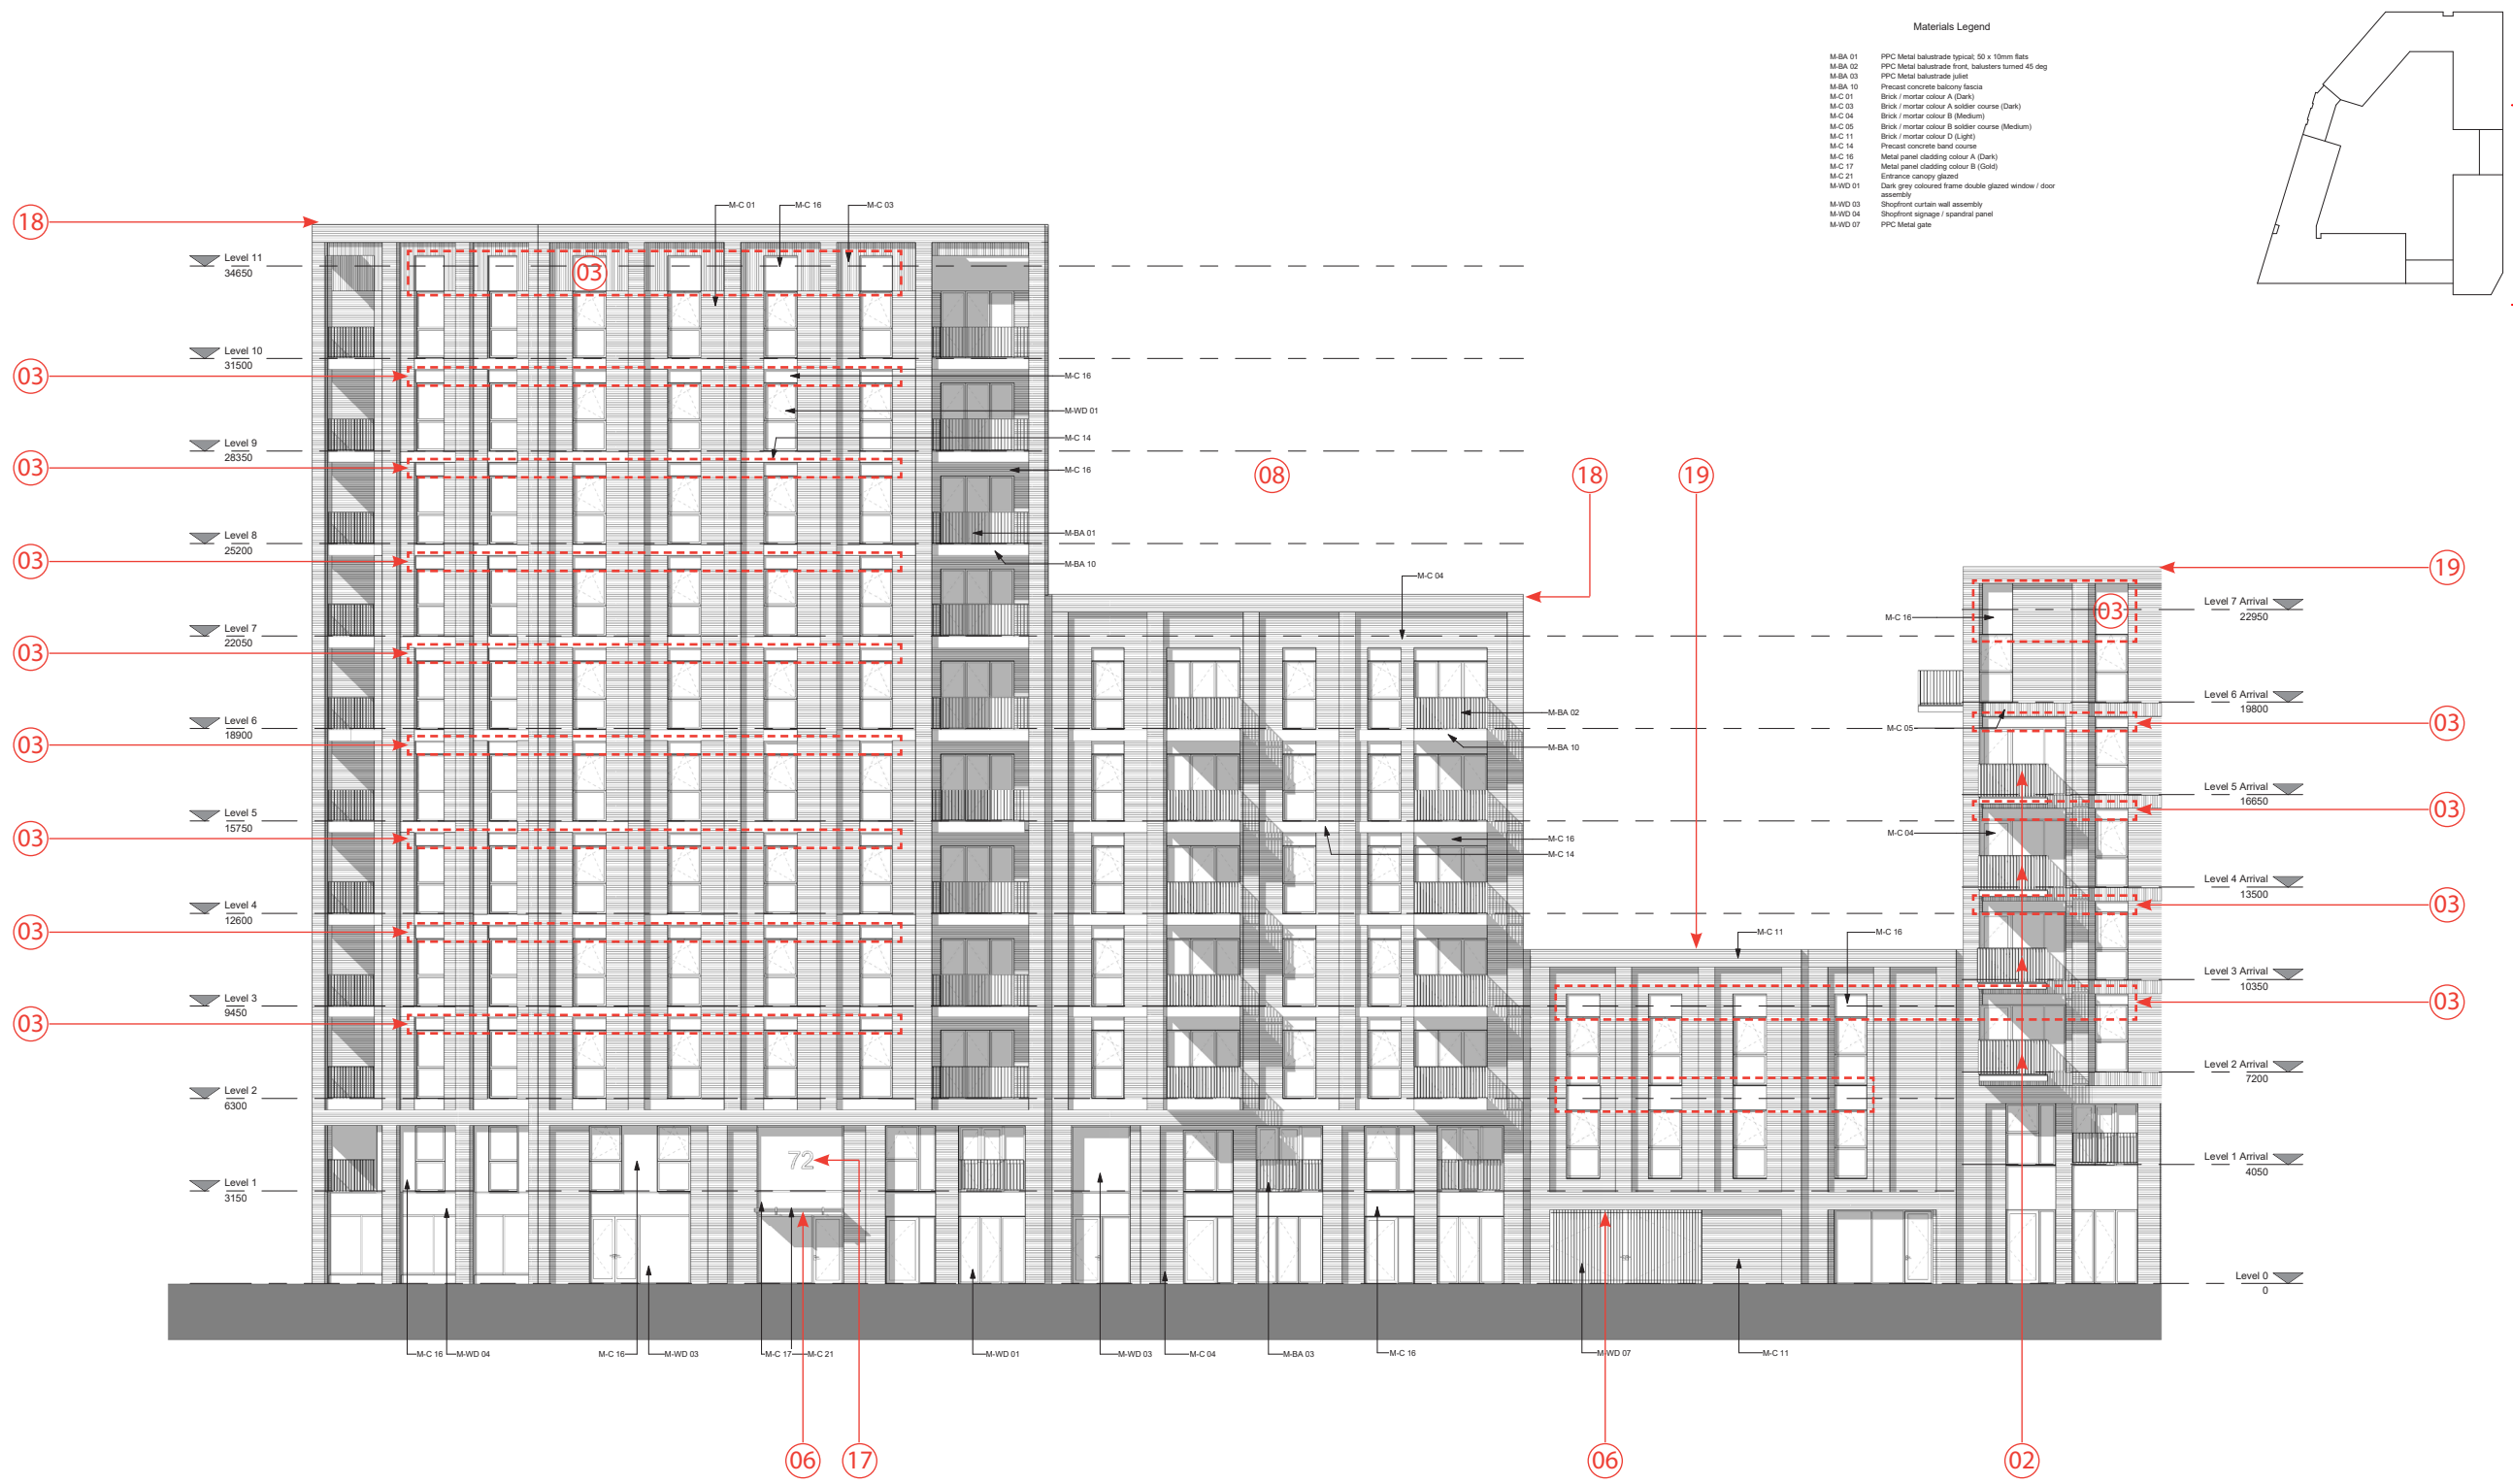

CDM REGULATIONS 2015. All current drawings and specifications for the project must be read in conjunction with the Designer's Hazard and Environment Assessment Record. All intellectual property rights reserved.

Rev Date Description
27/01/17 First Issue
22/03/17 For submission

Dwn Cld Drawn KR
FR CS Checked CS
Date Jan 2017
Scale @ A1 100

Kenavon Drive
West Block East Elevation 1

AA5990-2203
FOR PLANNING

PRP

8.11 Consented and Proposed Comparison Elevations

West Block

Proposed



0m 2m 4m 6m 8m
CDM REGULATIONS 2015. All current drawings and specifications for the project must be read in conjunction with the Designer's Hazard and Environment Assessment Record. All intellectual property rights reserved.

Rev	Date	Description
A	22/03/17	For submission
A	20/10/18	Issued for 575 Re-submission

Drawn	Checked	Date	Scale
FR	CS	Jan 2017	@ A1 100
AMC	RS		

Kenavon Drive
West Block East Elevation 1

AA5990 -2203
REV A
FOR PLANNING


PRP

8.11 Consented and Proposed Comparison Elevations


West Block

Consented

Amended area as result of changes

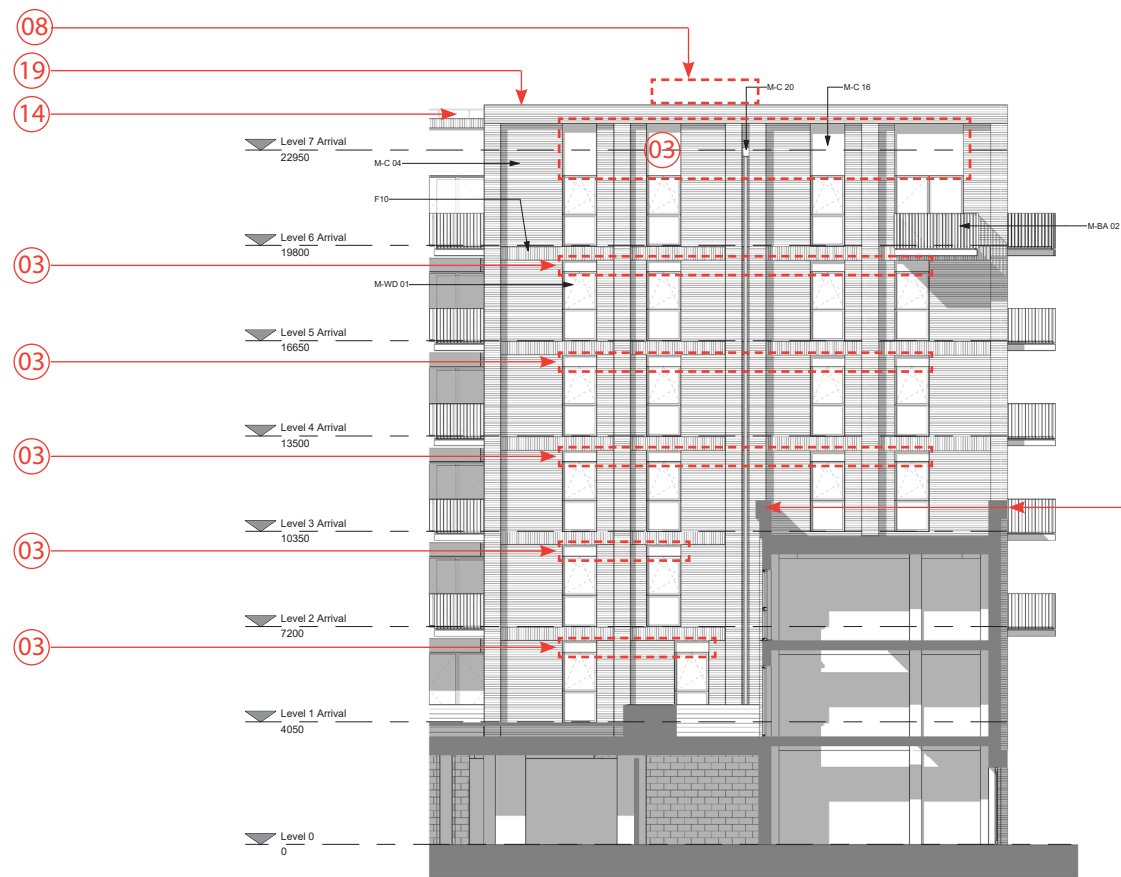


West Block W3 Courtyard South Elevation
1 : 100

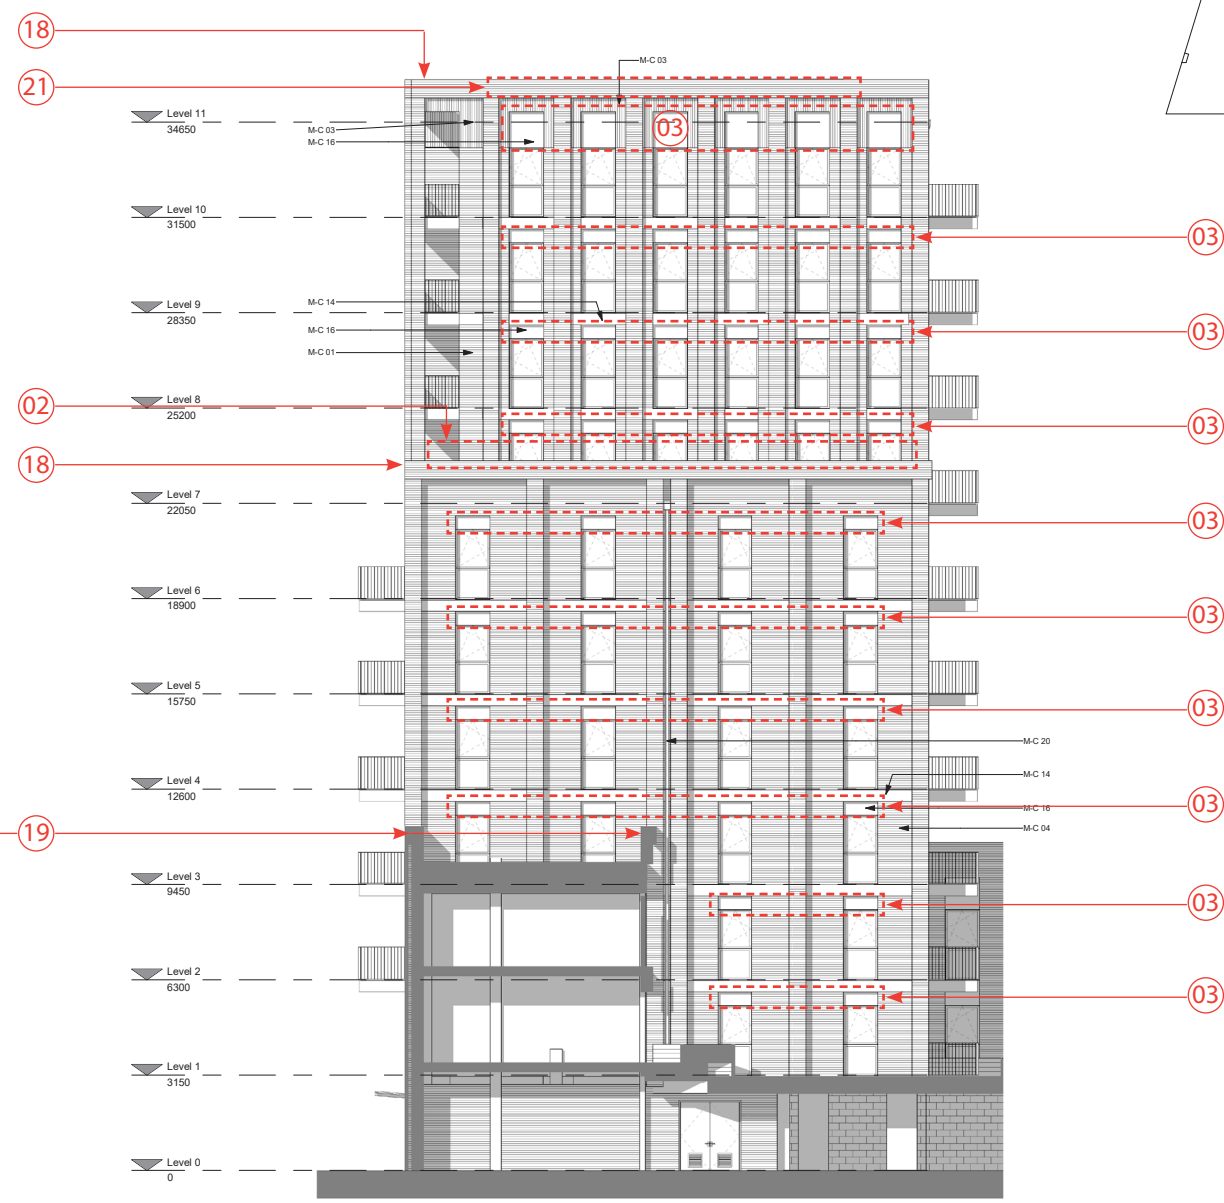

West Block W4 Courtyard North
1 : 100

Materials Legend

F10	PPC Metal balustrade front, balusters turned 45 deg
M-BA 02	Brick / mortar colour A (Dark)
M-C 01	Brick / mortar colour A (Dark)
M-C 03	Brick / mortar colour A soldier course (Dark)
M-C 04	Brick / mortar colour B (Medium)
M-C 14	Precast concrete band course
M-C 16	Metal panel cladding colour A (Dark)
M-C 20	PPC Rainwater goods
M-WD 01	Dark grey coloured frame double glazed window / door assembly

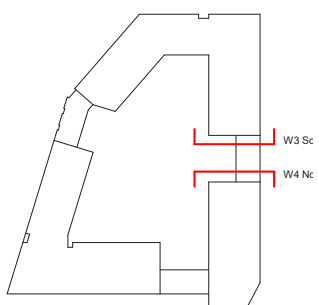

CDM REGULATIONS 2015. All current drawings and specifications for the project must be read in conjunction with the Designer's Hazard and Environment Assessment Record. All intellectual property rights reserved.

Rev	Date	Description	Dwn	Ckd	Drawn	KR
270117		First Issue	FR	CS	Checked	CS
220317		For submission	FR	CS		
		Date	Jan 2017			
		Scale @ A1	1:100			



Kenavon Drive
West Block East Wing Ends
AA5990-2204
FOR PLANNING

PRP

8.11 Consented and Proposed Comparison Elevations


West Block

Proposed

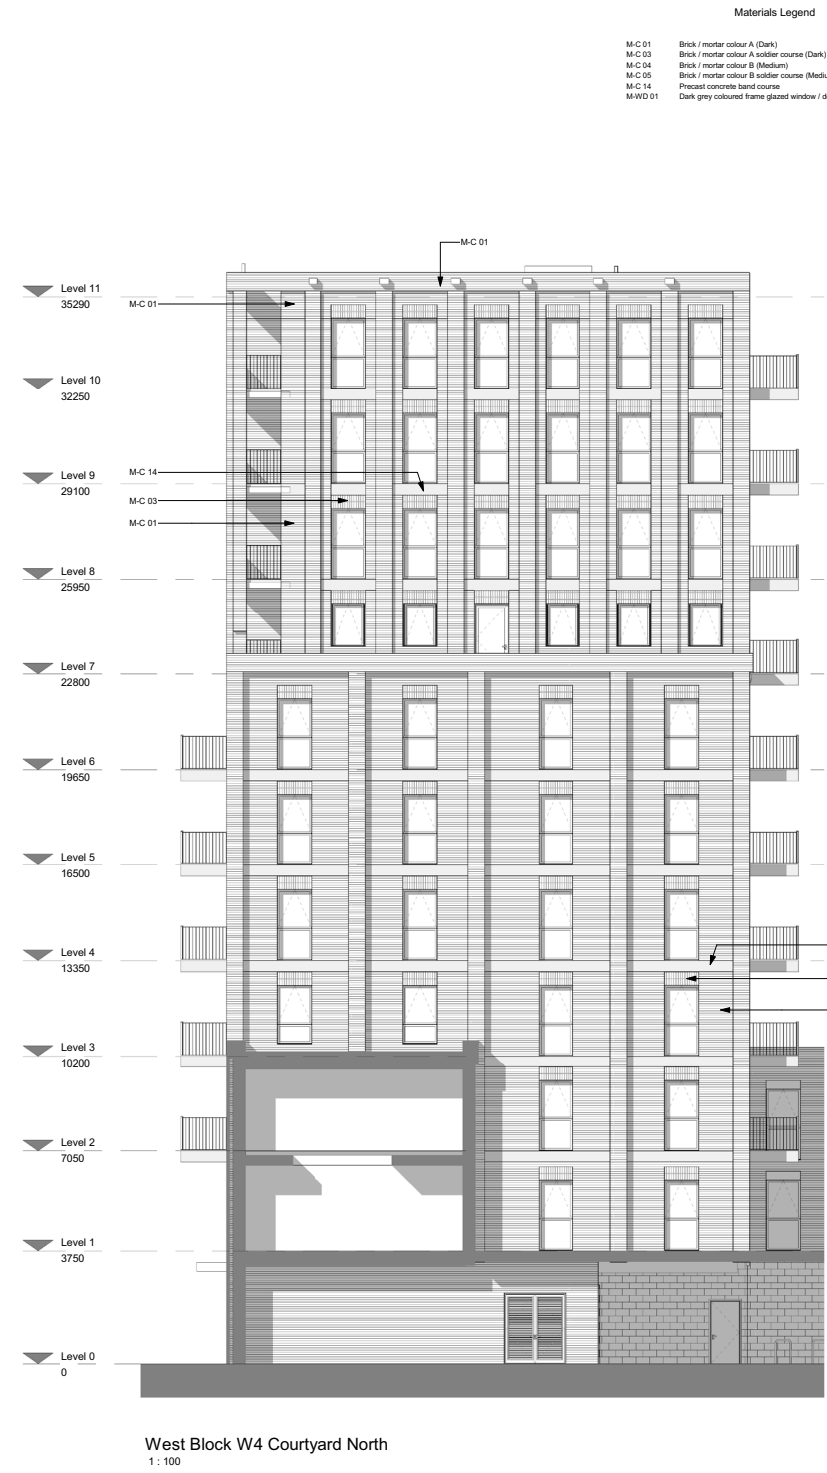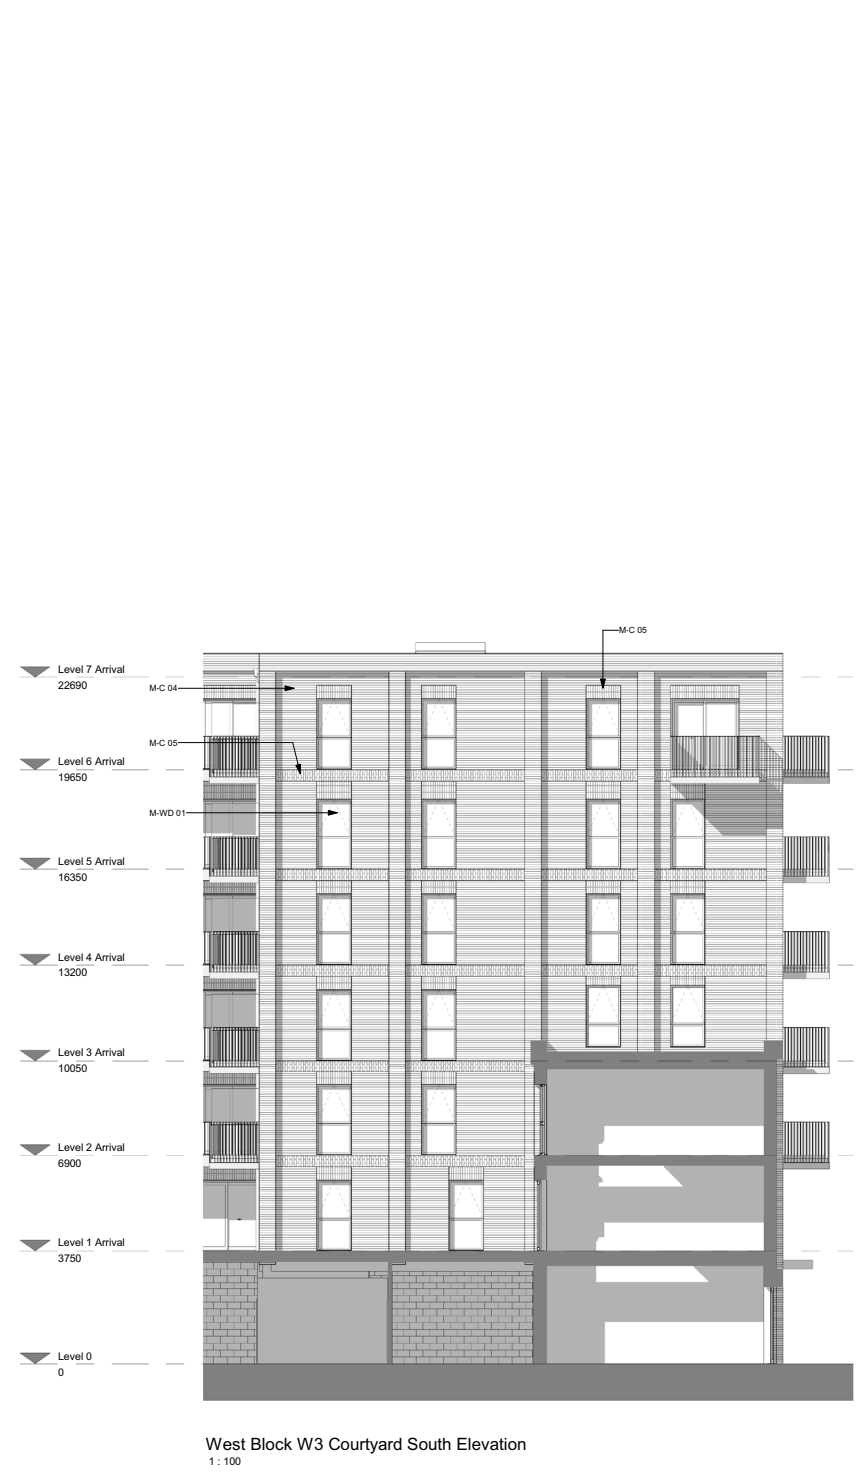

Materials Legend

M-C 01	Brick / mortar colour A (Dark)
M-C 03	Brick / mortar colour A soldier course (Dark)
M-C 04	Brick / mortar colour B (Medium)
M-C 05	Brick / mortar colour B soldier course (Medium)
M-C 14	Precast concrete band course
M-WD 01	Dark grey coloured frame glazed window / door assembly

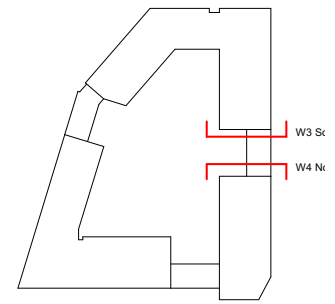

0m 2m 4m 6m 8m

CDM REGULATIONS 2015. All current drawings and specifications for the project must be read in conjunction with the Designer's Hazard and Environment Assessment Record. All intellectual property rights reserved.

Rev	Date	Description
A	22/03/17	For submission
A	20/10/18	Issued for 575 Re-submission

Drawn	Checked	Date	Scale
FR	CS	Jan 2017	@ A1
AMC	RS		1:100

Kenavon Drive
West Block East Wing Ends

AA5990 -2204
REV A
FOR PLANNING



8.11 Consented and Proposed Comparison Elevations

West Block

Consented

Amended area as result of changes



CDM REGULATIONS 2015. All current drawings and specifications for the project must be read in conjunction with the Designer's Hazard and Environment Assessment Record. All intellectual property rights reserved.

Rev	Date	Description	Dwn	Ckd	Drawn	KR
270117		First Issue	FR	CS	Checked	CS
220317		For submission	FR	CS	Date	Jan 2017
					Scale @ A1	1:100

Kenavon Drive	AA5990-2205
West Block North West Elevation	FOR PLANNING

PRP

8.11 Consented and Proposed Comparison Elevations

West Block

Proposed



CDM REGULATIONS 2015. All current drawings and specifications for the project must be read in conjunction with the Designer's Hazard and Environment Assessment Record. All intellectual property rights reserved.

Rev	Date	Description
-	22/03/17	For submission
A	20/10/18	Issued for 575 Re-submission

Dwn	Cld	Drawn	KR
FR	CS	Checked	CS
AMC	RB	Date	Jan 2017
		Scale @ A1	1:100

Kenavon Drive
West Block North West Elevation

AA5990 -2205
REV A
FOR PLANNING

PRP


8.11 Consented and Proposed Comparison Elevations

West Block

Consented

Amended area as result of changes

- Materials Legend
- M-BA 01 PPC Metal balustrade typical: 50 x 10mm flats
 - M-BA 04 PPC perforated metal balustrade pattern: diaper
 - M-BA 08 Glass Juliet balustrade
 - M-BA 09 Fair faced pre-cast concrete fascia & soffit to projected balcony
 - M-BA 10 Precast concrete balcony fascia
 - M-C 01 Brick / mortar colour A (Dark)
 - M-C 02 Brick / mortar colour A alternating 25mm projecting (Dark)
 - M-C 07 Brick / mortar colour C (Light)
 - M-C 08 Brick / Mortar colour C soldier course (Light)
 - M-C 10 Brick / mortar colour C recessed band single course (Light)
 - M-C 11 Brick / mortar colour D (Light)
 - M-C 13 Brick recessed course above & below soldier course
 - M-C 15 Fair faced concrete column
 - M-C 16 Metal panel cladding colour A (Dark)
 - M-WD 01 Dark grey coloured frame double glazed window / door assembly

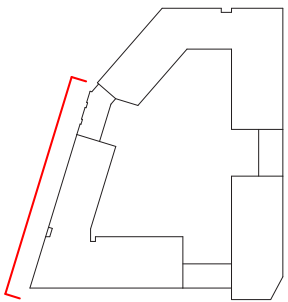

CDM REGULATIONS 2015. All current drawings and specifications for the project must be read in conjunction with the Designer's Hazard and Environment Assessment Record. All intellectual property rights reserved.

Rev	Date	Description
270117		First Issue
220317		For submission

Dwn	Ckd	Drawn	KR
FR	CS	Checked	CS
FR	CS	Date	Jan 2017
		Scale @ A1	1:100

Kenavon Drive
West Block South West Elevation

AA5990-2206
FOR PLANNING

PRP

Proposed




8.11 Consented and Proposed Comparison Elevations

West Block


Consented

Amended area as result of changes


- Materials Legend
- M-BA 01 PPC Metal balustrade typical: 50 x 10mm flats
 - M-BA 03 PPC Metal balustrade Juliet
 - M-BA 04 PPC Perforated metal balustrade pattern: diaper
 - M-BA 05 Cantilevered glass balustrade to inset balcony
 - M-BA 06 Cantilevered glass balustrade to side of projected balcony
 - M-BA 09 Fair faced pre-cast concrete fascia & soffit to projected balcony
 - M-C 01 Brick / mortar colour A (Dark)
 - M-C 02 Brick / mortar colour A alternating 25mm projecting (Dark)
 - M-C 07 Brick / mortar colour C (Light)
 - M-C 08 Brick / Mortar colour C soldier course (Light)
 - M-C 10 Brick / mortar colour C recessed band single courses (Light)
 - M-C 13 Brick recessed course above & below soldier course
 - M-C 16 Metal panel cladding colour A (Dark)
 - M-C 20 PPC Rainwater gulleys
 - M-WD 01 Dark grey coloured frame double glazed window / door assembly

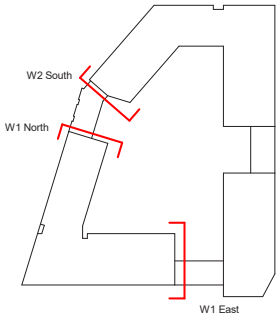

West Block W1 Courtyard East Elevation
1 : 100

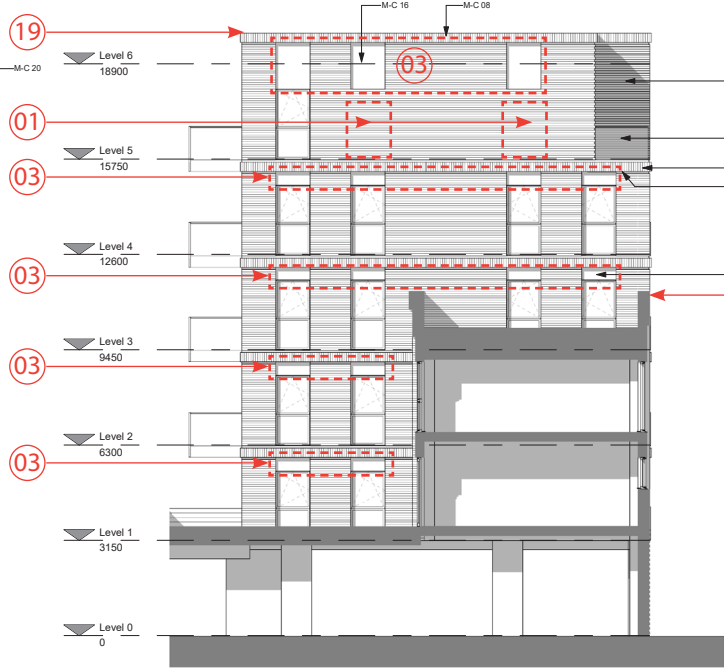

West Block W1 Courtyard North Elevation
1 : 100

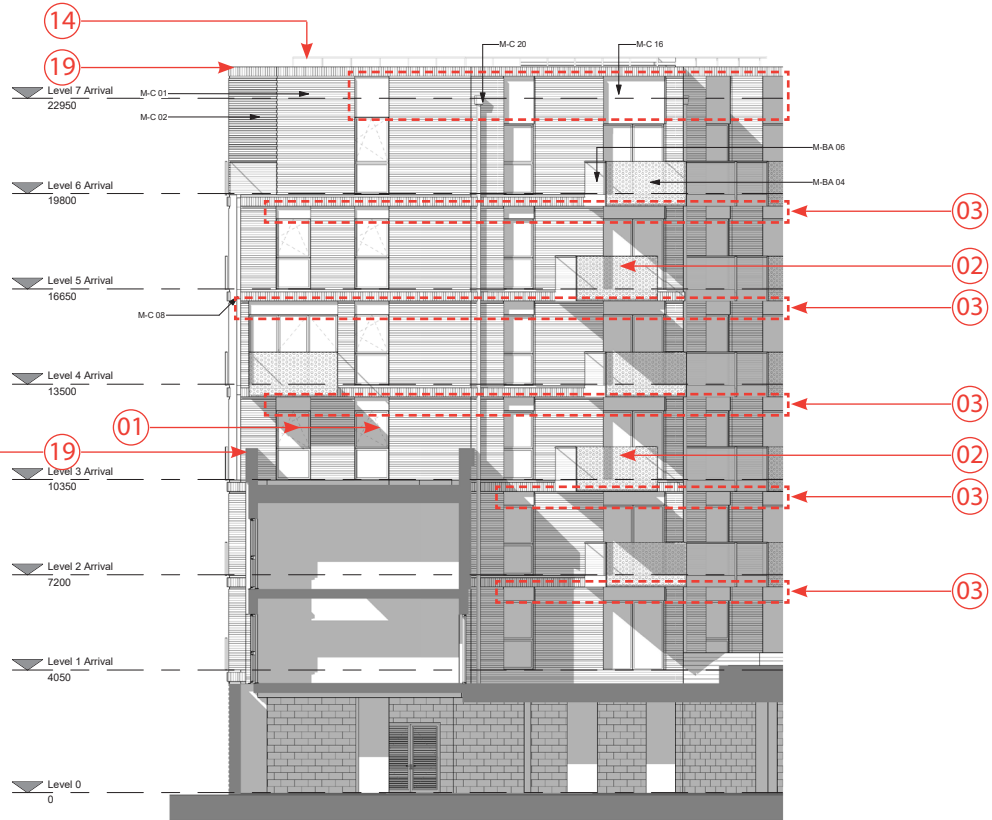

West Block W2 Courtyard South West Elevation A
1 : 100

CDM REGULATIONS 2015. All current drawings and specifications for the project must be read in conjunction with the Designer's Hazard and Environment Assessment Record. All intellectual property rights reserved.

Rev	Date	Description
270	1/17	First Issue
220	3/17	For submission

Dwn	Ckd	Drawn	KR
FR	CS	Checked	CS
FR	CS	Date	Jan 2017
		Scale @ A1	1:100


Kenavon Drive
West Block West & South Wing
Ends

AA5990-2207
FOR PLANNING

PRP

8.11 Consented and Proposed Comparison Elevations

Proposed

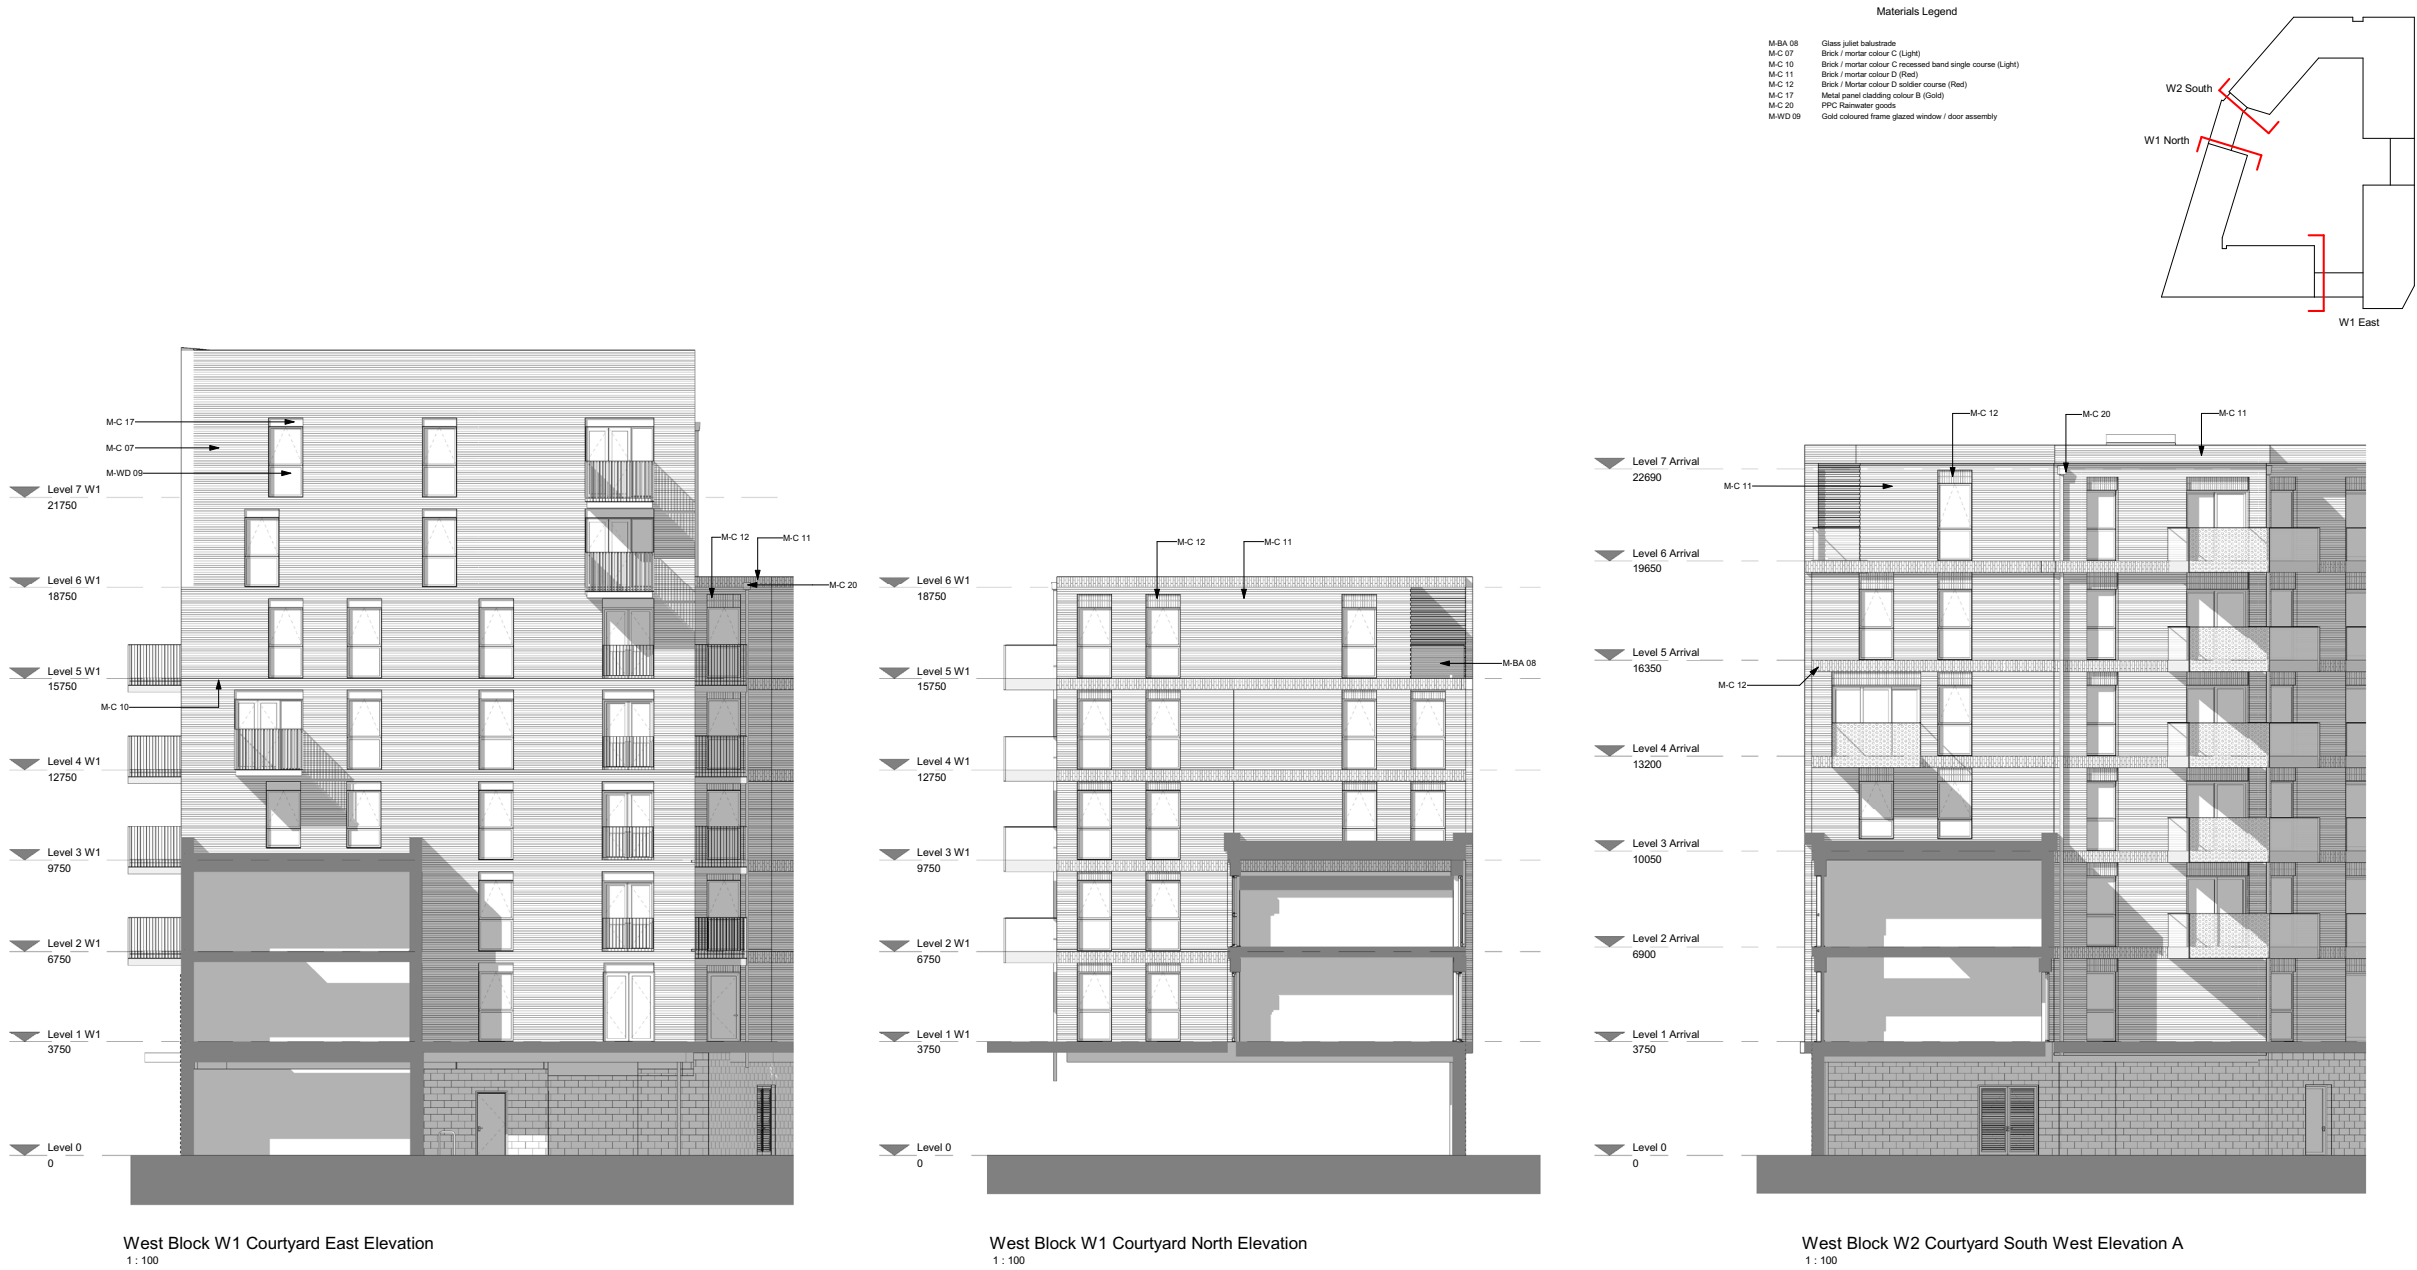

0m 2m 4m 6m 8m
CDM REGULATIONS 2015. All current drawings and specifications for the project must be read in conjunction with the Designer's Hazard and Environment Assessment Record. All intellectual property rights reserved.

Rev	Date	Description
A	20/10/18	For submission issued for 575 Re-submission

Dwn	Cld	Drawn	CR
FR	CS	Checked	CS
AMC	RB	Date	Jan 2017
		Scale @ A1	1:100

Kenavon Drive
West Block West & South Wing Ends

AA5990 -2207
REV A
FOR PLANNING



8.11 Consented and Proposed Comparison Elevations

West Block

Consented

Amended area as result of changes



CDM REGULATIONS 2015. All current drawings and specifications for the project must be read in conjunction with the Designer's Hazard and Environment Assessment Record. All intellectual property rights reserved.

Rev	Date	Description
270117	220317	First Issue For submission

Dwn	Ckd	Drawn	KR
FR	CS	Checked	CS
		Date	Jan 2017
		Scale @ A1	1:100

Kenavon Drive
West Block Courtyard West
Elevation 1

AA5990-2208
FOR PLANNING

PRP

8.11 Consented and Proposed Comparison Elevations

West Block

Proposed



CDM REGULATIONS 2015. All current drawings and specifications for the project must be read in conjunction with the Designer's Hazard and Environment Assessment Record. All intellectual property rights reserved.

Rev	Date	Description	Dwn	Cld	Drawn	KR
A	25/10/19	For submission issued for 575 Re-submission	FR	CS	Checked	CS
			AMC	RB	Date	Jan 2017
					Scale @ A1	1:100

Kenavon Drive
West Block Courtyard West
Elevation 1

AA5990 '208
REV A
FOR PLANNING


PRP

8.11 Consented and Proposed Comparison Elevations

West Block

Consented

Amended area as result of changes

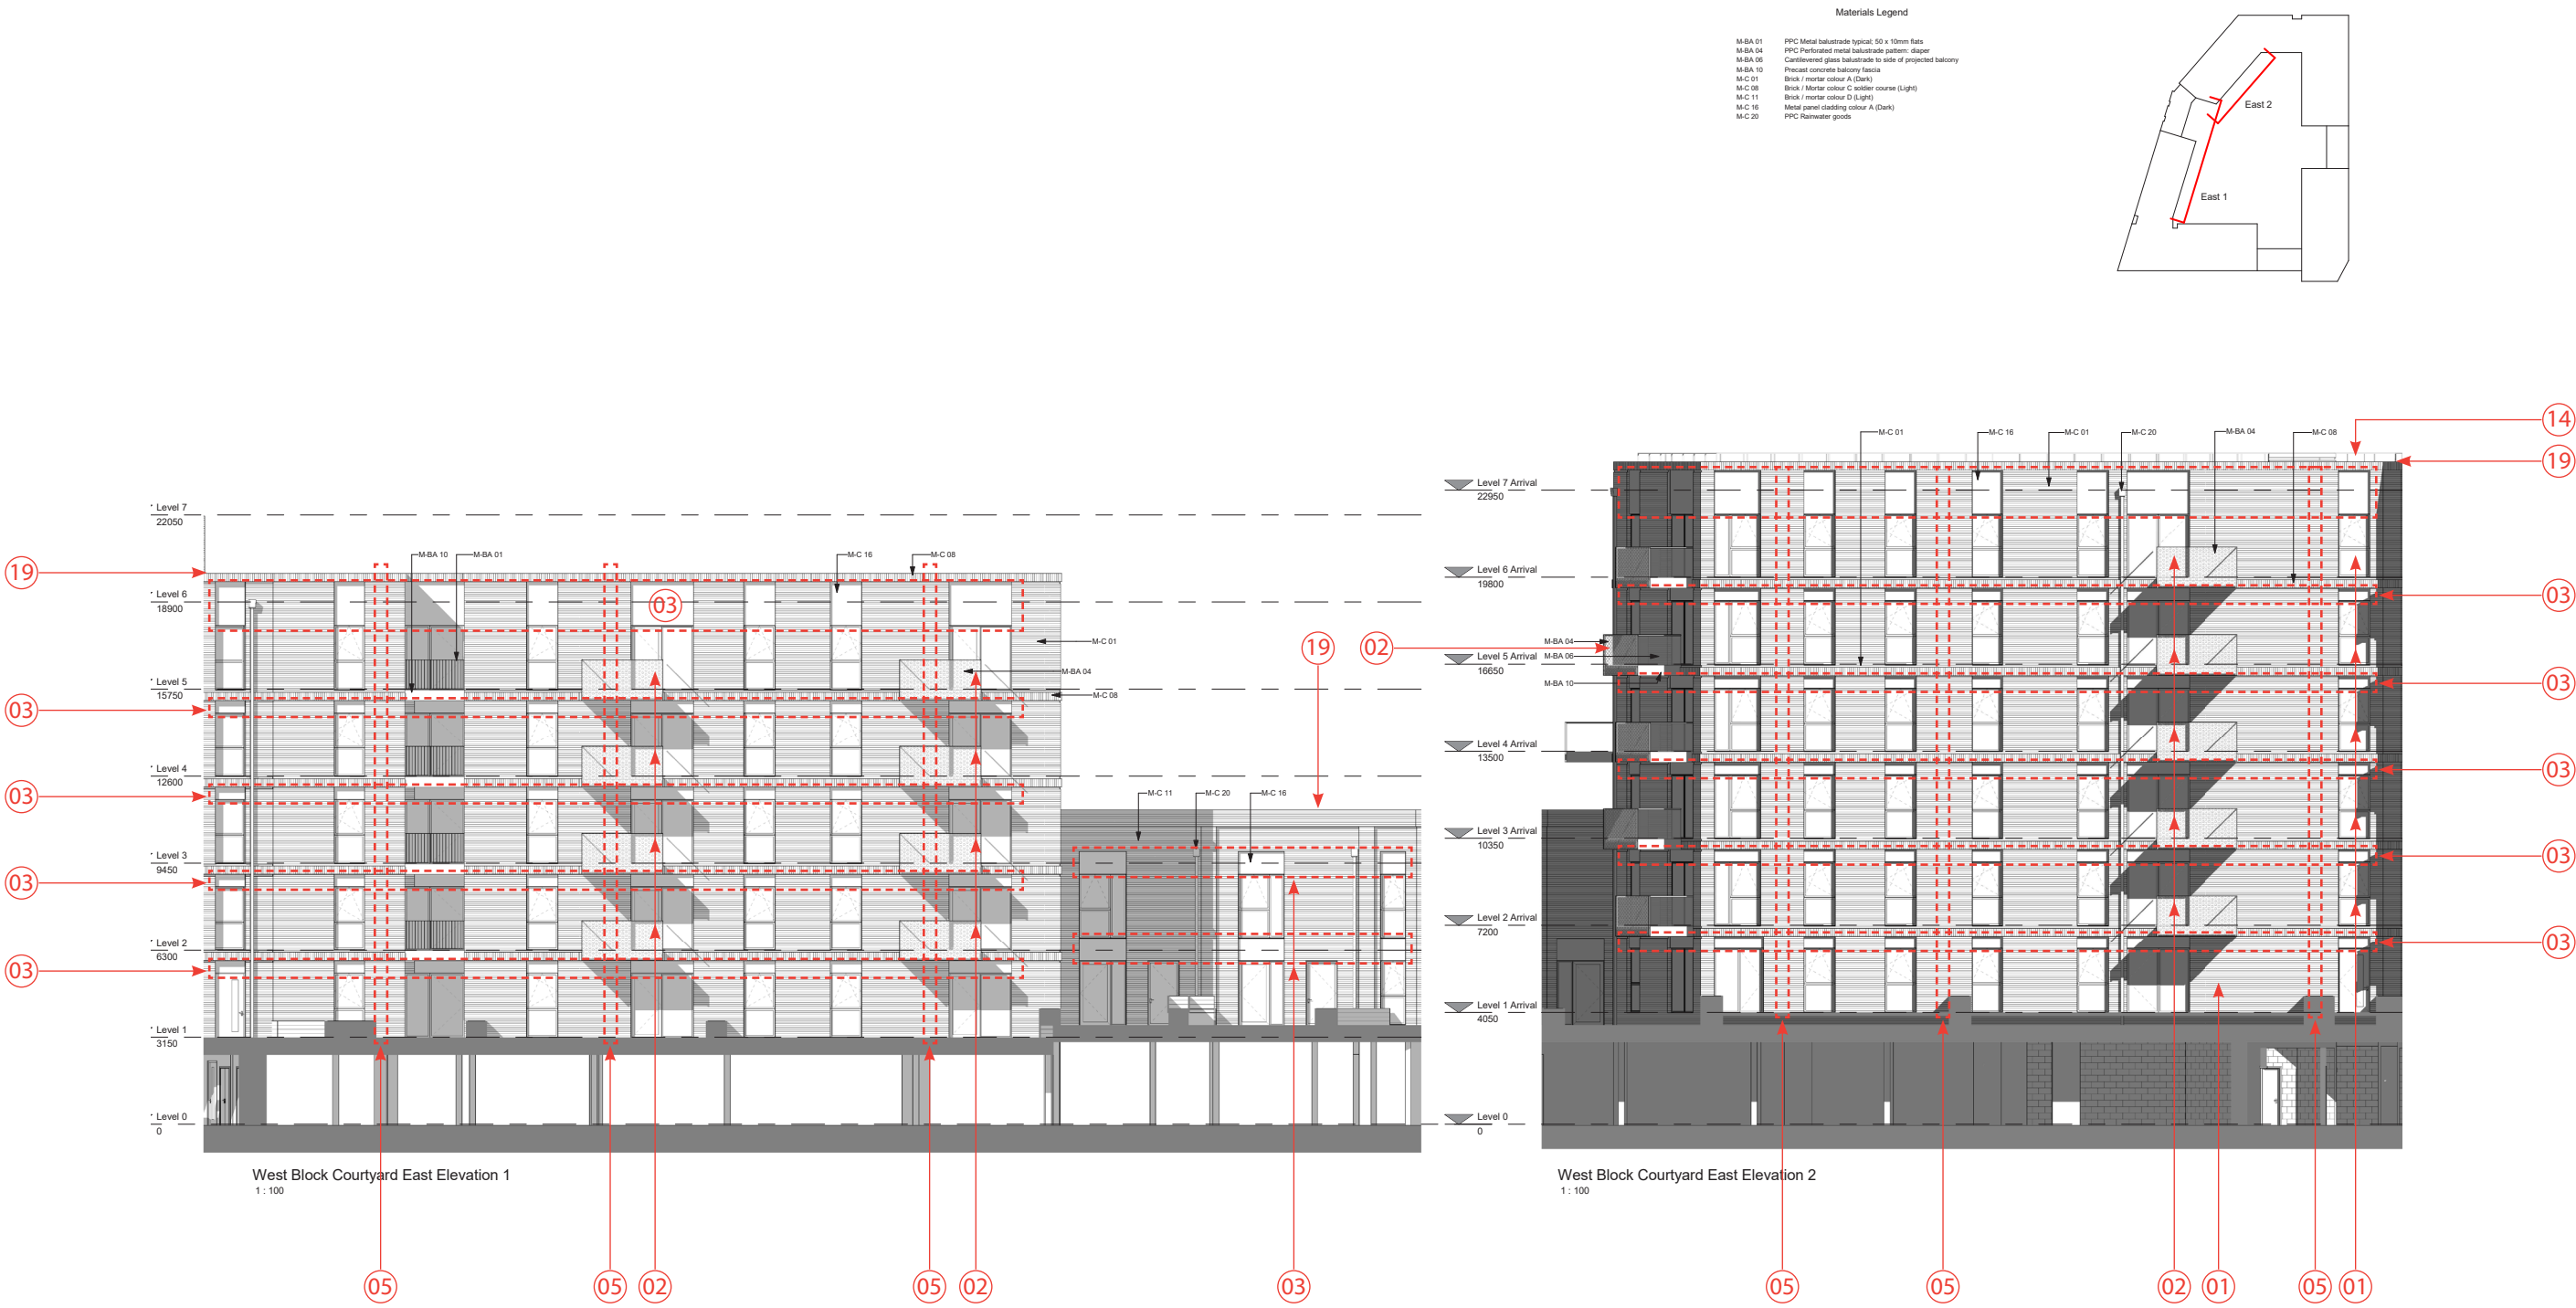

CDM REGULATIONS 2015. All current drawings and specifications for the project must be read in conjunction with the Designer's Hazard and Environment Assessment Record. All intellectual property rights reserved.

Rev	Date	Description
270117	220317	First Issue
220317		For submission

Drawn	CR	Checked	CS
FR	CS	CS	CS
FR	CS	CS	CS

Date	Jan 2017
Scale	@ A1 1:100

Kenavon Drive
West block Courtyard East
Elevation


AA5990-2209
FOR PLANNING

PRP

8.11 Consented and Proposed Comparison Elevations

West Block

Proposed

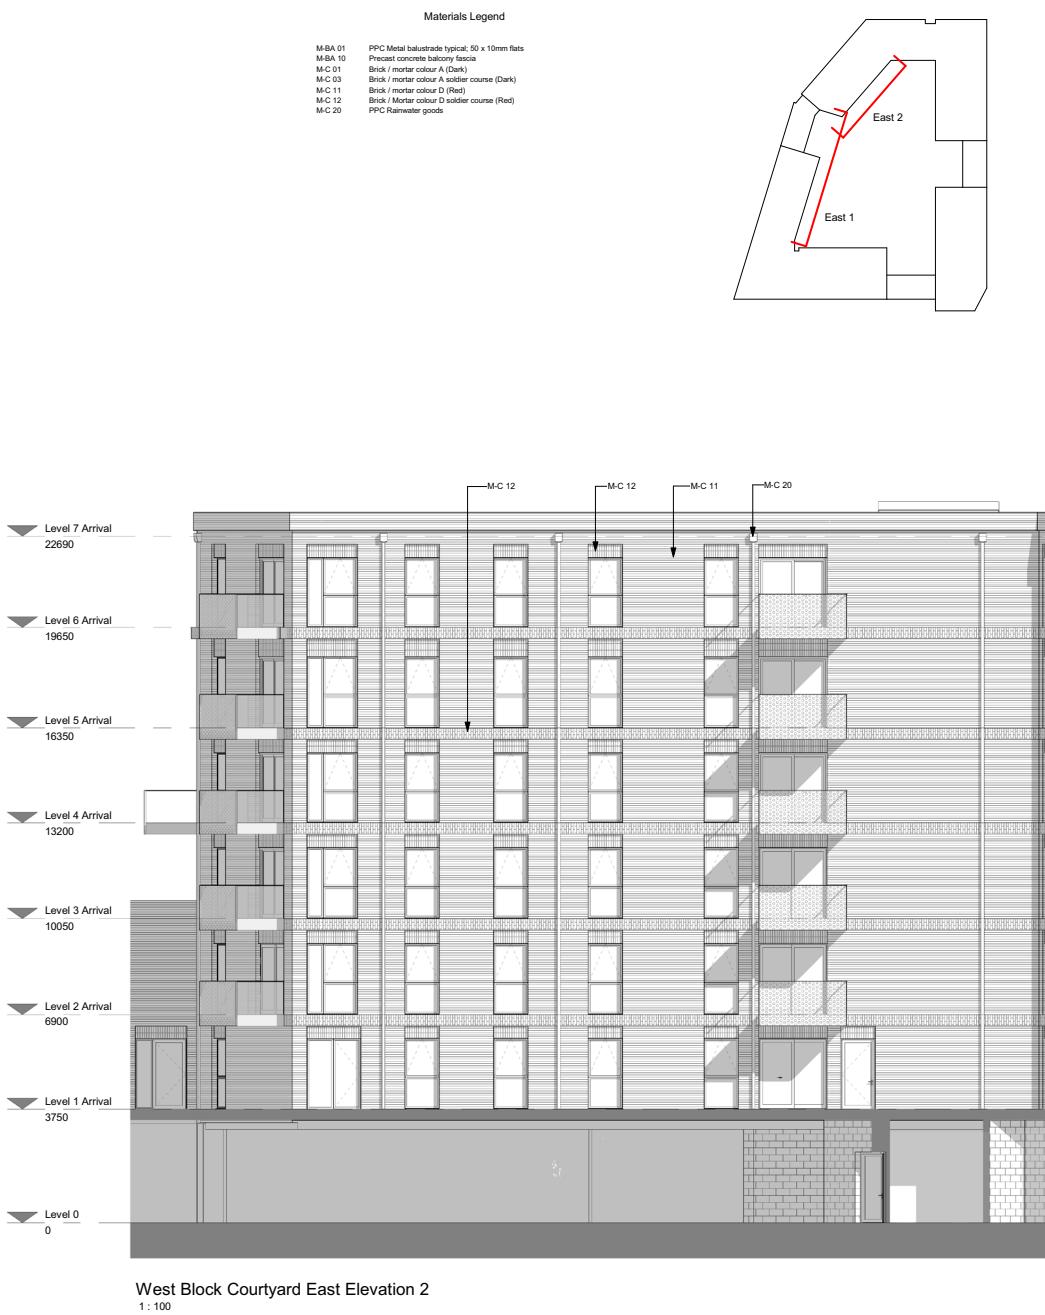

0m 2m 4m 6m 8m

CDM REGULATIONS 2015. All current drawings and specifications for the project must be read in conjunction with the Designer's Hazard and Environment Assessment Record. All intellectual property rights reserved.

Rev	Date	Description	Dwn	Cld	Drawn	KR
1	22/03/17	For submission	FR	CS	Checked	CS
A	20/10/18	Issued for 575 Re-submission	AMC	RS	Date	Jan 2017
Scale @ A1						1:100

Kenavon Drive
West block Courtyard East
Elevation

AA5990 -2209
REV A
FOR PLANNING

PRP

8.11 Consented and Proposed Comparison Elevations



West Block

Consented

Amended area as result of changes

Materials Legend

- M-BA 01 PPC Metal balustrade typical: 50 x 10mm flats
- M-BA 09 Fair faced pre-cast concrete fascia & soffits to projected balcony
- M-BA 10 Precast concrete balcony fascia
- M-C 10 Brick / mortar colour C recessed band single course (Light)
- M-C 16 Metal panel cladding colour A (Dark)
- M-C 20 PPC Rainwater goods
- M-WD 01 Dark grey coloured frame double glazed window / door assembly

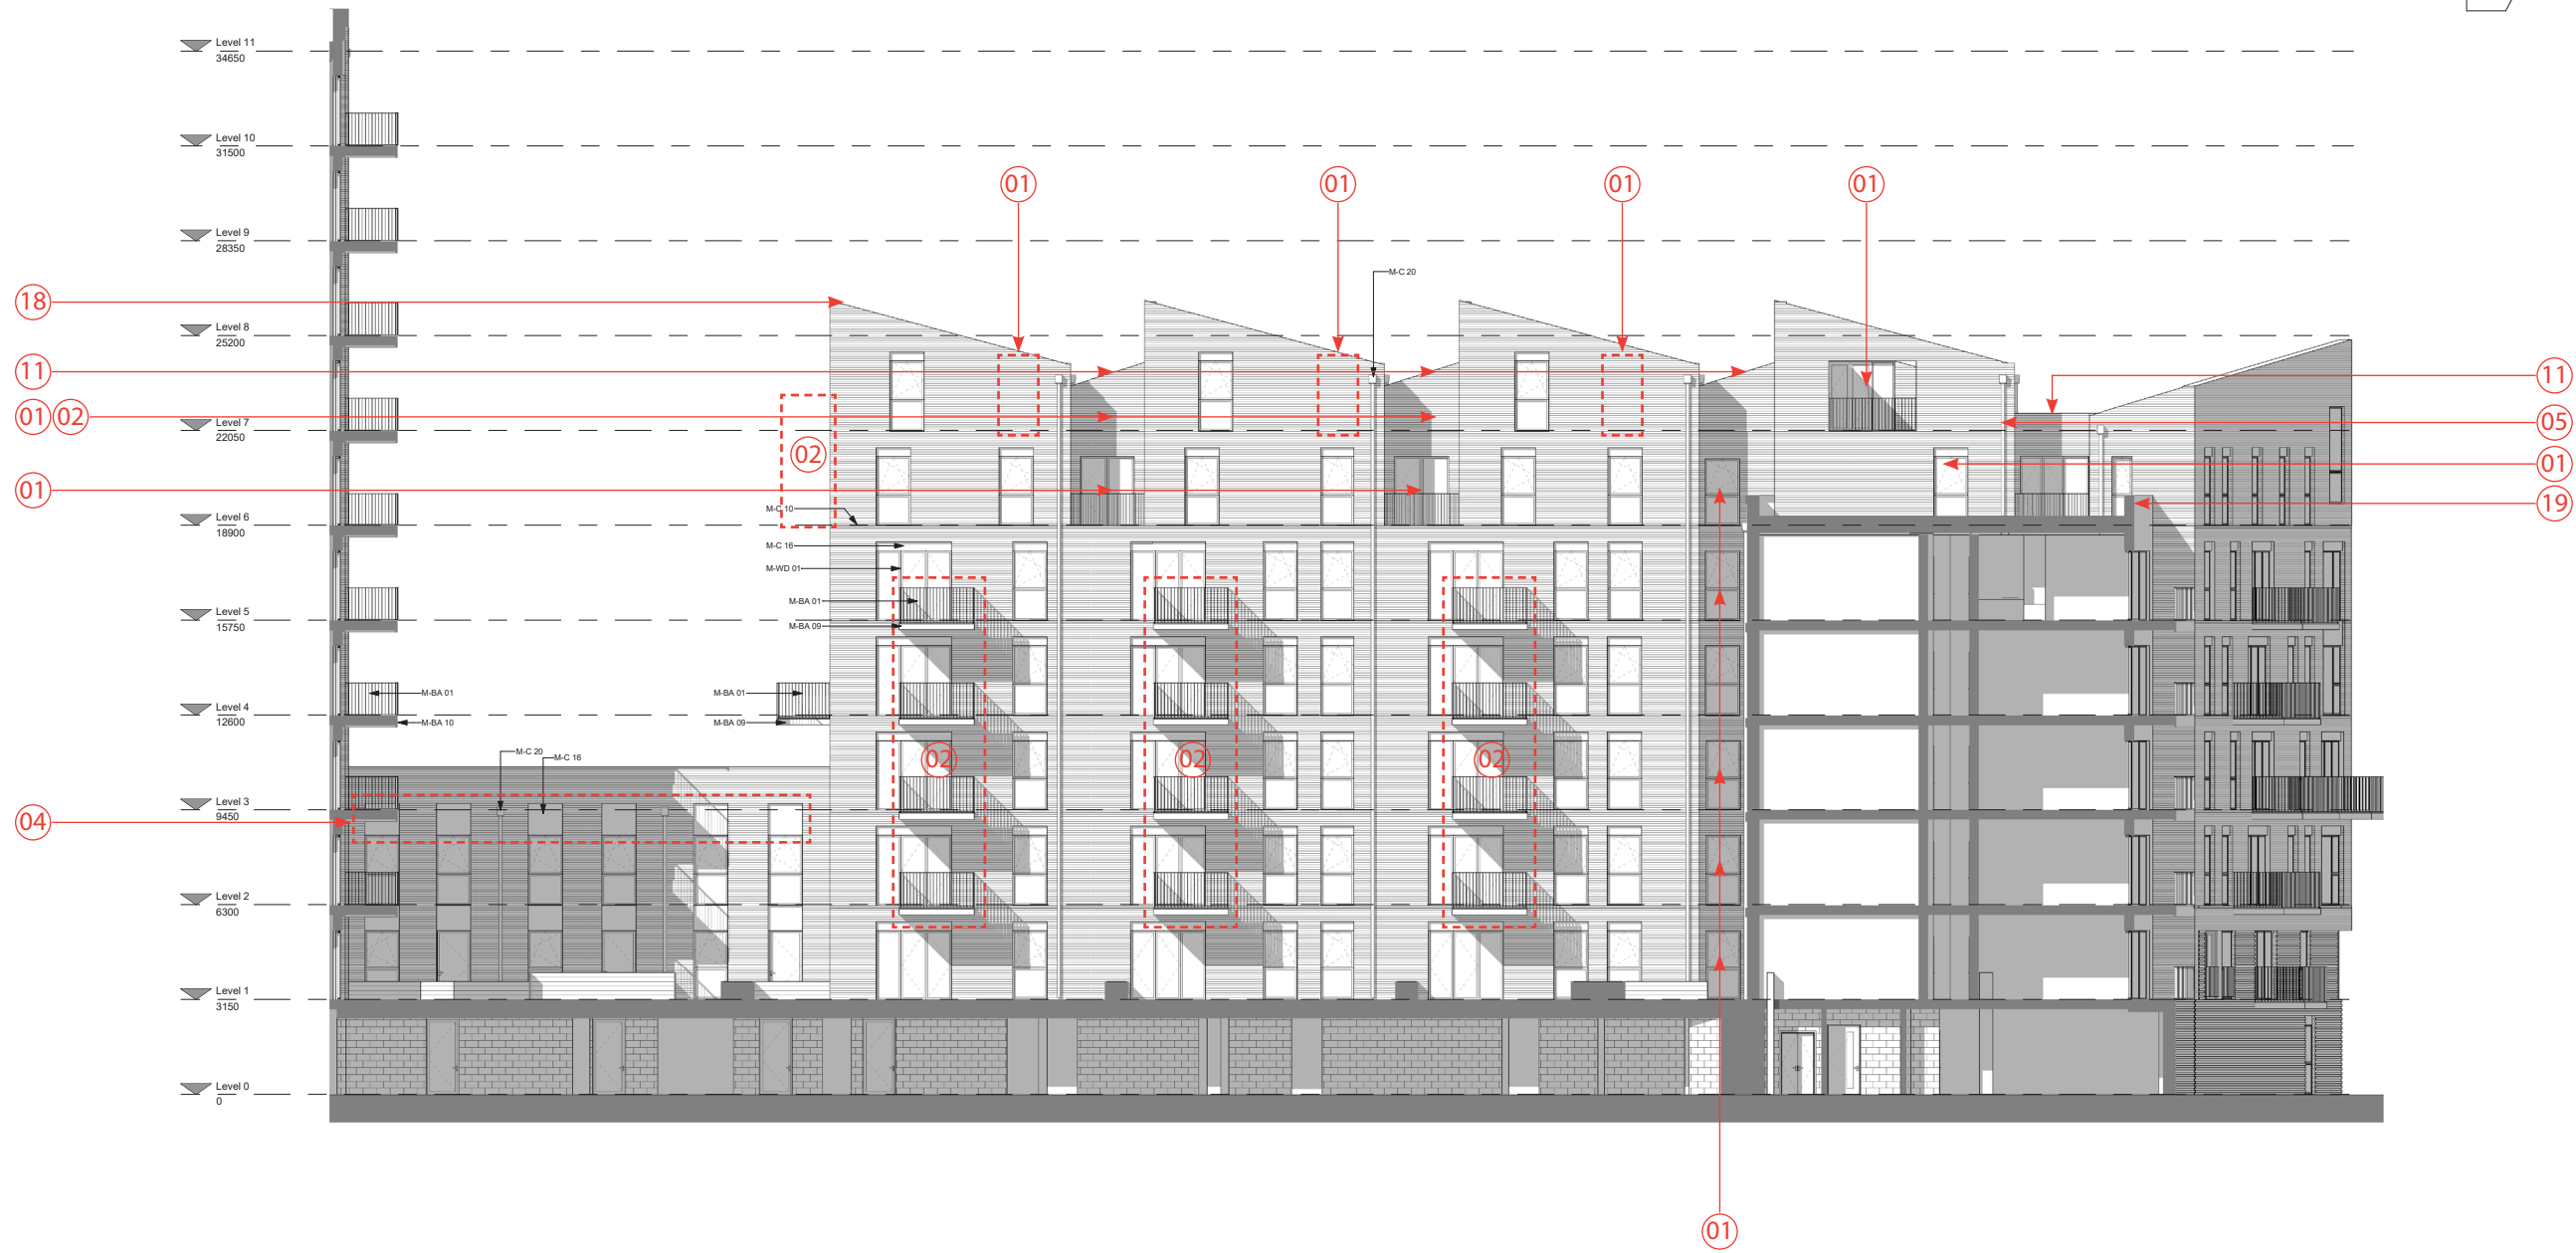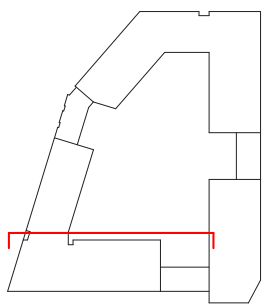

CDM REGULATIONS 2015. All current drawings and specifications for the project must be read in conjunction with the Designer's Hazard and Environment Assessment Record. All intellectual property rights reserved.

Rev	Date	Description
270	17	First Issue
220	17	For submission

Dwn	Ckd	Drawn	KR
FR	CS	Checked	CS
FR	CS	Date	Jan 2017
		Scale @ A1	1:100

Kenavon Drive
West Block Courtyard North
Elevation
AA5990-2210
FOR PLANNING

PRP

8.11 Consented and Proposed Comparison Elevations

West Block

Proposed



CDM REGULATIONS 2015. All current drawings and specifications for the project must be read in conjunction with the Designer's Hazard and Environment Assessment Record. All intellectual property rights reserved.

Rev	Date	Description
A	20/10/18	For submission issued for 075 Re-submission

Rev	Date	Description
A	20/10/18	For submission issued for 075 Re-submission

Rev	Date	Description
A	20/10/18	For submission issued for 075 Re-submission

Rev	Date	Description
A	20/10/18	For submission issued for 075 Re-submission


Rev	Date	Description
A	20/10/18	For submission issued for 075 Re-submission

8.11 Consented and Proposed Comparison Elevations

West Block

Consented

Amended area as result of changes

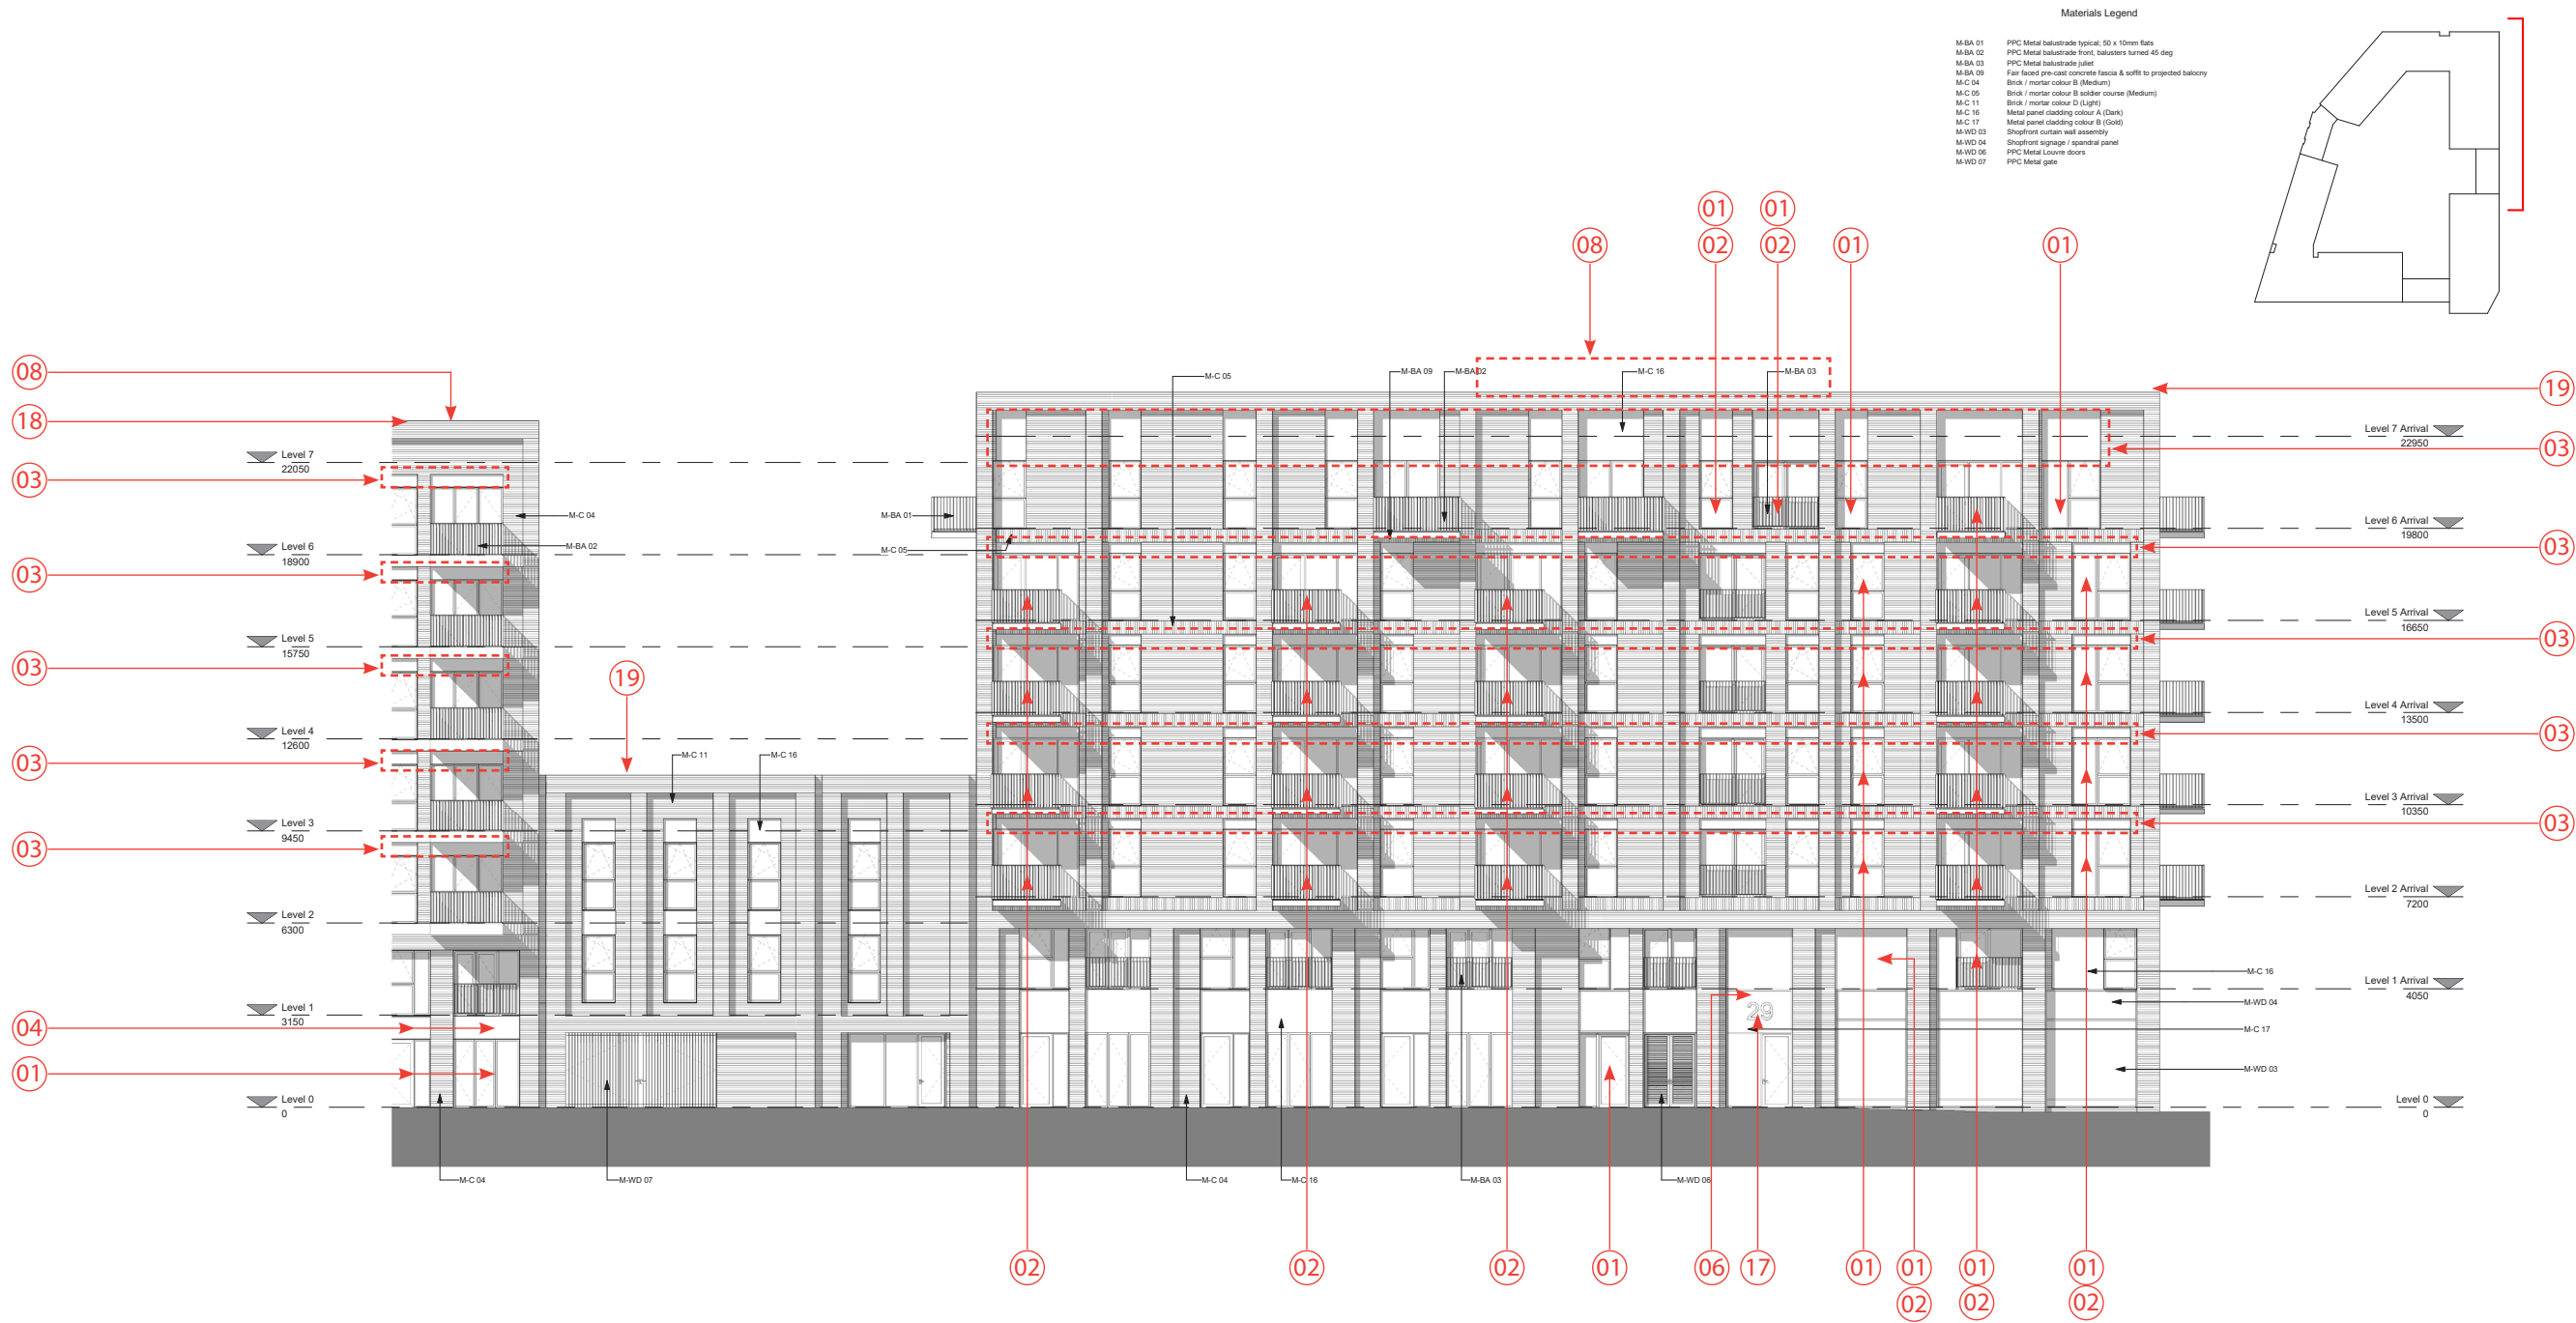

CDM REGULATIONS 2015. All current drawings and specifications for the project must be read in conjunction with the Designer's Hazard and Environment Assessment Record. All intellectual property rights reserved.

Rev Date Description
27/01/17 First Issue
22/03/17 For submission

Dwn Cld Drawn KR
FR CS Checked CS
Date Jan 2017
Scale @ A1 1:100

Kenavon Drive
West Block East Elevation 2


AA5990-2211
FOR PLANNING

PRP

8.11 Consented and Proposed Comparison Elevations

West Block

Proposed

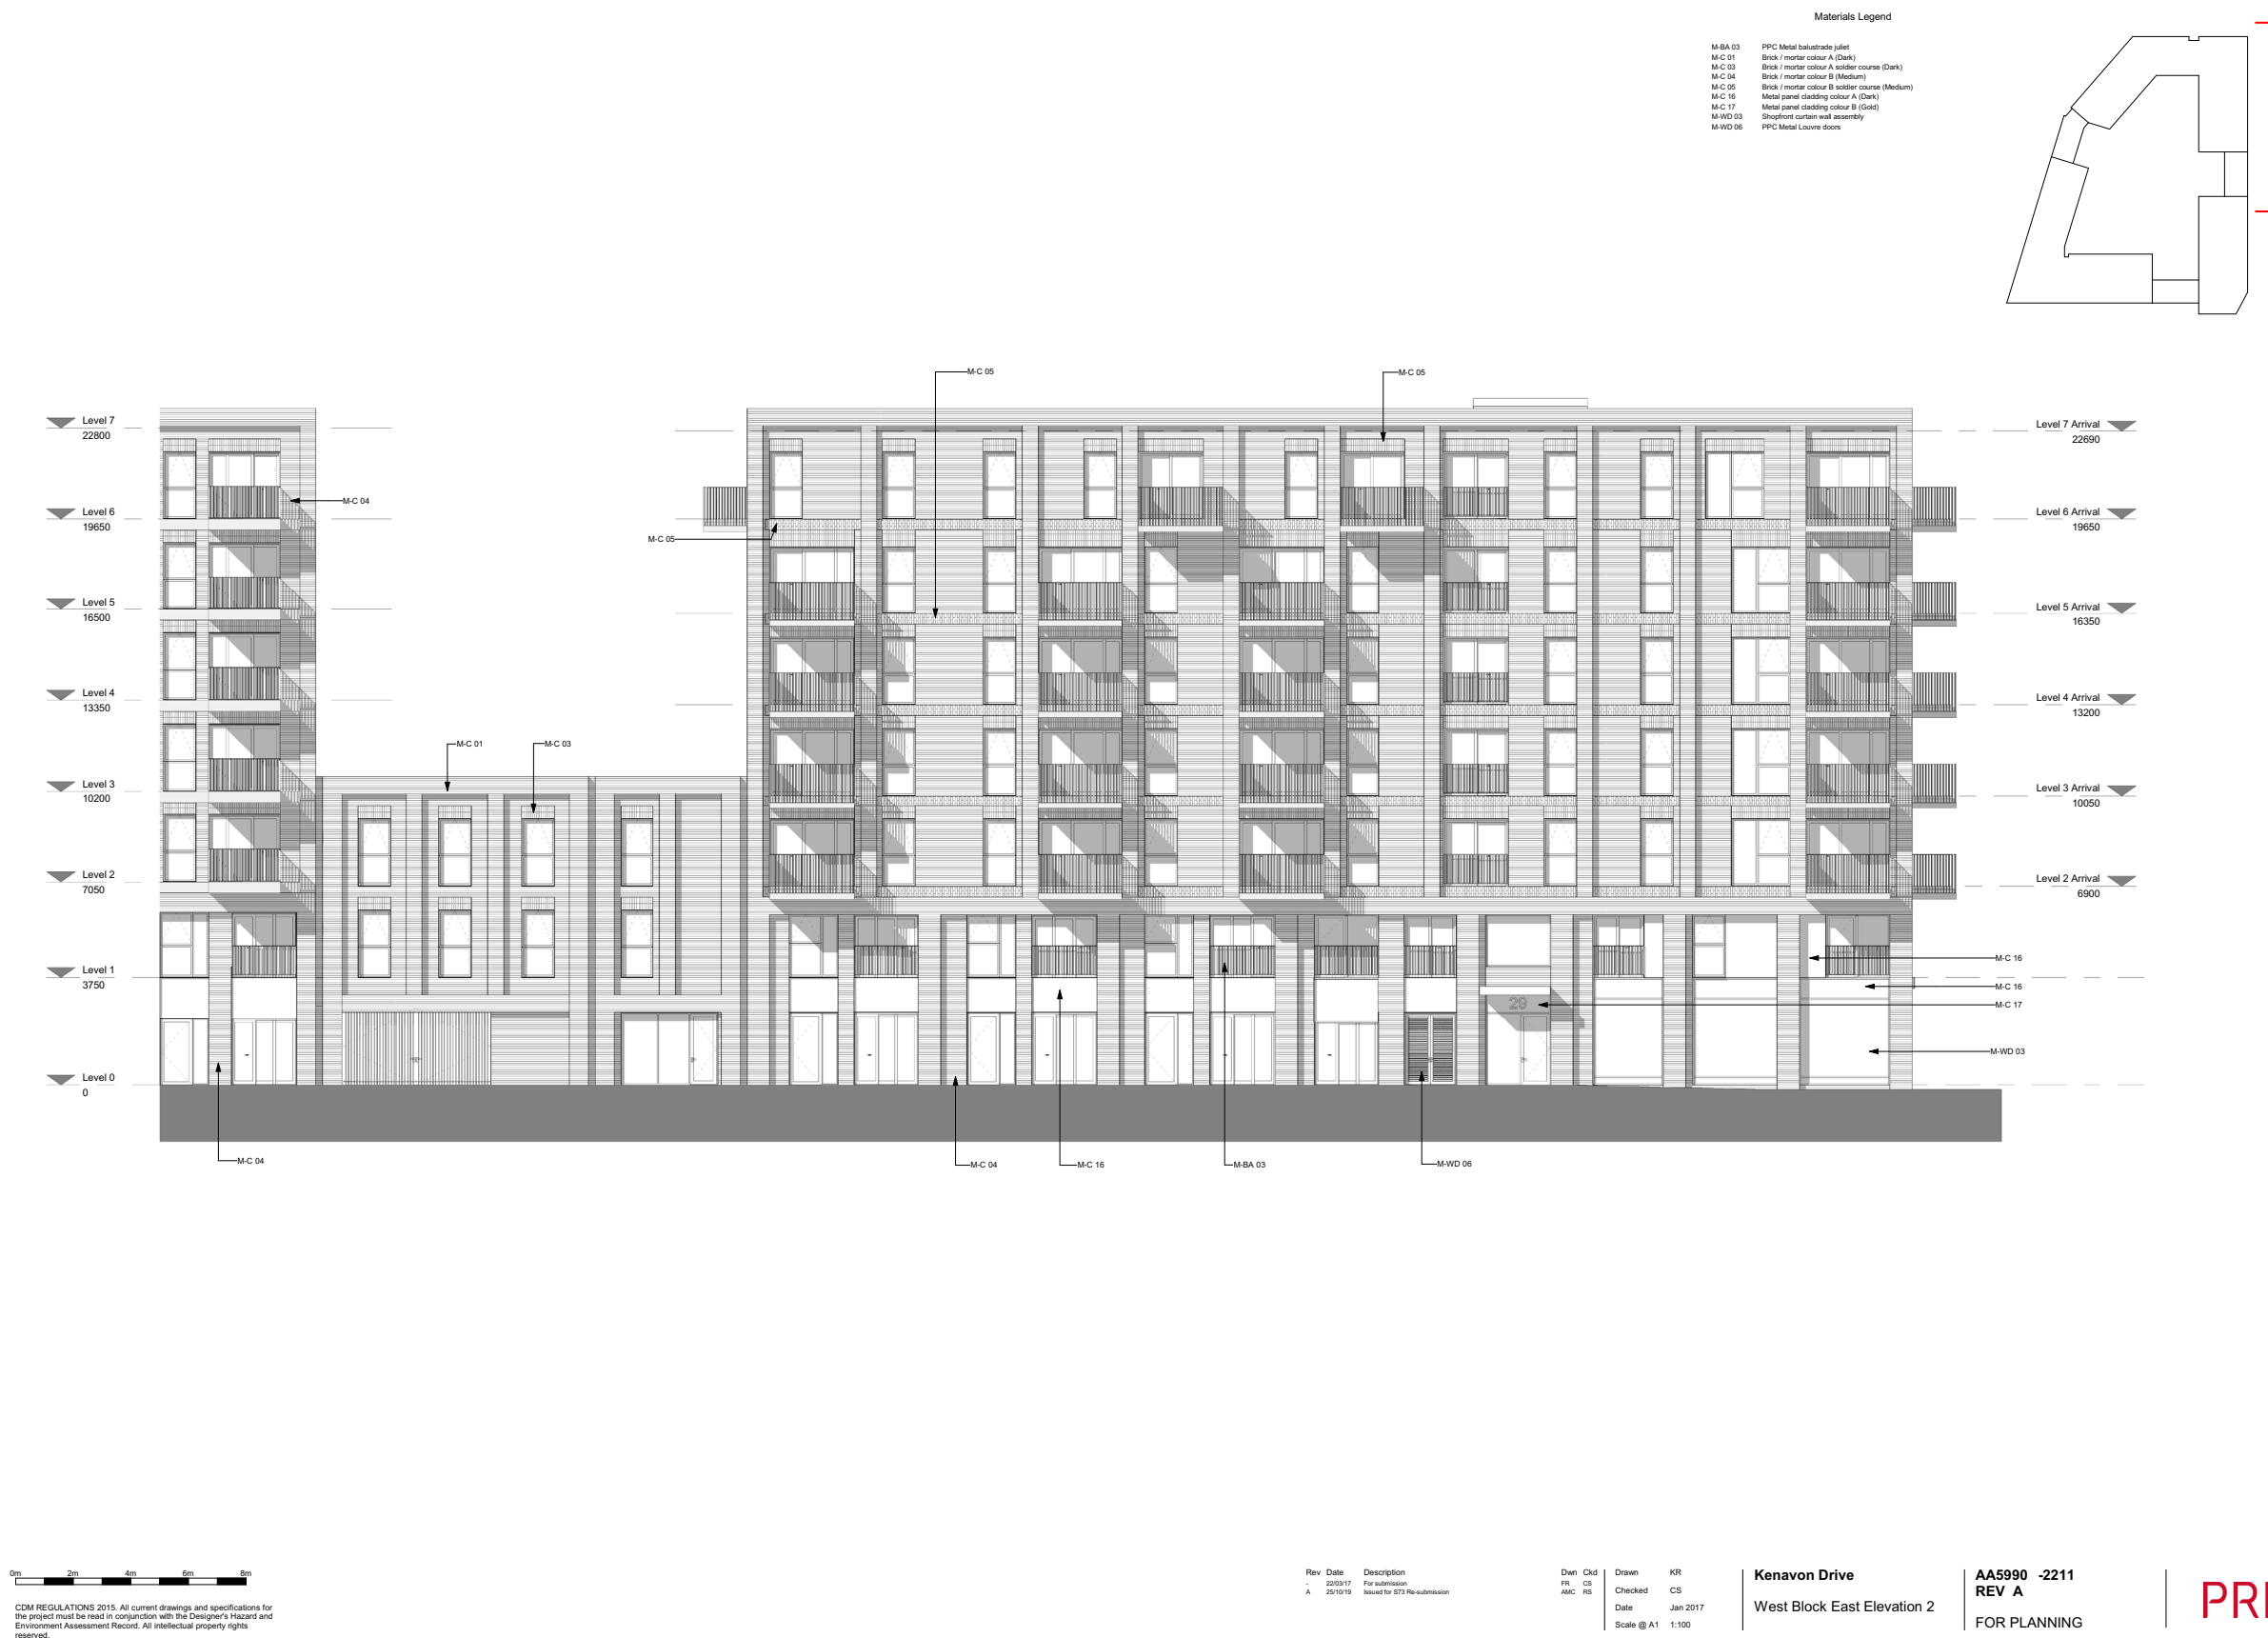



8.11 Consented and Proposed Comparison Elevations

West Block

Consented

Amended area as result of changes

- Materials Legend
- M-BA 01 PPC Metal balustrade typical, 60 x 10mm flats
 - M-BA 02 PPC Metal balustrade front, balusters turned 45 deg
 - M-BA 09 Fair faced pre-cast concrete fascia & soffit to projected balcony
 - M-BA 10 Precast concrete balcony fascia
 - M-C 04 Brick / mortar colour B (Medium)
 - M-C 05 Brick / mortar colour B soldier course (Medium)
 - M-C 11 Brick / mortar colour D (Light)
 - M-C 16 Metal panel cladding colour A (Dark)
 - M-C 20 PPC Rainwater goods
 - M-WD 01 Dark grey coloured frame double glazed window / door assembly

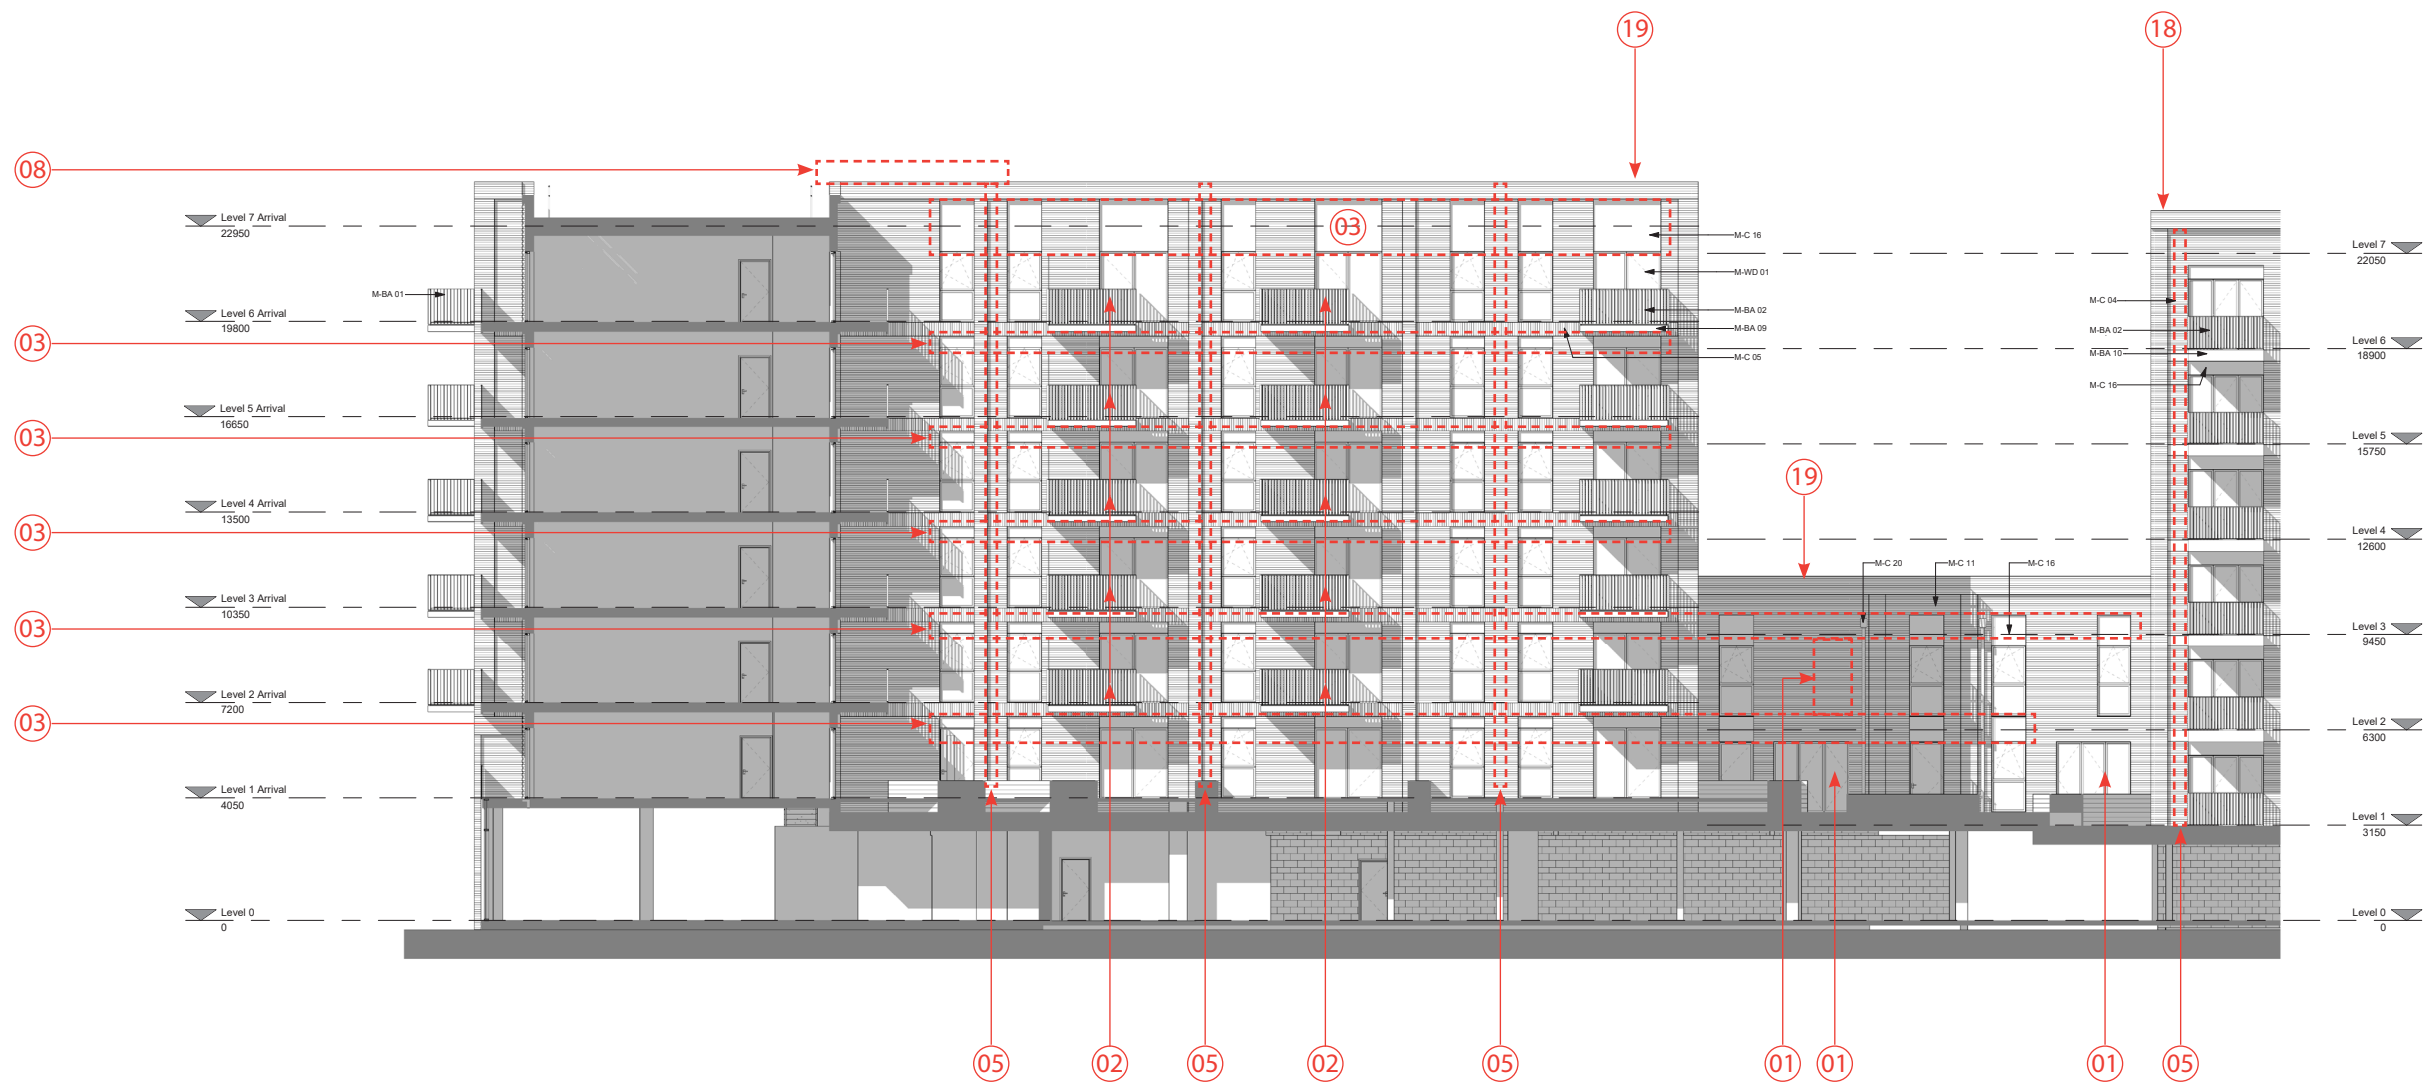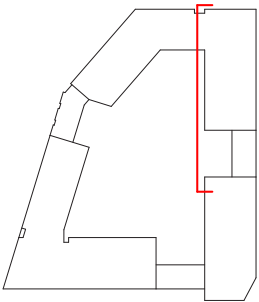

CDM REGULATIONS 2015. All current drawings and specifications for the project must be read in conjunction with the Designer's Hazard and Environment Assessment Record. All intellectual property rights reserved.

Rev	Date	Description
270	1/17	First Issue
220	3/17	For submission

Drawn	Chk	Drawn	KR
FR	CS	Checked	CS
FR	CS	Date	Jan 2017
		Scale @ A1	1:100

Kenavon Drive
West Block Courtyard West
Elevation 2


AA5990-2212
FOR PLANNING

PRP

8.11 Consented and Proposed Comparison Elevations

West Block

Proposed

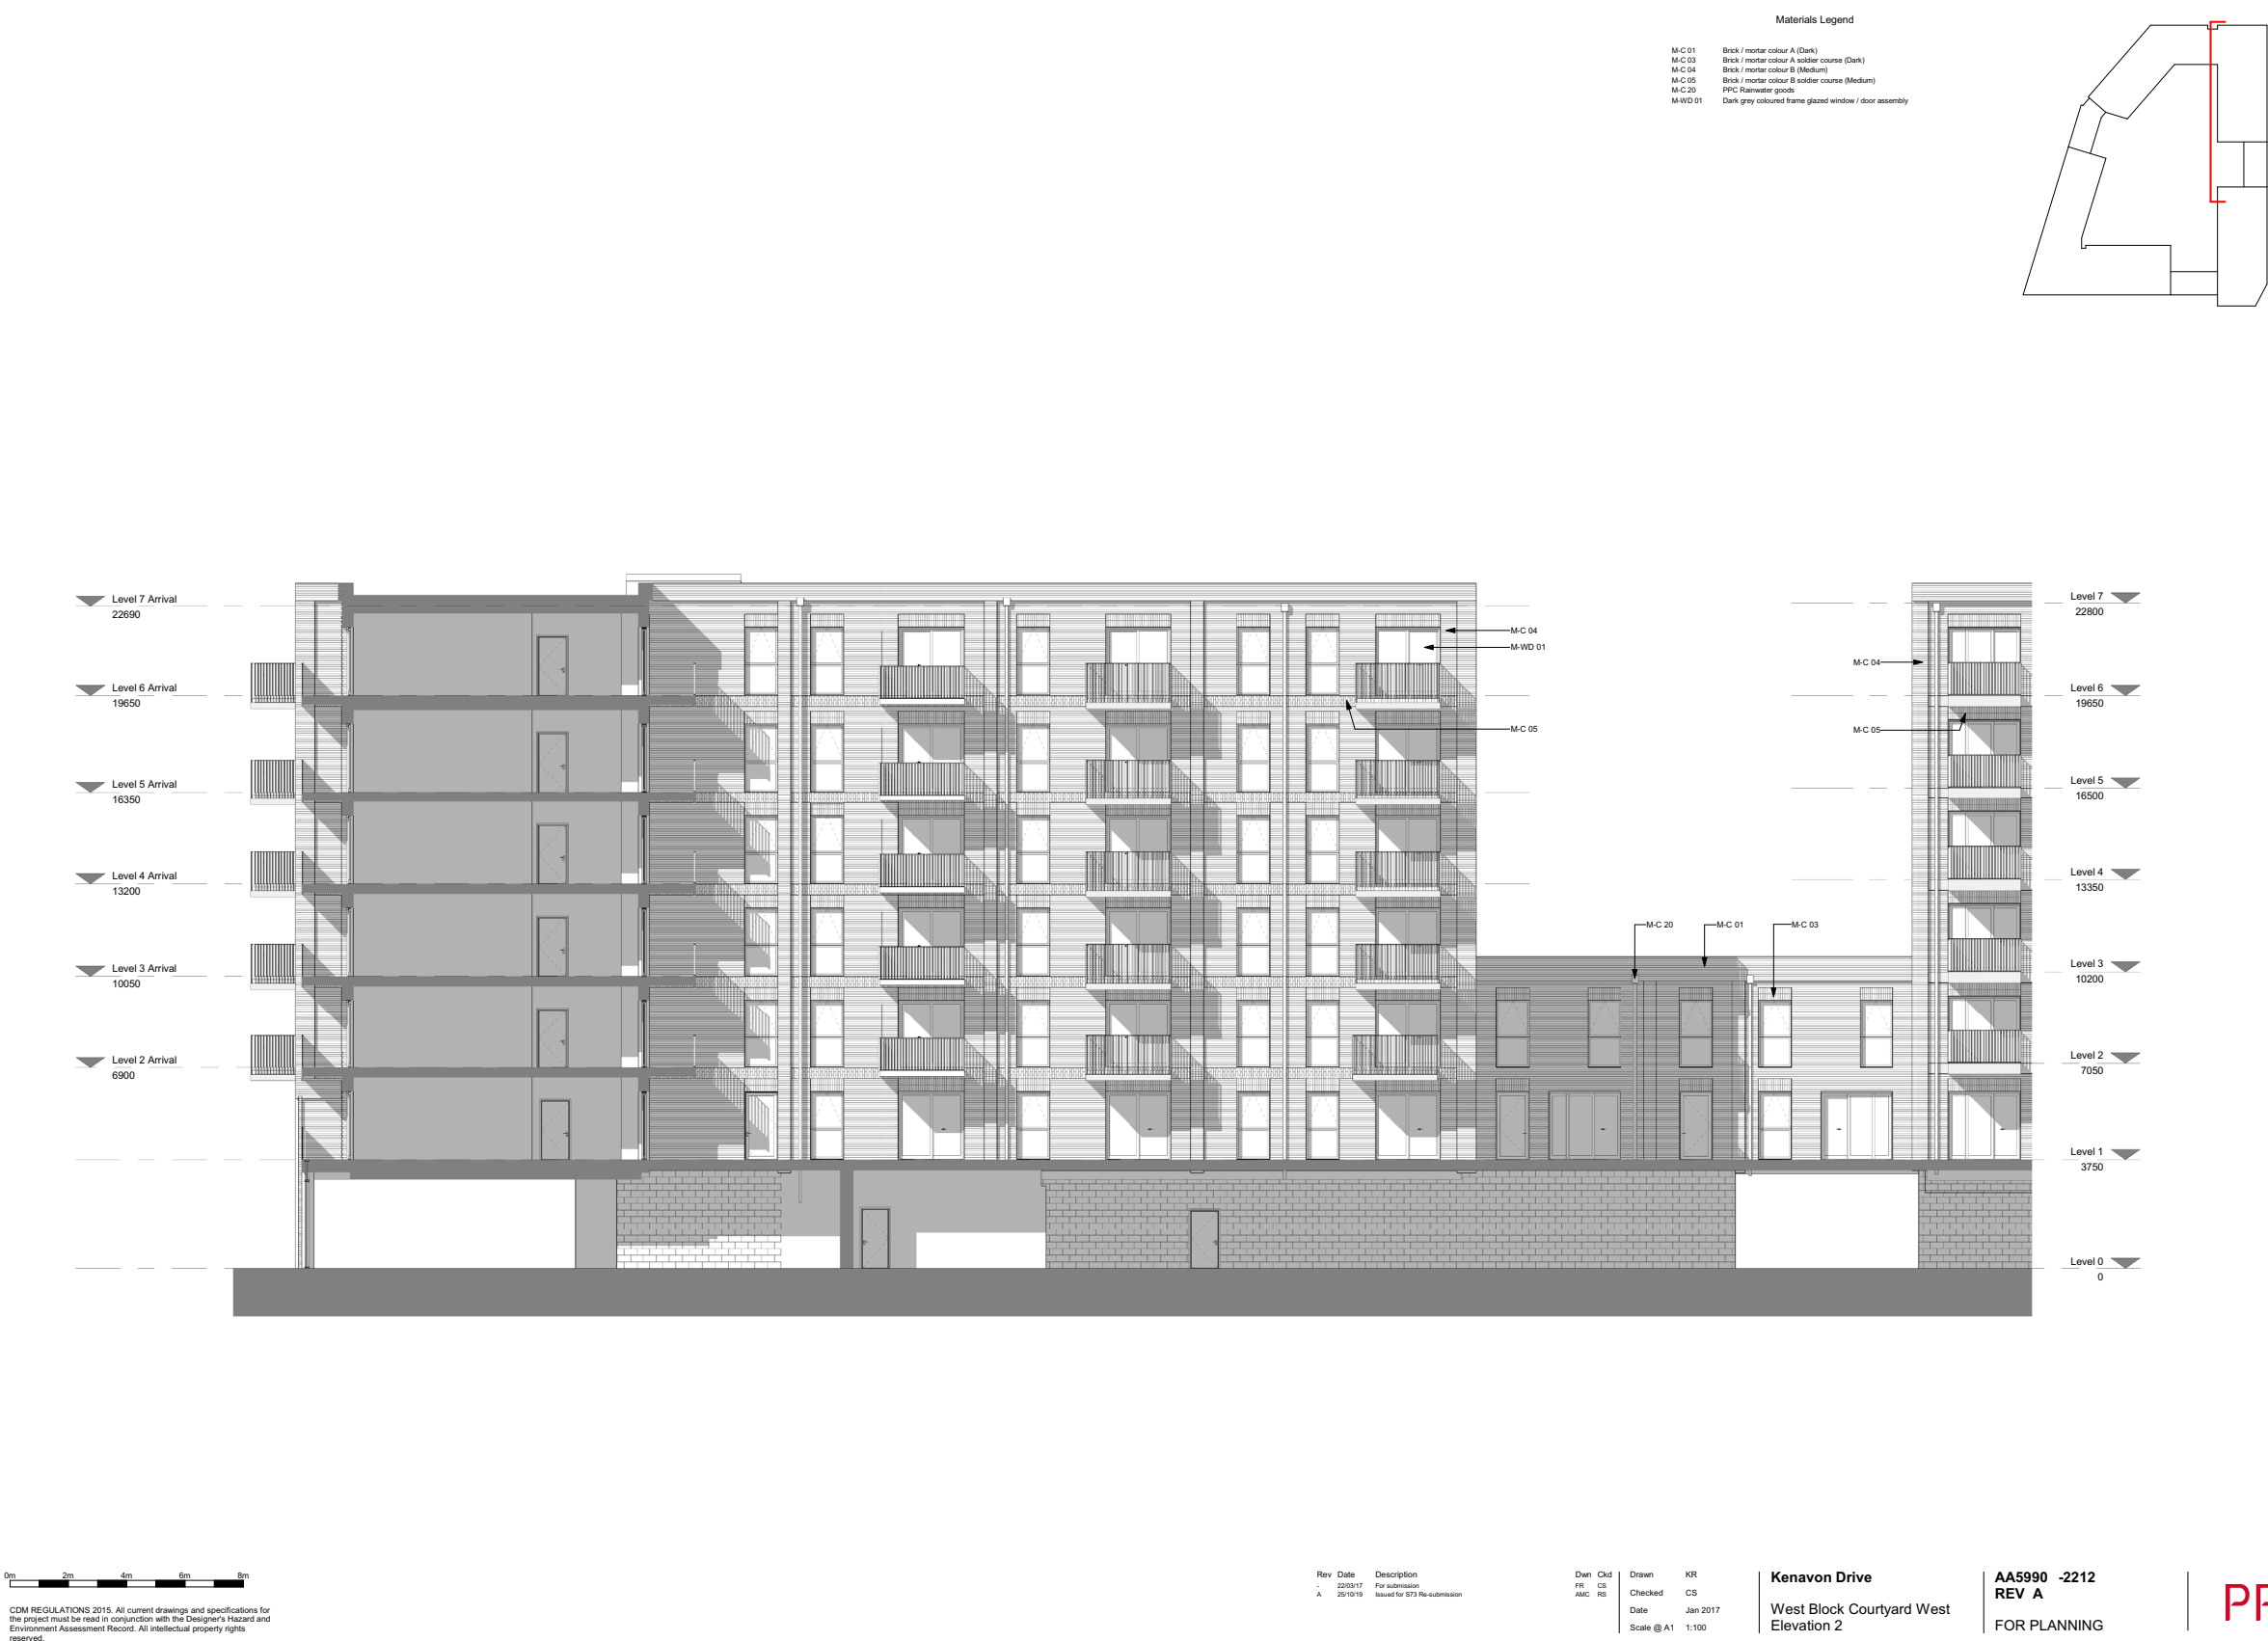



8.11 Consented and Proposed Comparison Elevations

West Block


Consented

Amended area as result of changes


- Materials Legend
- M-BA 01 PPC Metal balustrade typical: 50 x 10mm flats
 - M-C 07 Brick / mortar colour C (Light)
 - M-C 08 Brick / mortar colour C soldier course (Light)
 - M-C 16 Metal panel cladding colour A (Dark)
 - M-WD 01 Dark grey coloured frame double glazed window / door assembly

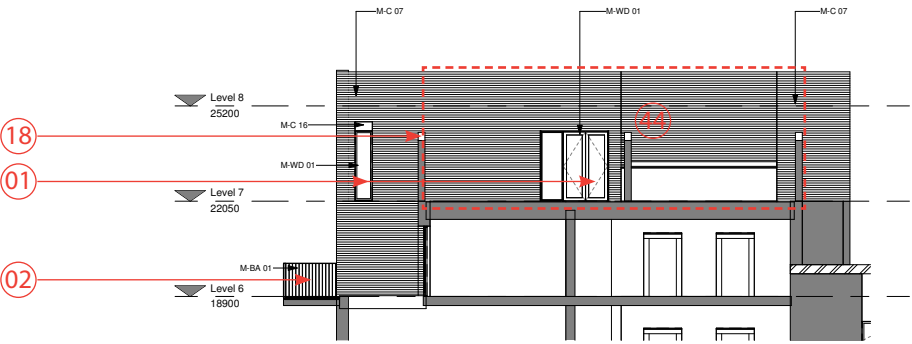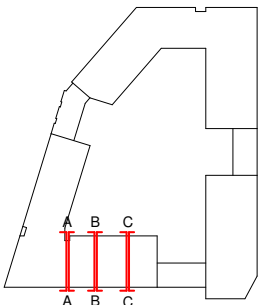


W1 Internal Elevation East A
1 : 100

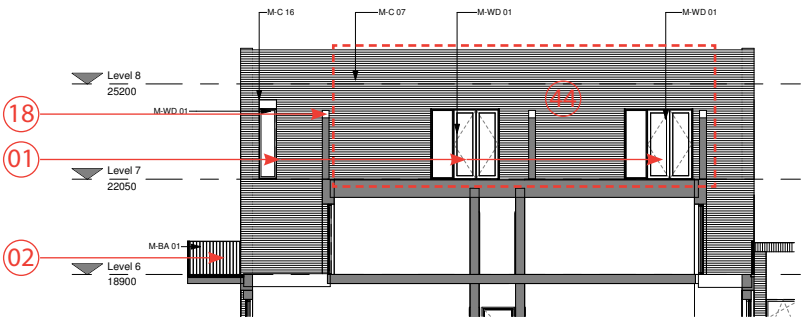


W1 Internal Elevation East B
1 : 100

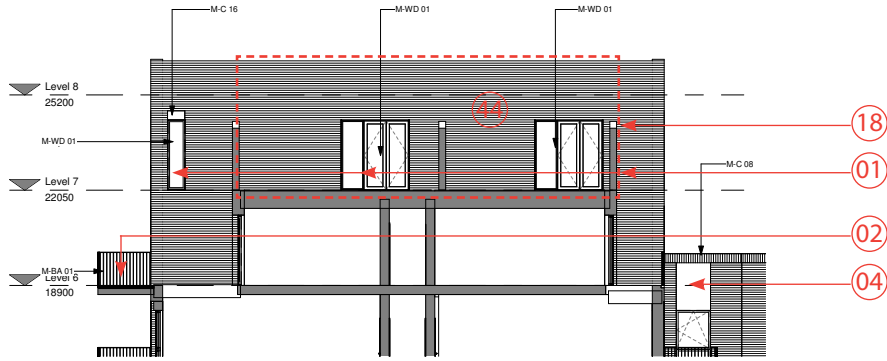


W1 Internal Elevation East C
1 : 100

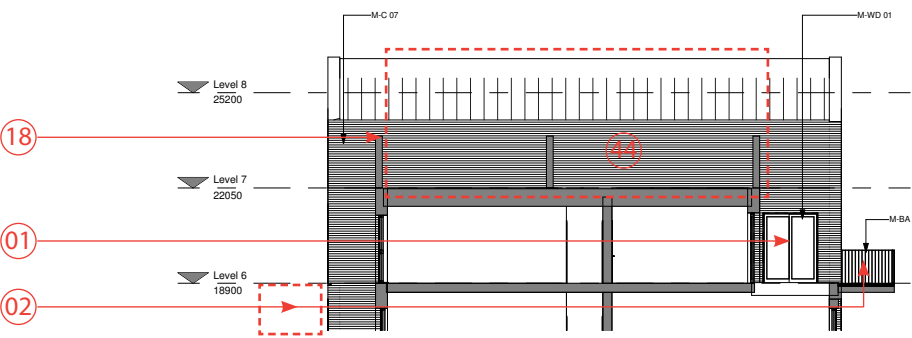

W1 Internal Elevation West A
1 : 100

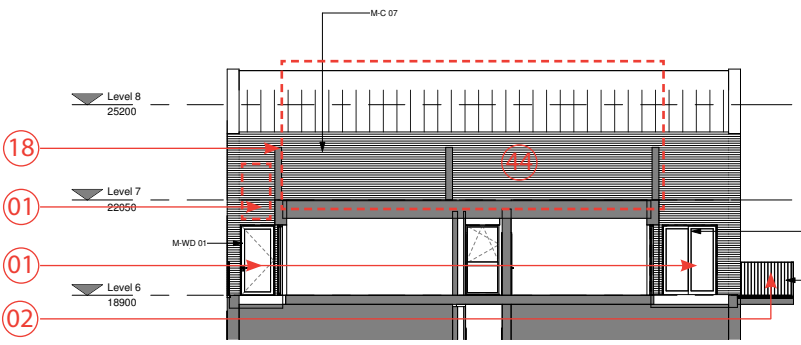

W1 Internal Elevation West B
1 : 100

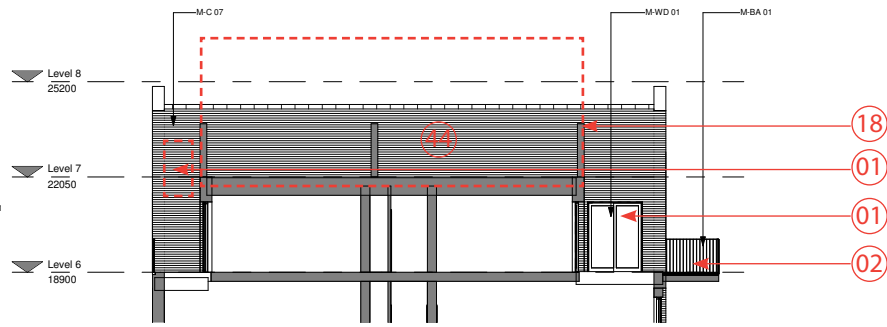

W1 Internal Elevation West C
1 : 100

CDM REGULATIONS 2015. All current drawings and specifications for the project must be read in conjunction with the Designer's Hazard and Environment Assessment Record. All intellectual property rights reserved.

Rev Date Description
120417 Post submission comments

Dwn Cld
FR CS
Drawn
Checked
Date 04/12/17
Scale @ A1 As indicated

Kenavon Drive
West Block - Terraces between
top floor flats elevations


AA5990-2213
REV -

PRP

8.11 Consented and Proposed Comparison Elevations

West Block

Proposed

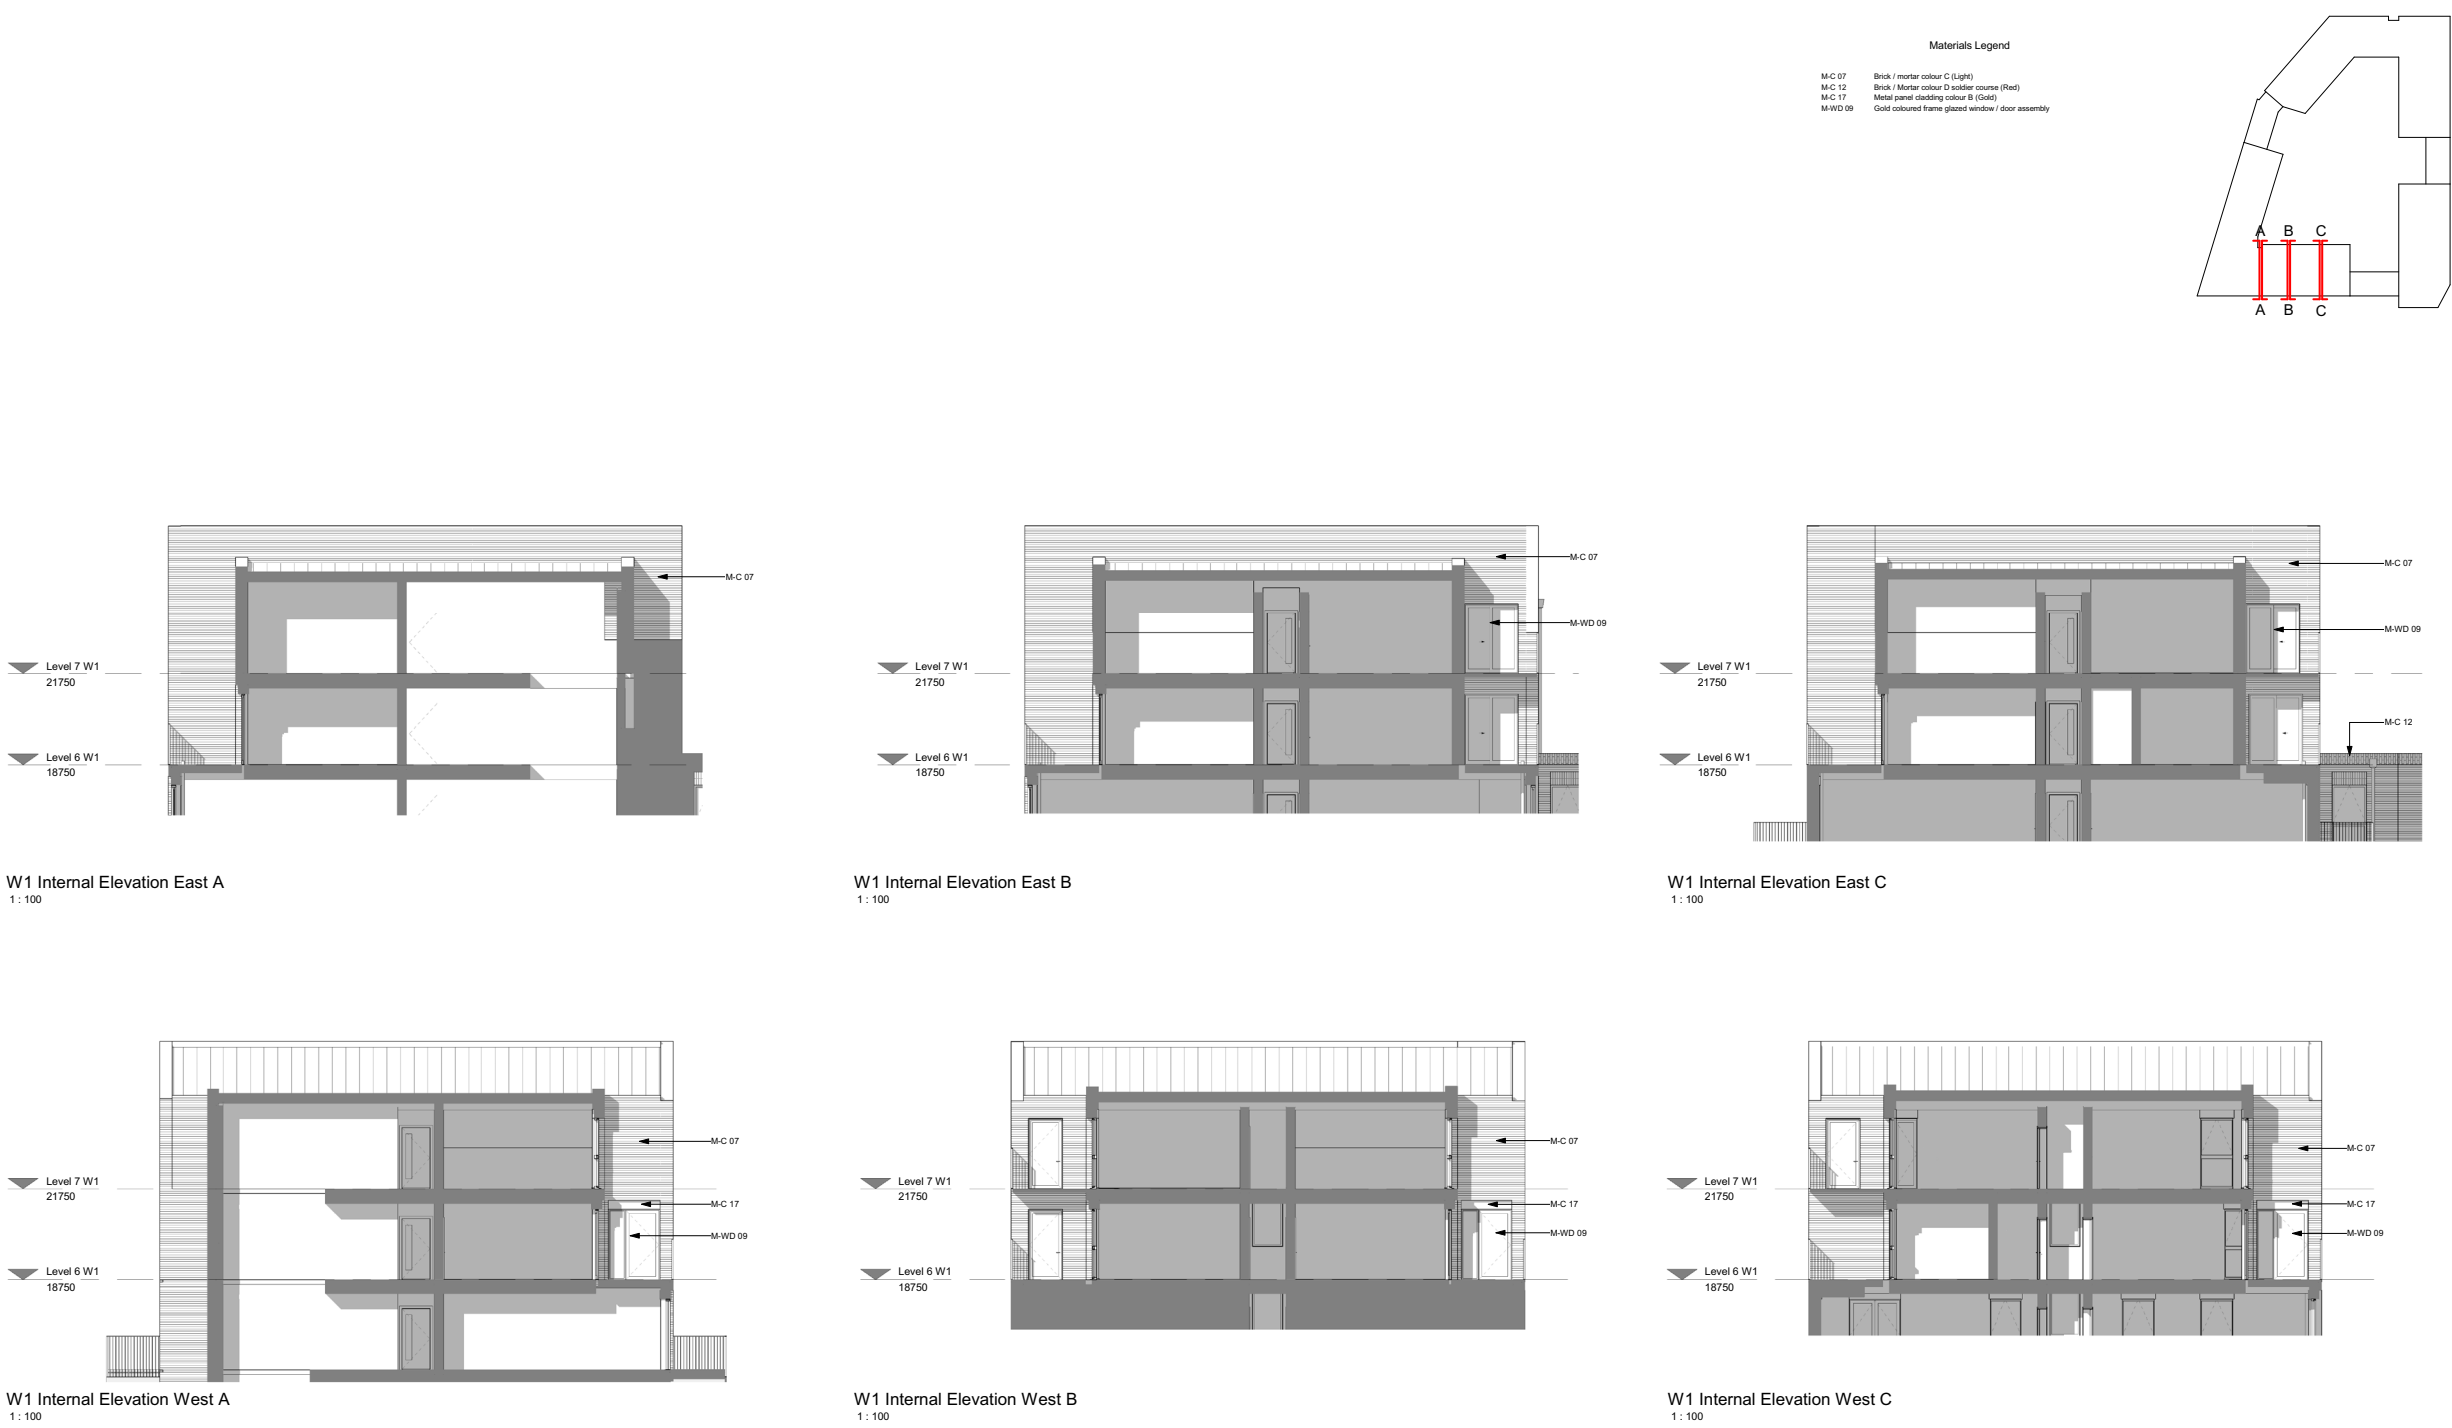

W1 Internal Elevation East A
1 : 100

W1 Internal Elevation East B
1 : 100

W1 Internal Elevation East C
1 : 100

W1 Internal Elevation West A
1 : 100

W1 Internal Elevation West B
1 : 100

W1 Internal Elevation West C
1 : 100

CDM REGULATIONS 2015. All current drawings and specifications for the project must be read in conjunction with the Designer's Hazard and Environment Assessment Record. All intellectual property rights reserved.

Rev	Date	Description
-	12/04/17	Post submission comments
A	20/10/18	Issued for 575 Re-submission

Dwn	Cld	Drawn	Author
FR	CS	Checked	Checker
AMC	RB	Date	04/12/17
		Scale @ A1	As indicated

Kenavon Drive
West Block - Terraces between
top floor flats elevations


AA5990 -2213
REV A

PRP

8.12 Consented and Proposed Comparison Plans

Consented

Amended area as result of changes

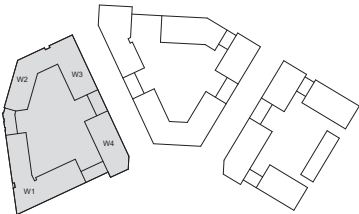

CDM REGULATIONS 2015. All current drawings and specifications for the project must be read in conjunction with the Designer's Hazard and Environment Assessment Record. All intellectual property rights reserved.

Rev	Date	Description	Dwn	Chd	Drawn	KR
FR	27/01/17	First Issue	FR	CS	CS	CS
22/03/17		For submission	FR	CS	CS	CS
					Checked	CS
					Date	Jan 2017
					Scale @ A1	1:200

Kenavon Drive
West Block
Ground Floor


AA5990-2100
FOR PLANNING

PRP

8.12 Consented and Proposed Comparison Plans


West Block

Proposed

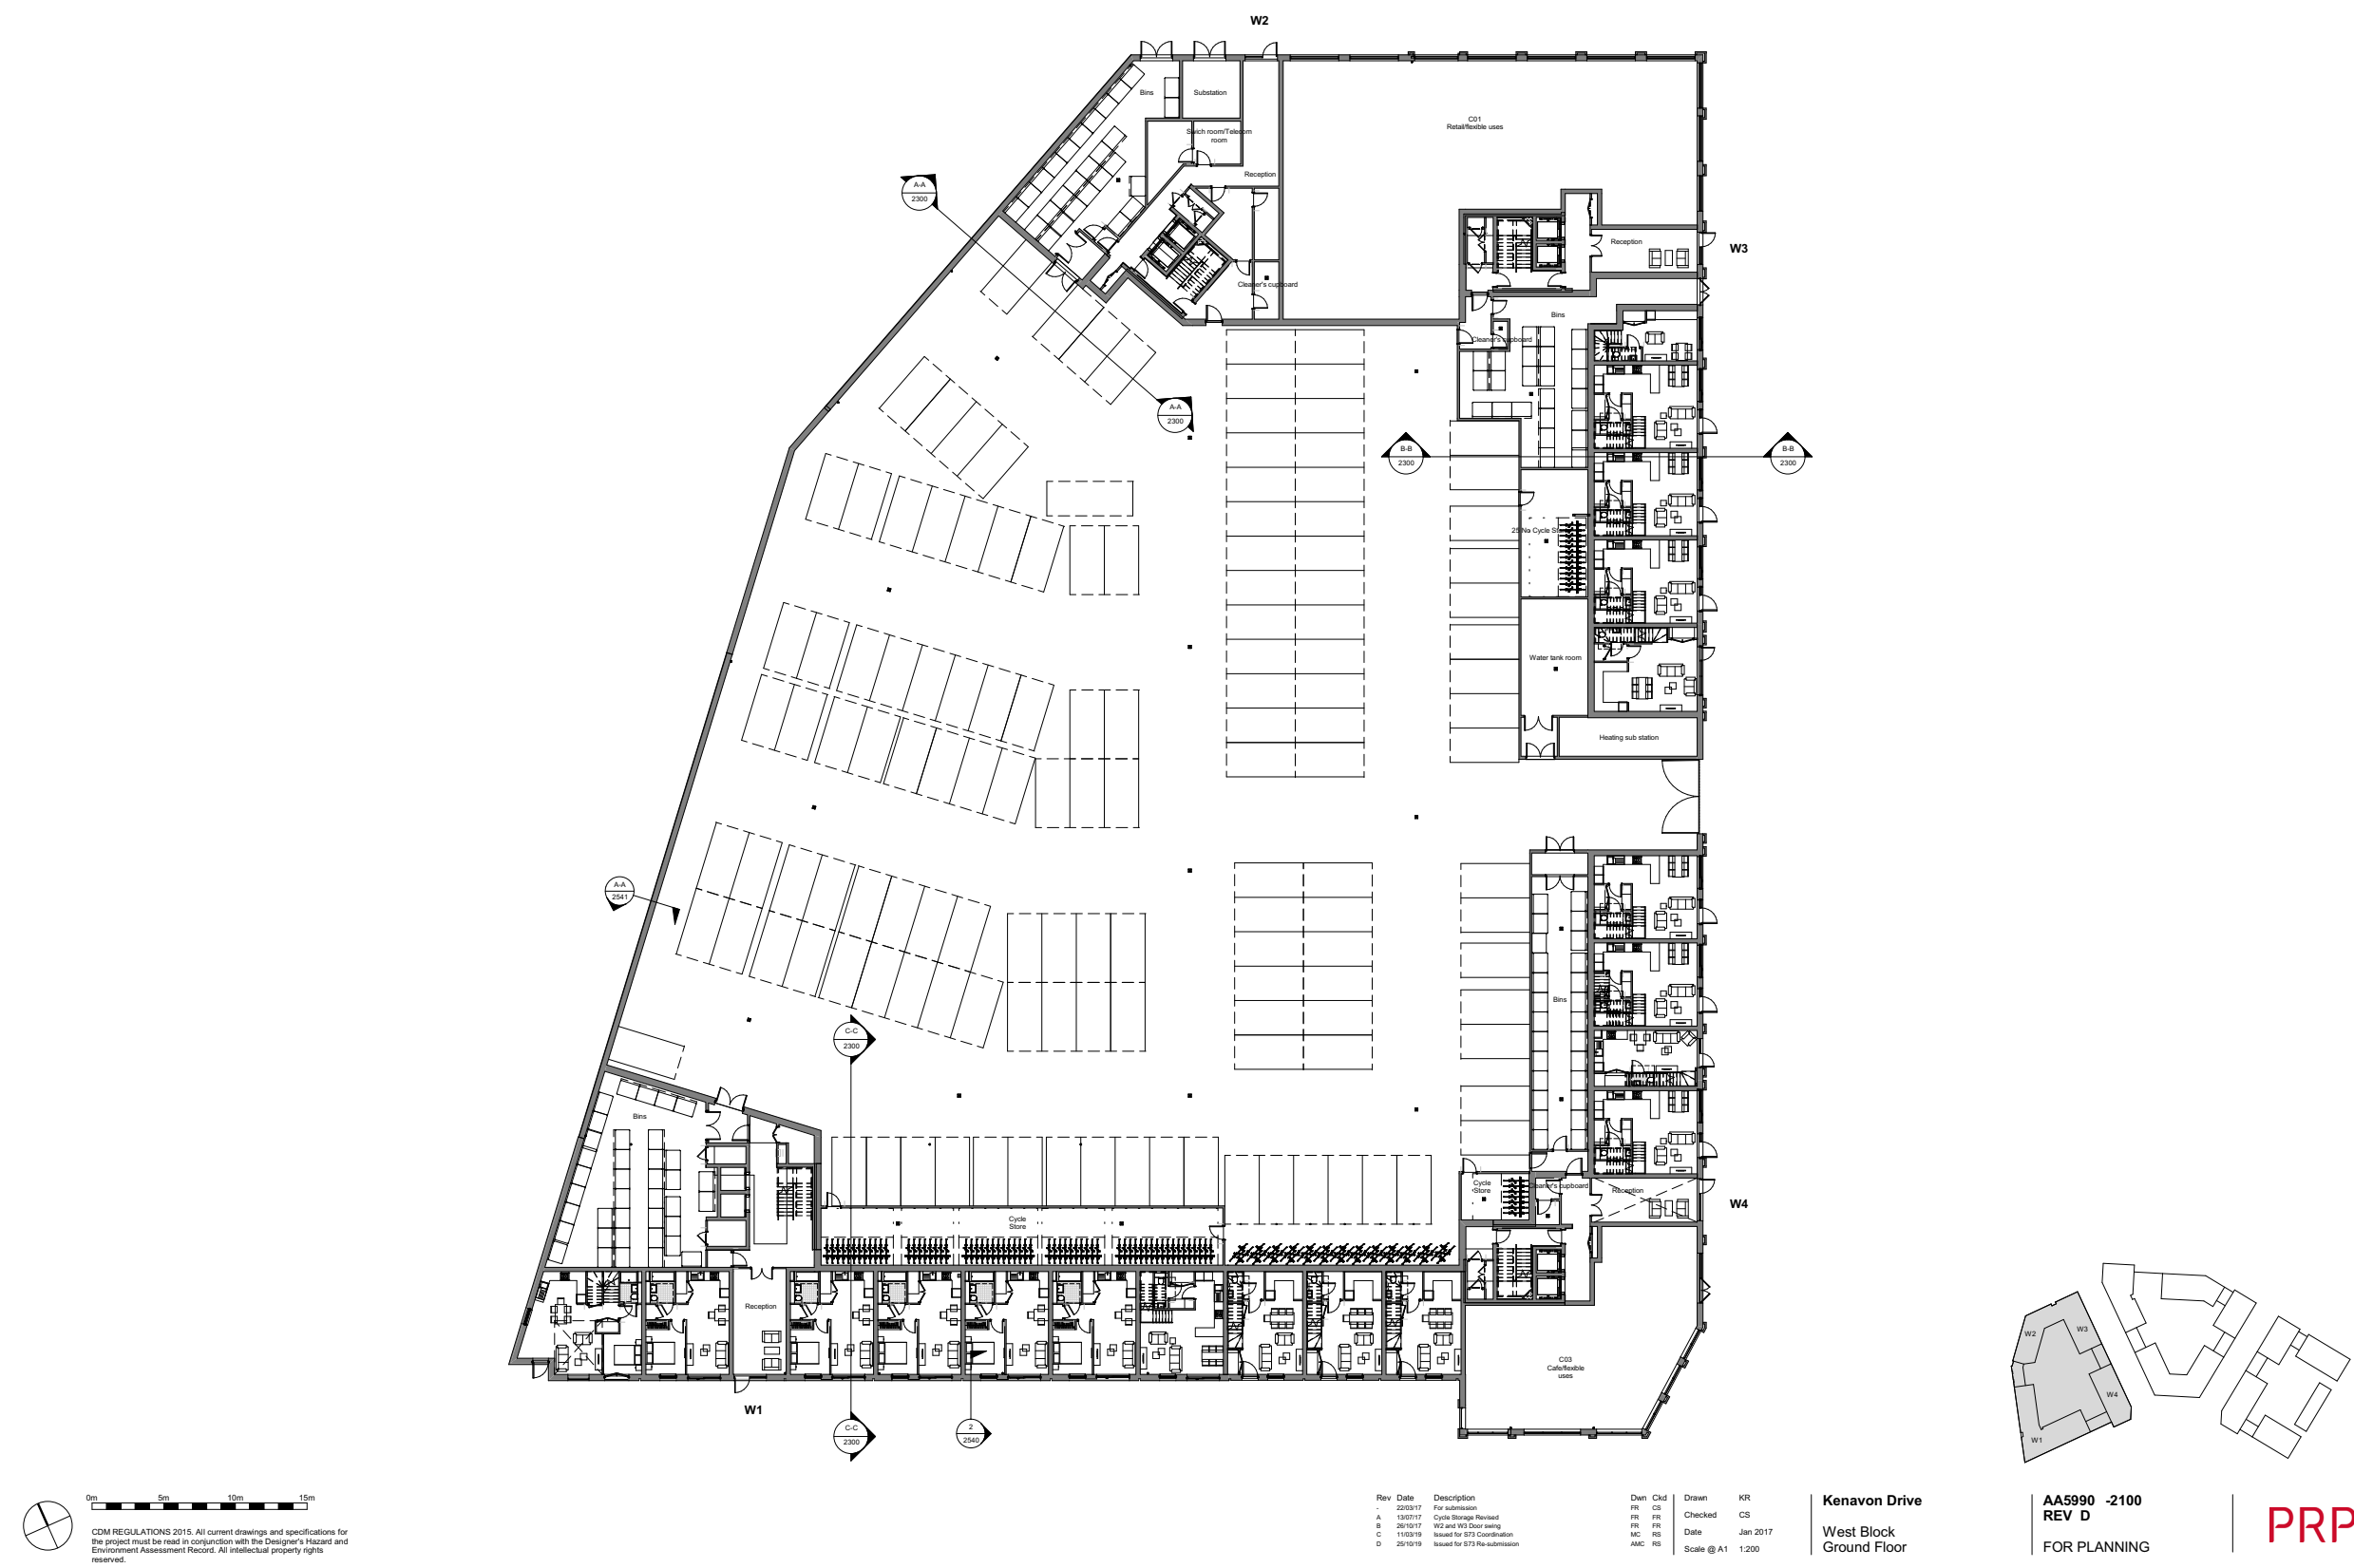

Consented

 Amended area as result of changes

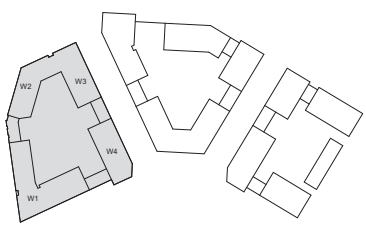

 CDM REGULATIONS 2015: All current drawings and specifications for the project must be read in conjunction with the Designer's Hazard and Environment Assessment Record. All intellectual property rights reserved.


Rev	Date	Description	Drawn	Checked	Drawn	Checked
FR	27/01/17	First Issue	FR	CS	FR	CS
FR	22/03/17	For submission	FR	CS	FR	CS
			Date	Jan 2017		
			Scale @ A1	1:200		

Kenavon Drive
West Block
First Floor

AA5990-2101
FOR PLANNING

PRP

Proposed

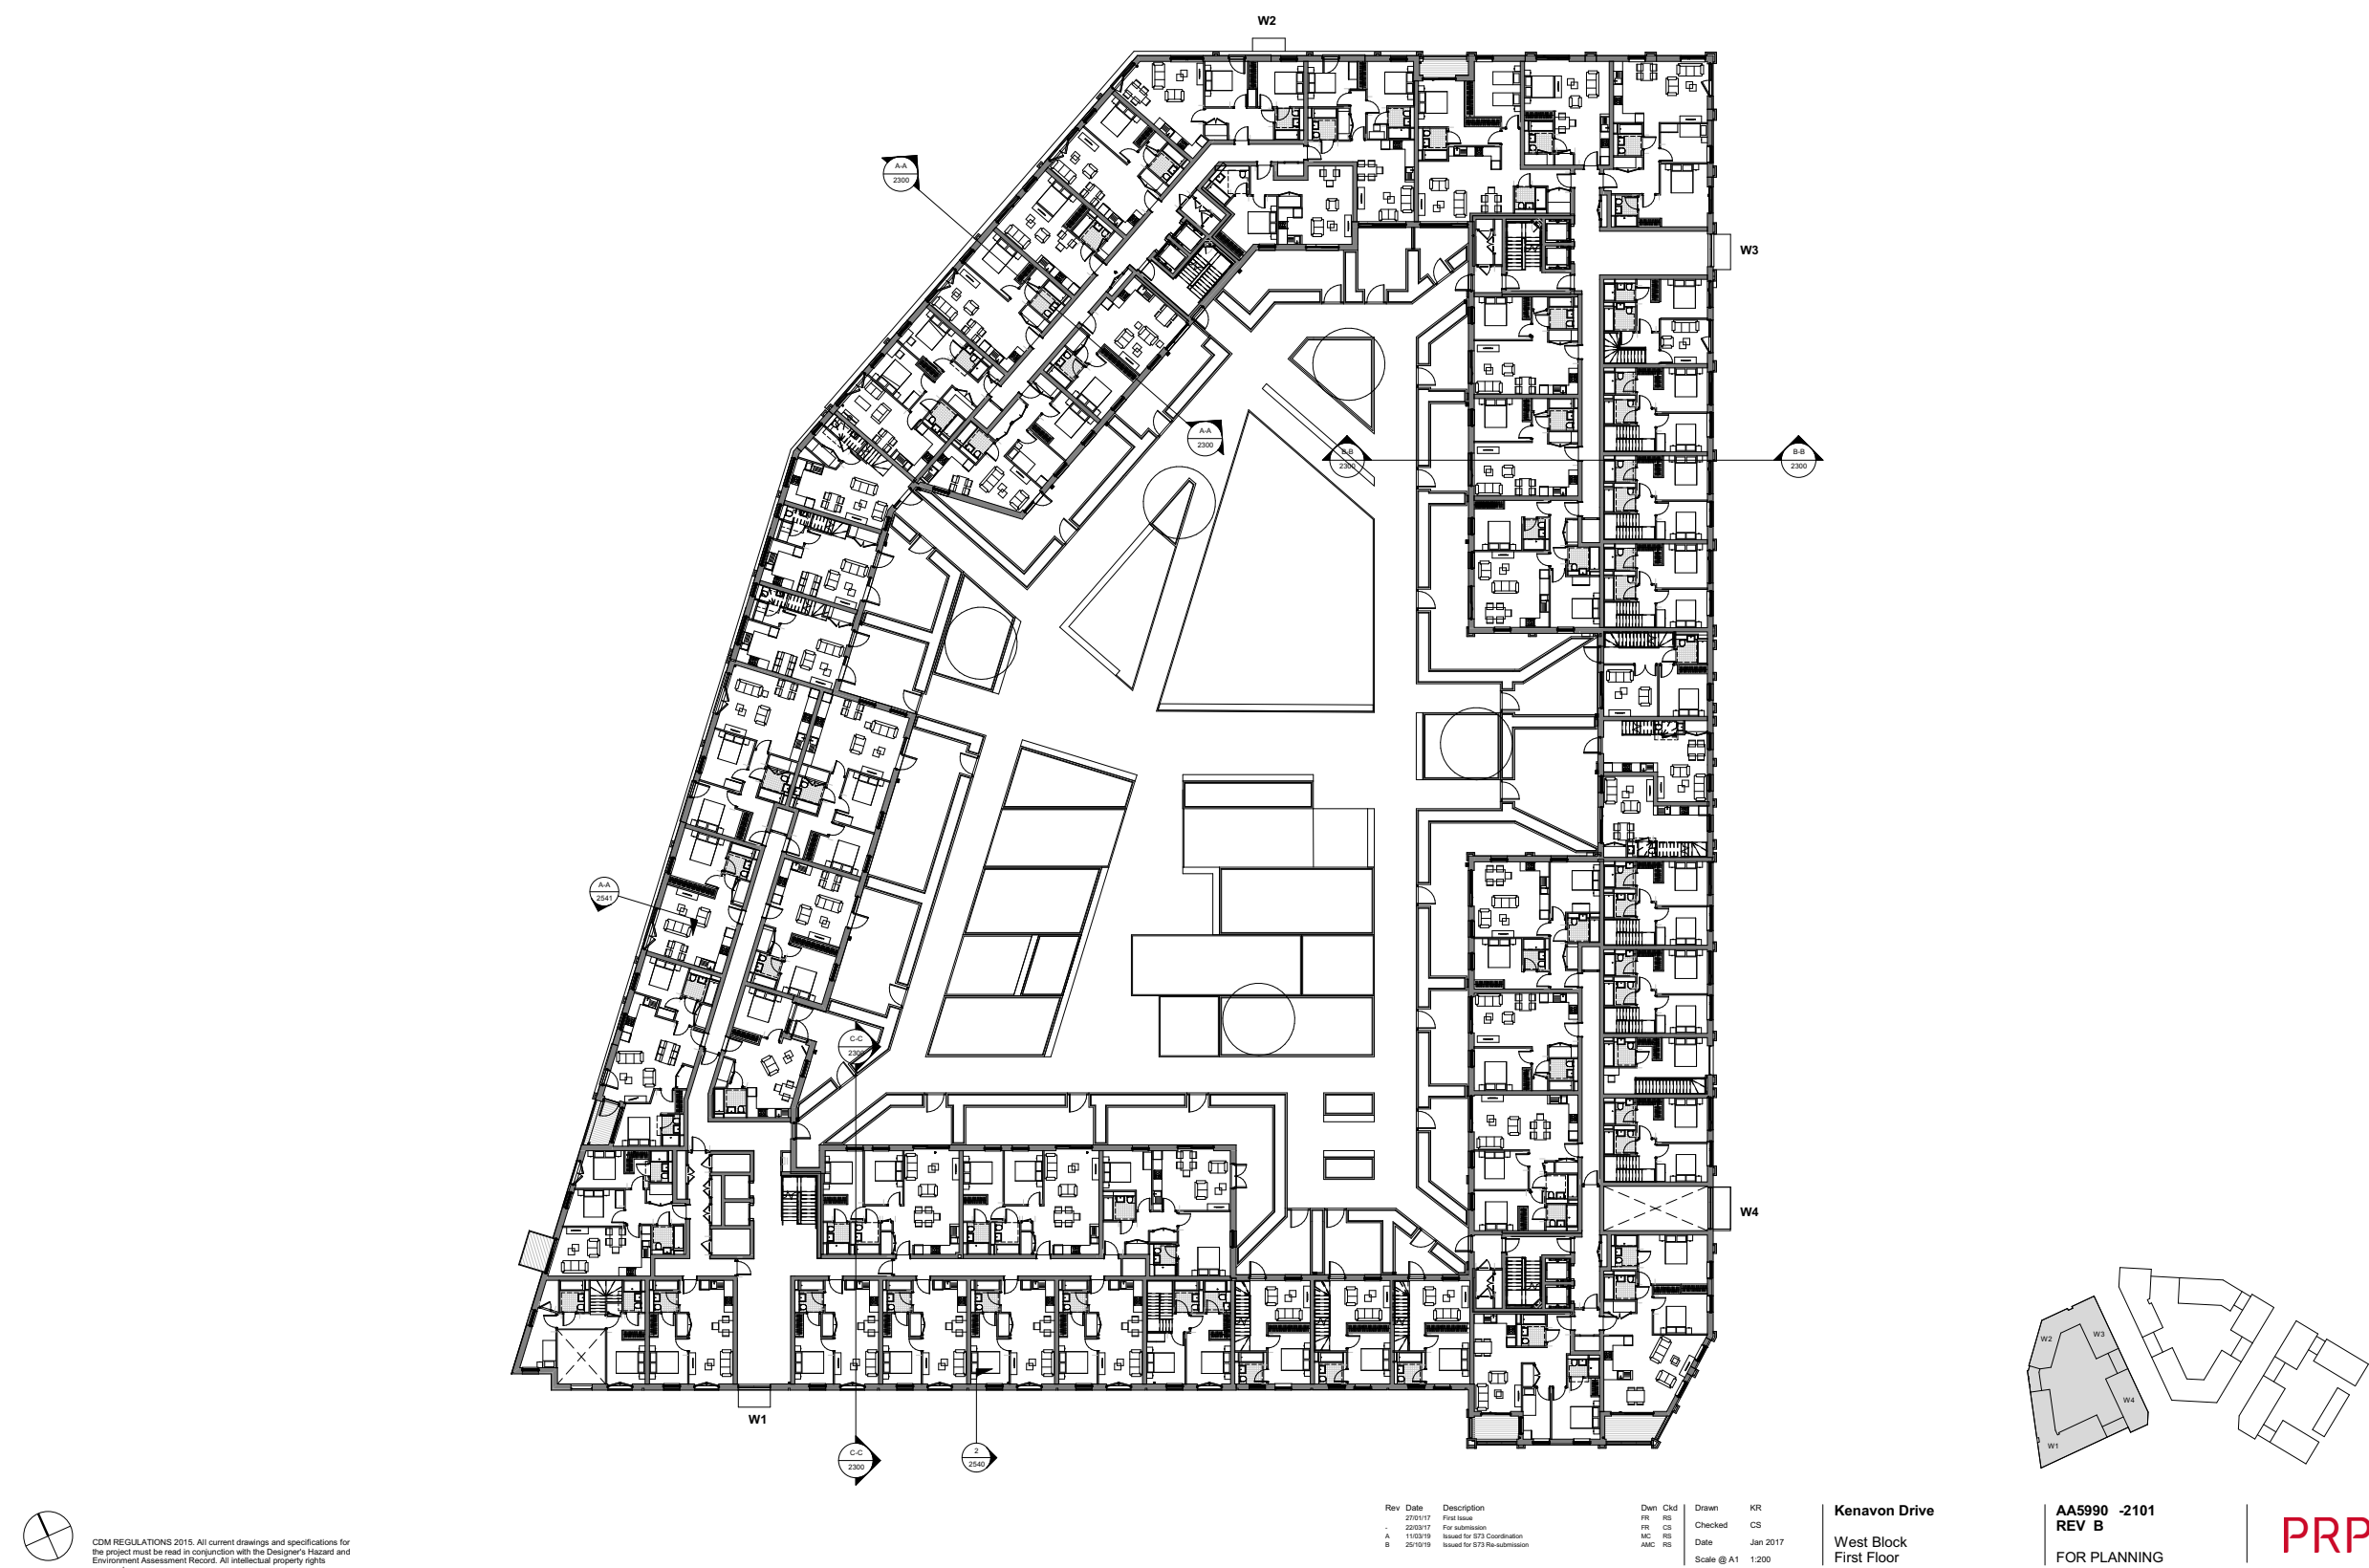

CDM REGULATIONS 2015. All current drawings and specifications for the project must be read in conjunction with the Designer's Hazard and Environment Assessment Record. All intellectual property rights reserved.

Rev	Date	Description	Dwn	Ckd	Drawn	KR
1	27/01/17	First Issue	FR	RS	Checked	CS
A	22/03/17	For submission	FR	CS	Date	Jan 2017
B	15/03/19	Issued for E23 Coordination	MC	RS		
B	25/10/19	Issued for E23 Re-submission	AMC	RS	Scale @ A1	1:200



Kenavon Drive
West Block
First Floor
AA5990 -2101
REV B
FOR PLANNING

PRP

8.12 Consented and Proposed Comparison Plans

Consented

 Amended area as result of changes

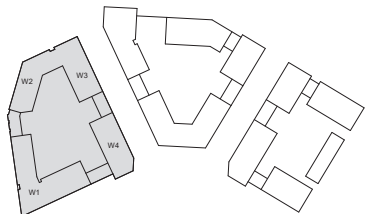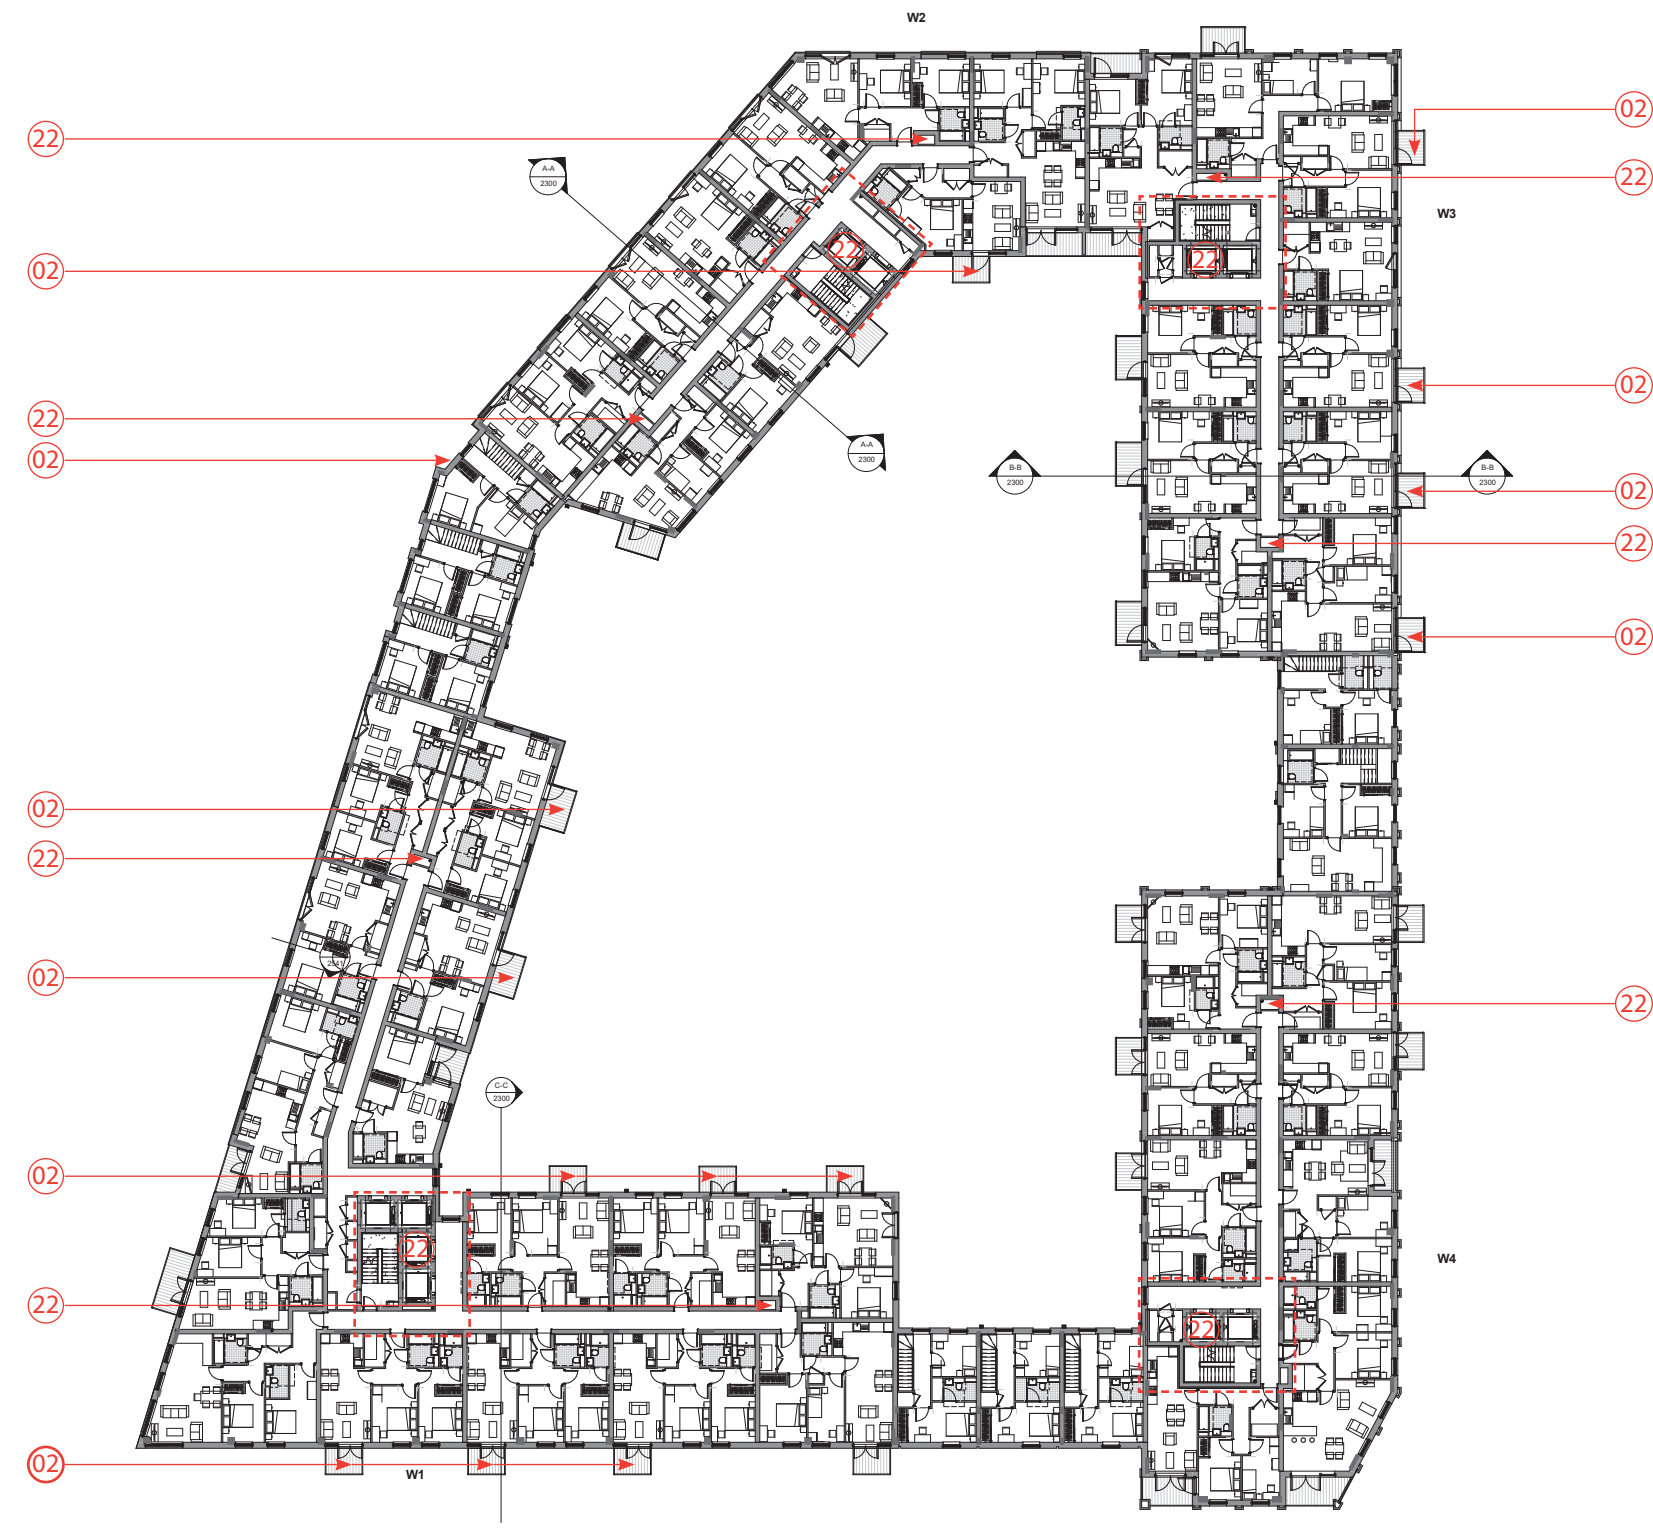

 CDM REGULATIONS 2015: All current drawings and specifications for the project must be read in conjunction with the Designer's Hazard and Environment Assessment Record. All intellectual property rights reserved.

Rev	Date	Description	Drawn	Checked	Drawn	Checked
FR	27/01/17	First Issue	FR	CS	FR	CS
FR	22/03/17	For submission	FR	CS	FR	CS


Kenavon Drive
West Block
Second Floor

AA5990-2102
FOR PLANNING

PRP

8.12 Consented and Proposed Comparison Plans

Proposed

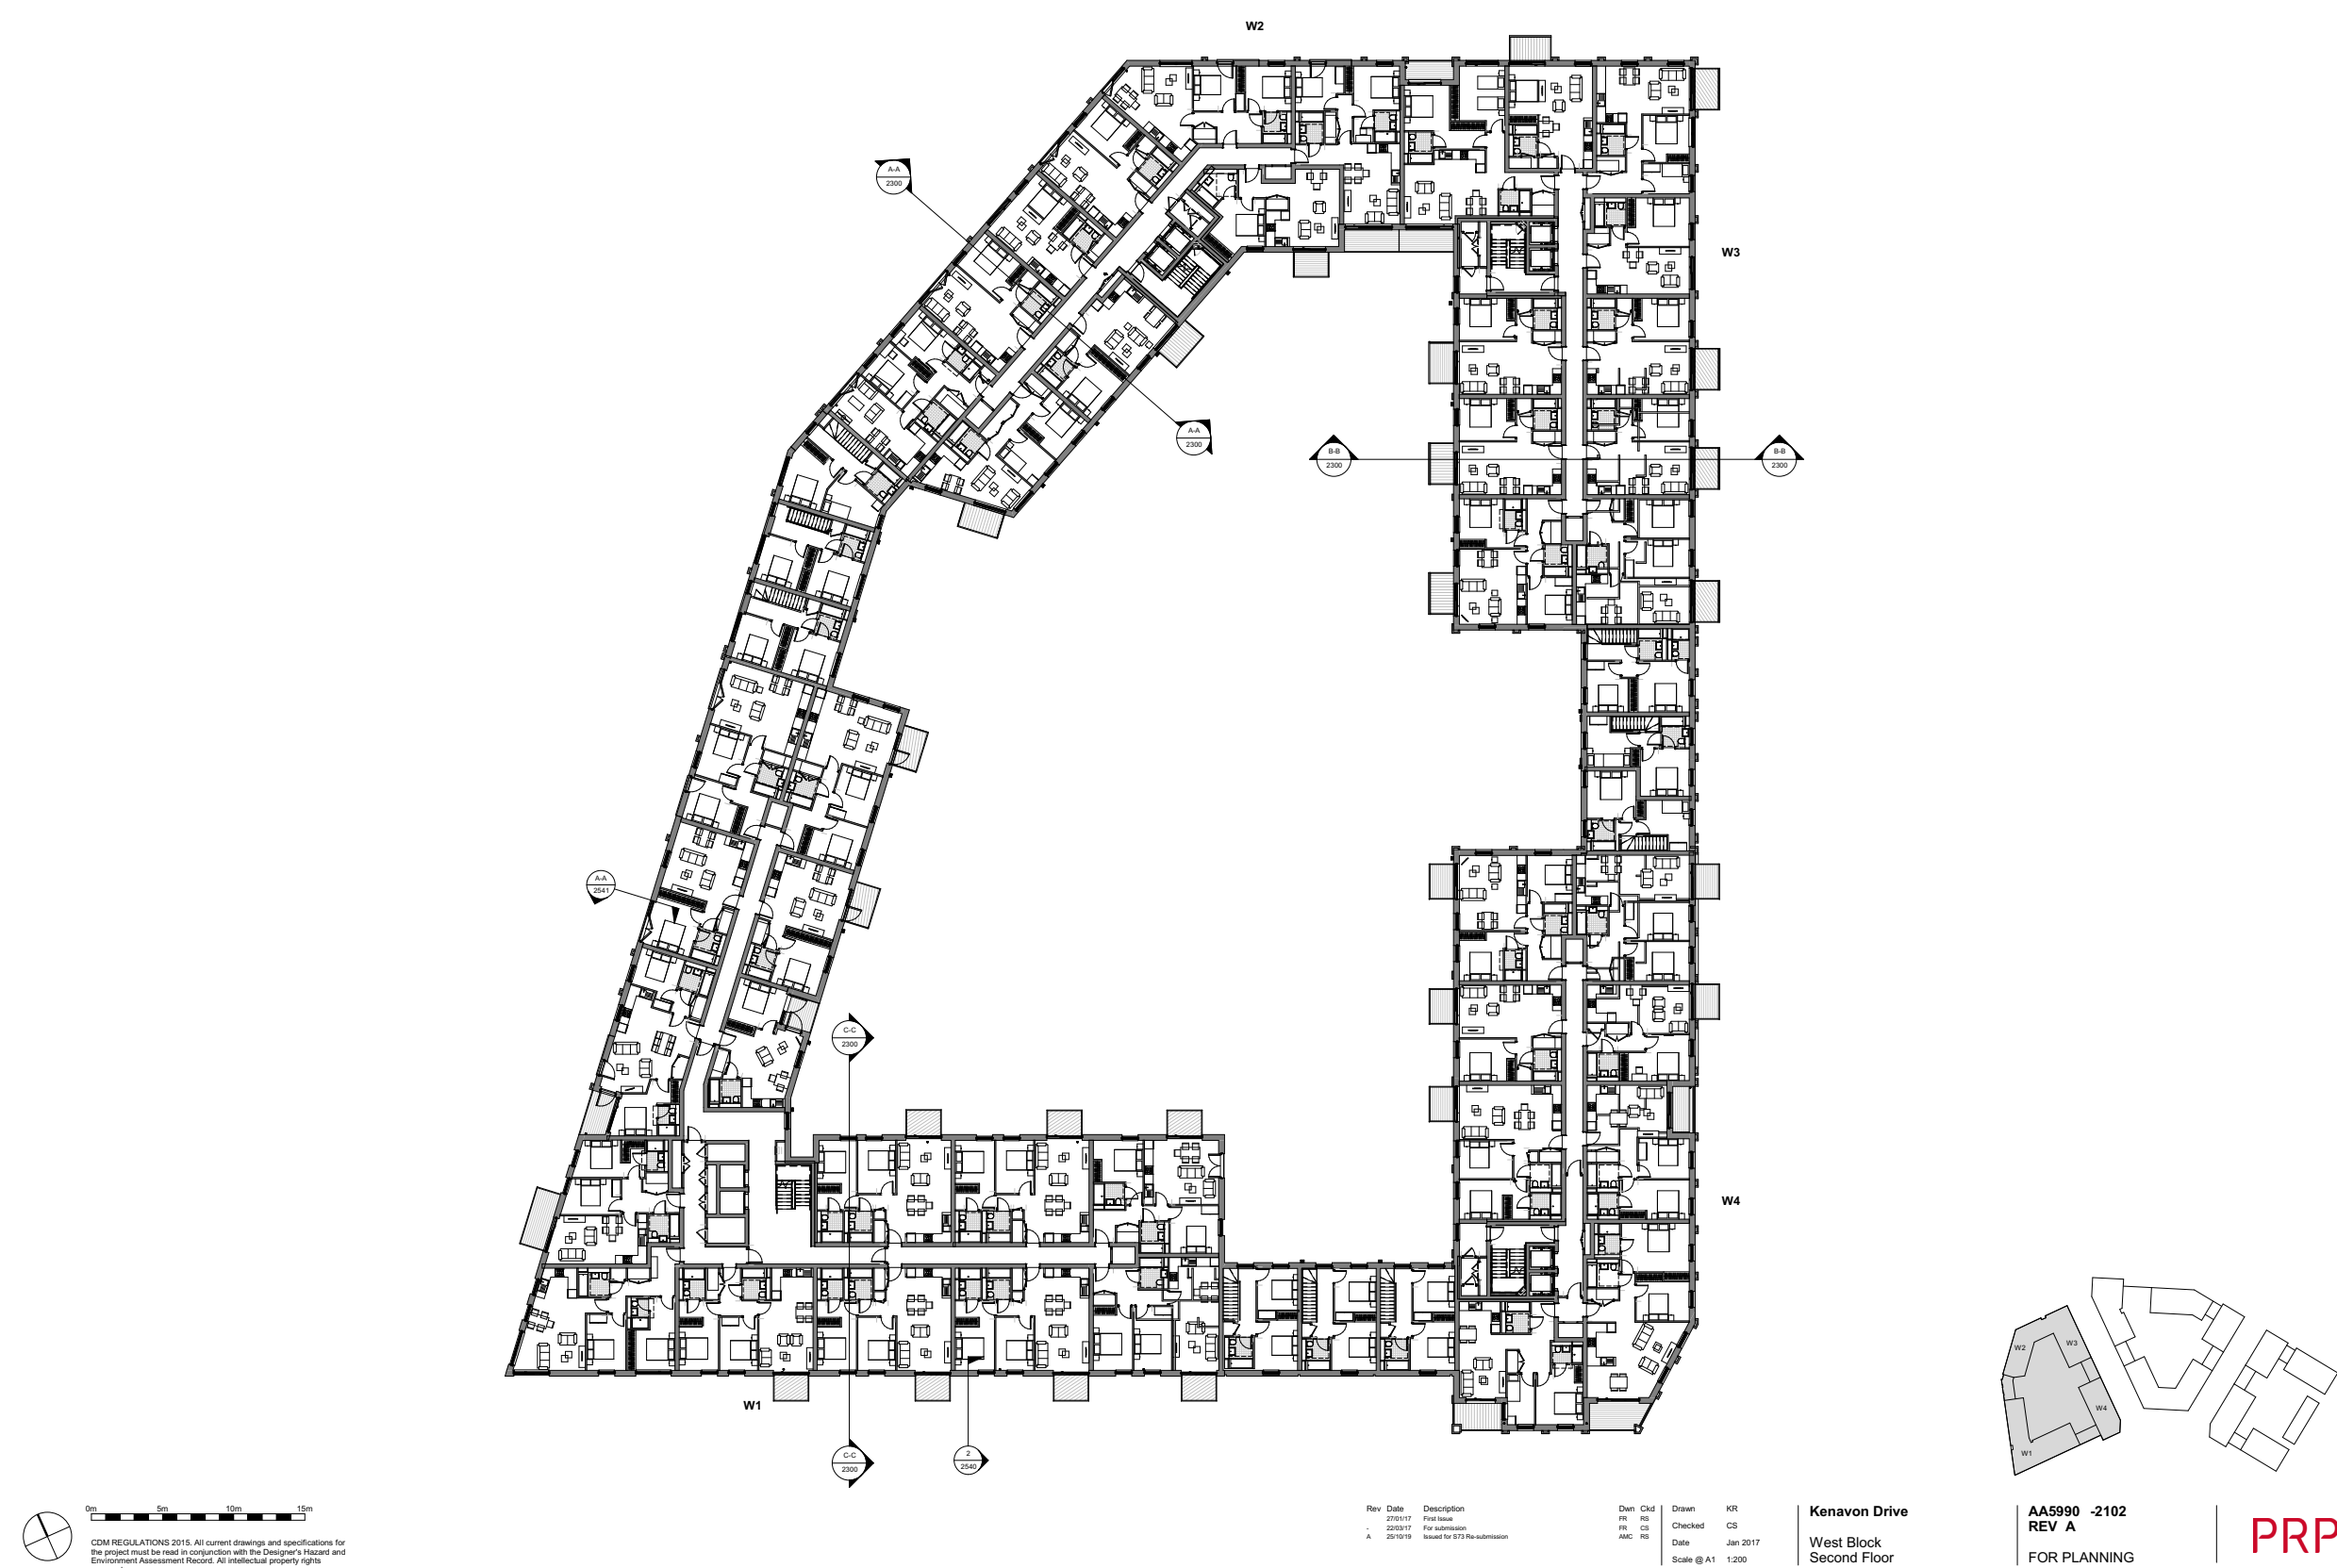



Rev	Date	Description	Dwn	Chd	Drawn	KR
1	27/01/17	First Issue	FR	RS	Checked	CS
2	22/03/17	For submission	FR	CS	Date	Jan 2017
3	29/10/19	Issued for R23 Pre-submission	AMC	RS	Scale @ A1	1:200

Kenavon Drive
West Block
Second Floor
AA5990 -2102
REV A
FOR PLANNING

PRP

Consented

 Amended area as result of changes

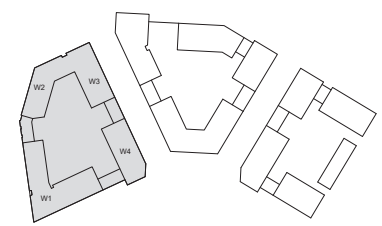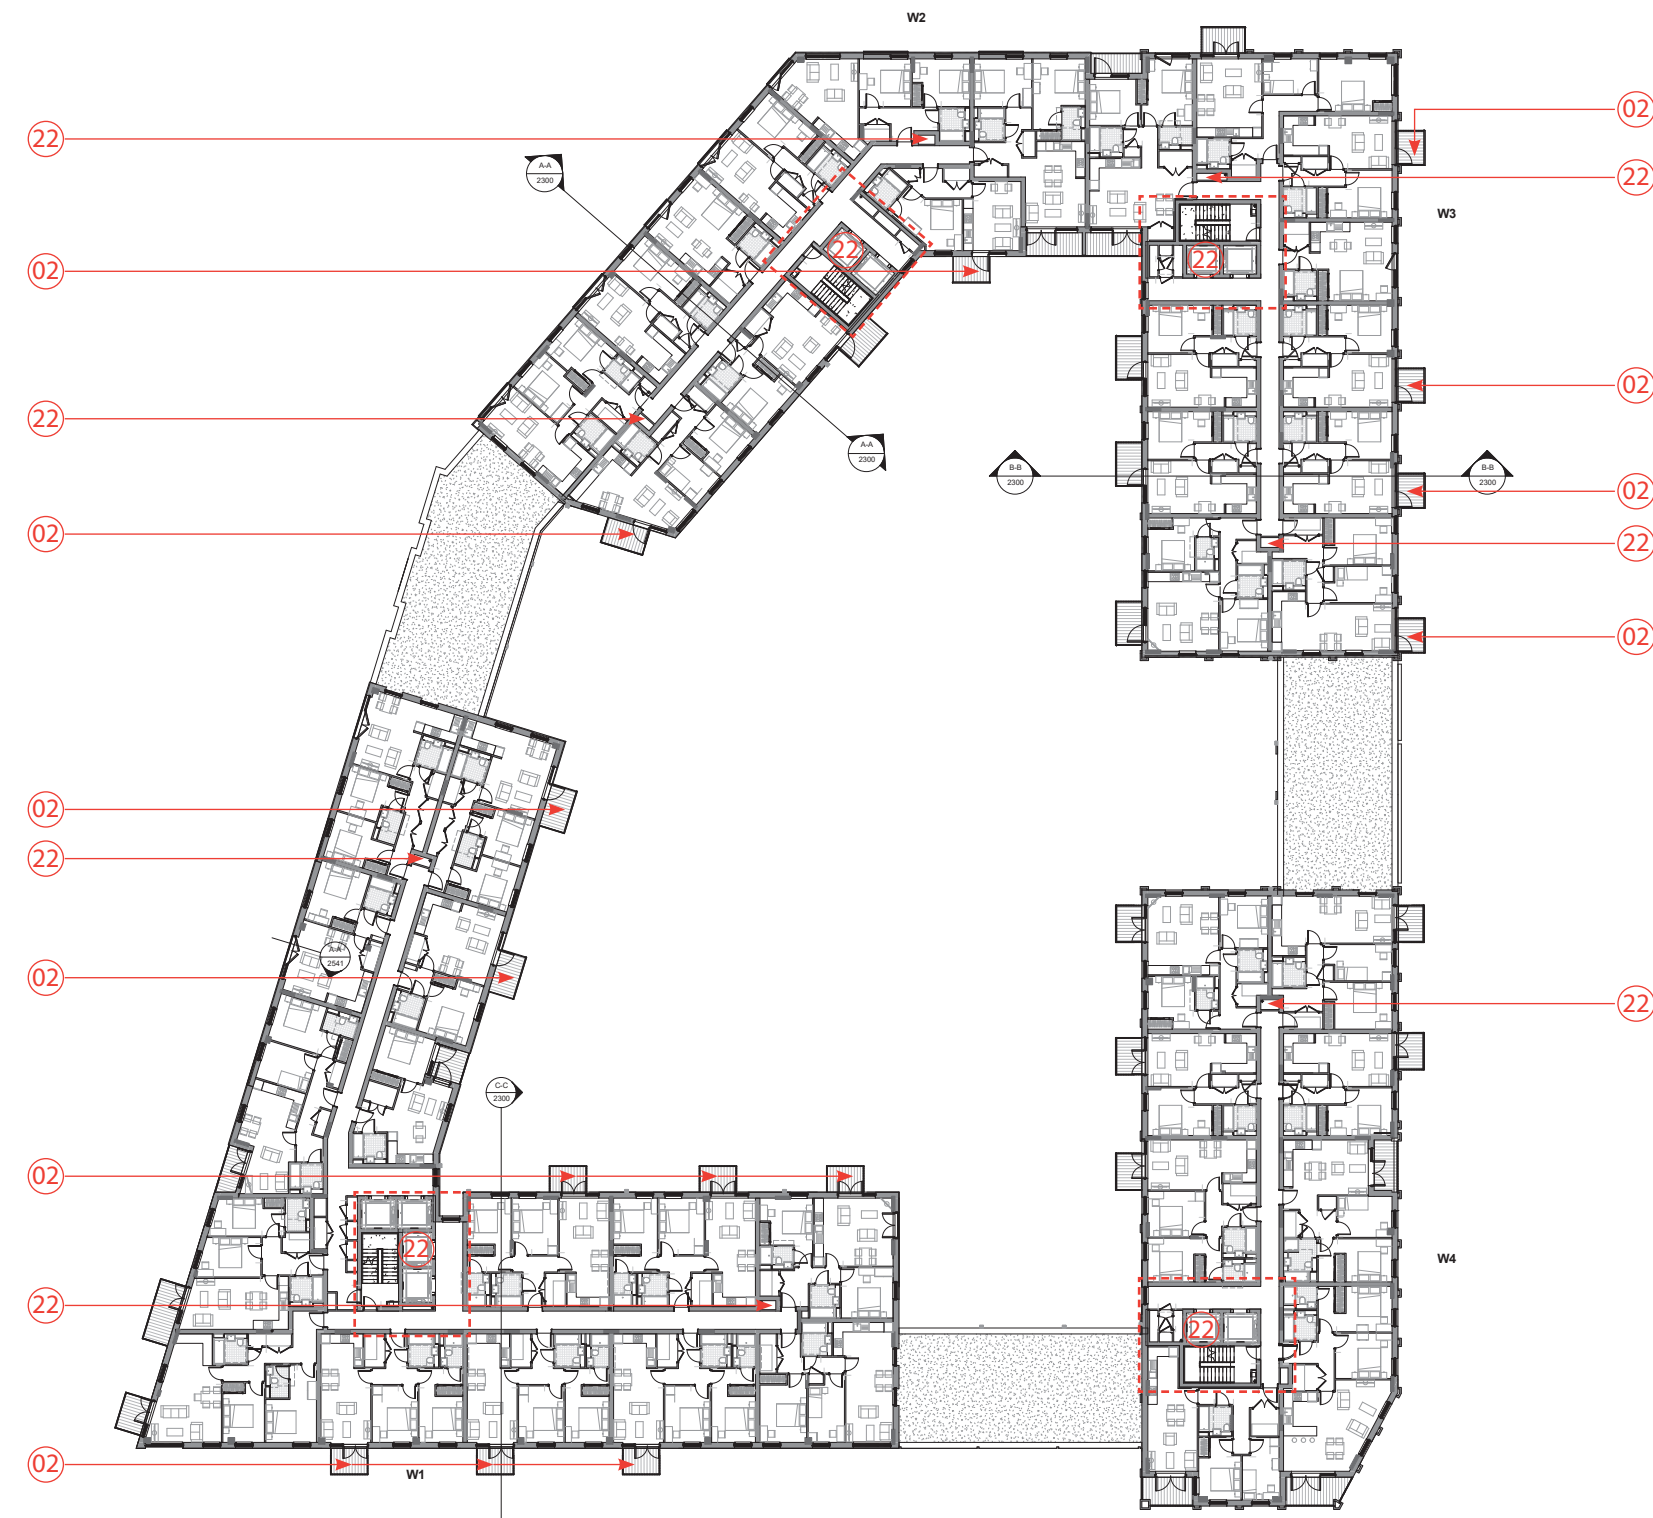

 CDM REGULATIONS 2015: All current drawings and specifications for the project must be read in conjunction with the Designer's Hazard and Environment Assessment Record. All intellectual property rights reserved.


Rev	Date	Description	Drawn	Chd	Checked	KR
FR	27/01/17	First Issue	FR	CS	CS	CS
FR	22/09/17	For submission	FR	CS		
					Date	Jan 2017
					Scale	@ A1 1:200

Kenavon Drive
West Block
Third Floor

AA5990-2103
FOR PLANNING

PRP

Proposed


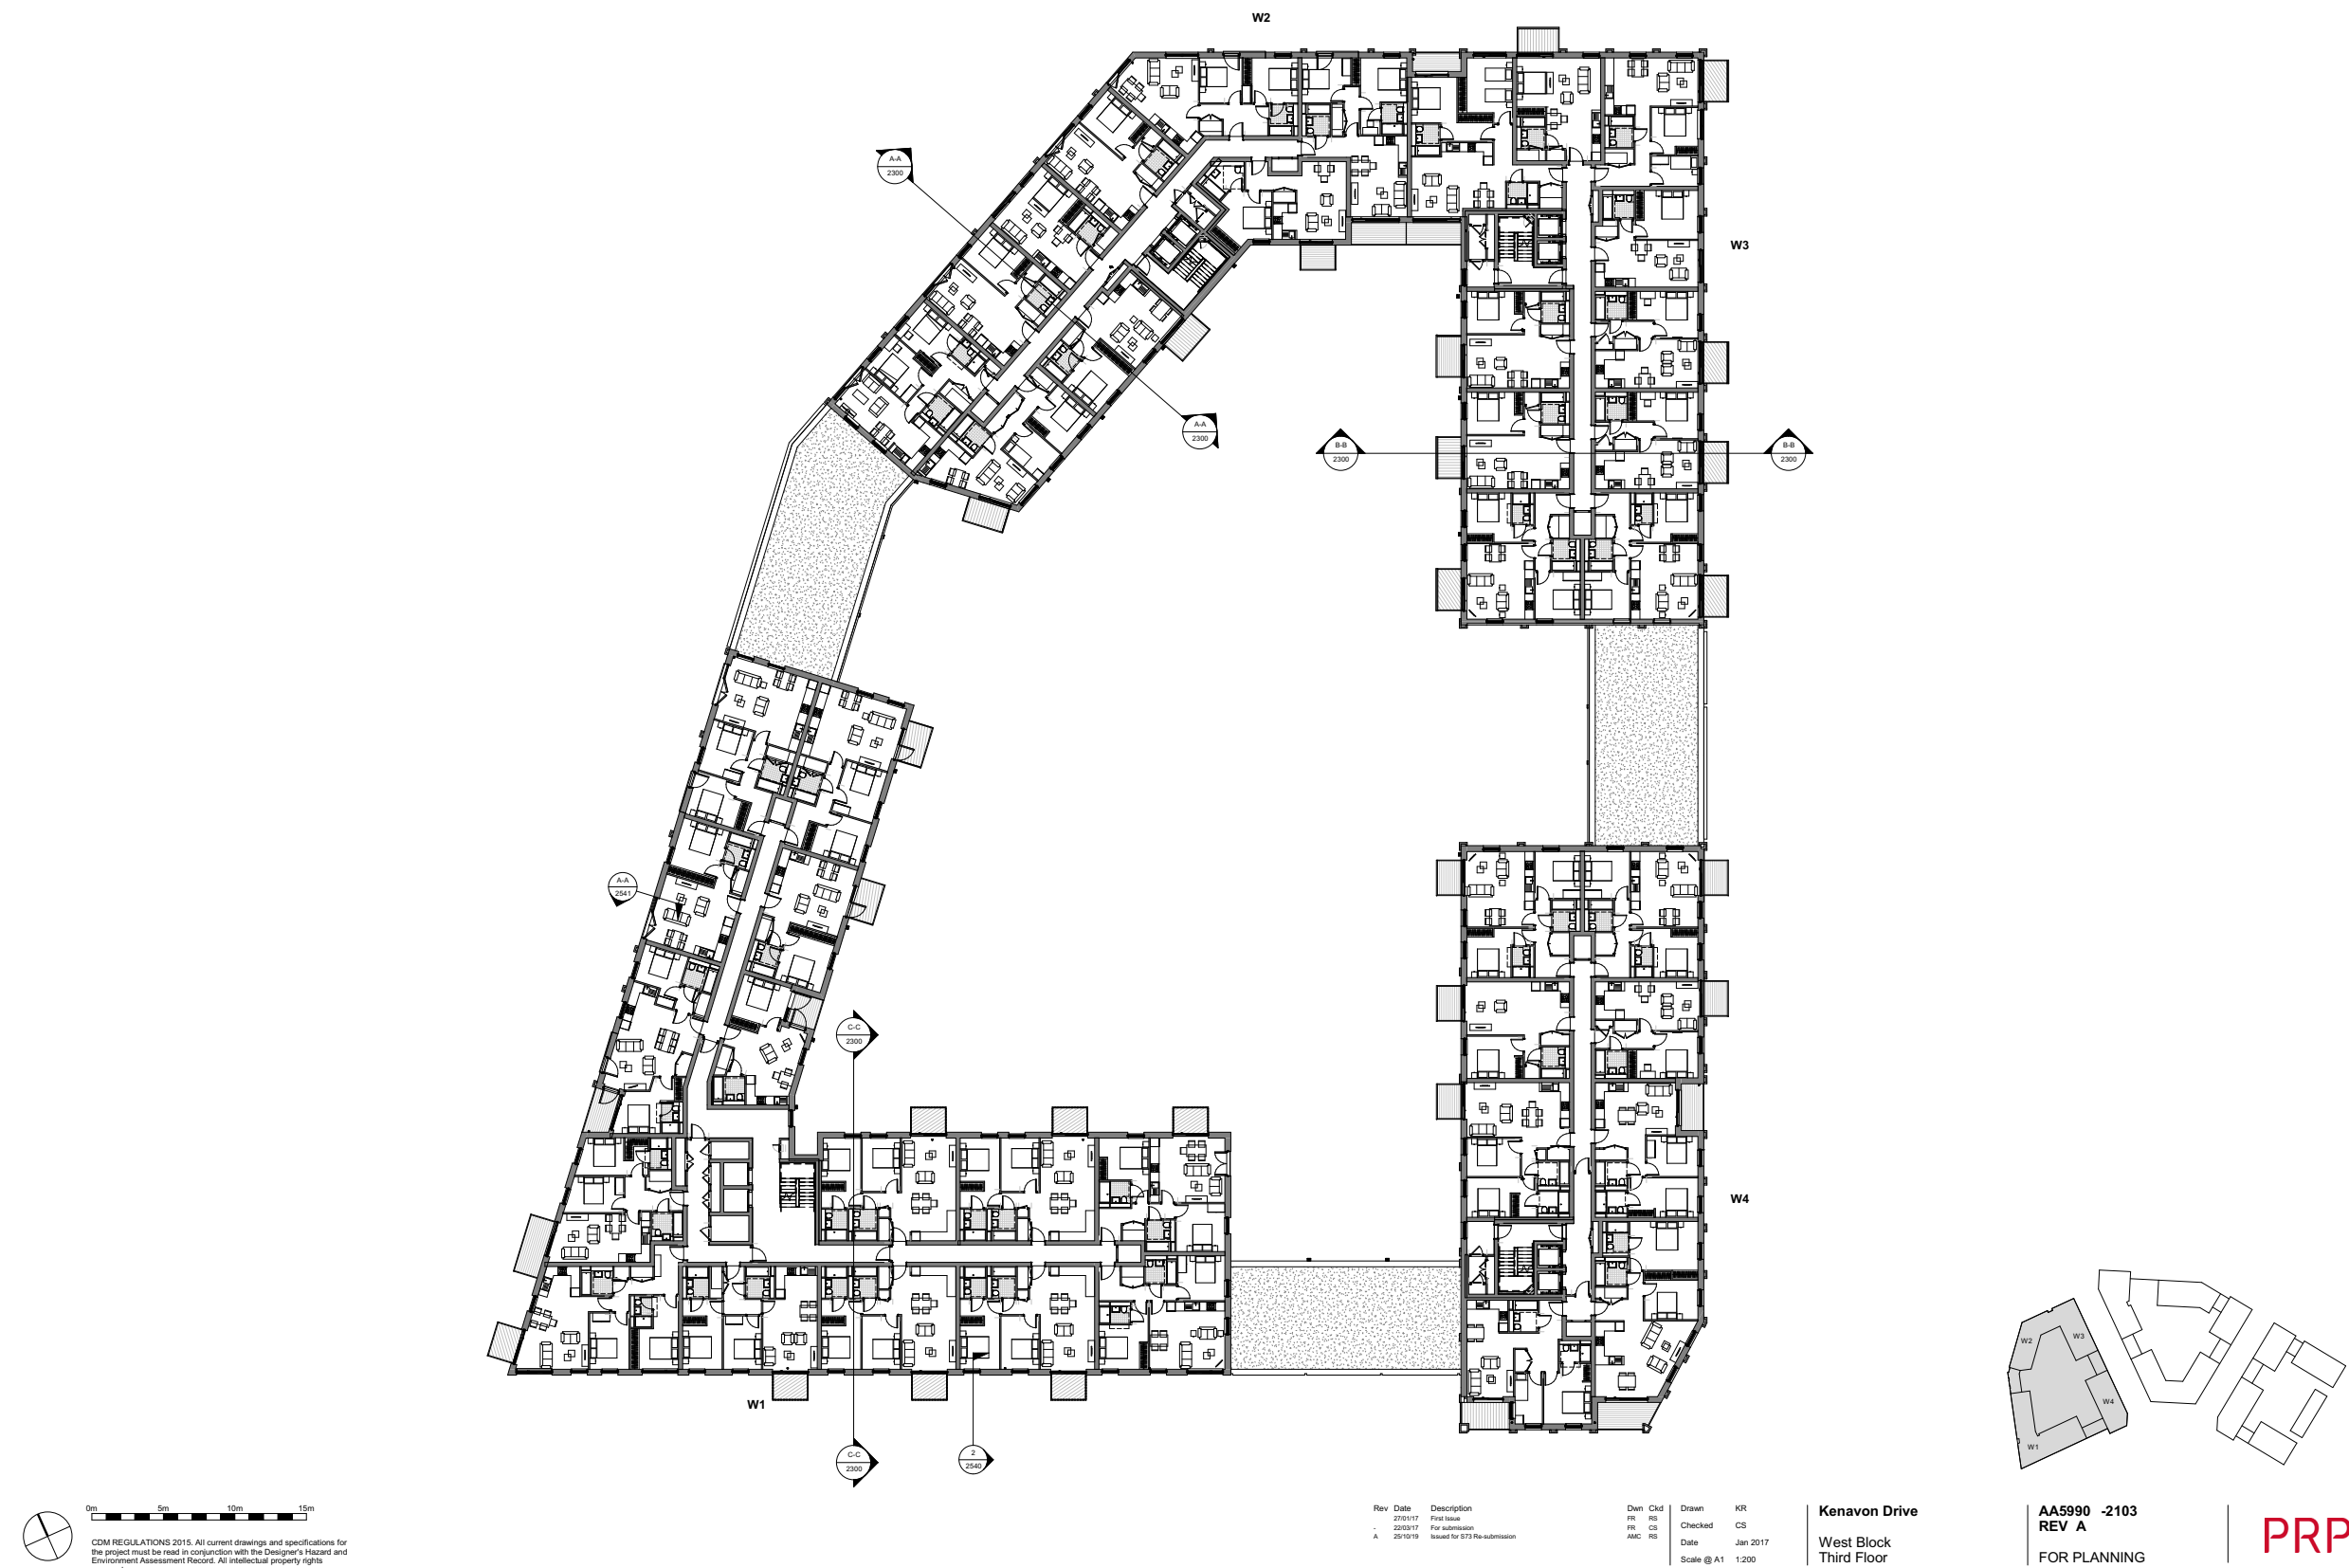


8.12 Consented and Proposed Comparison Plans

West Block

Consented

Amended area as result of changes

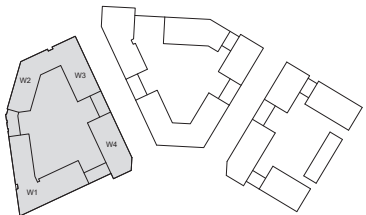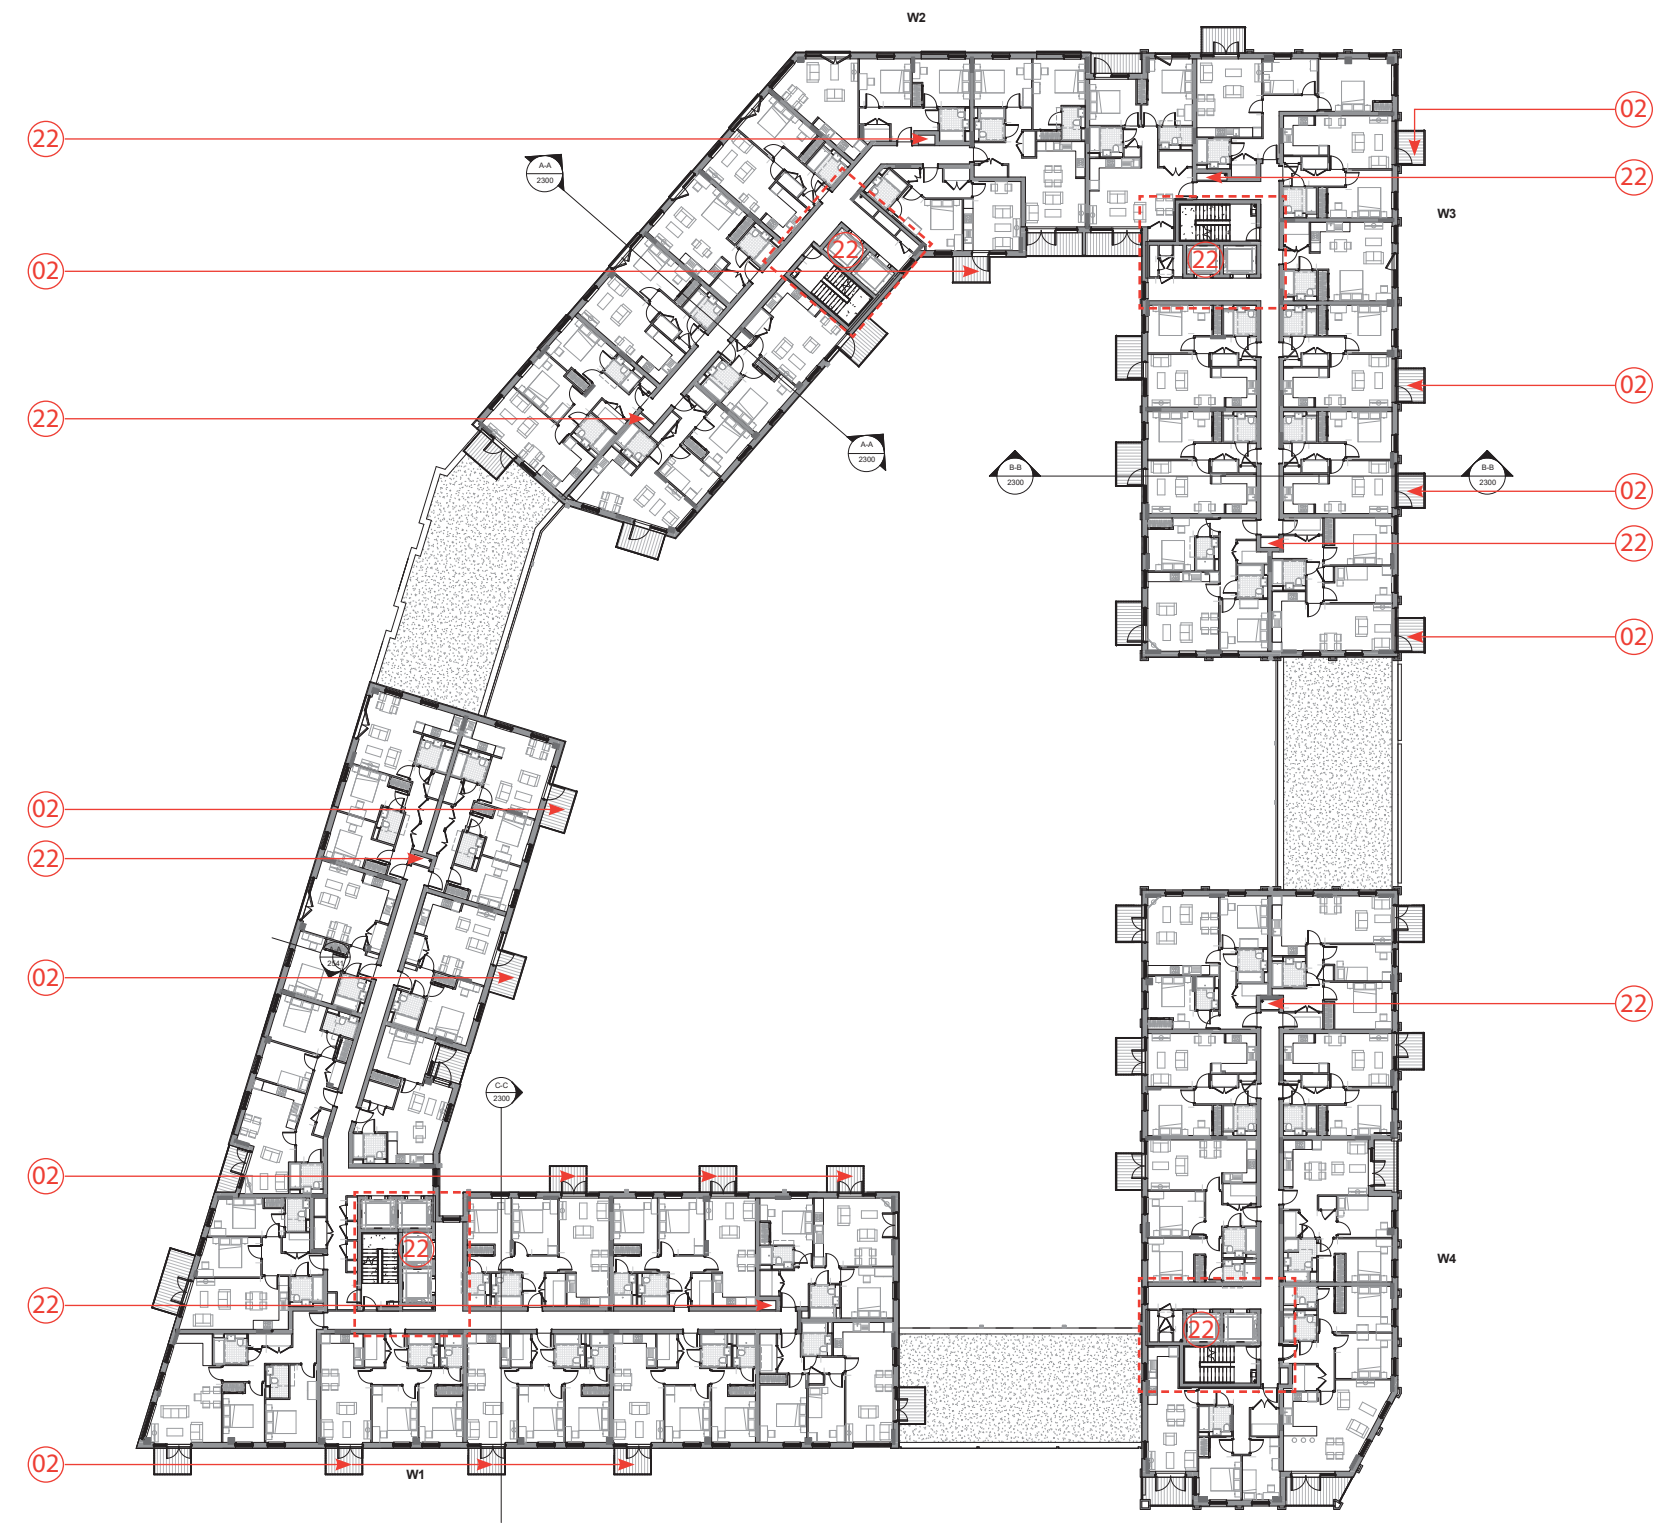

CDM REGULATIONS 2015: All current drawings and specifications for the project must be read in conjunction with the Designer's Hazard and Environment Assessment Record. All intellectual property rights reserved.


Rev	Date	Description	Drawn	Checked	KR
FR	27/01/17	First Issue	CS	CS	CS
				Date	Jan 2017
				Scale	@ A1 1:200

Kenavon Drive
West Block
Fourth Floor

AA5990-2104
FOR PLANNING

PRP

Proposed


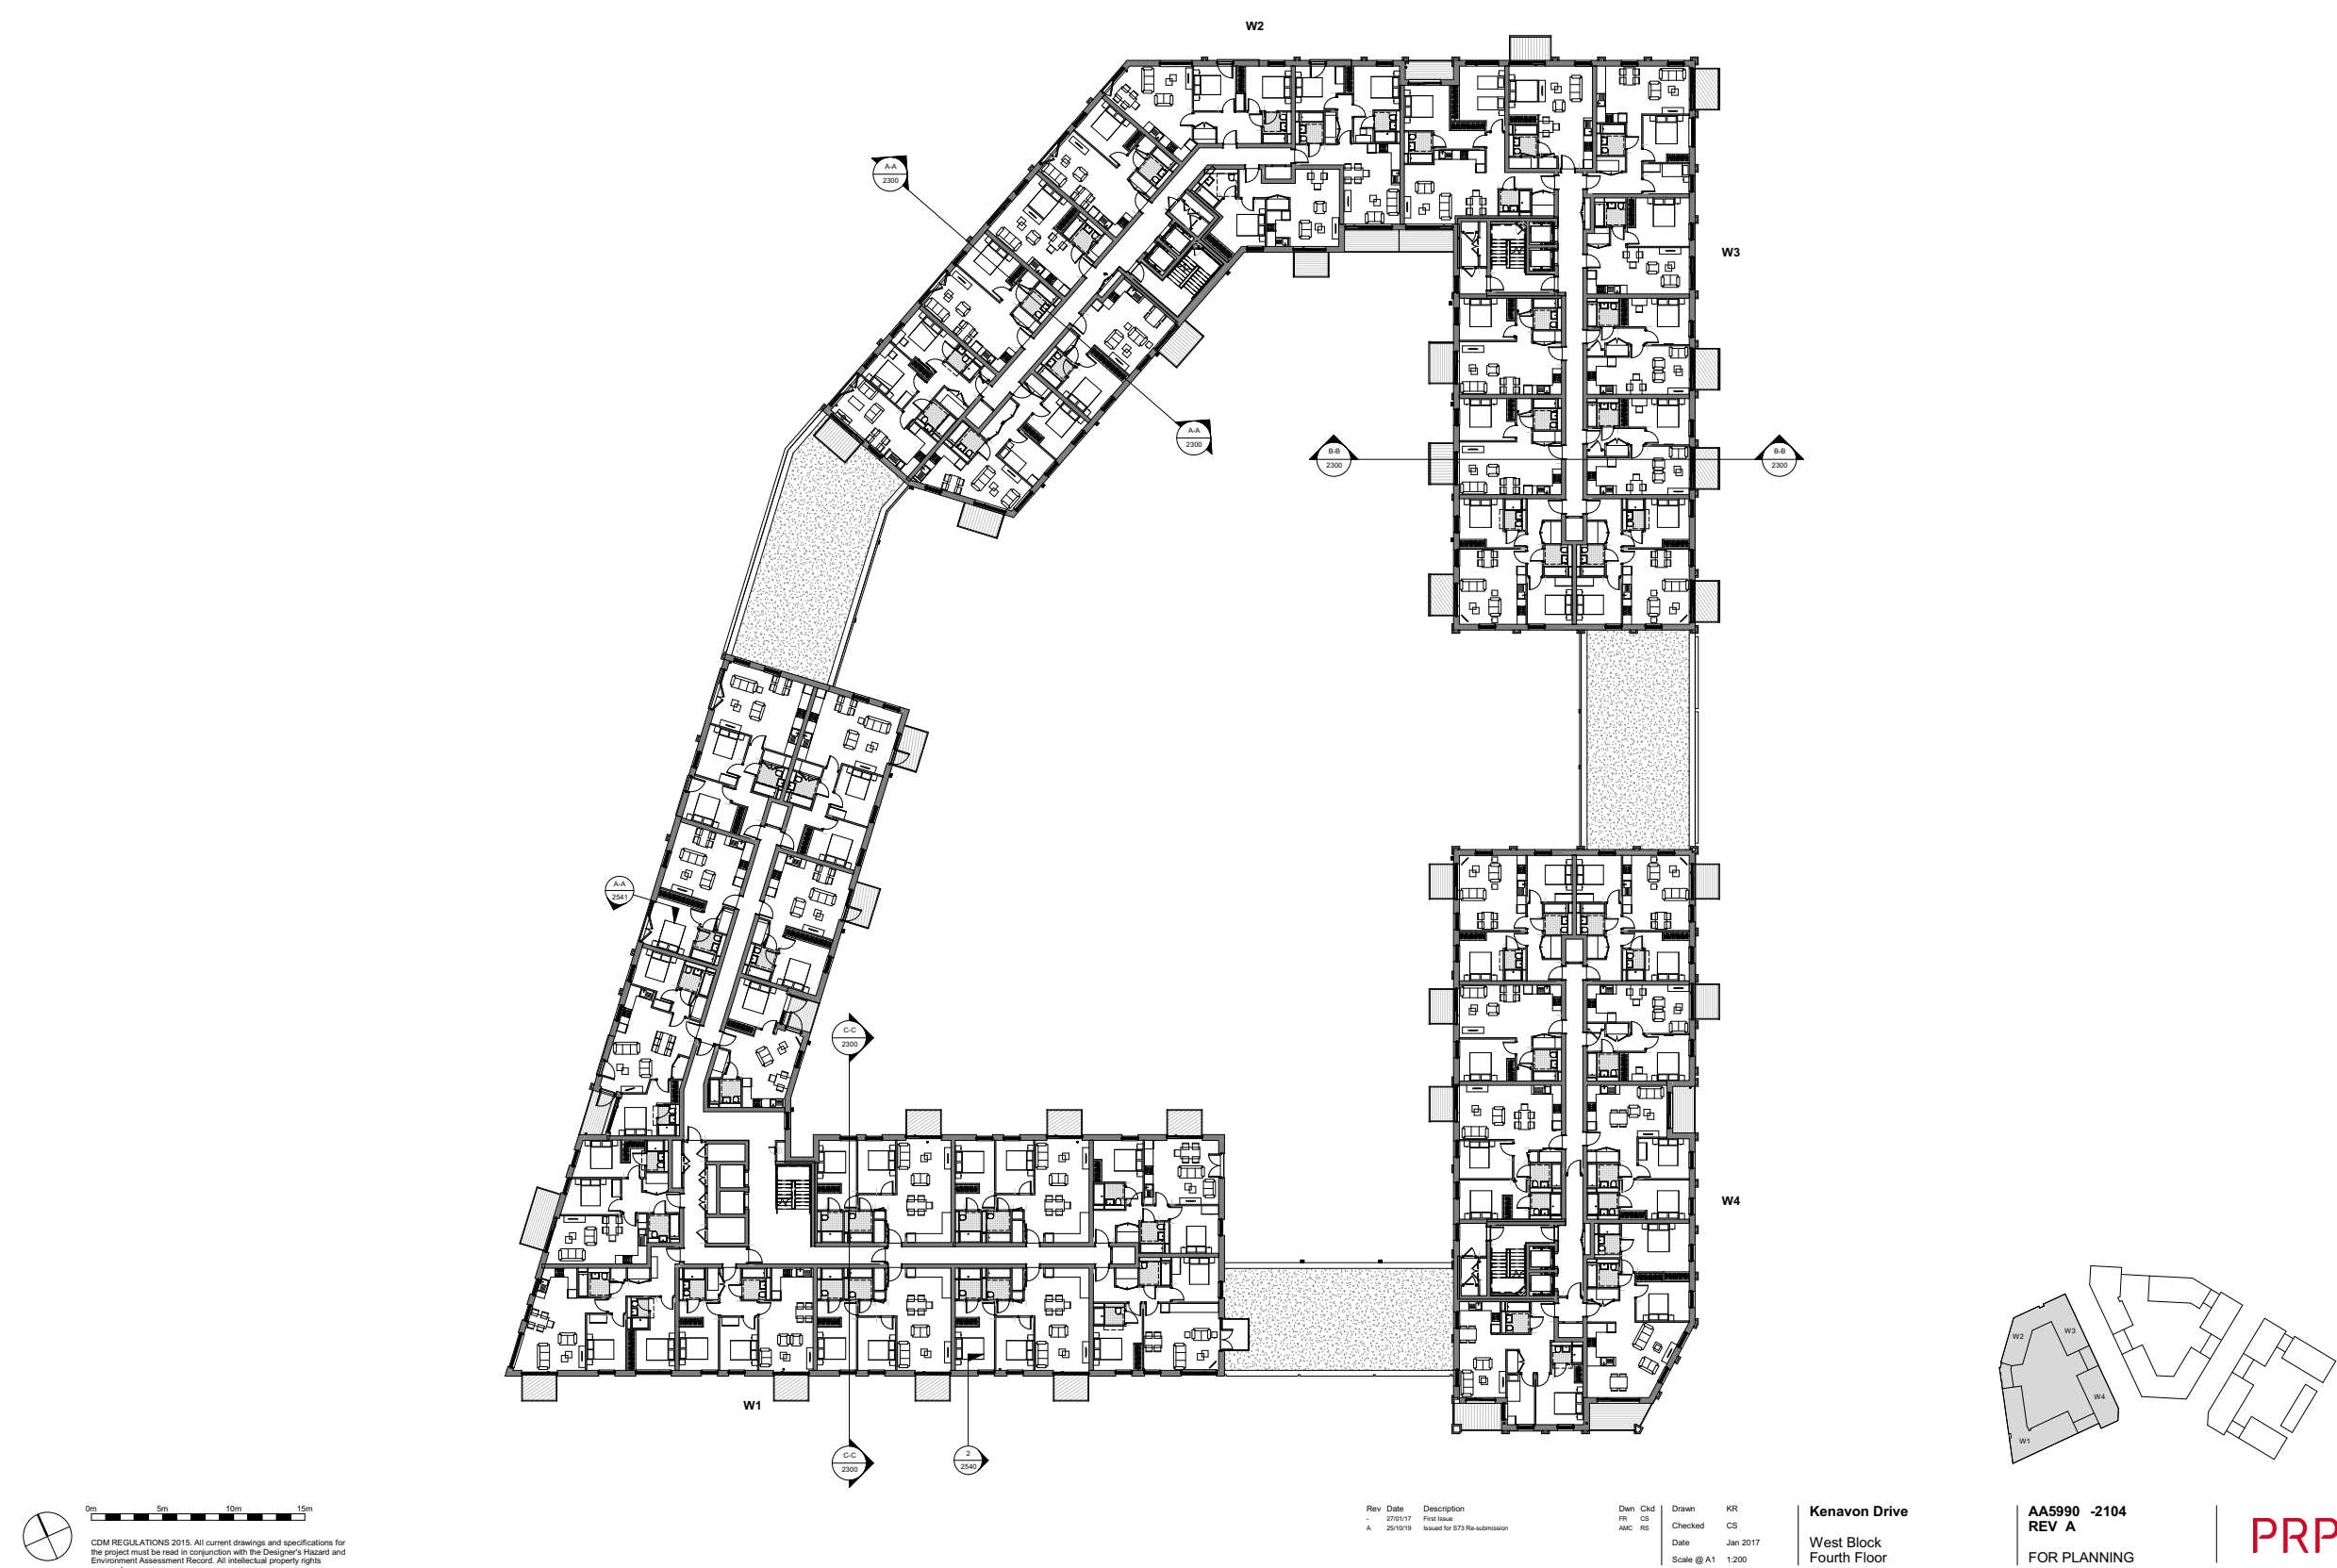


8.12 Consented and Proposed Comparison Plans

West Block

Consented

Amended area as result of changes

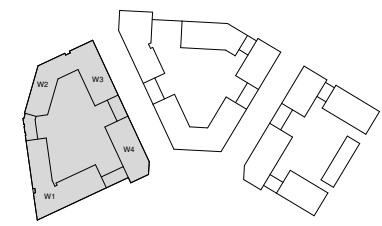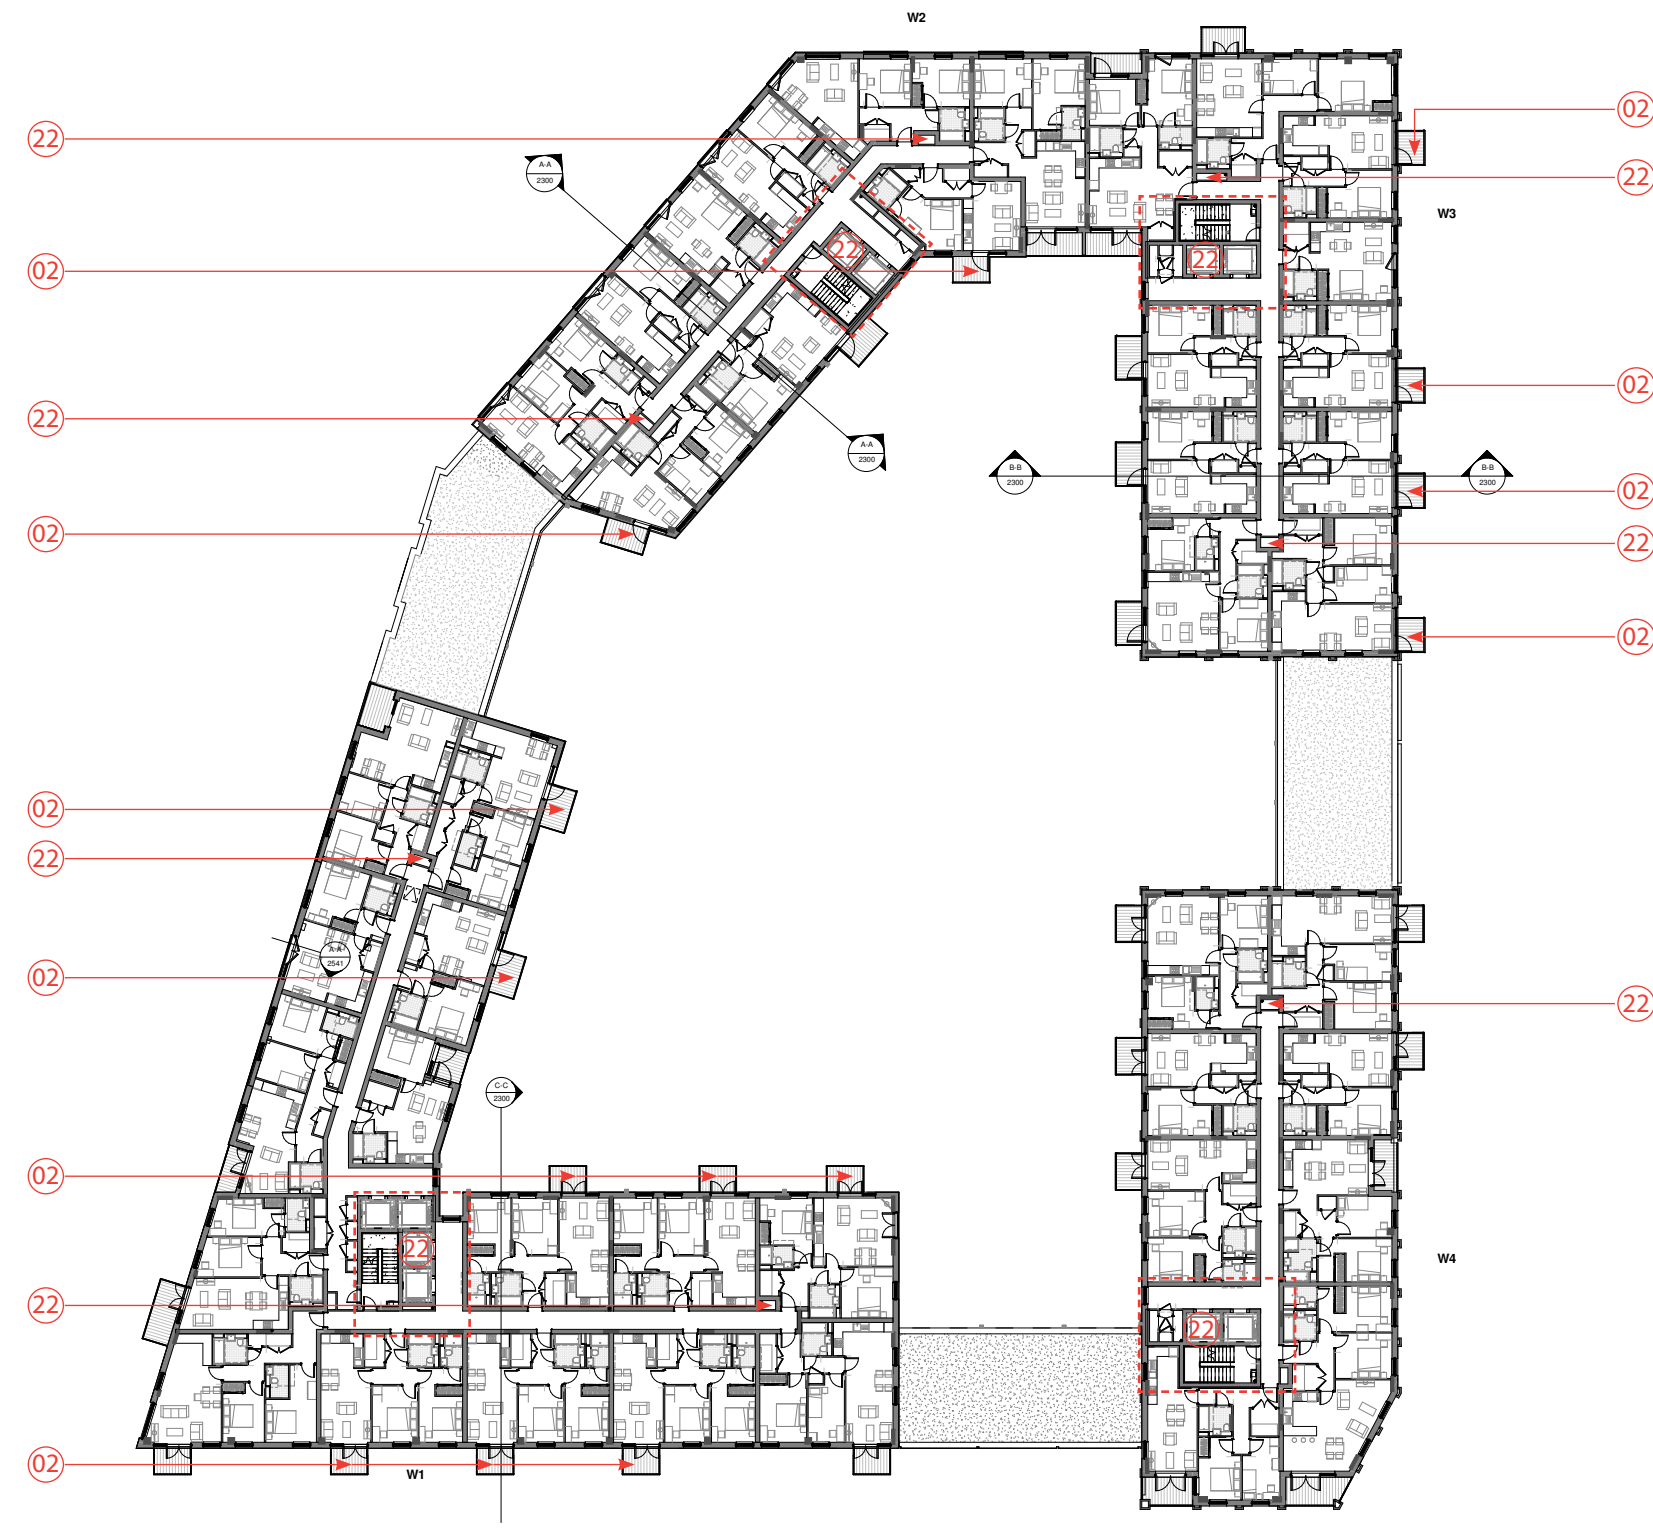

CDM REGULATIONS 2015: All current drawings and specifications for the project must be read in conjunction with the Designer's Hazard and Environment Assessment Record. All intellectual property rights reserved.

Rev	Date	Description
-	27/01/17	First Issue
A	25/05/17	For submission
B	12/04/17	Post submission comments


Drawn	Chd	Checked	Date	Scale
FR	CS	CS	Jan 2017	@ A1
FR	CS	CS		1:200

Kenavon Drive
West Block
Fifth Floor

AA5990-2105
REV B
FOR PLANNING



PRP

Proposed

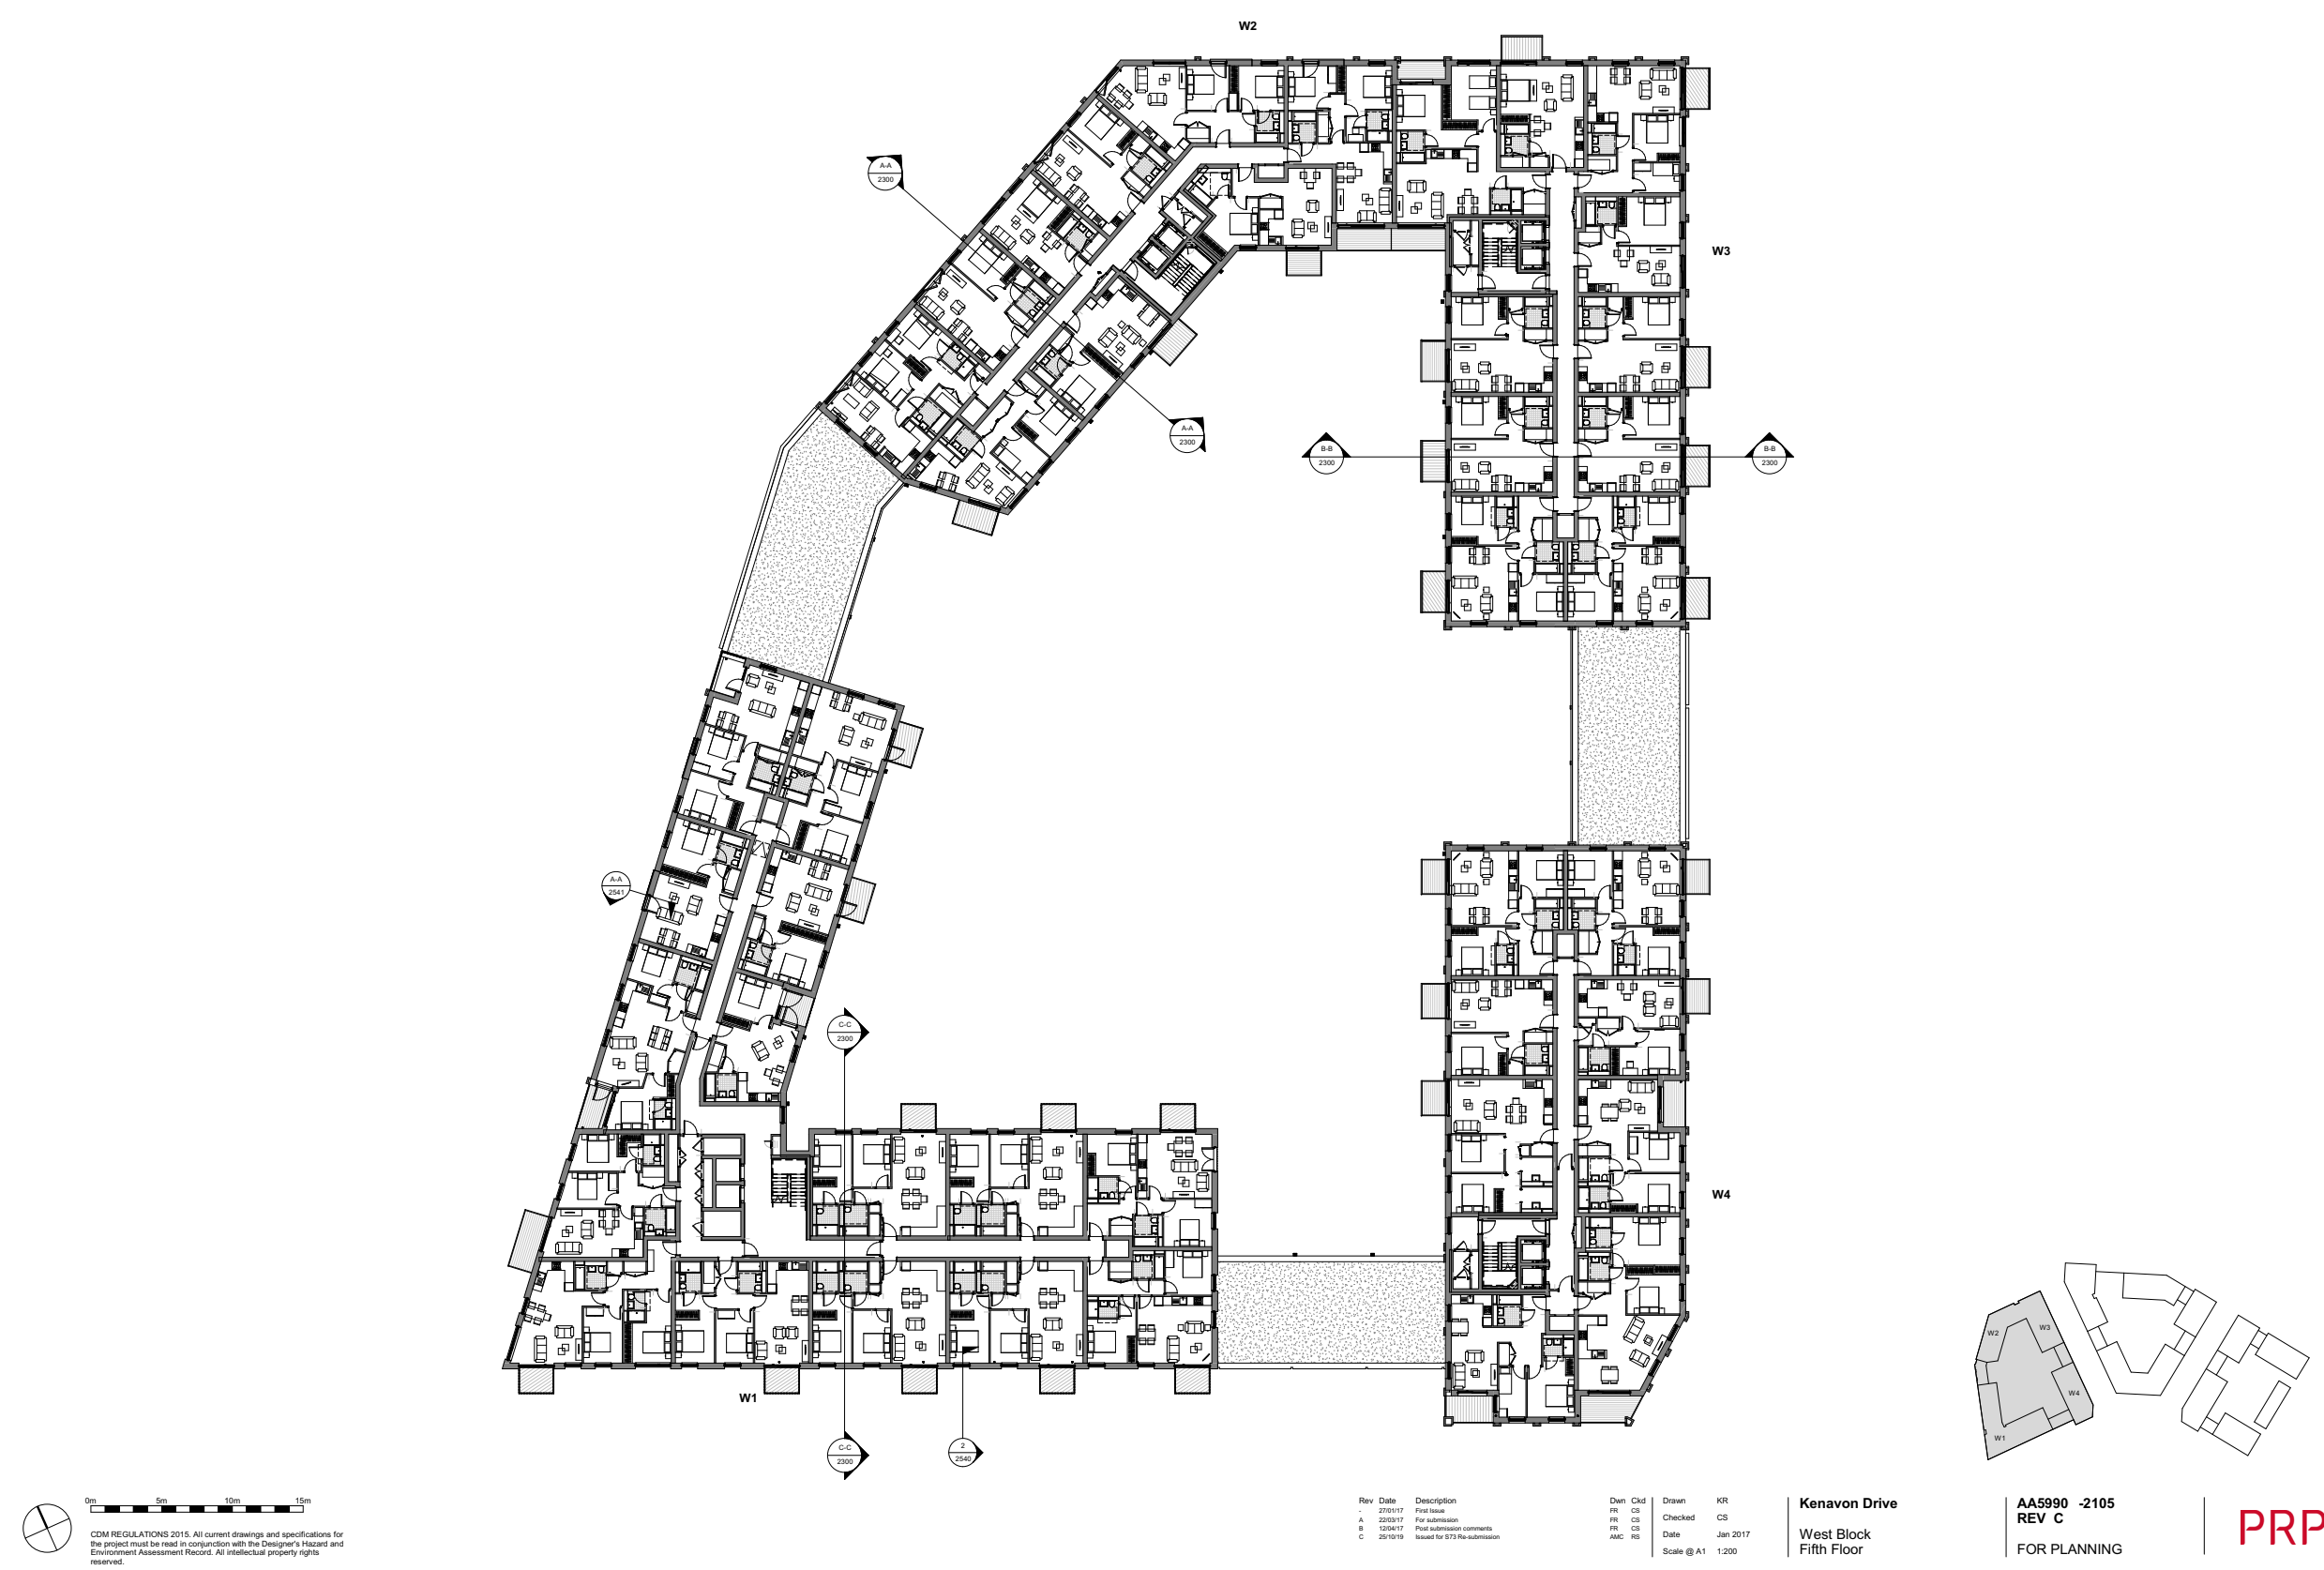

Consented

 Amended area as result of changes

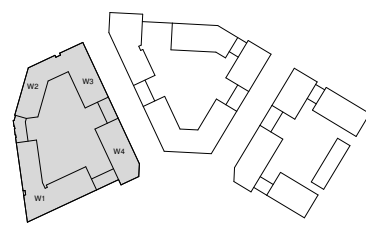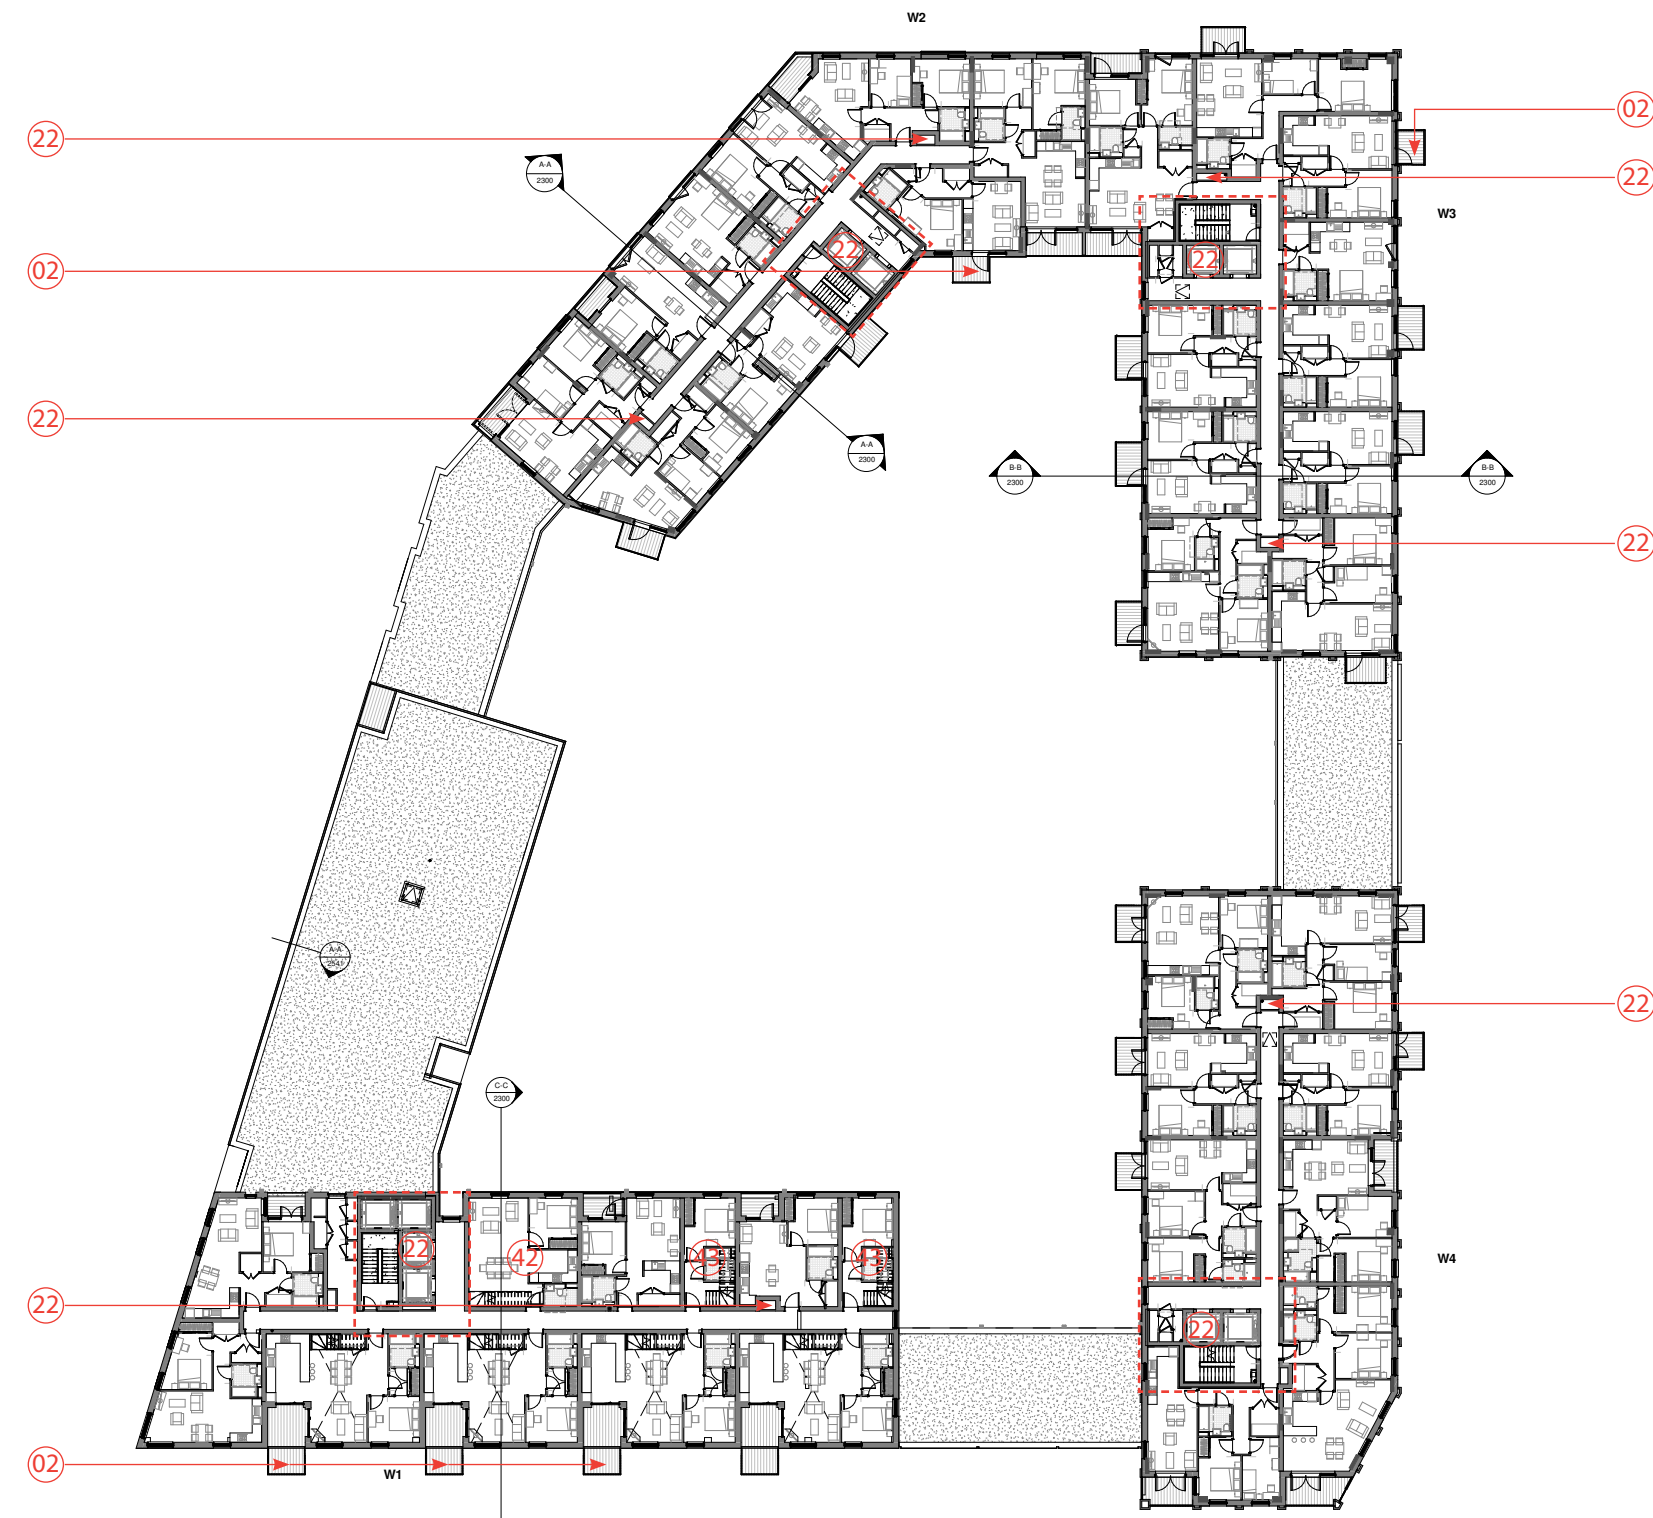

CDM REGULATIONS 2015: All current drawings and specifications for the project must be read in conjunction with the Designer's Hazard and Environment Assessment Record. All intellectual property rights reserved.

Rev	Date	Description
A	25/05/17	For submission
B	12/06/17	Post submission comments


Drawn	Chd	Drawn	KR
FR	CS	Checked	CS
FR	CS	Date	Jan 2017
FR	CS	Scale	@ A1 1:200

Kenavon Drive
West Block
Sixth Floor

AA5990-2106
REV B
FOR PLANNING


PRP

Proposed

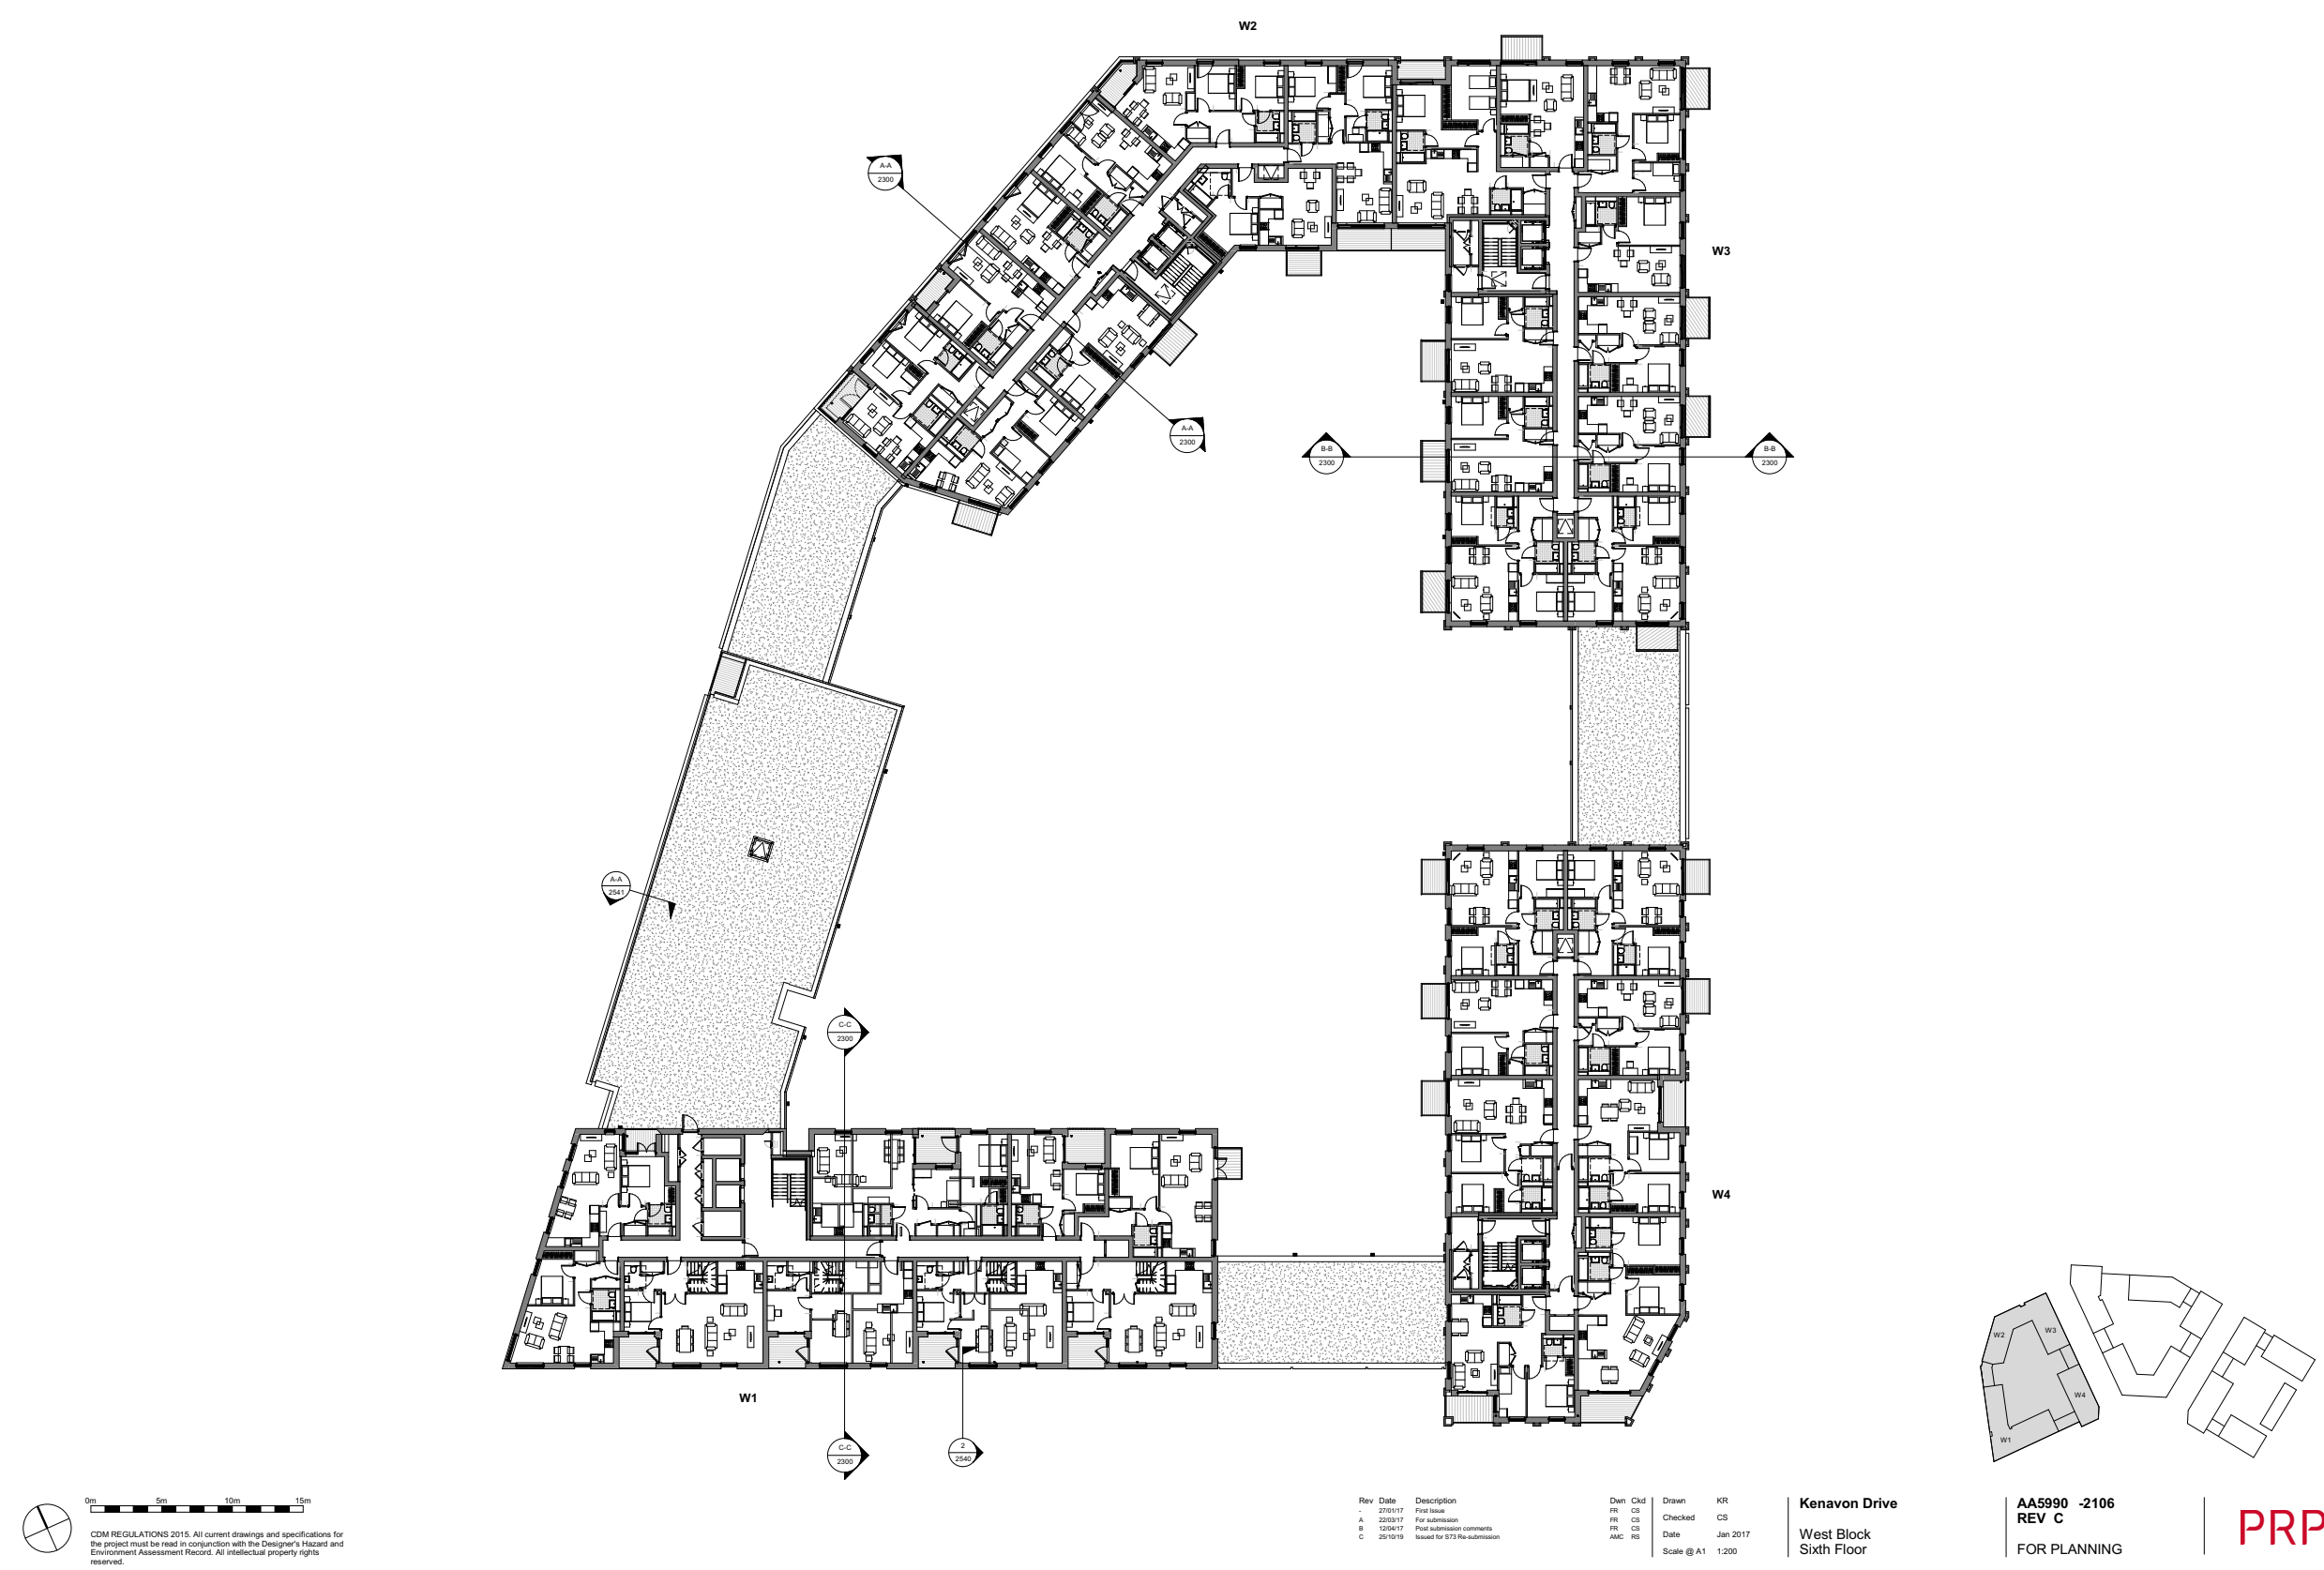

Consented

 Amended area as result of changes

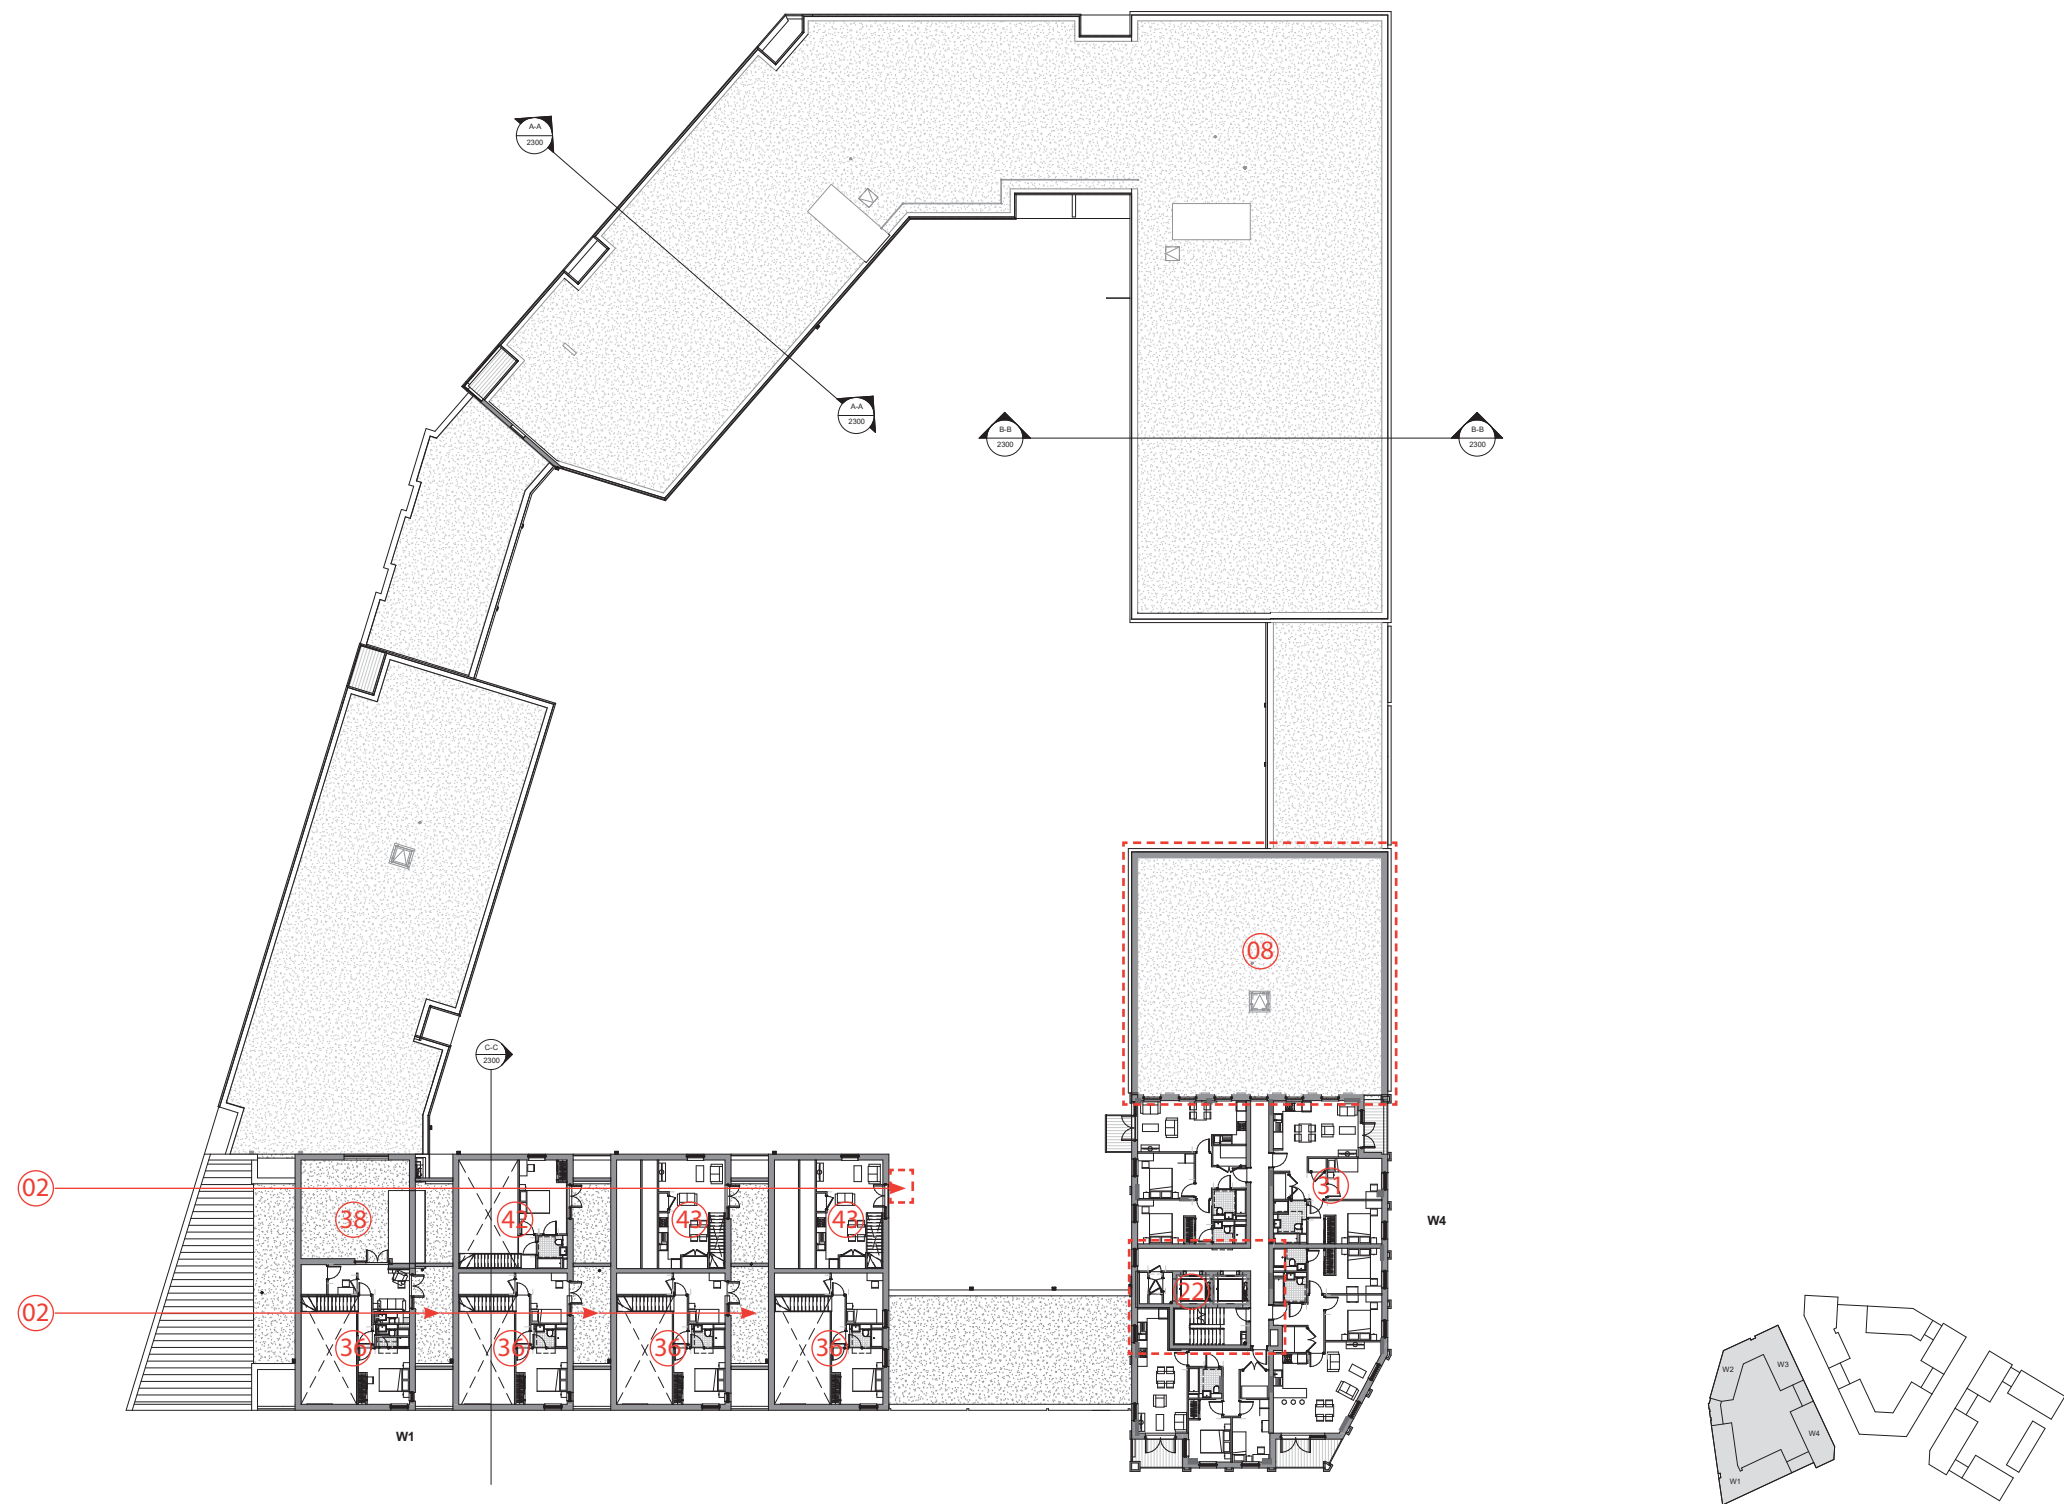

CDM REGULATIONS 2015: All current drawings and specifications for the project must be read in conjunction with the Designer's Hazard and Environment Assessment Record. All intellectual property rights reserved.

Rev Date Description
27/01/17 First Issue
22/03/17 For submission


Dwn Cld
FR CS
FR CS
Drawn
Checked
Date
Scale @ A1
KR
CS
Jan 2017
1:200

Kenavon Drive
West Block
Seventh Floor

AA5990-2107
FOR PLANNING




PRP

Proposed

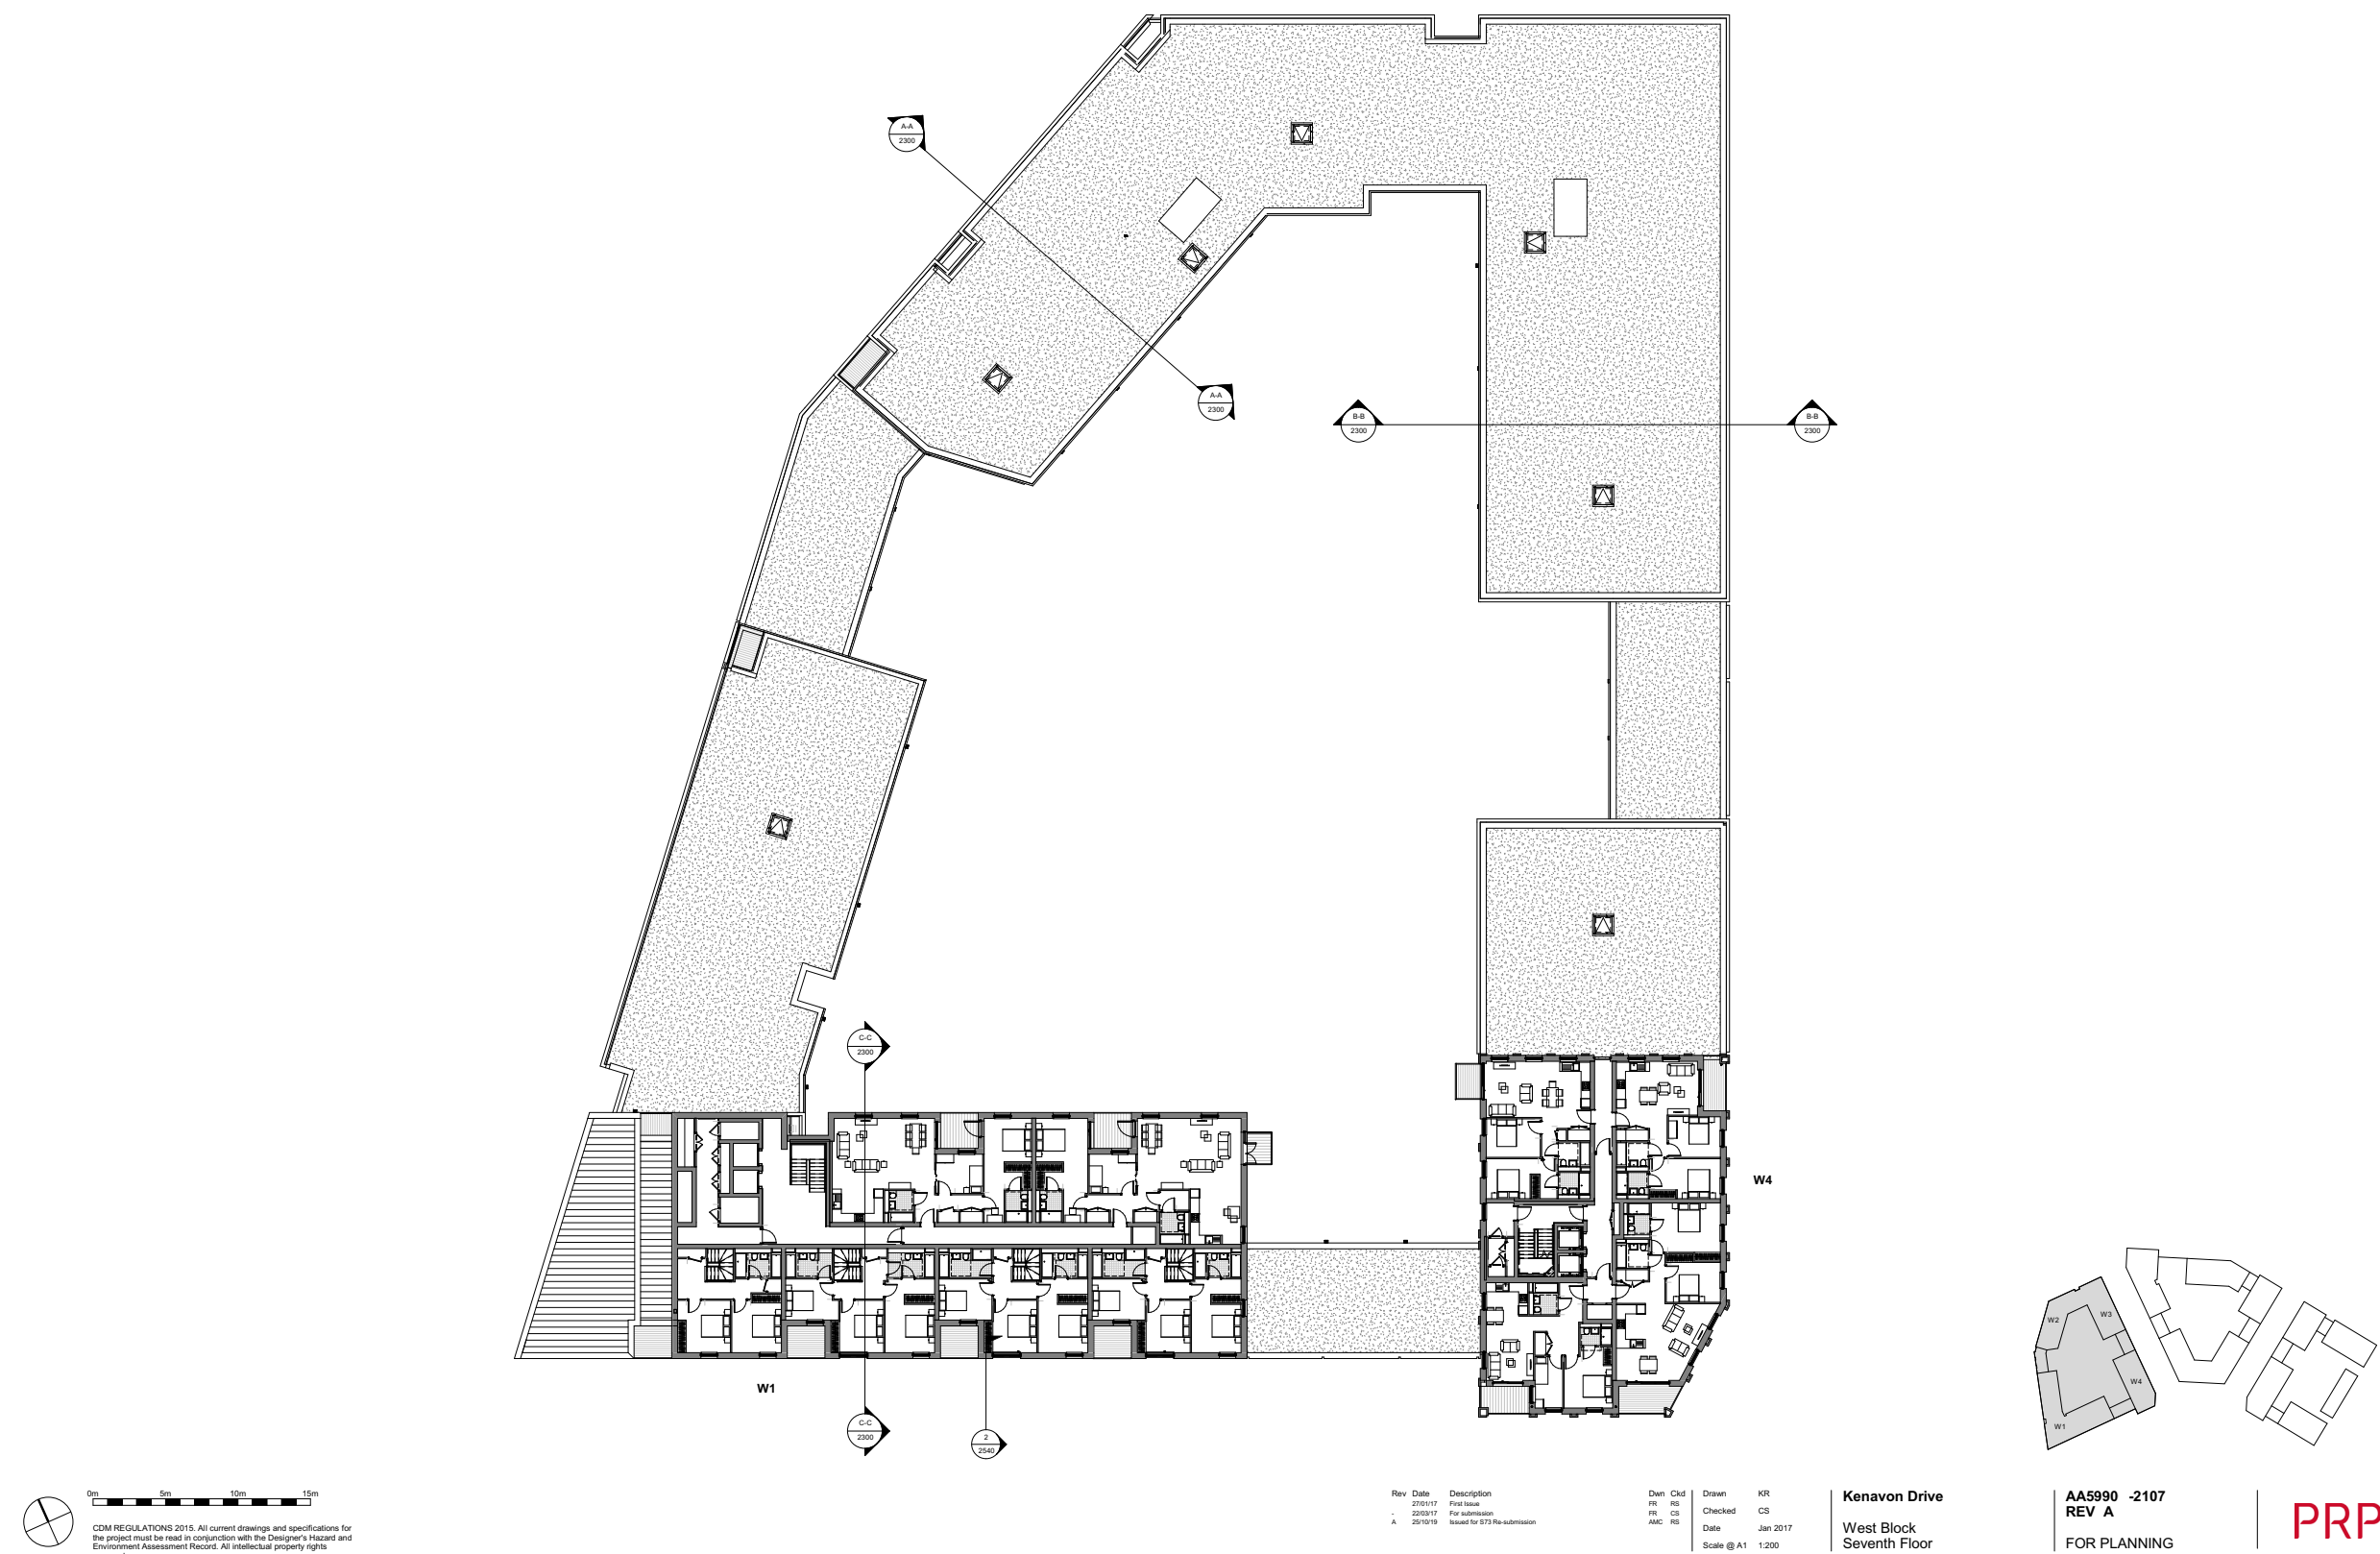

West Block

 Amended area as result of changes

 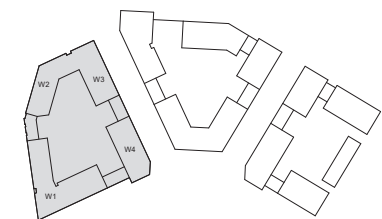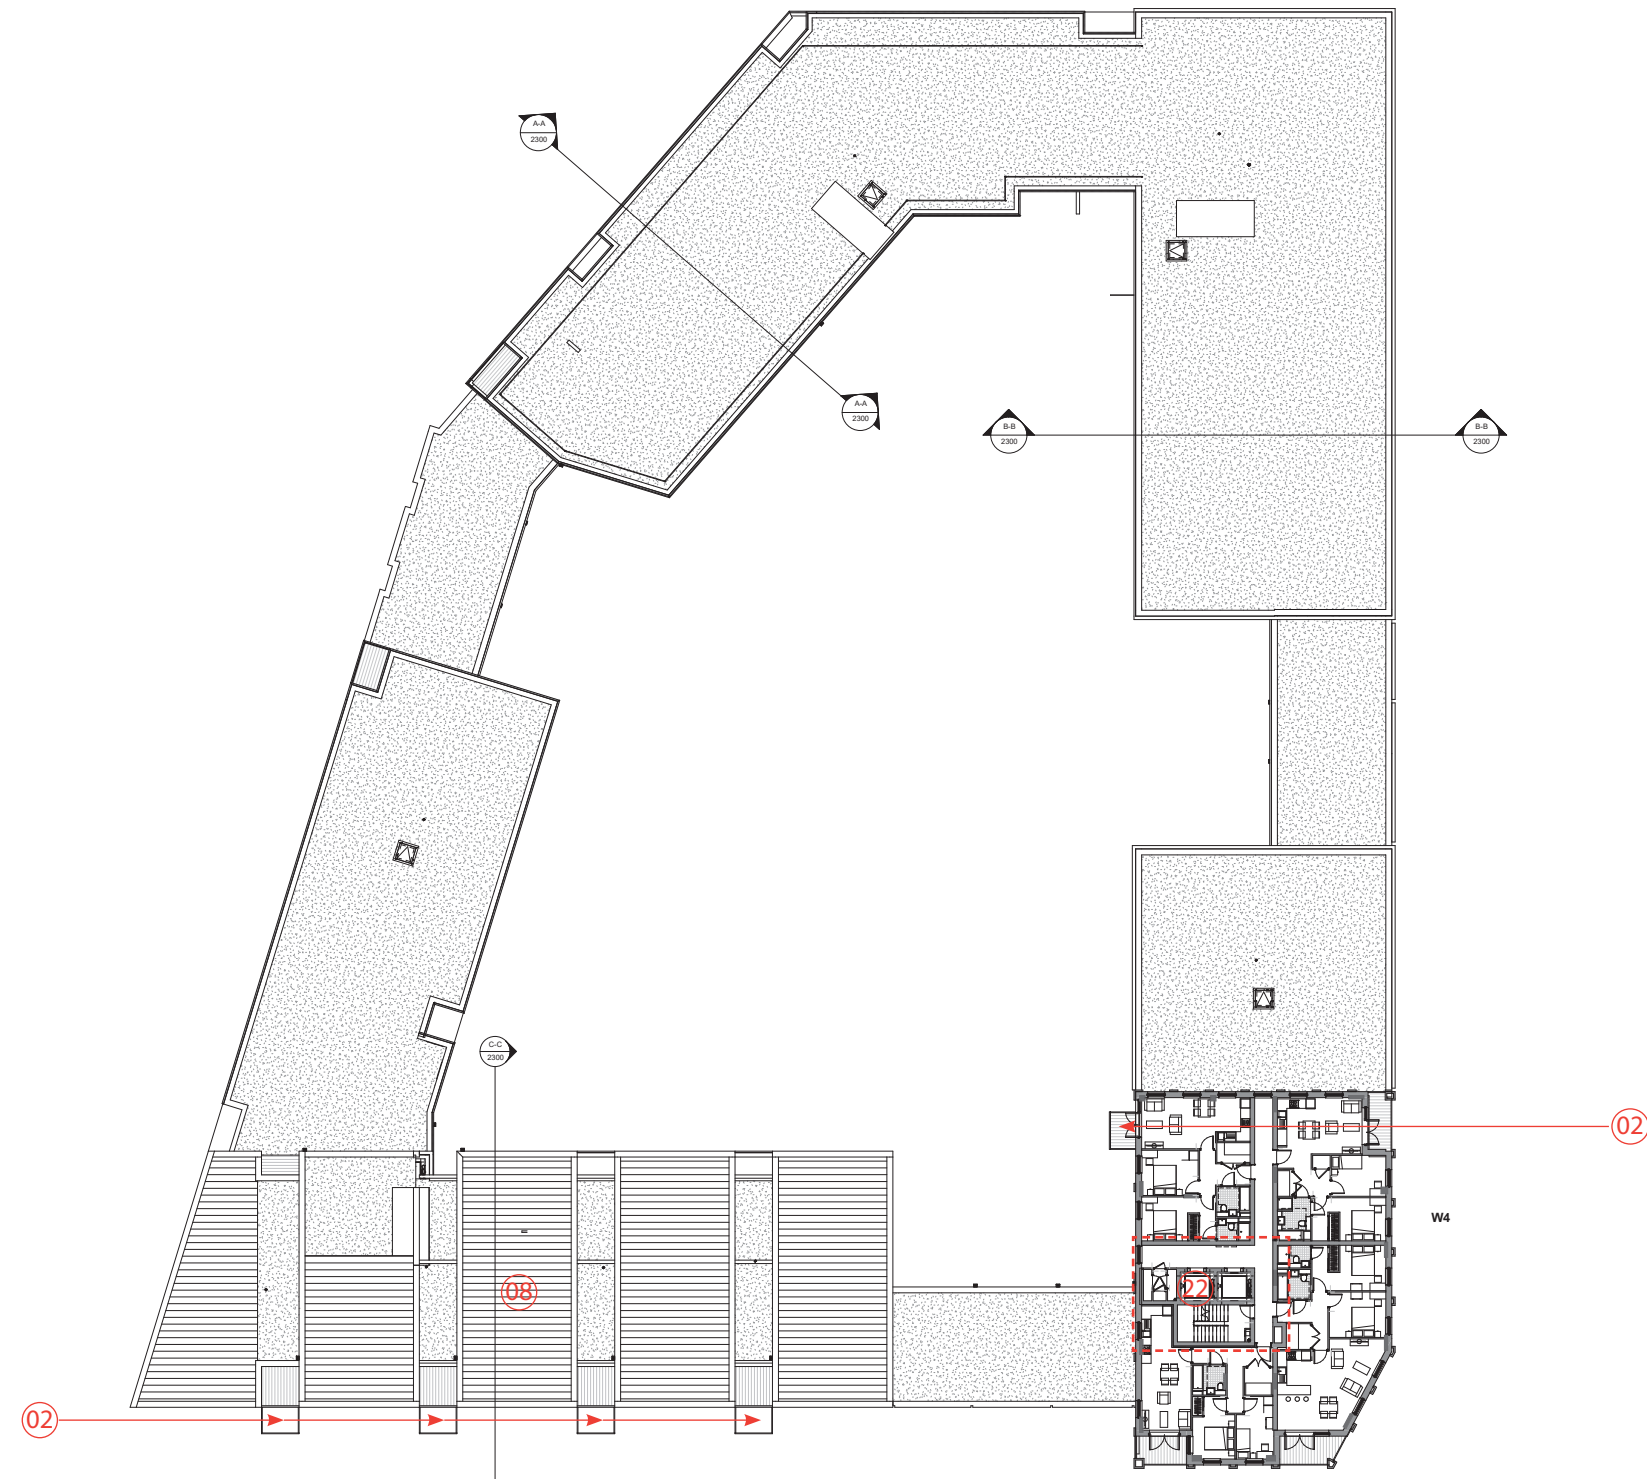

Rev	Date	Description	Dwn	Ckd	Drawn	KR
	27/01/17	First Issue	FR	CS		
	22/03/17	For submission	FR	CS	Checked	CS
					Date	Jan 2017
					Scale @ A1	1:200


Kenavon Drive
West Block
Eighth Floor

AA5990-2108

FOR PLANNING



PRP

Proposed

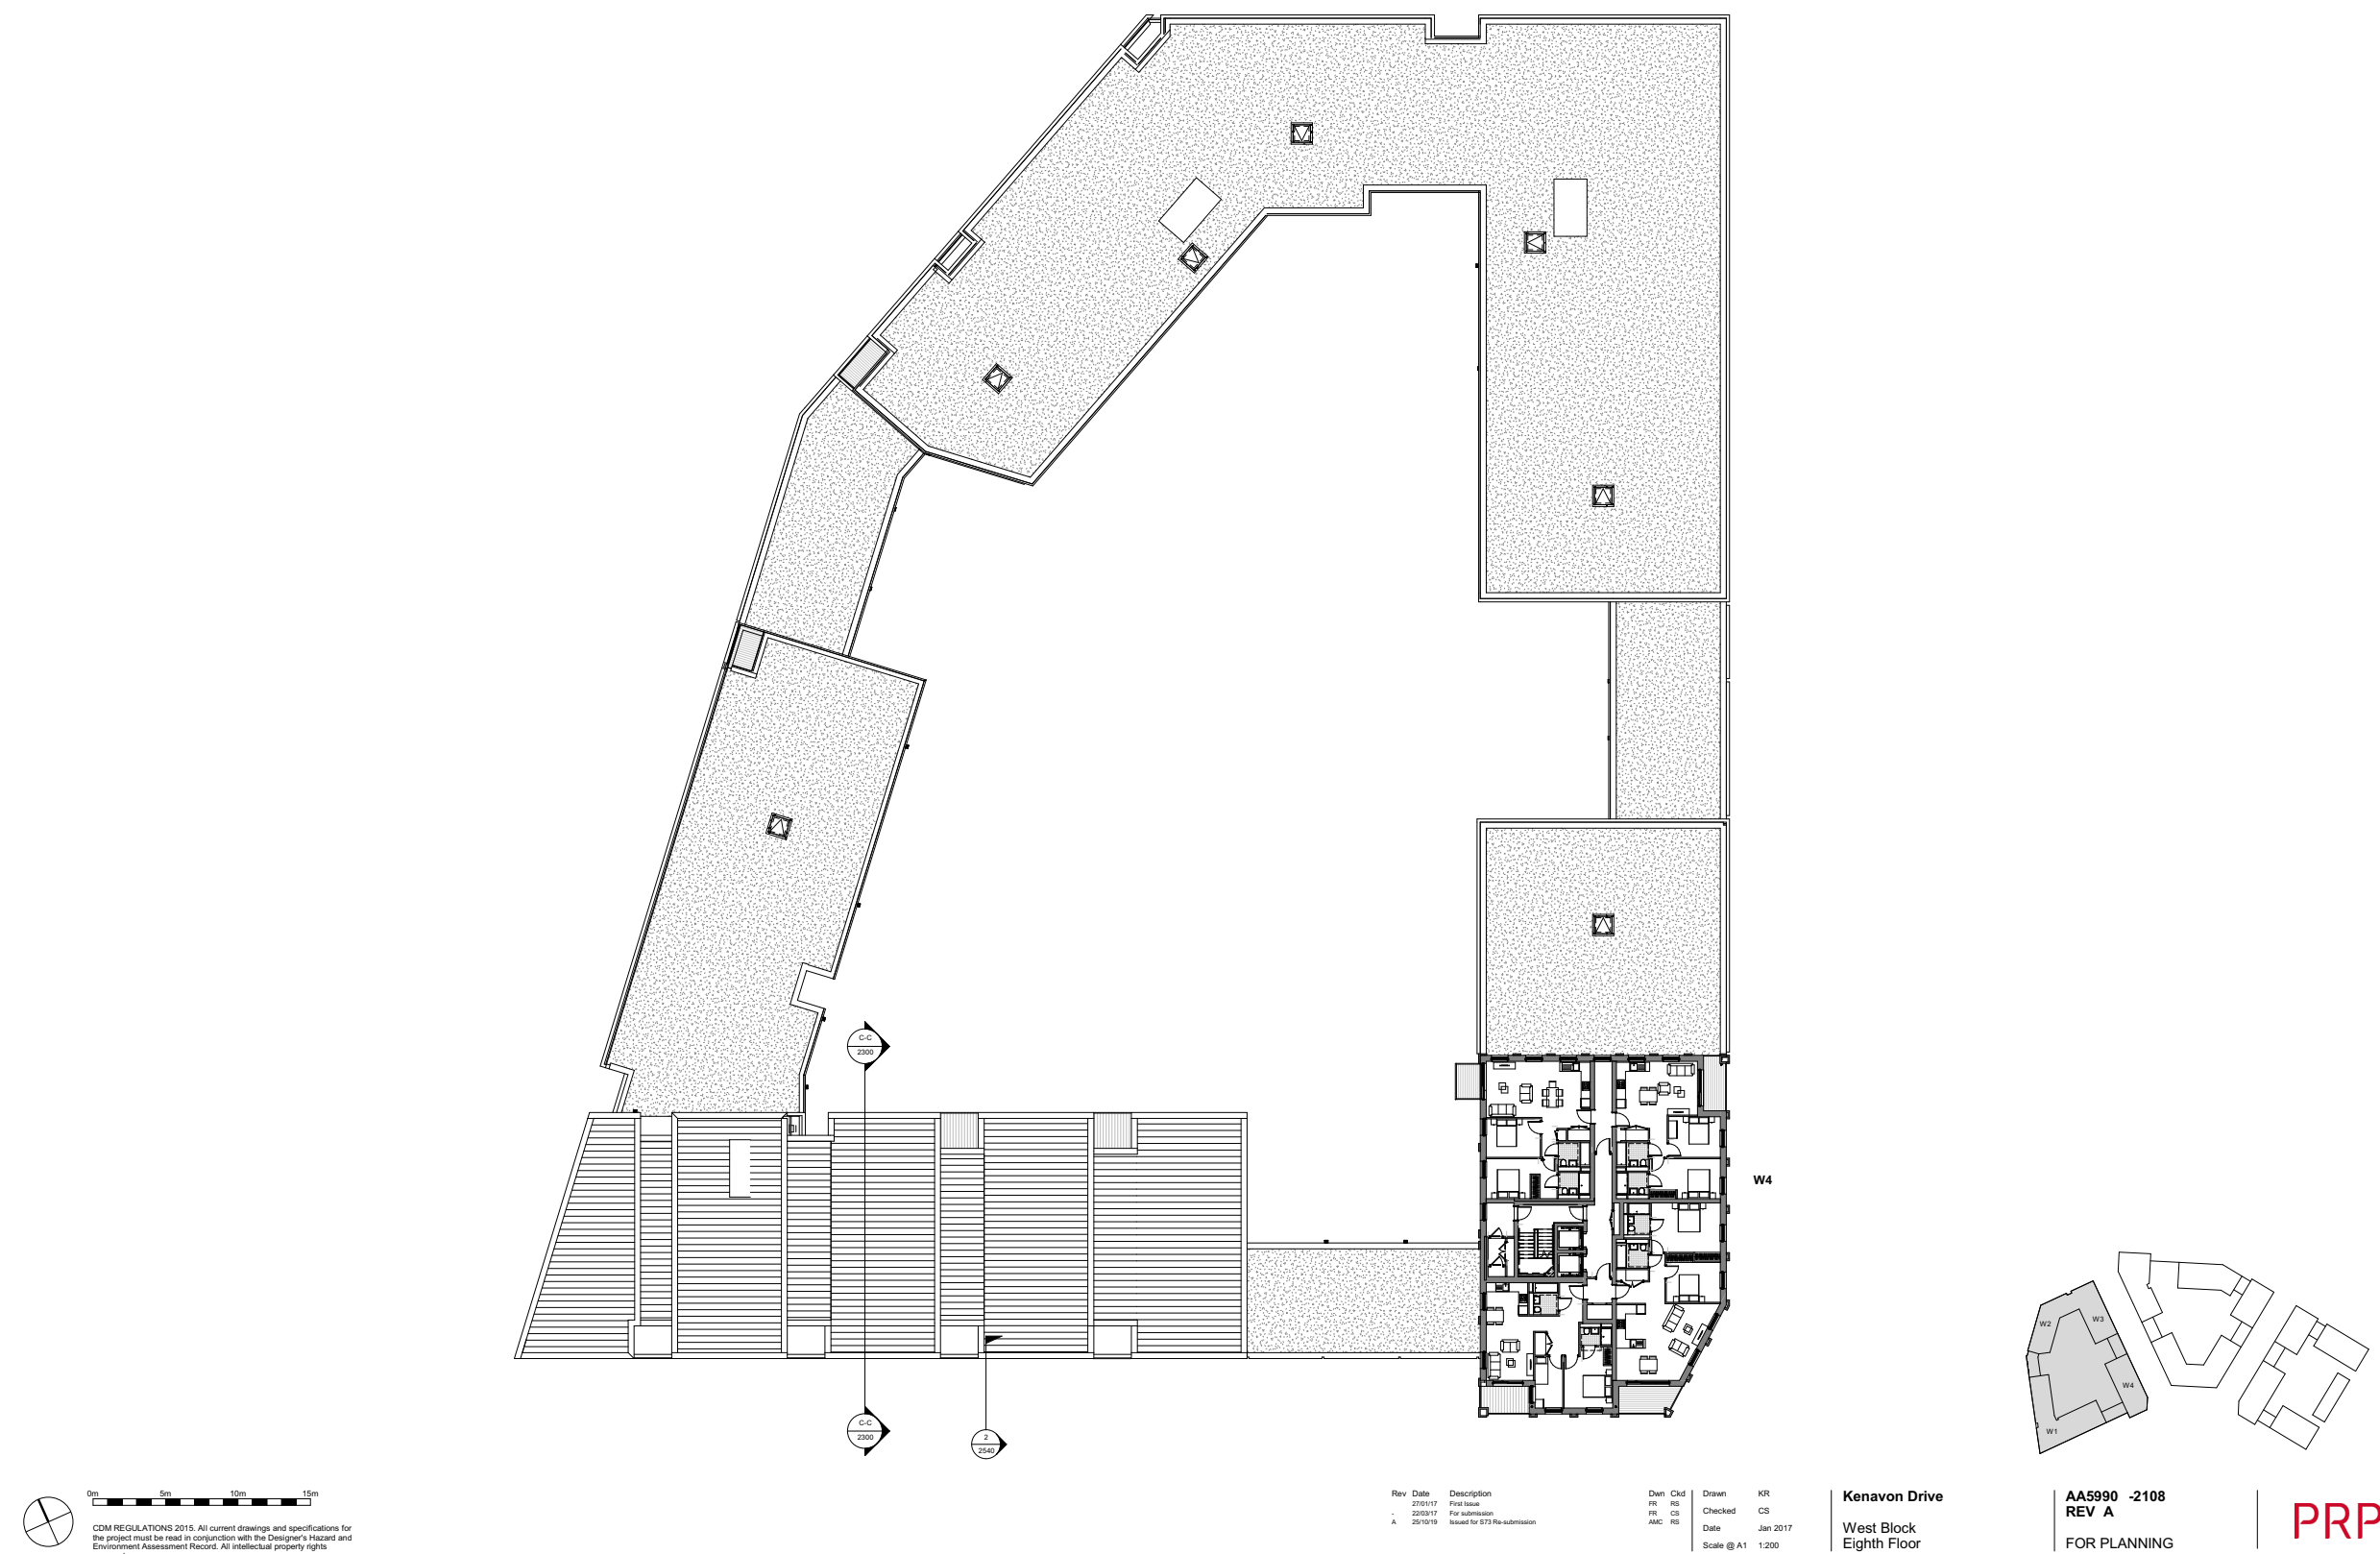

Consented

 Amended area as result of changes

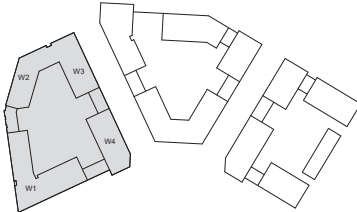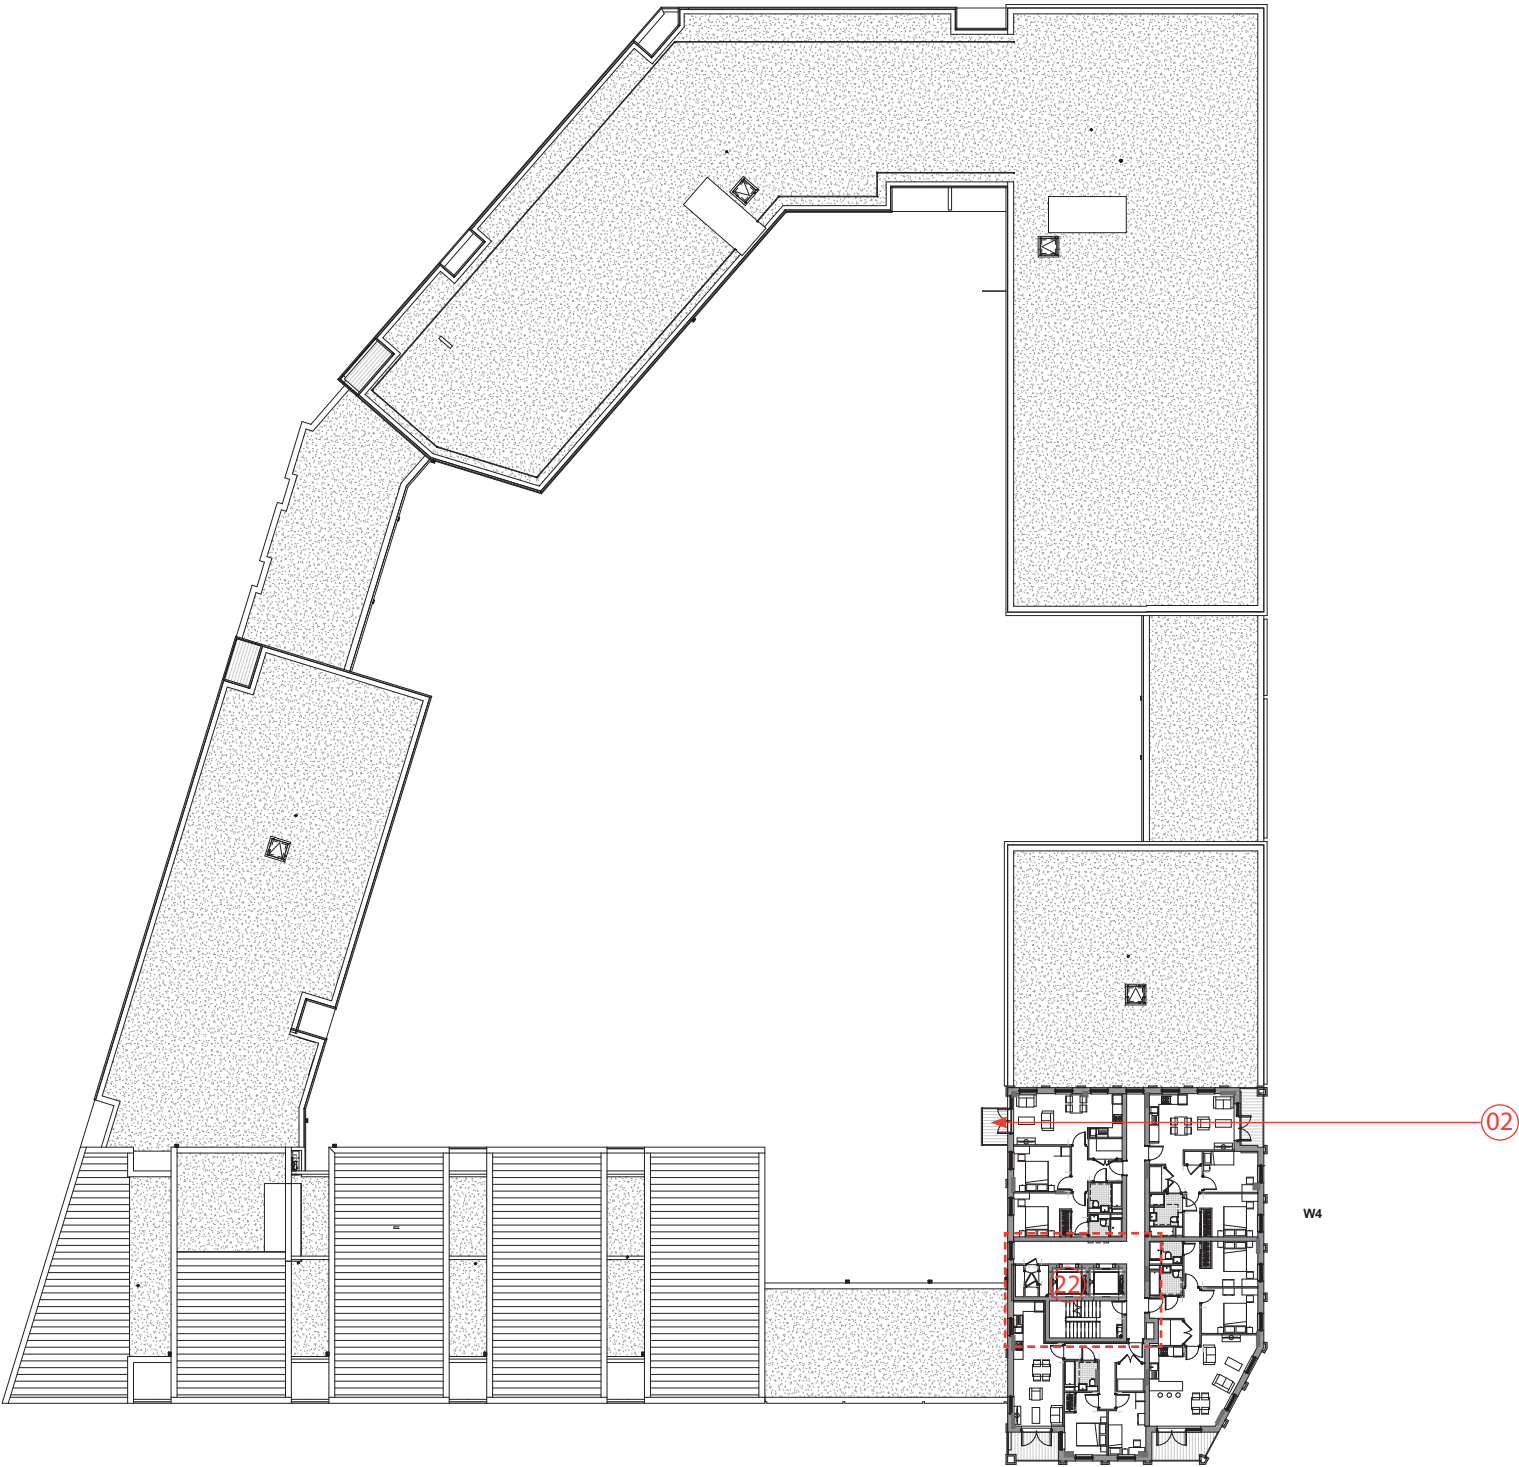

CDM REGULATIONS 2015: All current drawings and specifications for the project must be read in conjunction with the Designer's Hazard and Environment Assessment Record. All intellectual property rights reserved.

Rev	Date	Description	Dwn	Cld	Drawn	CR
FR	27/01/17	First Issue	FR	CS	Checked	CS
					Date	Jan 2017
					Scale @ A1	1:200



Kenavon Drive
West Block
Ninth Floor

AA5990-2109
FOR PLANNING

PRP

8.12 Consented and Proposed Comparison Plans

Proposed

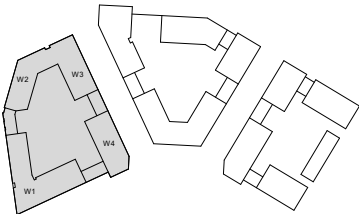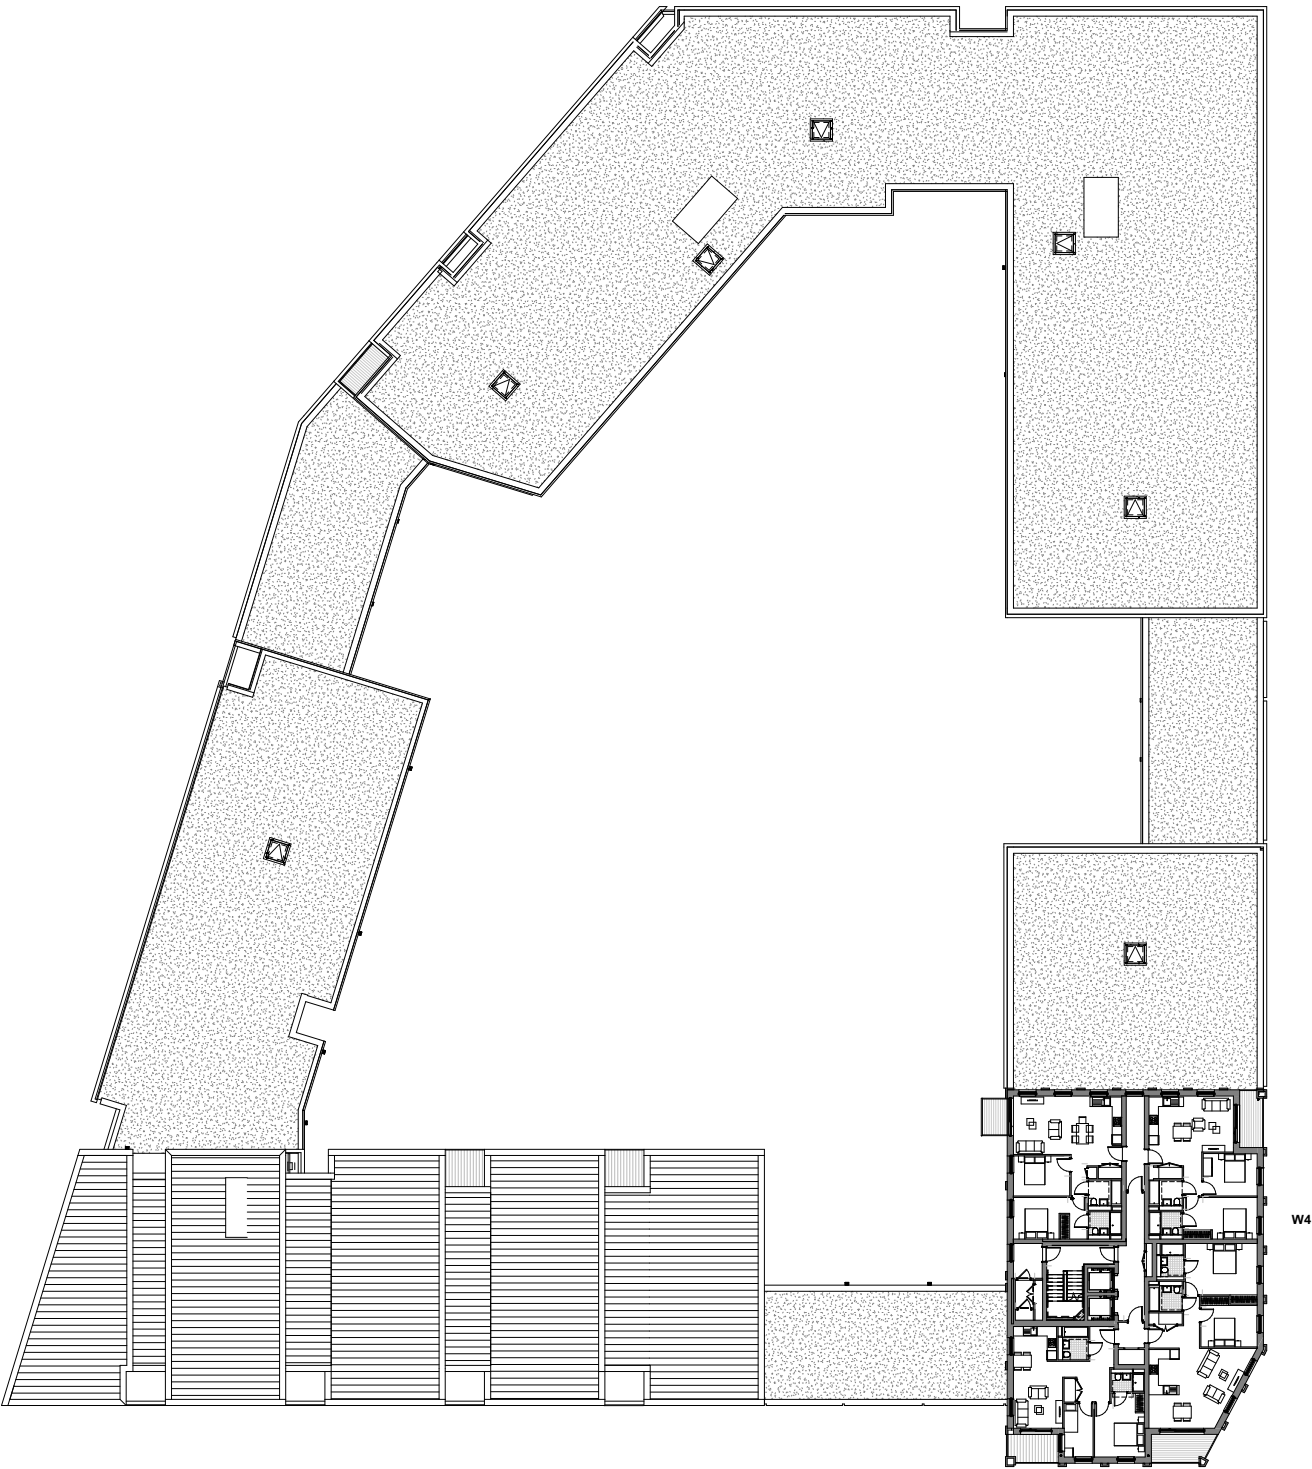

0m 5m 10m 15m
CDM REGULATIONS 2015. All current drawings and specifications for the project must be read in conjunction with the Designer's Hazard and Environment Assessment Record. All intellectual property rights reserved.

Rev	Date	Description
A	25/10/19	Issued for ETS Re-submission

Dwn	Chd	Drawn	KR
FR	CS	Checked	CS
AMC	RS	Date	Jan 2017
		Scale @ A1	1:200



Kenavon Drive
West Block
Ninth Floor

AA5990 -2109
REV A
FOR PLANNING

PRP

Consented

 Amended area as result of changes

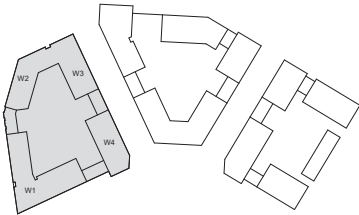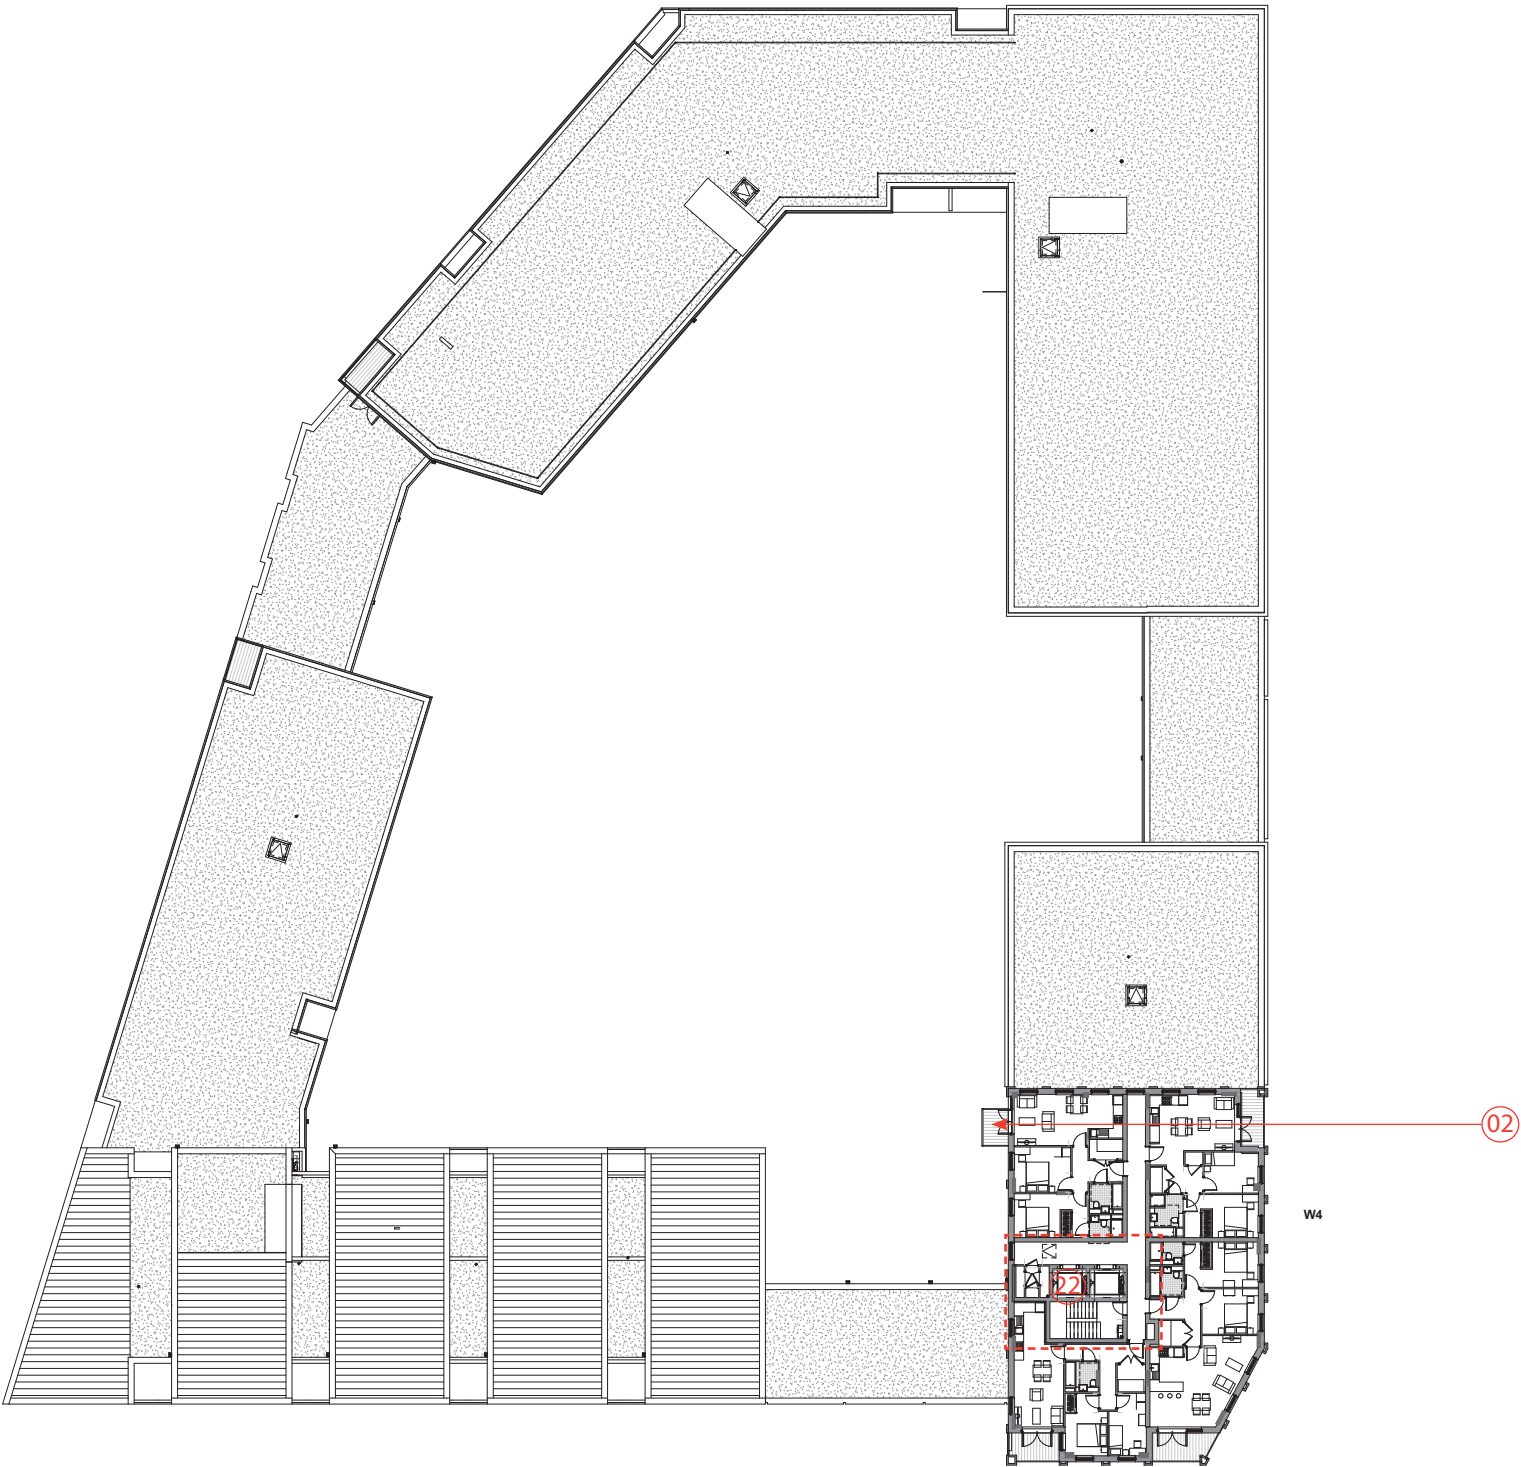

CDM REGULATIONS 2015: All current drawings and specifications for the project must be read in conjunction with the Designer's Hazard and Environment Assessment Record. All intellectual property rights reserved.

Rev	Date	Description	Drawn	Chd	Drawn	KR
FR	27/01/17	First Issue	CS		CS	
			Checked		CS	
			Date		Jan 2017	
			Scale @ A1		1:200	



Kenavon Drive
West Block
Tenth Floor

AA5990-2110
FOR PLANNING

PRP

8.12 Consented and Proposed Comparison Plans

Proposed

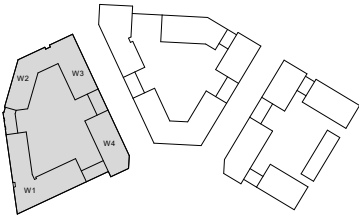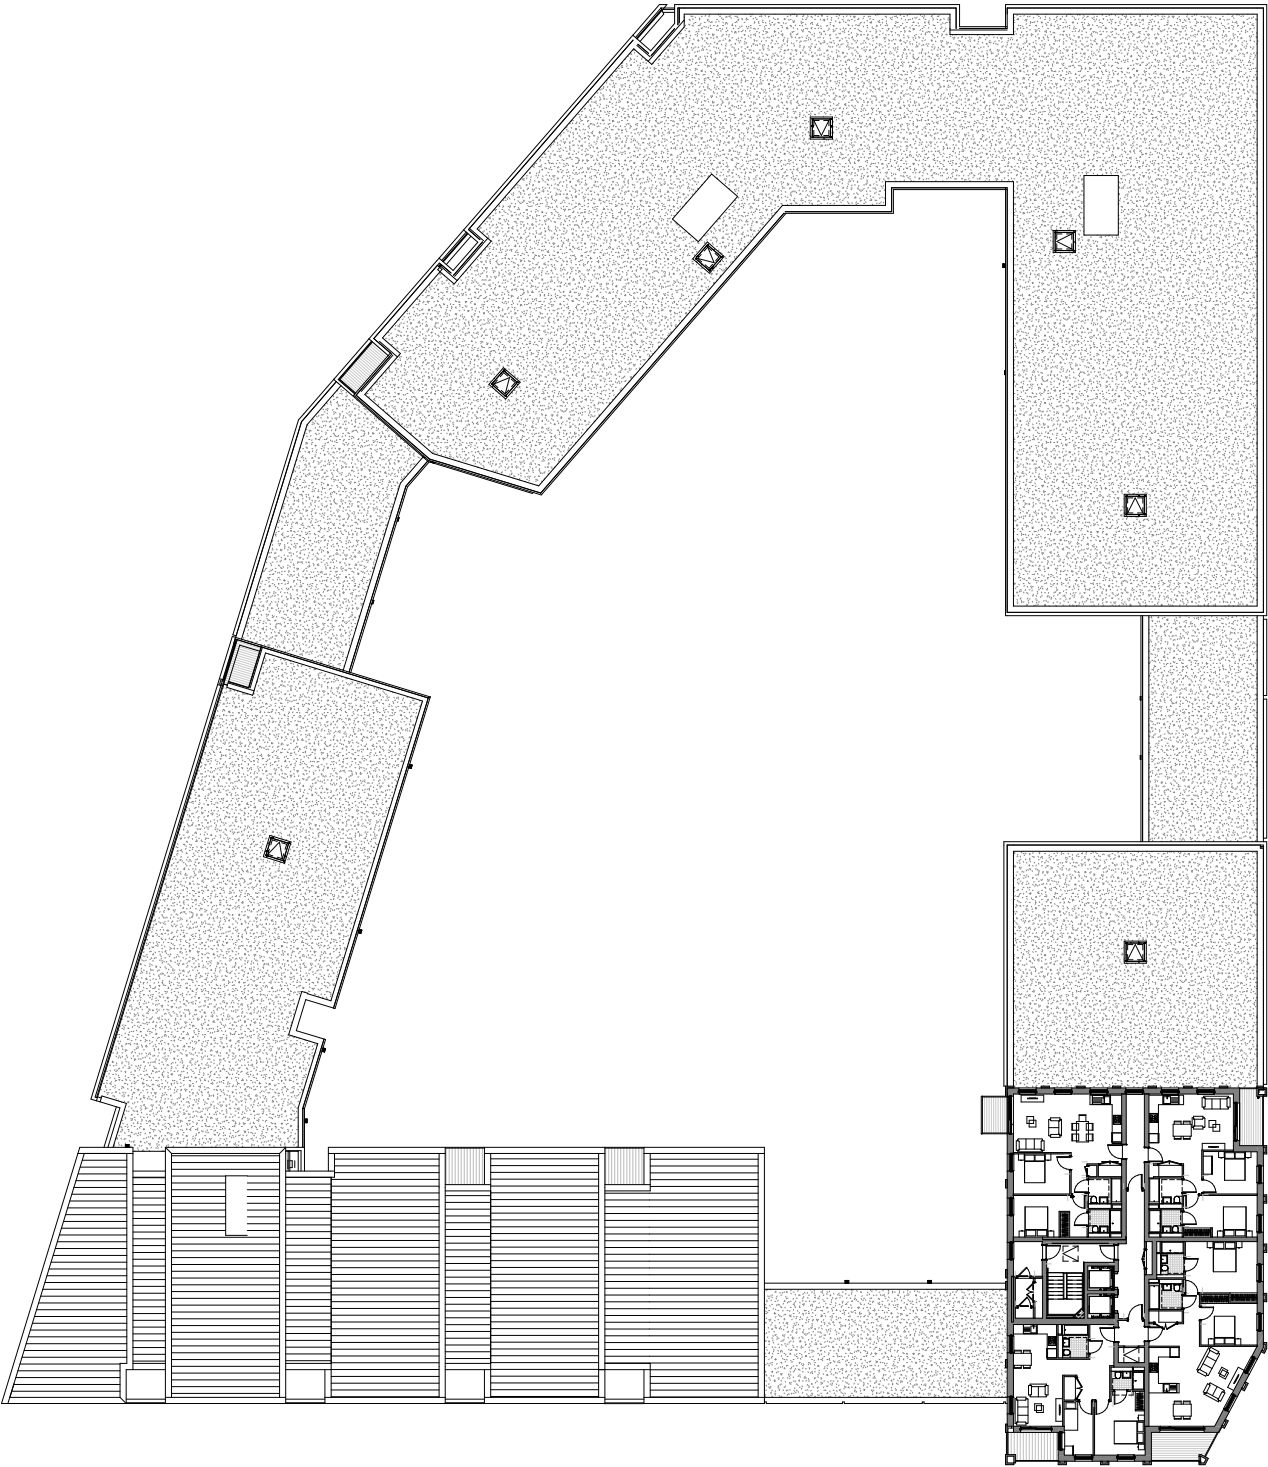

0m 5m 10m 15m
CDM REGULATIONS 2015. All current drawings and specifications for the project must be read in conjunction with the Designer's Hazard and Environment Assessment Record. All intellectual property rights reserved.



Rev	Date	Description	Dwn	Chd	Drawn	KR
FR	27/01/17	First Issue	AMC	RS	Checked	CS
A	25/10/19	Issued for ETS Re-submission			Date	Jan 2017
					Scale @ A1	1:200

Kenavon Drive
West Block
Tenth Floor
AA5990 -2110
REV A
FOR PLANNING

PRP

Consented

 Amended area as result of changes

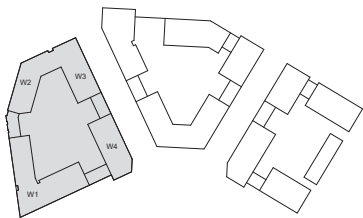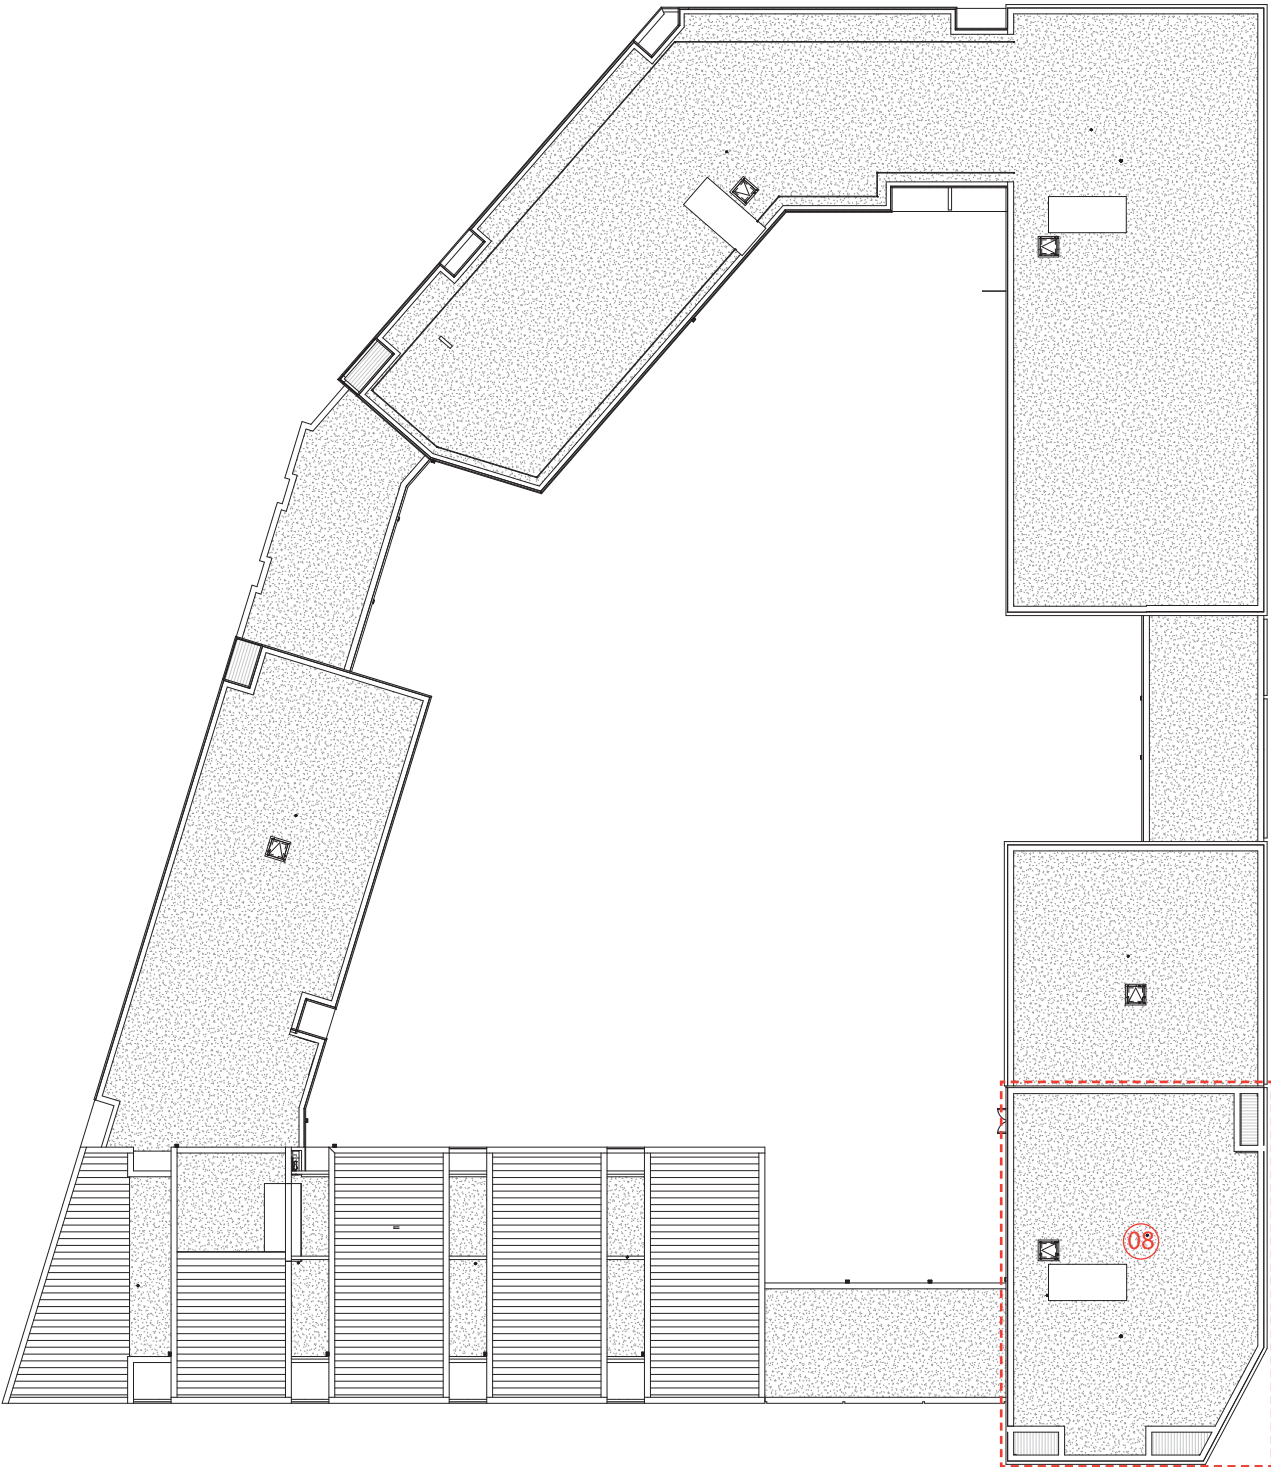

CDM REGULATIONS 2015: All current drawings and specifications for the project must be read in conjunction with the Designer's Hazard and Environment Assessment Record. All intellectual property rights reserved.

Rev Date Description
27/01/17 First Issue



Dwn Cld Drawn KR
FR CS Checked CS
Date Jan 2017
Scale @ A1 1:200

Kenavon Drive
West Block
Roof Plan

AA5990-2111
FOR PLANNING

PRP

Proposed

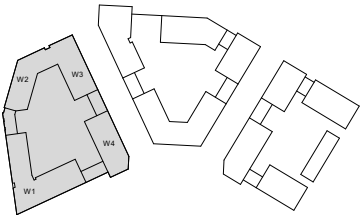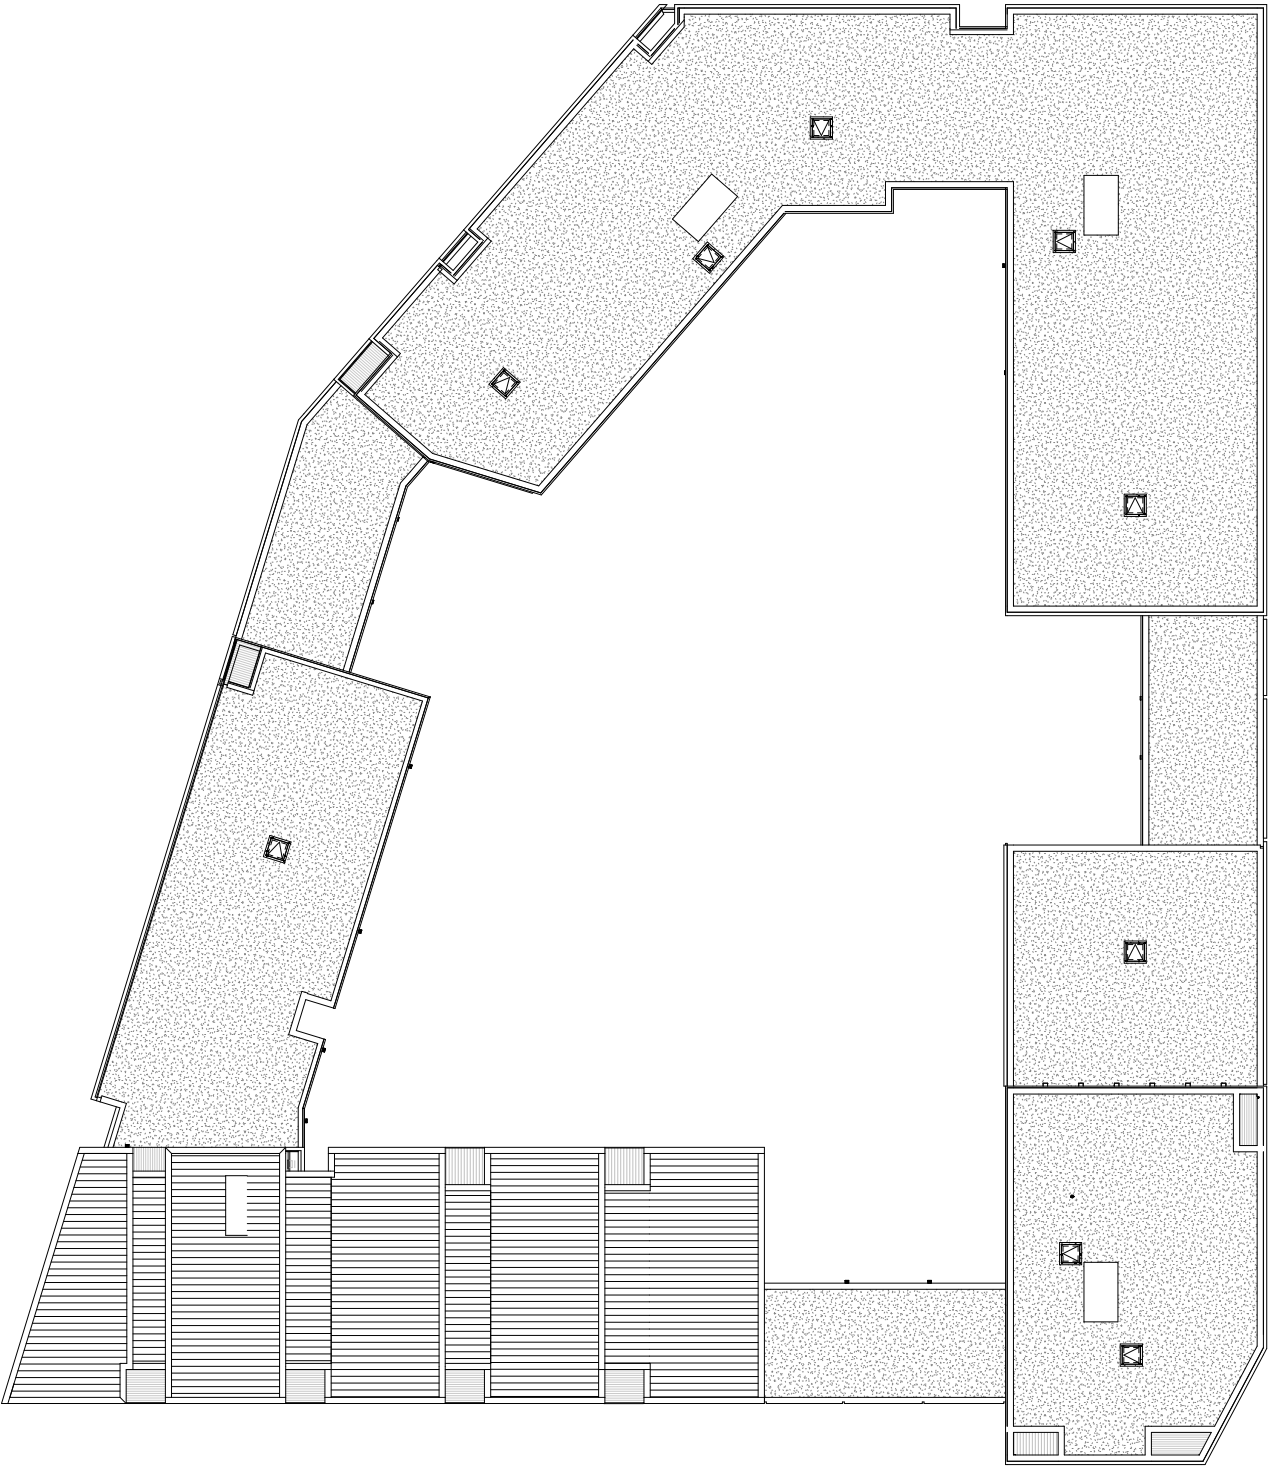

0m 5m 10m 15m
CDM REGULATIONS 2015. All current drawings and specifications for the project must be read in conjunction with the Designer's Hazard and Environment Assessment Record. All intellectual property rights reserved.

Rev	Date	Description
A	25/10/19	First Issue Issued for ETS Re-submission

Dwn	Ckd	Drawn	KR
FR	CS	Checked	CS
AMC	RS	Date	Jan 2017
		Scale @ A1	1:200

Kenavon Drive
West Block
Roof Plan

AA5990 -2111
REV A
FOR PLANNING

PRP