


©Crown Copyright and database rights 2018 OS 100019980

NOTES
For use in the precise named location only.

Copyright reserved by Pitch, Architects Limited

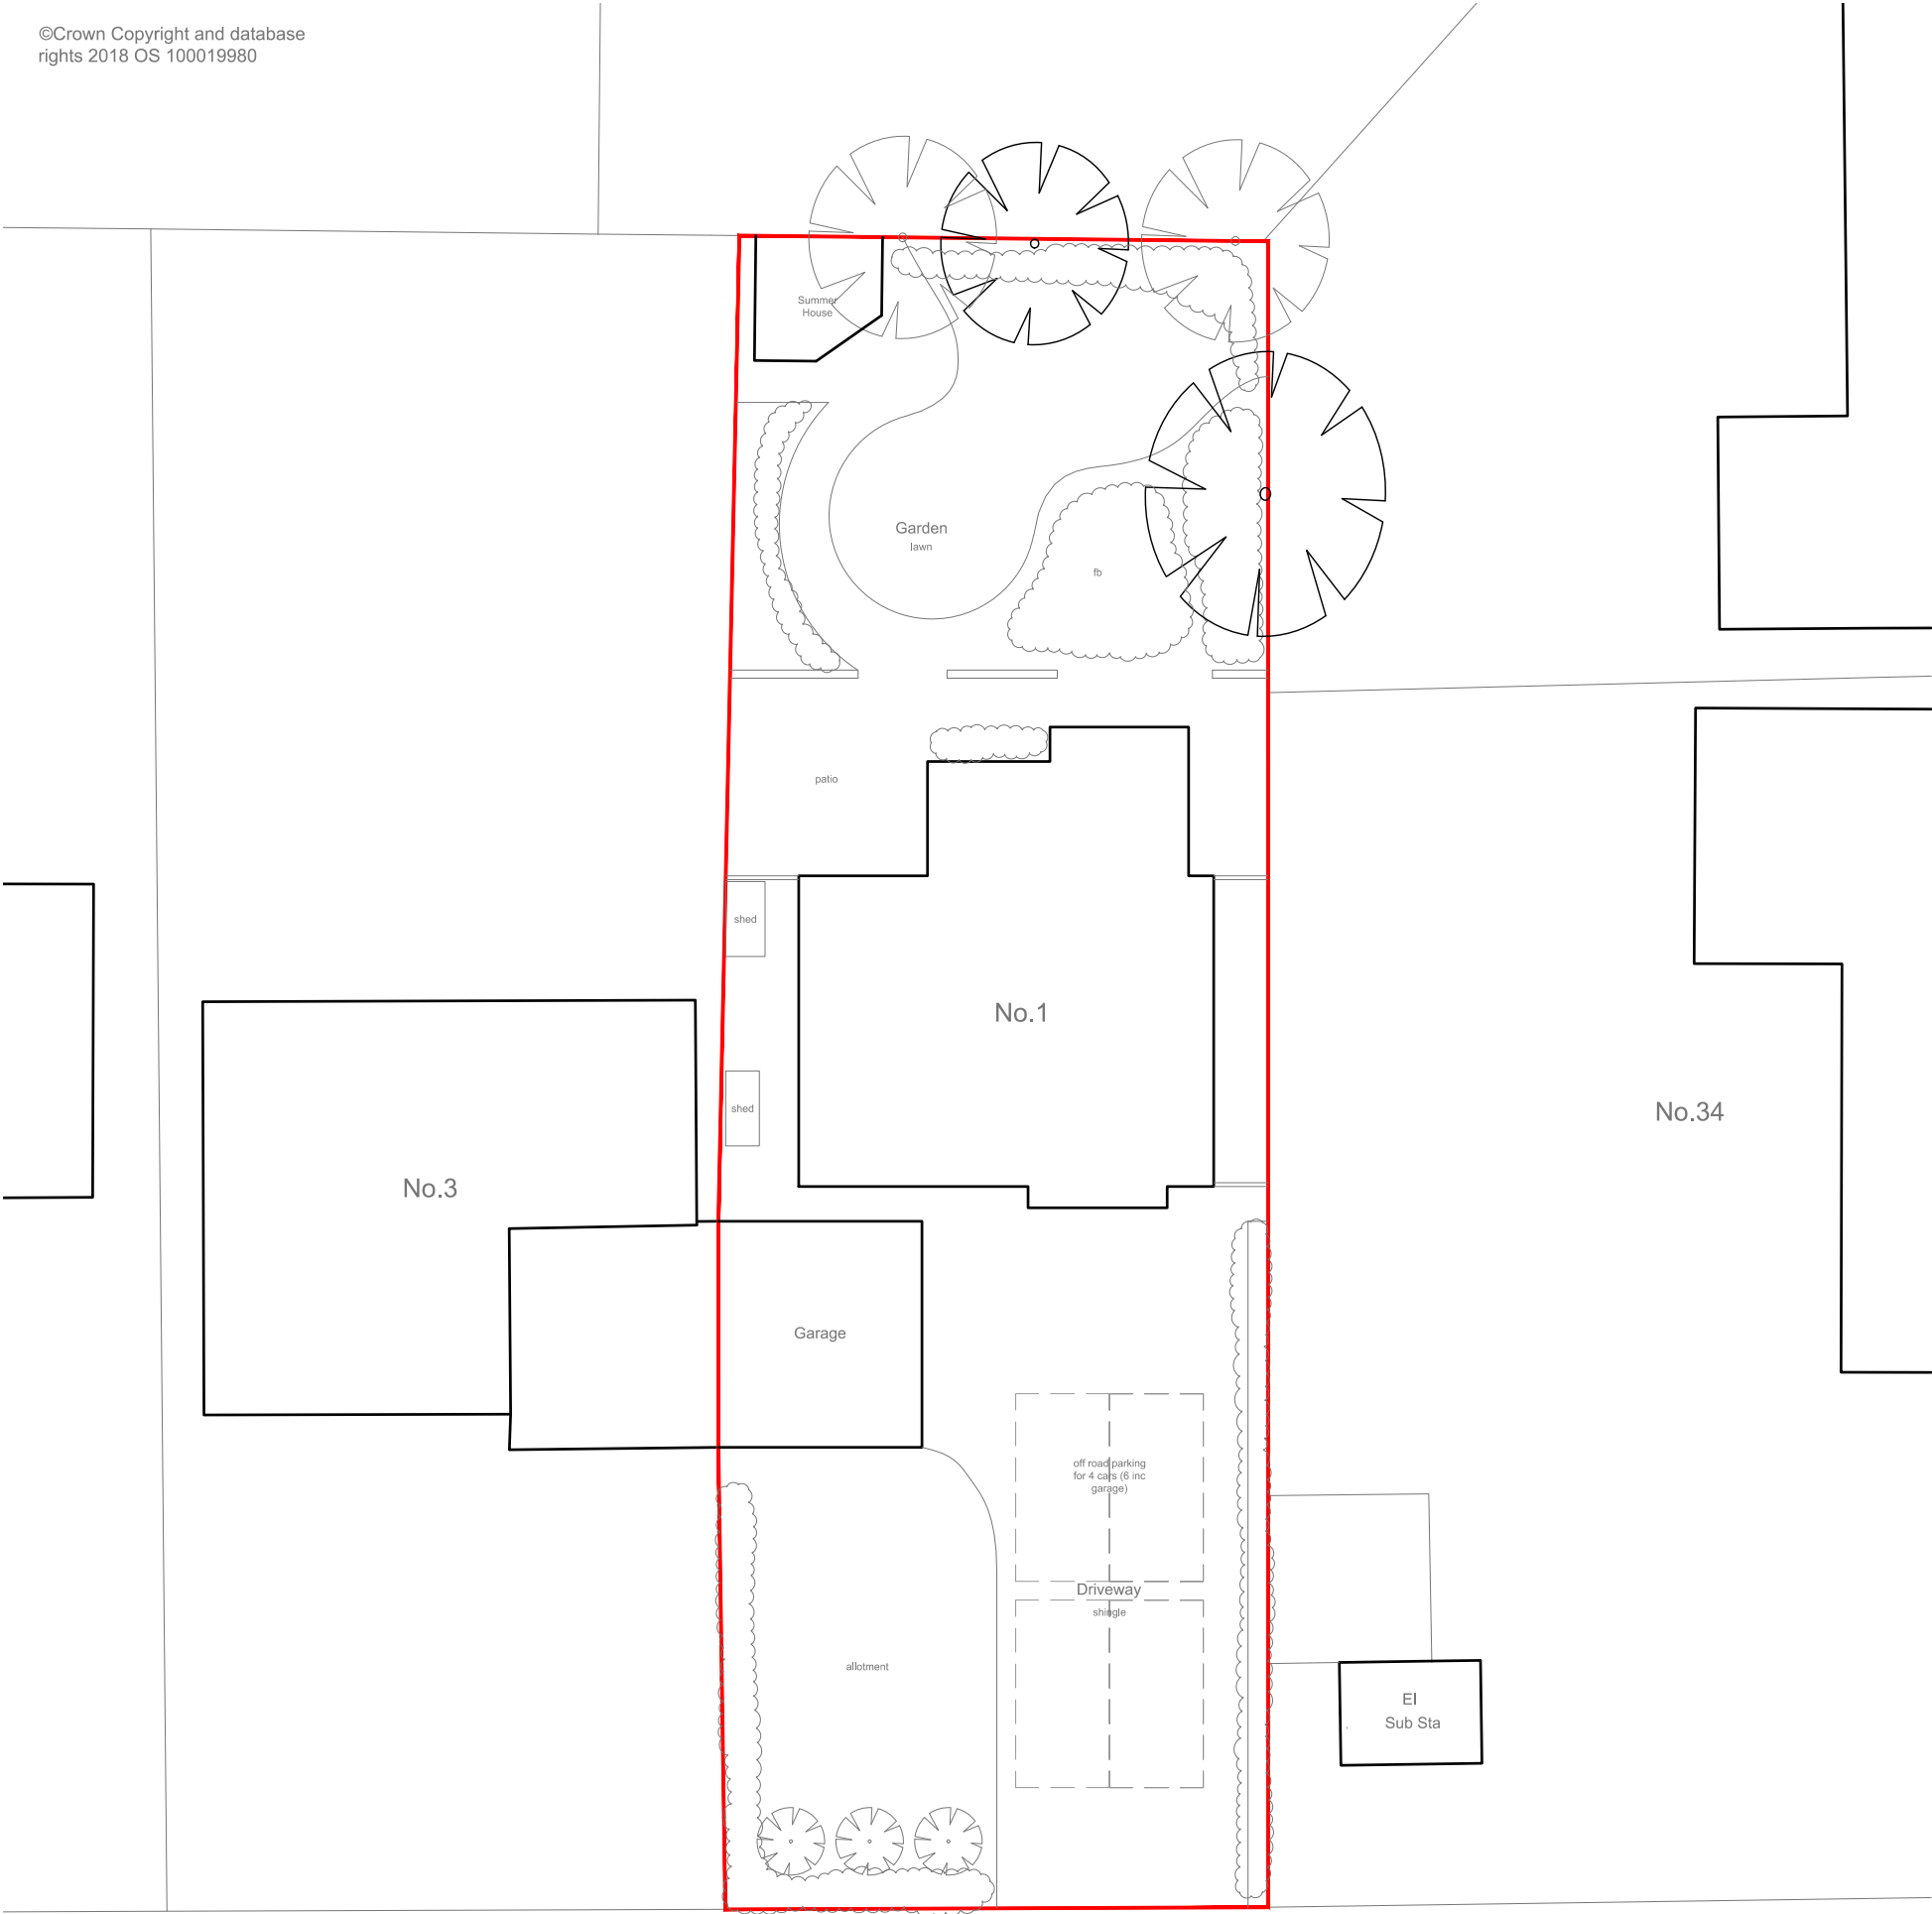

RIVER ROAD



Rev - Date - Revision -

Drawing Title
Existing Site Plan (block plan)
Drawing Scale 1:200 @ A3 Date Feb '19 Status Planning Drawn/checked KM/KM

Drawing Ref
19013 - SU - 001 - Rev

© Pitch, Architects Limited

pitch.
ARCHITECTS

a. 1 Chiltern Court,
37 St. Peter's Avenue,
Caversham,
Reading,
RG4 7DH
t. 0118 948 4618
e. info@pitcharchitects.co.uk
w. www.pitcharchitects.co.uk

Project Title
Proposed Alterations
to
**1 River Road,
Caversham Heights,
RG4 7EH**
Client Name
Mr & Mrs Ashley