


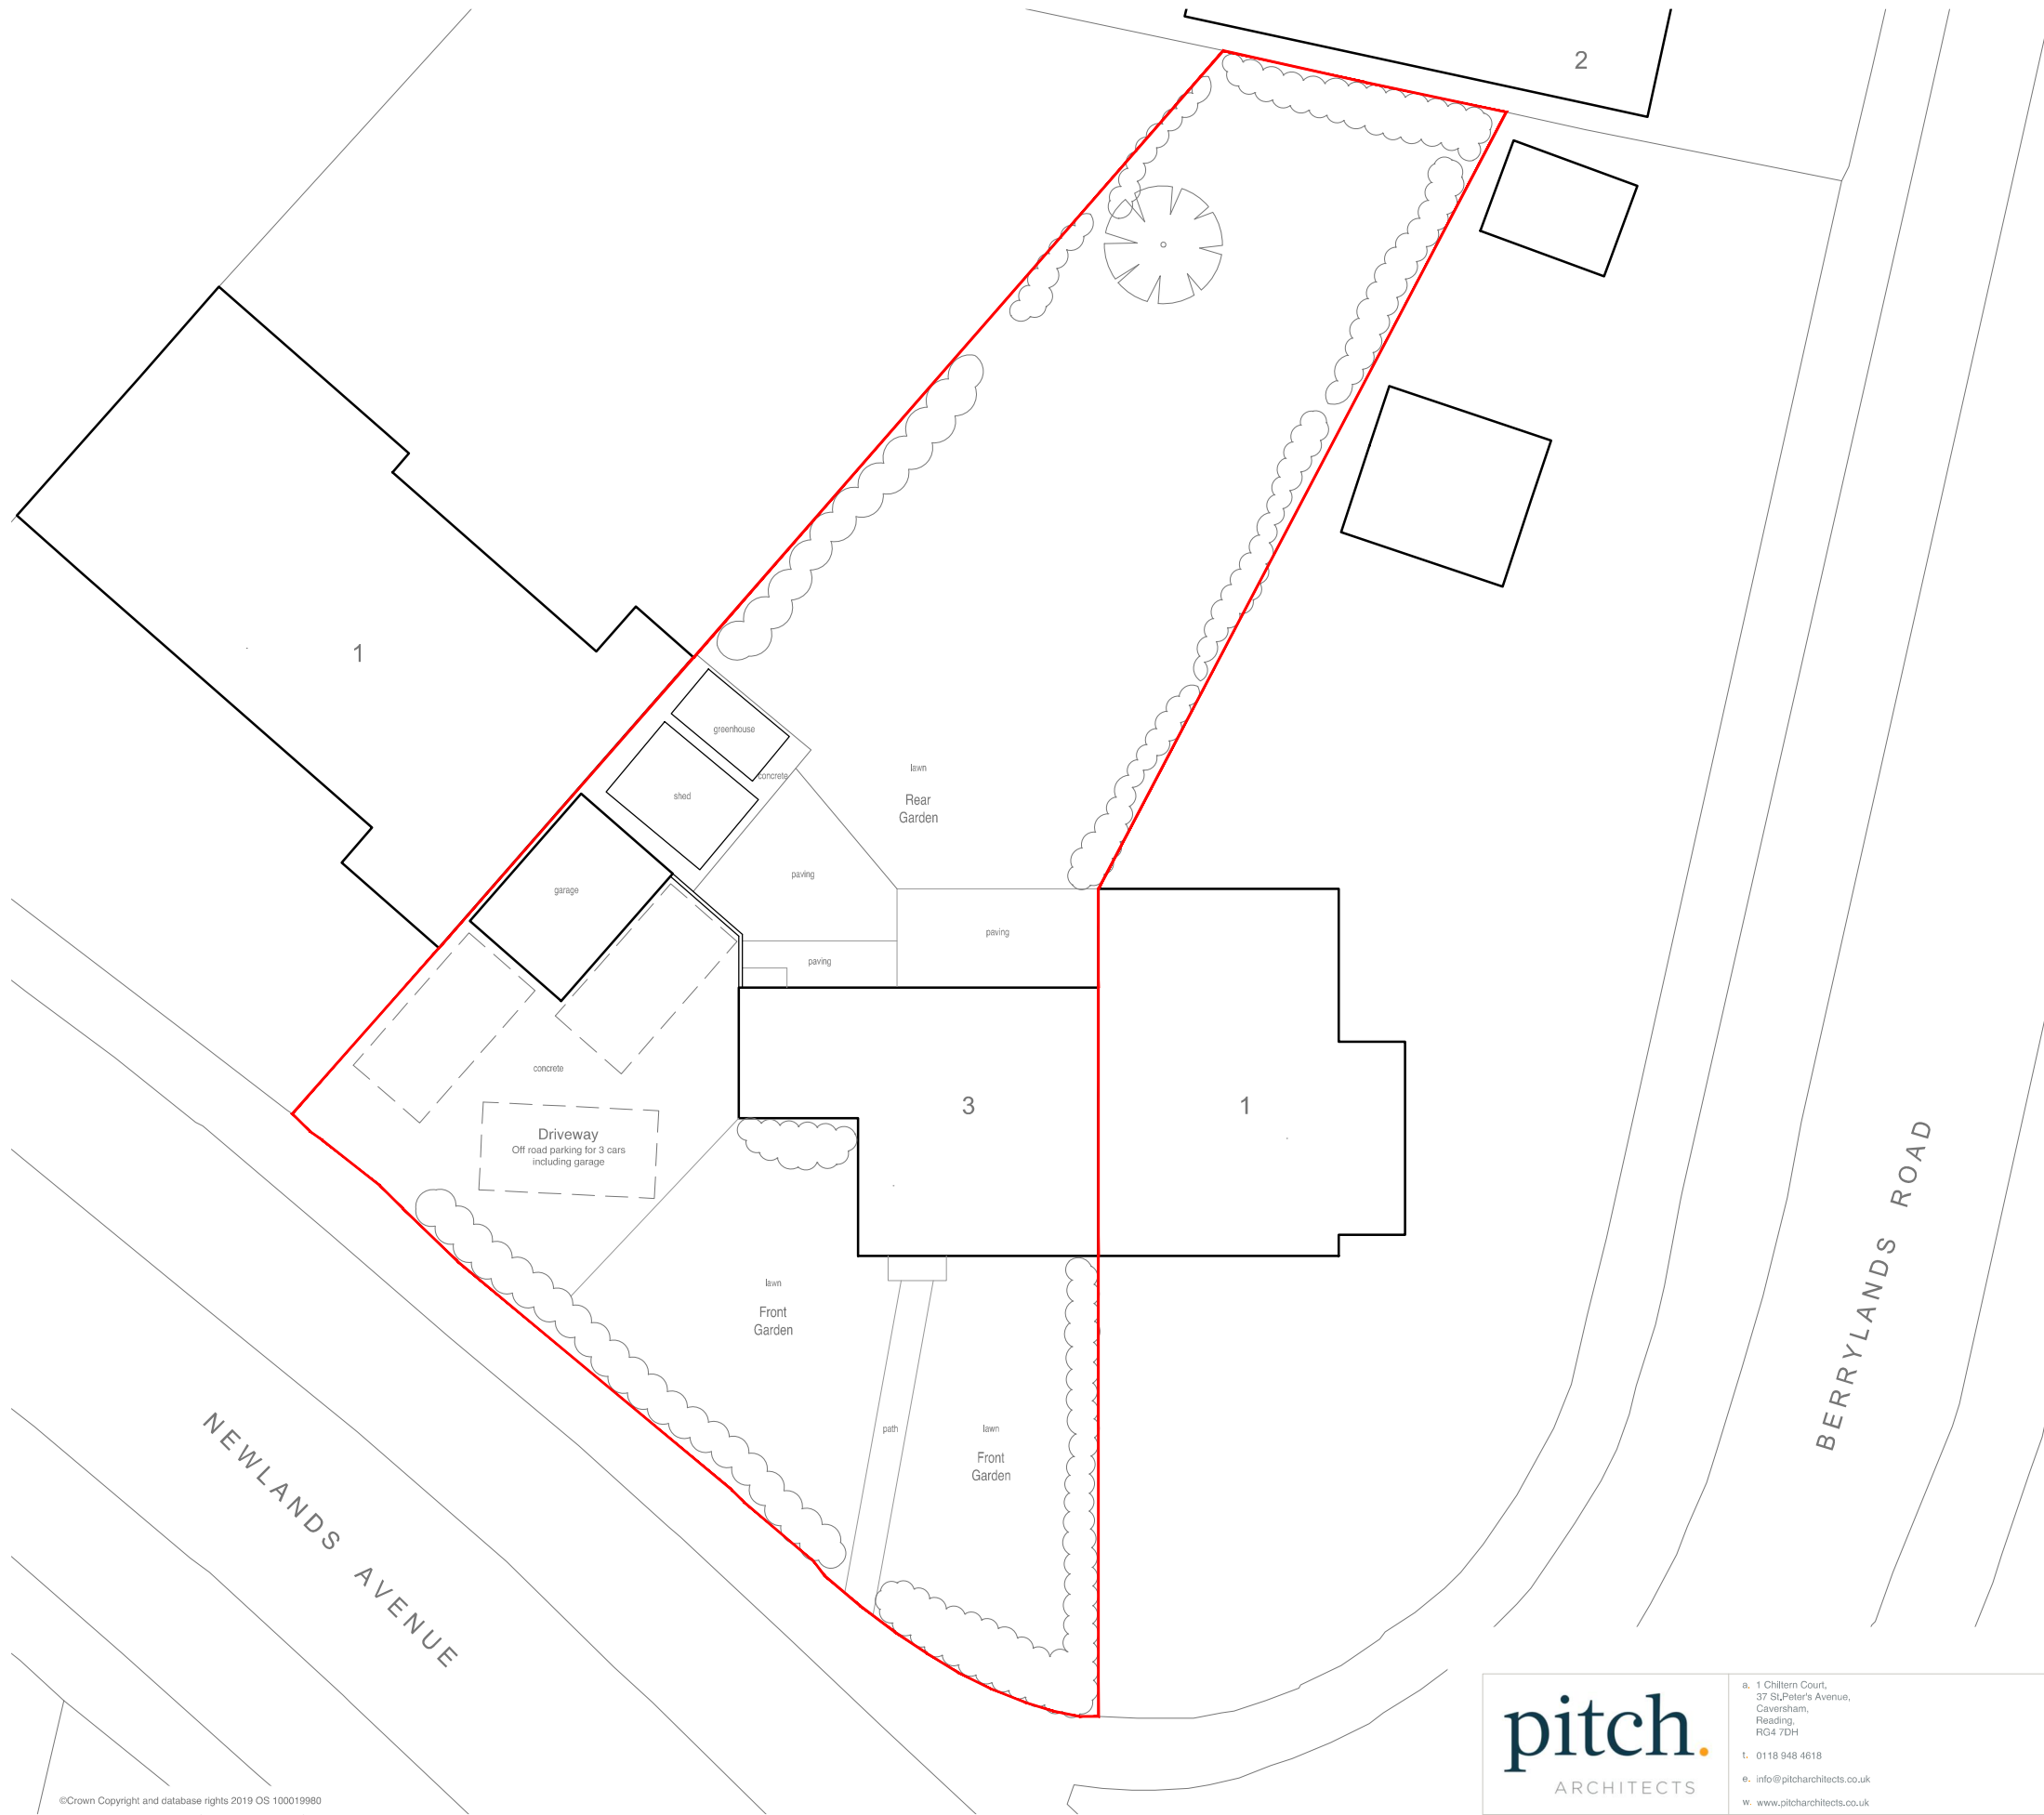

NOTES

For use in the precise named location only.

Copyright reserved by **Pitch**. Architects Limited



Rev - Date - Revision -

a. 1 Chiltern Court,
37 St.Peter's Avenue,
Caversham,
Reading,
RG4 7DH

t. 0118 948 4618

e. info@pitcharchitects.co.uk

w. www.pitcharchitects.co.uk

Project Title
**Proposed Alterations
to
3 Newlands Avenue,
Caversham,
RG4 8NS**

Client Name
Mr & Mrs Scullard

Drawing Title
Existing Site Plan (block plan)

Drawing Scale 1:200 @ A3	Date July '19	Status Planning	Drawn/checked KM/KM
-----------------------------	------------------	--------------------	------------------------

Drawing Ref 18105 - SU - 001	Rev -
--	----------

© Pitch. Architects Limited