


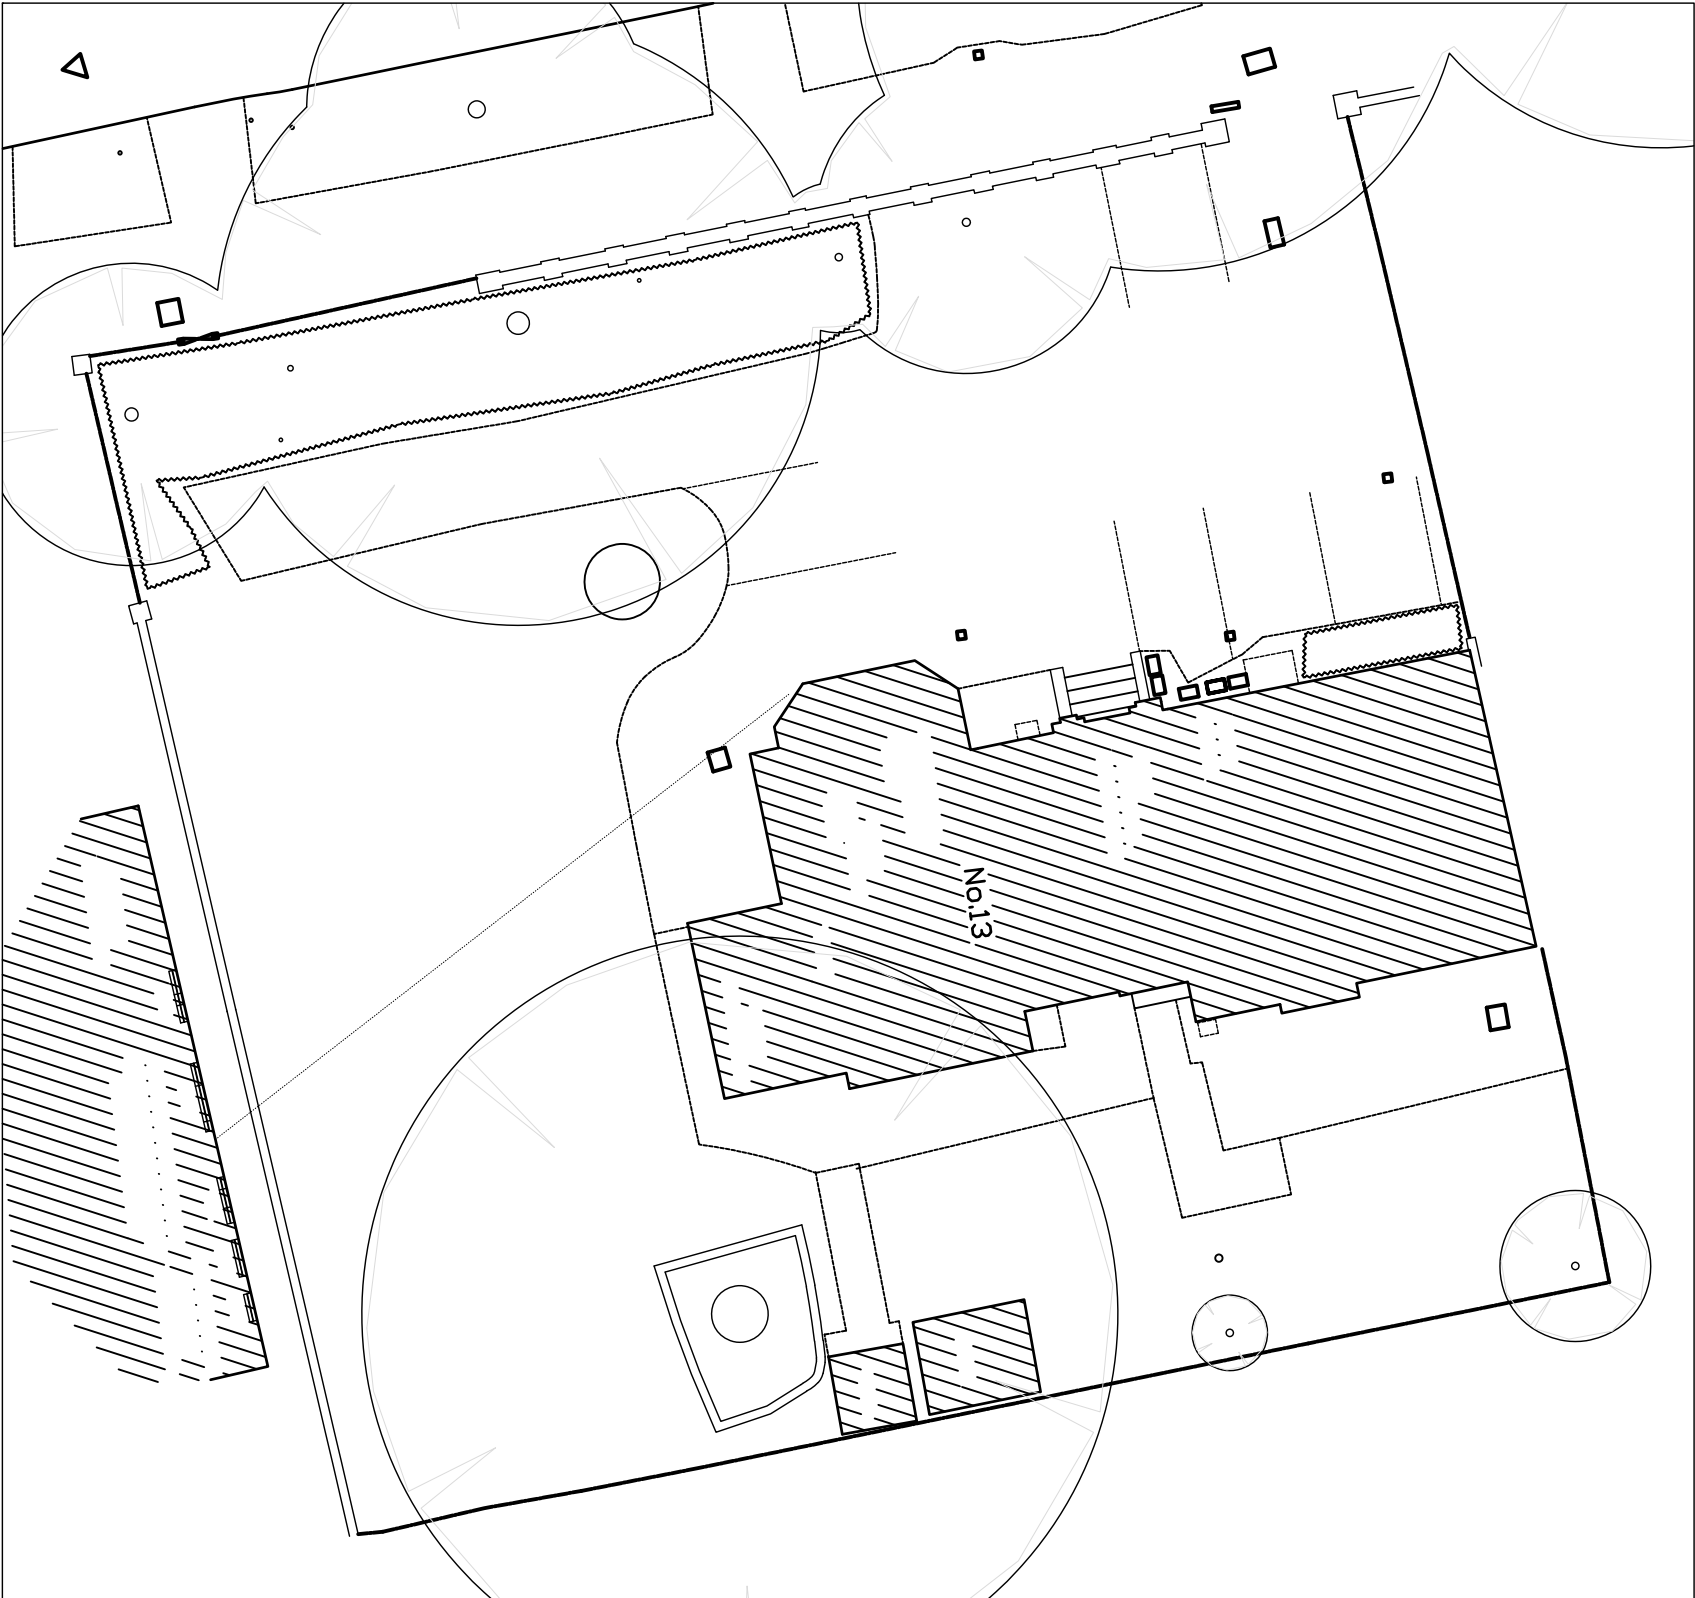

Site Plan 1:200



Location Plan 1:1250

Gilfillan Studios

Project
Works at 13 Kendrick Road, Reading

Drawing Title
Location and Site Plans

Date	Scale	Drawn by	Check by
01 Feb 2019	1:1250 + 1:200 @ A3	AH	AH
Project No	Drawing No	Revision	
	01	-	