




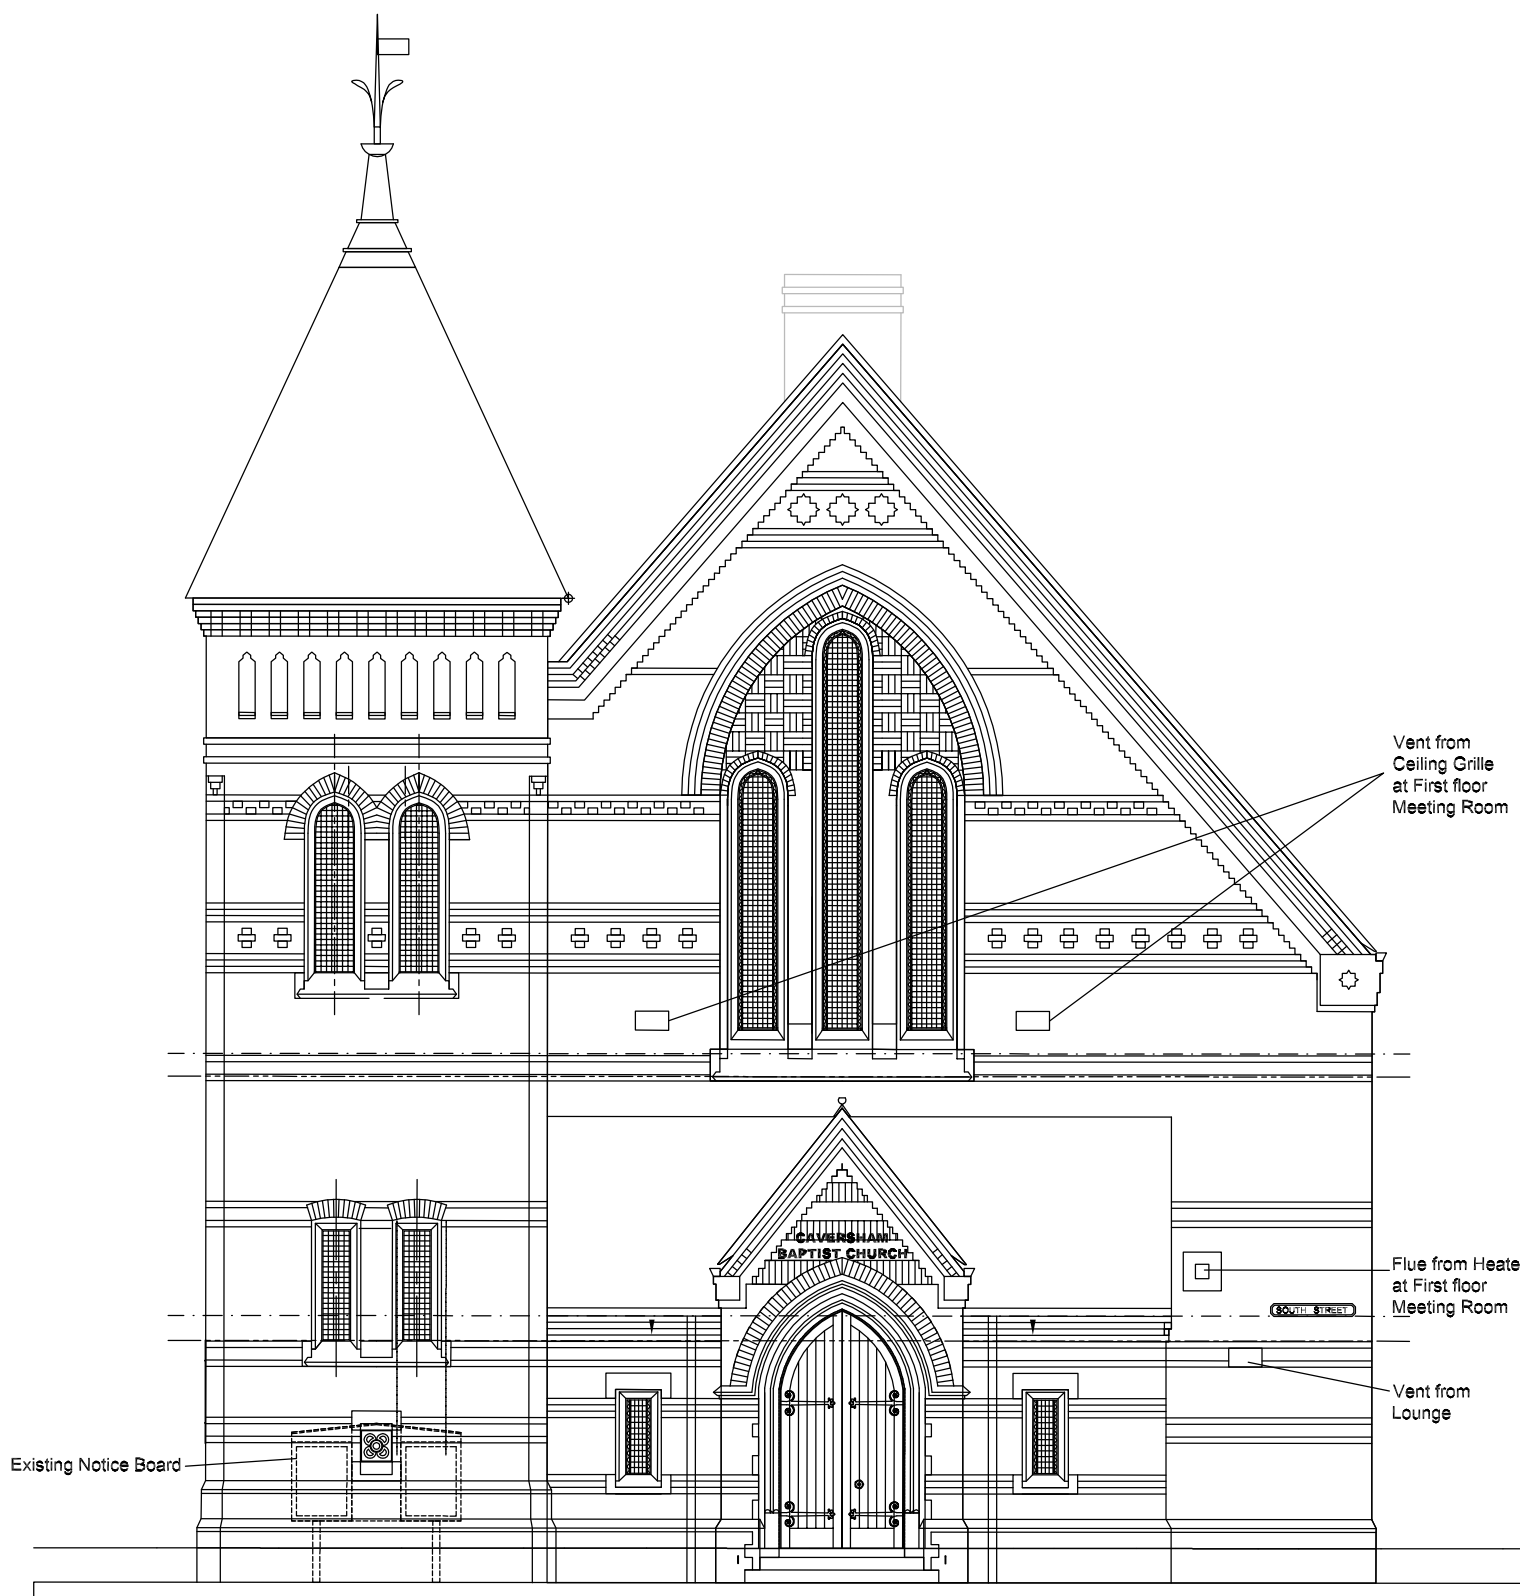


South Elevation

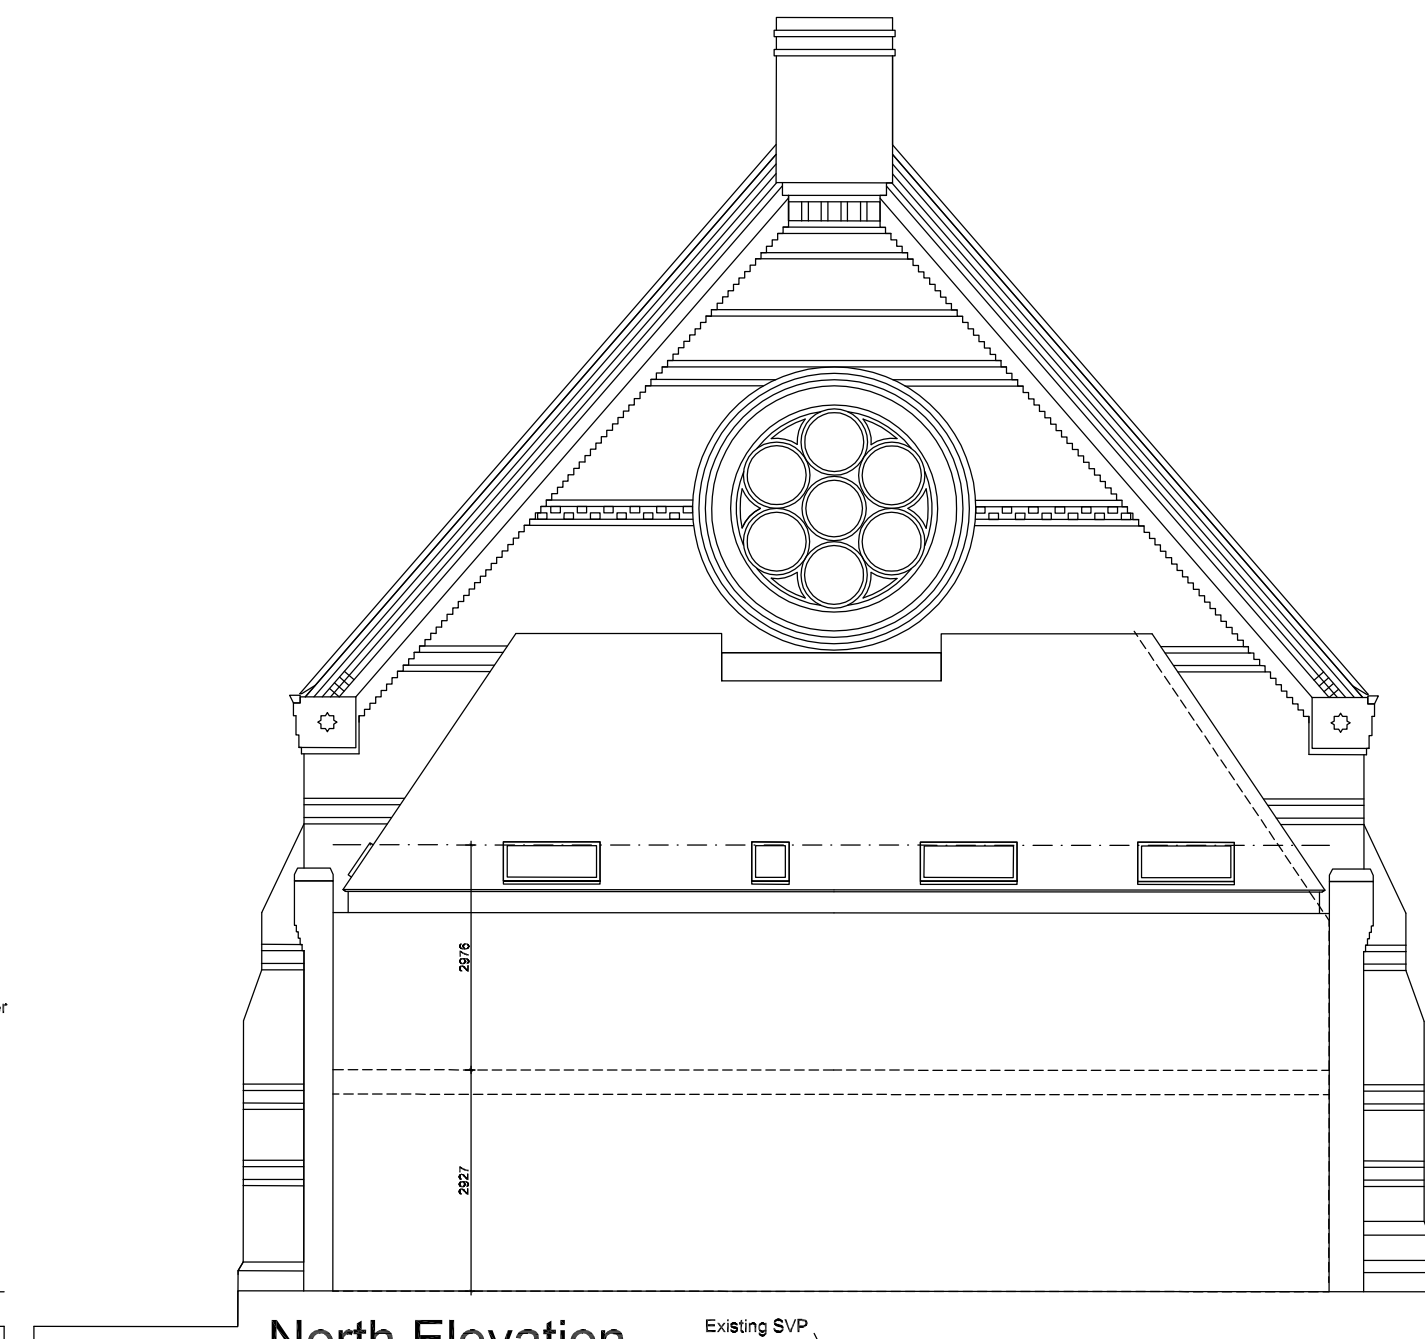


North Elevation

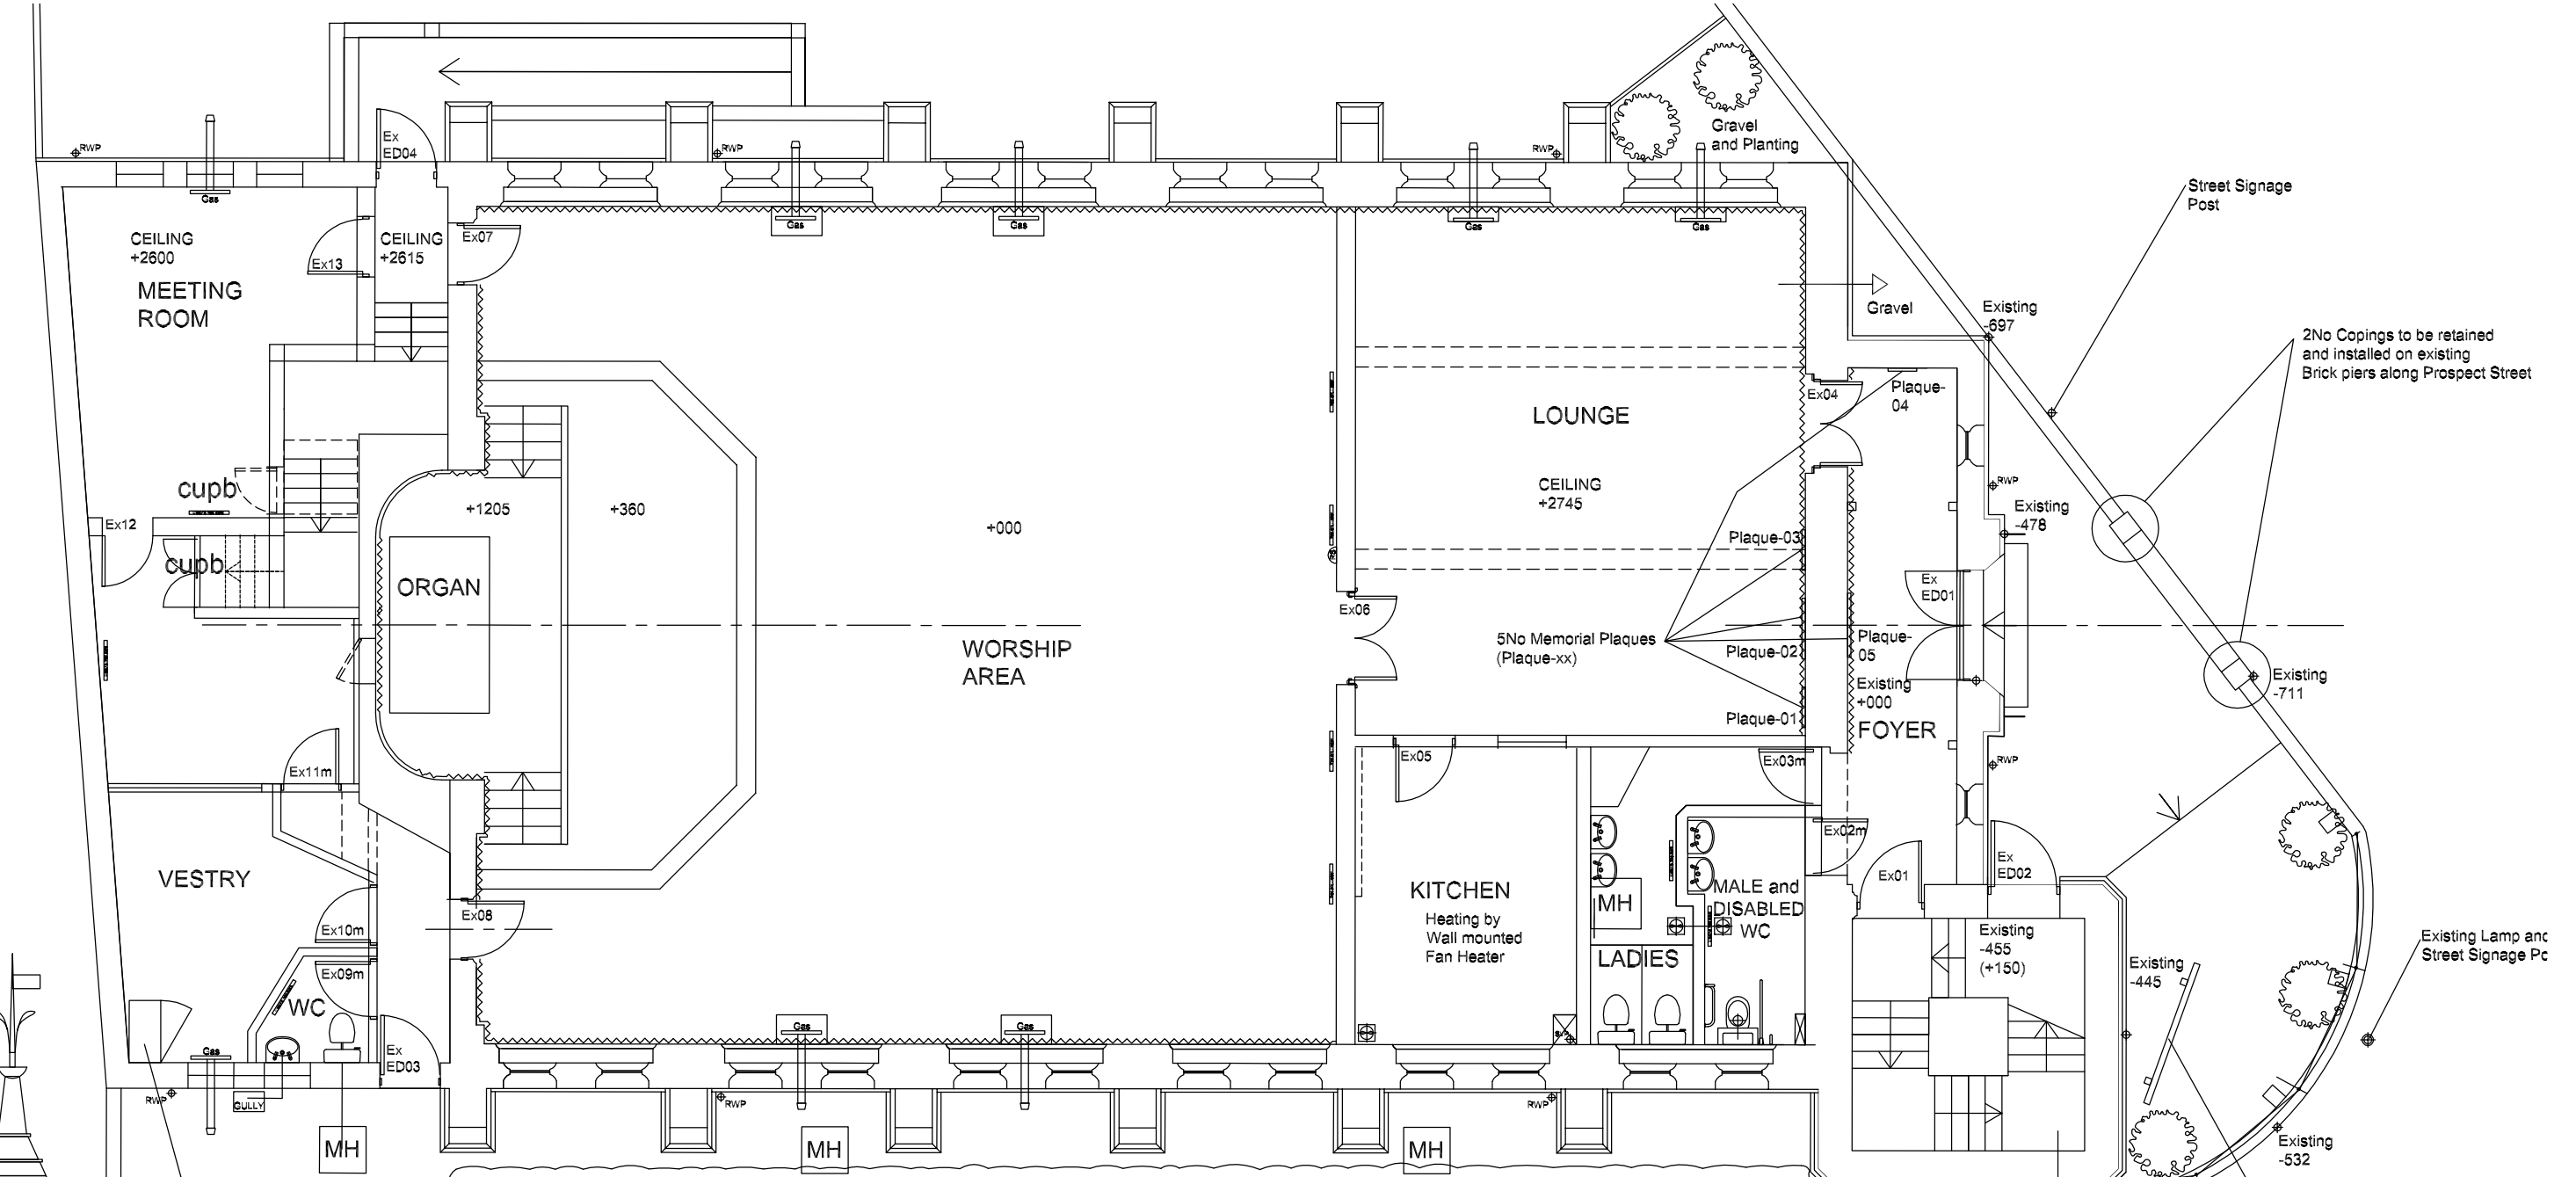


Ground Floor Plan

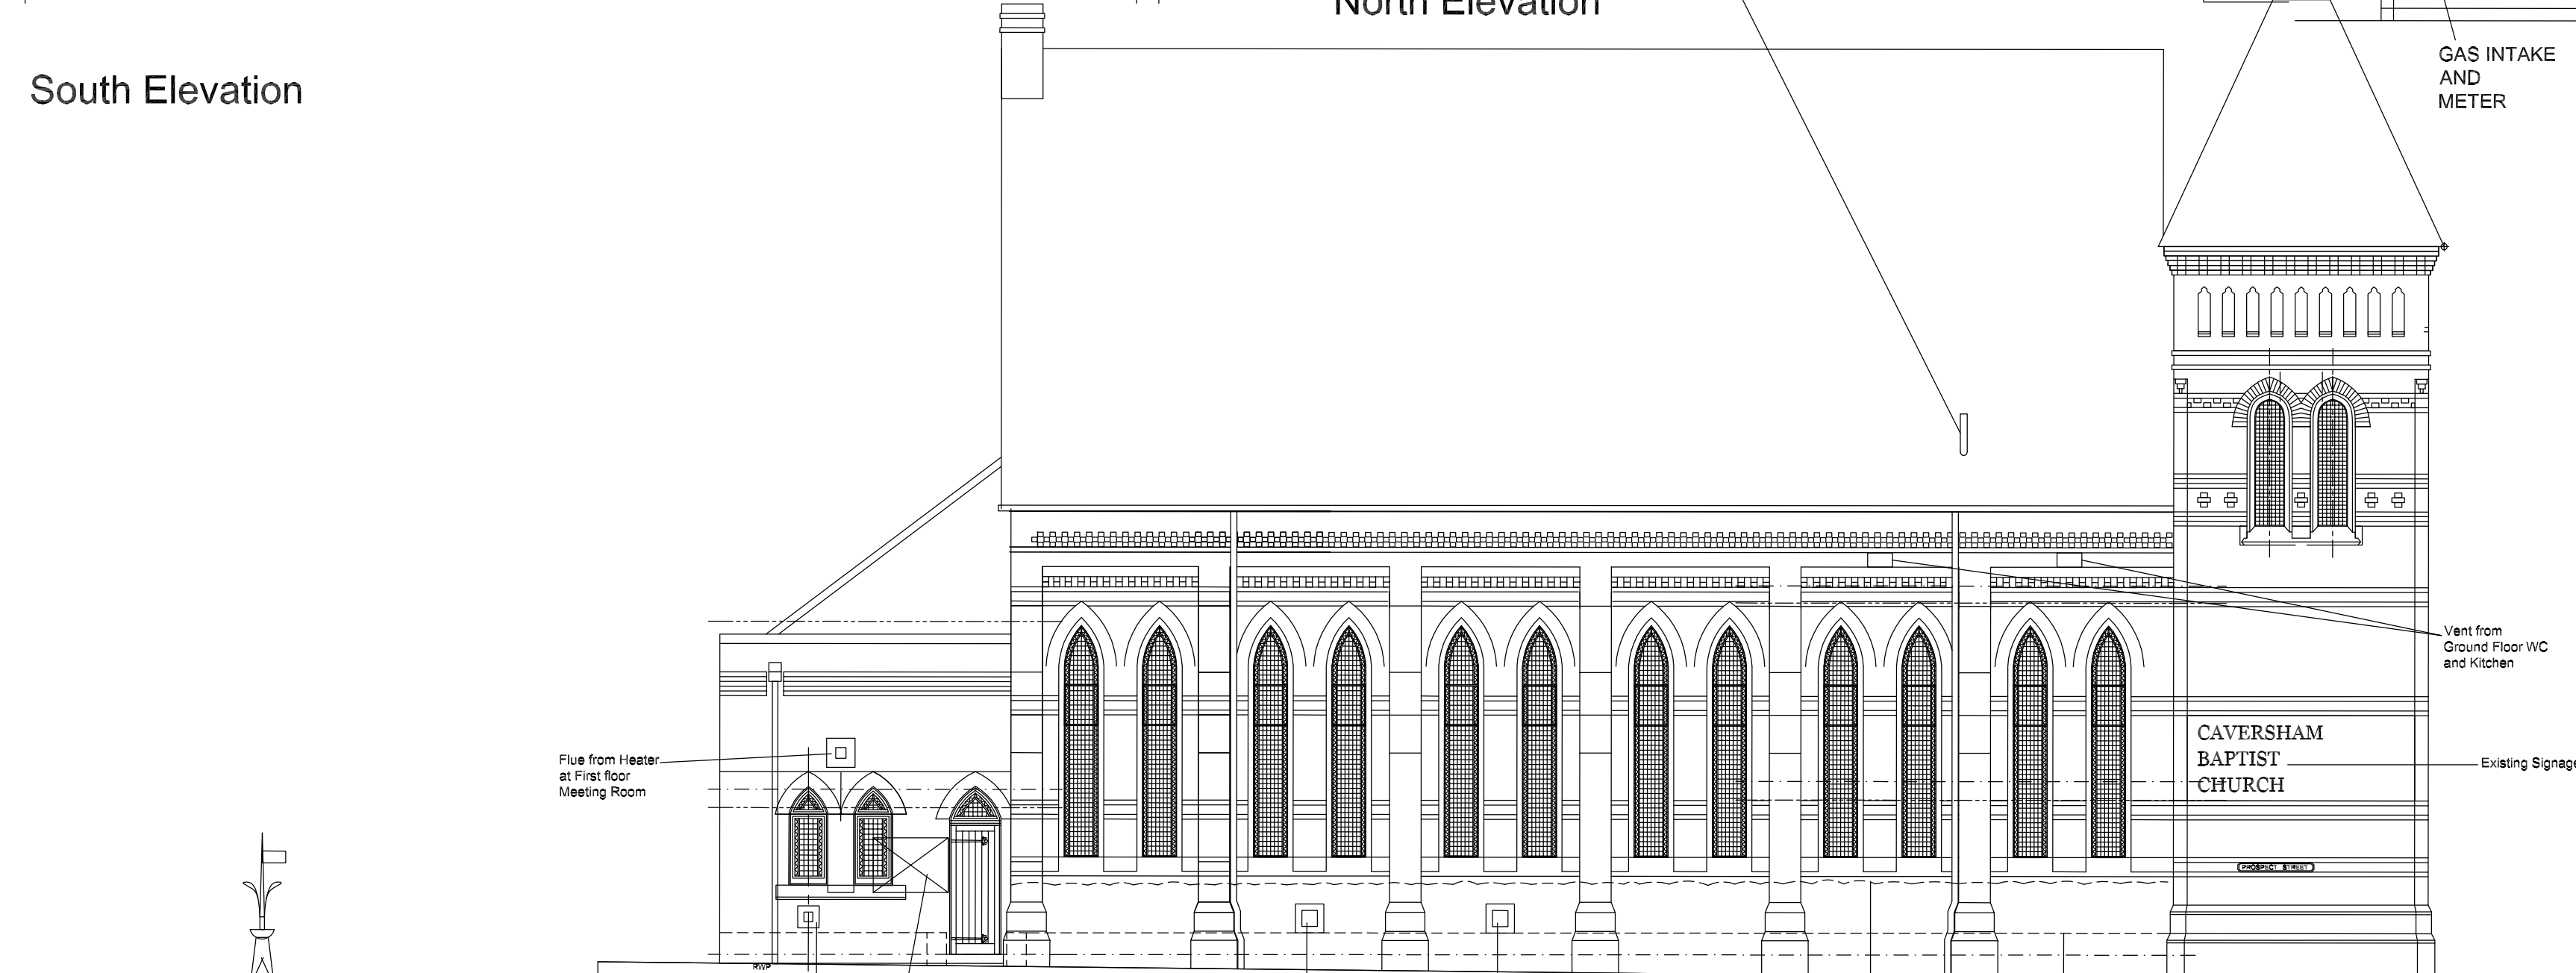


West Elevation

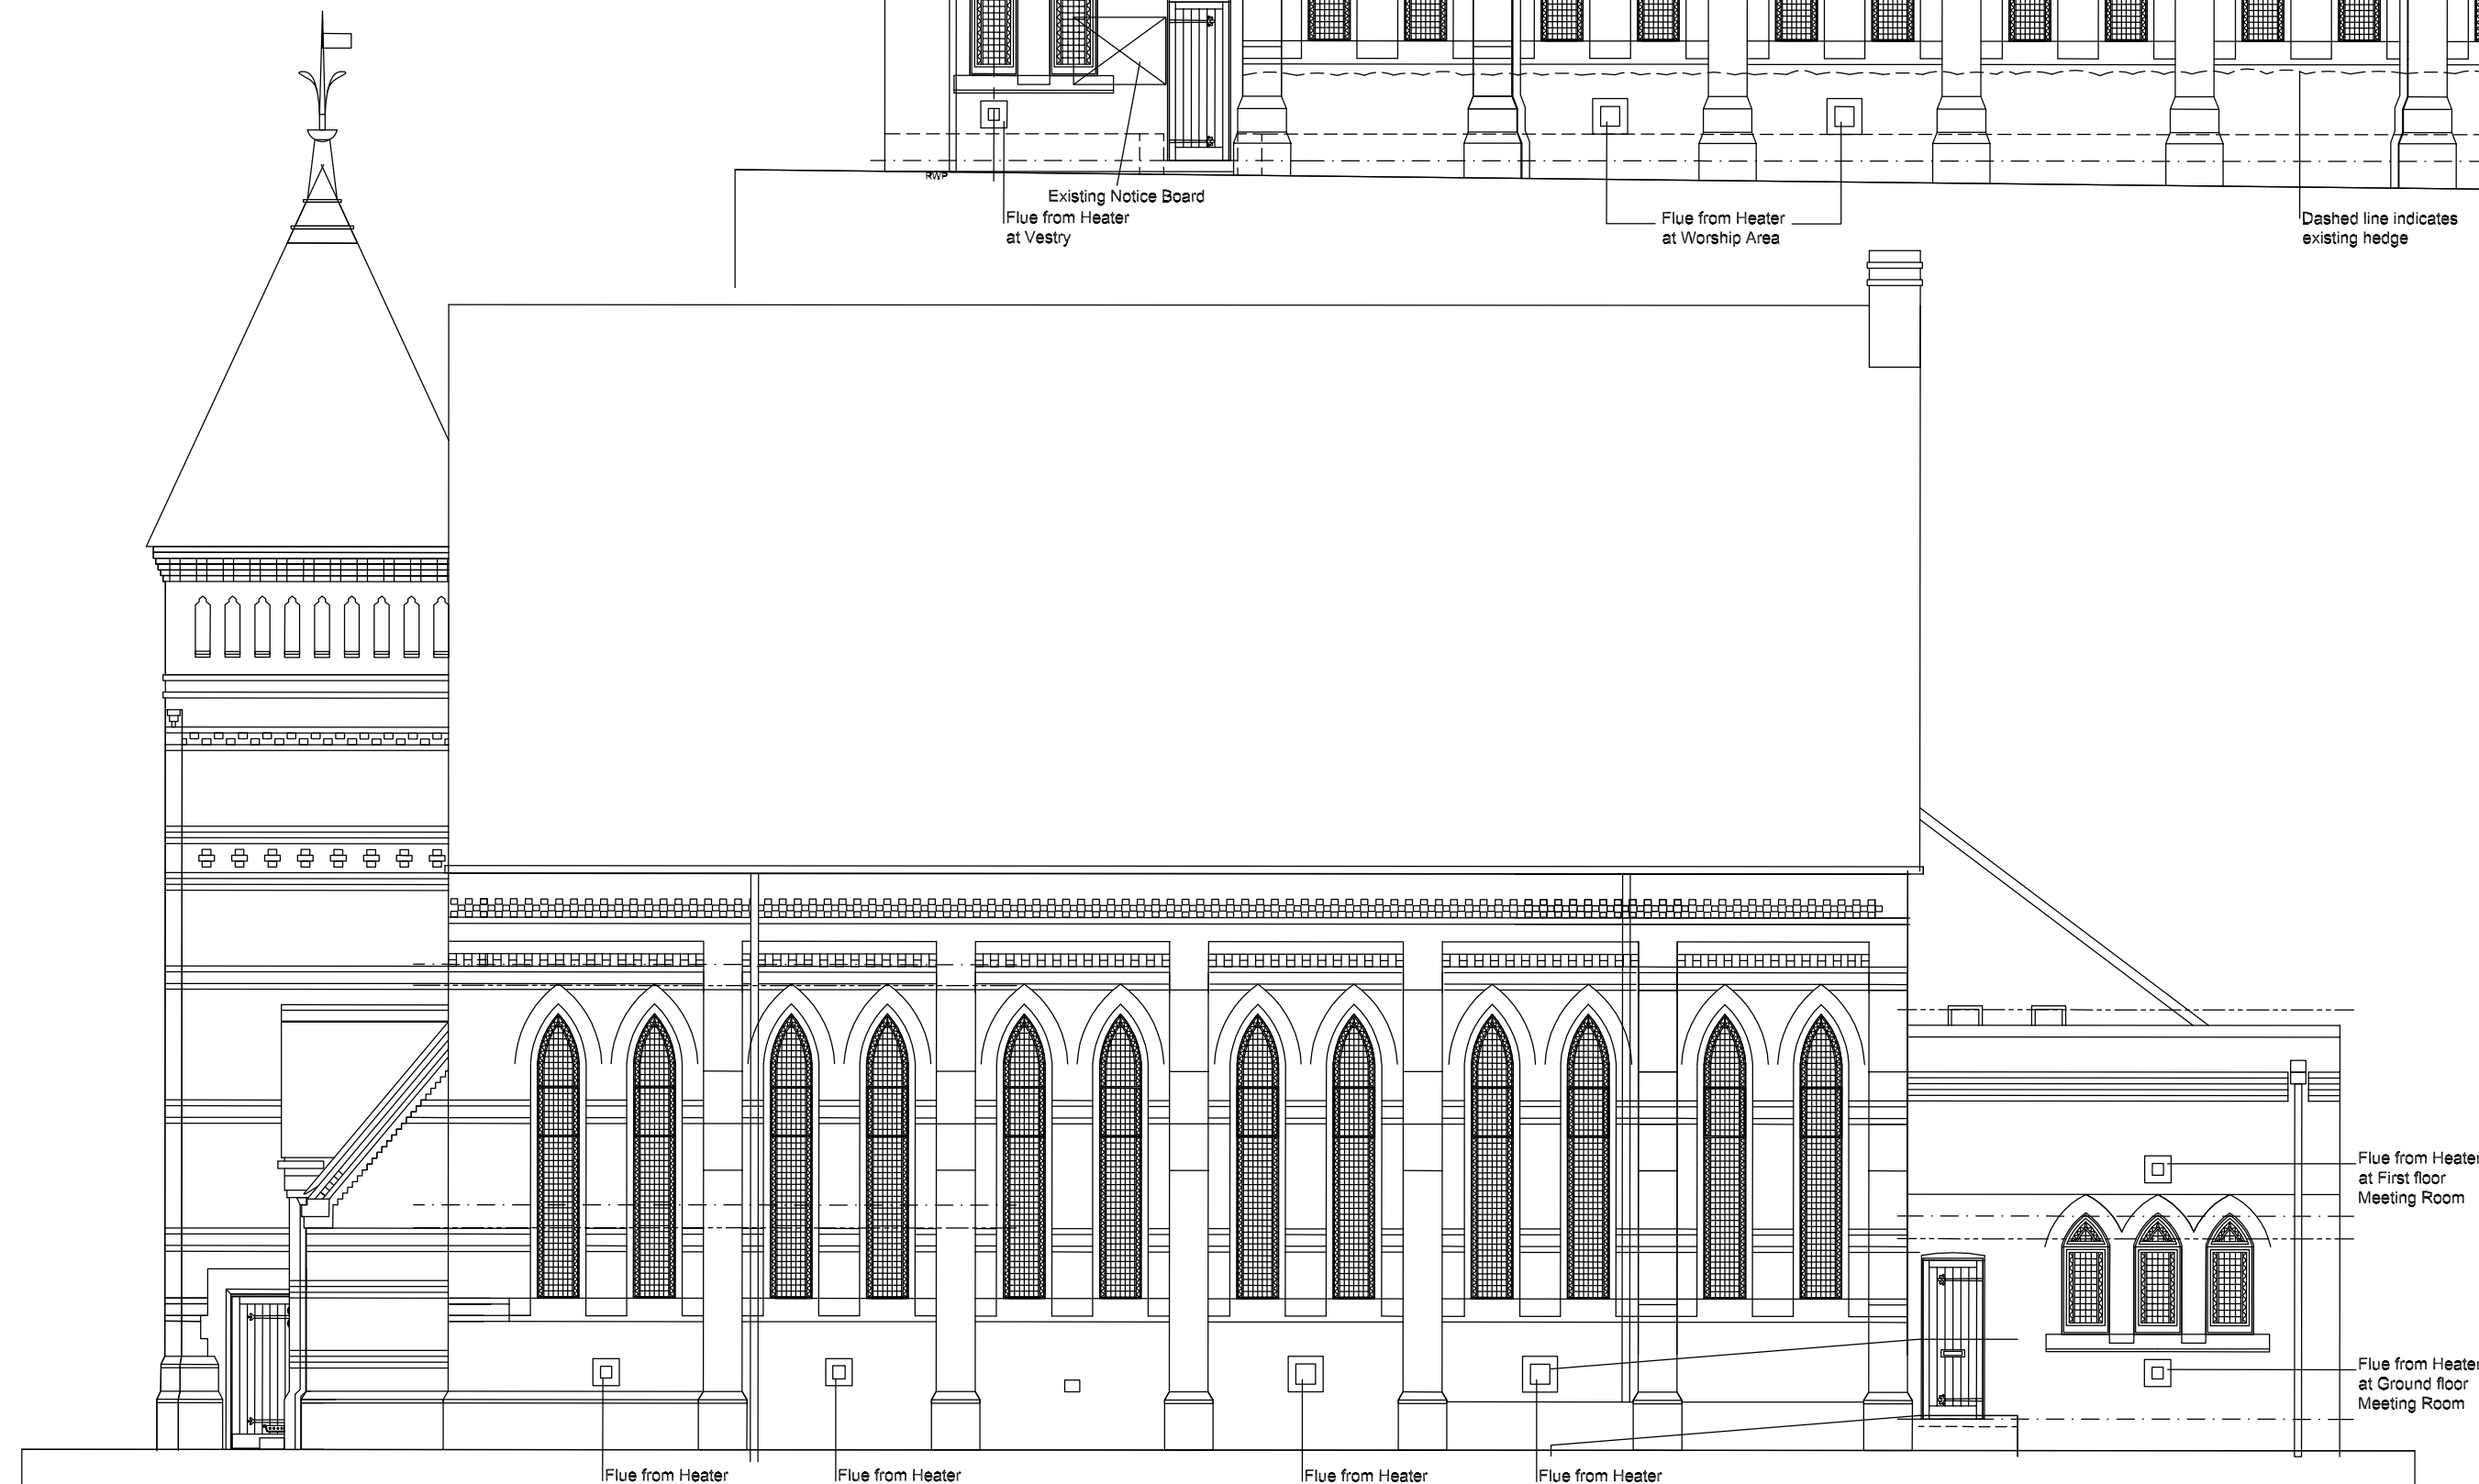

East Elevation

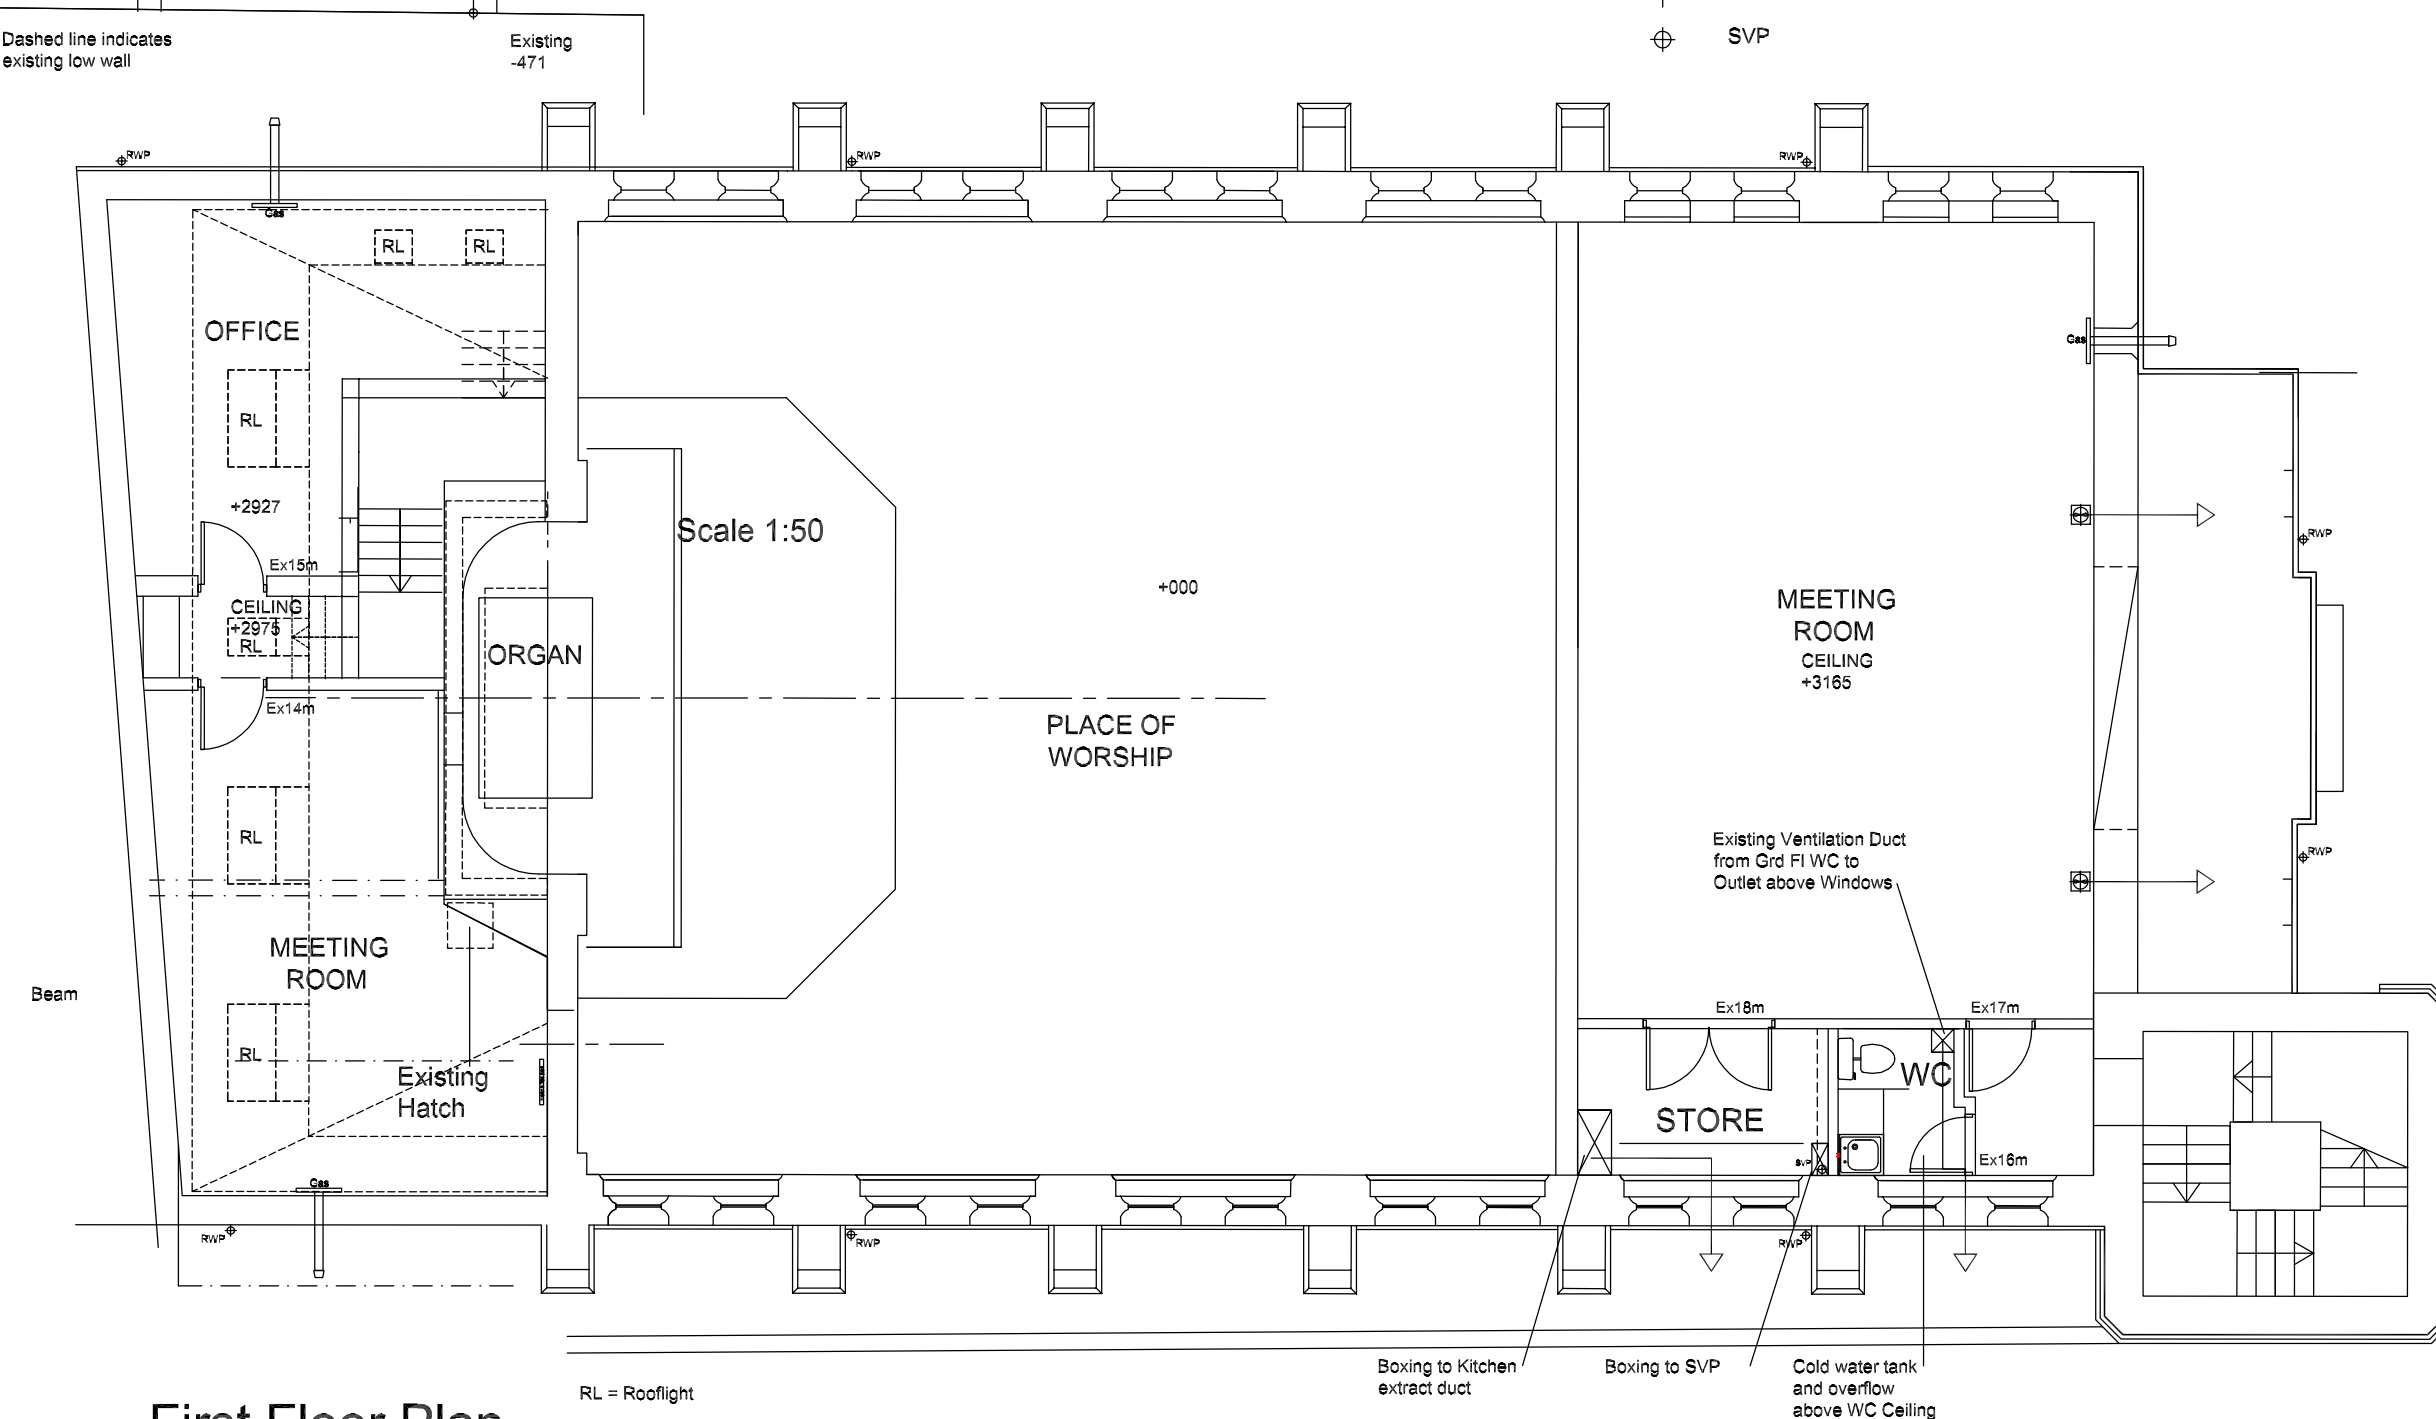

First Floor Plan

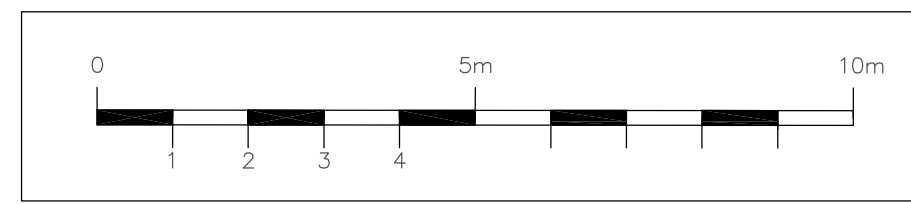

Listed Building


HEATING LEGEND

- Ⓜ MAINS POWERED HEAT DETECTOR
- Ⓢ MAINS POWERED CARBON MONOXIDE DETECTOR TO BE FITTED IN ACCORDANCE WITH MANUFACTURERS RECOMMENDATIONS
- R RADIATOR
- Ⓢ RADIATOR ELECTRICAL
- Ⓢ RADIATOR GAS
- Ⓢ Convactor Heater
- Ⓢ RADIANT HEATER
- Ⓢ BOILER TERMINATION FLUE
- Ⓢ ROOM STAT
- Ⓢ CEILING EXTRACT
- Ⓢ WALL EXTRACT
- Ⓢ FLUE
- Ⓢ EXTRACT TERMINAL
- Ⓢ SVP

B	General update	July 18
A	Rear Elevation and Services added	July 18
REV	DESCRIPTION	DATE

CLIENT
Caversham Baptist Church
PROJECT
Refurbishment
TITLE
Existing
Plans and Elevations

SCALE 1:100@A1	DRAWING NO. 1972/S01	DRAWN BY NL
DATE March 18	REV. B	

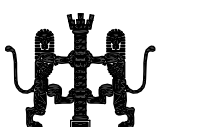

Chiltern Chambers, St Peter's Avenue
Caversham, Tel 0118 944 9856
enquiries@dlkarchitects.com