
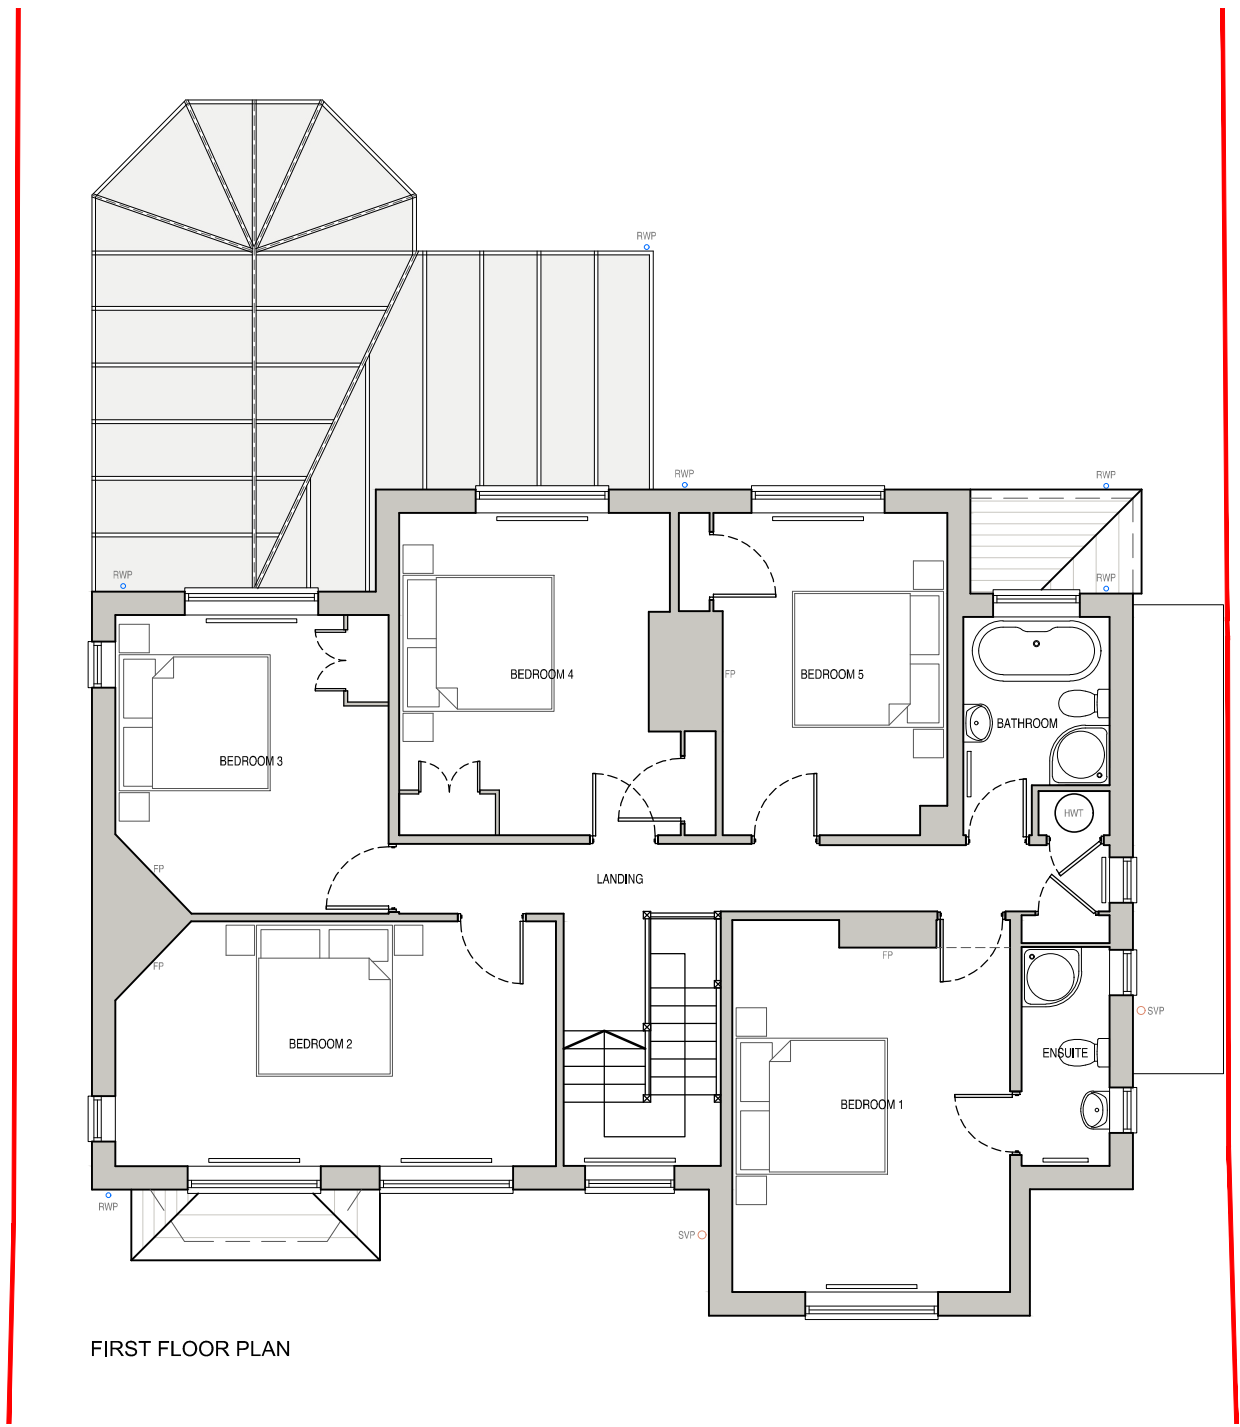


NOTES

For use in the precise named location only.

Copyright reserved by Pitch, Architects Limited

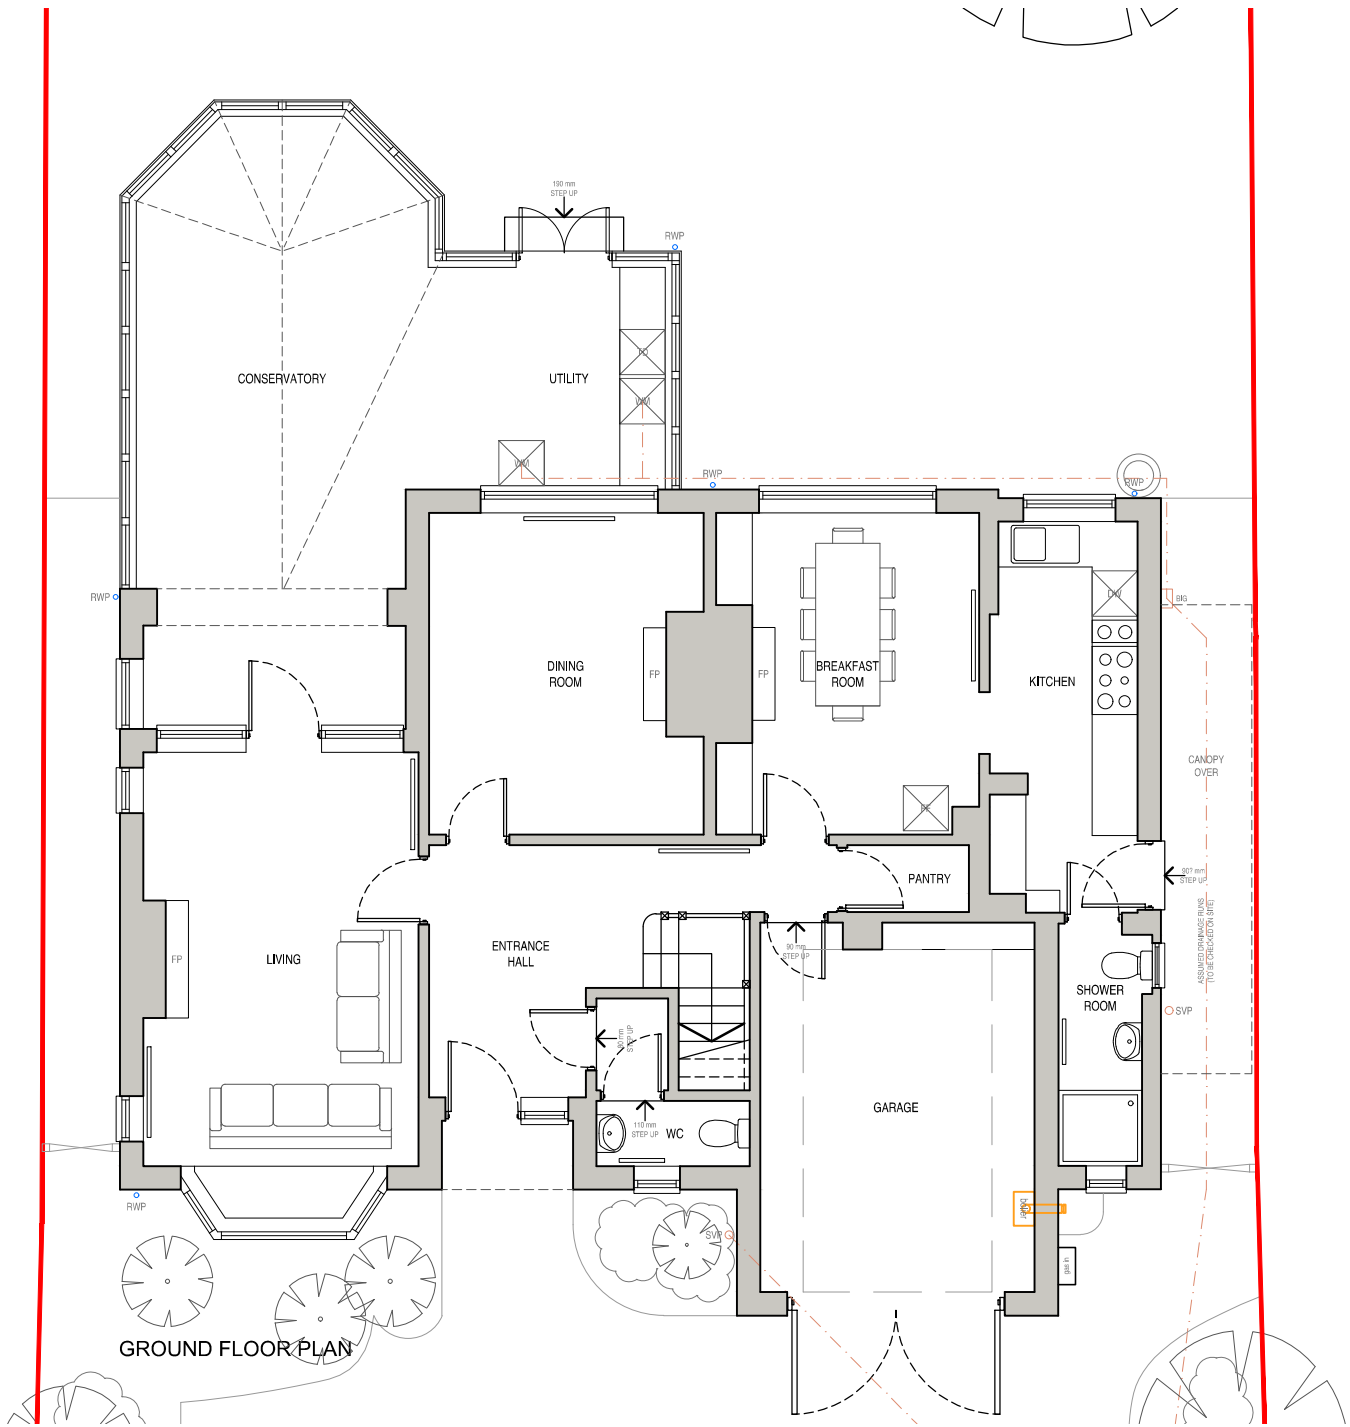

	a. 1 Chiltern Court, 37 St.Peter's Avenue, Caversham, Reading, RG4 7DH t. 0118 948 4618 e. info@pitcharchitects.co.uk w. www.pitcharchitects.co.uk	Project Title Proposed Alterations to 84a Albert Road, Caversham, RG4 7PL Client Name Mr & Mrs Jones	Rev - Date - Revision -			
			Drawing Title Existing Floor Plans			
			Drawing Scale 1:100 @ A3	Date Oct '19	Status Planning	Drawn/checked KM/KM
			Drawing Ref 19063 - SU - 002 -			

© Pitch, Architects Limited