


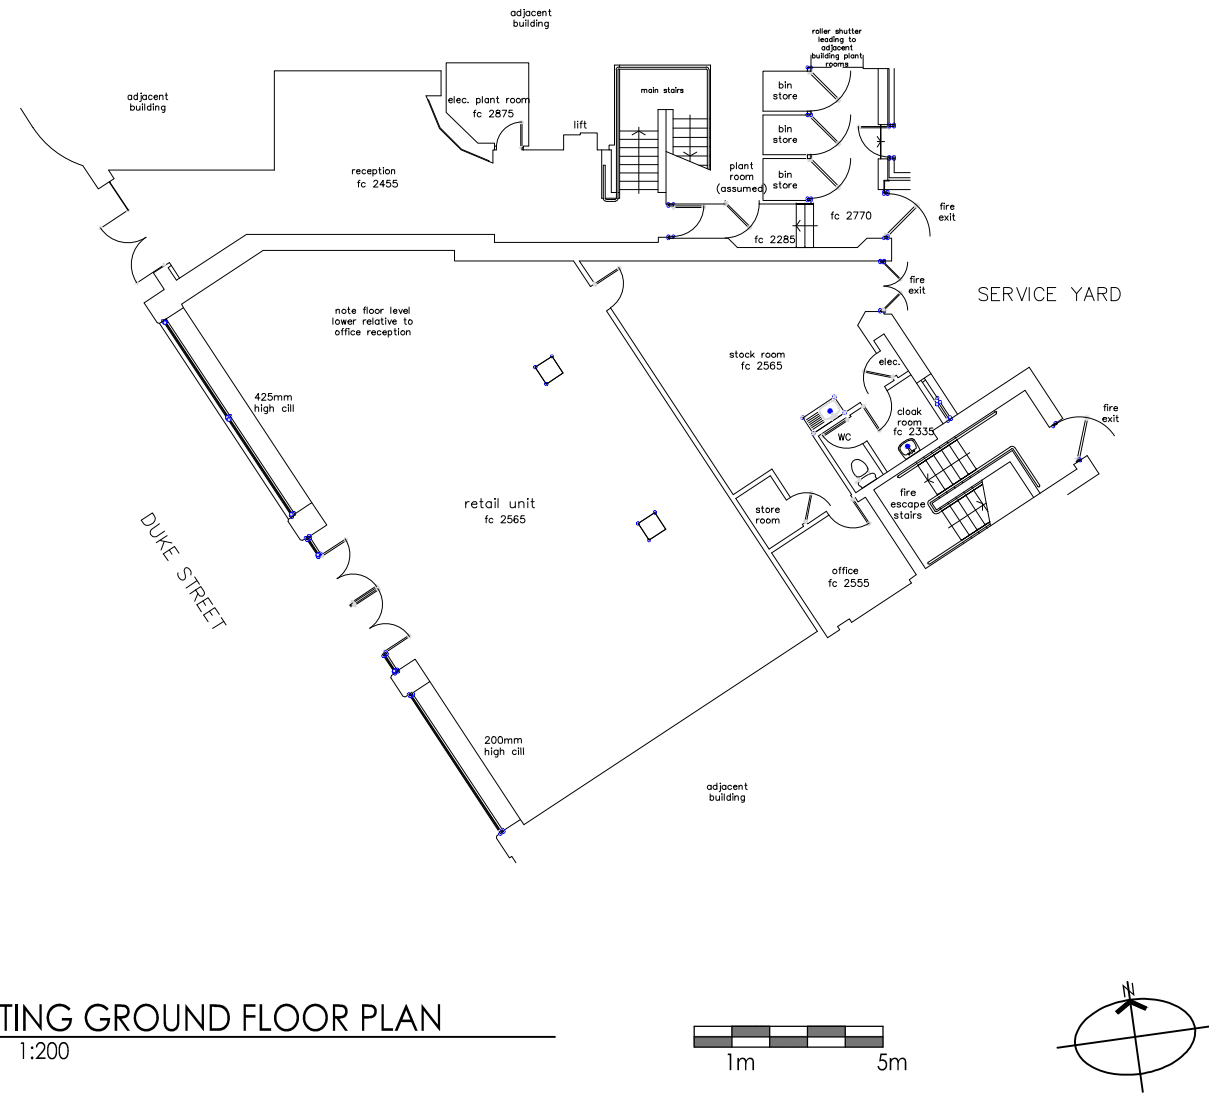

EXISTING GROUND FLOOR PLAN
SCALE 1:200

Rev: _____



6 Wrotham Business Park
Barnet, Herts
EN5 4SZ
t: 0208 275 1080
e: enquiries@planningconsent.com
w: www.planningconsent.com

Drawing Title:	Scale: 1:200@A3			
Existing Ground Floor Plan	Drwn: srt			
Project:	Date: April 2019			
P.D.Application				
Location:	Drawing No:			
Dukesbridge Chambers, Reading, RG1 4SA	<table border="1"><tr><td>5016</td><td>40</td><td></td></tr></table>	5016	40	
5016	40			

Copyright and design right held by Stuart Henley & Partners Ltd. No unauthorised reproduction permitted.