




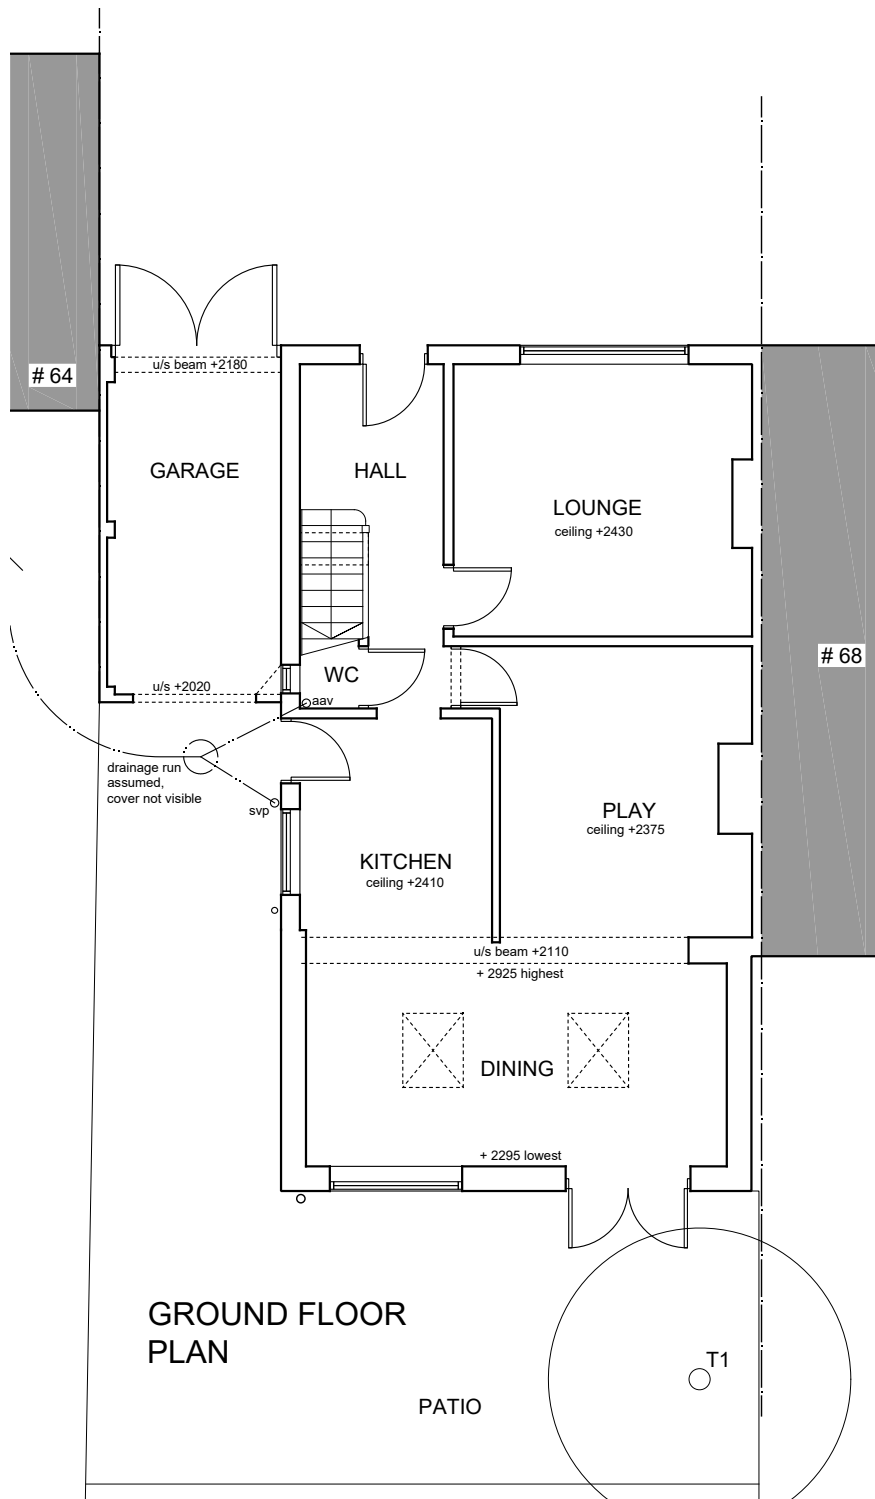

GROUND FLOOR  
PLAN

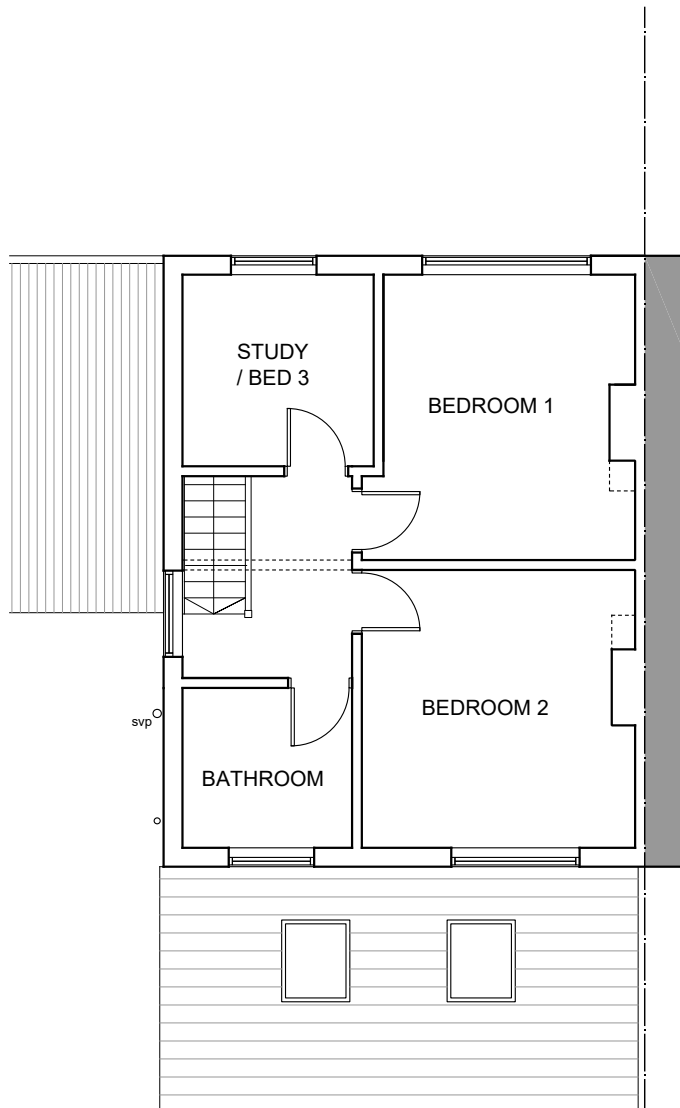

FIRST FLOOR  
PLAN

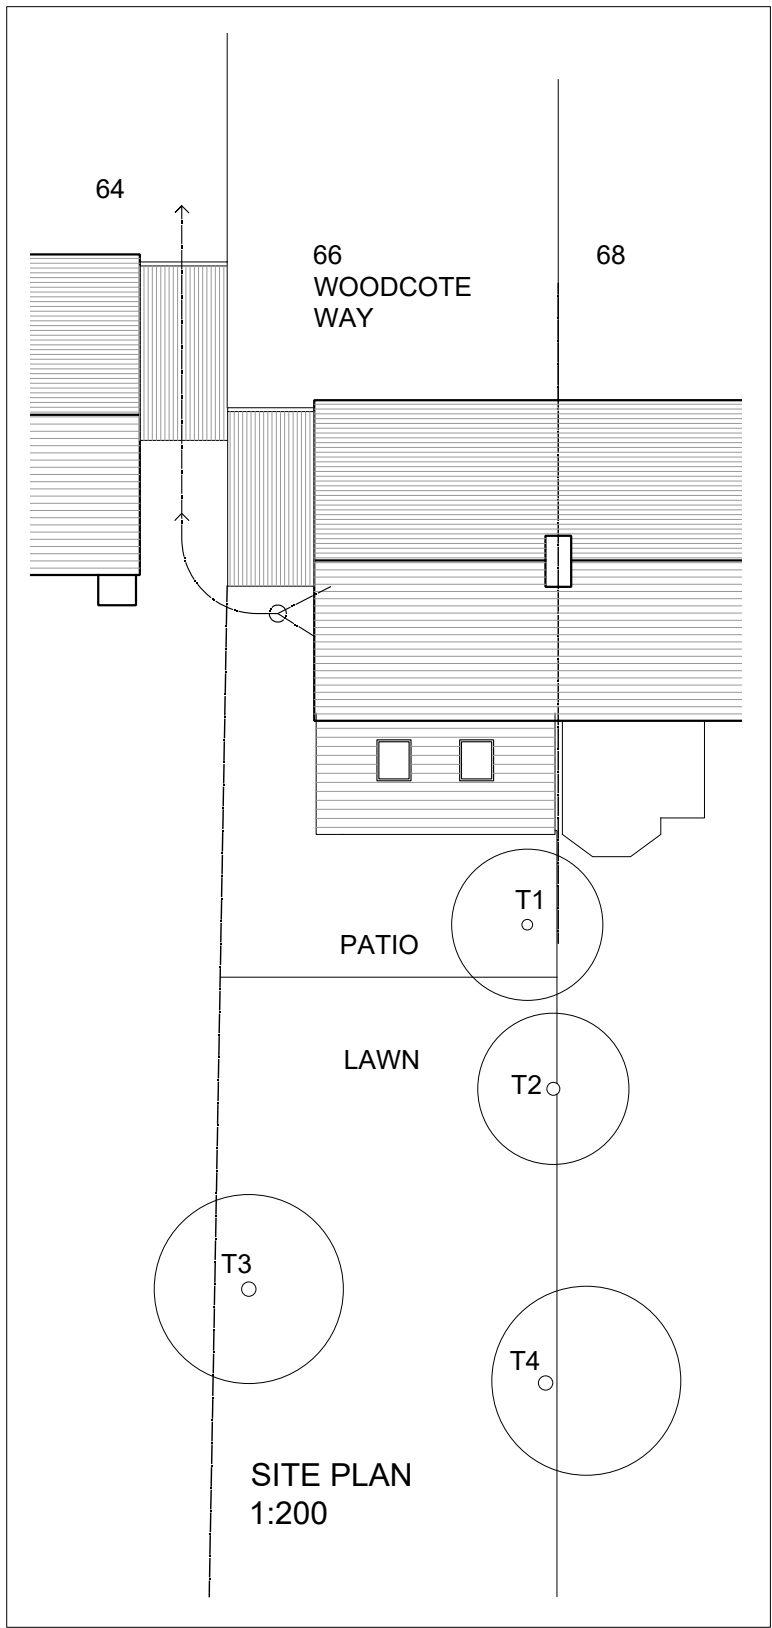

SITE PLAN  
1:200

SCALE 1:100 @ A3



NOTES:

Sketch schemes are subject to planning consent and building control approval.

This drawing is prepared for the purpose noted below.

Where discrepancies are noted please contact the architect for clarification.

| Rev.    | Notes                    | Date |
|---------|--------------------------|------|
| PROJECT | 66 Woodcote Way, RG4 7HL |      |
| CLIENT  | Mr and Mrs Jones         |      |
| REF     | 2018.11.PL.102           |      |
| TITLE   | Existing Plans           |      |
| DATE    | 06.11.2018               |      |
| STATUS  | SURVEY                   |      |
| SCALE   | 1:100@A3                 |      |

Greenway Barrow  
architects ltd

www.greenwaybarrow.co.uk  
07917 693451, 7 Carlton Road, RG4 7NT  
Registered in England, Company Number 10471173