


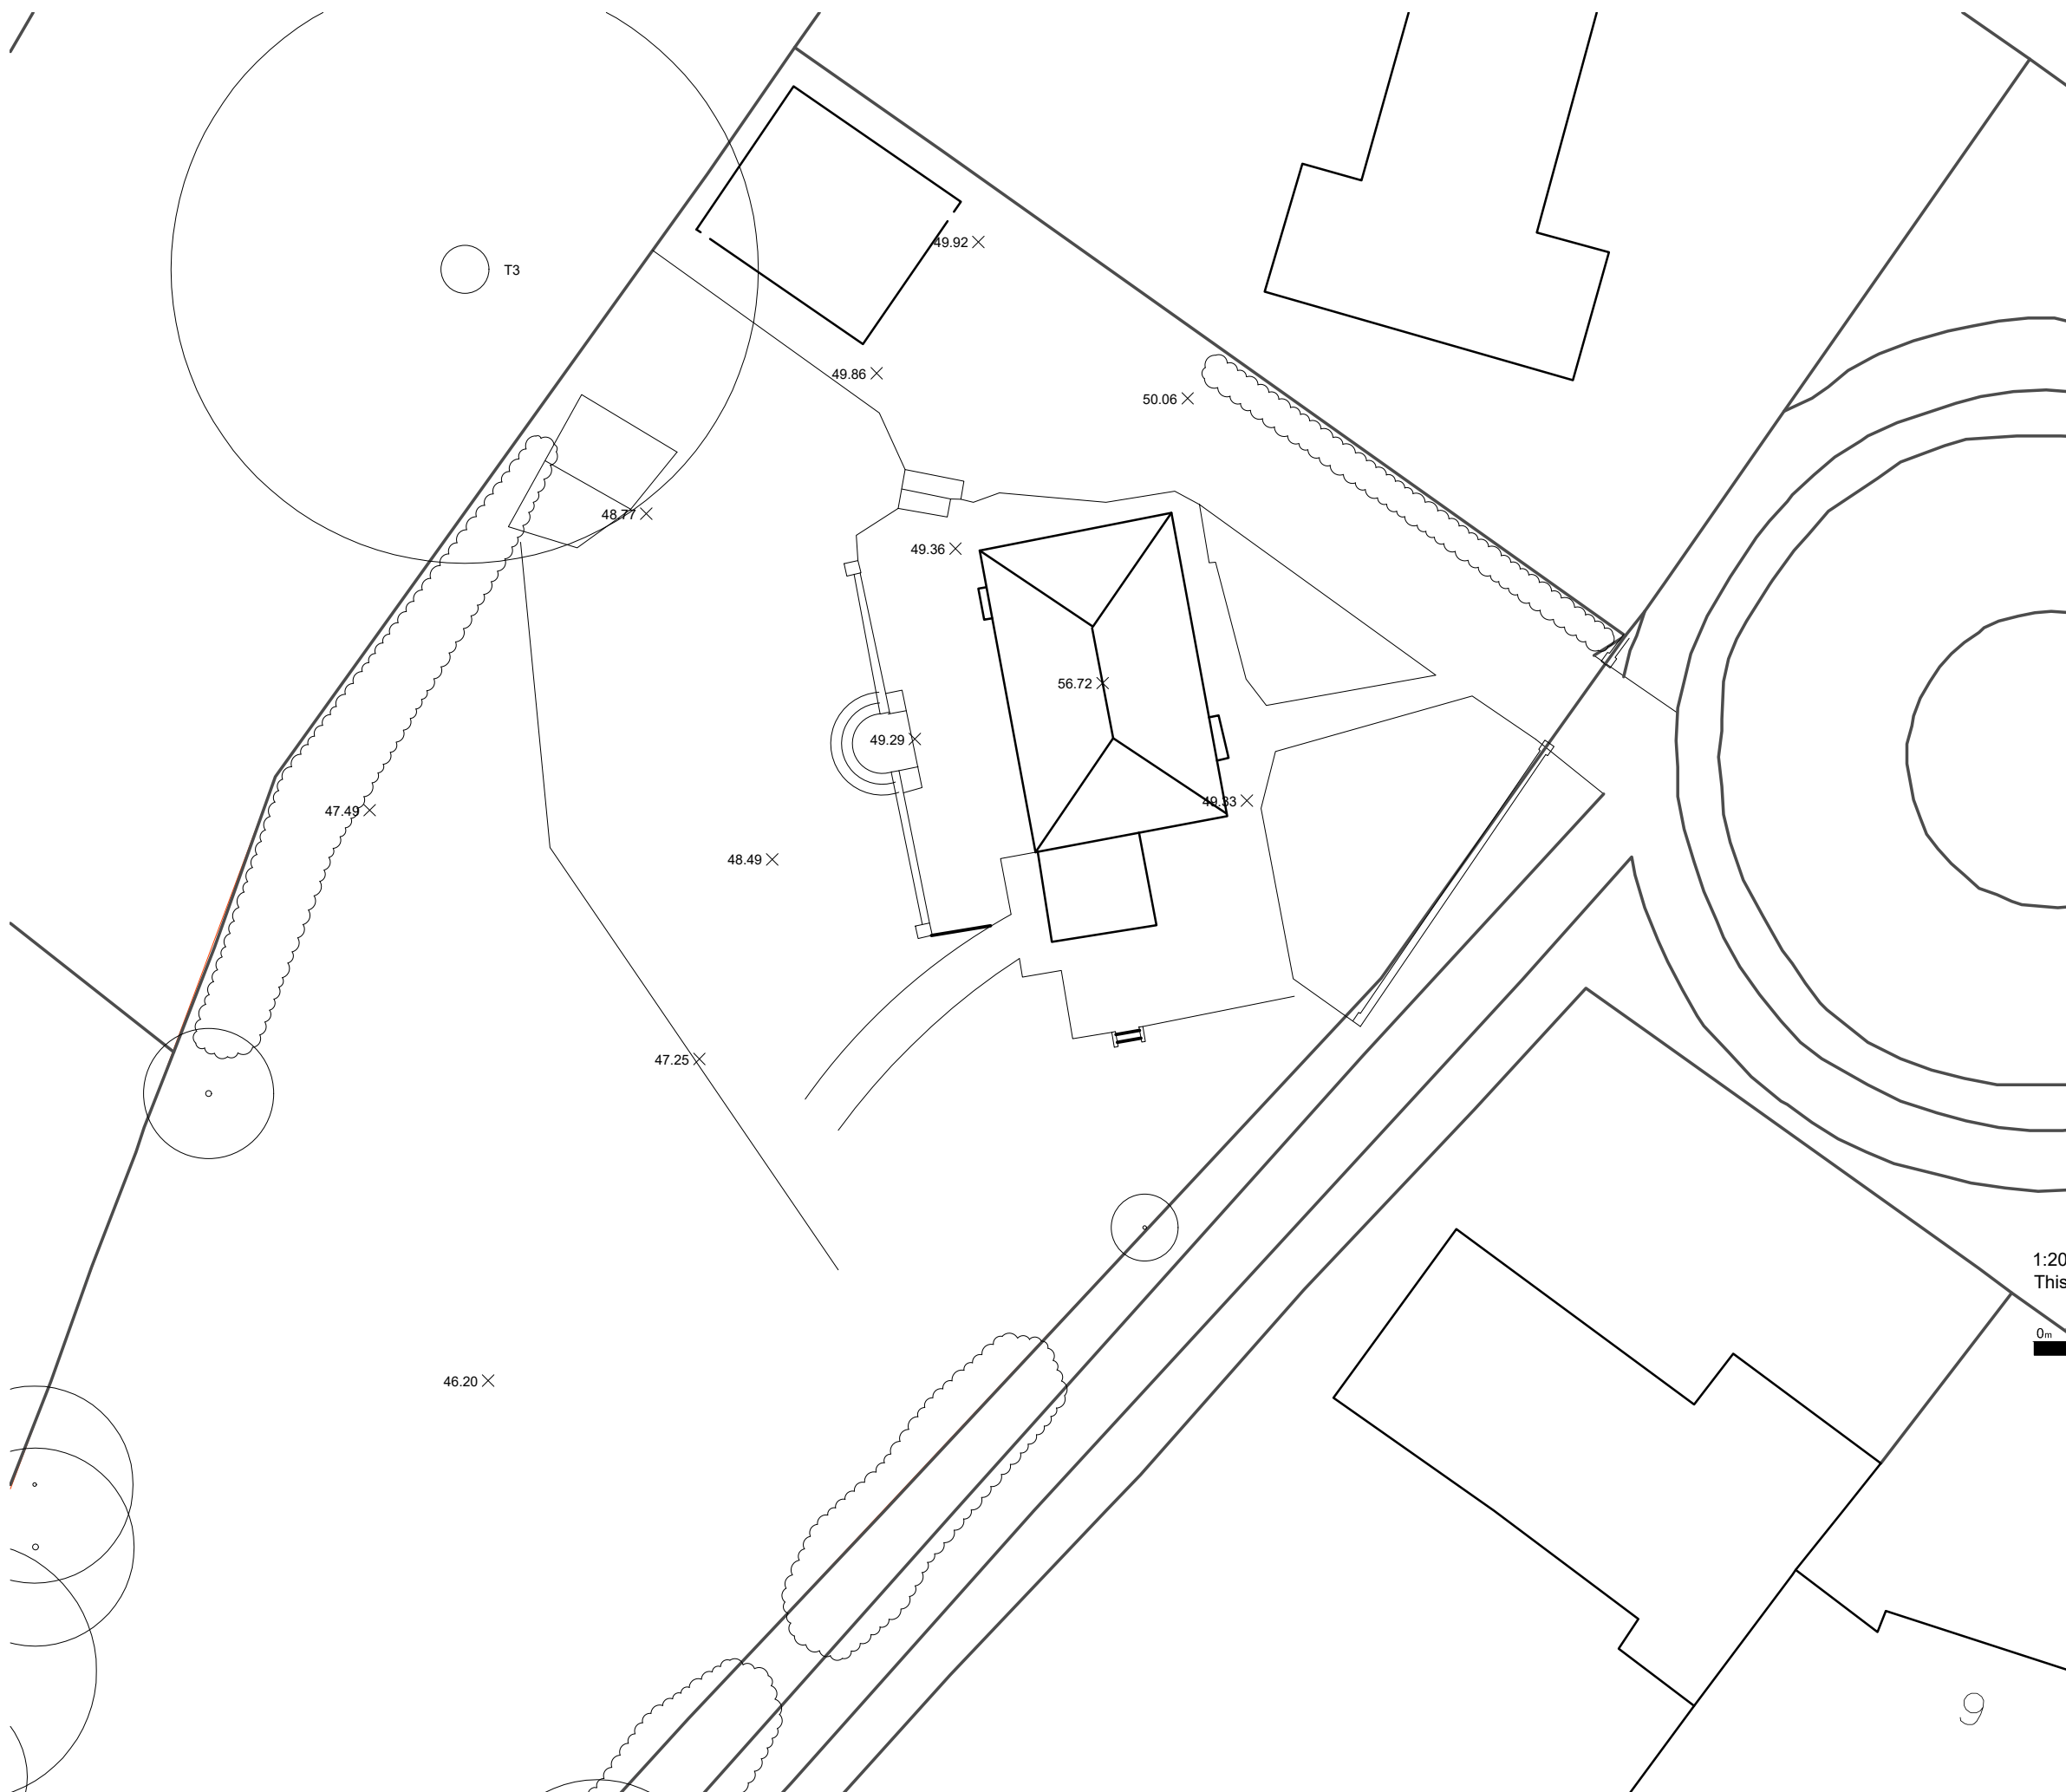

1:200 scale Bar
 This Drawing has been produced for printing onto A3 size paper,

0m	1m	2m	4m	8m	16m
REV	COMMENTS				DATE



SHAUN•TANNER

ARCHITECTURE & PLANNING

www.stlarchitecture.co.uk studio@stlarchitecture.co.uk 0118 989 0808

CLIENT Mr H. Moallemi
 PROJECT 8 Kemscott Close
 Caversham, Reading, RG4 7DG
 DRAWING Existing Site plan

STATUS DATE Jan 2020
 SCALE 1:200 DRAWN GH CHECKED NO 3648/211 REV

THIS DRAWING MUST NOT BE SCALED UNLESS ISSUED FOR PLANNING PURPOSES. ALL DIMENSIONS ARE TO BE VERIFIED PRIOR TO SETTING OUT, COMMENCING WORK, OR PRODUCTION OF FABRICATION DRAWINGS. REPORT ANY DISCREPANCIES TO THE SUPERVISING OFFICER IMMEDIATELY. ©