


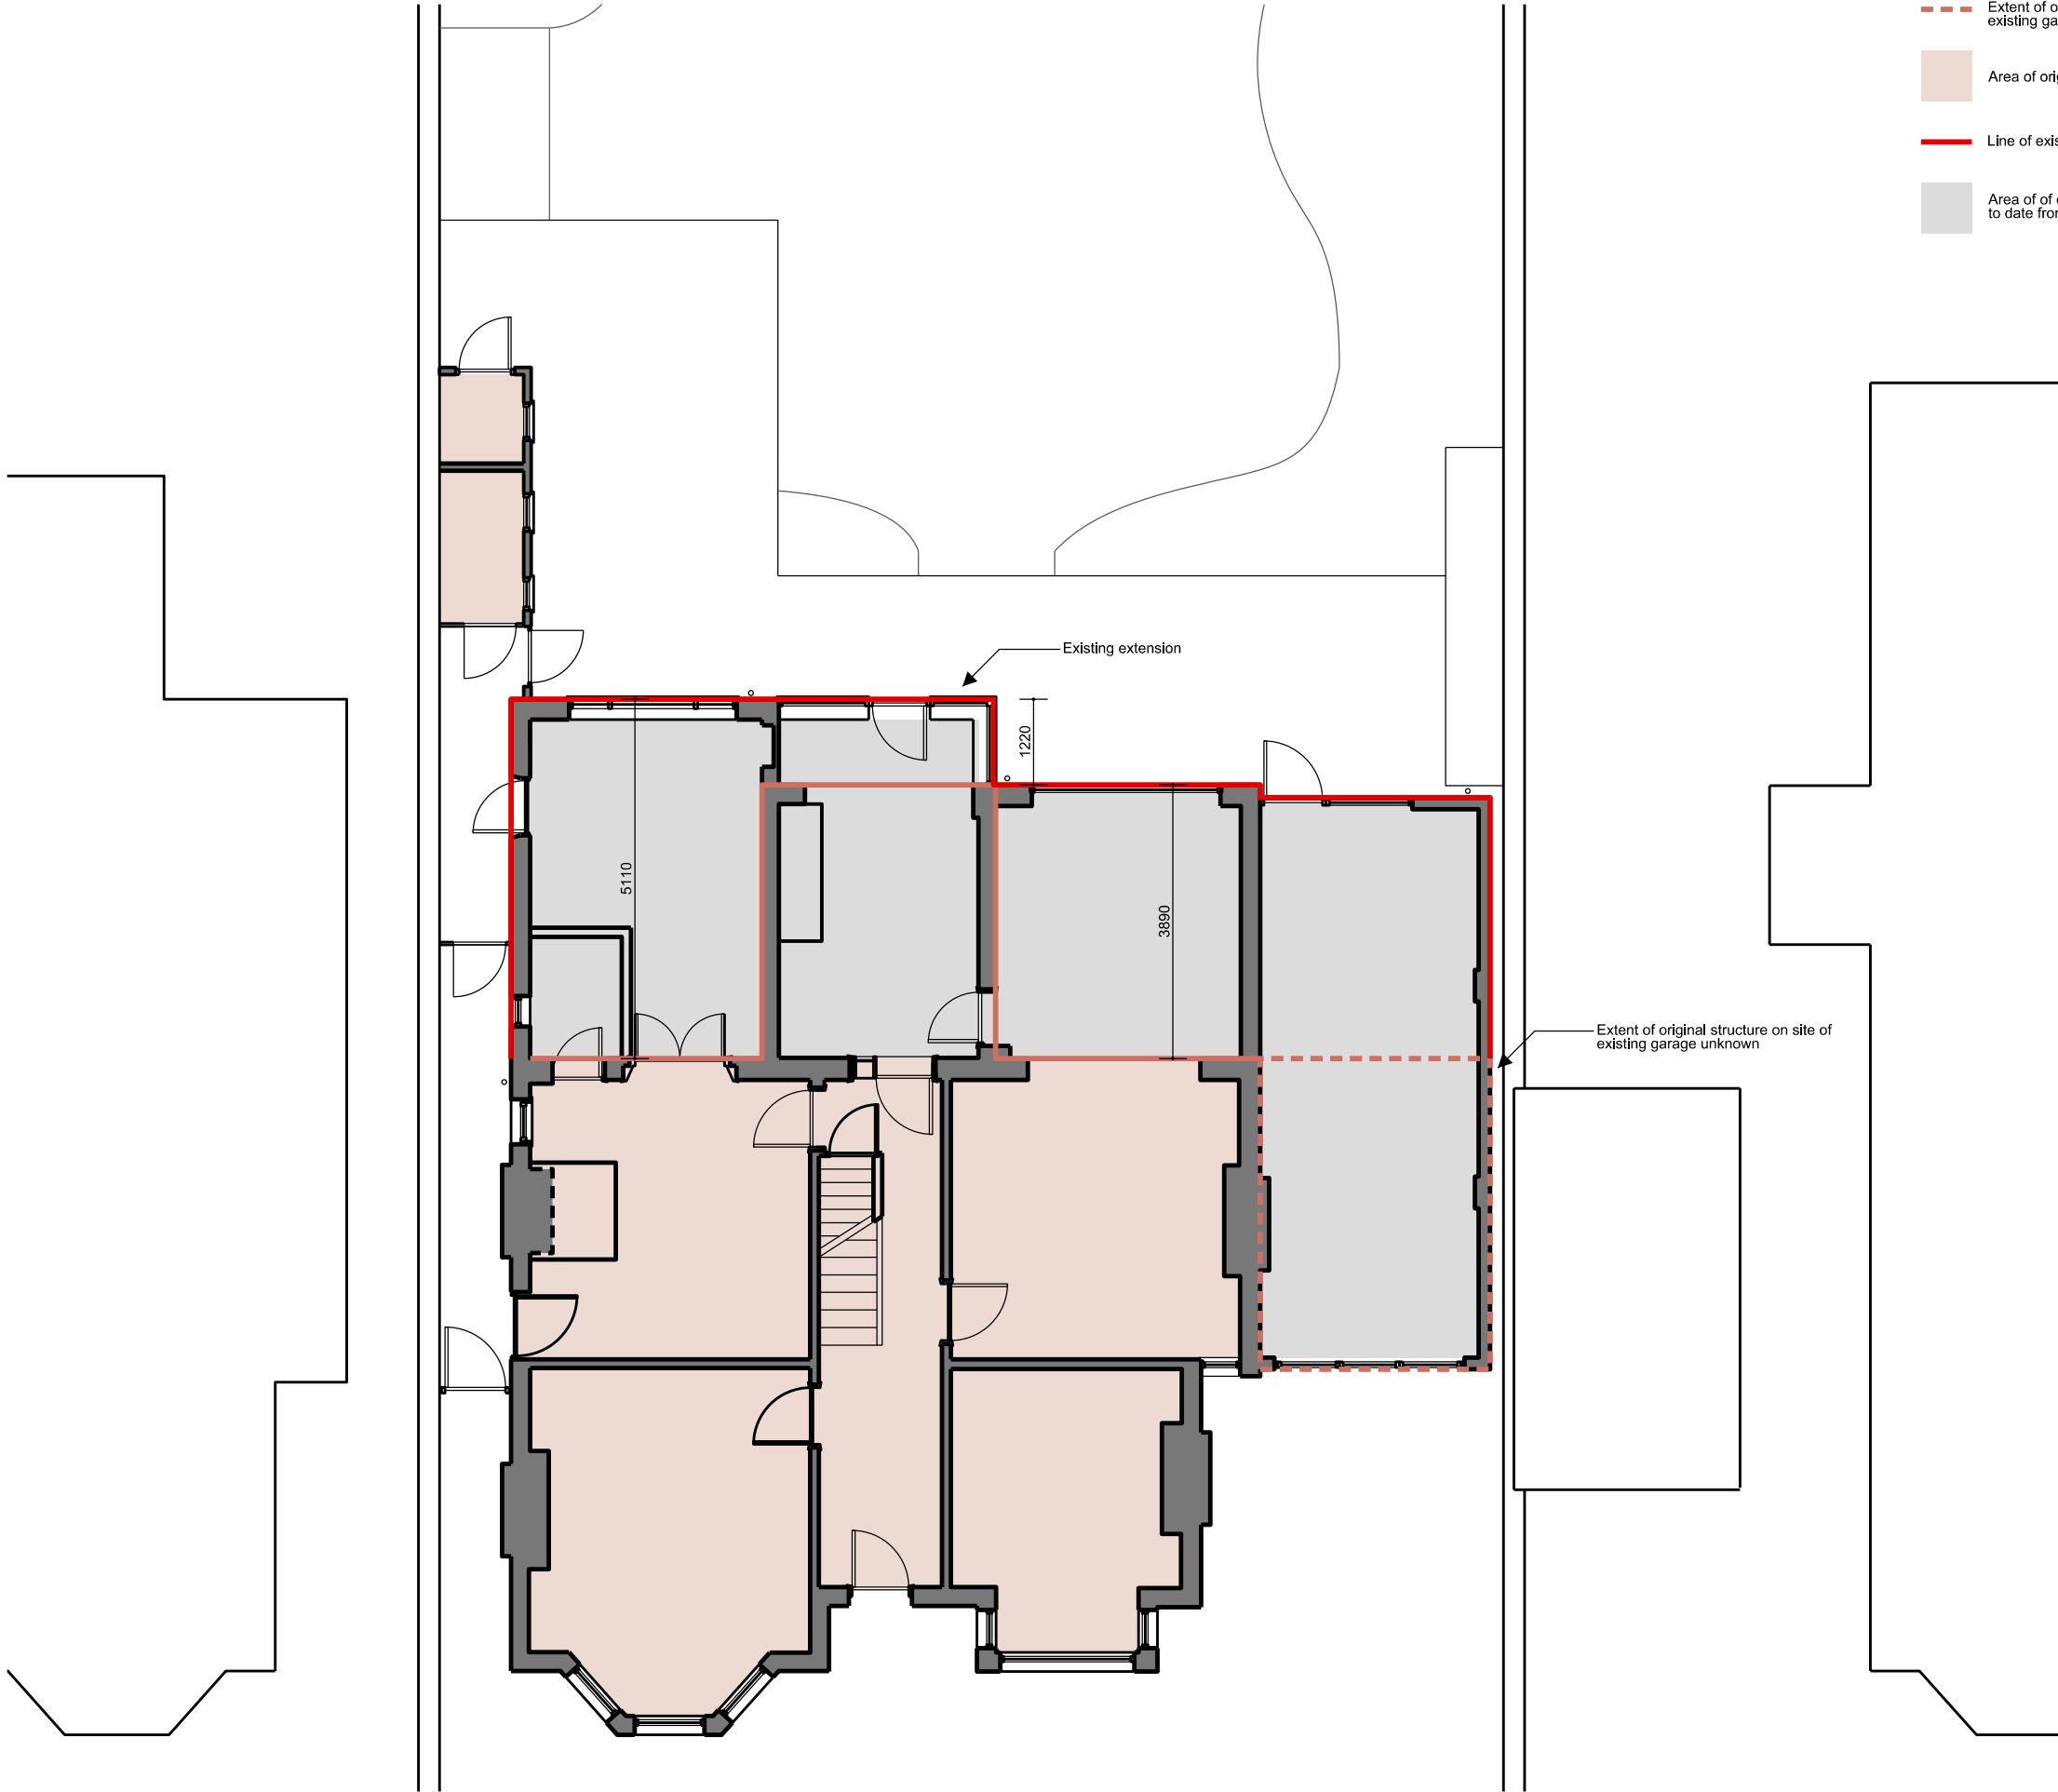


- Line to rear of original building
- Extent of original structure on site of existing garage unknown
- Area of original building
- Line of existing extension
- Area of existing extension (believed to date from 1960s/70s)

Comments:

General notes:
Do not scale from drawings.
Errors to be reported immediately to the Architect.
To be read in conjunction with all relevant Architects', Services and Structural Engineers' drawings.
All existing site, tree and building information has been compiled from different sources.
All dimensions to be checked on site.

Rev.	Date	Description	Drawn	Check
------	------	-------------	-------	-------

 

hllharveywood

E: studio@hllharveywood.com
www.hllharveywood.com

Project
Bulmershe Road
Reading

Project number
001

Client
Ciaran and Hanna Deeney

Drawing name
Existing
Ground floor plan

Drawing number
A- 20_01

Date
27/05/2019

Scale / Format
1:100 / A3

Drawn / Checked
AH / CHW

Approved

CAD Reference

Issue
00