


DEVELOPMENTS IN DESIGN LTD

WWW.DEVELOPMENTSINDSIGN.CO.UK
TEL 0118 9797484

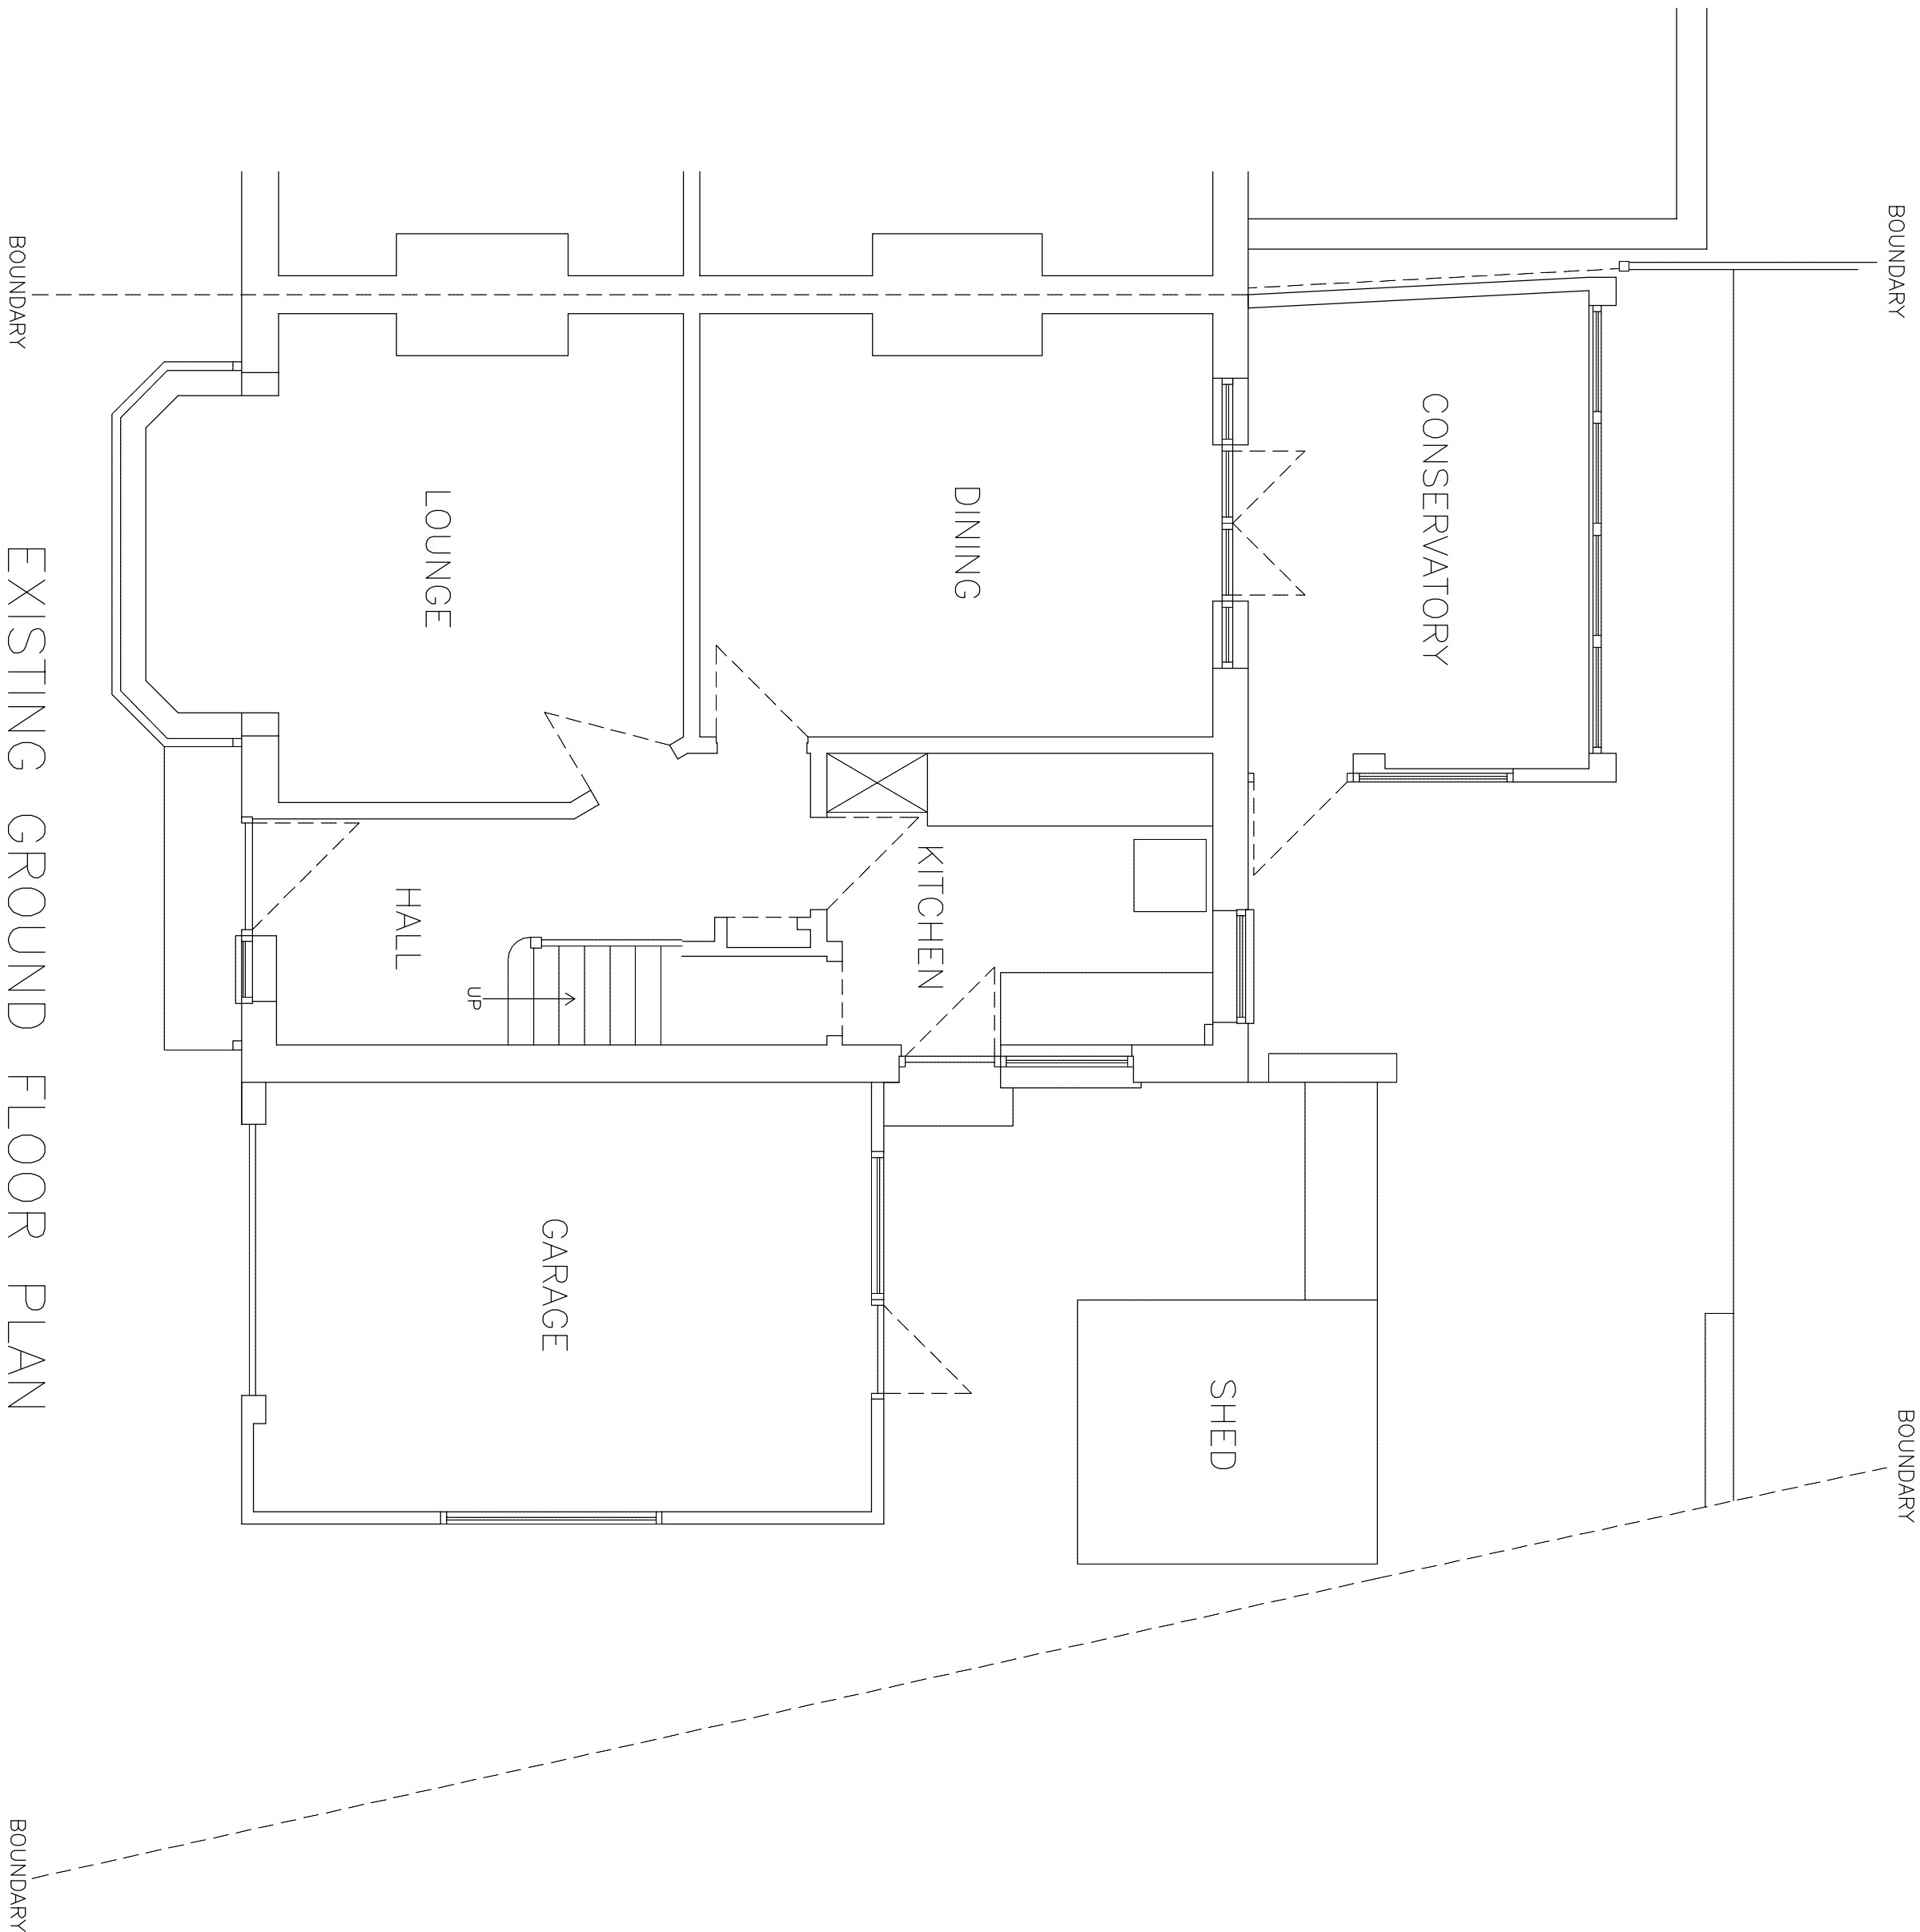


EXISTING GROUND FLOOR PLAN

PROPOSED REAR EXTENSION

MR M PHILLIPS

12 KENILWORTH AV READING BERKS RG30 3DN

 

DRAWING NO. PL.003
DATE 15.10.19
SCALE 1:50