




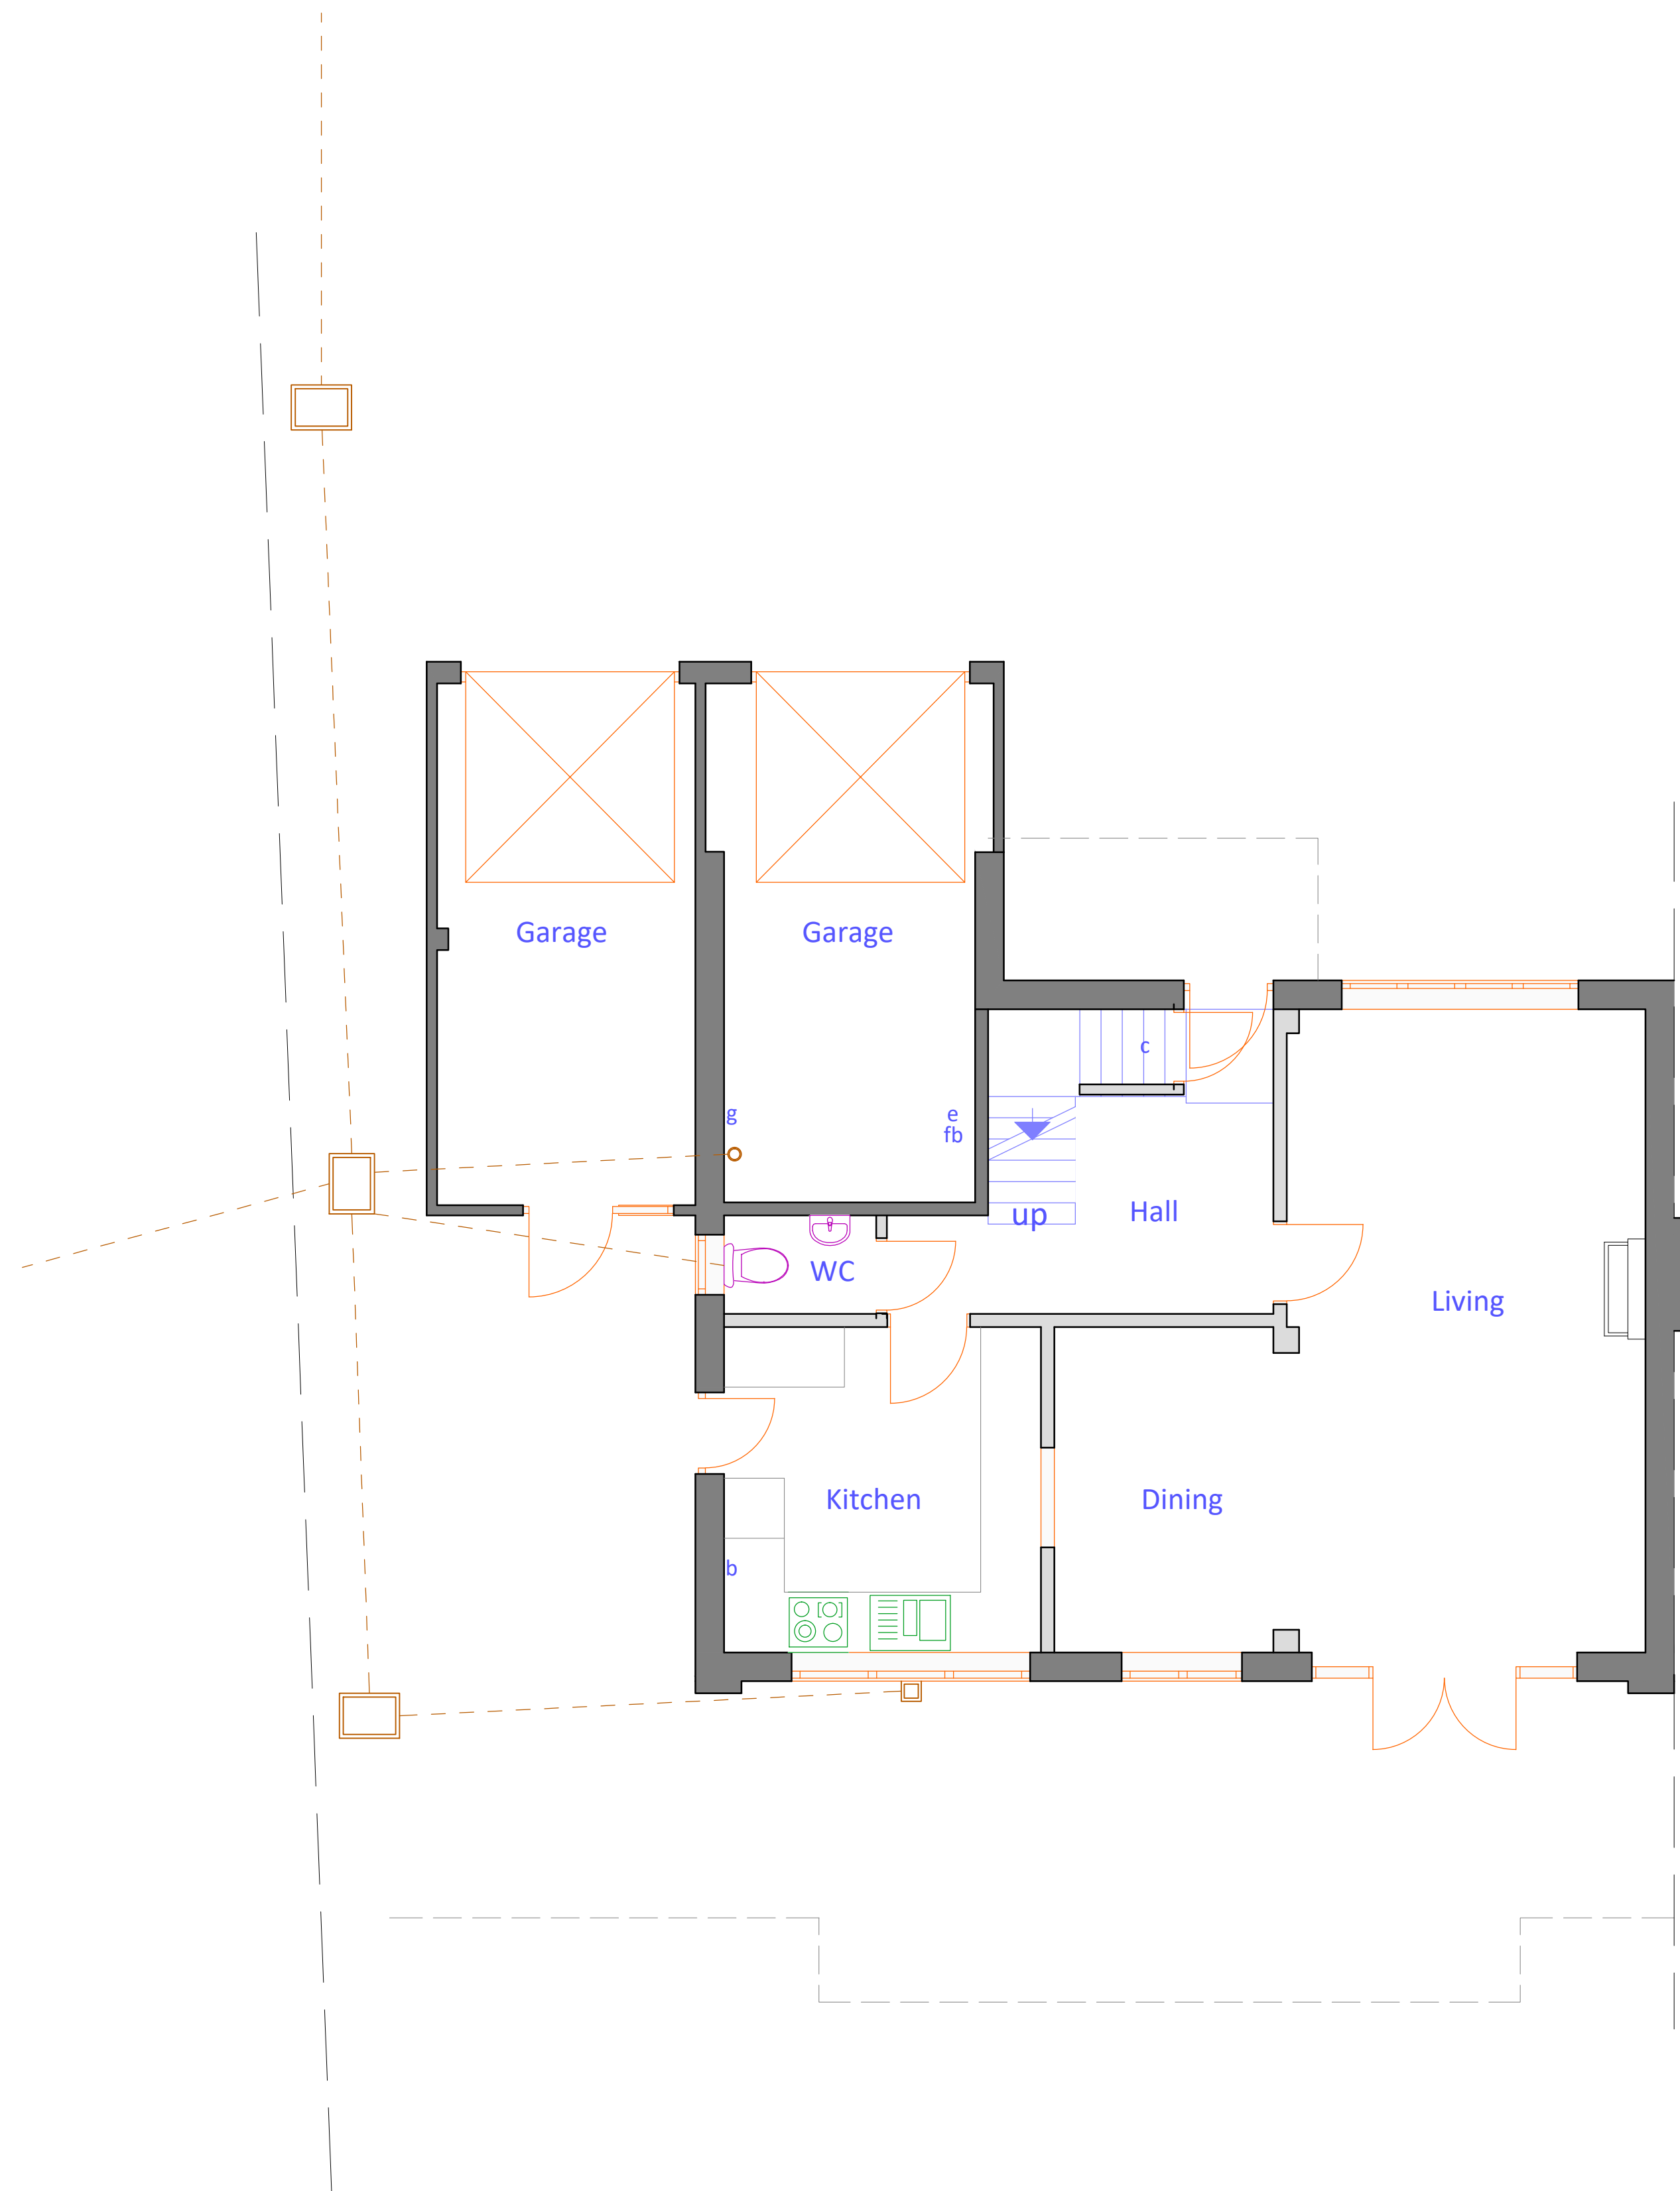

Existing Ground Floor Plan  
Scale 1:50

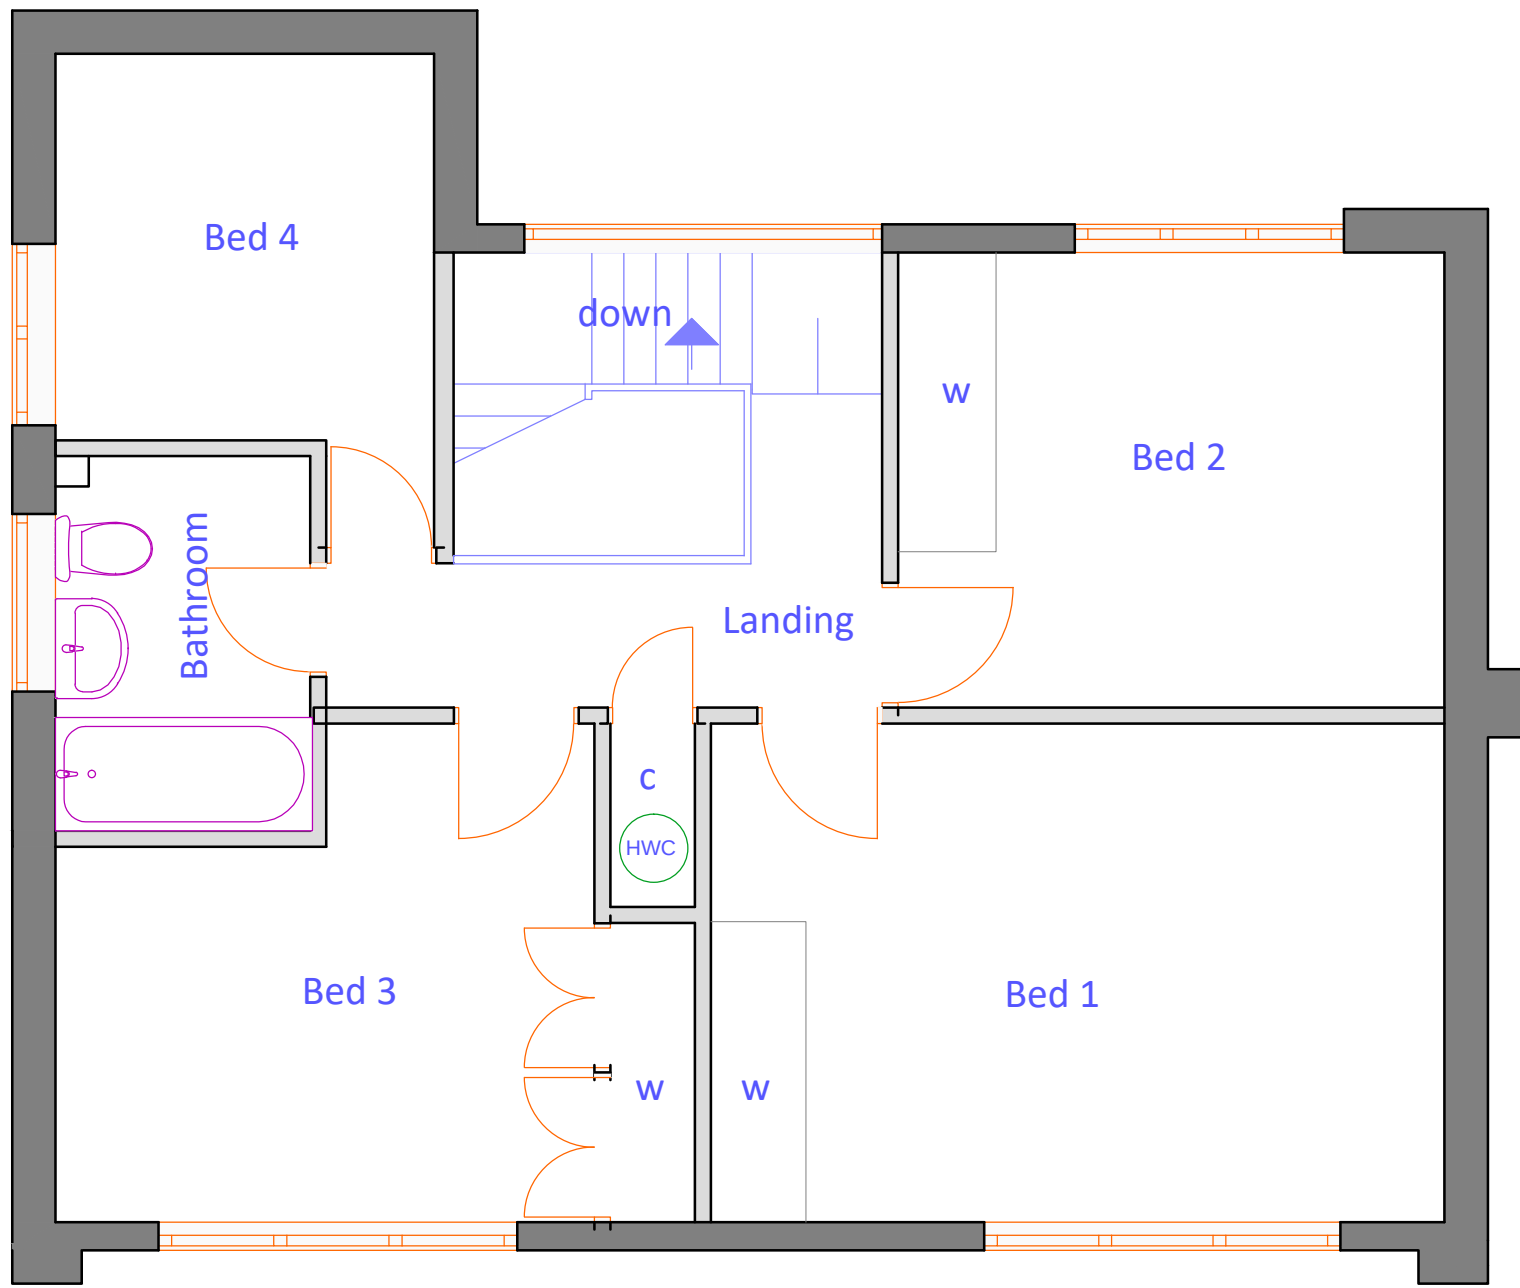

Existing First Floor Plan  
Scale 1:50

 

| Notes  |                                                                                                   |                |
|--------|---------------------------------------------------------------------------------------------------|----------------|
| 1.     | All materials to match existing.                                                                  |                |
| 2.     | All dimensions shown are structural build sizes not finished sizes.                               |                |
| 3.     | Do not scale from this drawing (other than for planning purposes).                                |                |
| 4.     | The Contractor is to verify all dimensions before setting out, commencing work or placing orders. |                |
| 5.     | Any discrepancies to be reported to M3 Architectural Design Ltd.                                  |                |
| Legend |                                                                                                   |                |
| w      | -                                                                                                 | Wardrobe       |
| c      | -                                                                                                 | Cupboard       |
| e      | -                                                                                                 | Electric Meter |
| g      | -                                                                                                 | Gas Meter      |
| b      | -                                                                                                 | Boiler         |
| cu     | -                                                                                                 | Consumer unit  |

| Rev   | Date                    | Description   |
|---|-------------------------|---------------|
|   |                         |               |
| Project<br>Proposed Extension   |                         |               |
| 78 Rotherfield Way,<br>Reading   |                         |               |
| Client<br>-   |                         |               |
| Drawing Title<br>Existing Plans   |                         |               |
| Date<br>07.08.19   | Drawing No.<br>1626-100 | Rev<br>-      |
| Page Size<br>A1   |                         | Scale<br>1:50 |
| M3 Architectural Design Ltd<br>Basepoint Centres Ltd<br>377-399 London Road Camberley GU15 3HL<br>t:01276 300024<br>e: info@m3architecturaldesign.co.uk<br>w: www.m3architecturaldesign.co.uk<br>© 2019 M3 Architectural Design Ltd |                         |               |