



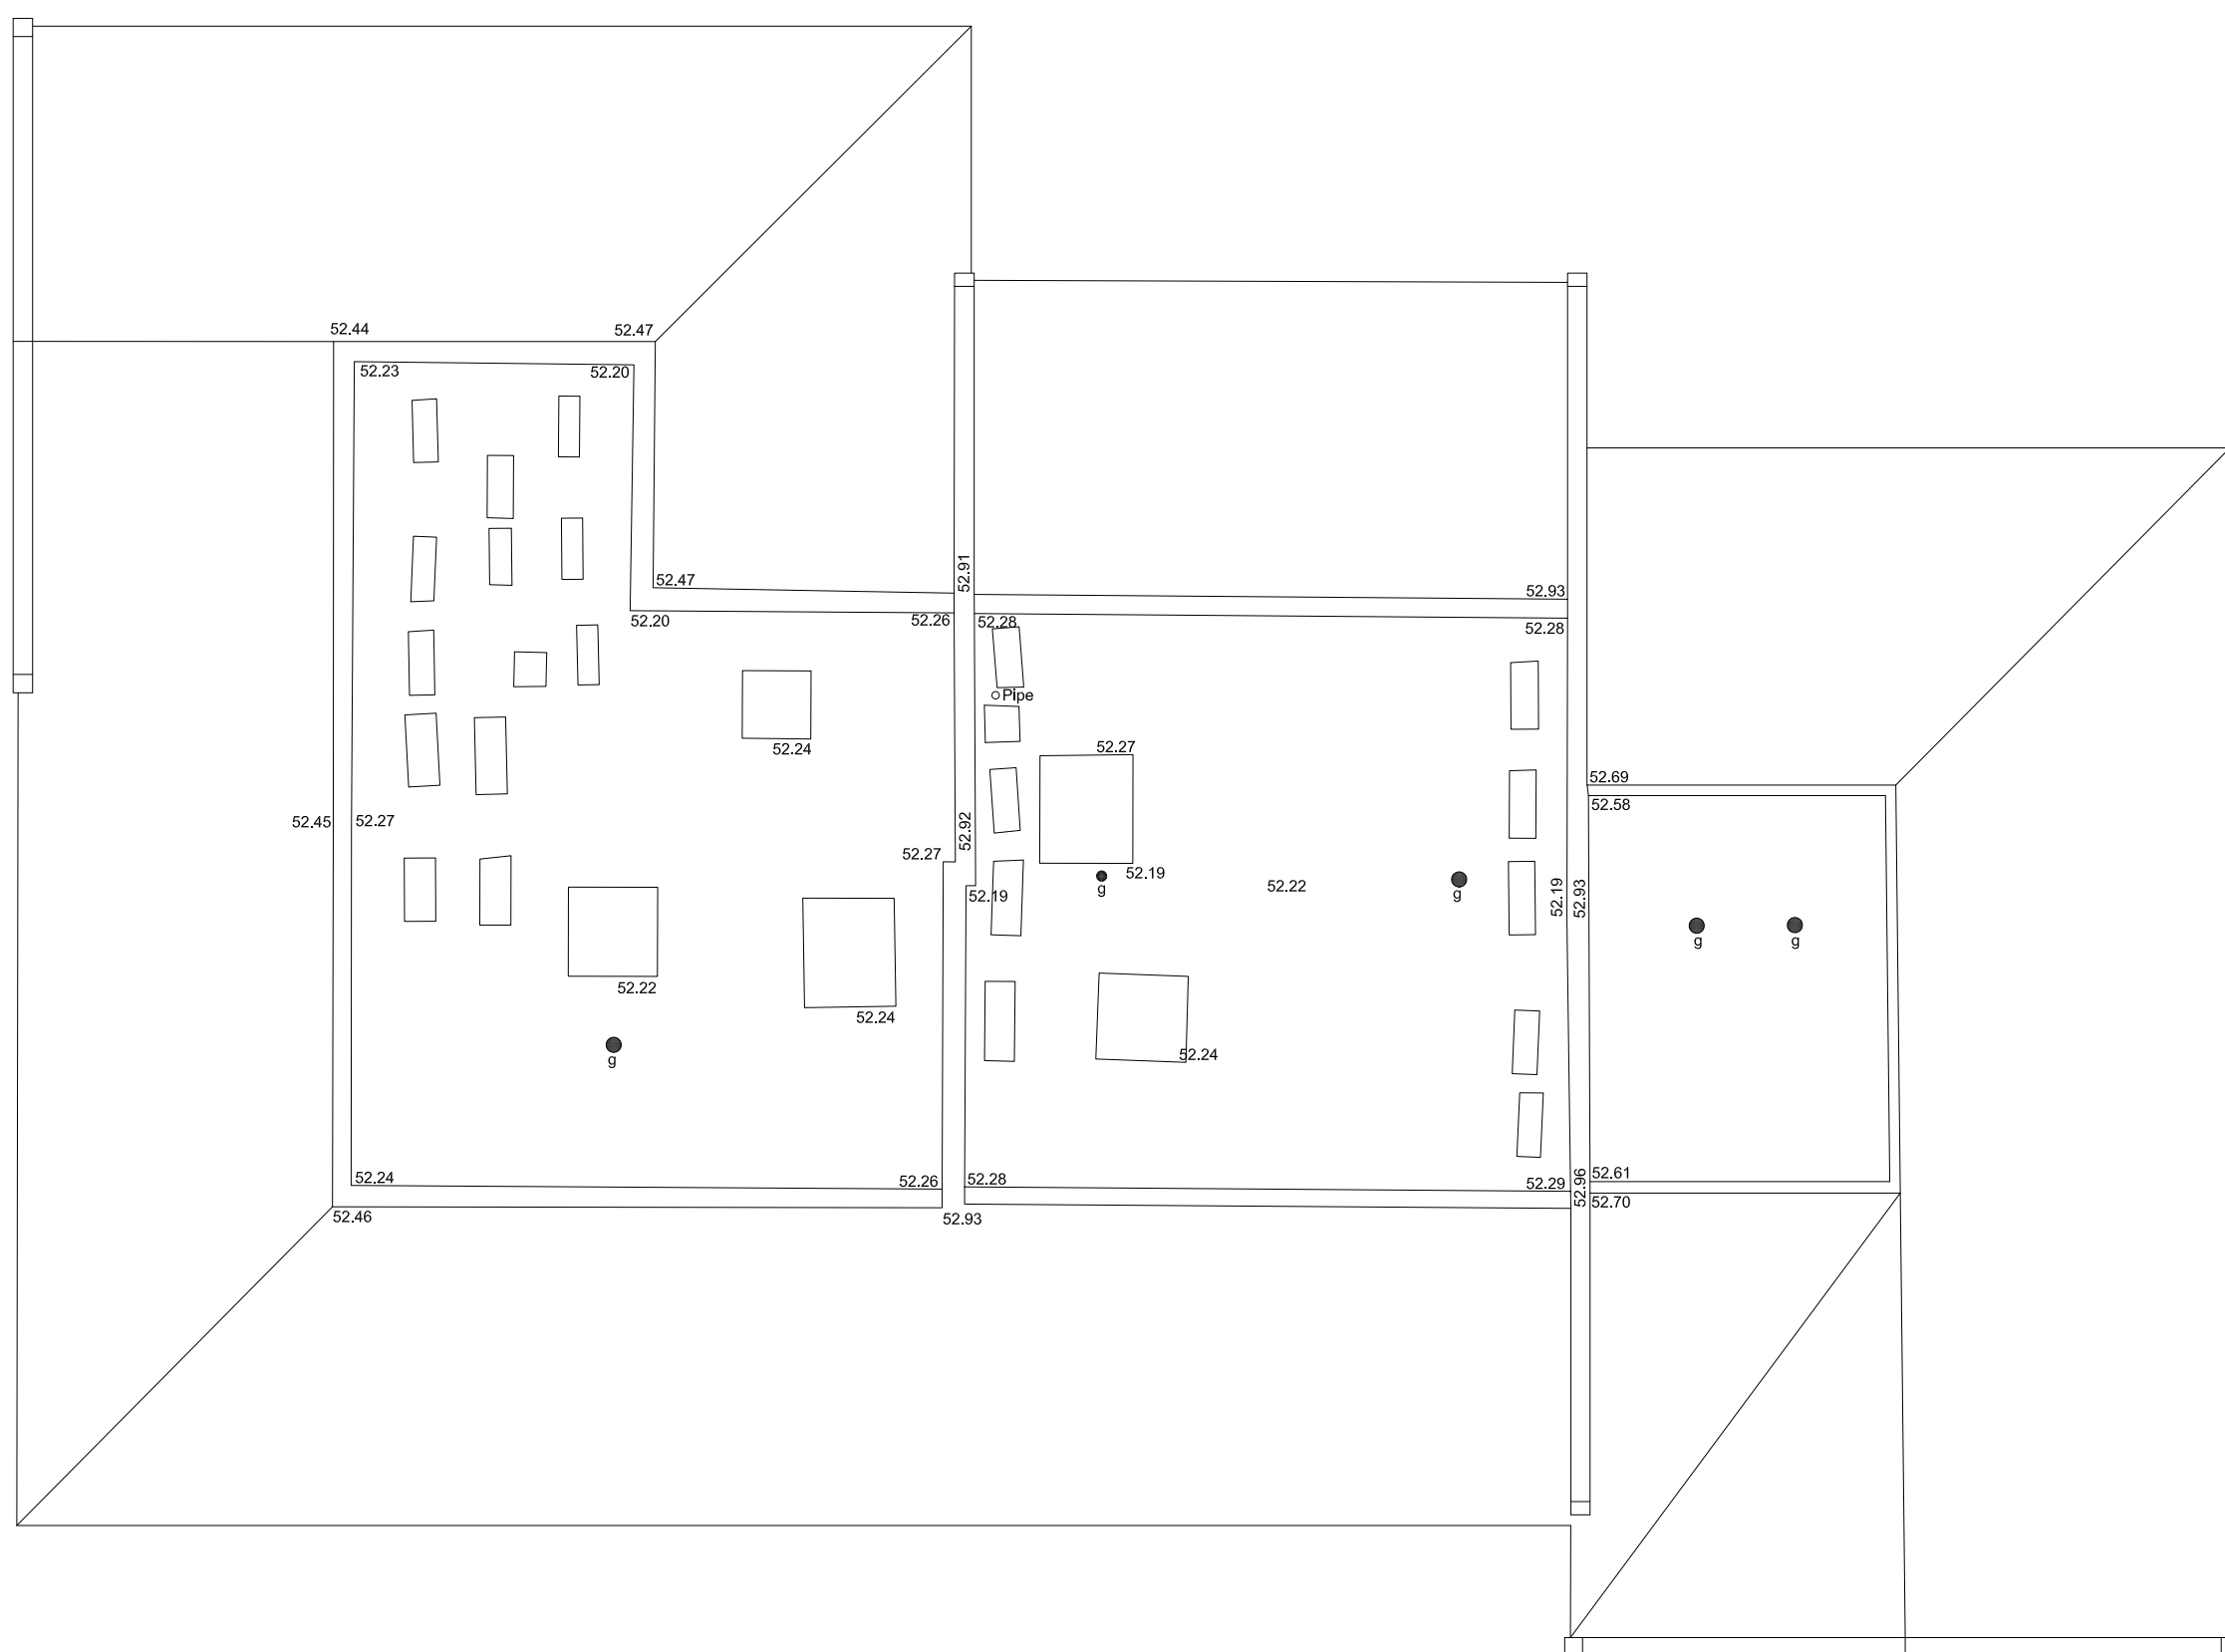

ROOF PLAN

 

Project Title		PROPOSED RESIDENTIAL EXTENSION			
		54-58 QUEENS ROAD READING RG1 4RP			
Client		PINEMACE LTD			
Status		PLANNING			
Scale		1:100		Drawing Size A2	
Date	09/09/2019	Drawn By	BG	Checked	TVT

Rev	Date	Description	Rev by	Chk'd by
Drawing Title	EXISTING ROOF PLAN			
Job-Dwg No	15261-105			Rev -
☐ 2 St. Johns North, Wakefield, WF1 3QA t. 01924 291800 ☐ Carvers Warehouse, 77 Dale Street, Manchester, M1 2HG t. 0161 2388555 ☐ The Old Rectory, 79 High Street, Newport Pagnell, MK16 8AB t. 01908 211577 ☒ 101 London Road, Reading, RG1 5BY t. 0118 9507700 ☐ 10 Gees Court, St Christophers Place, London, W1U 1JJ t. 0207 4091215				



THE
HARRIS
PARTNERSHIP

ARCHITECTS

www.harrispartnership.com