




Notes

©Crown Copyright and database rights 2020 OS Licence no. 100019980

Site Area: 134.5m²

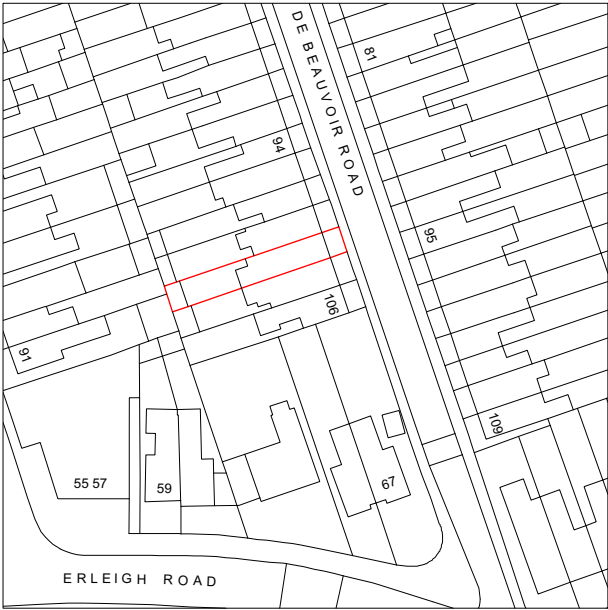

-	-	-	-	-
Revision notes				

  



client
Mr A Rajput

project
102 De Beauvoir Road, Reading RG1 5NP

drawing
SITE LOCATION PLAN

date
July 2020

scale
1:1250 at A4


project no
2020.020

work stage
1


drawing no
S01

revision
-

www.masonwoodgroup.co.uk
gc@masonwoodgroup.co.uk
+44 7498 589399

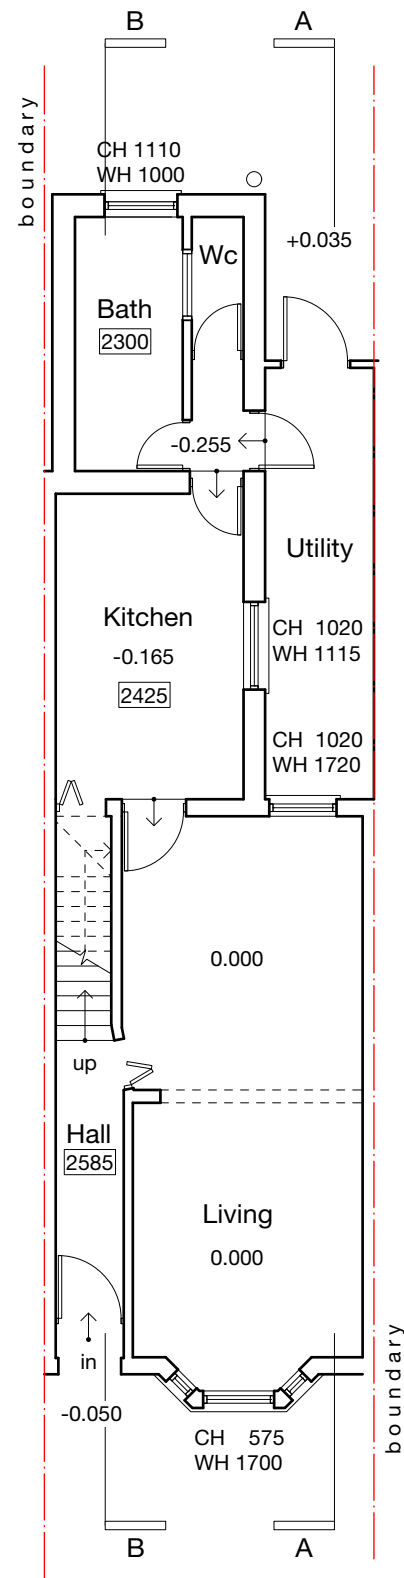

GROUND

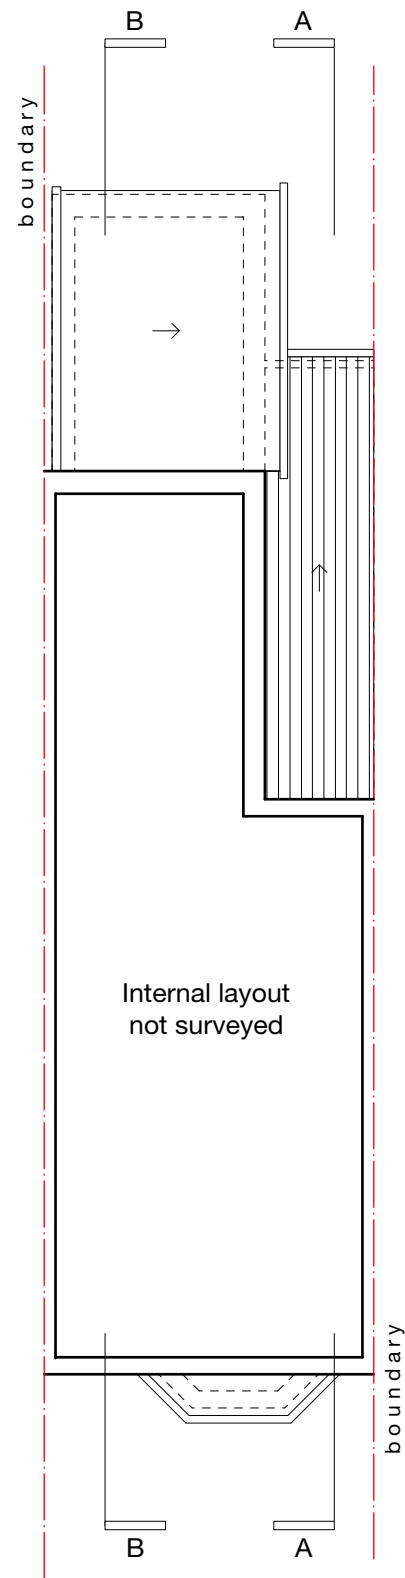


FIRST

Notes


CH	Cill height
WH	Window height
2445	Ceiling height
MH	Manhole

A	17/08/20	GC	Further information added
Revision notes			

 

www.masonwoodgroup.co.uk
gc@masonwoodgroup.co.uk
+44 7498 589399


client	Mr A Rajput		
project	102 De Beauvoir Road, Reading RG1 5NP		
drawing	EXISTING GROUND + FIRST FLOOR PLAN		
date	July 2020	scale	1:100 at A3
work stage	1	drawing no	S02
project no	2020.020	revision	A

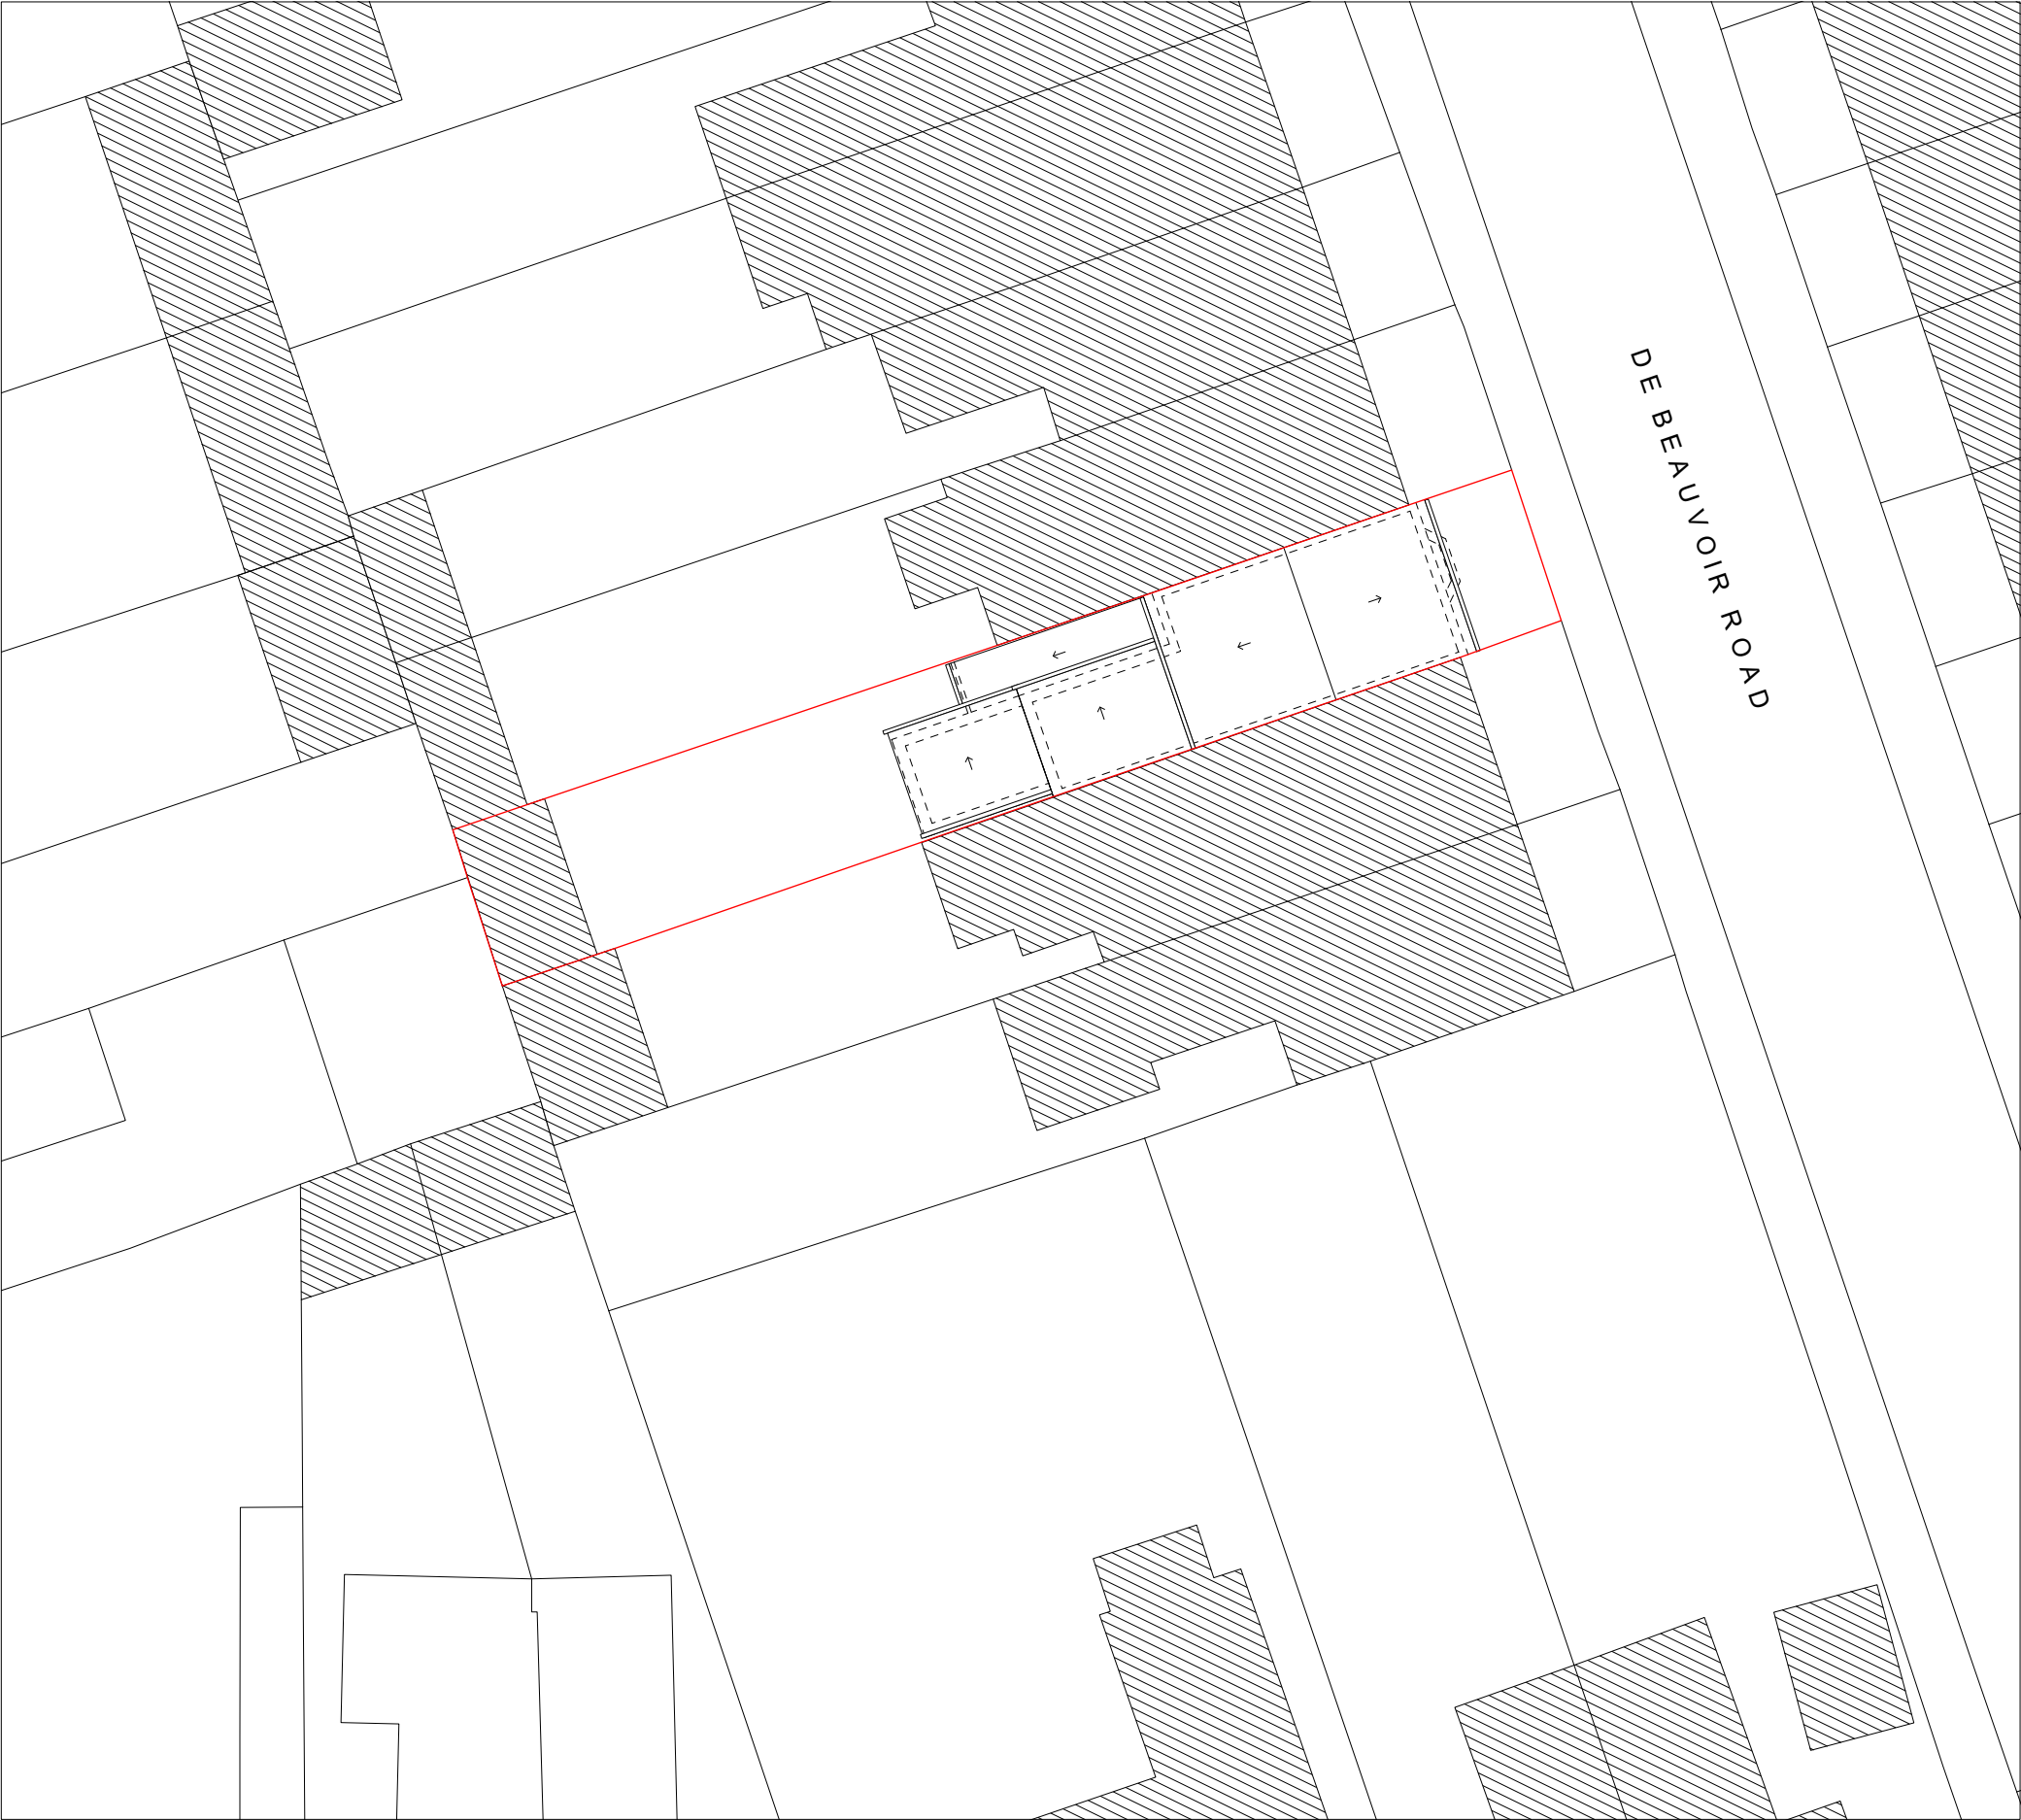

DE BEAUVOIR ROAD

Notes

A	17/08/20	GC	Further information added
Revision notes			

 



MASONWOOD
DESIGN

client
Mr A Rajput

project
102 De Beauvoir Road, Reading RG1 5NP

drawing
EXISTING ROOF + SITE PLAN

date
July 2020

work stage
1

scale
1:200 at A3

drawing no
S03

project no
2020.020

revision
A

www.masonwoodgroup.co.uk
gc@masonwoodgroup.co.uk
+44 7498 589399

Notes

SOUTH-EAST
Section A-A

NORTH-EAST
Front

NORTH - WEST
Section B-B

SOUTH - WEST
Rear

A	17/08/20	GC	Further information added
Revision notes			





MASONWOOD
DESIGN

www.masonwoodgroup.co.uk
gc@masonwoodgroup.co.uk
+44 7498 589399

client
Mr A Rajput

project
102 De Beauvoir Road, Reading RG1 5NP

drawing EXISTING ELEVATIONS

date July 2020	scale 1:100 at A3	project no 2020.020
work stage 1	drawing no S04	revision A