


Lorne Street

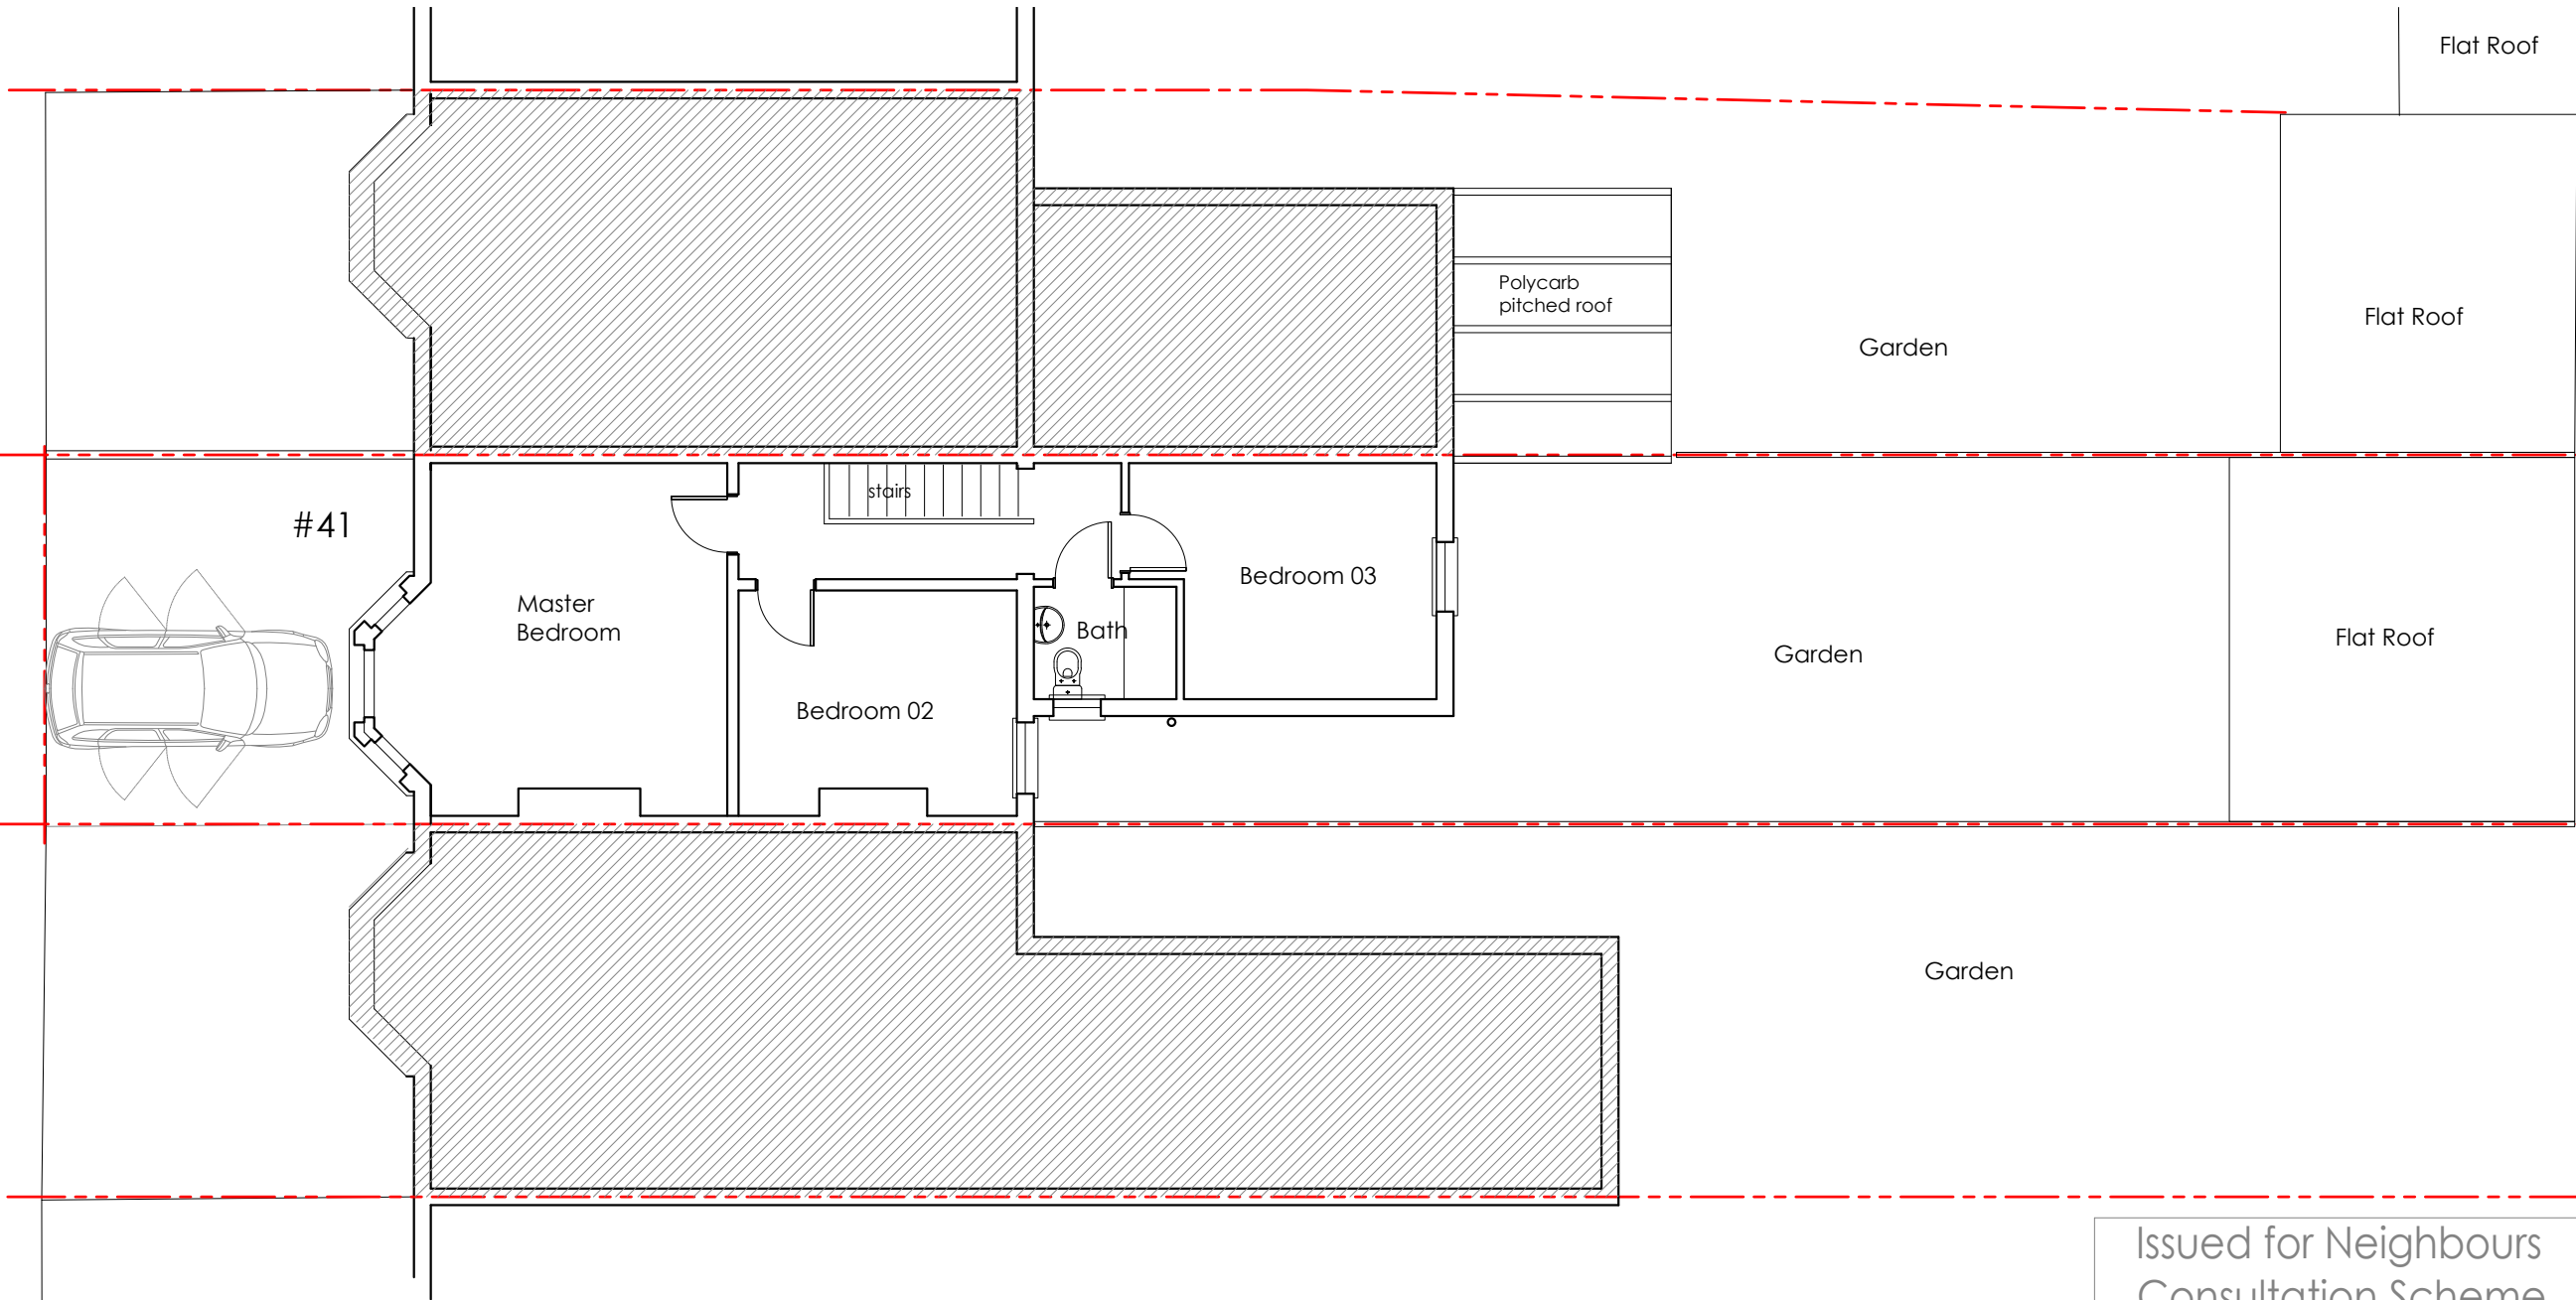

EXISTING 1ST FLOOR PLAN



Issued for Neighbours
Consultation Scheme

Project:
Proposed Loft Extension
41 Lorne Street Reading RG1 7YW

Title:
Existing 1st Floor Plan

Dwg No:
GA-02

Scale: 1/100 Date: Nov 2019

Rev:

Hamilton
3 Kew Grove , High Wycombe, HP11 1QJ