


TALL 3m EVERGREEN HEDGE 2m FENCE

GARDEN

PATIO

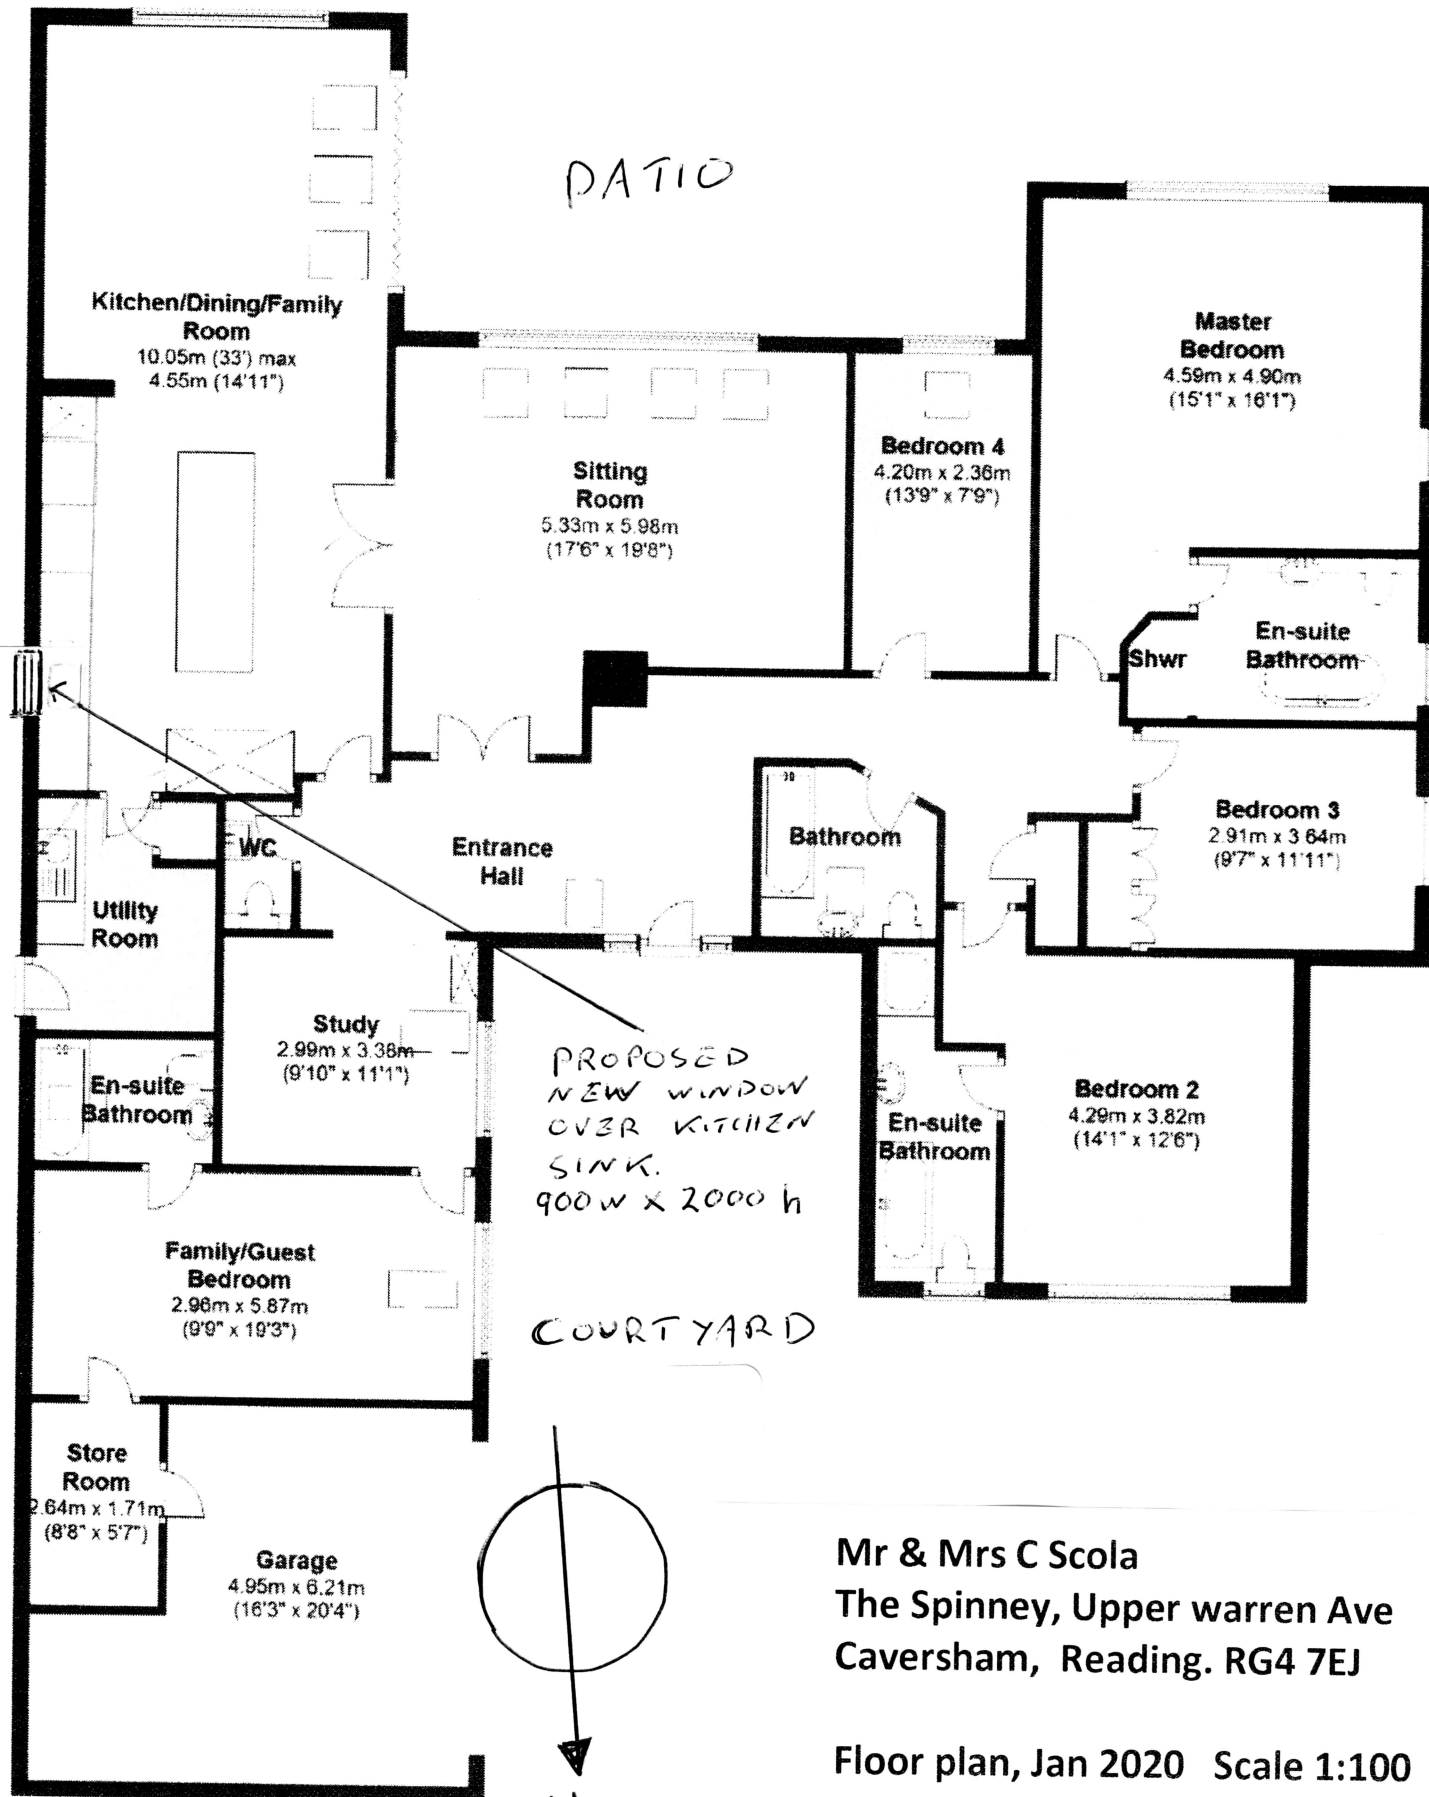

COURTYARD

Mr & Mrs C Scola
The Spinney, Upper warren Ave
Caversham, Reading. RG4 7EJ

Floor plan, Jan 2020 Scale 1:100

On A4

1 metre Scale 1:100