

THIS DRAWING IS SUBJECT TO COPYRIGHT & REMAINS THE PROPERTY OF DESIGN WORK STUDIOS. IT MUST NOT BE RE-PRODUCED EITHER PARTIALLY OR FULLY, WITHOUT THE WRITTEN CONSENT OF DESIGN WORK STUDIOS. DRAWING SCALES ARE FOR INDICATION ONLY AND SHOULD NOT BE USED TO ACCURATELY DEPICT ACTUAL OR DESIGNED CONDITIONS. ©2018 DESIGN WORK STUDIOS. ALL RIGHTS RESERVED.

Legend

 Proposed structure.

Finishes

- Walls: Brickto match existing;
- Roof: Tiles to match existing;
- Black frame doors and windows;
- Black PVC guttering.

| REV | DATE | DESCRIPTION |
|-----|------|-------------|
|     |      |             |
|     |      |             |
STATUS

Planning

CLIENT Edwardson Homes  
ADDRESS Whitley St, Reading

 Design Work Studios Ltd.

The White Building  
33 Kings Road  
Reading  
RG1 3AR

info@designworkstudios.co.uk  
www.designworkstudios.co.uk

DRAWING BY DDA

CHECKED BY PT

SCALE As indicated @ A3

DATE 28.08.2018



DWG #

1208-00 PR OS

TITLE

SITE PLAN AND LOCATION PLAN

PROPOSED

 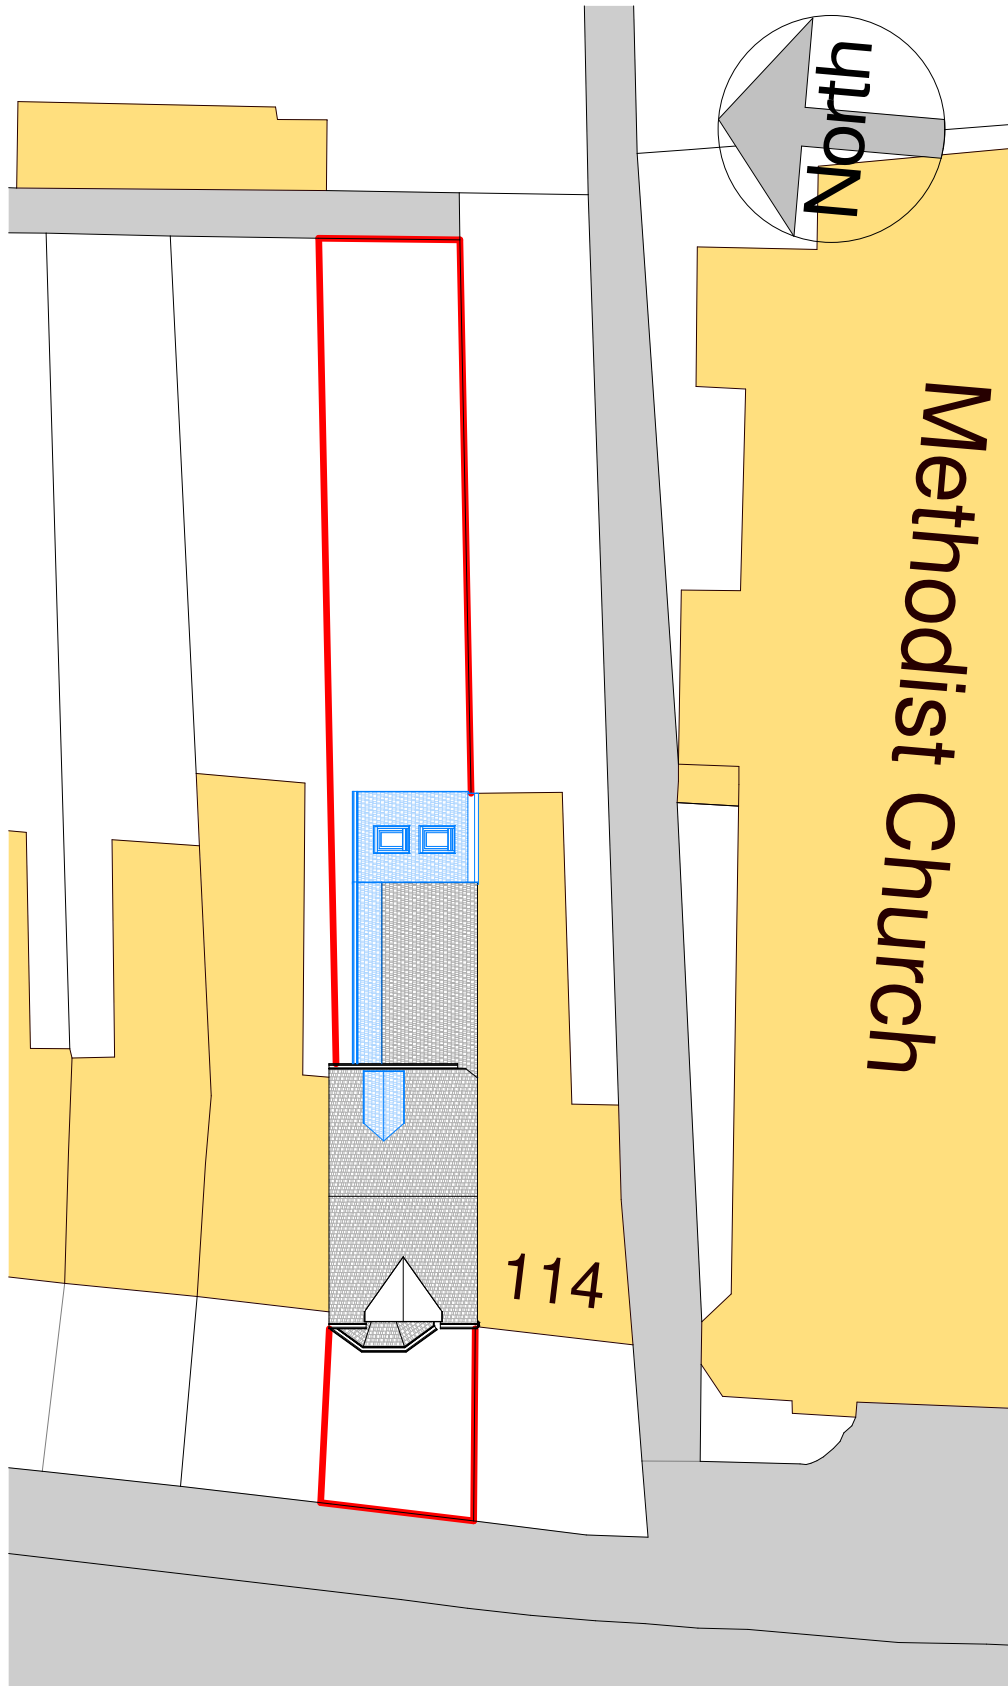

SCALE 1:250 @ A3

1 04. Site plan  
1 : 250



SCALE 1:1250 @ A3

2 05. Location plan  
1 : 1250