




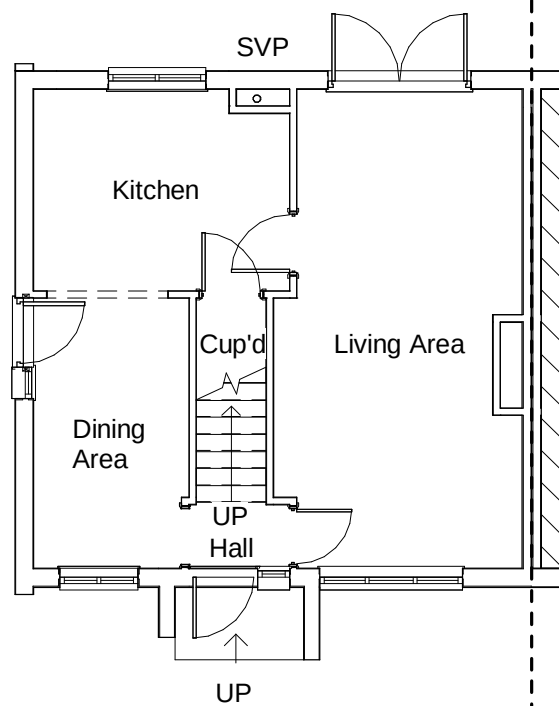

Existing Ground Floor.
1 : 100

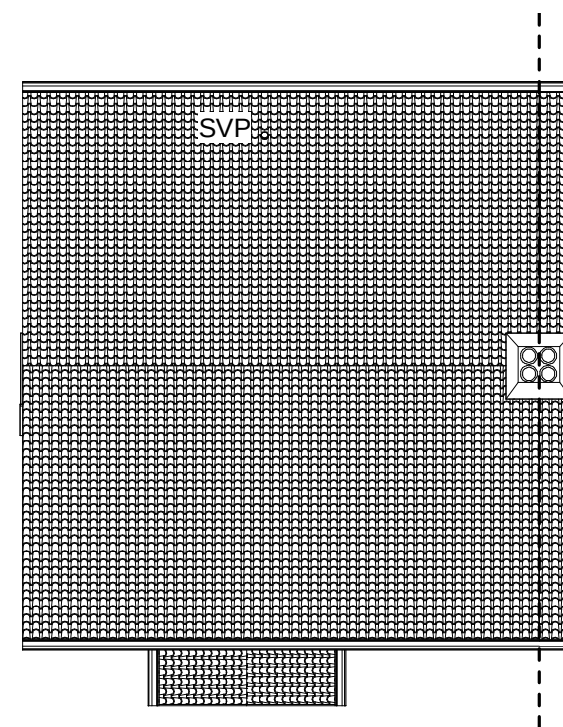

Existing Roof Plan.
1 : 100

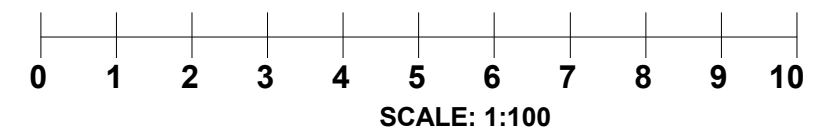

CANOPY PLANNING

OFFICES:- Sutton TEL NO. 020 3632 2690
MOBILE NO: 07956311277 Email:-info@canopyplanning.co.uk

Mrs M Mayers

11 Carsdale Close
Reading
RG1 6DL

EXISTING PLANS

Project number	19275	19275/11
Date	Aug. 2019	
Drawn by	SZ	
Checked by	Checker	Scale 1 : 100