


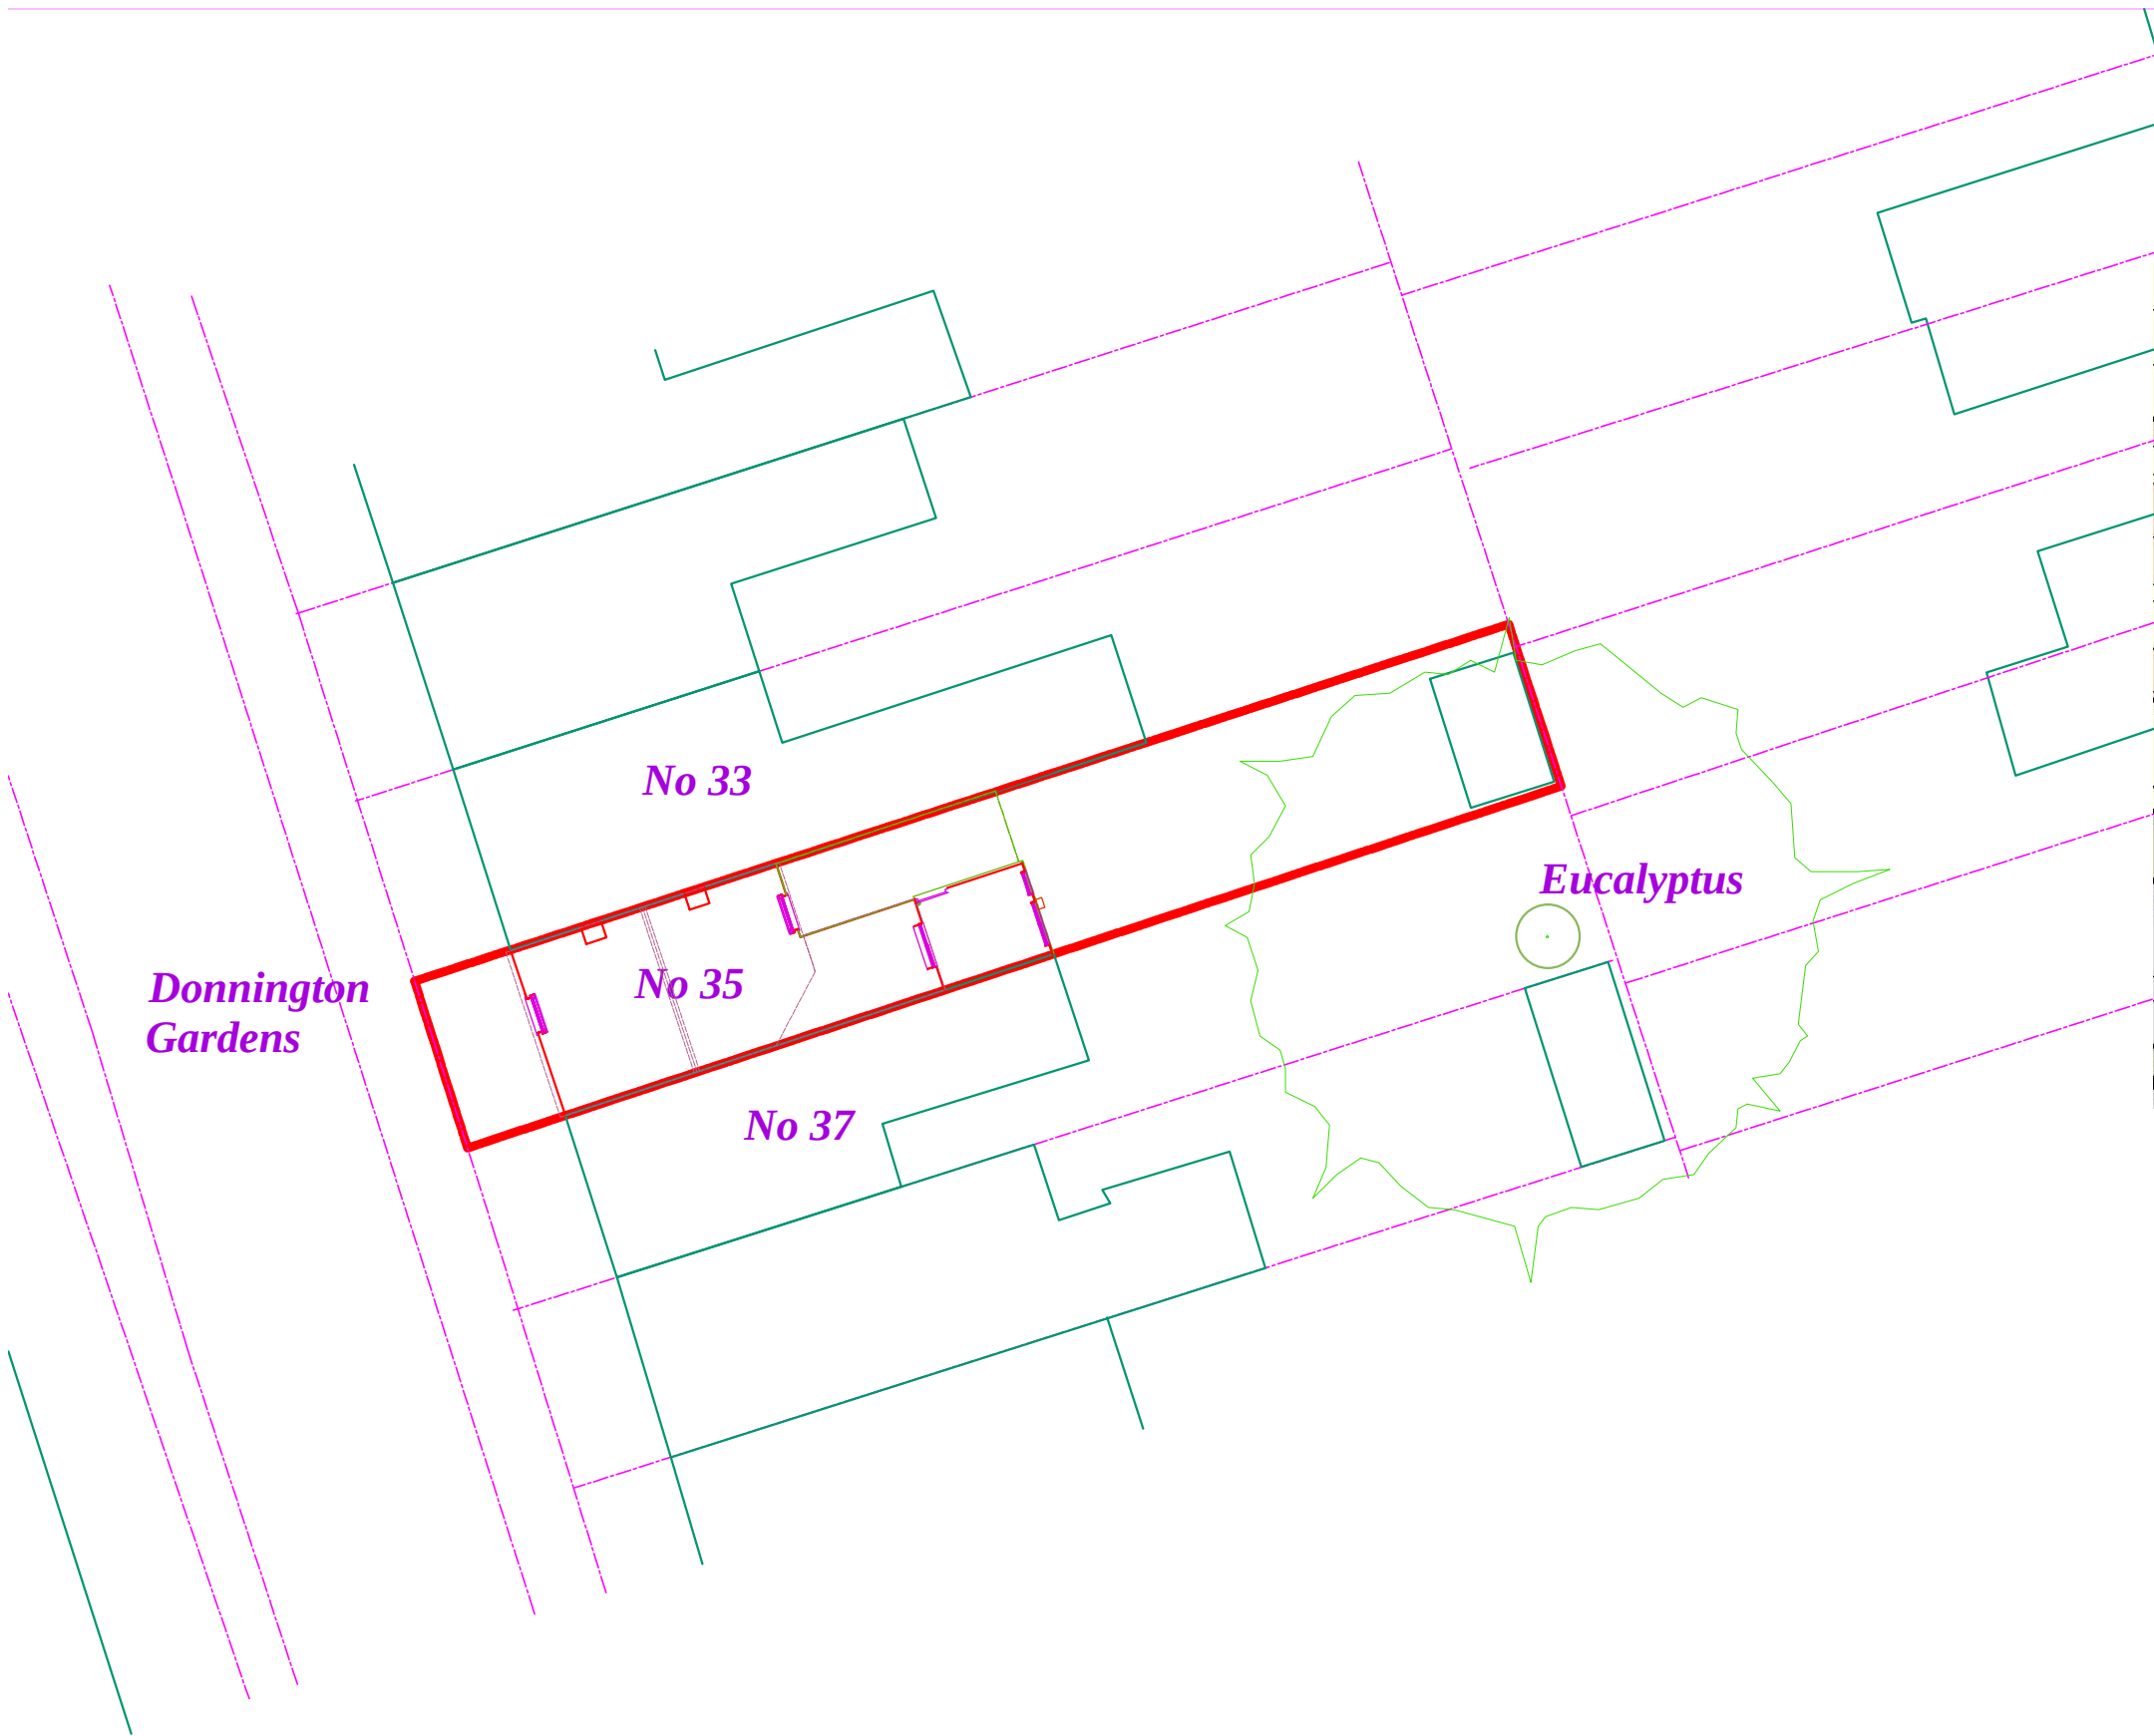


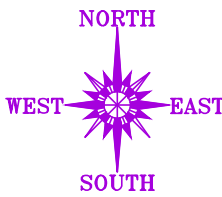

SITE PLAN SCALE 1:200

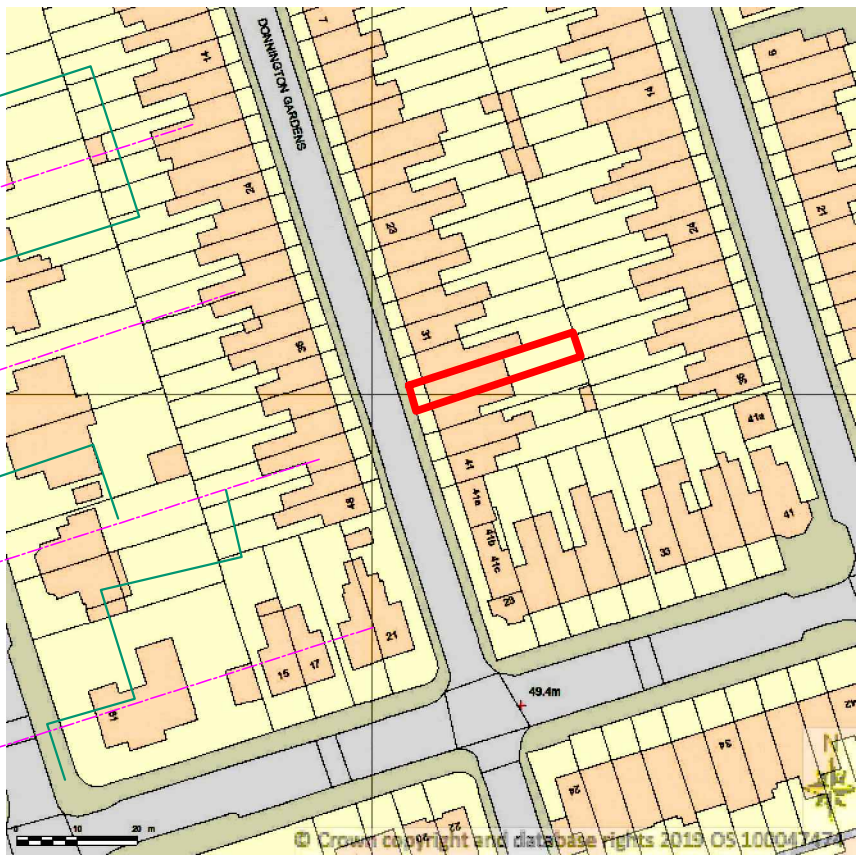

1:200 scale on A3 paper

 

LOCATION PLAN SCALE 1:1250

35 Donnington Gardens, Reading, Berkshire RG1 5LY.

Single Storey Rear Extension

As Existing -- Site and Location Plans

Date September 2019 Scale 1:200 & 1:1250 on A3 Paper Drawing No **D1312-01**

Colin Dawson Associates
Architectural Design and Building Surveying

Malvern House,
1 Malvern Way
Twyford Reading Berkshire RG10 9PY

01189343322
cdadesign@ntlworld.com