




FRONT ELEVATION (SW). (AS EXISTING).

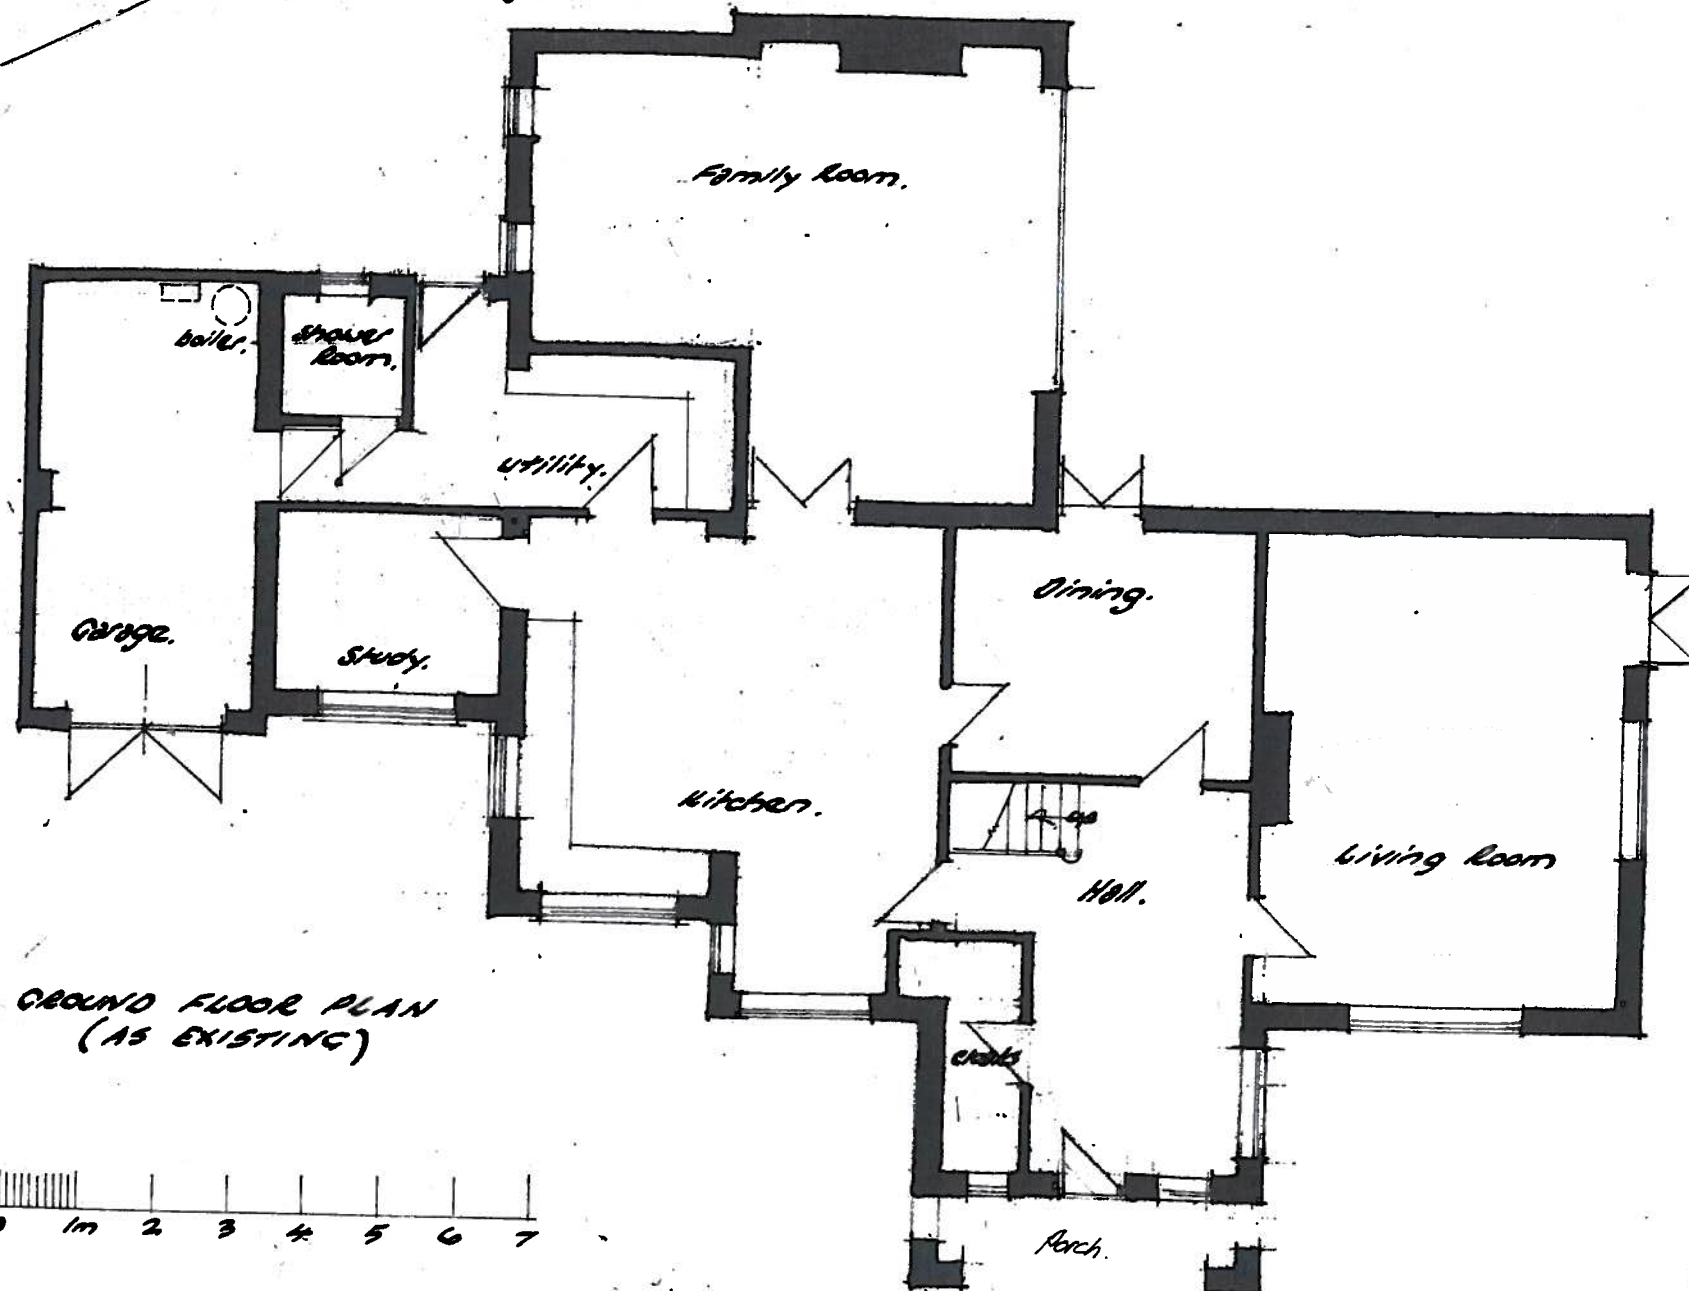

GROUND FLOOR PLAN
(AS EXISTING)

READING BOROUGH COUNCIL

24 JAN 2020

PLANNING

Client MRS & MRS B. PERRY
 Job AYNSLEY HOUSE 1 LORDE WILKIN AVE
 Scale 1:100 RG 785
 Drawing No. 58.2 Date NOV. 2019