


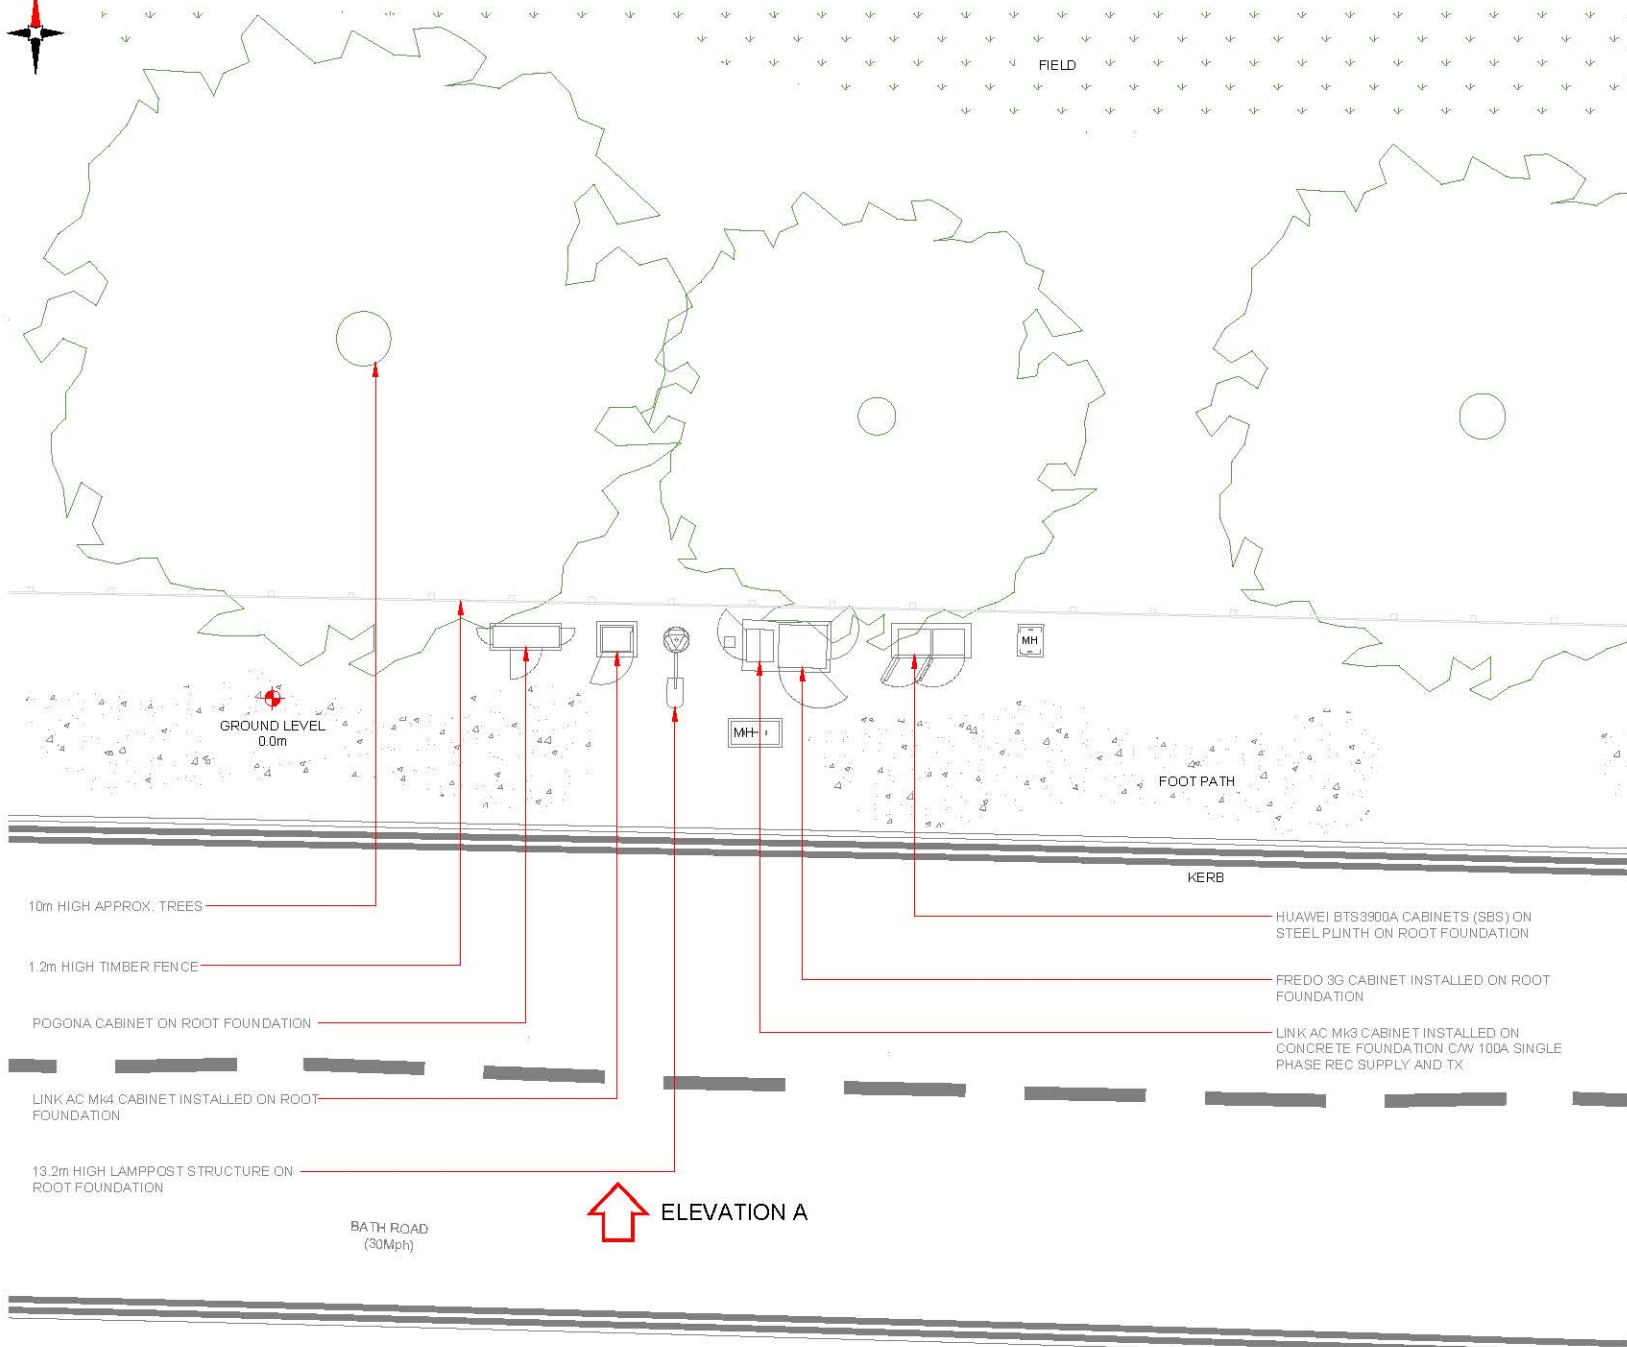

30°	90°
UB1	210°
UC1	330°

NOTES:

1. ALL DIMENSIONS IN MM UNLESS OTHERWISE NOTED.

Mark's	MBNL / EE / O2	Project	T&A	Purpose of Issue	Issue
MO01	MBNL	Revised / Upgrade Description:	Planning		A
Date:	17/07/2010	Checked:	B. Parker	First Issue	
Drawn:	D. C. Easton	Approved:	S. Mills		

UK 3G & 4G 30 UK L1 & 10 D
Site Name: 20 Central Road
Reading, RG1 1LX
Tel: 0118 951 1000
Fax: 0118 951 1001

Hartfield Business Park
Hartfield
Hertfordshire
AL10 9BW

Tel: 01707 314000
Fax: 01707 319001

Mobile Broadband Network Limited
Sixth Floor, Thames Tower, Station Road, Reading, RG1 1LX

Design Consultant:

Head Office:
Unit 3, Laurel House,
1 Station Road, W-S-M, BS22 6AR

Tel: +44 (0)1934 510244
Email: solutions@casado-design.co.uk

Principal Contractor:

UK Office:
Unit 5, Denbigh Hall Industrial Estate,
Bletchley, Milton Keynes MK3 7GT

Tel: +44 (0)1908 377 766
Email: info@ktd.ie

Site Name:

BATH ROAD DNS

Site ID:

987048

Address:

**BATH ROAD
SOUTHCOTE
READING
BERKSHIRE
RG30 3QE**

Title:

100 EXISTING SITE PLAN

Project:

T&A

Purpose of Issue:

GENERAL ARRANGEMENT

EE Cell ID:	MBNL Cell ID:	3UK Cell ID:
51640	RDG020	RG4283

Master Drawing No:

987048_RDG020_51640_RG4283_M001

Issue:

A