
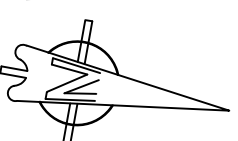


Waldeck Street

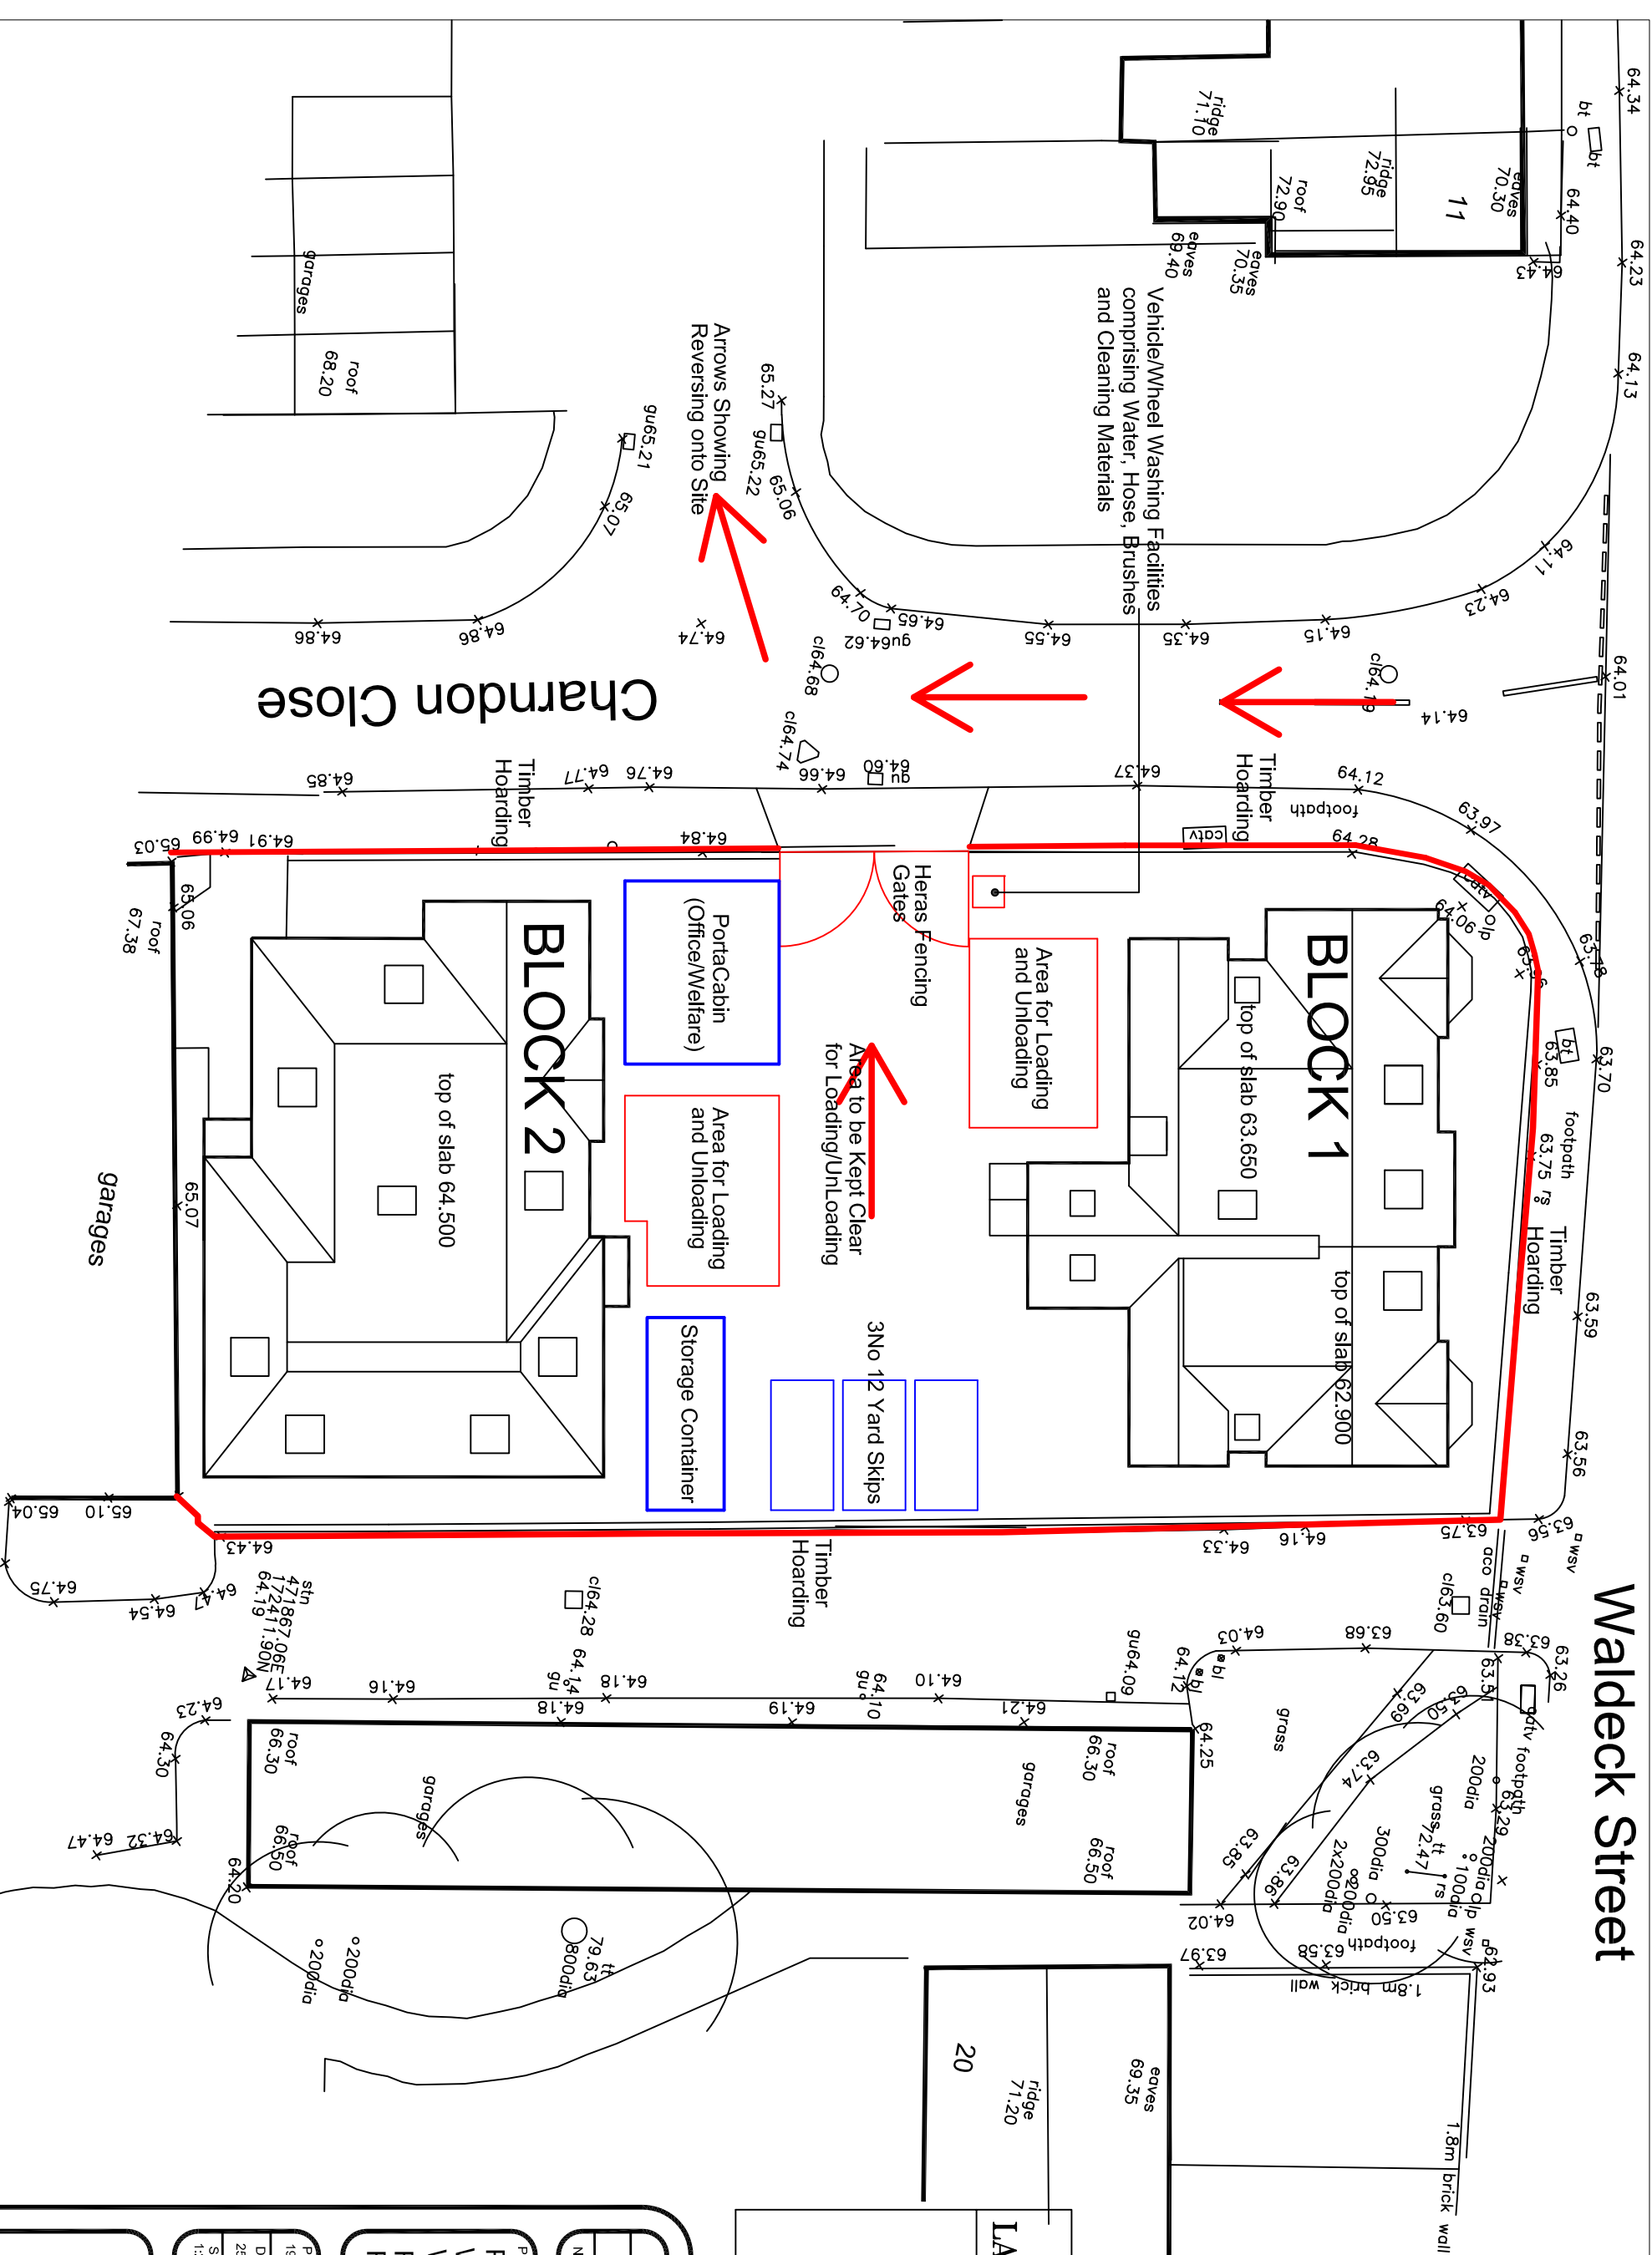

P STUBBINGTON
LAND SURVEYS LTD

THE MEAD
DURLEY BROOK ROAD
DURLEY
SOUTHAMPTON
HAMPSHIRE
SO32 2AR
TEL : 023 8060 1876
MOBILE:-
07973 348165
EMAIL:-
PAUL@STLANDSDUREVY'S.CO

No.	Revision/Issue	Date

Project Name and Address
Proposed development
Woodley Arms,
Waldeck Street,
Reading.
RG1 2RF

Project 19/3268	Sheet
Date 25.09.19	CMS1
Scale 1:250	

CMS1

Site Plan 1:200

A3

