

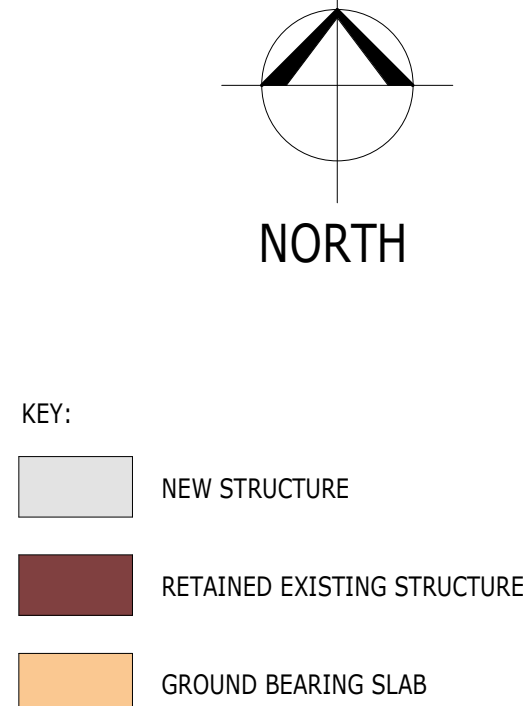


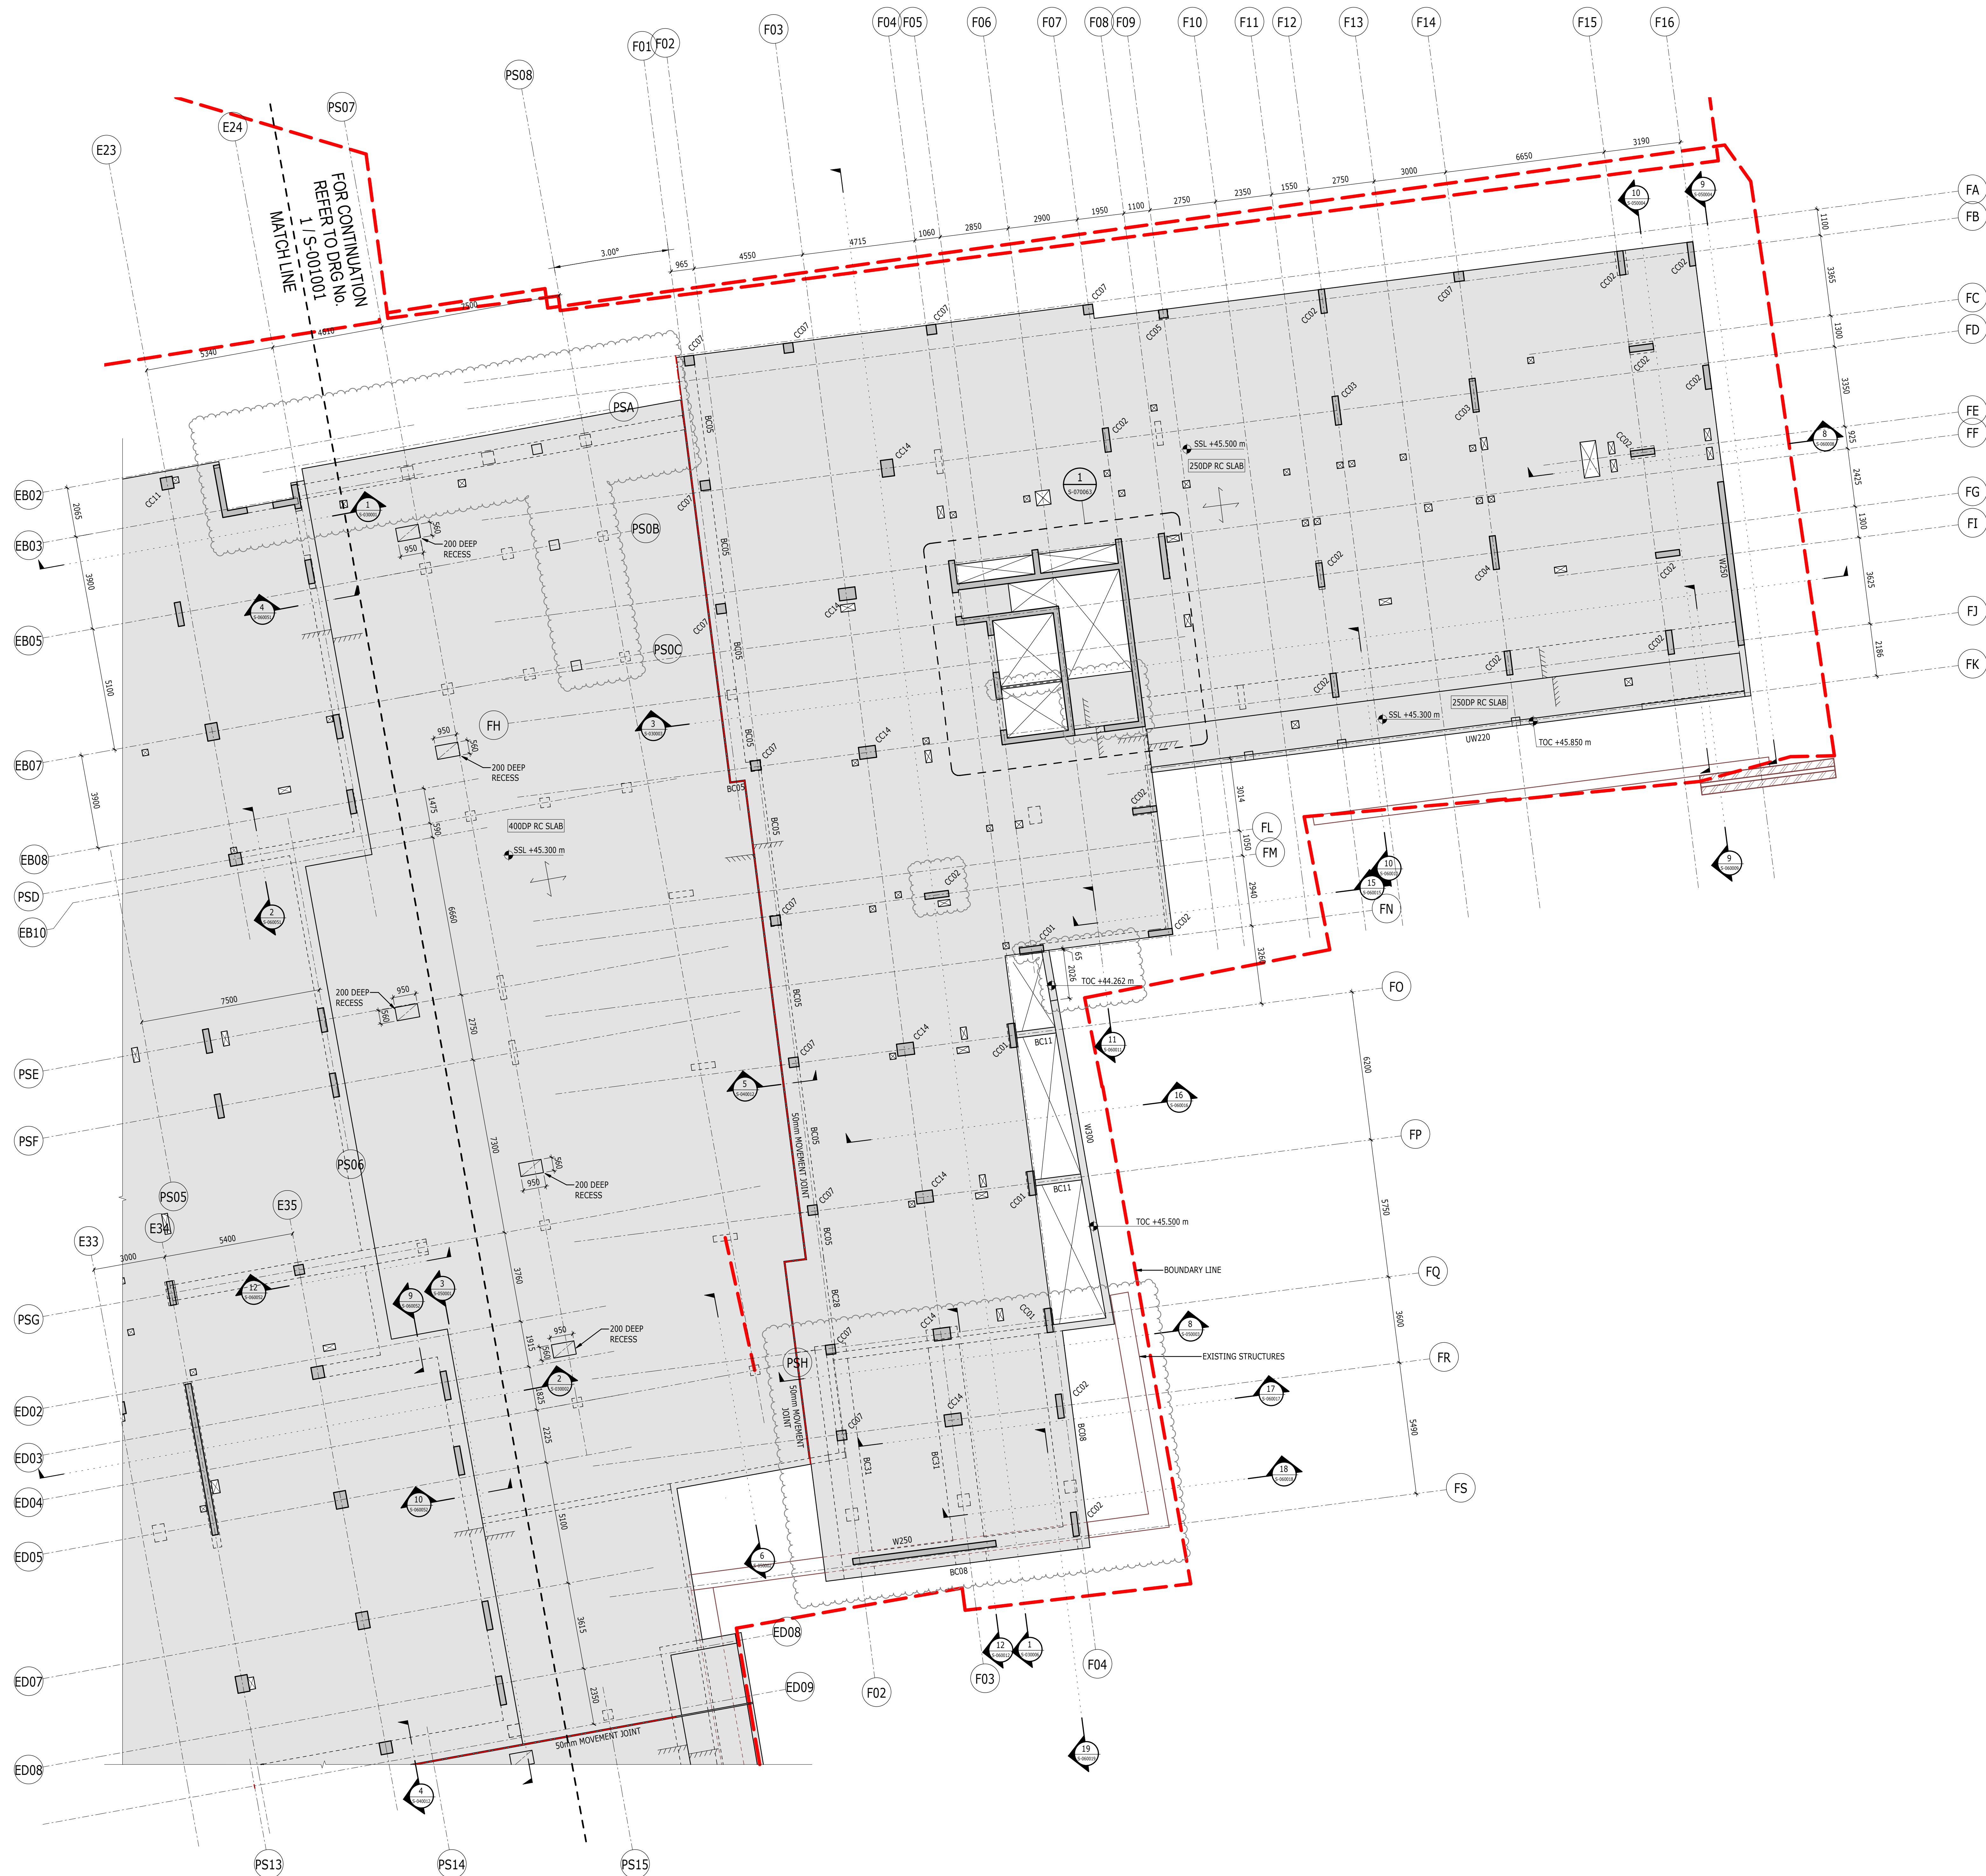

COPYRIGHT RAMBOLL UK LIMITED. ALL RIGHTS RESERVED. THIS DOCUMENT IS ISSUED FOR THE PARTY WHO COMMISSIONED IT AND FOR THE SPECIFIC PURPOSES CONNECTED WITH THE PROJECT ONLY. IT SHOULD NOT BE REPRODUCED OR USED FOR ANY OTHER PURPOSE. RAMBOLL ACCEPTS NO RESPONSIBILITY OR LIABILITY WHICH MAY ARISE FROM RELIANCE ON OR USE OF THIS DOCUMENT OR THE DATA CONTAINED HEREIN BY ANY OTHER PARTY OR FOR ANY OTHER PURPOSE.

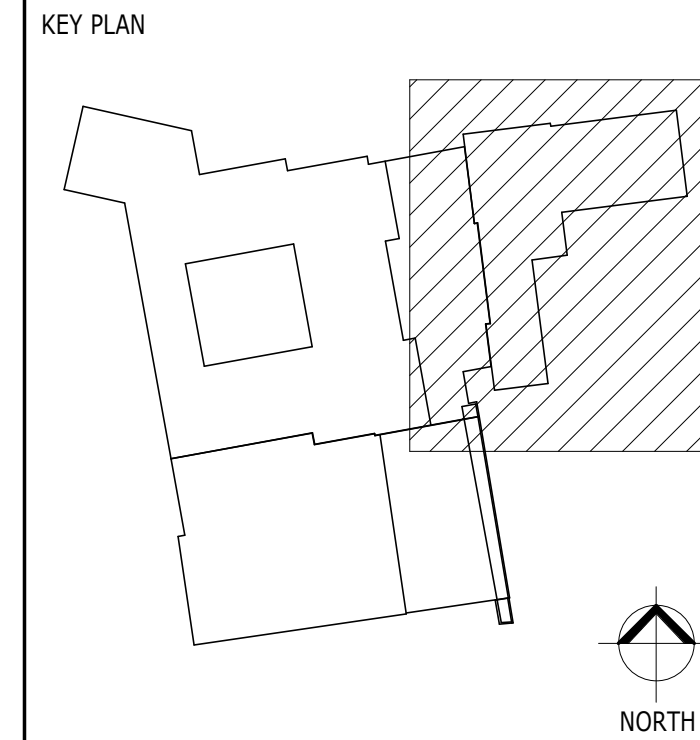

- NOTES
- DO NOT SCALE FROM THIS DRAWING.
 - ALL DIMENSIONS ARE IN MILLIMETRES U.N.O.
 - ALL LEVELS ARE IN METRES ABOVE ORDNANCE DATUM U.N.O.
 - THIS DRAWING IS TO BE READ IN CONJUNCTION WITH ALL RELEVANT ARCHITECTS AND ENGINEERS DRAWINGS AND SPECIFICATIONS.
 - REFER TO DRAWING SHR-RAM-SB-XX-DR-S-000010 FOR GENERAL NOTES.

RC COLUMN SCHEDULE			
MEMBER REF	MEMBER SIZE		COLUMN SHAPE
	WIDTH	DEPTH	
CC01	350	1000	RECTANGULAR
CC02	250	1000	RECTANGULAR
CC03	250	1200	RECTANGULAR
CC04	250	1400	RECTANGULAR
CC05	350	350	SQUARE
CC06	350	350	RECTANGULAR
CC07	400	400	SQUARE
CC08	450	450	SQUARE
CC09	500	500	SQUARE
CC10	250	1000	L-SHAPE
CC11	500	500	SQUARE WITH COLUMN HEAD (TYPE 1)
CC12	500	500	SQUARE WITH COLUMN HEAD (TYPE 2)
CC13	500	700	RECTANGULAR
CC14	500	700	RECTANGULAR WITH COLUMN HEAD
CC15	500	500	SQUARE WITH COLUMN HEAD (TYPE 3)
CC16	600	600	SQUARE (SLANTED)
CC18	300	1400	RECTANGULAR
CC19	400	400	SQUARE WITH COLUMN HEAD
CC20	450	1000	RECTANGULAR
CC21	350	1200	SQUARE
CC22	650	650	SQUARE

RC BEAM SCHEDULE			STEEL BEAM SCHEDULE	
MEMBER REF	MEMBER SIZE		MEMBER REF	TYPE
	WIDTH	DEPTH		
BC01	250	450	RHS250F	RHS250x150x10
BC02	300	800	UB203A	UB203x102x23
BC03	400	600		
BC04	500	600		
BC05	715	600		
BC06	1000	525		
BC08	1000	1200		
BC09	1000	1350		
BC11	250	300		
BC13	300	400		
BC14	500	1200		
BC15	565	600		
BC16	600	525		
BC17	615	600		
BC18	600	1000		
BC19	750	575		
BC20	1115	600		
BC21	1000	400		
BC22	1000	575		
BC23	650	600		
BC24	650	800		
BC26	880	525		
BC27	1315	525		
BC28	1615	600		
BC30	600	1400		
BC31	1300	1800		

RC WALL SCHEDULE	
MEMBER REF	SIZE/DESCRIPTION
UW200	200 THK UPSTAND
UW220	220 THK UPSTAND
UW250	250 THK UPSTAND
UW350	350 THK UPSTAND
W250	250 THK RC WALL
W300	300 THK RC WALL
W350	350 THK RC WALL
W375	375 THK RC WALL
W500	500 THK RC WALL

REFER TO HOARE LEA DRAWINGS FOR INFORMATION ON ALL PENETRATIONS THROUGH SLAB

CO1	ISSUED FOR CONTRACT	09/09/2019	AC	K3
TO2	SUPERSTRUCTURE STAGE 4A ISSUE	28/09/2019	AC	K3
TO1	STAGE 4A ADDENDUM ISSUE	31/09/2019	AC	K3
TO0	STAGE 4A ISSUE	26/09/2019	AC	K3
PO1	STAGE 3 ISSUE	01/09/2019	AC	K3
Rev	Description	Date	Rev	App

CONTRACT

STATION HILL
READING

RAMBOLL

240 BLACKFRIARS ROAD, SE1 8NW
TEL: 020 7631 5291 london@ramboll.co.uk
www.ramboll.co.uk

SOUTH SITE
GROUND FLOOR
PARTIAL PLAN
SHEET 04

Project No:	Scale (B A3):	Date:	Drawn:
1620004716	1 : 100	FEB 2019	AC
Drawing No:	Rev:		
SHR-RAM-PS-GF-DR-S-001004	C01		