




EXISTING FRONT ELEVATION

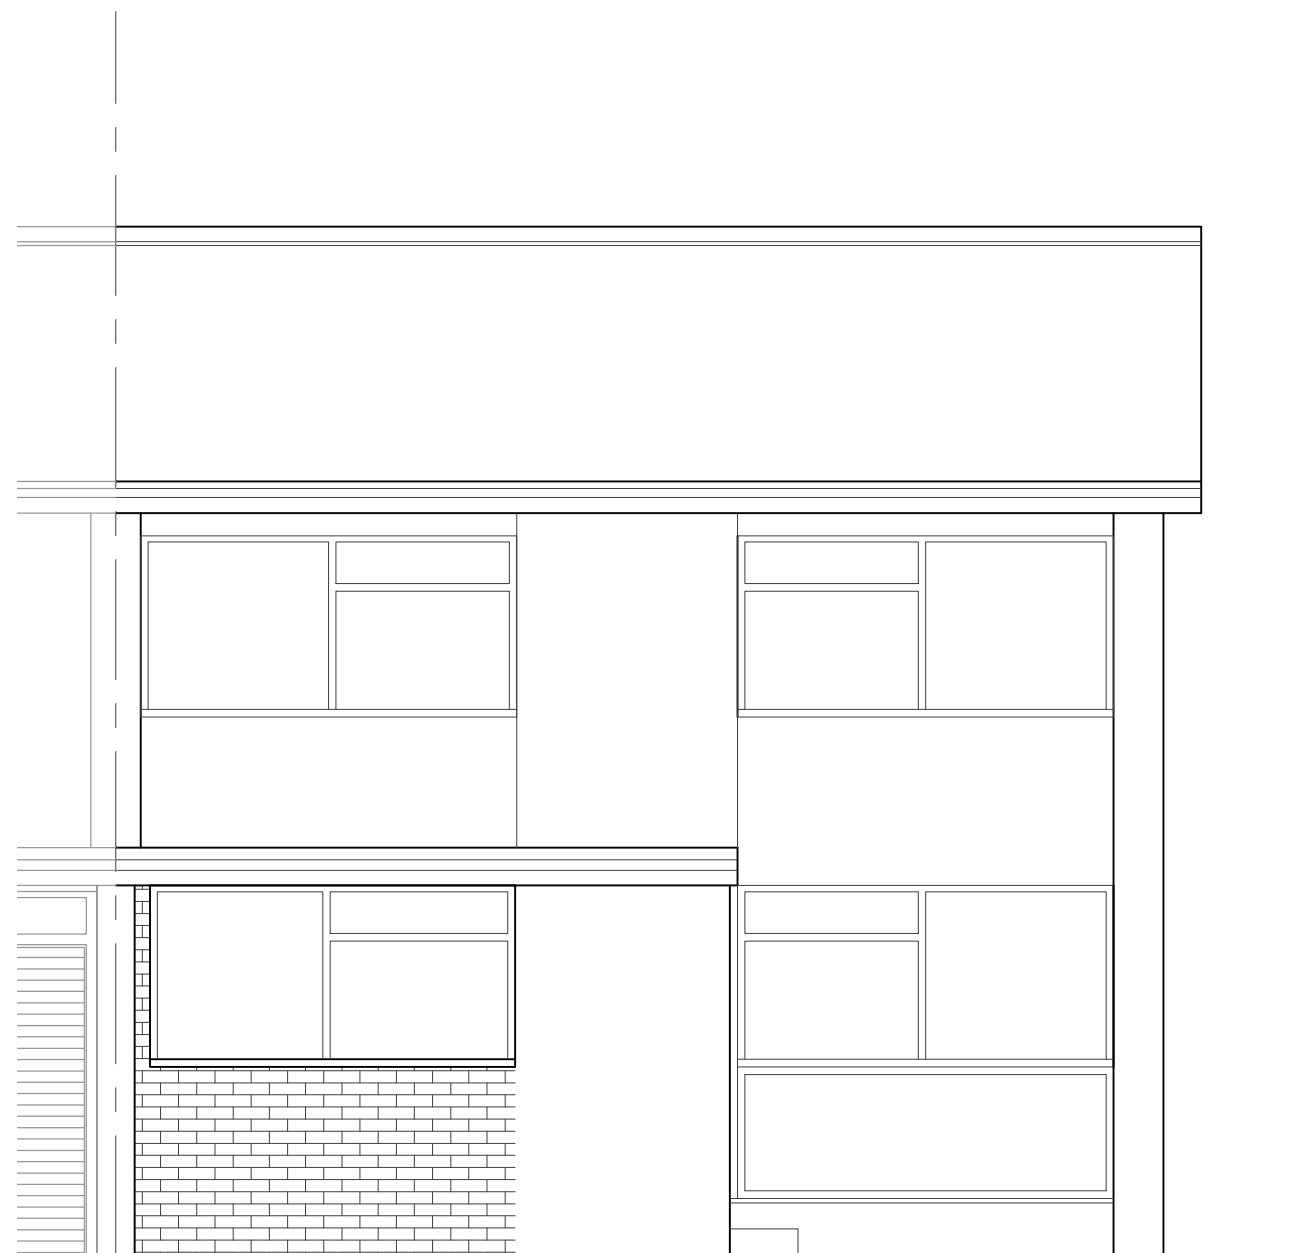

PROPOSED FRONT ELEVATION

PROJECT:
11 LYTHAM CLOSE
READING
RG30 3HU

DRAWING TITLE:
EXISTING FRONT ELEVATION
PROPOSED FRONT ELEVATION



CREATIVE DESIGN & NEWTOWN HOUSE NEWTOWN ROAD
HENLEY-ON-THAMES RG9 1HG
STRUCTURE
Tel 01491 411922

DRAWN: ED	DRAWING NO.	REV.
SCALE: 1:50@A3	00220-03	
DATE: JAN 2020		