

NOTES

1. ALL NEW BRICKWORK / WINDOWS TO MATCH THE EXISTING

Scale 1:100



Rev	Date	Amendment
-----	------	-----------

Issue

Client
MR G PROBST

Job title
**20 BELLE VUE ROAD
READING
BERKSHIRE
RG1 7TX**

Drawing Title
**PROPOSED EXTENSION AND
ALTERATIONS
EXISTING GROUND AND FIRST
FLOOR PLANS**

Scale **1:100 @A3** Date **DEC 19**


Drawn By **BJP** Checked By **KRP**

Drg No. 1973/10	Rev.
---------------------------	------


KRP

**KENNETH.R.PAUL
CONSULTING ENGINEERS**
Structural & Civil

Design Surveys Inspections CAD Drawings
239 College Road College Town Sandhurst Berkshire GU47 0R
T 01276 38353 F 01276 38317 E mail@krpconsulting.co.uk
www.krpconsulting.co.uk

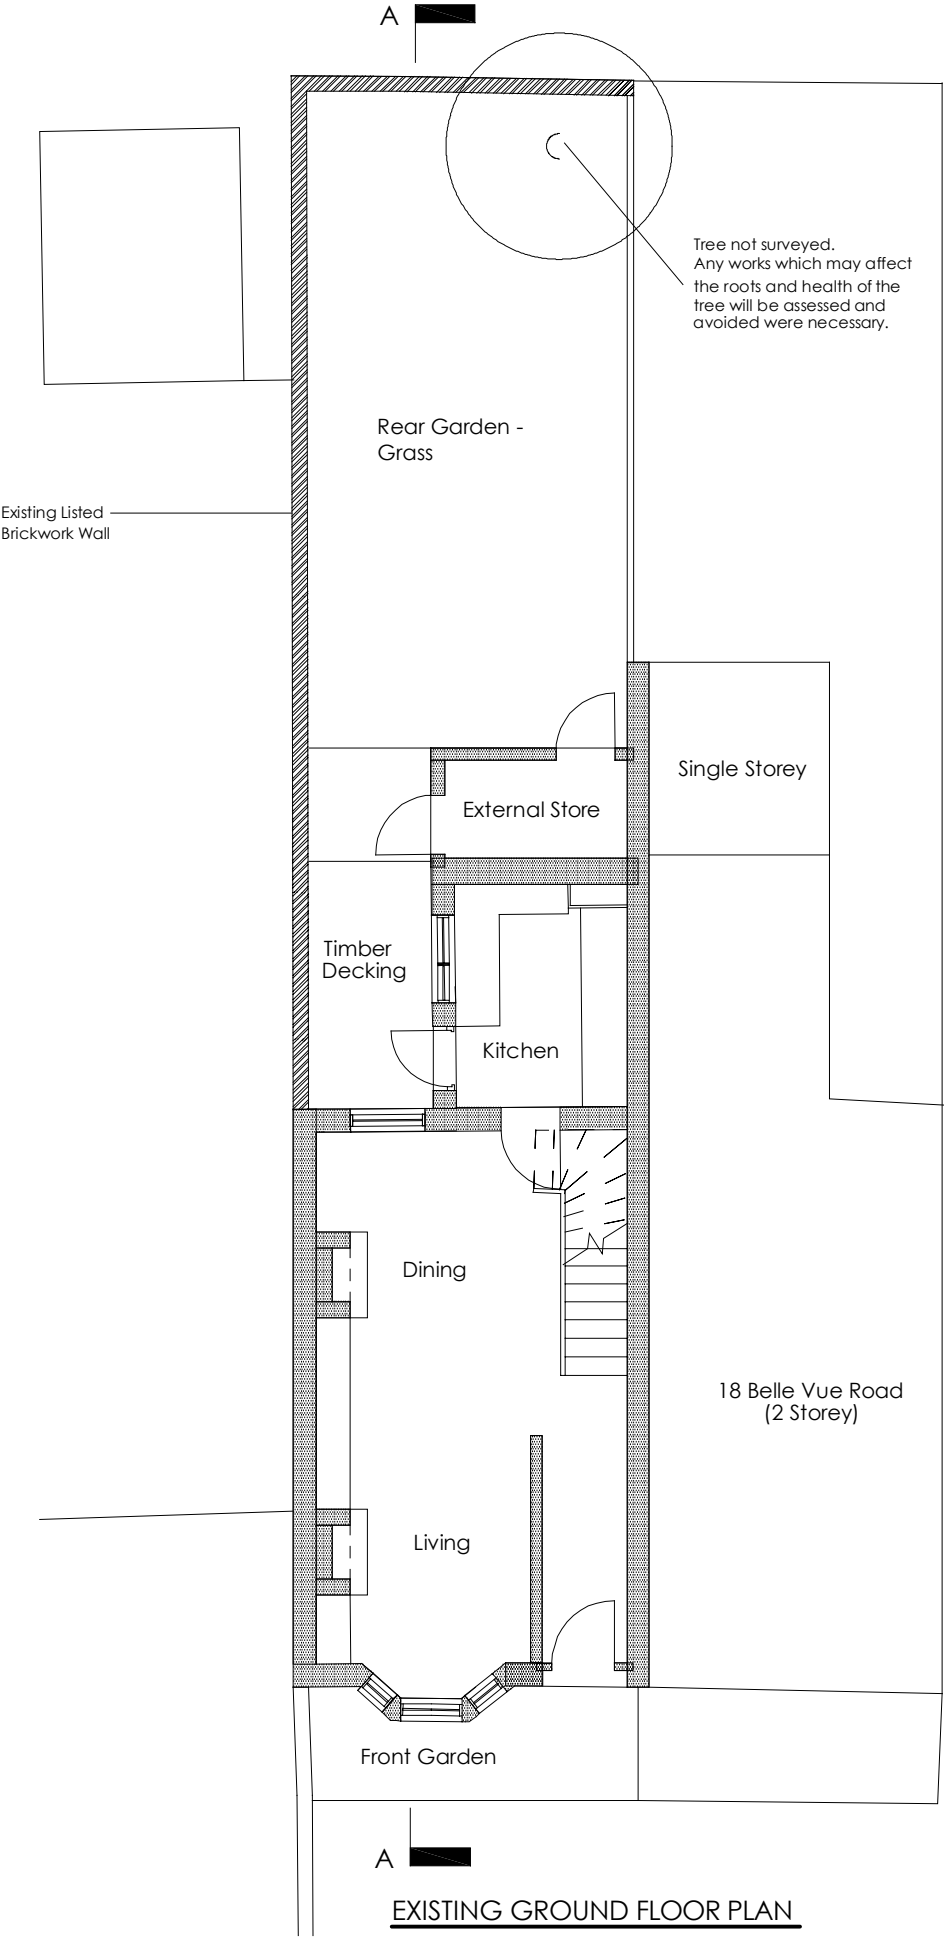

EXISTING GROUND FLOOR PLAN

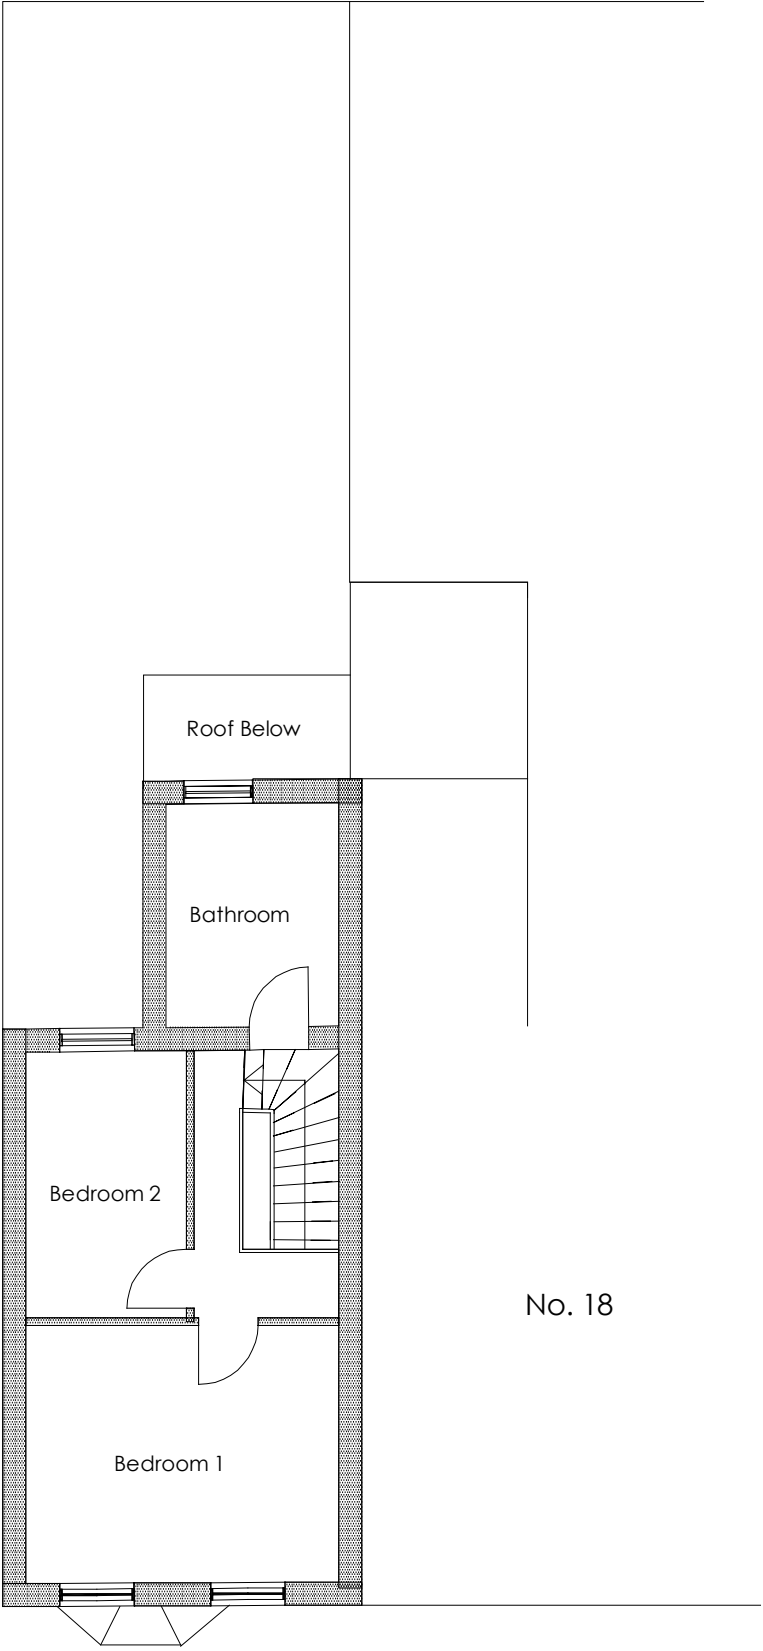

EXISTING FIRST FLOOR PLAN