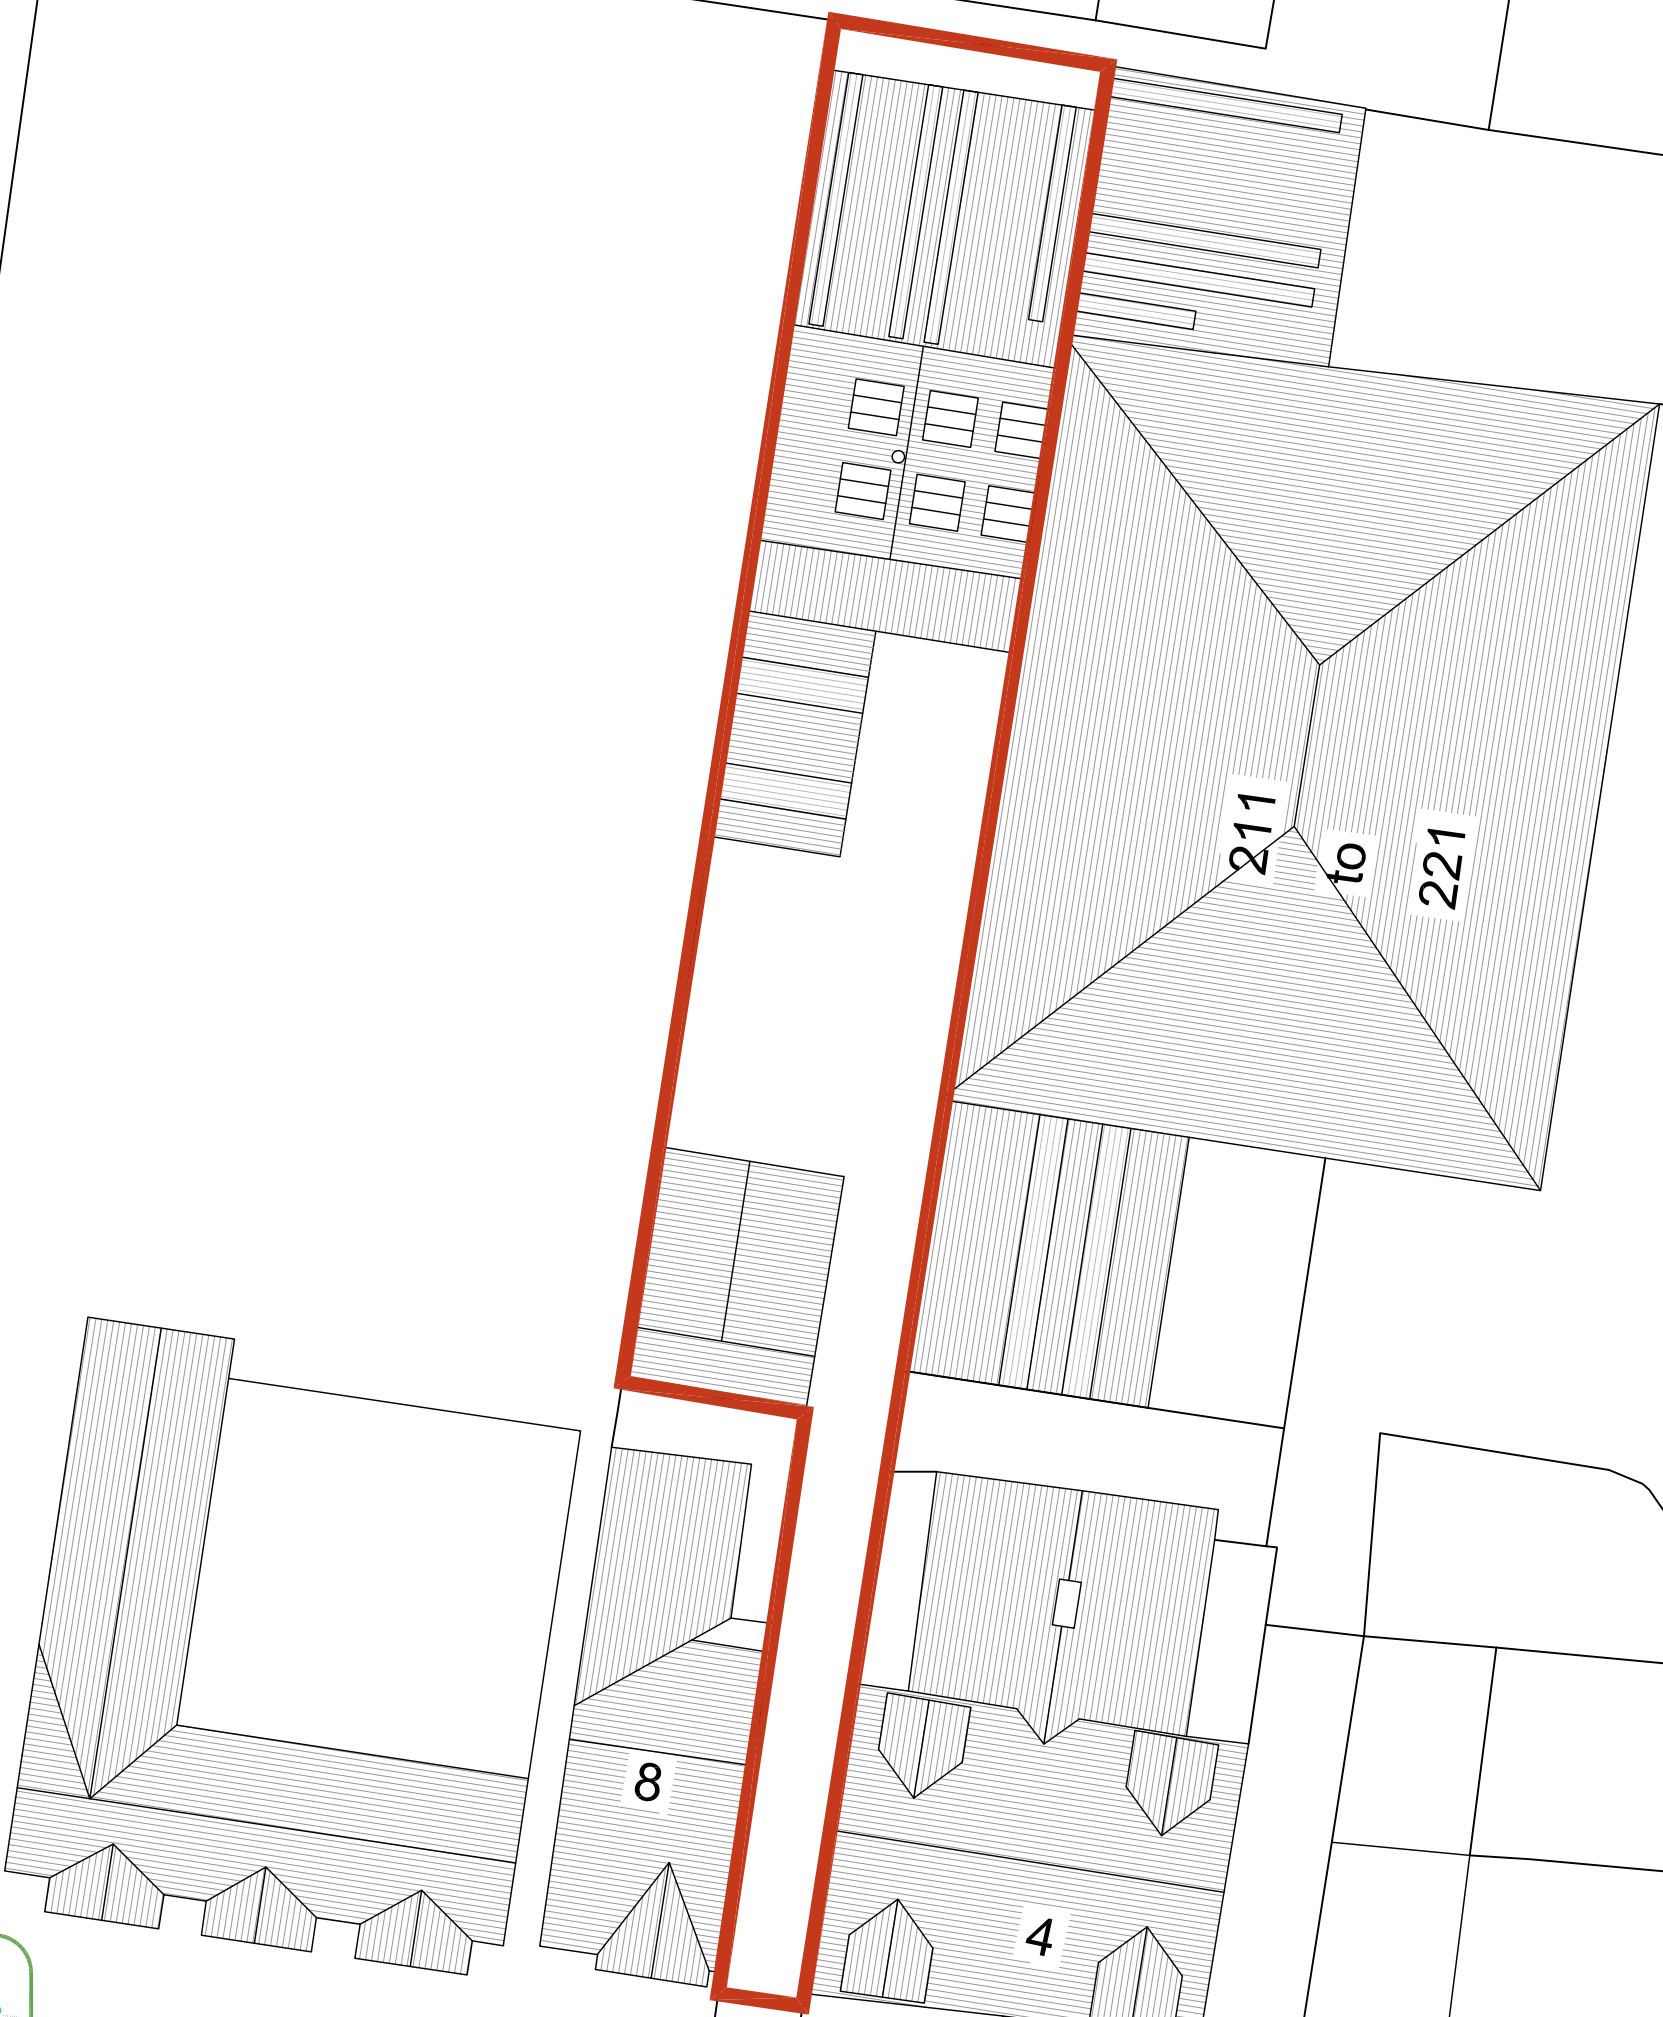


project drawing number revision
400- 02-01 -
date status
June 2019 planning
drawing title
1:200 A3 SH EGM
© 2019 COLONY ARCHITECTS

project
LRO 8 Prospect Street
client
Colony Seamless
drawing title
Block & Roof Plan
As Existing

www.colonyarchitects.com
colony architects is a collaborative of
architects and designers with an open
to find out more visit our website
contact: delia@colonyarchitects.com
tel 07799 515572
tel 07779 285528
tel 0128 2860228
258 South Oak Way
Stevenage SG2 8DZ